


FRONT ELEVATION

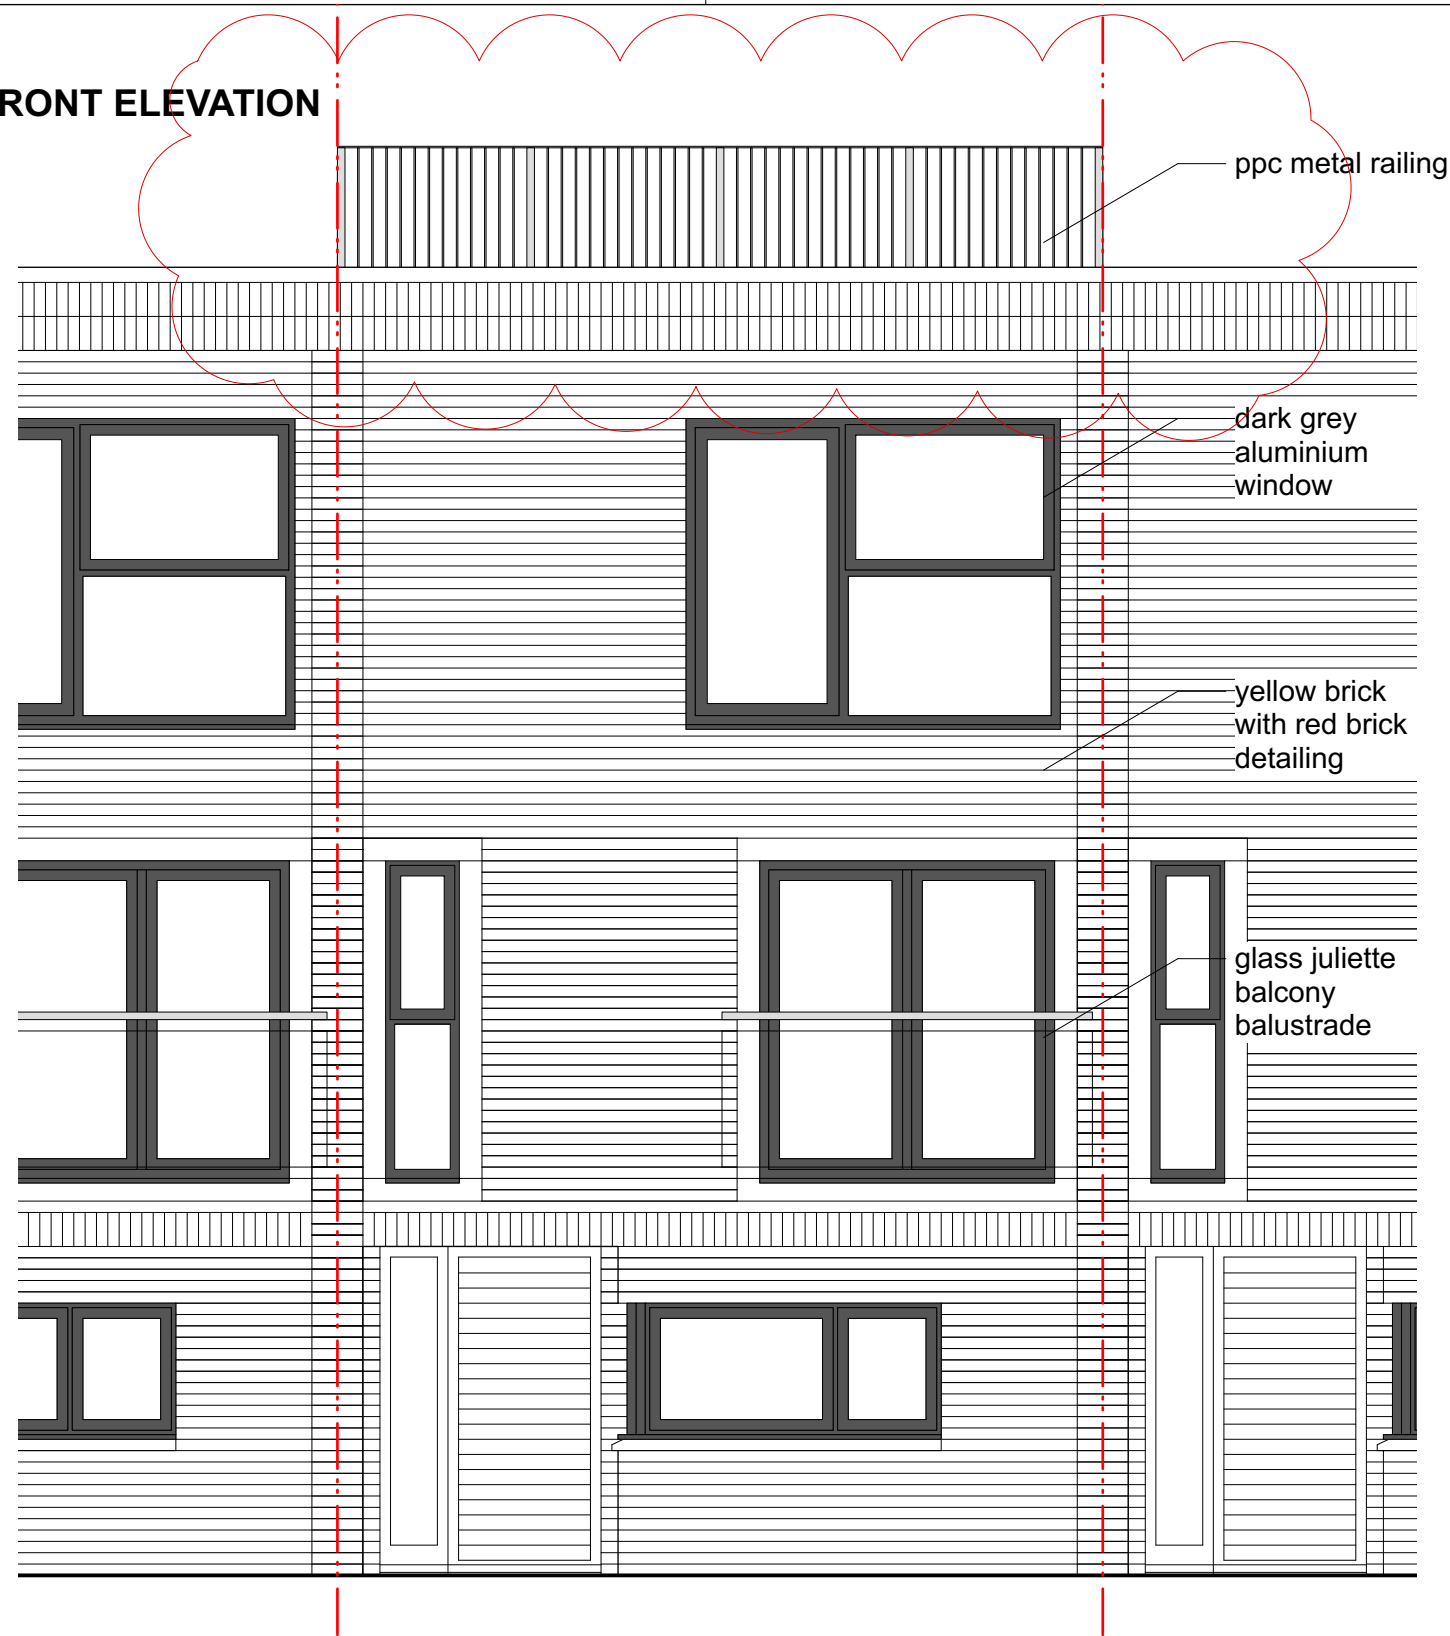


© All information contained within this document remains copyright of Architecture Landscape Urbanism Ltd and shall not be reproduced without prior consent.

- (1) Do not scale from drawings - use written dimensions only.
- (2) All dimensions are in millimeters unless noted.
- (3) All dimensions shall be verified on site before proceeding with the work.
- (4) Architecture Landscape Urbanism Ltd shall be notified of any discrepancies.
- (5) Engineer to specify all structural information.

A	FNMA	17/11/2022	Minor amendment

REAR ELEVATION

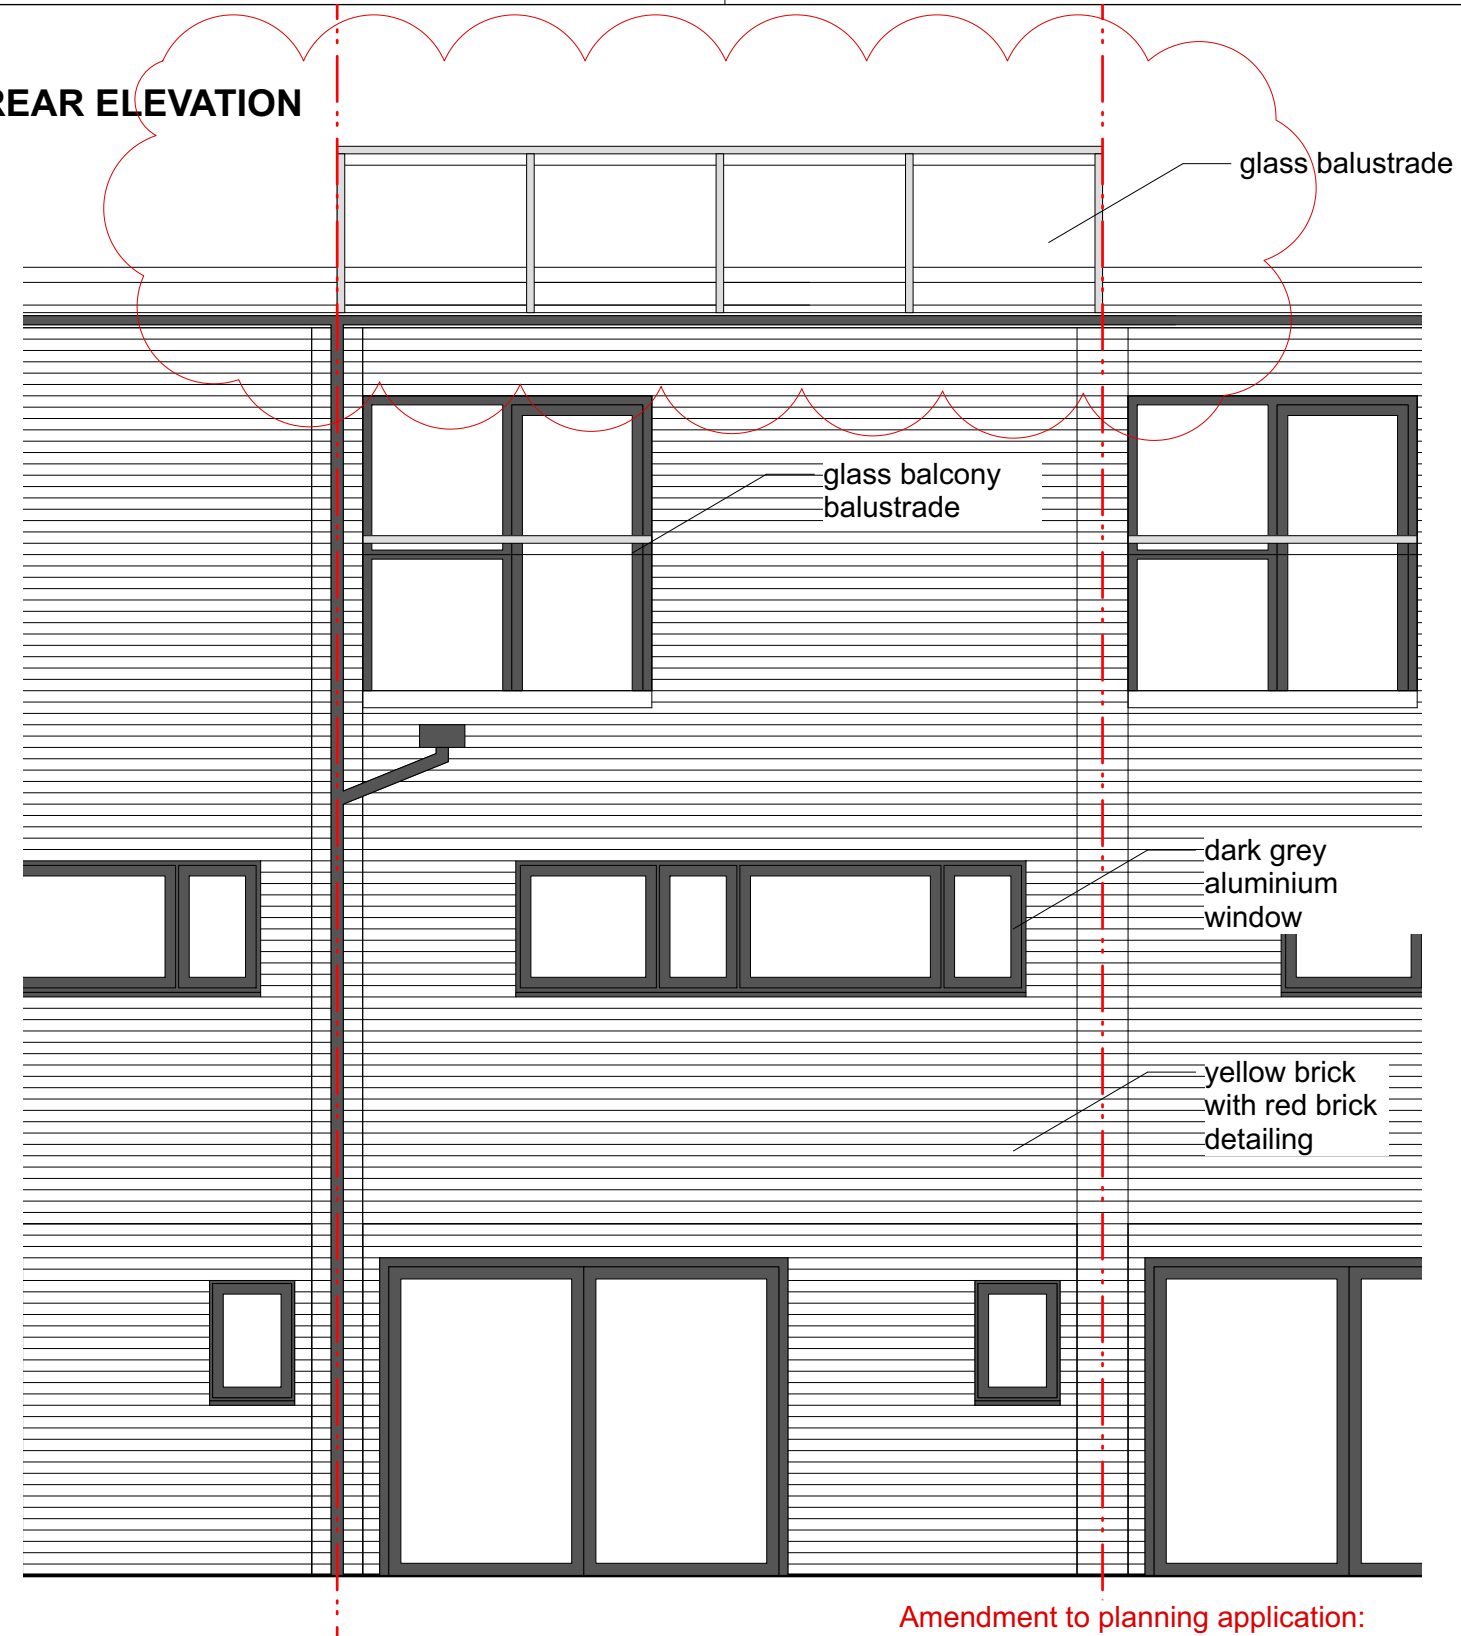

Amendment to planning application:
- Balustrade material altered
- Roof access altered.

	mail fergus@archlandurb.co.uk	Project Title 4 Bridgemount Mews, Mount Pleasant Villas, London N4 4AN			Drawing Title Proposed Elevations	
	tel 07975660833					
	post 17 Barrington Close Oxford OX3 7AX	Drawn Date 17/11/2022	Drawn FNMA	Checked FNMA		
	web www.archlandurb.com					
Client Khan		Scale 1:50	Status PRELIMINARY		Drawing No. ALU209 120	Revision A