



FRONT ELEVATION

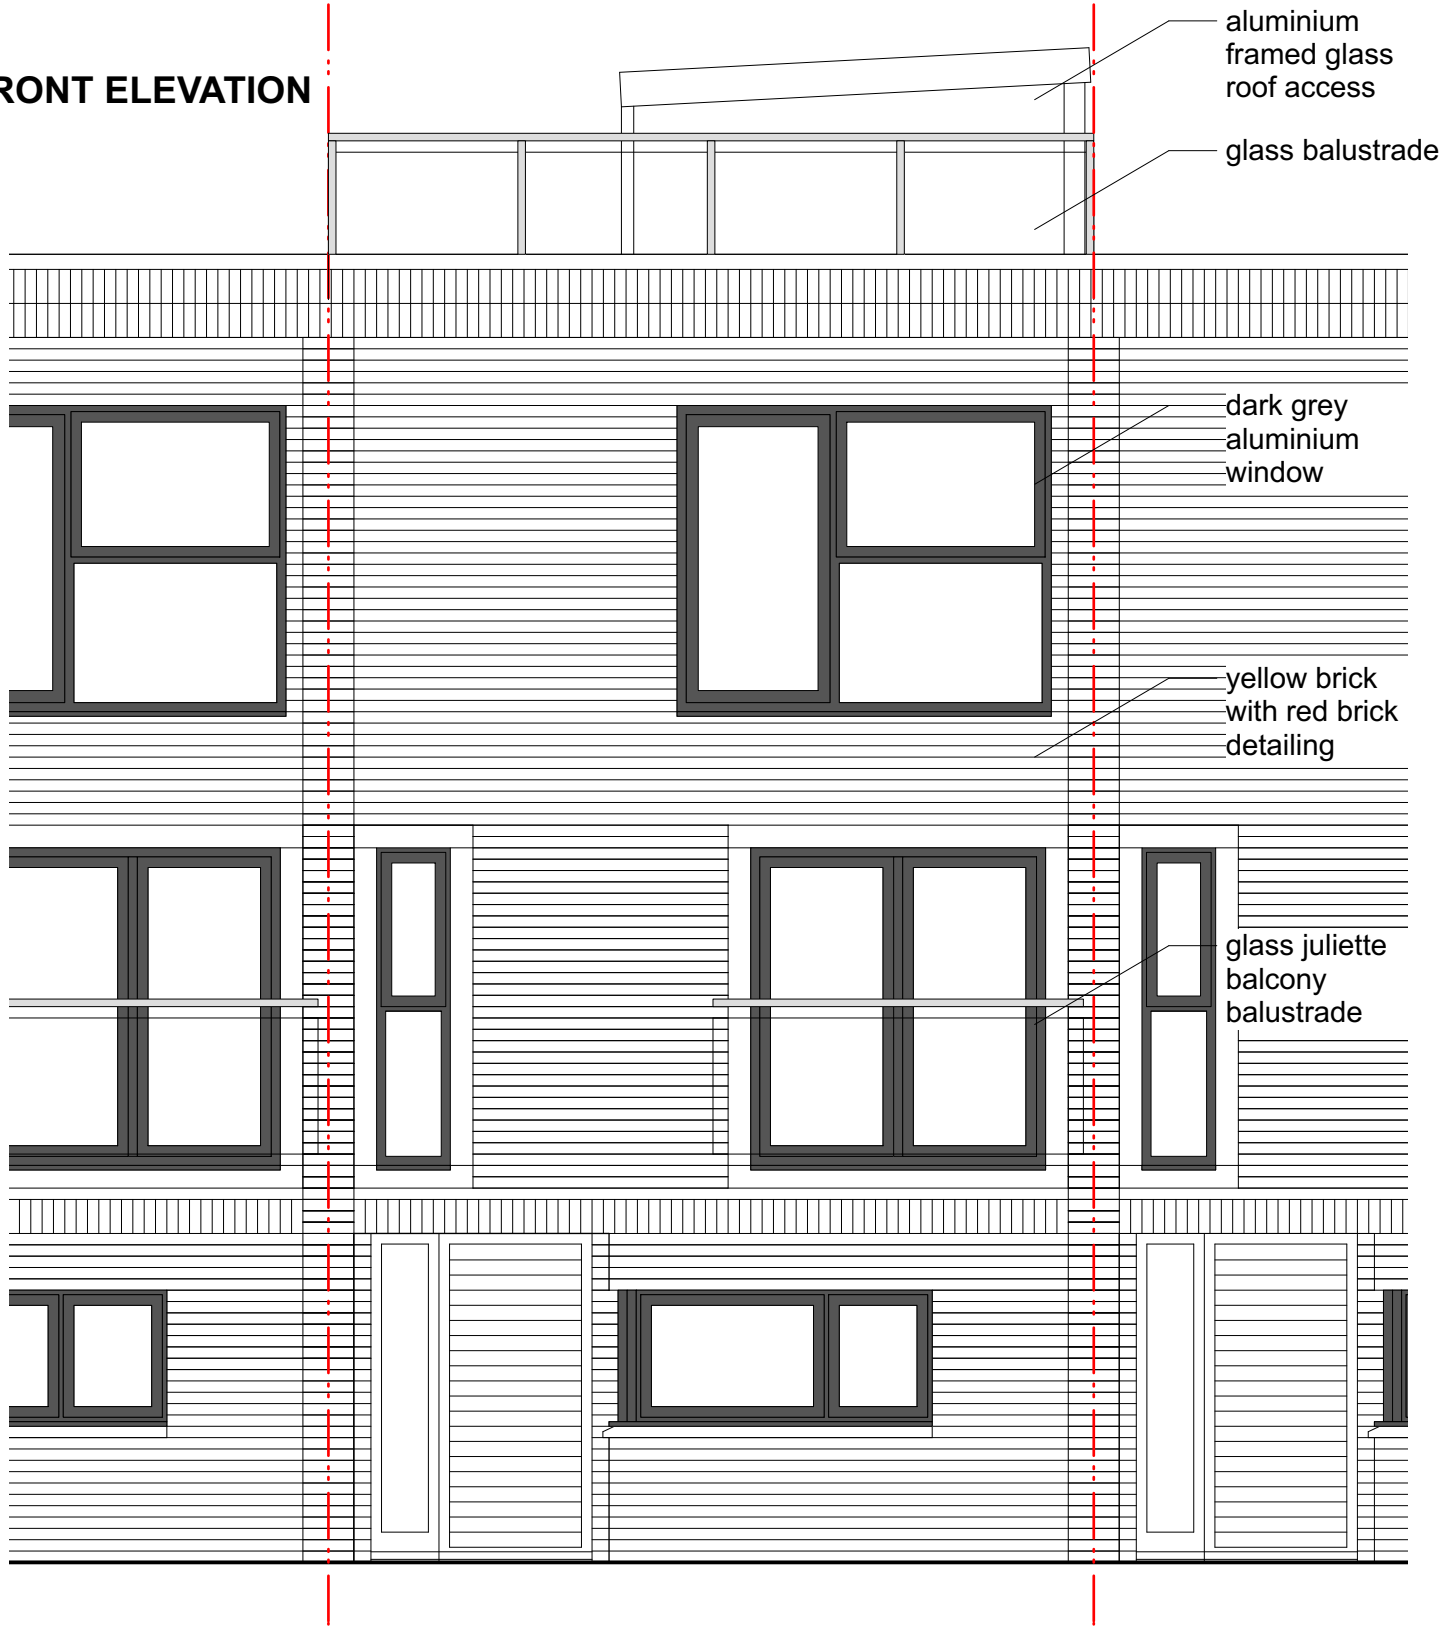

REAR ELEVATION

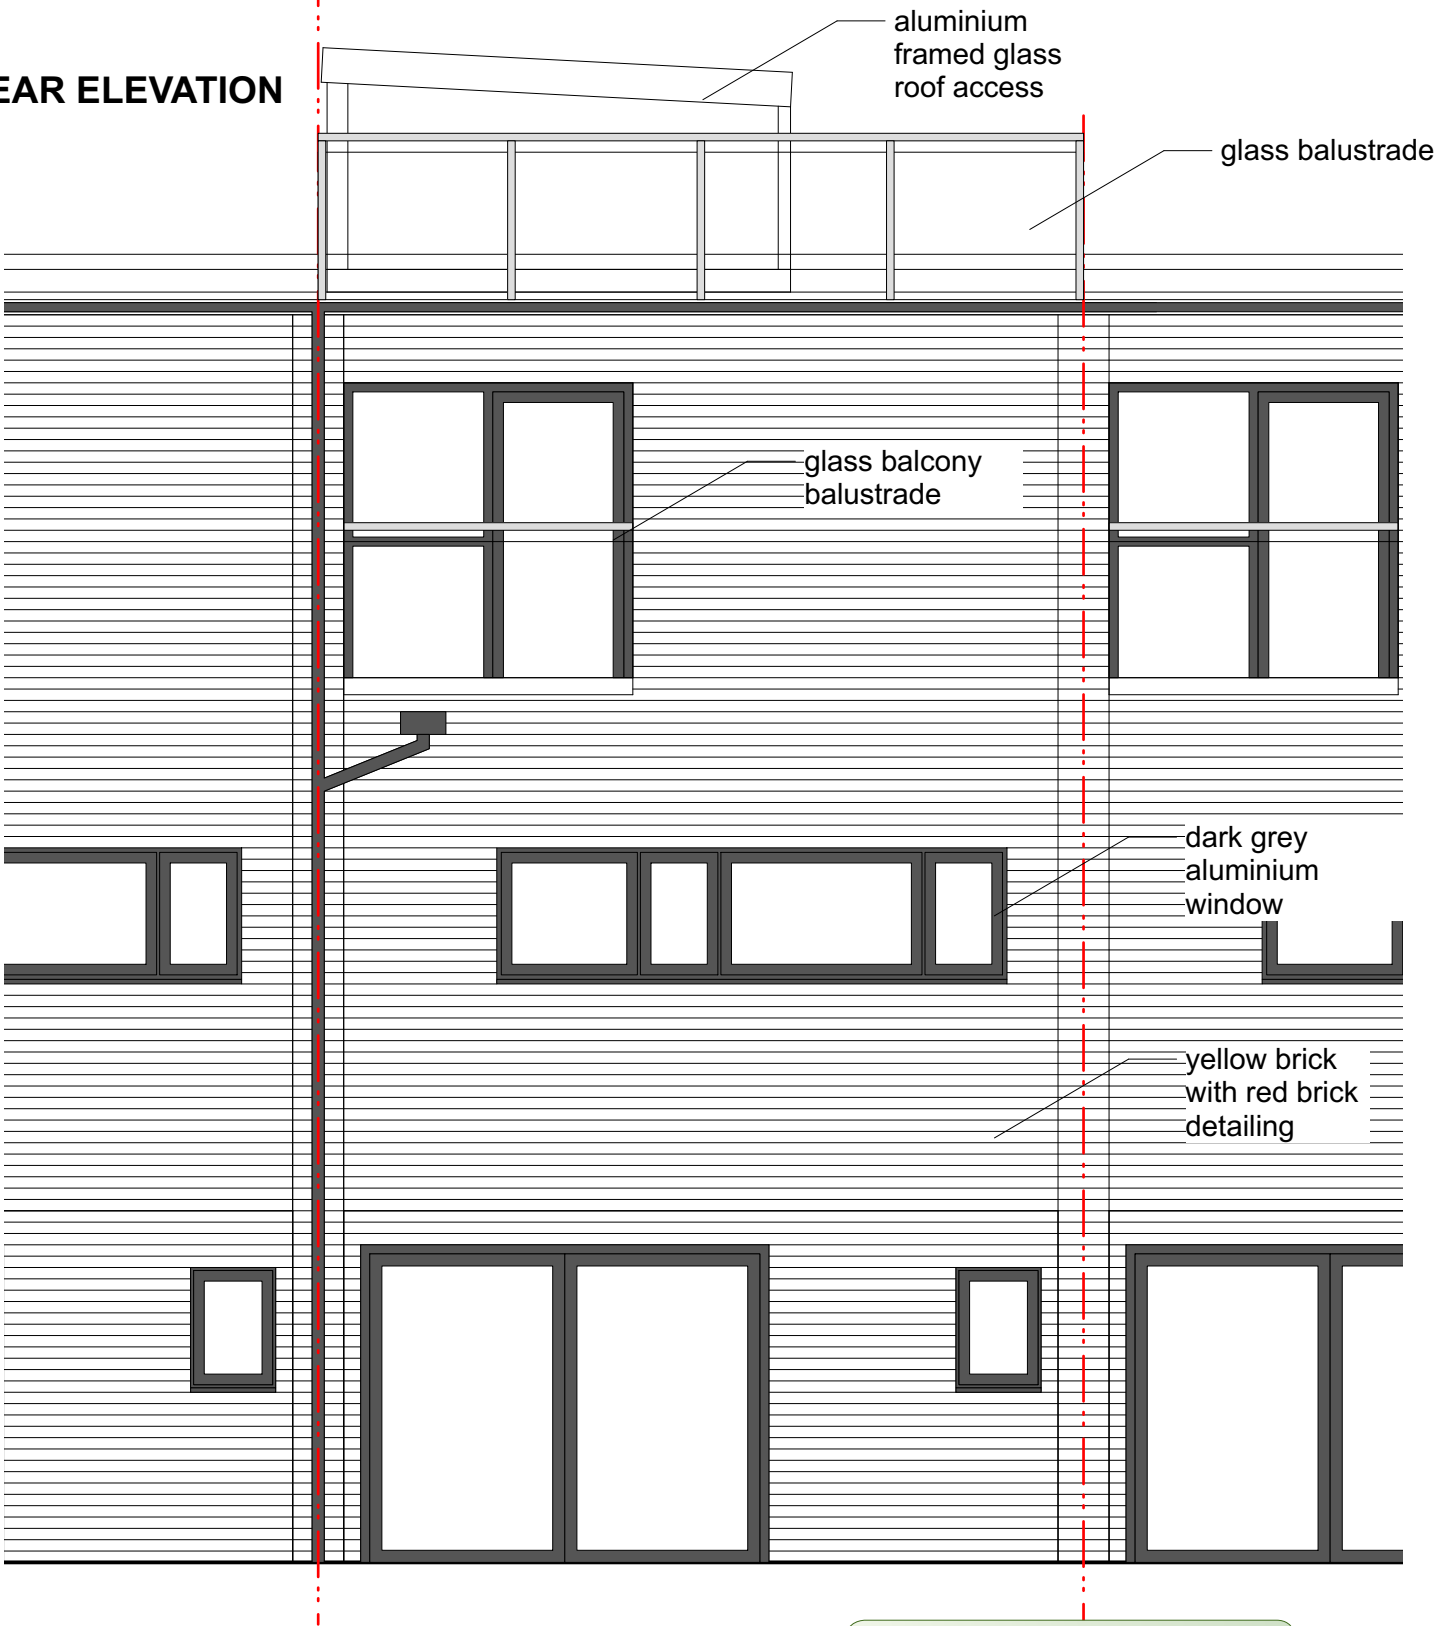

APPROVED

© All information contained within this document remains copyright of Architecture Landscape Urbanism Ltd and shall not be reproduced without prior consent.

(1) Do not scale from drawings - use written dimensions only.
(2) All dimensions are in millimeters unless noted.
(3) All dimensions shall be verified on site before proceeding with the work.
(4) Architecture Landscape Urbanism Ltd shall be notified of any discrepancies.
(5) Engineer to specify all structural information.

	mail fergus@archlandurb.co.uk	Project Title 4 Bridgemount Mews, Mount Pleasant Villas, London N4 4AN			Drawing Title Proposed Elevations	
	tel 07975660833					
	post 17 Barrington Close Oxford OX3 7AX					
	web www.archlandurb.com	Drawn Date 08/06/2022	Drawn FNMA	Checked FNMA	Drawing No. ALU209 120	Revision
Client Khan	Scale 1:50	Status PRELIMINARY				