

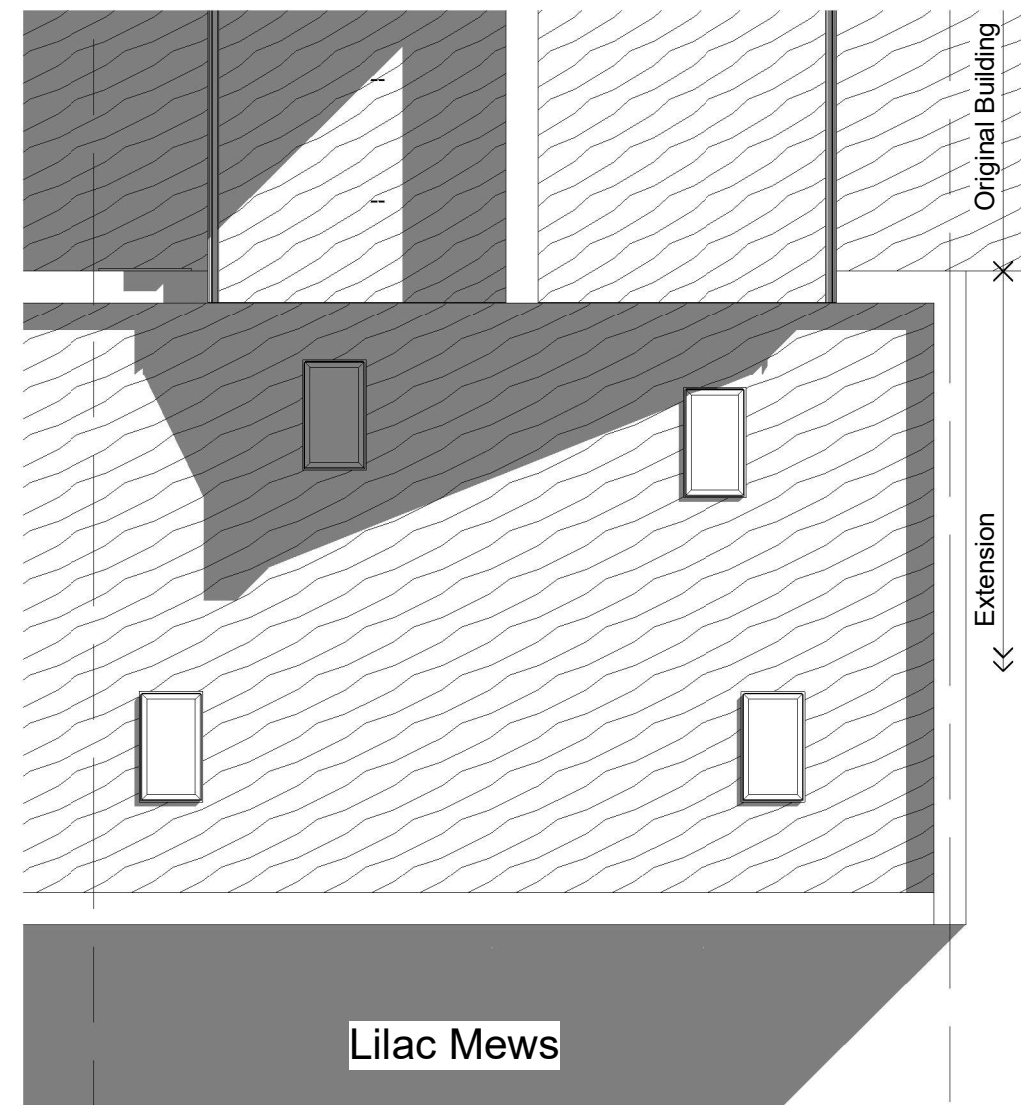


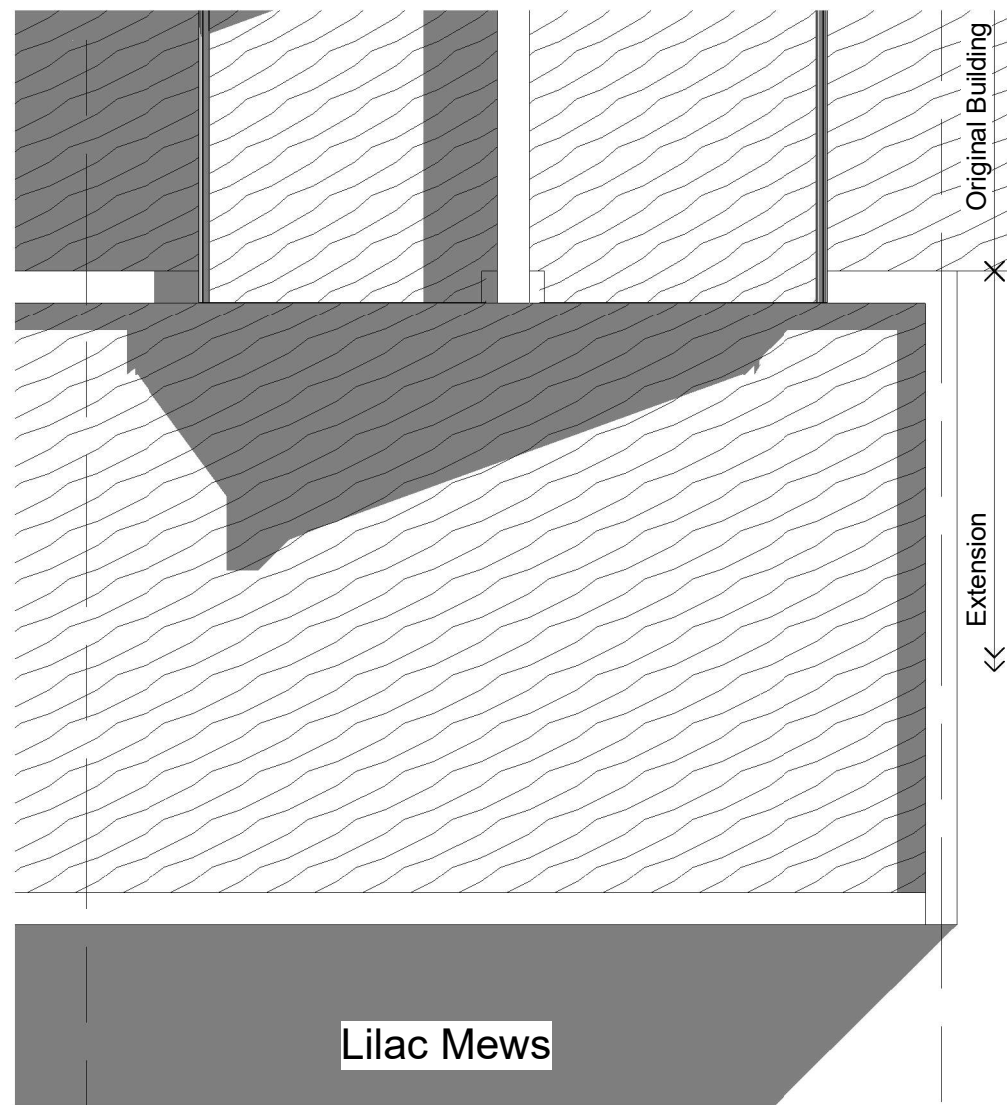

B	14-11-22	Planning resubmission		
A	16-09-22	Planning submission		
Rev	Date	Comments	By	Chk

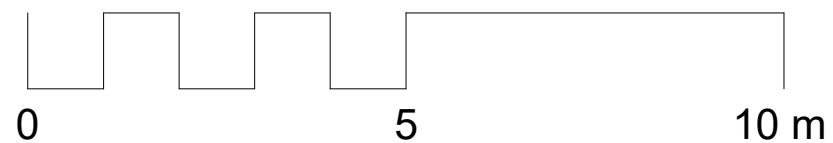

Arta Architectural

A CIAT Charterred Practice
51 Colney Hatch Lane
Muswell Hill
London
N10 1LJ
t: 0845 299 3402

Existing & Proposed Lilac Mews Roof Plan

Scale 1 : 100
Issued Oct 2022

Client Connecting Moments Ltd

Project 59-61 High Road
Wood Green
N22 6BH
Drawing No. HRW P 23 Rev