




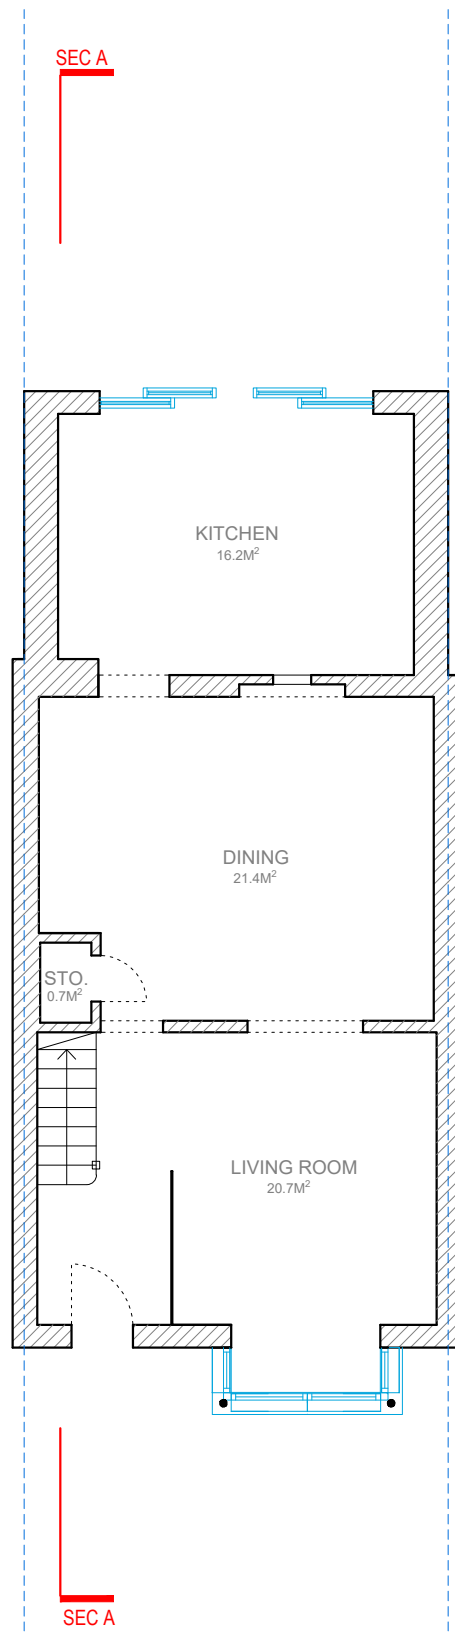


GROUND FLOOR

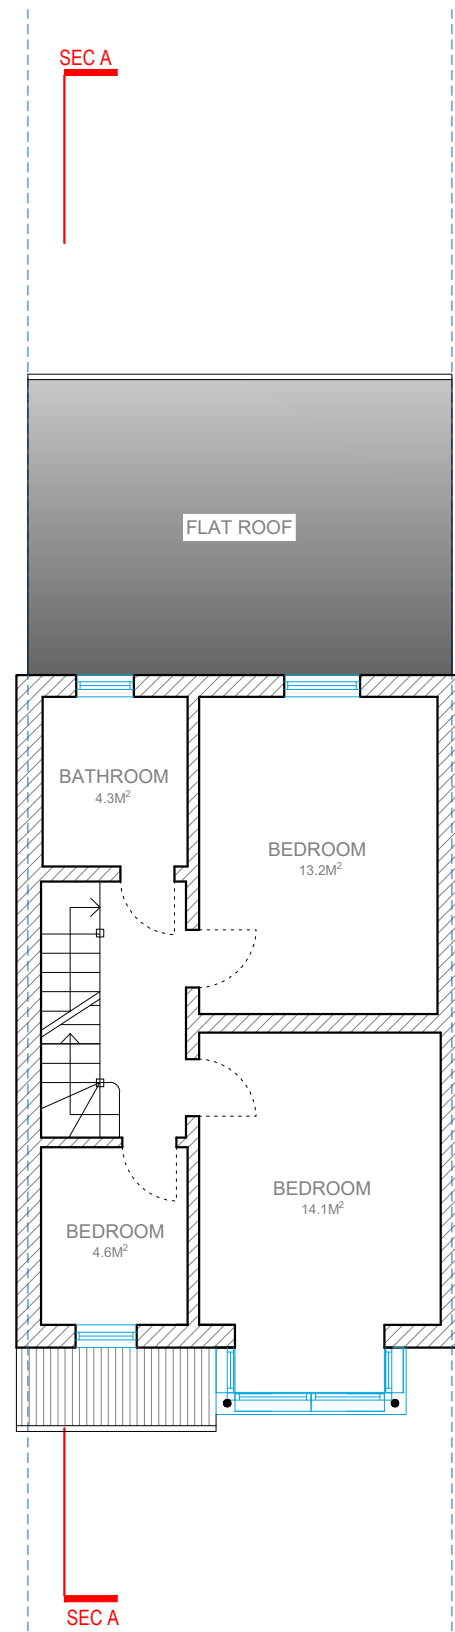

FIRST FLOOR

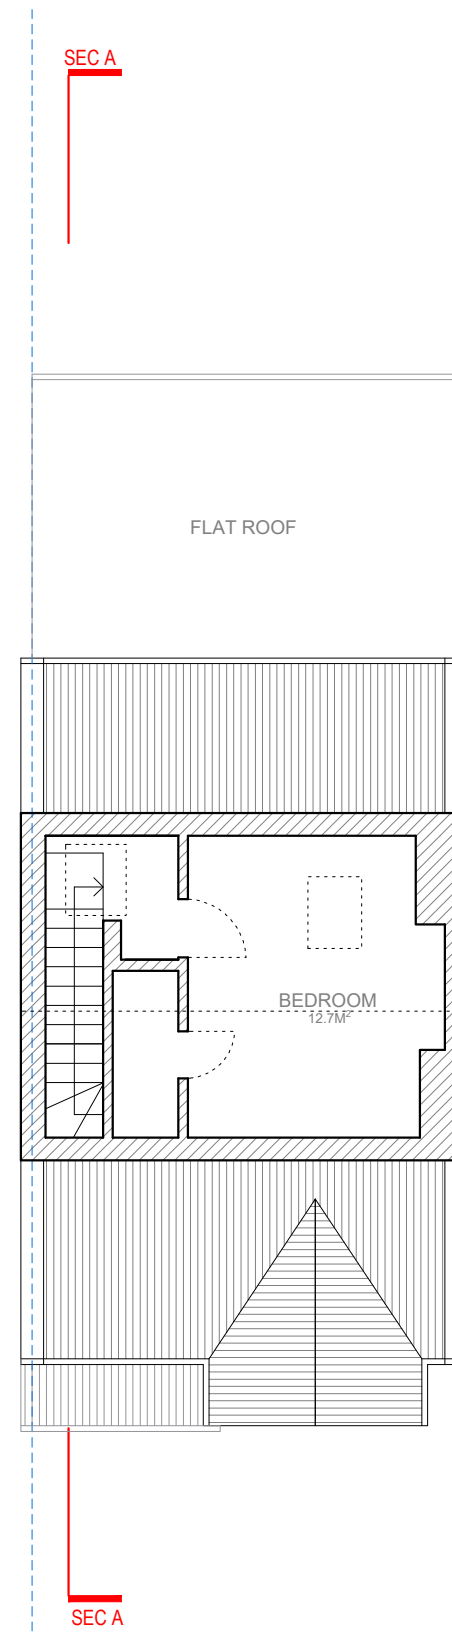

LOFT PLAN

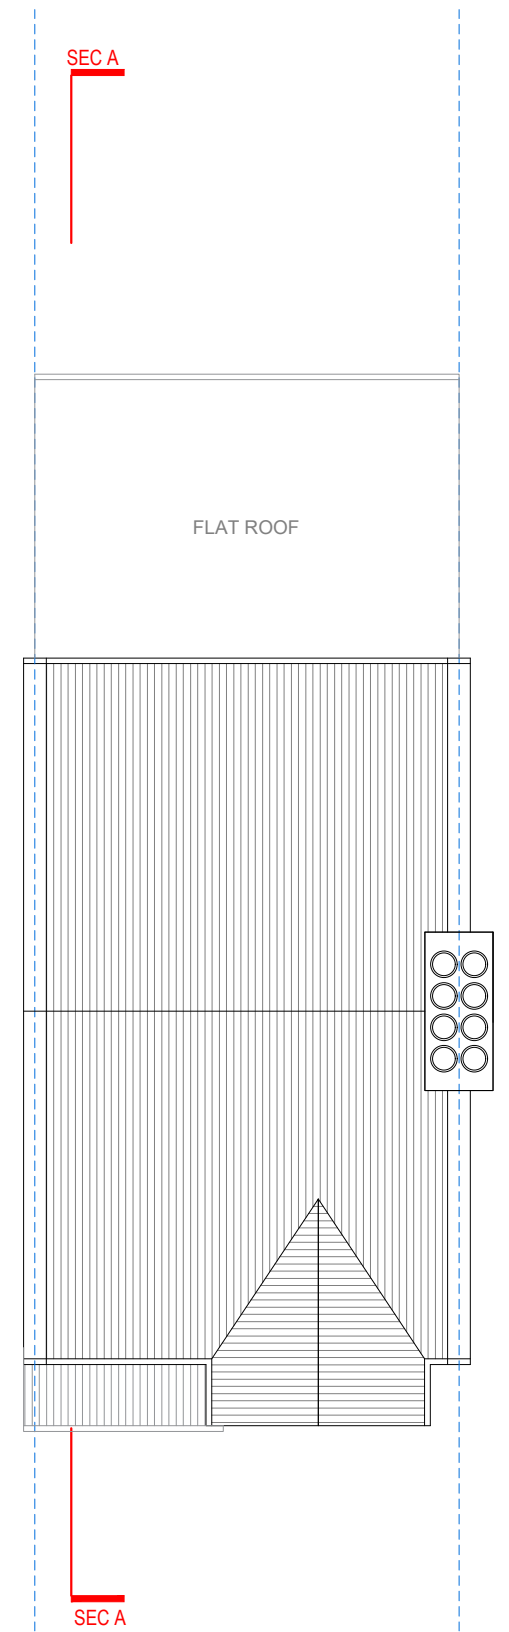

ROOF PLAN

0 1 2 5m scale 1:100 @A3



address. 4 Grosvenor way - E5 9ND - London.
tel. 0203781 8008
mail. office@redwoodsprojects.co.uk
web. www.redwoodsprojects.co.uk

address: 39 Norfolk Avenue, London
N15 6JX, UK
TITLE: EXISTING DRAWINGS
FLOOR PLANS


Any errors on Dimensions to be reported to the Architect prior to commencement of Works. Dimensions and areas are based on survey information. This drawing is copyright © Redwoods Projects. All dimensions to be checked on site Prior work,

PROJECT No 975 | Date: 21-11-2022

NAME: **E01**



FRONT ELEVATION

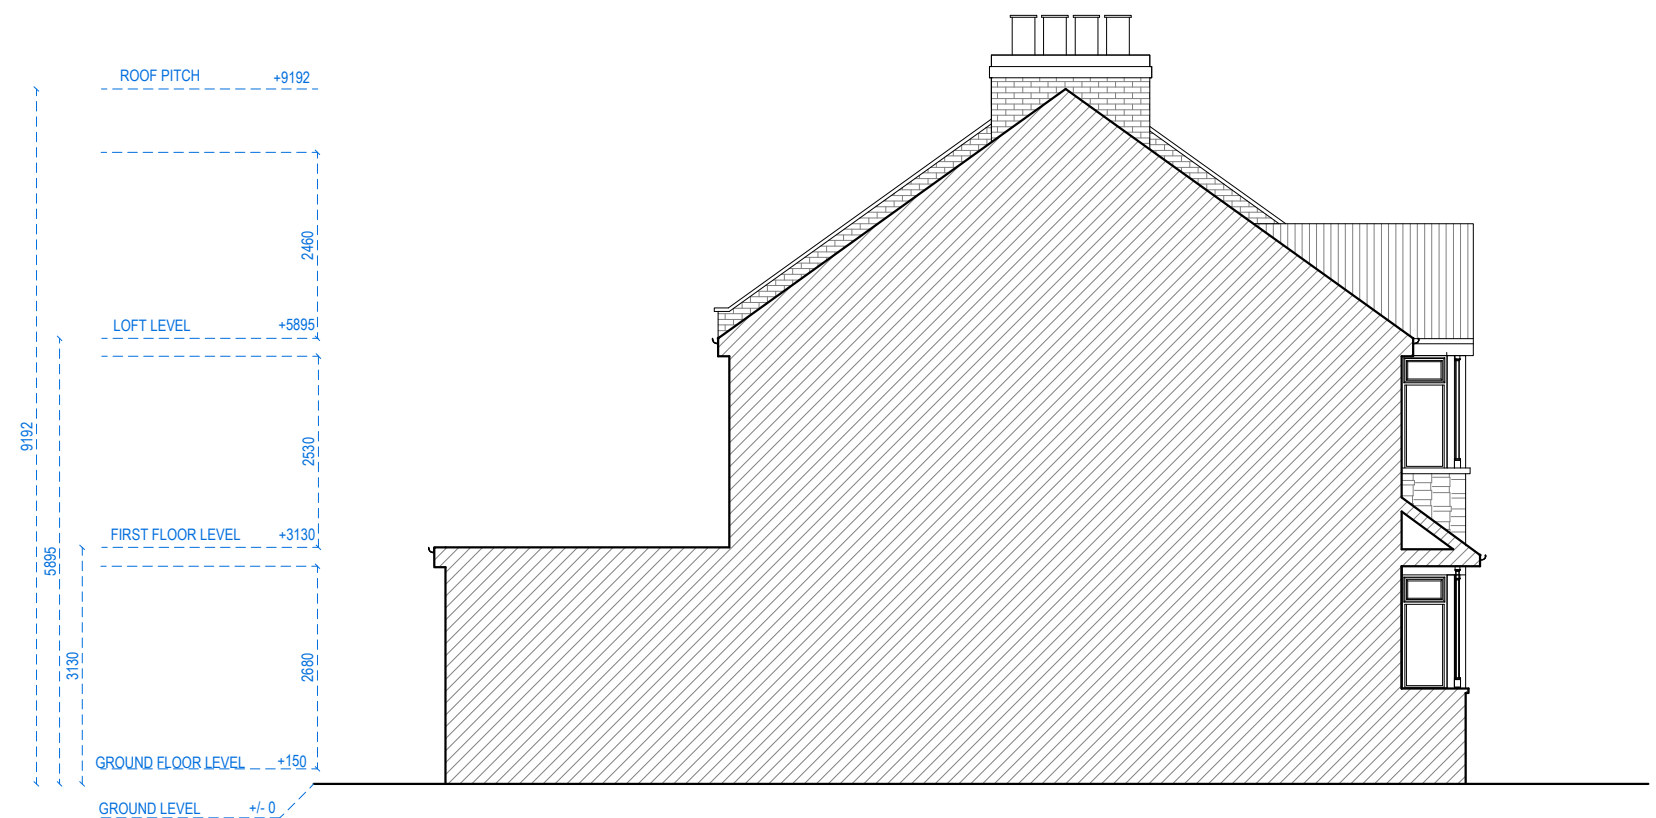

LEFT SIDE ELEVATION

0 1 2 5m scale 1:100 @A3

Redwoods

address. 4 Grosvenor way - E5 9ND - London.
tel. 0203781 8008
mail. office@redwoodsprojects.co.uk
web. www.redwoodsprojects.co.uk

Any errors on Dimensions to be reported to the Architect prior to commencement of Works. Dimensions and areas are based on survey information. This drawing is copyright © Redwoods Projects. All dimensions to be checked on site Prior work,


address: 39 Norfolk Avenue, London N15 6JX, UK
TITLE: EXISTING DRAWINGS ELEVATIONS

PROJECT No 975 | Date: 21-11-2022

NAME: **E02**



RIGHT SIDE ELEVATION

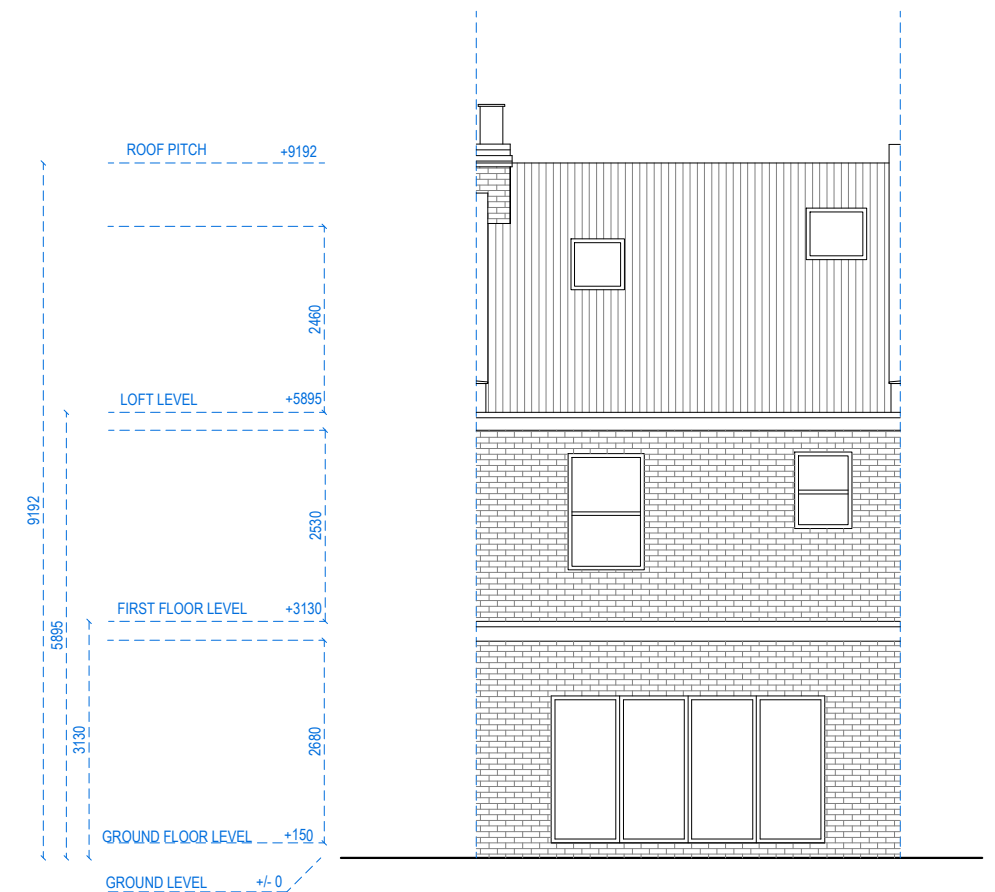

REAR ELEVATION

0 1 2 5m scale 1:100 @A3

 **Redwoods**

address. 4 Grosvenor way - E5 9ND - London.
tel. 0203781 8008
mail. office@redwoodsprojects.co.uk
web. www.redwoodsprojects.co.uk


Any errors on Dimensions to be reported to the Architect prior to commencement of Works. Dimensions and areas are based on survey information. This drawing is copyright © Redwoods Projects. All dimensions to be checked on site Prior work,

address: 39 Norfolk Avenue, London N15 6JX, UK

TITLE: EXISTING DRAWINGS ELEVATIONS

PROJECT No 975 | Date: 21-11-2022

NAME: **E03**

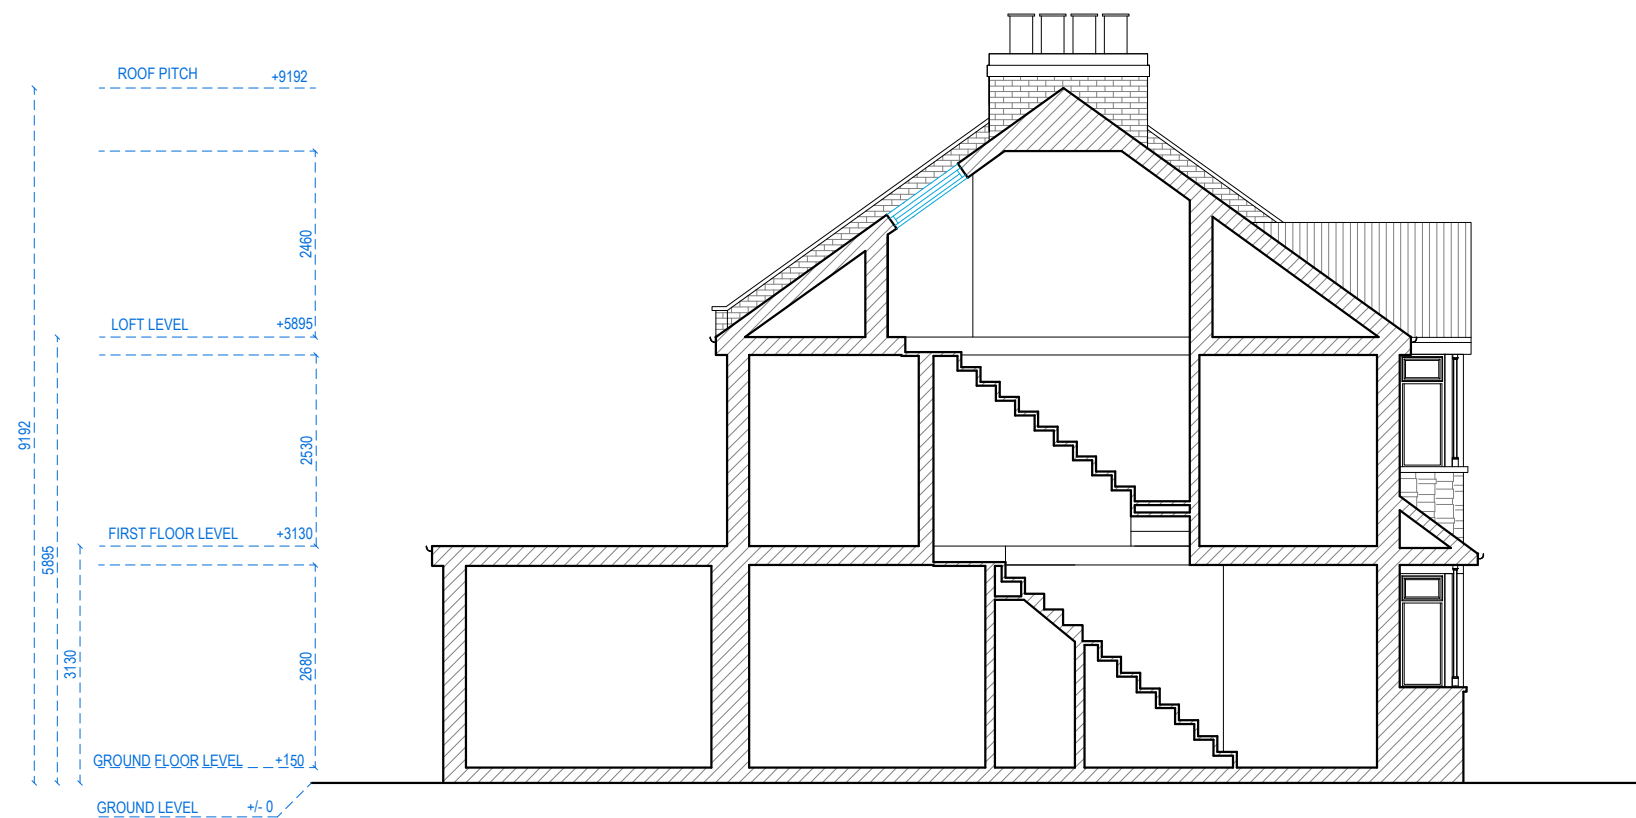

SECTION AA

0 1 2 5m scale 1:100 @A3



address. 4 Grosvenor way - E5 9ND - London.
tel. 0203781 8008
mail. office@redwoodsprojects.co.uk
web. www.redwoodsprojects.co.uk


Any errors on Dimensions to be reported to the Architect prior to commencement of Works. Dimensions and areas are based on survey information. This drawing is copyright © Redwoods Projects. All dimensions to be checked on site Prior work,

address: 39 Norfolk Avenue, London
N15 6JX, UK


TITLE: EXISTING DRAWINGS
SECTION

PROJECT No 975 | Date: 21-11-2022


NAME: E04

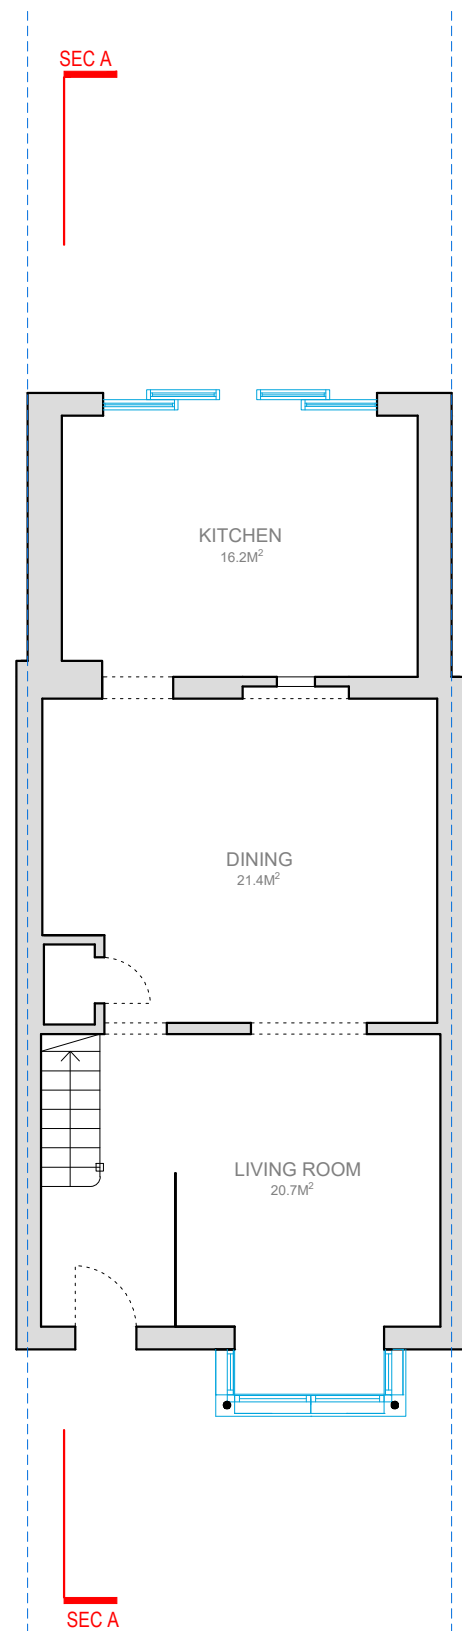


GROUND FLOOR

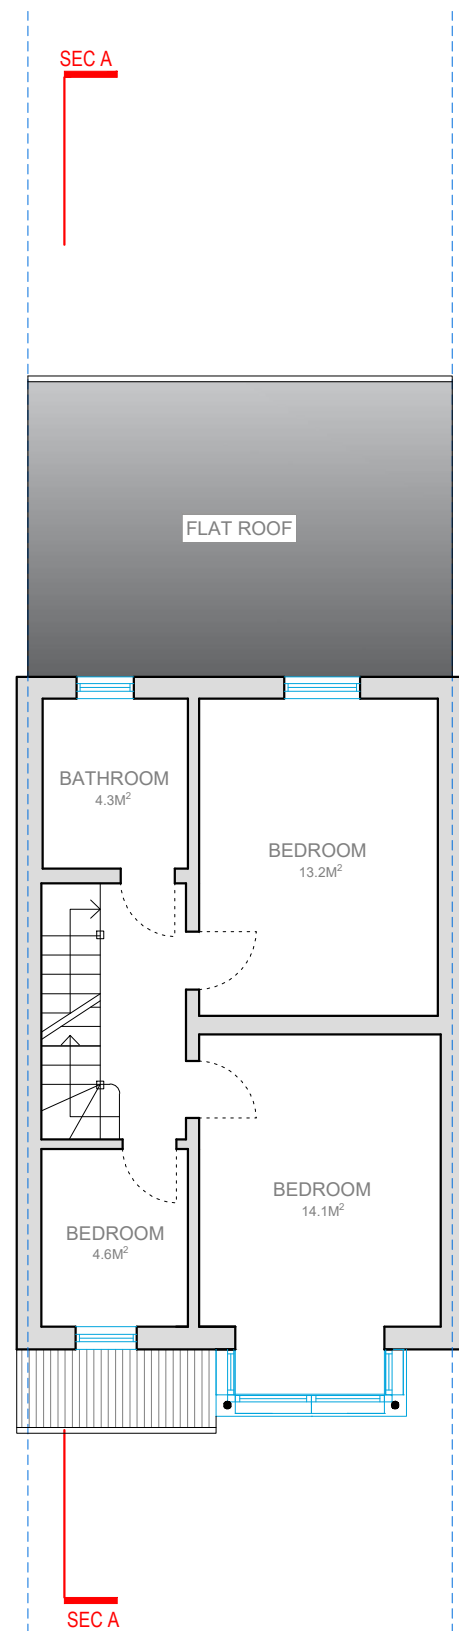


FIRST FLOOR

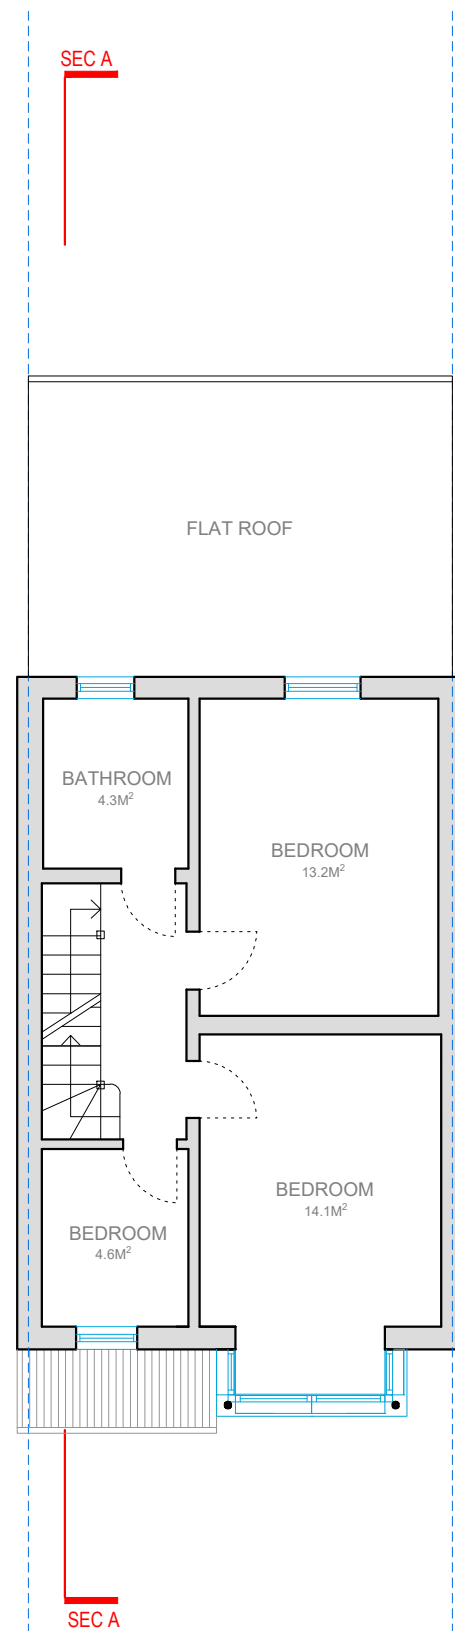

SECOND FLOOR

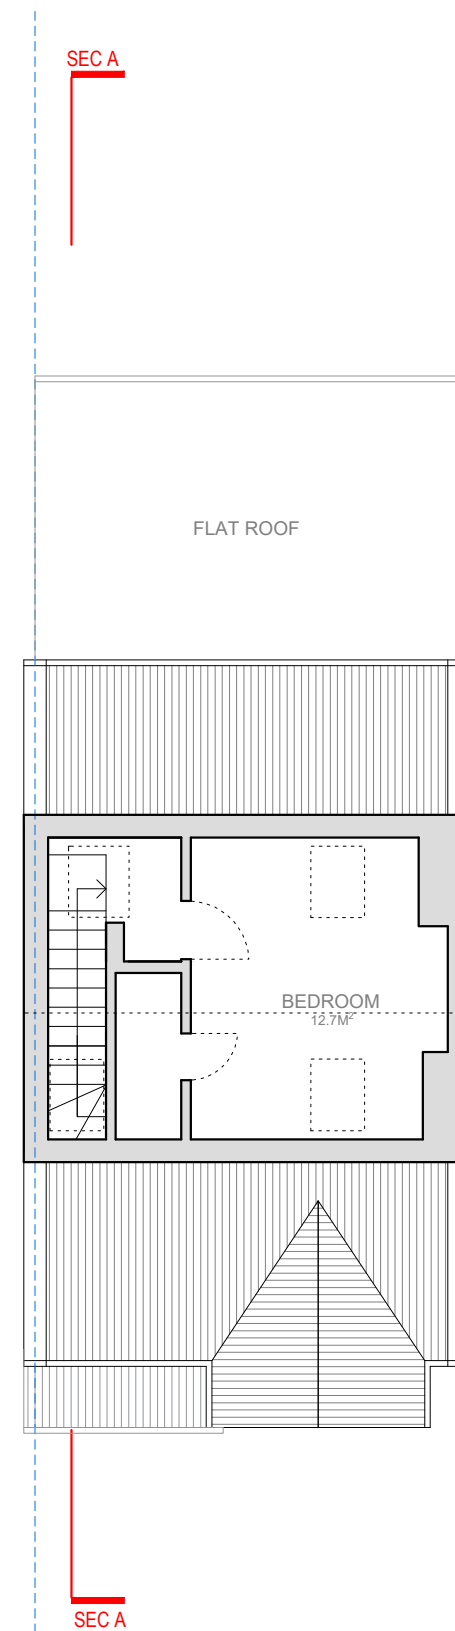

LOFT PLAN

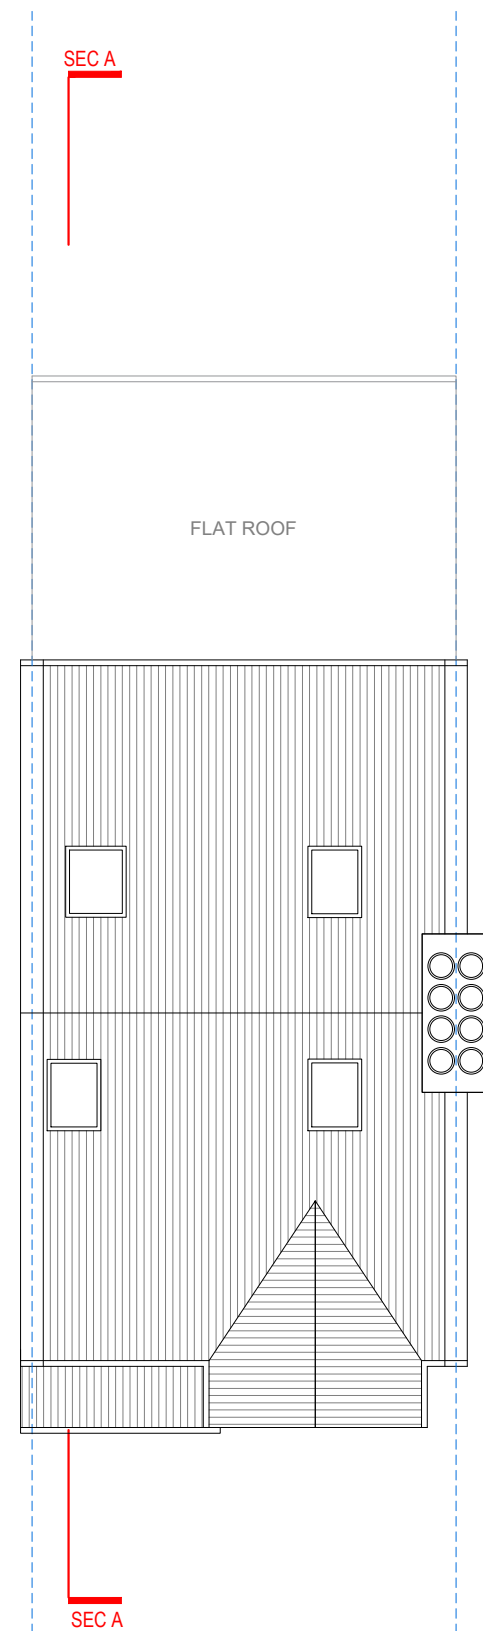

ROOF PLAN



Redwoods

address. 4 Grosvenor way - E5 9ND - London.
tel. 0203781 8008
mail. office@redwoodsprojects.co.uk
web. www.redwoodsprojects.co.uk

Any errors on Dimensions to be reported to the Architect prior to commencement of Works. Dimensions and areas are based on survey information. This drawing is copyright © Redwoods Projects. All dimensions to be checked on site Prior work,


address: 39 Norfolk Avenue, London N15 6JX, UK
TITLE: PROPOSED DRAWINGS FLOOR PLANS

PROJECT No 975 | Date: 21-11-2022

NAME: **P01**



FRONT ELEVATION

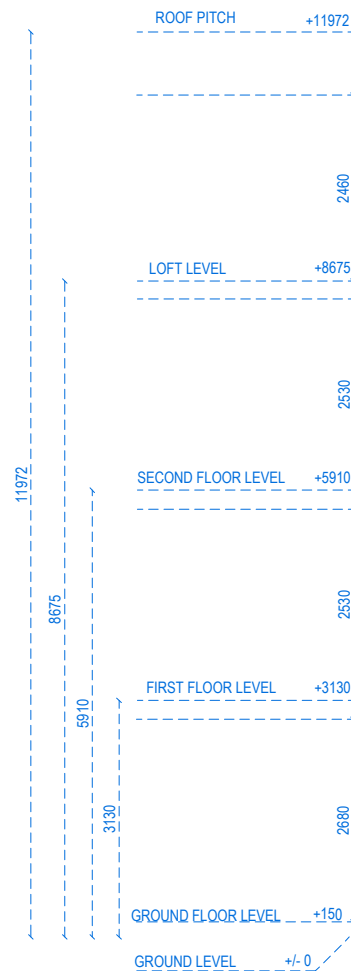

LEFT SIDE ELEVATION

0 1 2 5m scale 1:100
@A3

Redwoods

address. 4 Grosvenor way - E5 9ND - London.
tel. 0203781 8008
mail. office@redwoodsprojects.co.uk
web. www.redwoodsprojects.co.uk

Any errors on Dimensions to be reported to the Architect prior to commencement of Works. Dimensions and areas are based on survey information. This drawing is copyright © Redwoods Projects. All dimensions to be checked on site Prior work,


address: 39 Norfolk Avenue, London
N15 6JX, UK
TITLE: PROPOSED DRAWINGS
ELEVATIONS

PROJECT No 975 | Date: 21-11-2022

NAME: P02



RIGHT SIDE ELEVATION

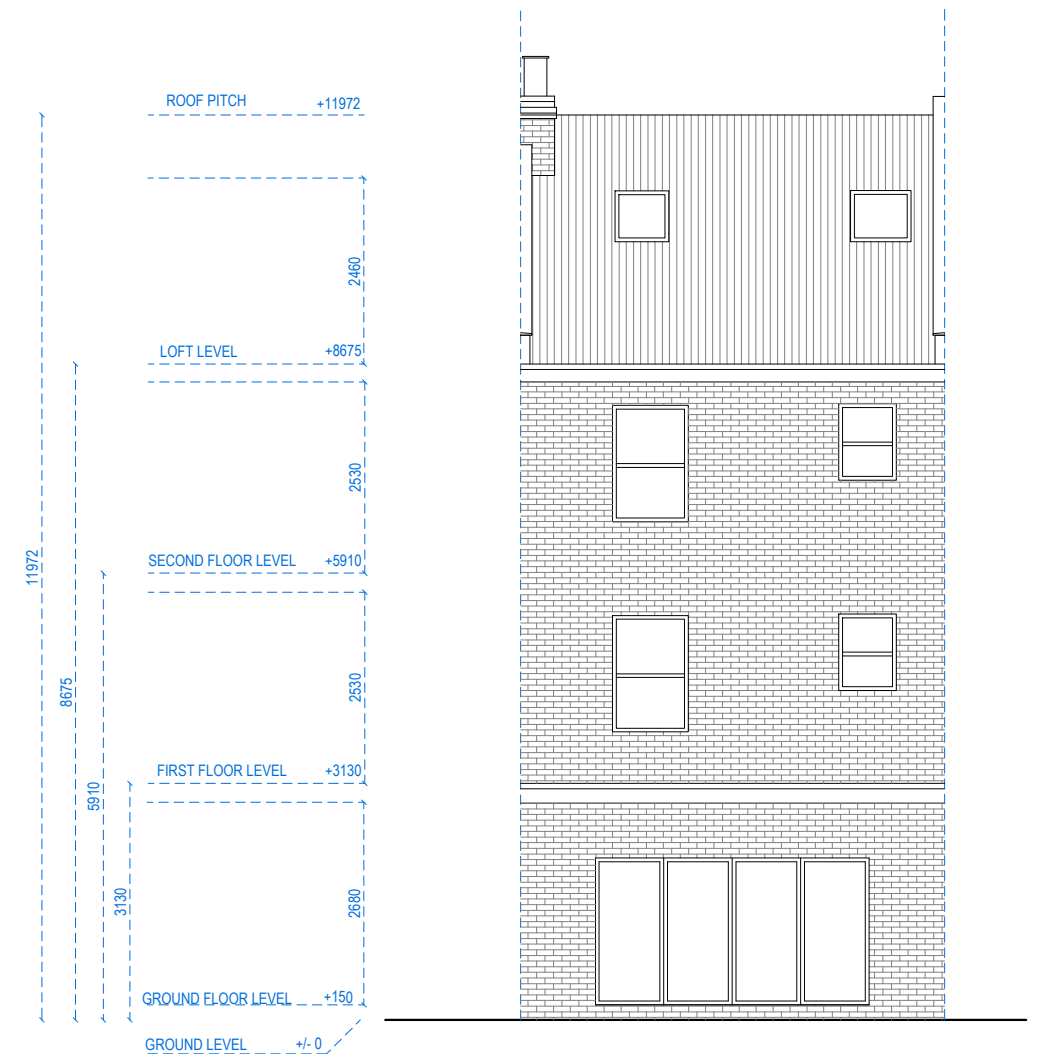

REAR ELEVATION

0 1 2 5m scale 1:100
@A3

 **Redwoods**

address. 4 Grosvenor way - E5 9ND - London.
tel. 0203781 8008
mail. office@redwoodsprojects.co.uk
web. www.redwoodsprojects.co.uk

Any errors on Dimensions to be reported to the Architect prior to commencement of Works. Dimensions and areas are based on survey information. This drawing is copyright © Redwoods Projects. All dimensions to be checked on site Prior work,

address: 39 Norfolk Avenue, London
N15 6JX, UK
TITLE: PROPOSED DRAWINGS
ELEVATIONS

PROJECT No 975 | Date: 21-11-2022

NAME: **P03**



SECTION AA

0 1 2 5m scale 1:100
@A3

 **Redwoods**

address. 4 Grosvenor way - E5 9ND - London.
tel. 0203781 8008
mail. office@redwoodsprojects.co.uk
web. www.redwoodsprojects.co.uk

Any errors on Dimensions to be reported to the Architect prior to commencement of Works. Dimensions and areas are based on survey information. This drawing is copyright © Redwoods Projects. All dimensions to be checked on site Prior work,

address:

39 Norfolk Avenue, London
N15 6JX, UK

TITLE:

PROPOSED DRAWINGS
SECTION

PROJECT No 975 | Date: 21-11-2022

NAME:

P04