



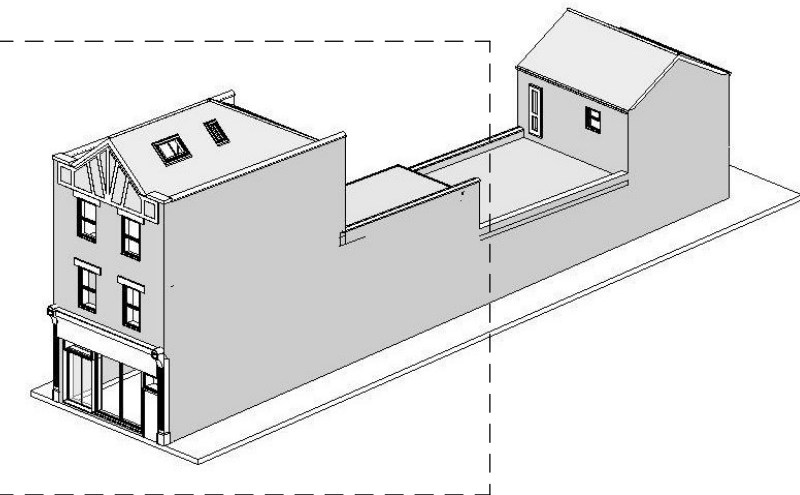

Front Elevation (main)

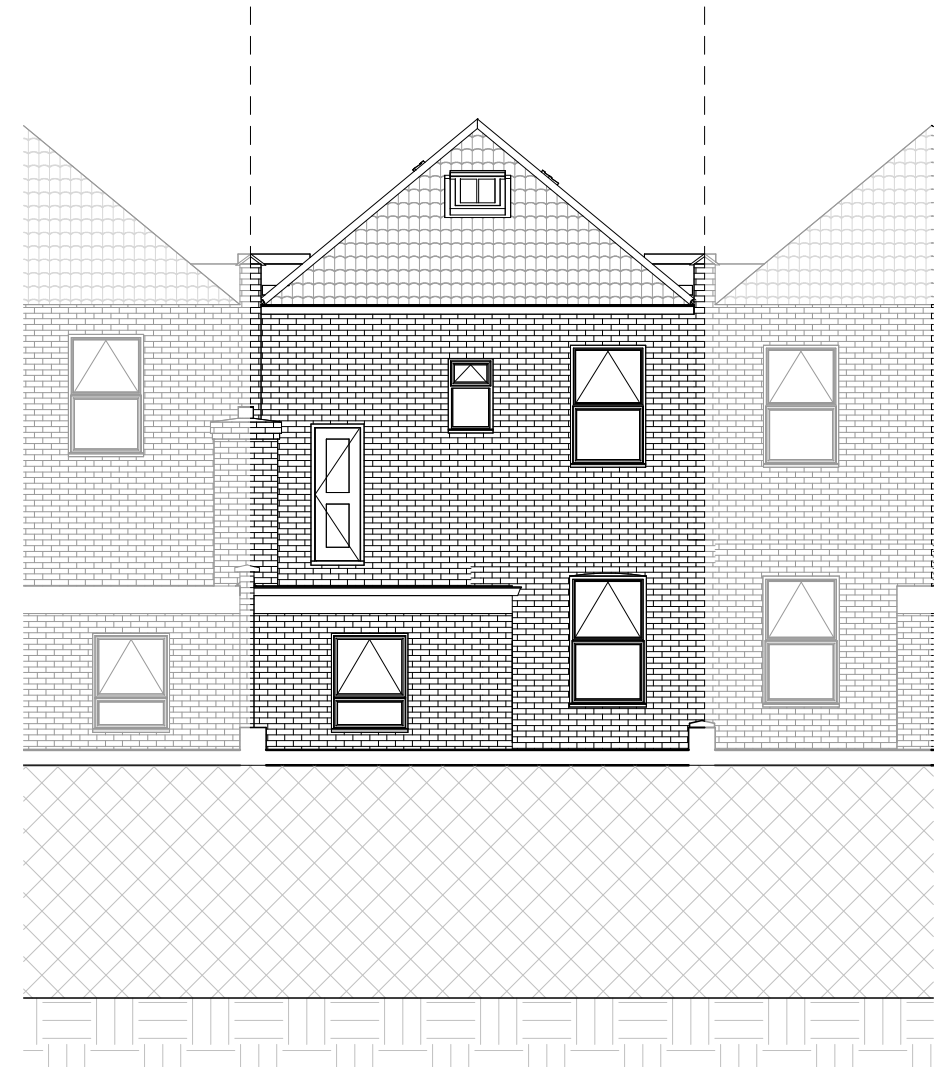

Rear Elevation (main)

NOTES:
CONTRACTORS MUST VERIFY ALL DIMENSIONS AT THE SITE BEFORE COMENCING ANY WORK.
NO CONSTRUCTION WORK BEFORE BUILDING CONTROL APPROVAL AND STRUCTURAL ENGINEER CONFIRMATION.
ANY DISCREPANCIES TO BE REPORTED TO GRIDKUNE.
ALL DRAWINGS ARE TO BE READ IN CONJUNCTION WITH ALL RELEVANT DRAWINGS AND SPECIFICATIONS.

Rev	Description	Date

PROJECT TITLE

505 Green Lanes. London N4 1AL

Date
08/11/2022

Project number
6333

DRWAING NUMBER
EX - E001

DRAWING TITLE

Exisitng Front and Rear Elevation 1



CLIENT

Dr Ibrahim Yahli

Scale (@ A3)
1 : 100

Drawn by
Cheski



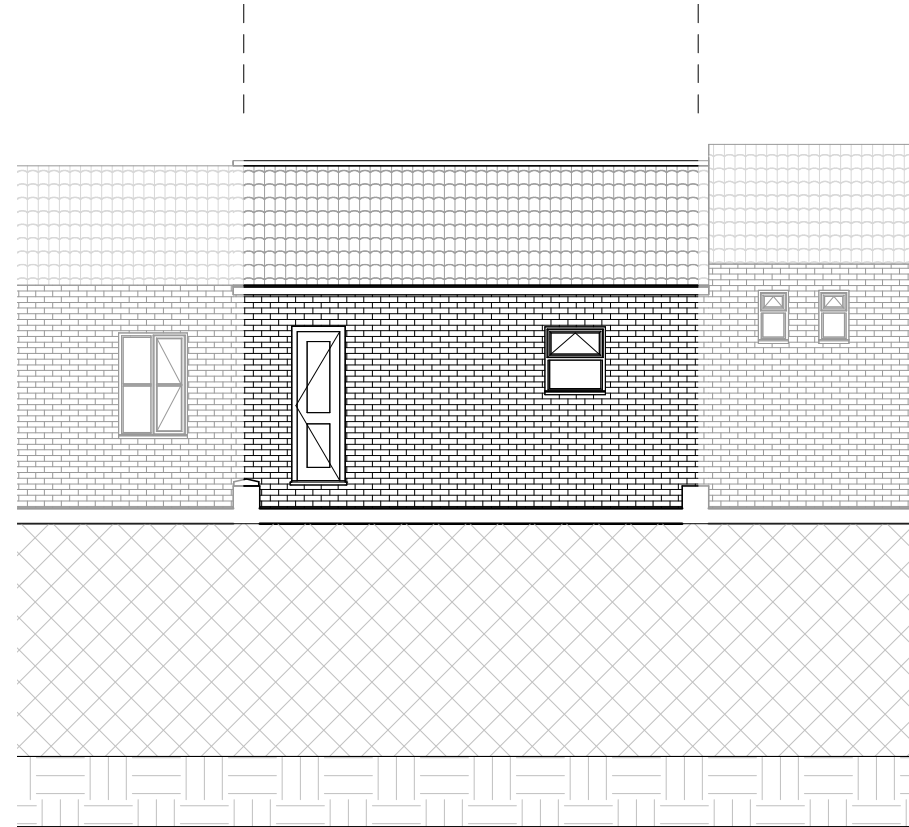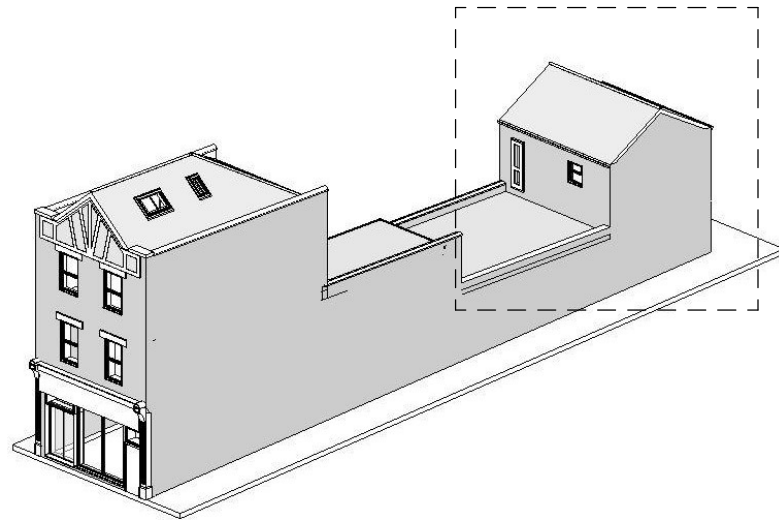

Rear Elevation (back)



Rear Elevation (back)

NOTES:
CONTRACTORS MUST VERIFY ALL DIMENSIONS AT THE SITE BEFORE COMENCING ANY WORK.
NO CONSTRUCTION WORK BEFORE BUILDING CONTROL APPROVAL AND STRUCTURAL ENGINEER CONFIRMATION.
ANY DISCREPANCIES TO BE REPORTED TO GRIDKUNE.
ALL DRAWINGS ARE TO BE READ IN CONJUNCTION WITH ALL RELEVANT DRAWINGS AND SPECIFICATIONS.

Rev	Description	Date

PROJECT TITLE

505 Green Lanes. London N4 1AL

Date
08/11/2022

Project number
6333

DRWAING NUMBER
EX - E002

DRAWING TITLE

Existing Front and Rear Elevation 2



CLIENT

Dr Ibrahim Yahli

Scale (@ A3)
1 : 100

Drawn by
Cheski



 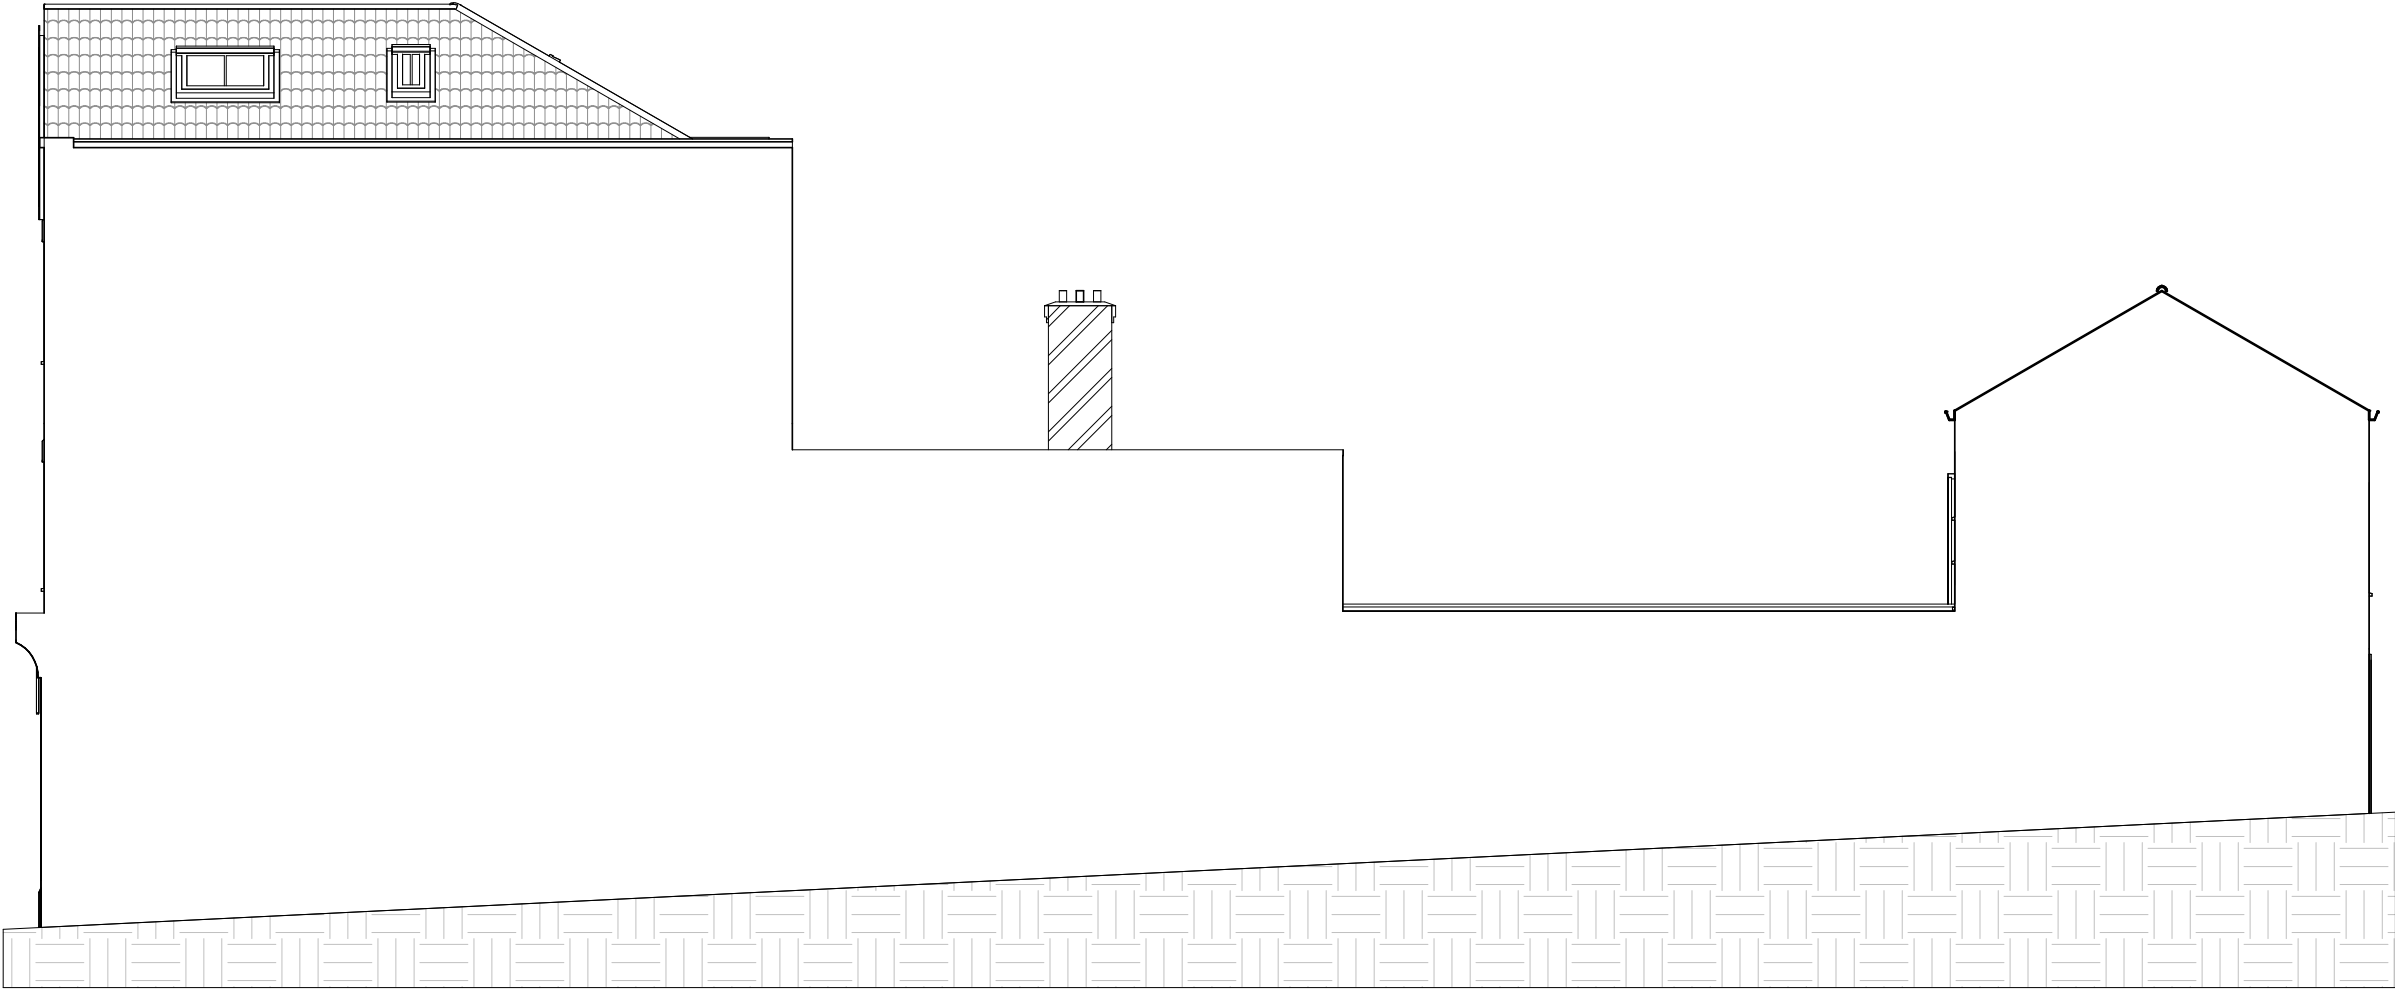

NOTES:
CONTRACTORS MUST VERIFY ALL DIMENSIONS AT THE SITE BEFORE COMENCING ANY WORK.

NO CONSTRUCTION WORK BEFORE BUILDING CONTROL APPROVAL AND STRUCTURAL ENGINEER CONFIRMATION.


ANY DISCREPANCIES TO BE REPORTED TO GRIDKUNE.
ALL DRAWINGS ARE TO BE READ IN CONJUNCTION WITH ALL RELEVANT DRAWINGS AND SPECIFICATIONS.

Rev	Description	Date

PROJECT TITLE		
505 Green Lanes. London N4 1AL		
Date	Project number	DRWAING NUMBER
08/11/2022	6333	EX - E003

DRAWING TITLE	
Existing Side Elevation 1	
CLIENT	
Dr Ibrahim Yahli	
Scale (@ A3)	Drawn by
1 : 100	Cheski



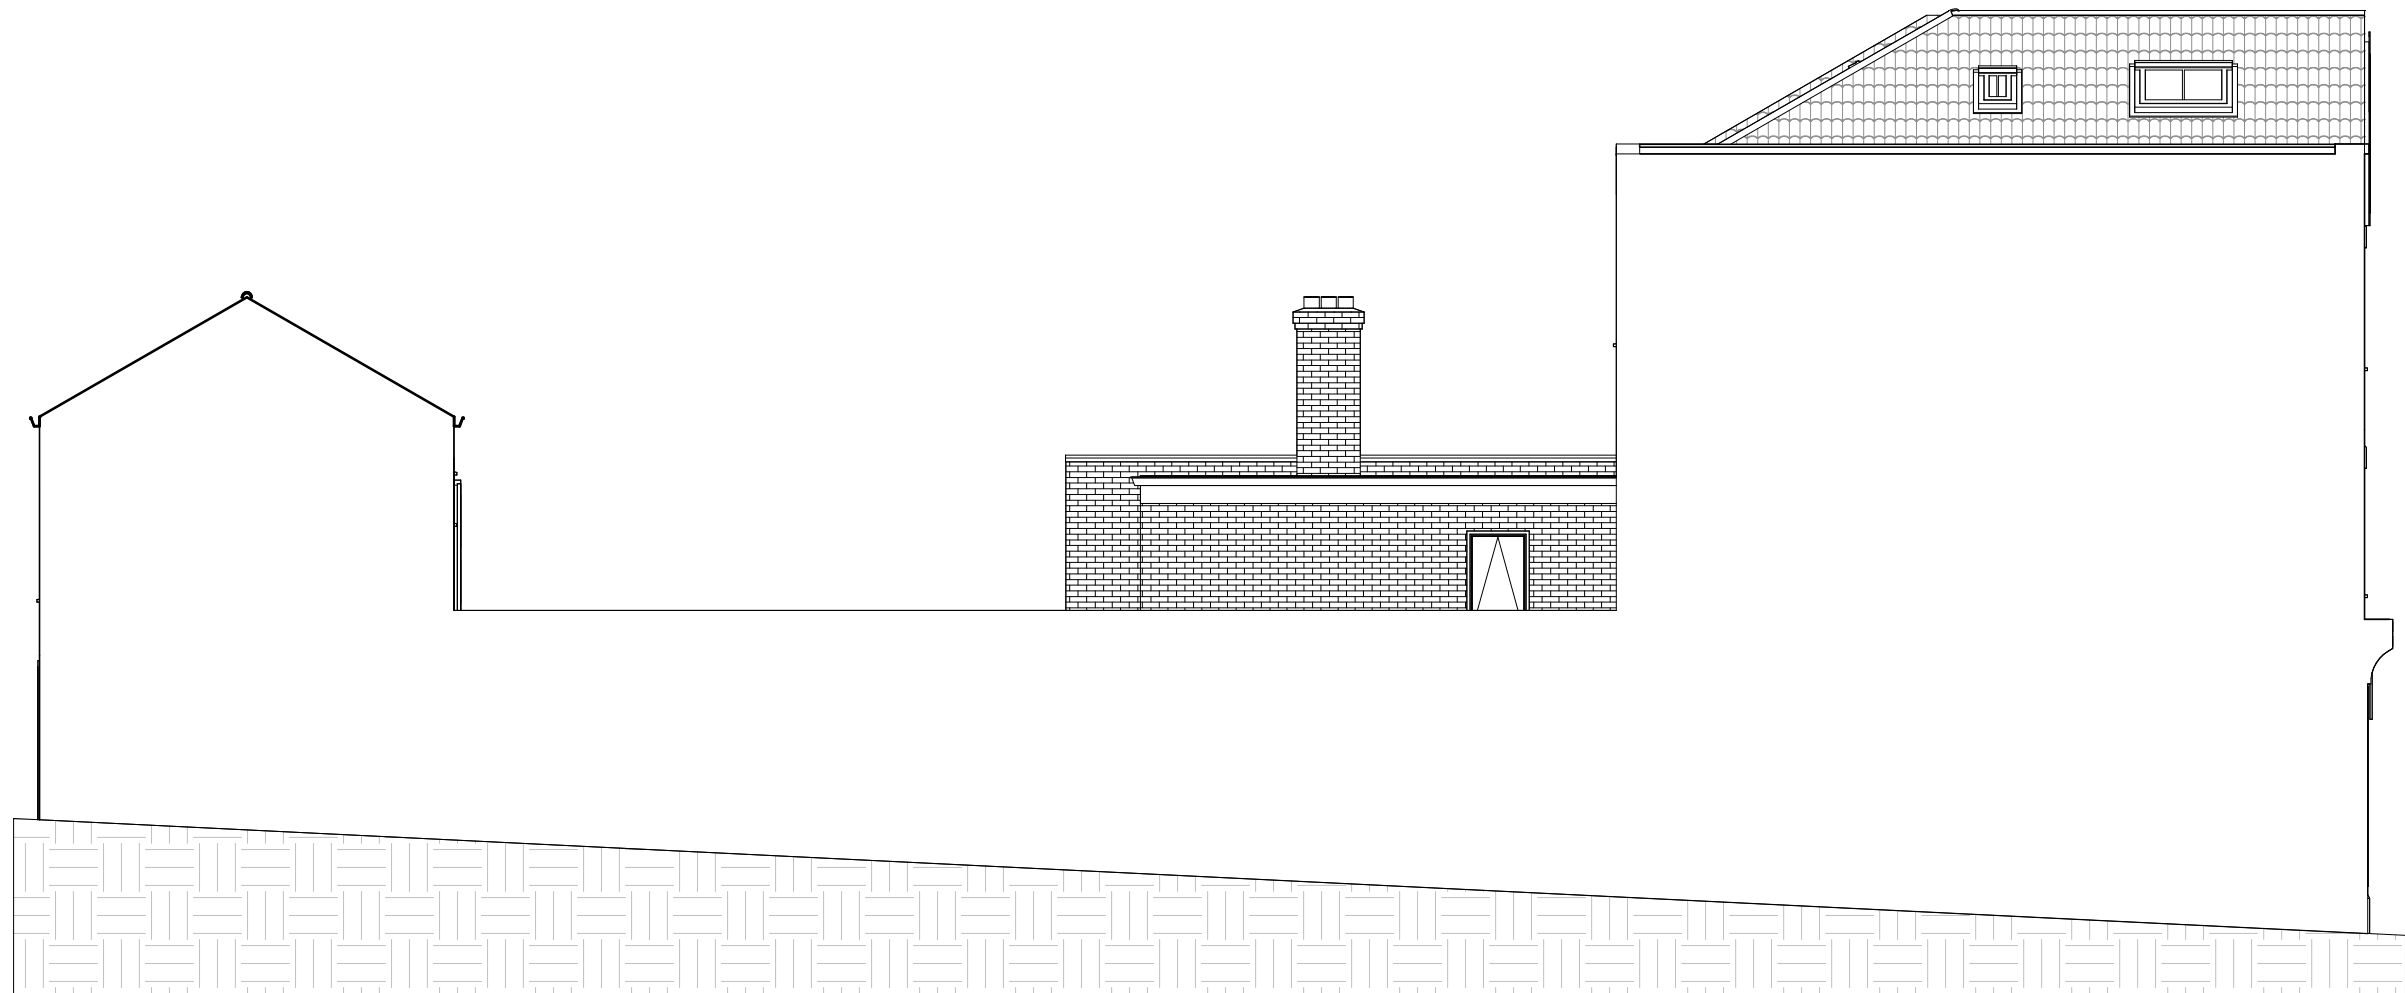

NOTES:
CONTRACTORS MUST VERIFY ALL DIMENSIONS
AT THE
SITE BEFORE COMENCING ANY WORK.

NO CONSTRUCTION WORK BEFORE BUILDING
CONTROL
APPROVAL AND STRUCTURAL ENGINEER
CONFIRMATION.

ANY DISCREPANCIES TO BE REPORTED TO
GRIDKUNE.
ALL DRAWINGS ARE TO BE READ IN
CONJUNCTION WITH
ALL RELEVANT DRAWINGS AND
SPECIFICATIONS.

Rev	Description	Date

PROJECT TITLE

505 Green Lanes. London N4 1AL

Date
08/11/2022

Project number
6333

DRWAING NUMBER
EX - E004

DRAWING TITLE

Existing Side Elevation 2



CLIENT

Dr Ibrahim Yahli

Scale (@ A3)
1 : 100




Drawn by
Author



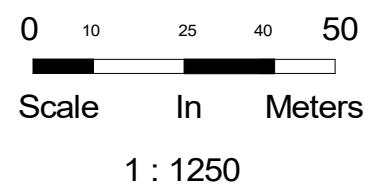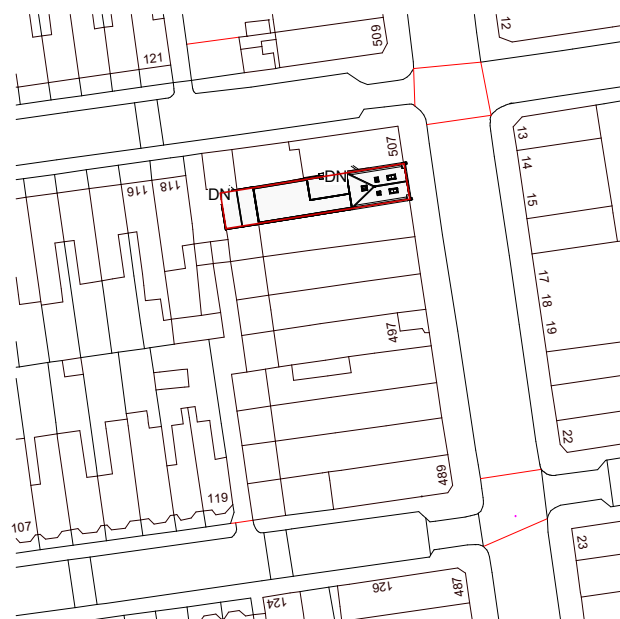

Property Boundary

Property Area 182m²

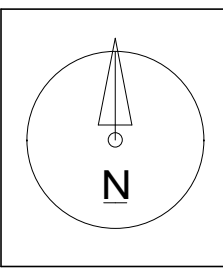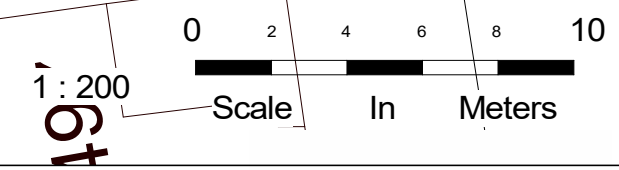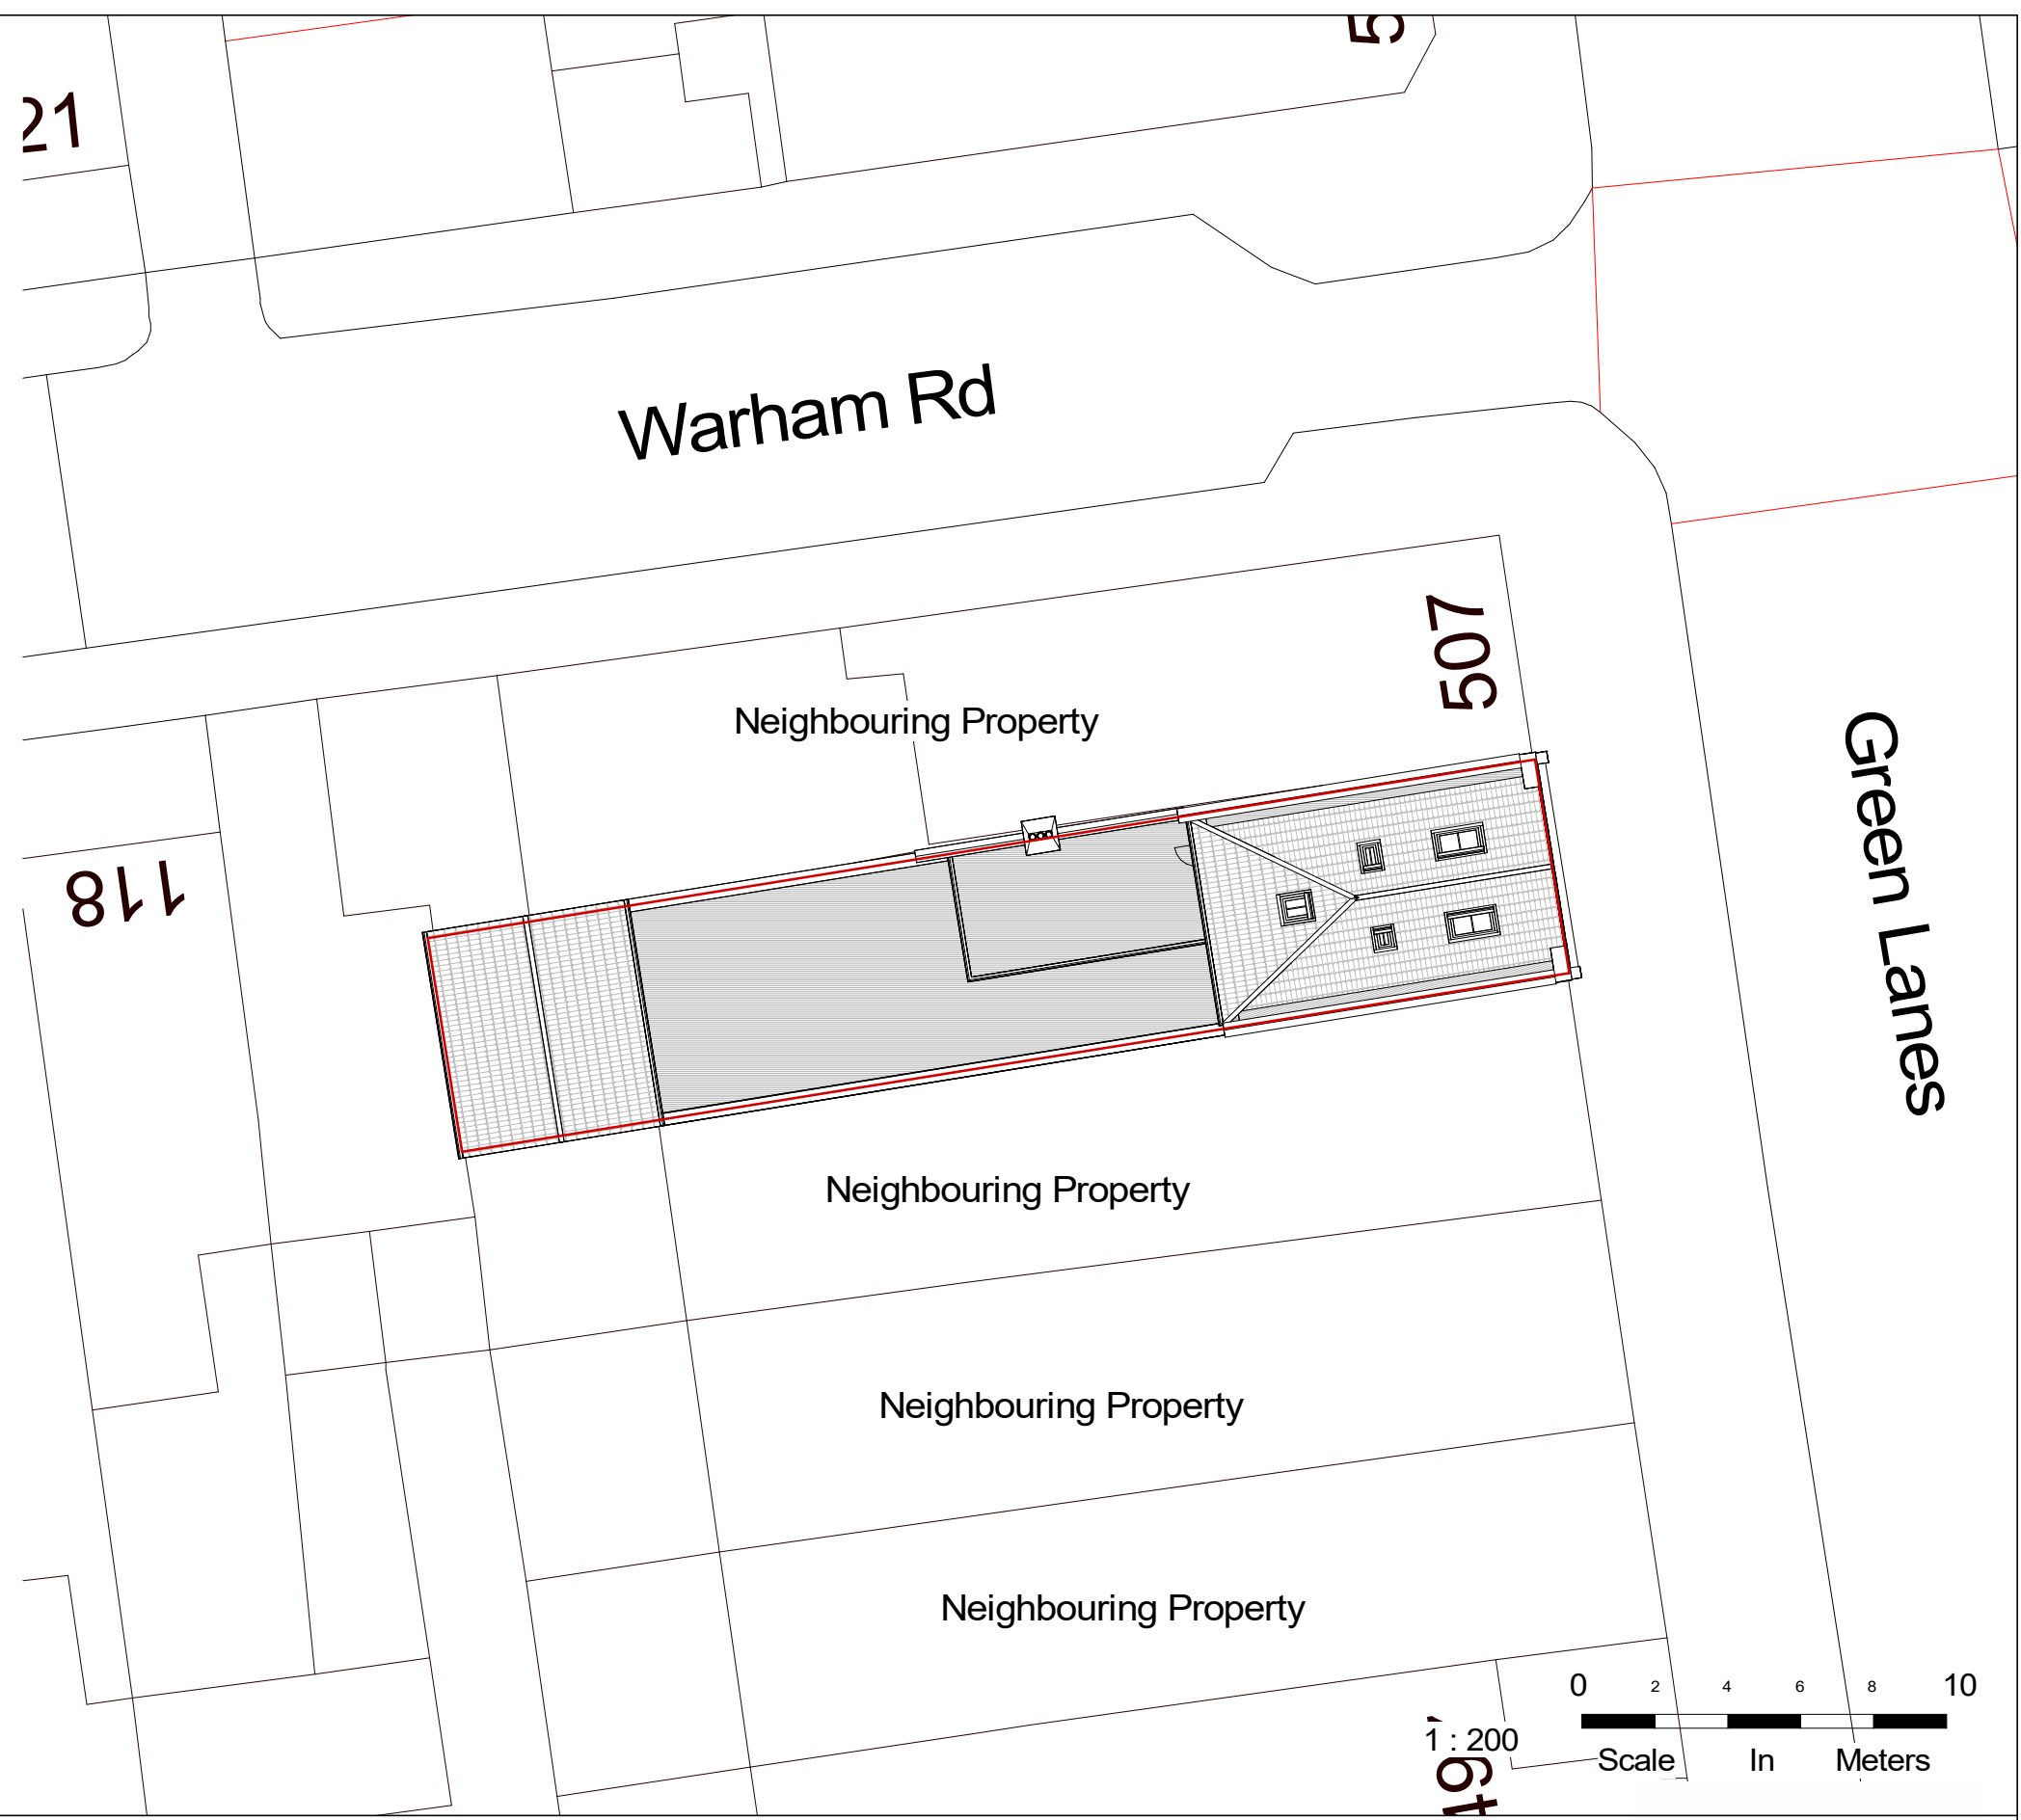




NOTES:
CONTRACTORS MUST VERIFY ALL DIMENSIONS AT THE SITE BEFORE COMMENCING ANY WORK.
NO CONSTRUCTION WORK BEFORE BUILDING CONTROL APPROVAL AND STRUCTURAL ENGINEER CONFIRMATION.
ANY DISCREPANCIES TO BE REPORTED TO GRIDKUNE.
ALL DRAWINGS ARE TO BE READ IN CONJUNCTION WITH ALL RELEVANT DRAWINGS AND SPECIFICATIONS.

Rev	Description	Date

PROJECT TITLE		
505 Green Lanes. London N4 1AL		
Date	Project number	DRWAING NUMBER
08/11/2022	6333	EX - L001

DRAWING TITLE	
Existing Location and Os Map	
CLIENT	
Dr Ibrahim Yahli	
Scale (@ A3)	Drawn by
As indicated	Cheski



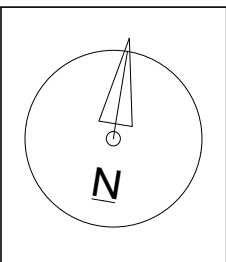 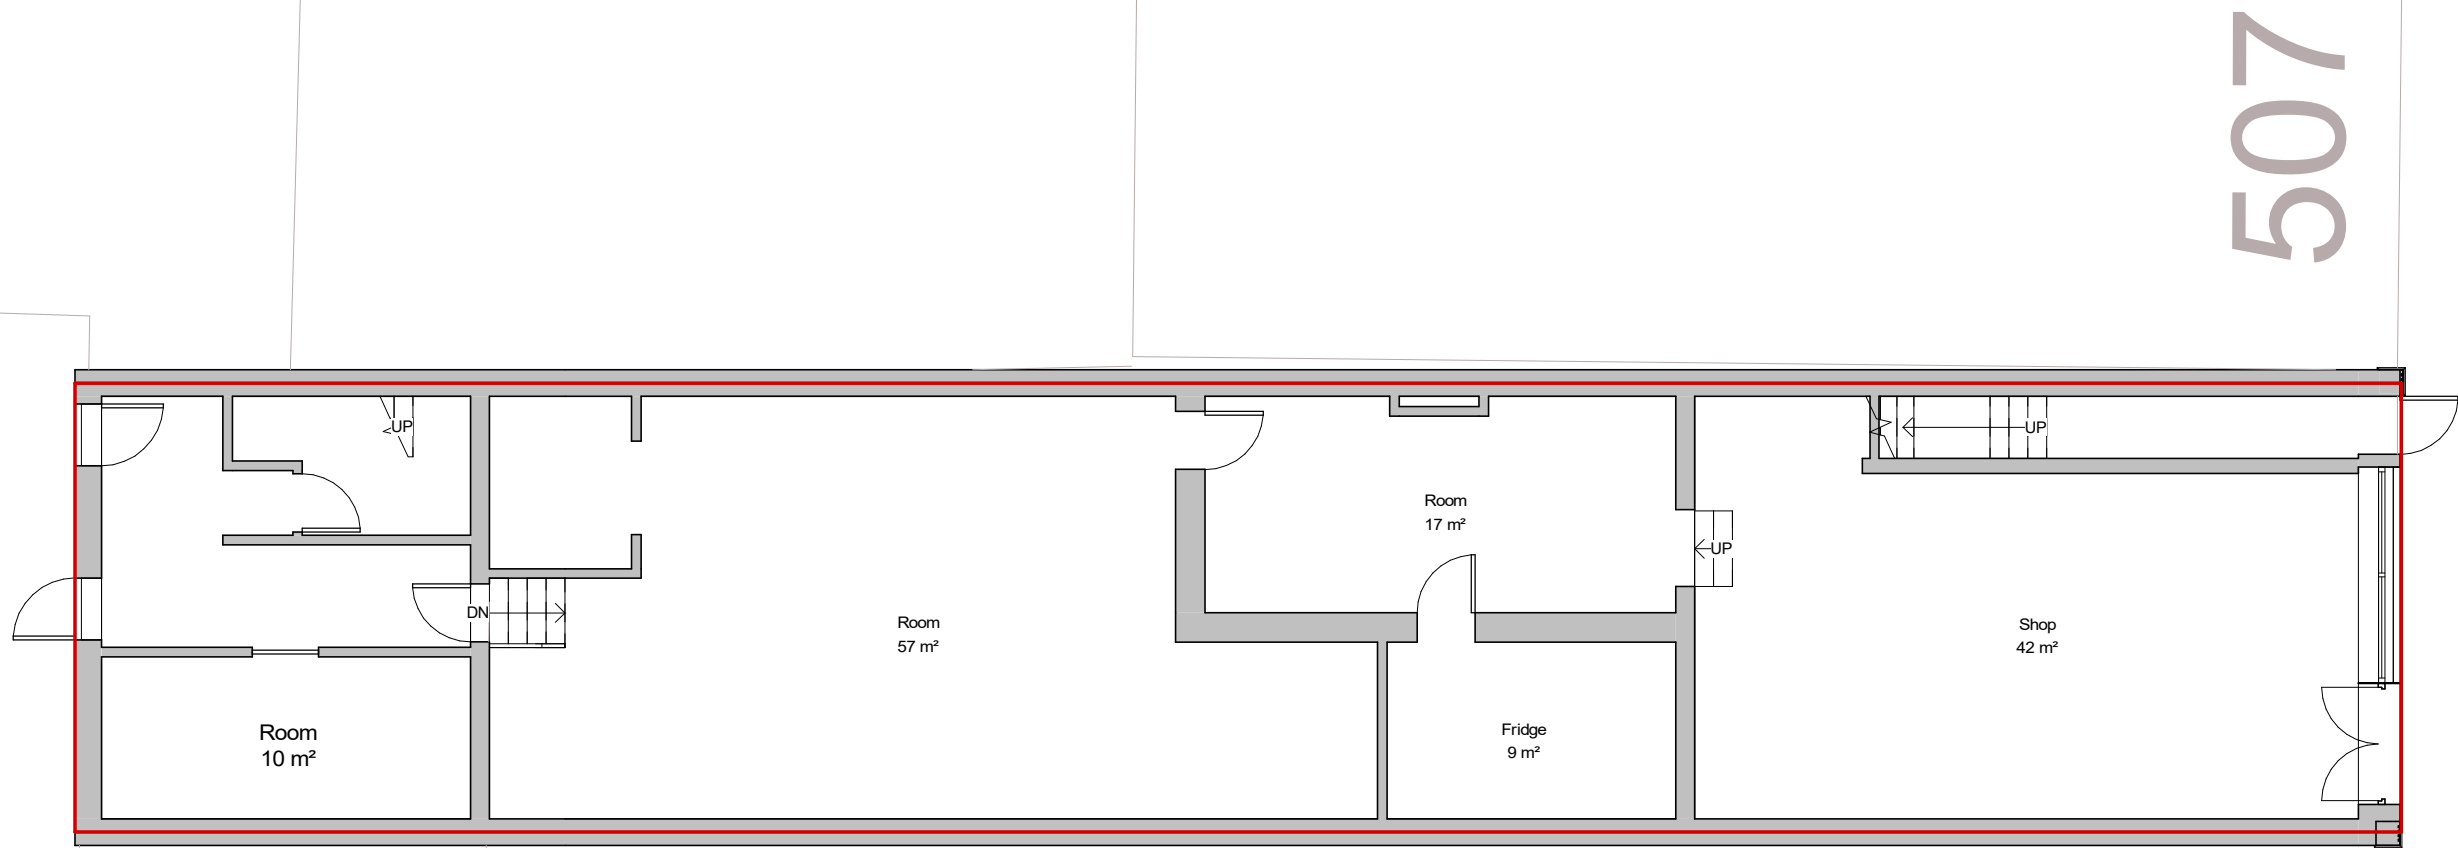

NOTES:
CONTRACTORS MUST VERIFY ALL DIMENSIONS
AT THE
SITE BEFORE COMENCING ANY WORK.

NO CONSTRUCTION WORK BEFORE BUILDING
CONTROL
APPROVAL AND STRUCTURAL ENGINEER
CONFIRMATION.




ANY DISCREPANCIES TO BE REPORTED TO
GRIDKUNE.
ALL DRAWINGS ARE TO BE READ IN
CONJUNCTION WITH
ALL RELEVANT DRAWINGS AND
SPECIFICATIONS.

Rev	Description	Date

PROJECT TITLE			DRAWING TITLE	
505 Green Lanes. London N4 1AL			Existing Ground Floor	
			CLIENT Dr Ibrahim Yahli	
Date 08/11/2022	Project number 6333	DRWAING NUMBER EX - P001	Scale (@ A3) 1 : 100	Drawn by Cheski



507

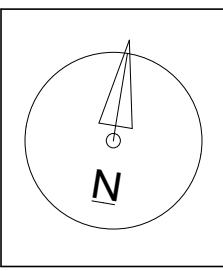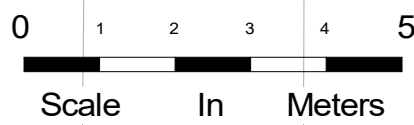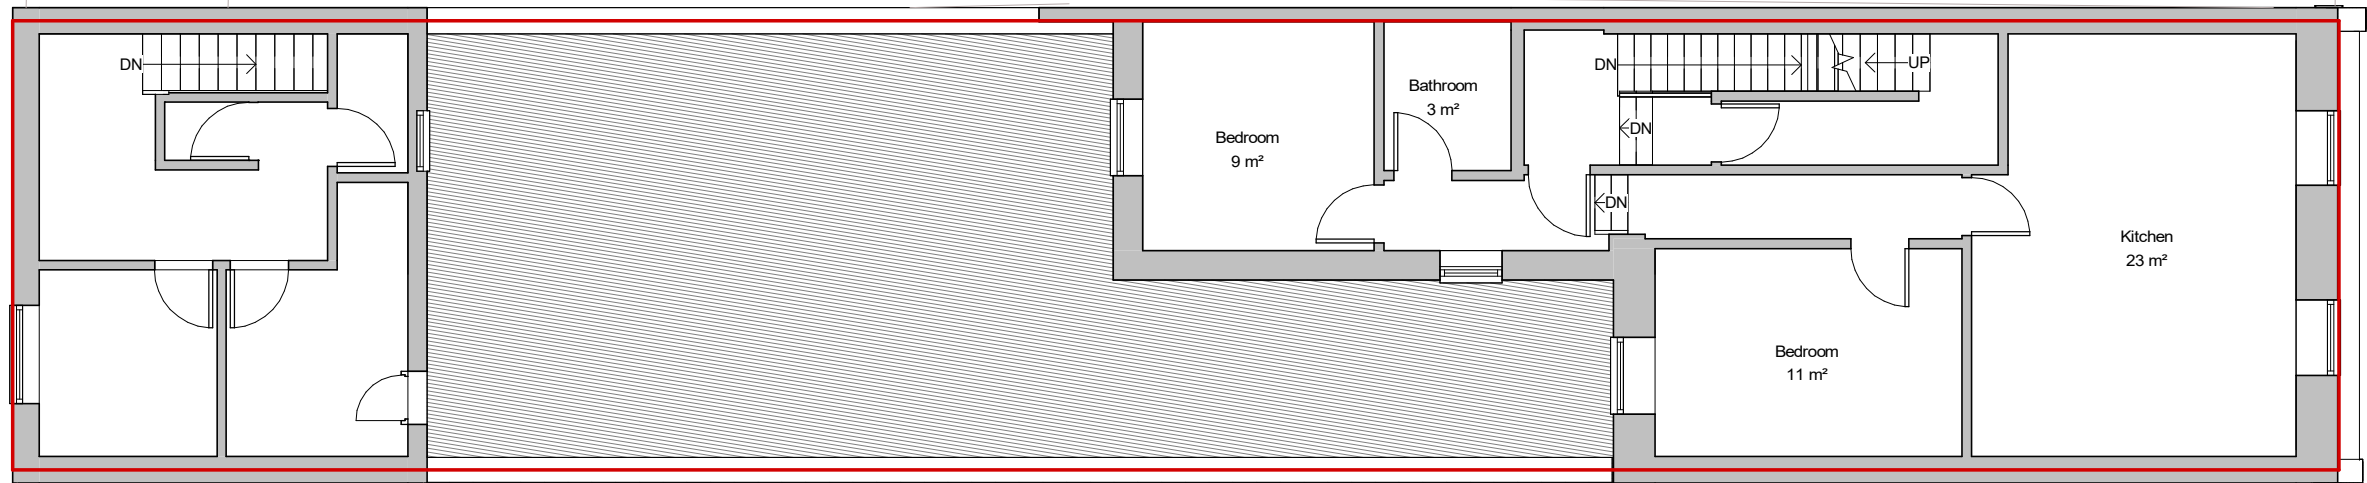



NOTES:
CONTRACTORS MUST VERIFY ALL DIMENSIONS AT THE SITE BEFORE COMENCING ANY WORK.
NO CONSTRUCTION WORK BEFORE BUILDING CONTROL APPROVAL AND STRUCTURAL ENGINEER CONFIRMATION.
ANY DISCREPANCIES TO BE REPORTED TO GRIDKUNE.
ALL DRAWINGS ARE TO BE READ IN CONJUNCTION WITH ALL RELEVANT DRAWINGS AND SPECIFICATIONS.

Rev	Description	Date

PROJECT TITLE		
505 Green Lanes. London N4 1AL		
Date	Project number	DRWAING NUMBER
08/11/2022	6333	EX - P002

DRAWING TITLE	
Existing First Floor	
CLIENT	
Dr Ibrahim Yahli	
Scale (@ A3)	Drawn by
1 : 100	Cheski



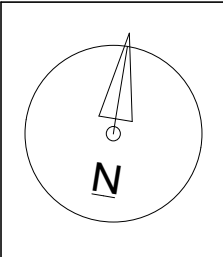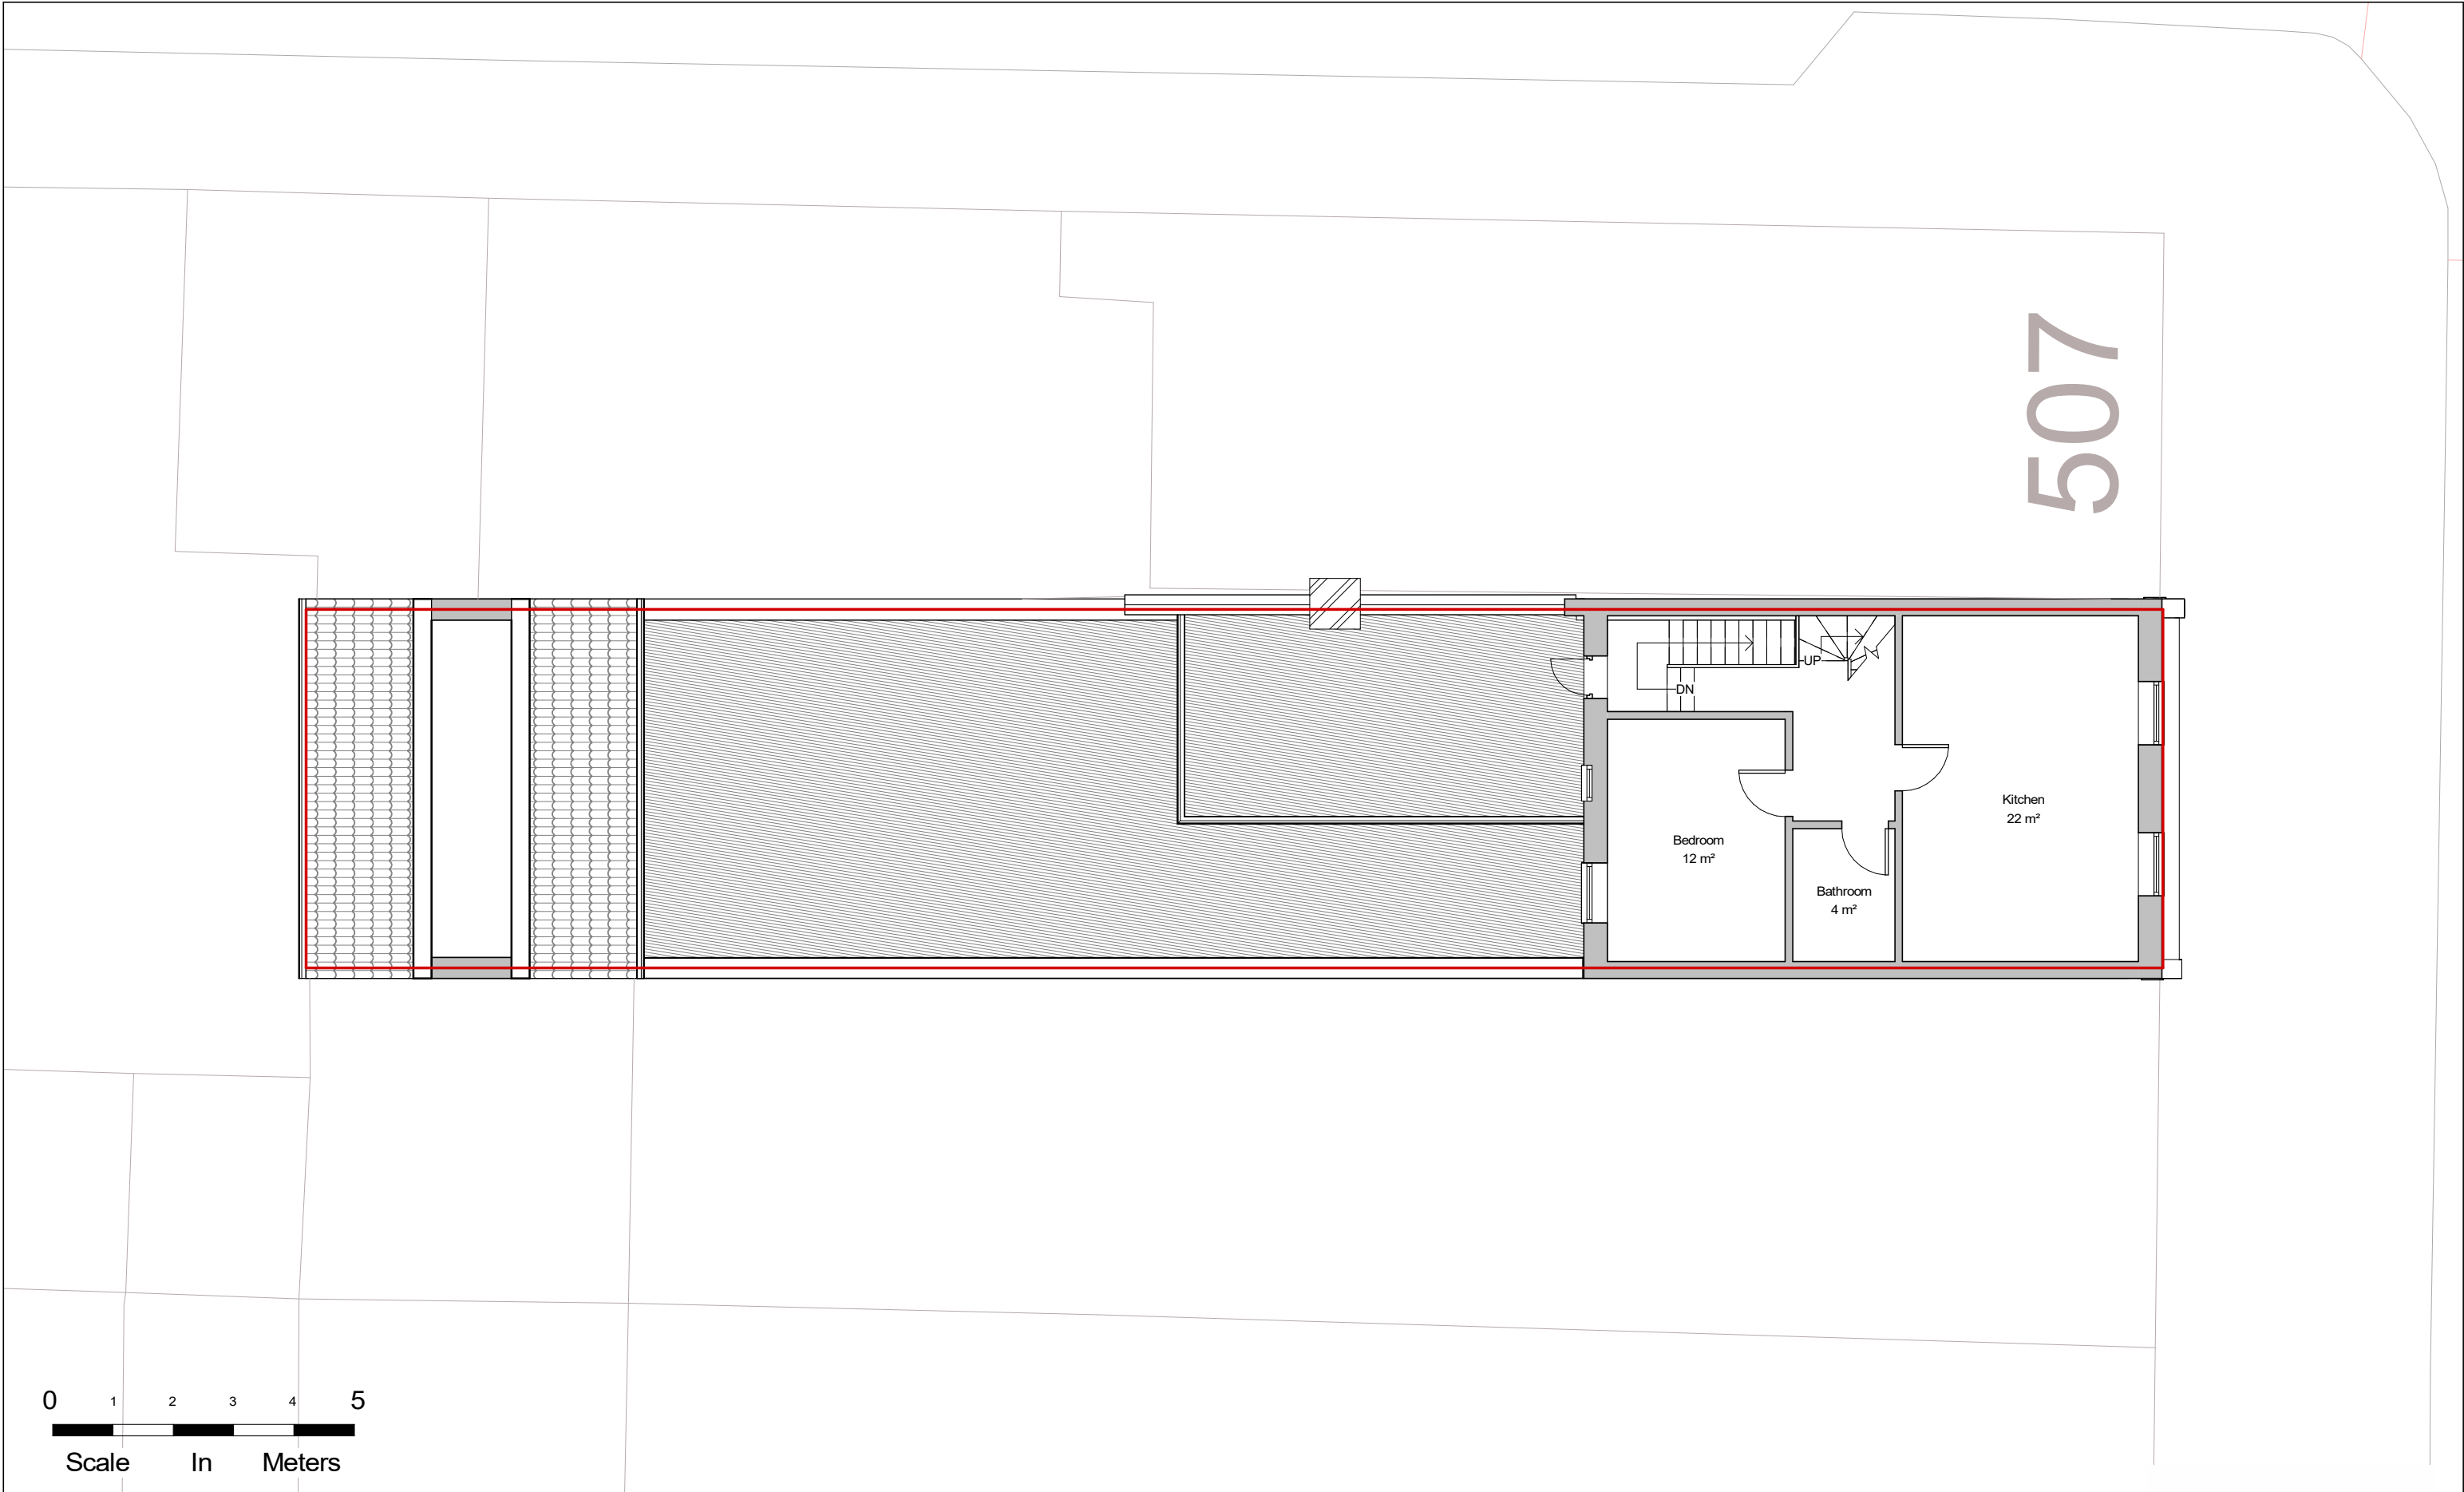

NOTES:
CONTRACTORS MUST VERIFY ALL DIMENSIONS
AT THE
SITE BEFORE COMENCING ANY WORK.
NO CONSTRUCTION WORK BEFORE BUILDING
CONTROL
APPROVAL AND STRUCTURAL ENGINEER
CONFIRMATION.
ANY DISCREPANCIES TO BE REPORTED TO
GRIDKUNE.
ALL DRAWINGS ARE TO BE READ IN
CONJUNCTION WITH
ALL RELEVANT DRAWINGS AND
SPECIFICATIONS.




Rev	Description	Date

PROJECT TITLE		
505 Green Lanes. London N4 1AL		
Date	Project number	DRWAING NUMBER
08/11/2022	6333	EX - P003

DRAWING TITLE	
Existing Second Floor	
CLIENT	
Dr Ibrahim Yahli	
Scale (@ A3)	Drawn by
1 : 100	Cheski



507

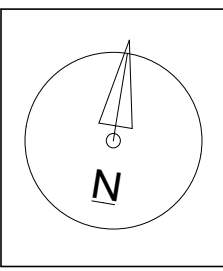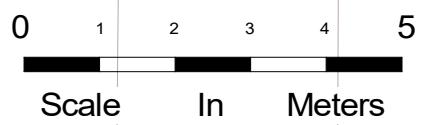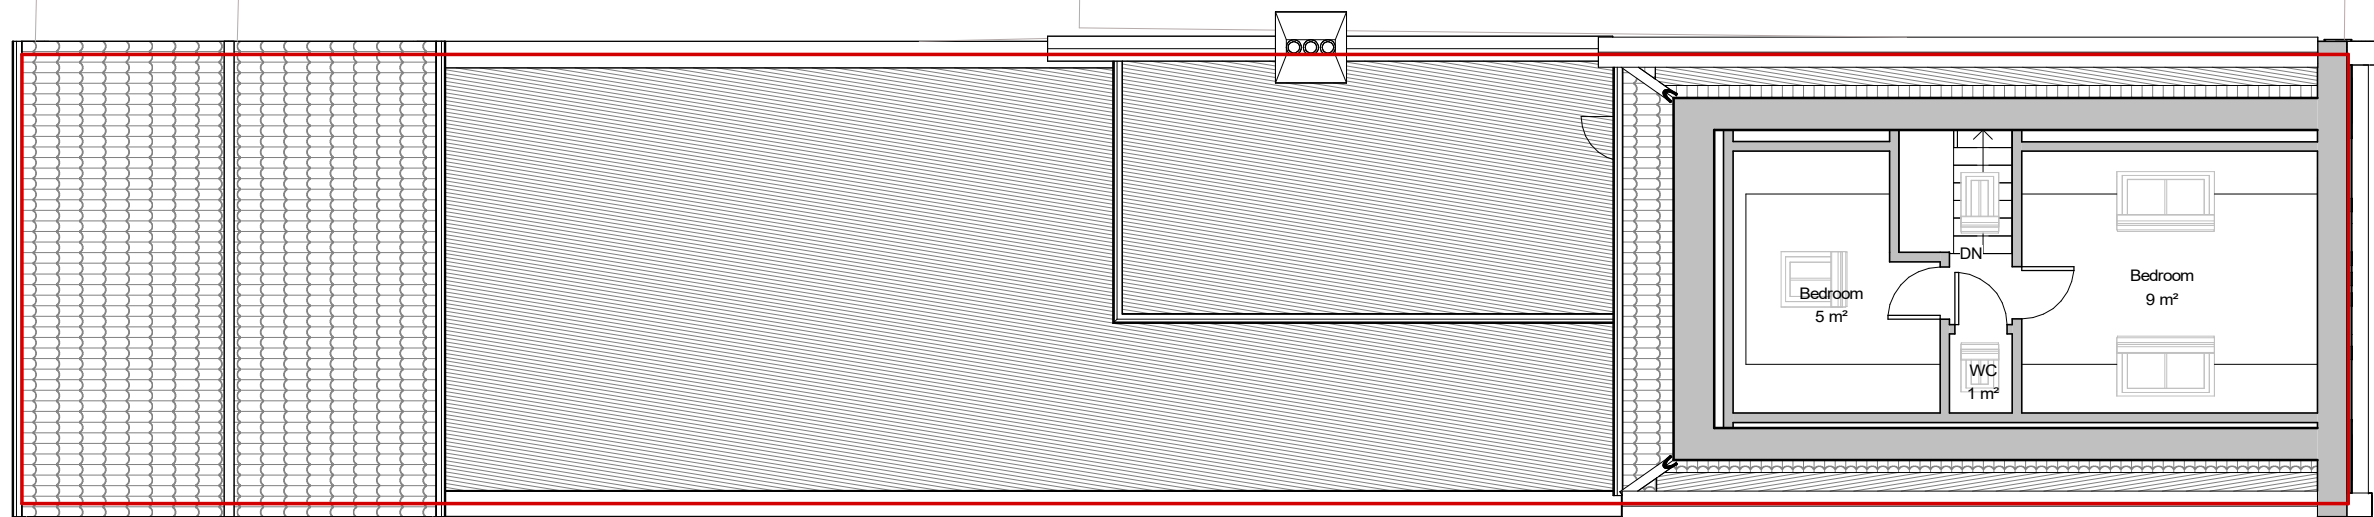



NOTES:
CONTRACTORS MUST VERIFY ALL DIMENSIONS
AT THE
SITE BEFORE COMENCING ANY WORK.

NO CONSTRUCTION WORK BEFORE BUILDING
CONTROL
APPROVAL AND STRUCTURAL ENGINEER
CONFIRMATION.

ANY DISCREPANCIES TO BE REPORTED TO
GRIDKUNE.
ALL DRAWINGS ARE TO BE READ IN
CONJUNCTION WITH
ALL RELEVANT DRAWINGS AND
SPECIFICATIONS.

Rev	Description	Date

PROJECT TITLE 505 Green Lanes. London N4 1AL			DRAWING TITLE Existing Loft		 PLANNING SERVICES
			CLIENT Dr Ibrahim Yahli		
Date 08/11/2022	Project number 6333	DRWAING NUMBER EX - P004	Scale (@ A3) 1 : 100	Drawn by Cheski	

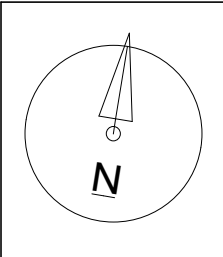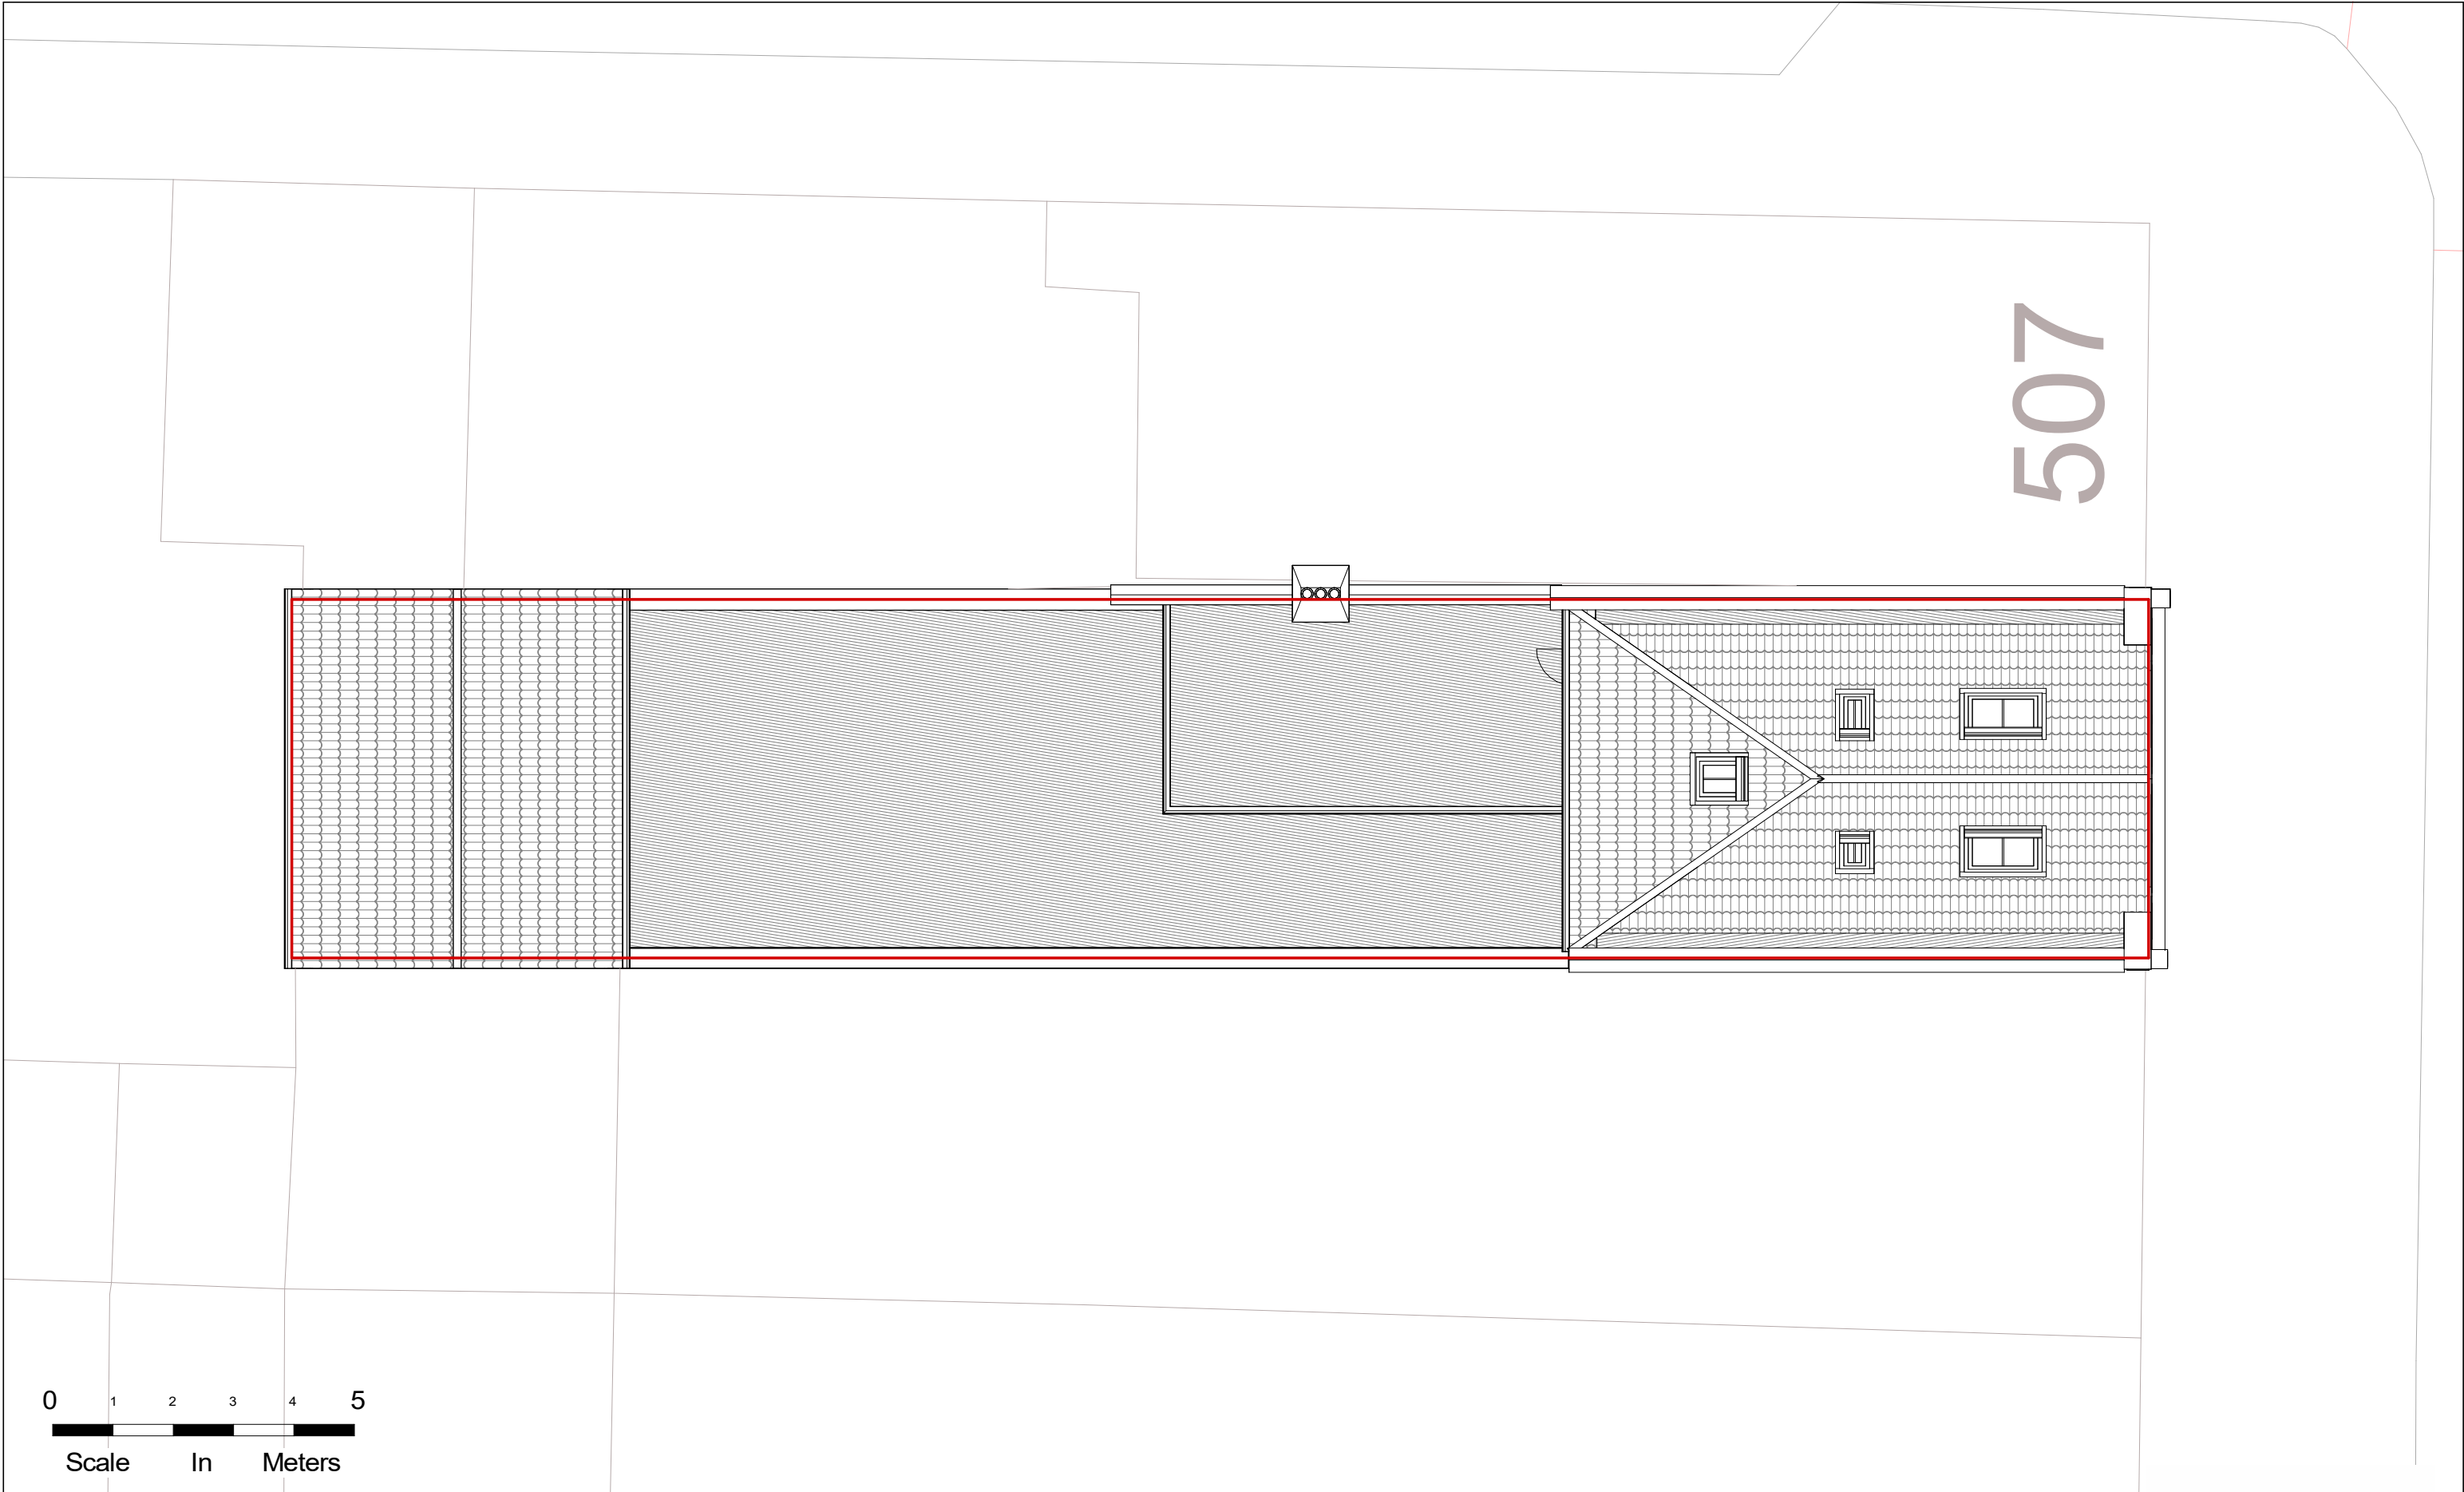


NOTES:
CONTRACTORS MUST VERIFY ALL DIMENSIONS
AT THE
SITE BEFORE COMENCING ANY WORK.
NO CONSTRUCTION WORK BEFORE BUILDING
CONTROL
APPROVAL AND STRUCTURAL ENGINEER
CONFIRMATION.
ANY DISCREPANCIES TO BE REPORTED TO
GRIDKUNE.
ALL DRAWINGS ARE TO BE READ IN
CONJUNCTION WITH
ALL RELEVANT DRAWINGS AND
SPECIFICATIONS.

Rev	Description	Date

PROJECT TITLE		
505 Green Lanes. London N4 1AL		
Date	Project number	DRWAING NUMBER
08/11/2022	6333	EX - P005

DRAWING TITLE	
Existing Roof Plan	
CLIENT	
Dr Ibrahim Yahli	
Scale (@ A3)	Drawn by
1 : 100	Cheski



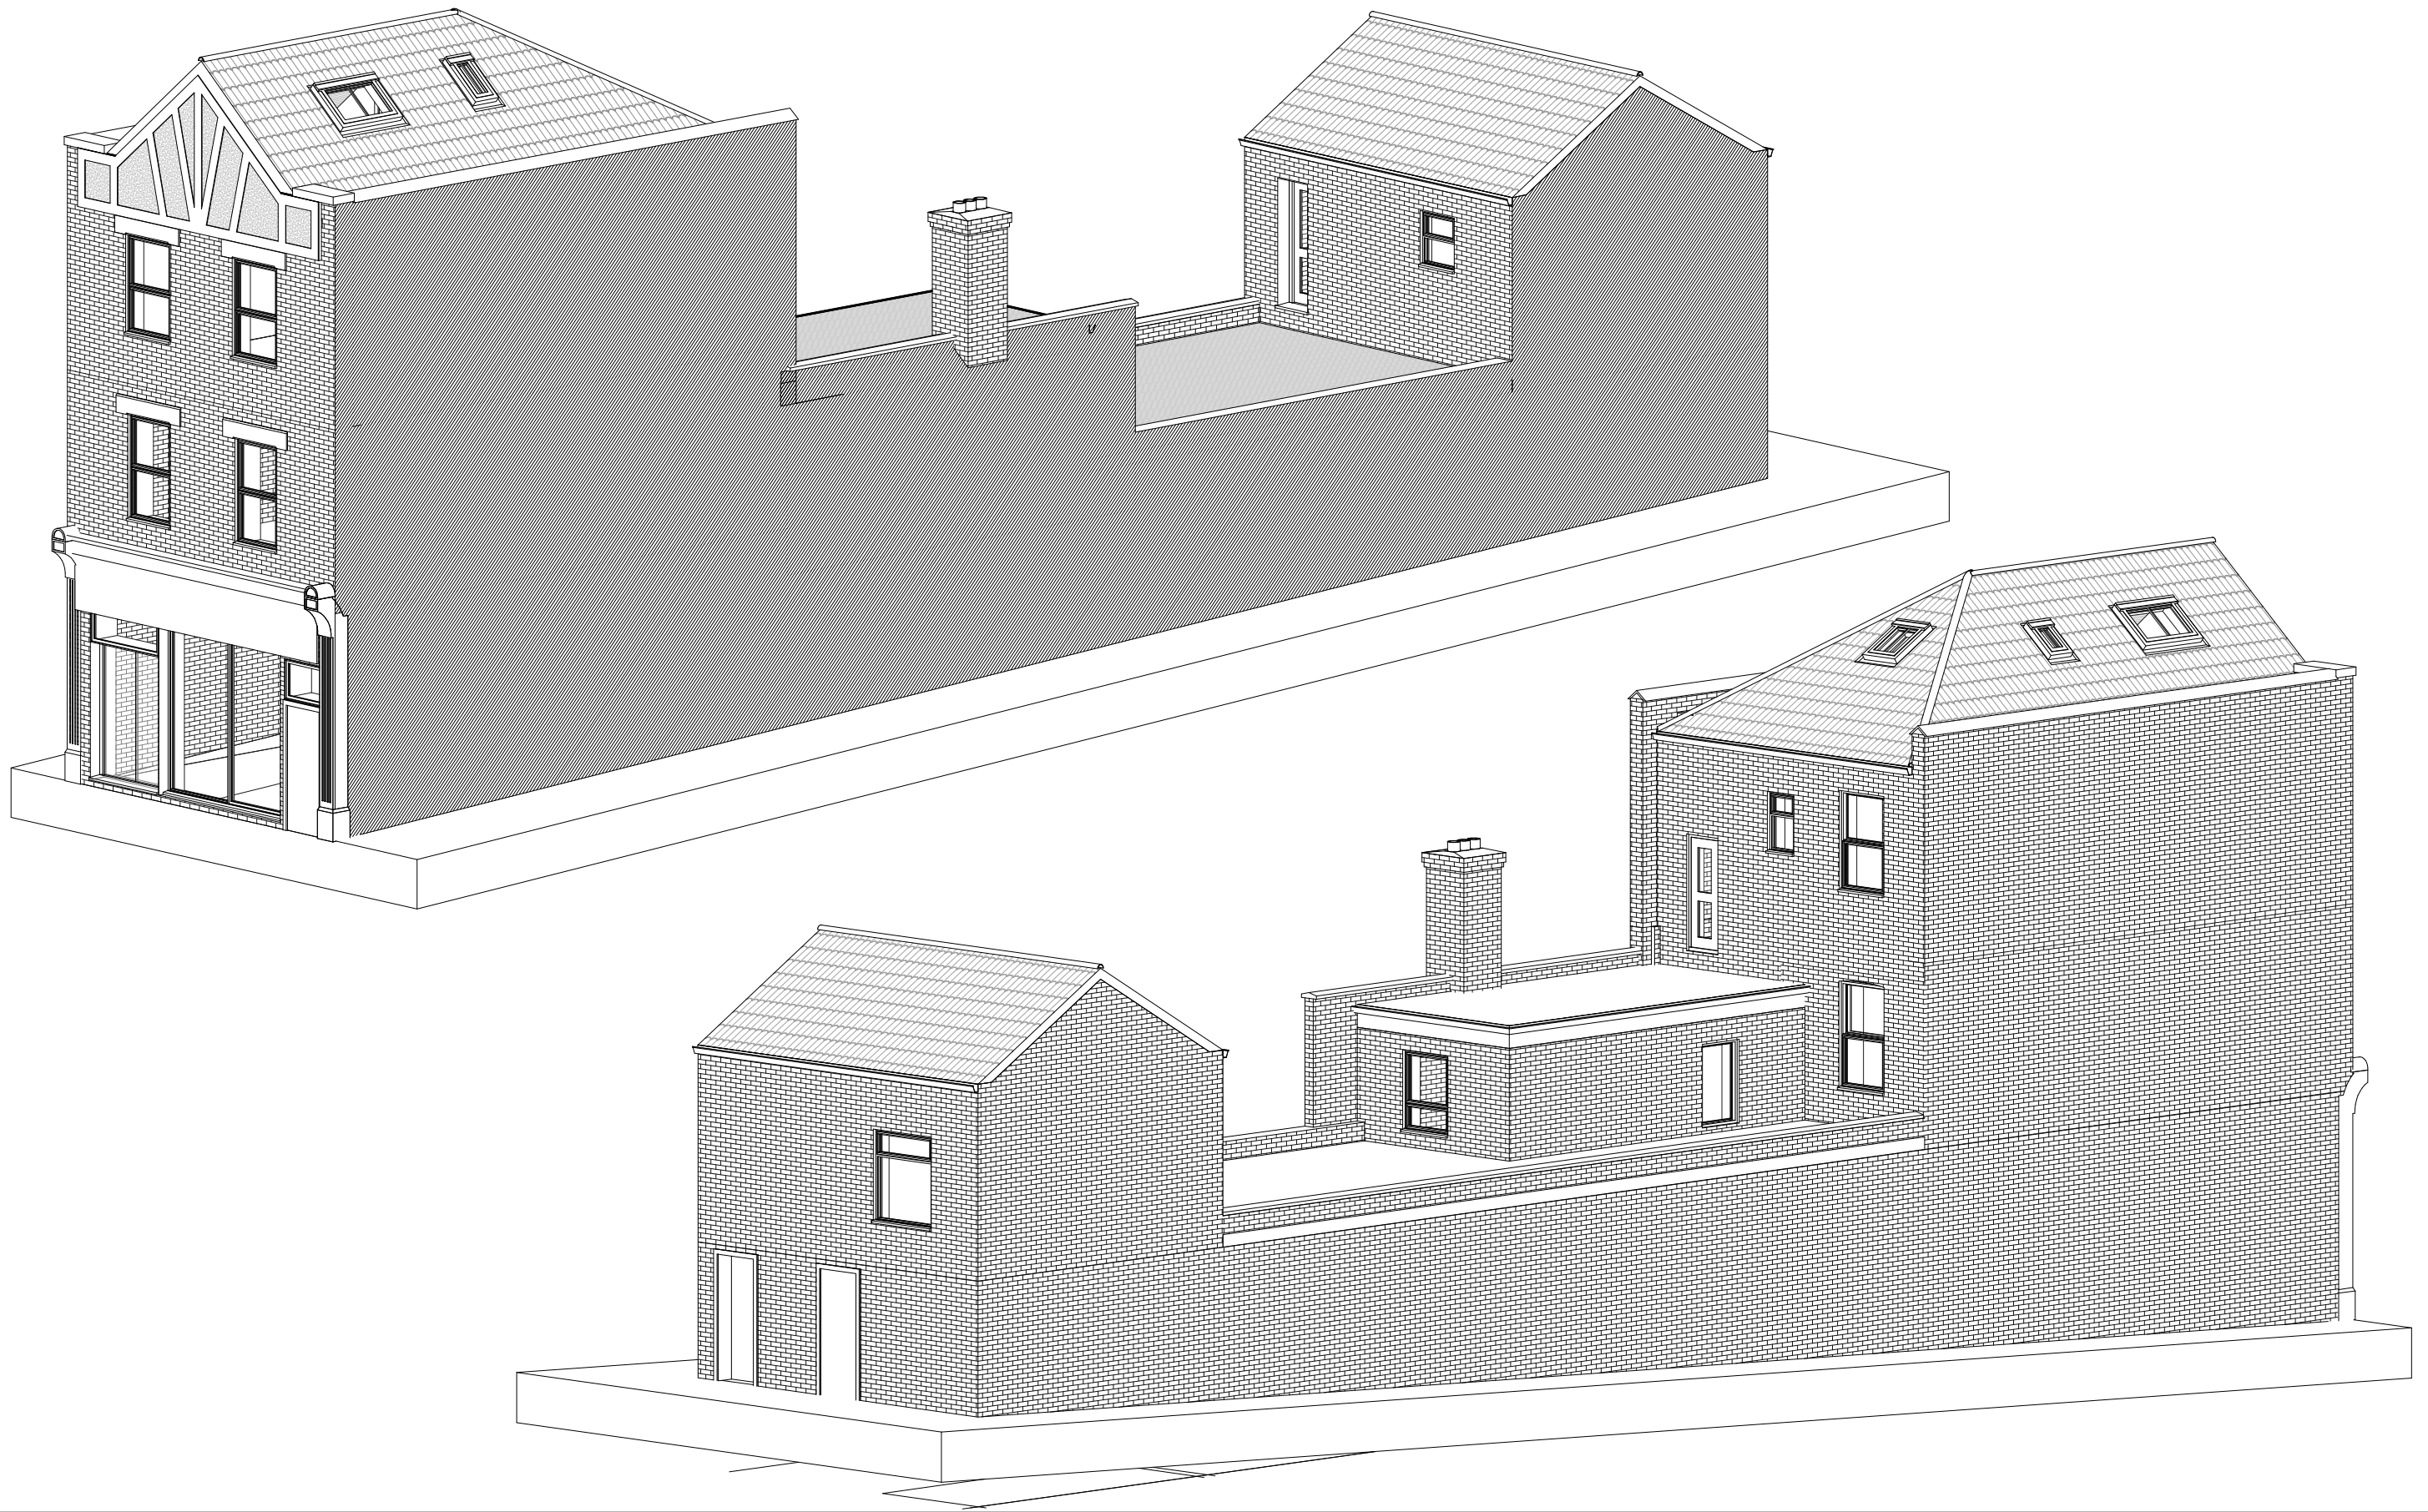

NOTES:
CONTRACTORS MUST VERIFY ALL DIMENSIONS AT THE SITE BEFORE COMMENCING ANY WORK.
NO CONSTRUCTION WORK BEFORE BUILDING CONTROL APPROVAL AND STRUCTURAL ENGINEER CONFIRMATION.
ANY DISCREPANCIES TO BE REPORTED TO GRIDKUNE.
ALL DRAWINGS ARE TO BE READ IN CONJUNCTION WITH ALL RELEVANT DRAWINGS AND SPECIFICATIONS.

Rev	Description	Date

PROJECT TITLE

505 Green Lanes. London N4 1AL

Date
08/11/2022

Project number
6333

DRWAING NUMBER
EX - PR001

DRAWING TITLE

Existing Perspective View

CLIENT


Dr Ibrahim Yahli

Scale (@ A3)

Drawn by
Cheski



- Roof Plan
12358
- Loft
9358
- Second Floor
6658
- First Floor
3680
- First Floor Lower Part
3180
- Ground Floor
0

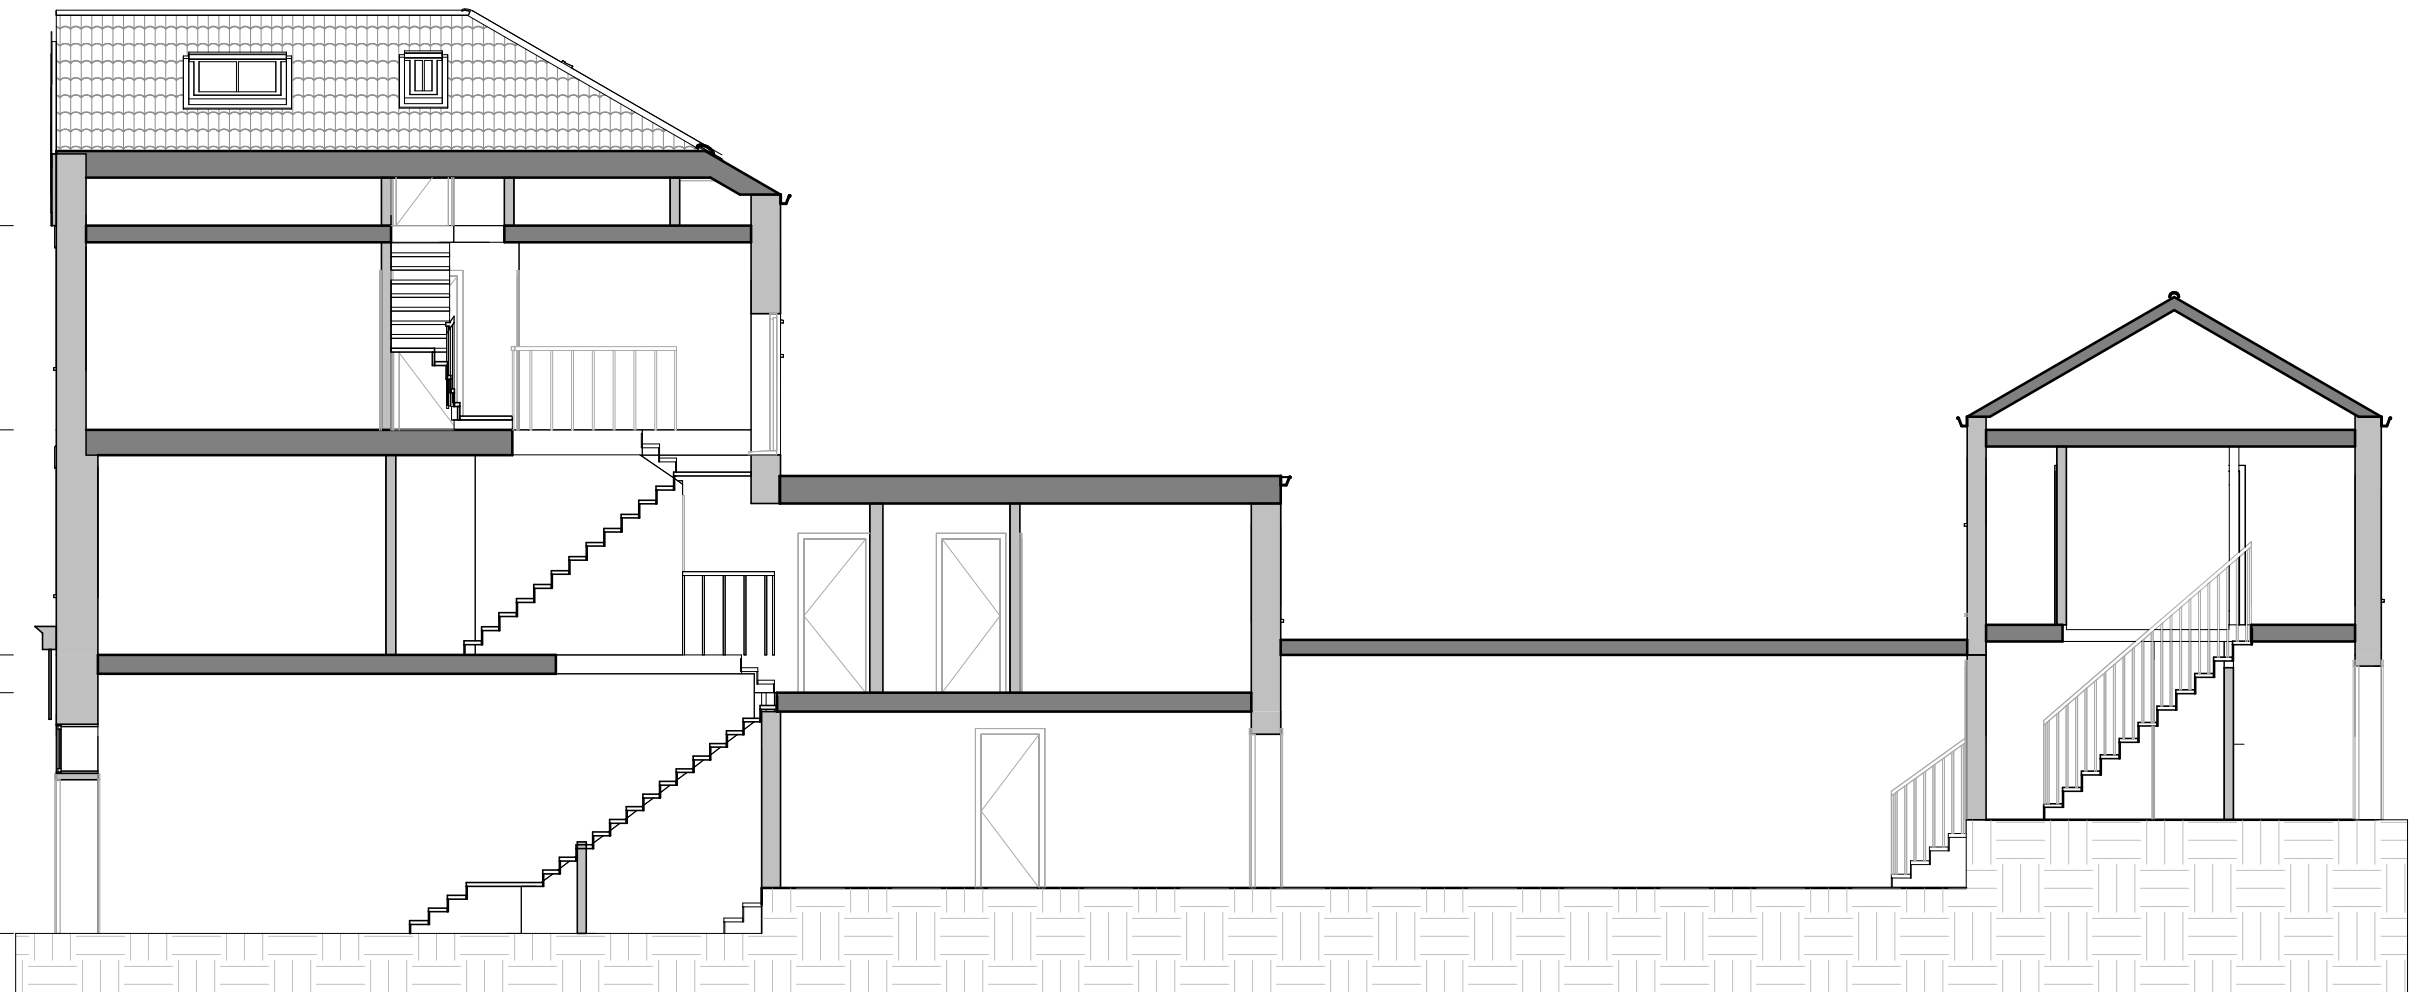

NOTES:
CONTRACTORS MUST VERIFY ALL DIMENSIONS AT THE SITE BEFORE COMMENCING ANY WORK.
NO CONSTRUCTION WORK BEFORE BUILDING CONTROL APPROVAL AND STRUCTURAL ENGINEER CONFIRMATION.
ANY DISCREPANCIES TO BE REPORTED TO GRIDKUNE.
ALL DRAWINGS ARE TO BE READ IN CONJUNCTION WITH ALL RELEVANT DRAWINGS AND SPECIFICATIONS.

Rev	Description	Date

PROJECT TITLE		
505 Green Lanes. London N4 1AL		
Date	Project number	DRWAING NUMBER
08/11/2022	6333	EX - S001

DRAWING TITLE	
Existing Section	
CLIENT	
Dr Ibrahim Yahli	
Scale (@ A3)	Drawn by
1 : 100	Cheski

