
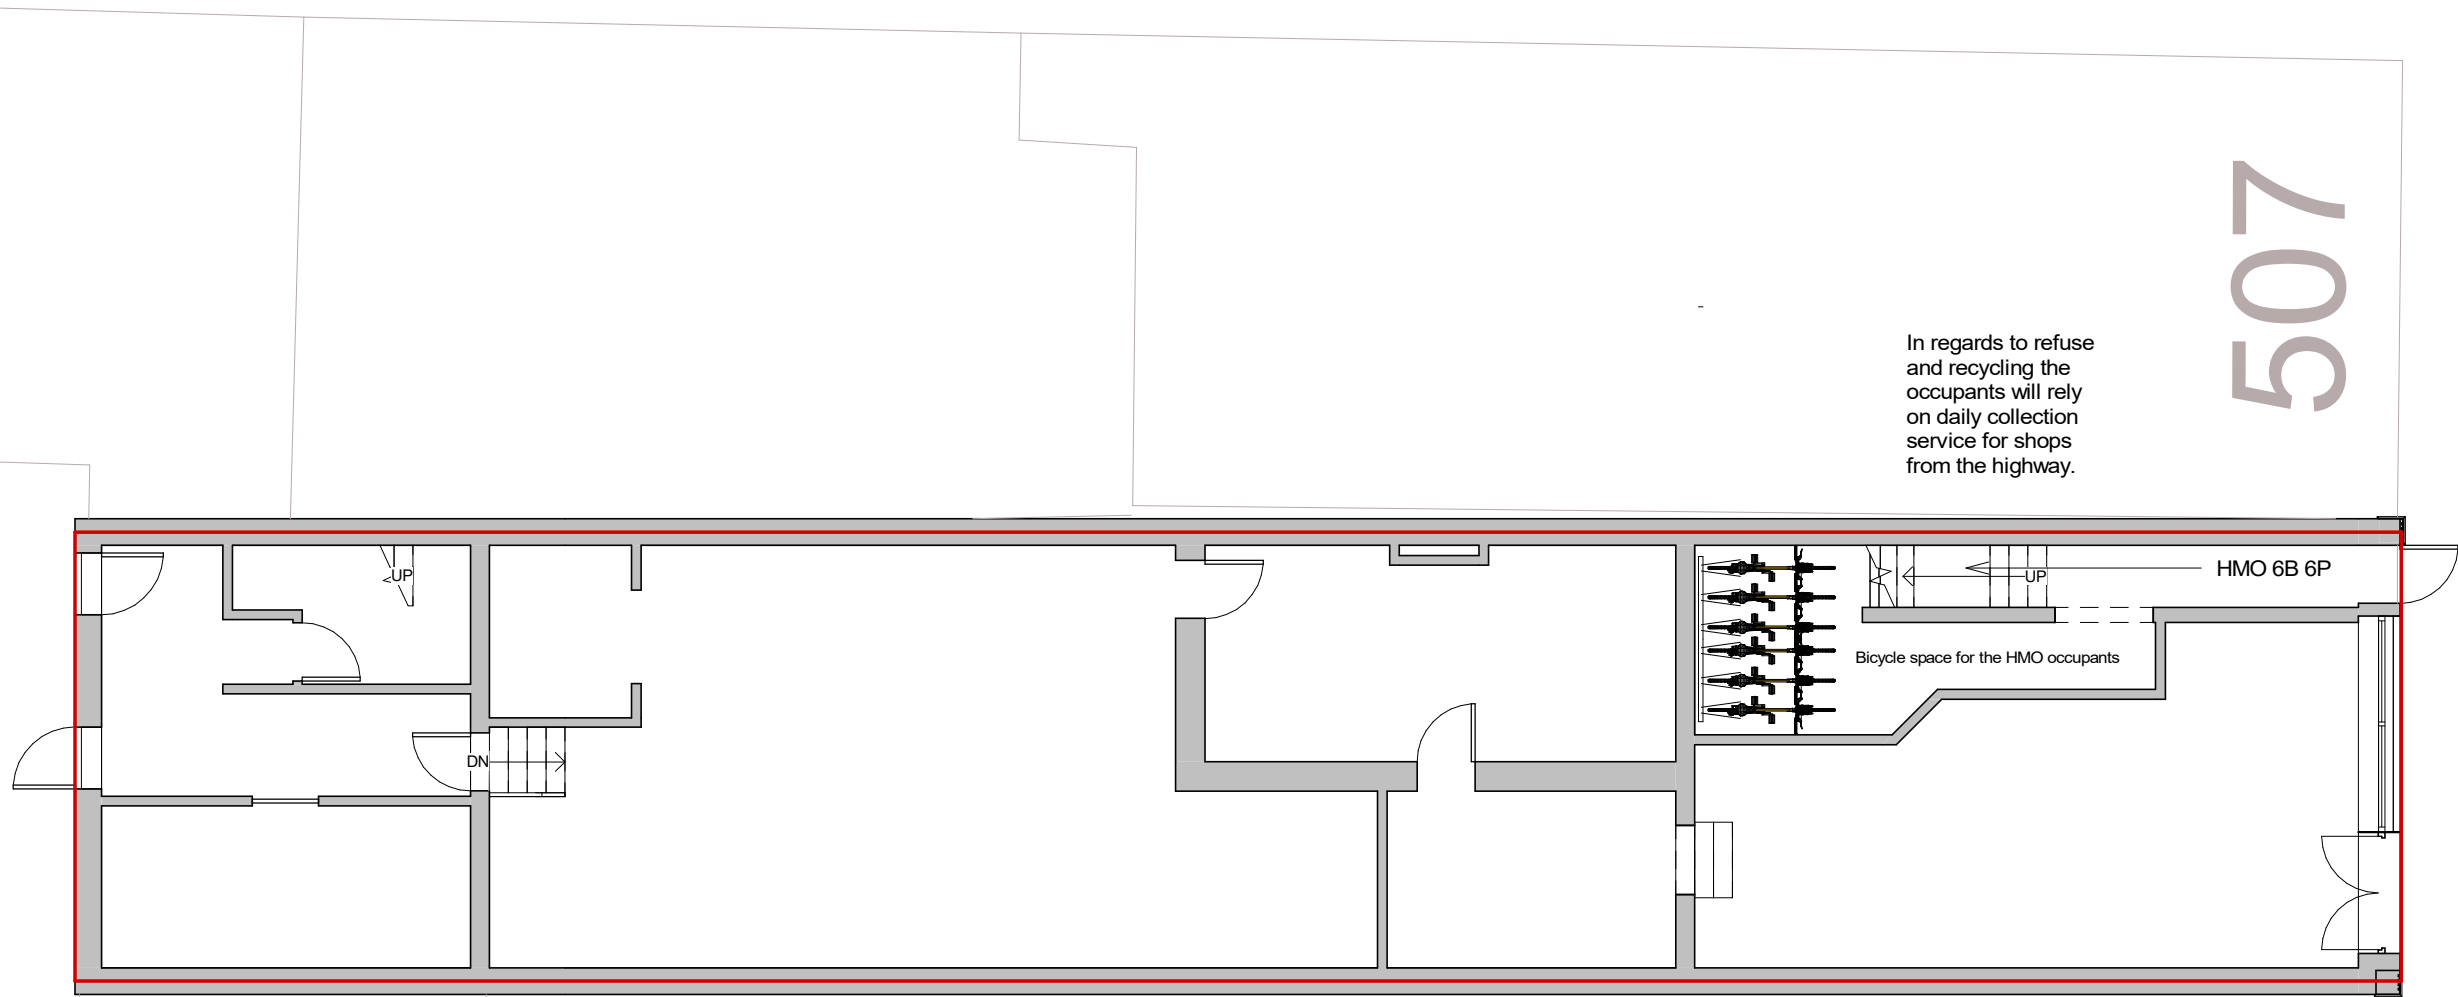
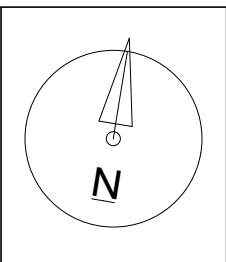
 


NOTES:
CONTRACTORS MUST VERIFY ALL DIMENSIONS AT THE SITE BEFORE COMENCING ANY WORK.
NO CONSTRUCTION WORK BEFORE BUILDING CONTROL APPROVAL AND STRUCTURAL ENGINEER CONFIRMATION.
ANY DISCREPANCIES TO BE REPORTED TO GRIDKUNE.
ALL DRAWINGS ARE TO BE READ IN CONJUNCTION WITH ALL RELEVANT DRAWINGS AND SPECIFICATIONS.

Rev	Description	Date

PROJECT TITLE 505 Green Lanes. London N4 1AL			DRAWING TITLE Proposed Ground Floor		
			CLIENT Dr Ibrahim Yahli		
Date 08/11/2022	Project number 6333	DRWAING NUMBER EX - P001	Scale (@ A3) 1 : 100	Drawn by Cheski	

507

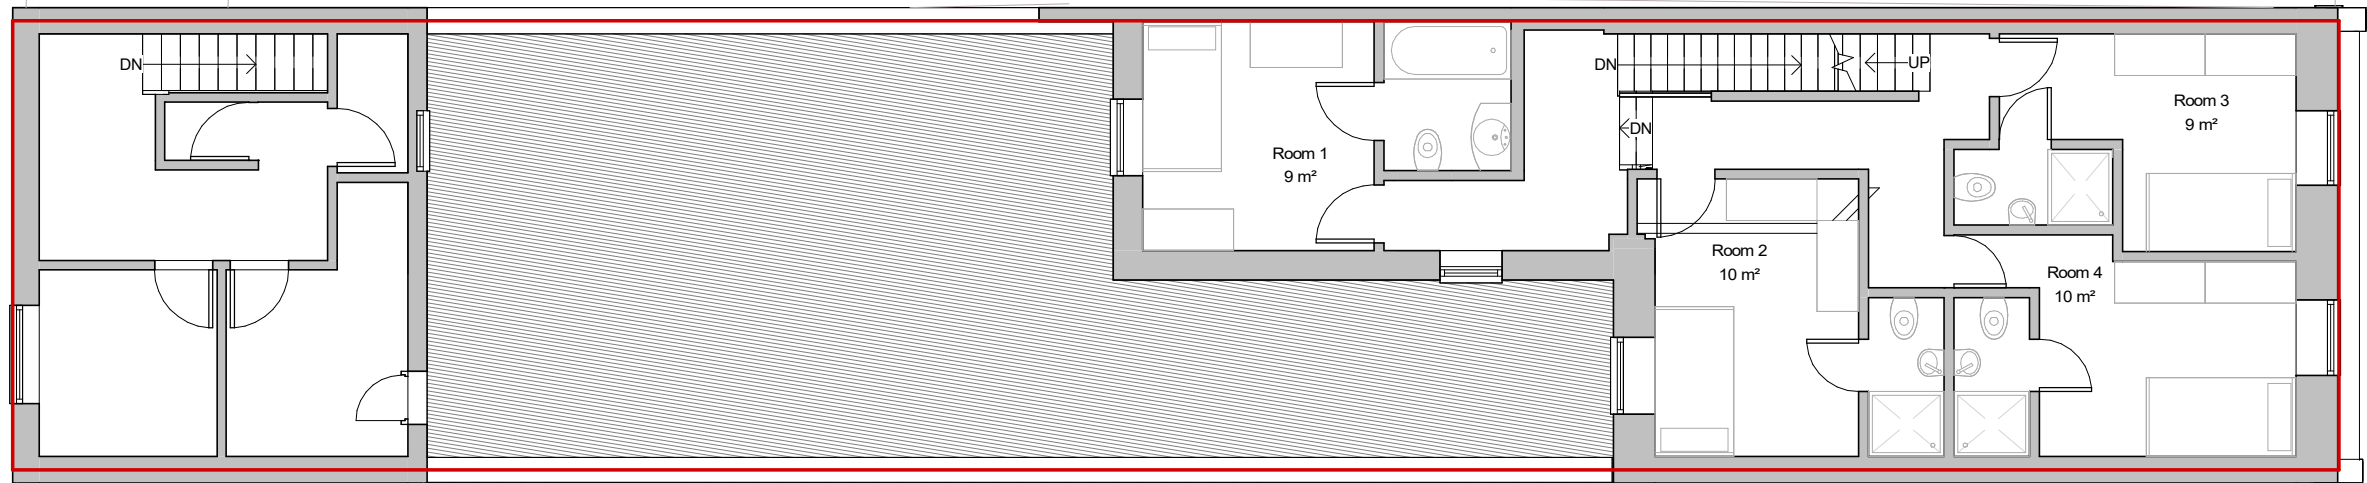

NOTES:
CONTRACTORS MUST VERIFY ALL DIMENSIONS
AT THE
SITE BEFORE COMENCING ANY WORK.

NO CONSTRUCTION WORK BEFORE BUILDING
CONTROL
APPROVAL AND STRUCTURAL ENGINEER
CONFIRMATION.




ANY DISCREPANCIES TO BE REPORTED TO
GRIDKUNE.
ALL DRAWINGS ARE TO BE READ IN
CONJUNCTION WITH
ALL RELEVANT DRAWINGS AND
SPECIFICATIONS.

Rev	Description	Date

PROJECT TITLE			DRAWING TITLE	
505 Green Lanes. London N4 1AL			Proposed First Floor	
Date			CLIENT	
08/11/2022			Dr Ibrahim Yahli	
Project number		DRWAING NUMBER	Scale (@ A3)	Drawn by
6333		EX - P002	1 : 100	Cheski



507

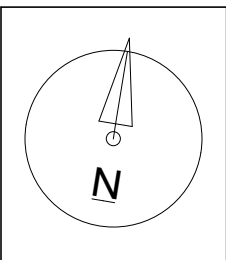 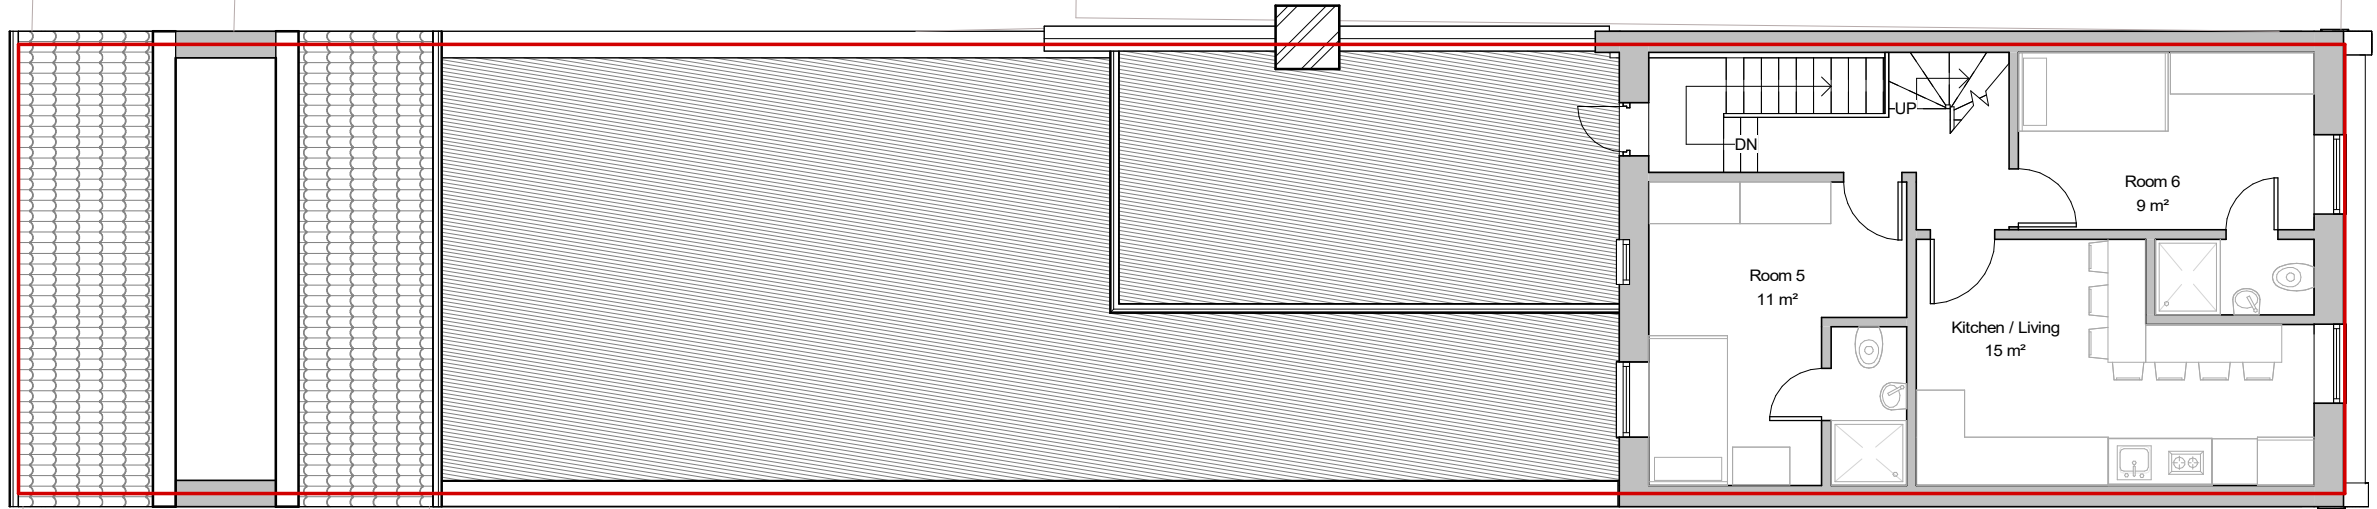

NOTES:
CONTRACTORS MUST VERIFY ALL DIMENSIONS
AT THE
SITE BEFORE COMENCING ANY WORK.




NO CONSTRUCTION WORK BEFORE BUILDING
CONTROL
APPROVAL AND STRUCTURAL ENGINEER
CONFIRMATION.

ANY DISCREPANCIES TO BE REPORTED TO
GRIDKUNE.
ALL DRAWINGS ARE TO BE READ IN
CONJUNCTION WITH
ALL RELEVANT DRAWINGS AND
SPECIFICATIONS.

Rev	Description	Date

PROJECT TITLE 505 Green Lanes. London N4 1AL			DRAWING TITLE Proposed Second Floor		
			CLIENT Dr Ibrahim Yahli		
Date 08/11/2022	Project number 6333	DRWAING NUMBER EX - P003	Scale (@ A3) 1 : 100	Drawn by Cheski	

507

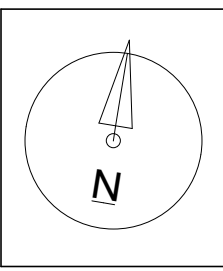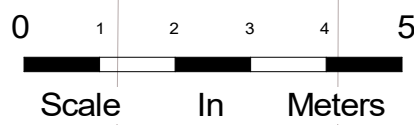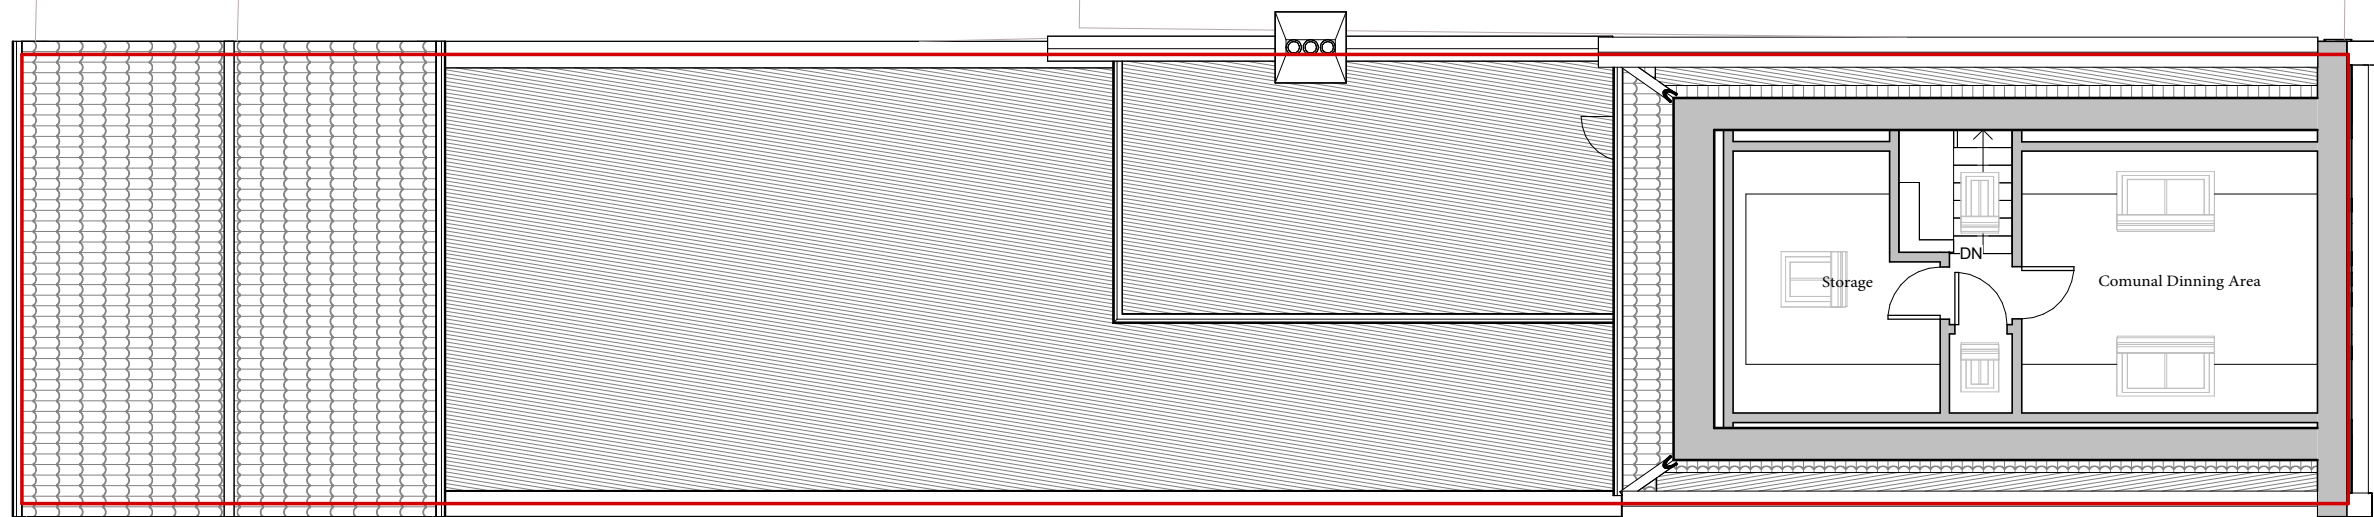



NOTES:
CONTRACTORS MUST VERIFY ALL DIMENSIONS
AT THE
SITE BEFORE COMENCING ANY WORK.

NO CONSTRUCTION WORK BEFORE BUILDING
CONTROL
APPROVEL AND STRUCTURAL ENGINEER
CONFIRMATION.

ANY DISCREPANCIES TO BE REPORTED TO
GRIDKUNE.
ALL DRAWINGS ARE TO BE READ IN
CONJUNCTION WITH
ALL RELEVANT DRAWINGS AND
SPECIFICATIONS.

Rev	Description	Date

PROJECT TITLE 505 Green Lanes. London N4 1AL			DRAWING TITLE Proposed Loft		
			CLIENT Dr Ibrahim Yahli		
Date 08/11/2022	Project number 6333	DRWAING NUMBER EX - P004	Scale (@ A3) 1 : 100	Drawn by Cheski	

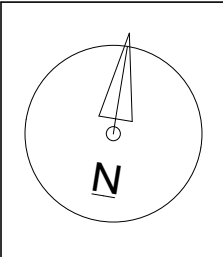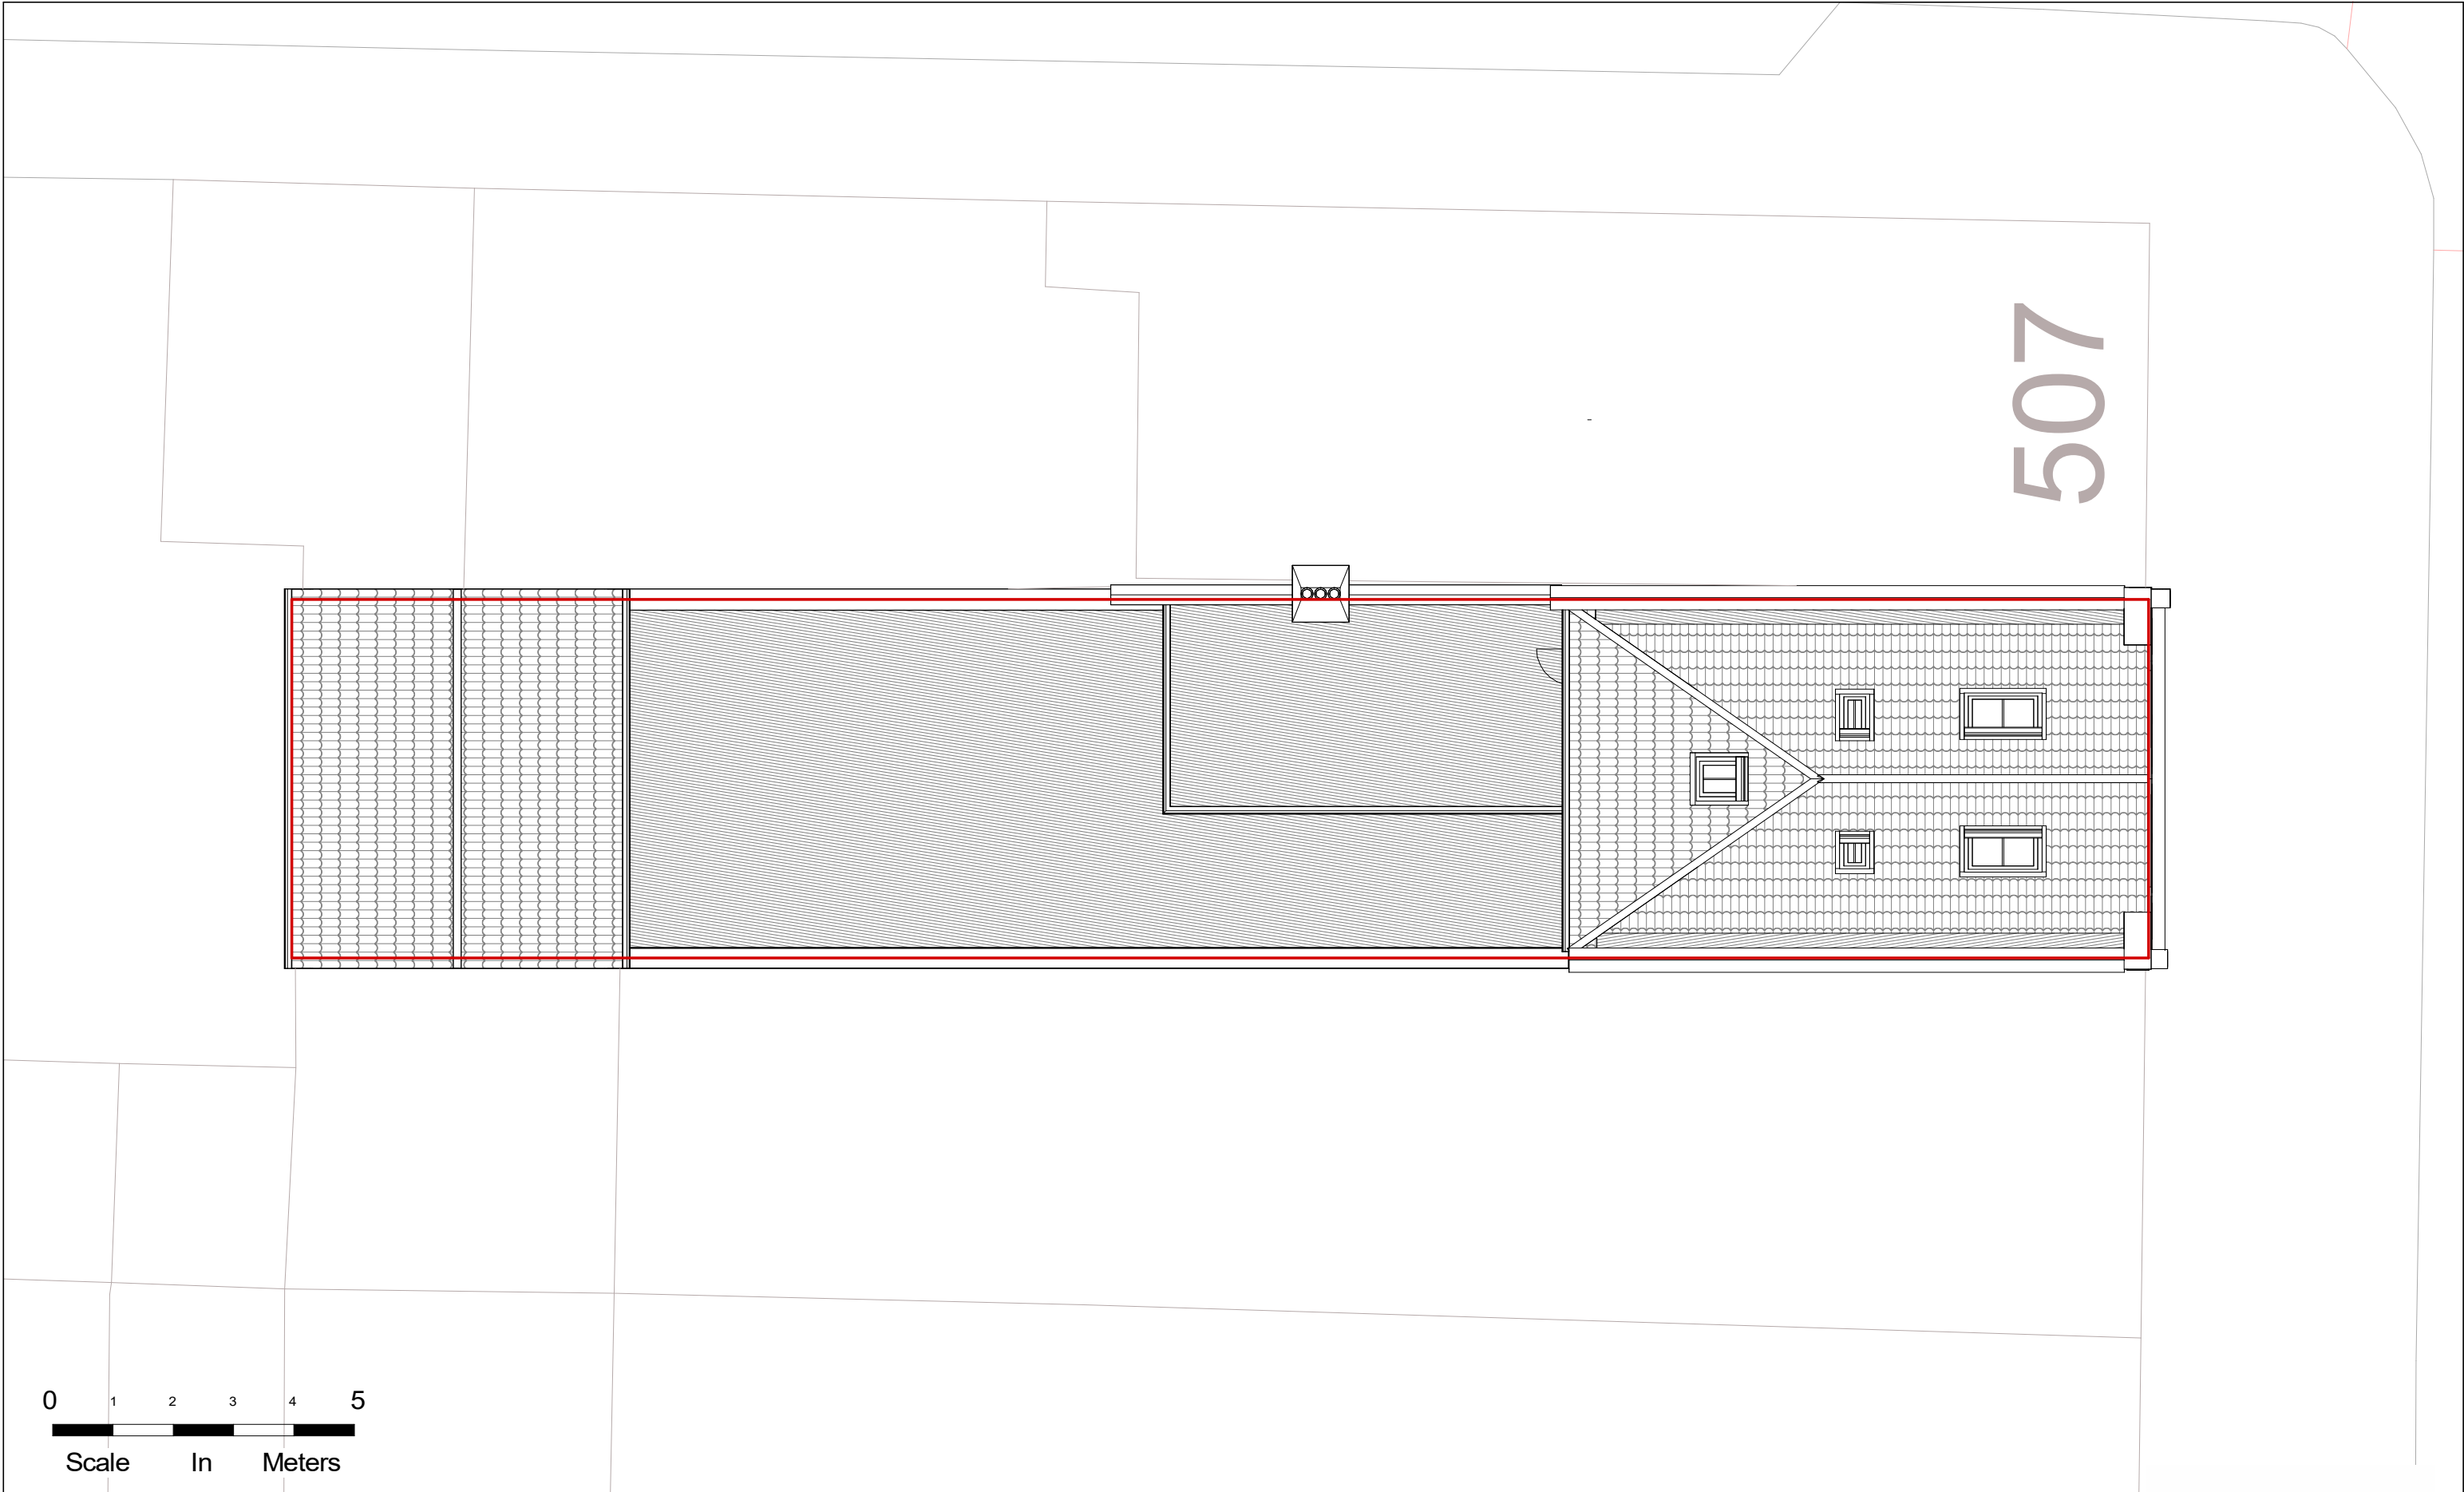


NOTES:
CONTRACTORS MUST VERIFY ALL DIMENSIONS
AT THE
SITE BEFORE COMENCING ANY WORK.
NO CONSTRUCTION WORK BEFORE BUILDING
CONTROL
APPROVAL AND STRUCTURAL ENGINEER
CONFIRMATION.
ANY DISCREPANCIES TO BE REPORTED TO
GRIDKUNE.
ALL DRAWINGS ARE TO BE READ IN
CONJUNCTION WITH
ALL RELEVANT DRAWINGS AND
SPECIFICATIONS.

Rev	Description	Date

PROJECT TITLE		
505 Green Lanes. London N4 1AL		
Date	Project number	DRWAING NUMBER
08/11/2022	6333	EX - P005

DRAWING TITLE	
Proposed Roof Plan	
CLIENT	
Dr Ibrahim Yahli	
Scale (@ A3)	Drawn by
1 : 100	Cheski



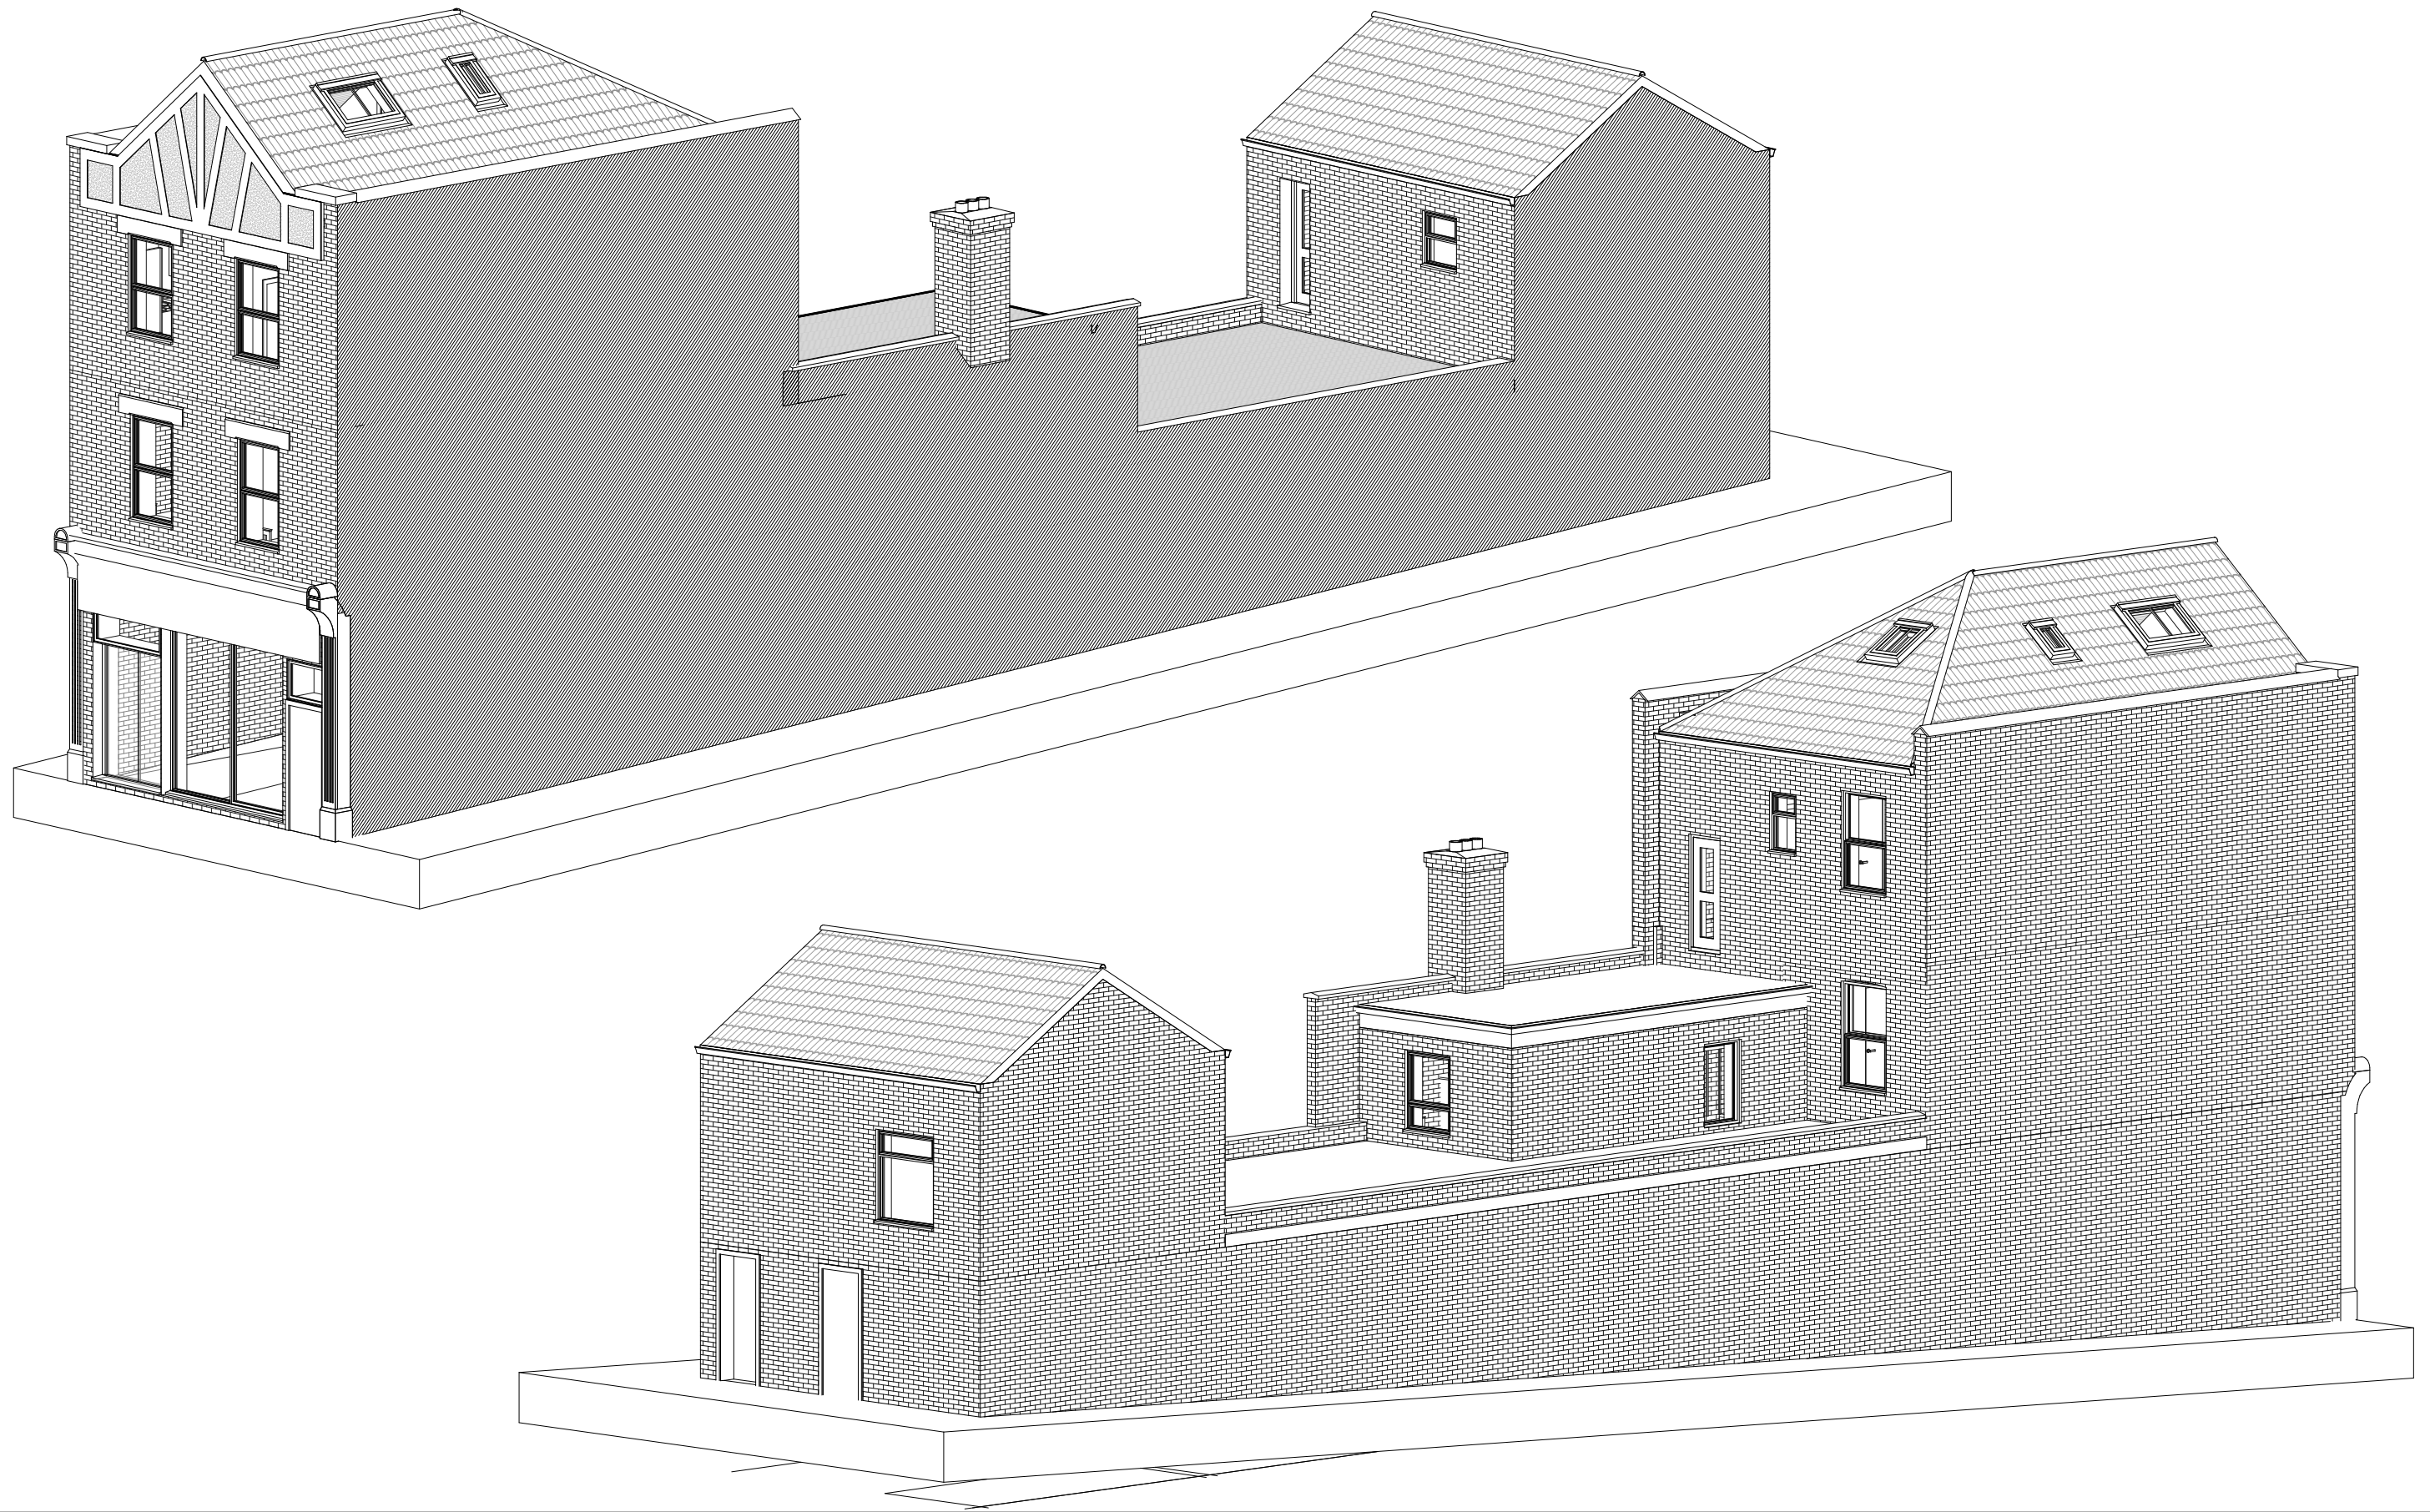


NOTES:
CONTRACTORS MUST VERIFY ALL DIMENSIONS AT THE SITE BEFORE COMMENCING ANY WORK.
NO CONSTRUCTION WORK BEFORE BUILDING CONTROL APPROVAL AND STRUCTURAL ENGINEER CONFIRMATION.
ANY DISCREPANCIES TO BE REPORTED TO GRIDKUNE.
ALL DRAWINGS ARE TO BE READ IN CONJUNCTION WITH ALL RELEVANT DRAWINGS AND SPECIFICATIONS.

Rev	Description	Date


PROJECT TITLE		
505 Green Lanes. London N4 1AL		
Date	Project number	DRWAING NUMBER
08/11/2022	6333	EX - PR001

DRAWING TITLE	
Proposed Perspective View	
CLIENT	
Dr Ibrahim Yahli	
Scale (@ A3)	Drawn by
	Cheski



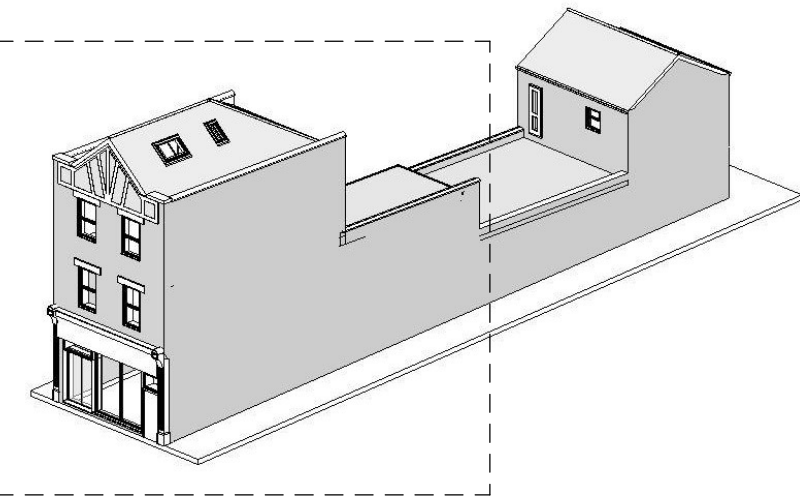

Front Elevation (main)

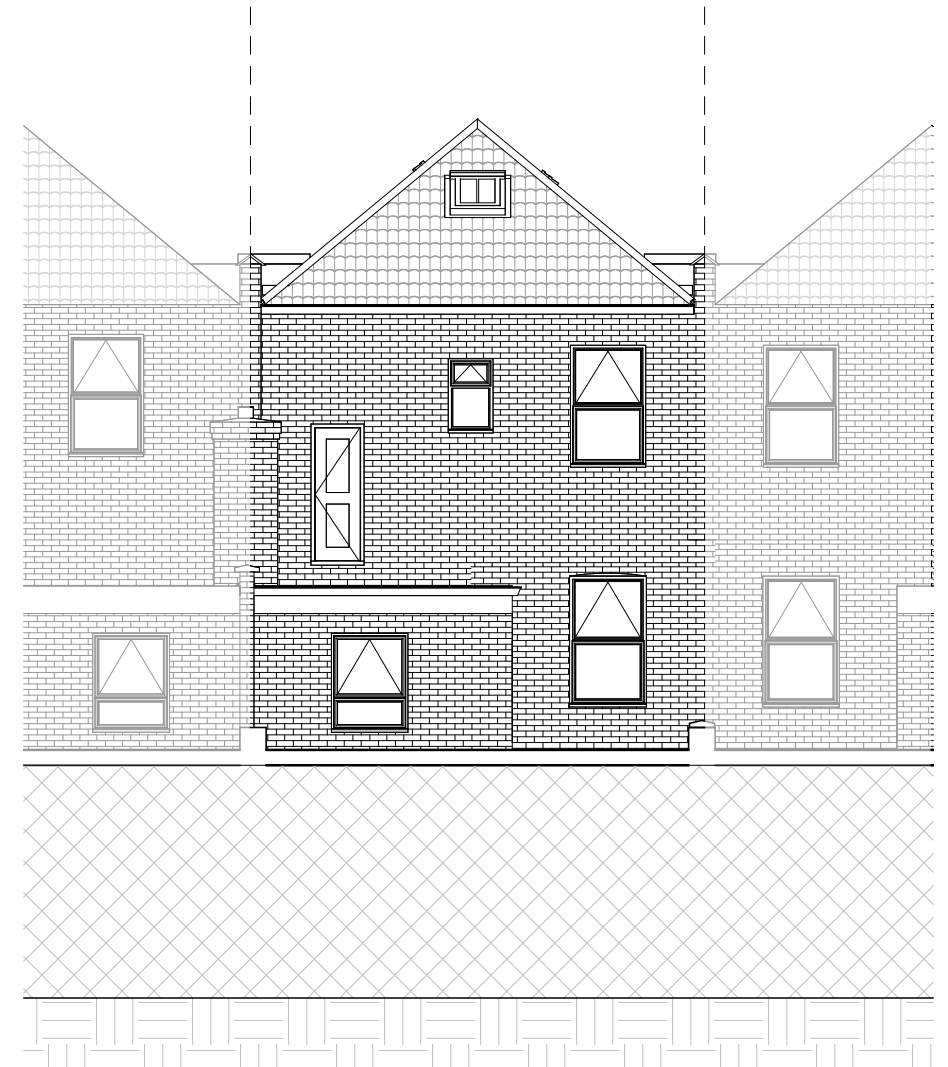

Rear Elevation (main)

NOTES:
CONTRACTORS MUST VERIFY ALL DIMENSIONS AT THE SITE BEFORE COMENCING ANY WORK.
NO CONSTRUCTION WORK BEFORE BUILDING CONTROL APPROVAL AND STRUCTURAL ENGINEER CONFIRMATION.
ANY DISCREPANCIES TO BE REPORTED TO GRIDKUNE.
ALL DRAWINGS ARE TO BE READ IN CONJUNCTION WITH ALL RELEVANT DRAWINGS AND SPECIFICATIONS.

Rev	Description	Date

PROJECT TITLE

505 Green Lanes. London N4 1AL

Date
08/11/2022

Project number
6333

DRWAING NUMBER
PR - E001

DRAWING TITLE

Proposed Front and Rear Elevation 1



CLIENT

Dr Ibrahim Yahli

Scale (@ A3)
1 : 100

Drawn by
Cheski



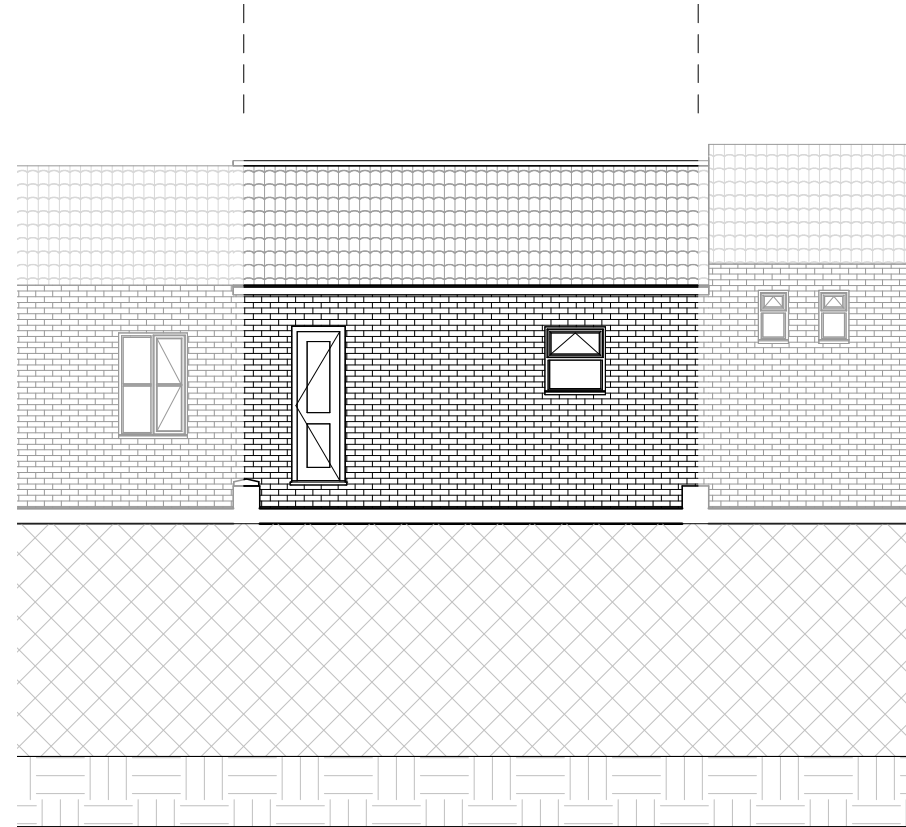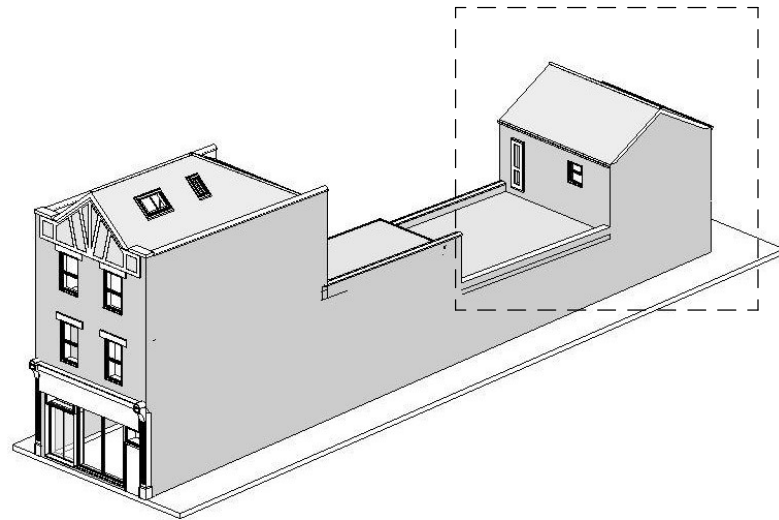

Rear Elevation (back)



Rear Elevation (back)


NOTES:
CONTRACTORS MUST VERIFY ALL DIMENSIONS AT THE SITE BEFORE COMENCING ANY WORK.
NO CONSTRUCTION WORK BEFORE BUILDING CONTROL APPROVAL AND STRUCTURAL ENGINEER CONFIRMATION.
ANY DISCREPANCIES TO BE REPORTED TO GRIDKUNE.
ALL DRAWINGS ARE TO BE READ IN CONJUNCTION WITH ALL RELEVANT DRAWINGS AND SPECIFICATIONS.

Rev	Description	Date

PROJECT TITLE		
505 Green Lanes. London N4 1AL		
Date	Project number	DRWAING NUMBER
08/11/2022	6333	PR - E002

DRAWING TITLE	
Proposed Front and Rear Elevation 2	
CLIENT	
Dr Ibrahim Yahli	
Scale (@ A3)	Drawn by
1 : 100	Cheski



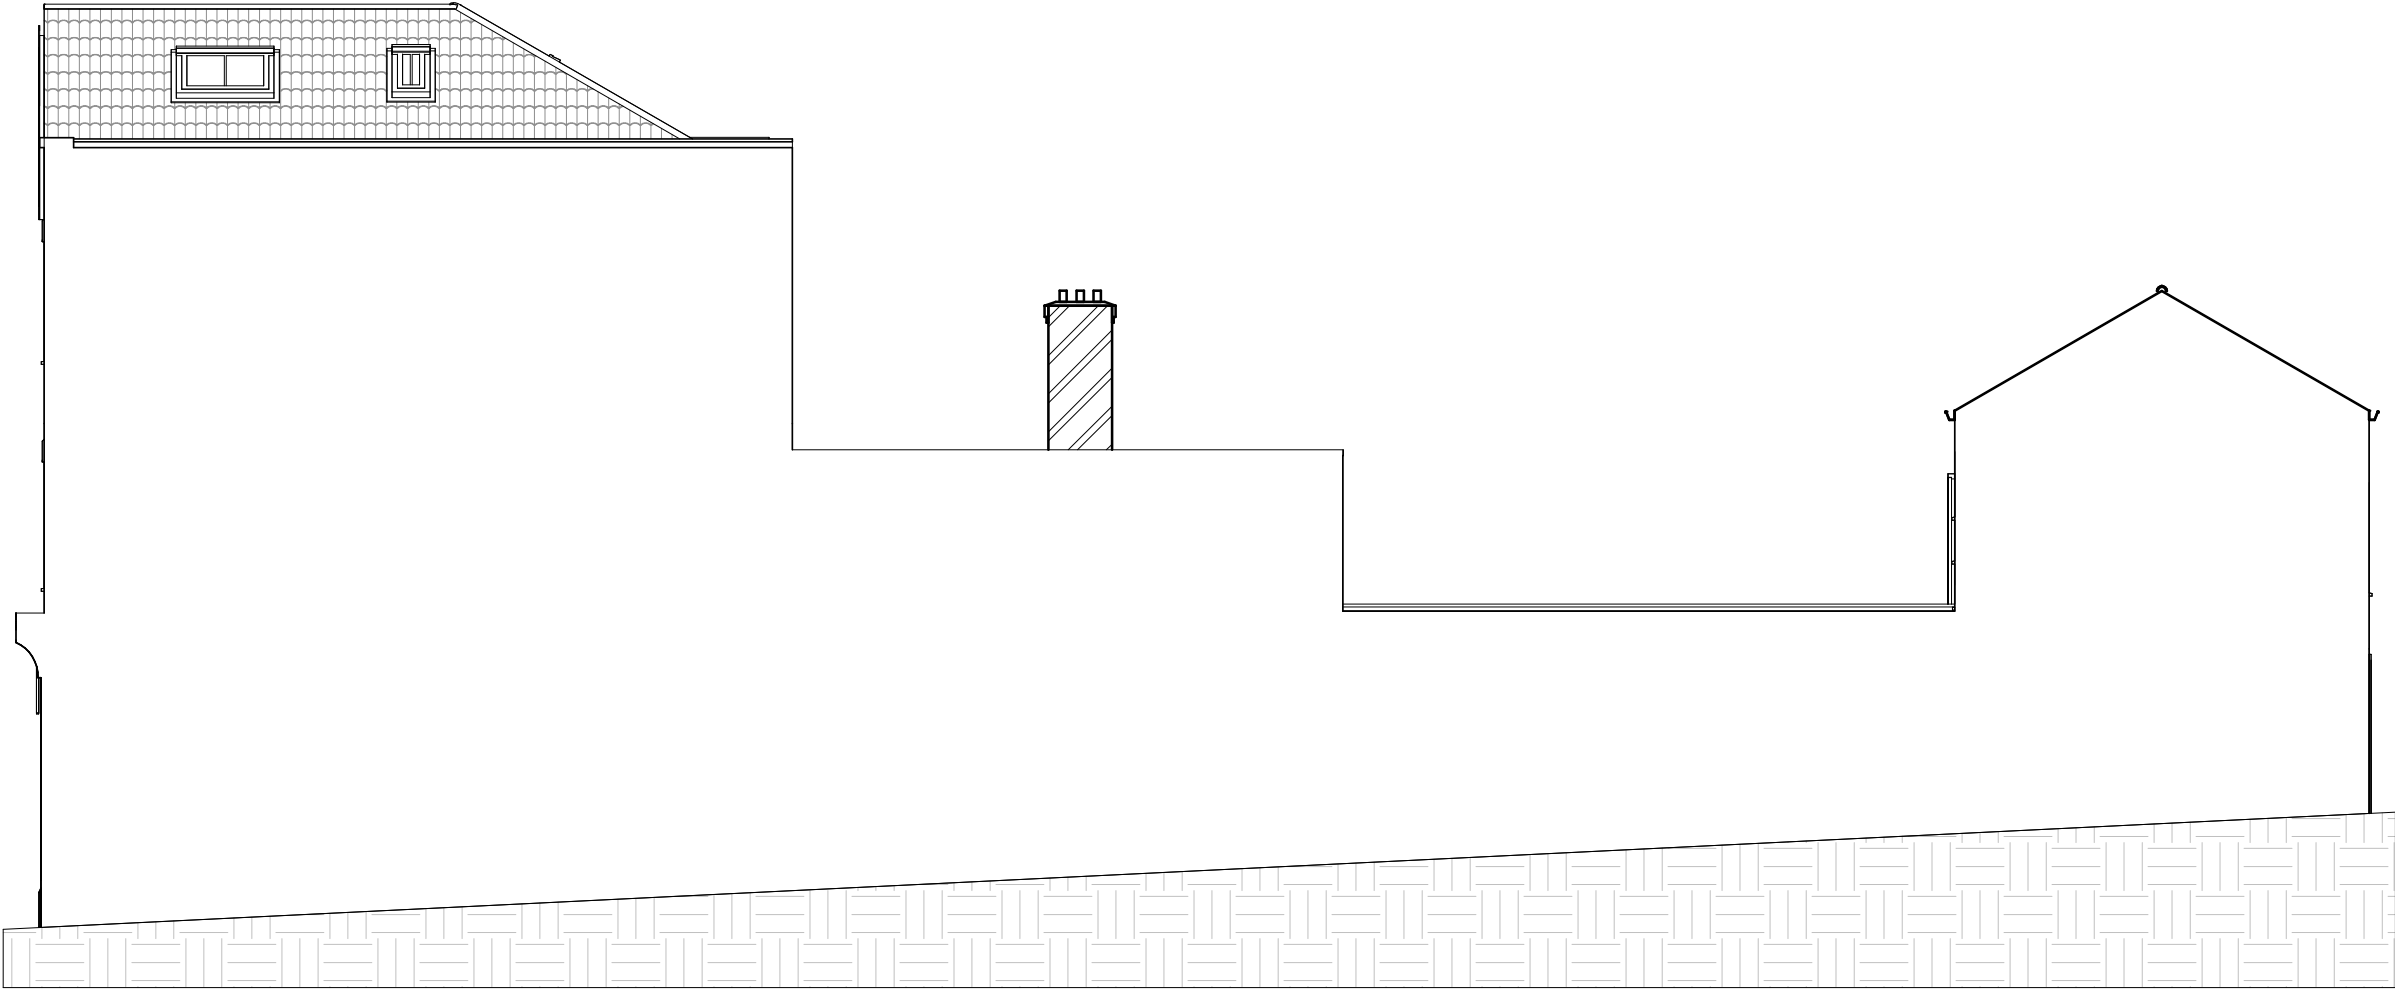


NOTES:
CONTRACTORS MUST VERIFY ALL DIMENSIONS AT THE SITE BEFORE COMENCING ANY WORK.
NO CONSTRUCTION WORK BEFORE BUILDING CONTROL APPROVAL AND STRUCTURAL ENGINEER CONFIRMATION.
ANY DISCREPANCIES TO BE REPORTED TO GRIDKUNE.
ALL DRAWINGS ARE TO BE READ IN CONJUNCTION WITH ALL RELEVANT DRAWINGS AND SPECIFICATIONS.

Rev	Description	Date

PROJECT TITLE		
505 Green Lanes. London N4 1AL		
Date	Project number	DRWAING NUMBER
08/11/2022	6333	PR - E003

DRAWING TITLE	
Proposed Side Elevation 1	
CLIENT	
Dr Ibrahim Yahli	
Scale (@ A3)	Drawn by
1 : 100	Cheski



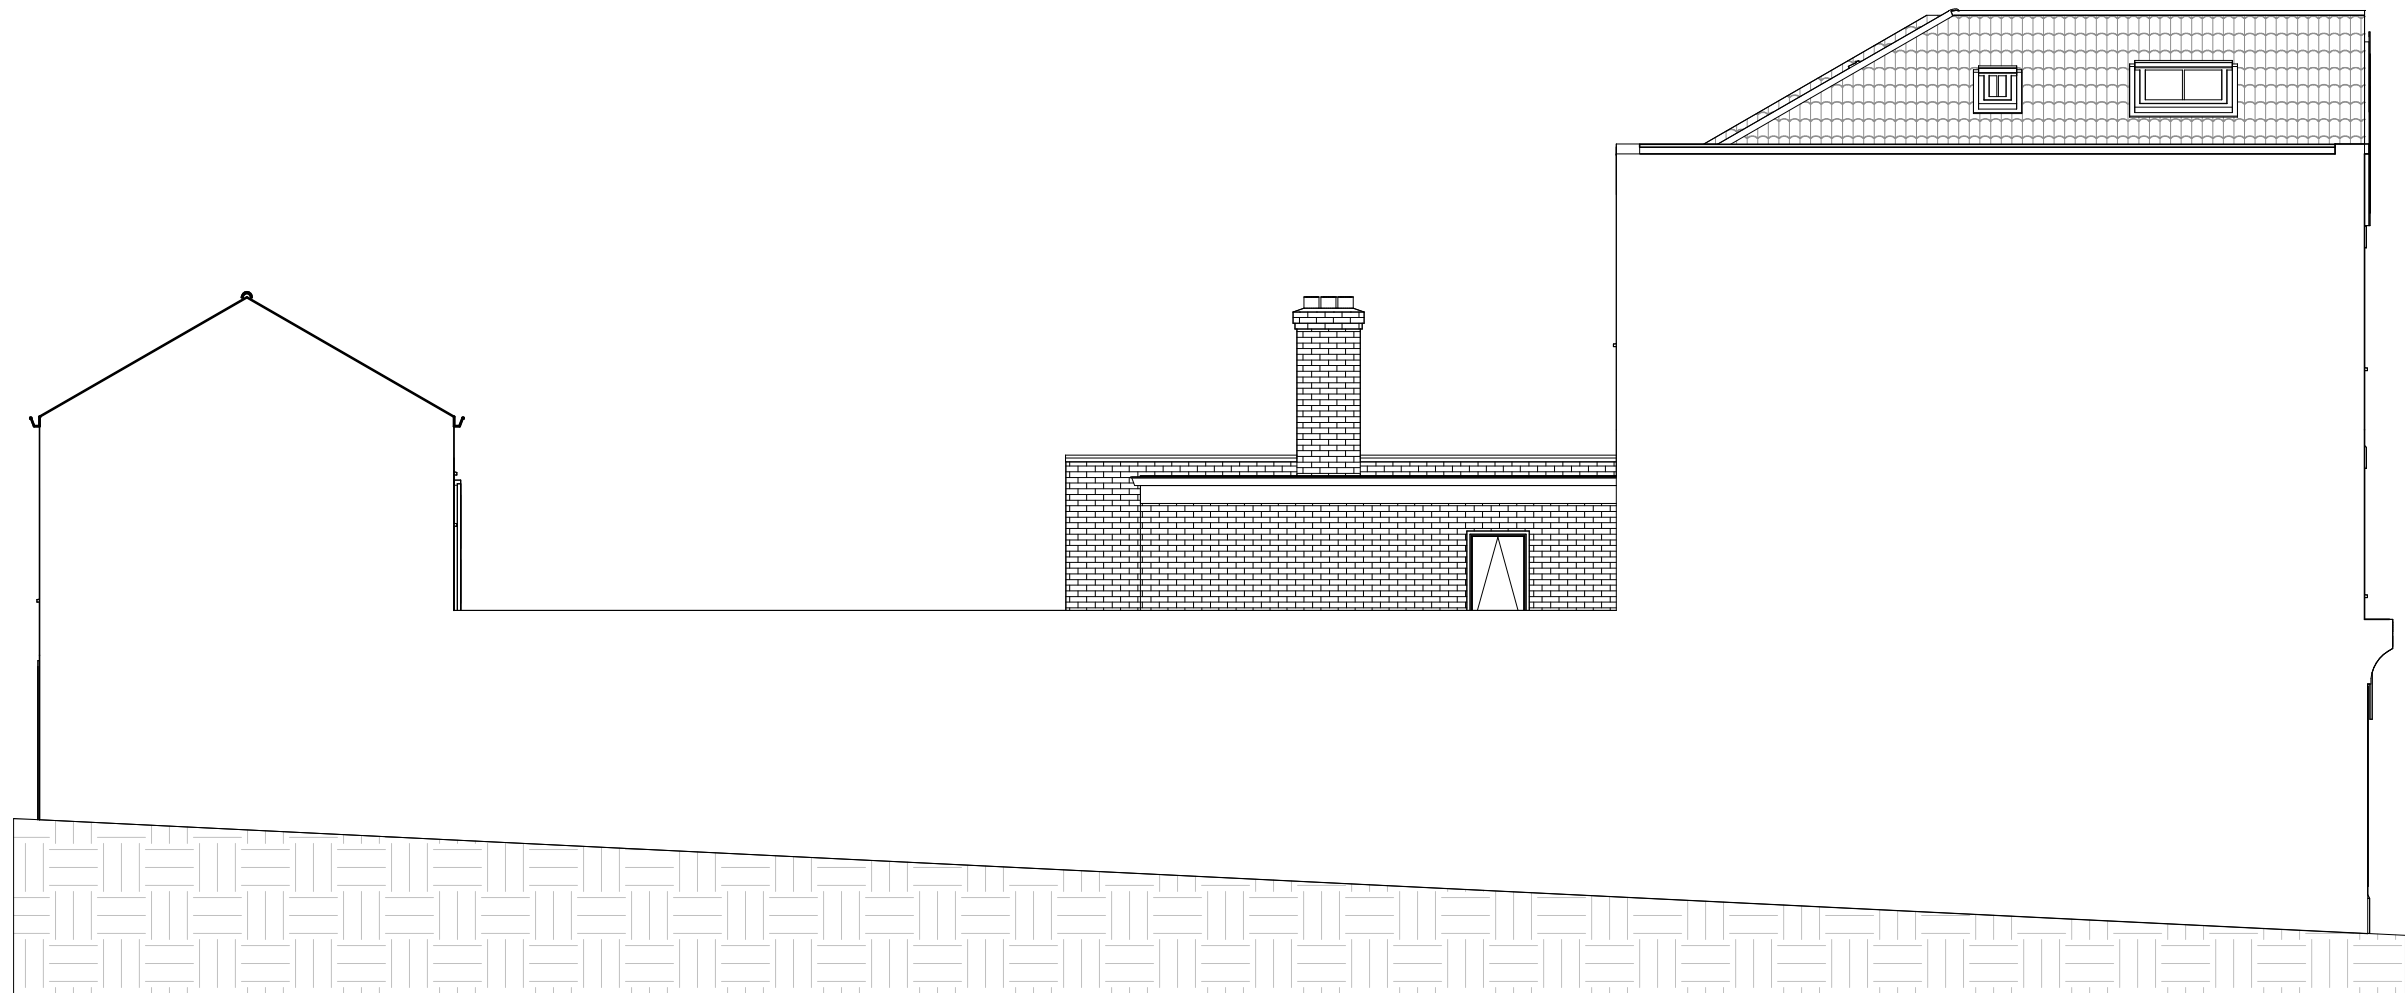

NOTES:
CONTRACTORS MUST VERIFY ALL DIMENSIONS
AT THE
SITE BEFORE COMENCING ANY WORK.

NO CONSTRUCTION WORK BEFORE BUILDING
CONTROL
APPROVAL AND STRUCTURAL ENGINEER
CONFIRMATION.



ANY DISCREPANCIES TO BE REPORTED TO
GRIDKUNE.
ALL DRAWINGS ARE TO BE READ IN
CONJUNCTION WITH
ALL RELEVANT DRAWINGS AND
SPECIFICATIONS.

Rev	Description	Date




PROJECT TITLE		
505 Green Lanes. London N4 1AL		
Date	Project number	DRWAING NUMBER
08/11/2022	6333	PR - E004

DRAWING TITLE	
Proposed Side Elevation 2	
CLIENT	
Dr Ibrahim Yahli	
Scale (@ A3)	Drawn by
1 : 100	Author



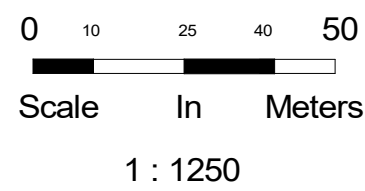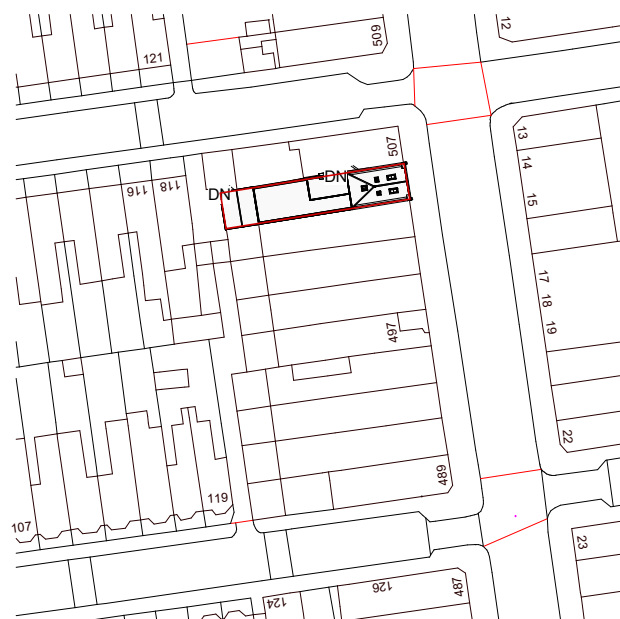

Property Boundary
Property Area 182m²

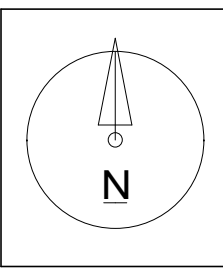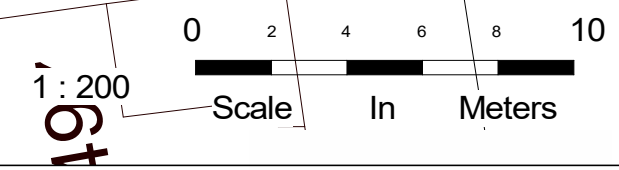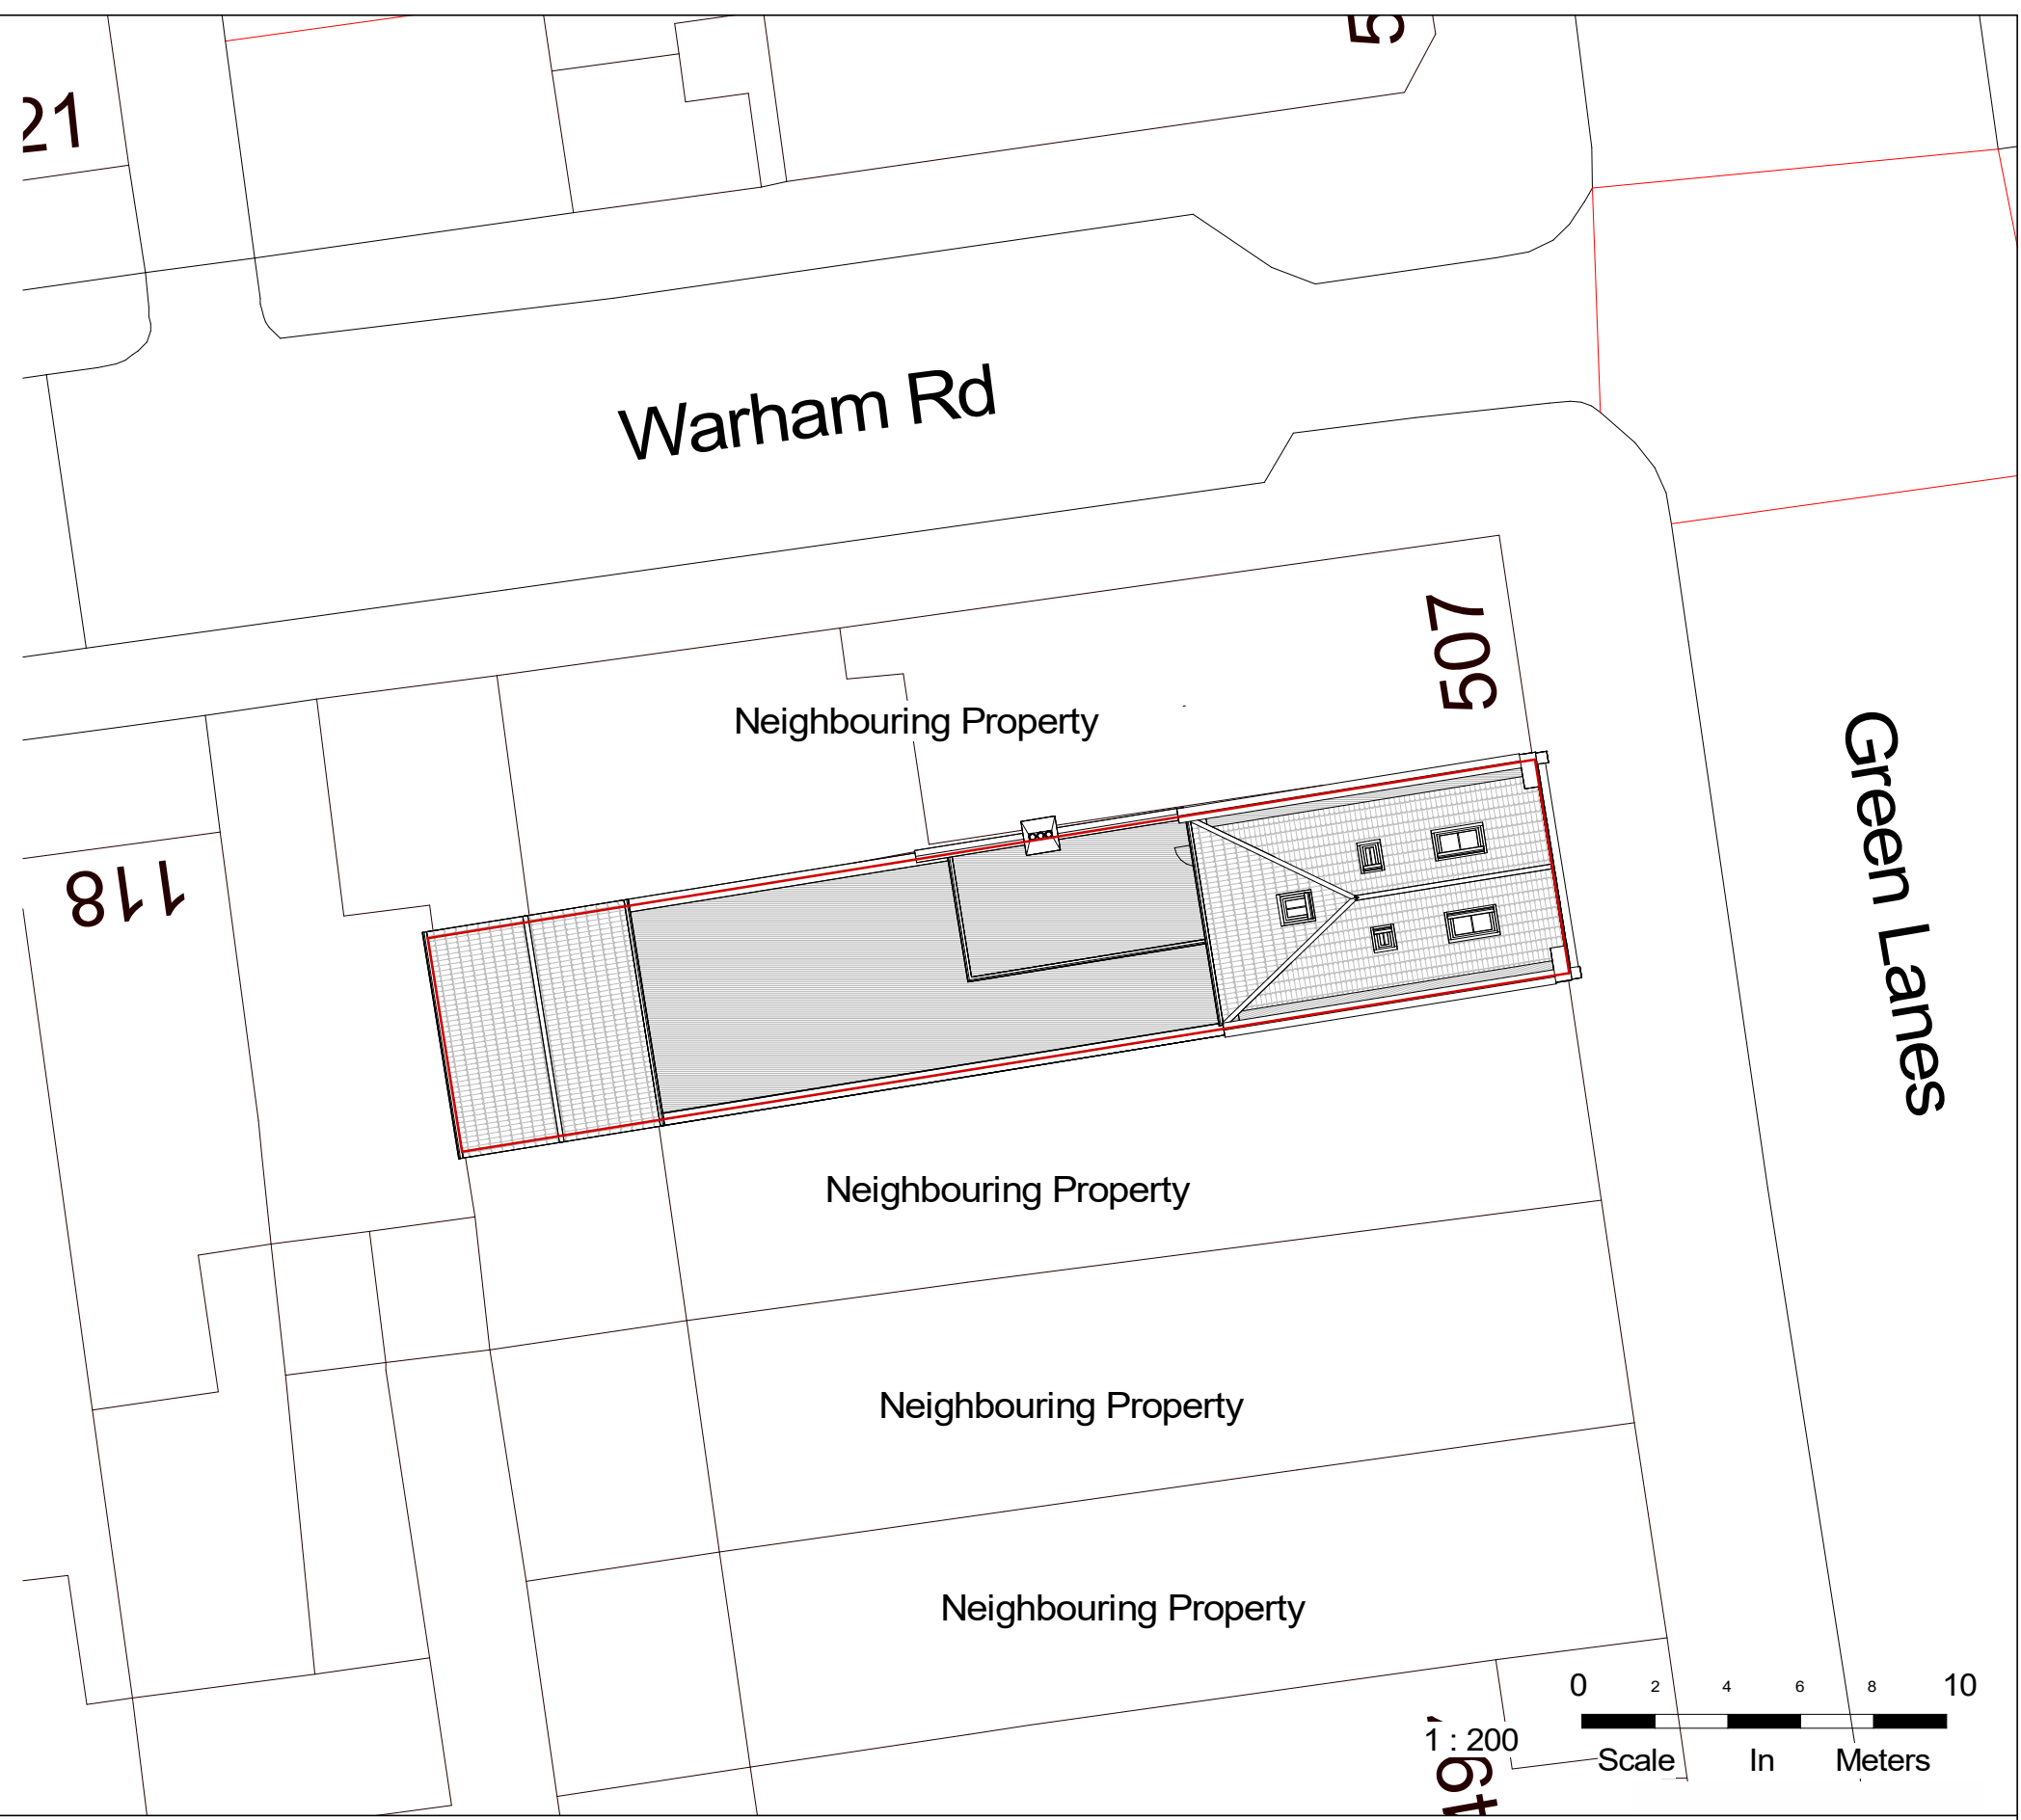

NOTES:
CONTRACTORS MUST VERIFY ALL DIMENSIONS AT THE SITE BEFORE COMMENCING ANY WORK.
NO CONSTRUCTION WORK BEFORE BUILDING CONTROL APPROVAL AND STRUCTURAL ENGINEER CONFIRMATION.
ANY DISCREPANCIES TO BE REPORTED TO GRIDKUNE.
ALL DRAWINGS ARE TO BE READ IN CONJUNCTION WITH ALL RELEVANT DRAWINGS AND SPECIFICATIONS.


Rev	Description	Date

PROJECT TITLE		
505 Green Lanes. London N4 1AL		
Date	Project number	DRWAING NUMBER
08/11/2022	6333	PR - L001

DRAWING TITLE	
Proposed Location and Os Map	
CLIENT	
Dr Ibrahim Yahli	
Scale (@ A3)	Drawn by
As indicated	Cheski



- Roof Plan
12358
- Loft
9358
- Second Floor
6658
- First Floor
3680
- First Floor Lower Part
3180
- Ground Floor
0

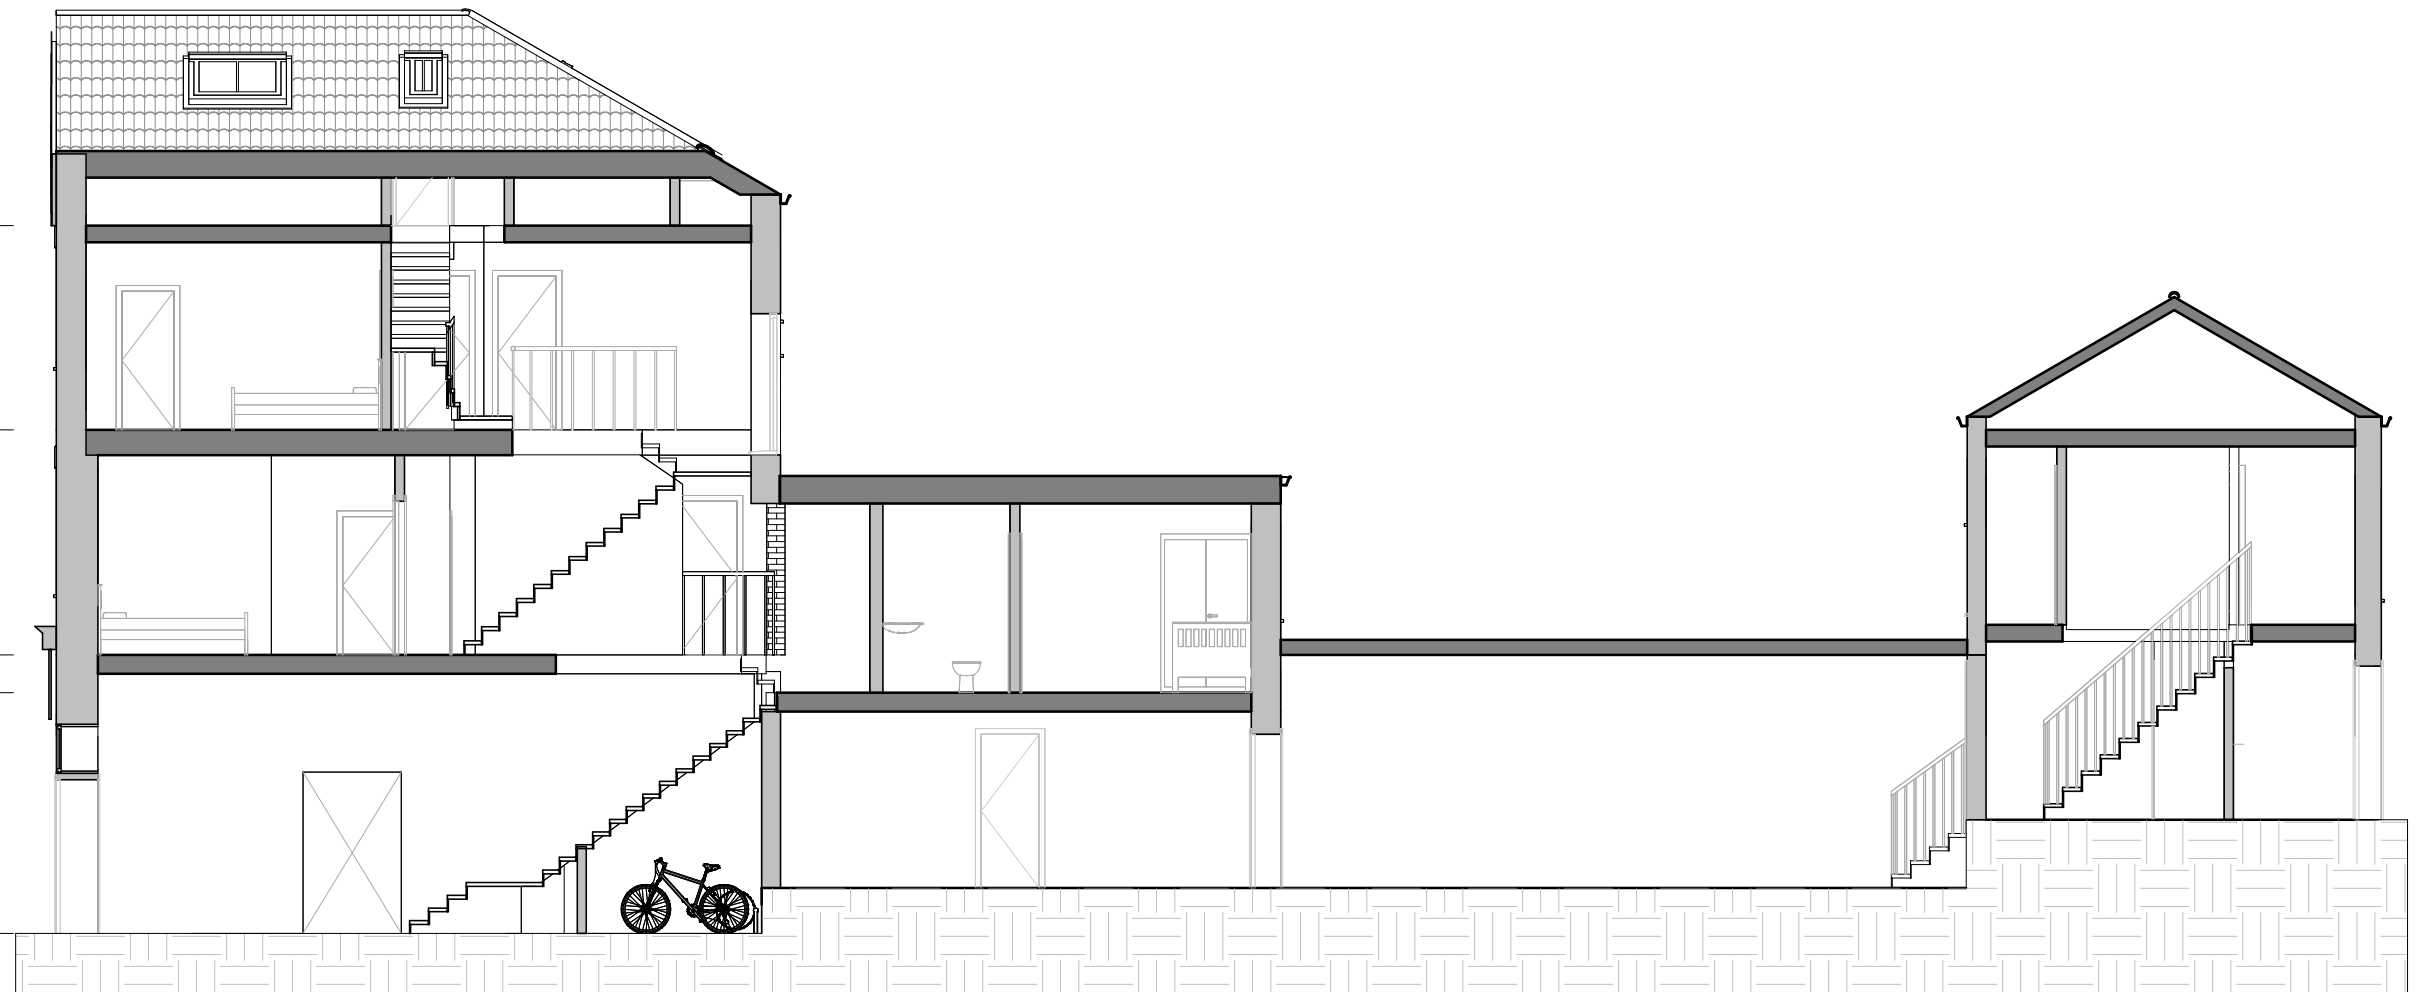

NOTES:
CONTRACTORS MUST VERIFY ALL DIMENSIONS AT THE SITE BEFORE COMMENCING ANY WORK.
NO CONSTRUCTION WORK BEFORE BUILDING CONTROL APPROVAL AND STRUCTURAL ENGINEER CONFIRMATION.
ANY DISCREPANCIES TO BE REPORTED TO GRIDKUNE.
ALL DRAWINGS ARE TO BE READ IN CONJUNCTION WITH ALL RELEVANT DRAWINGS AND SPECIFICATIONS.

Rev	Description	Date

PROJECT TITLE		
505 Green Lanes. London N4 1AL		
Date	Project number	DRWAING NUMBER
08/11/2022	6333	PR - S001

DRAWING TITLE	
Proposed Section	
CLIENT	
Dr Ibrahim Yahli	
Scale (@ A3)	Drawn by
1 : 100	Cheski

