



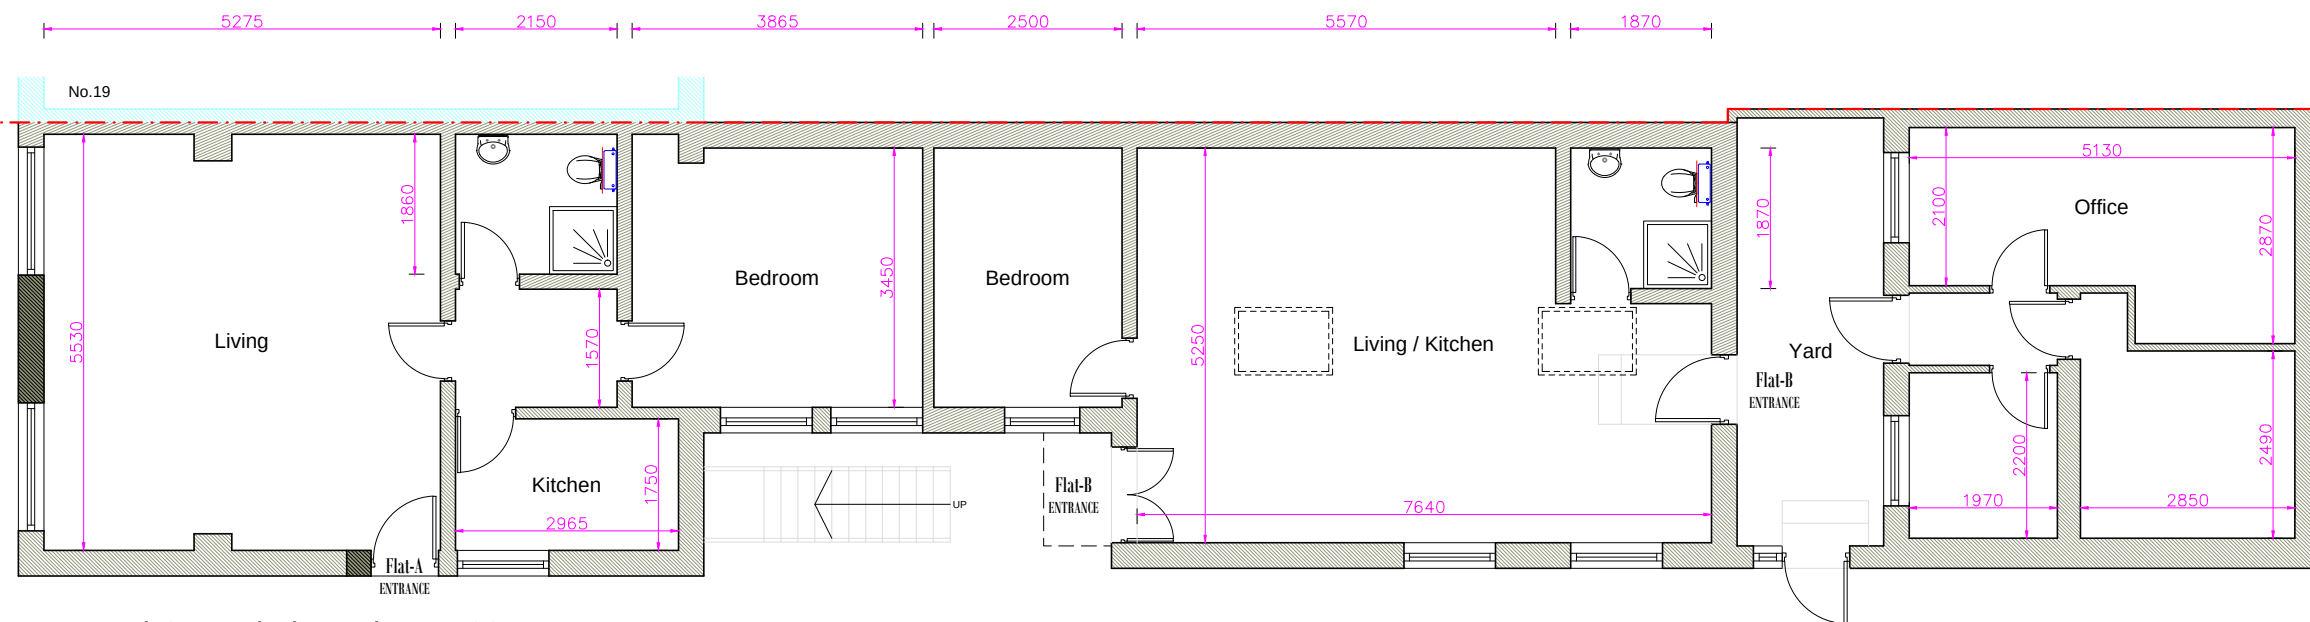


Proposed Ground Floor Plan 1:100

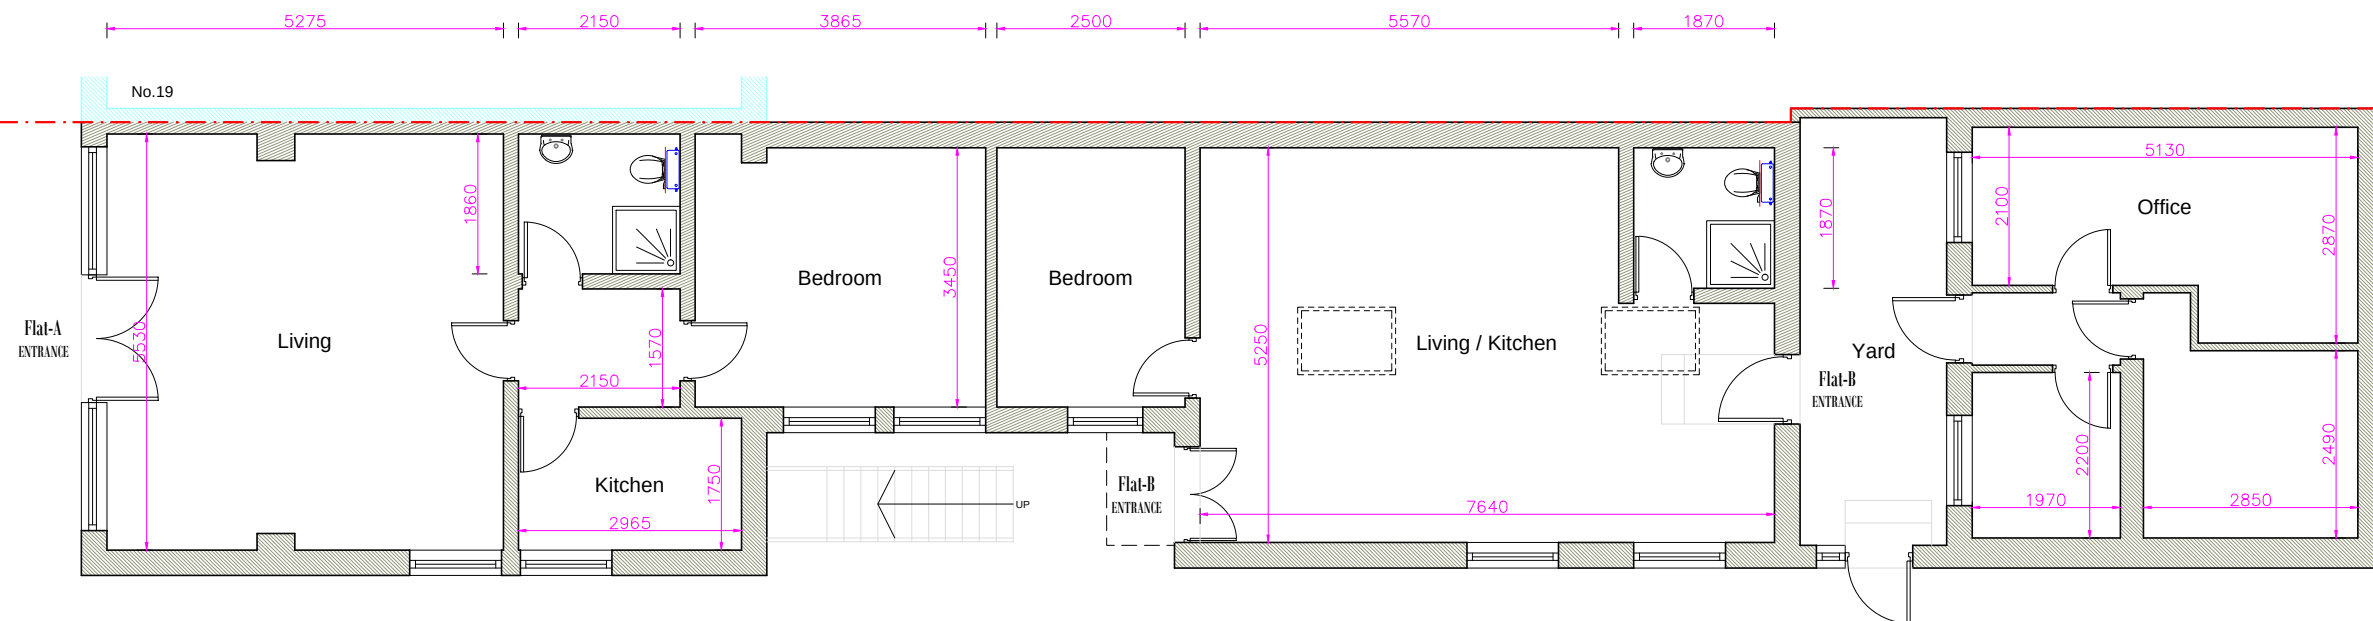

Existing Ground Floor Plan 1:100


Existing & Proposed Plans
Proposed External Changes

SCALE 1:100@A3

 

Project : Proposed External Changes
Address : 21 Great Cambridge Road
London
N17 7LH


Drawing no : 21_GR_PA_01
Issue :
Date : 24/10/22

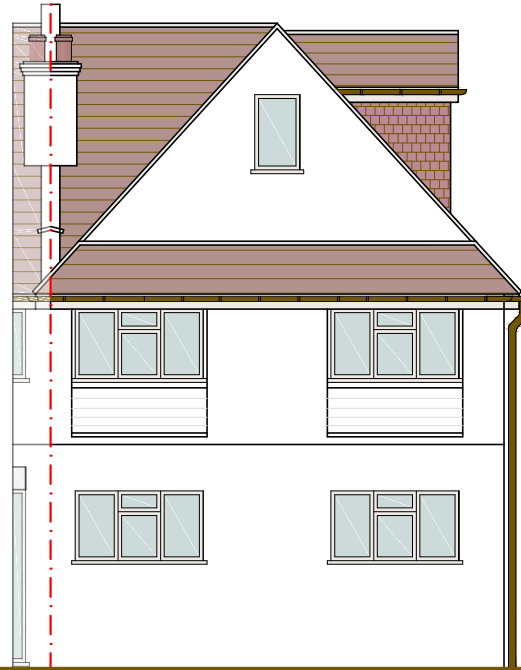

PROPOSED
FRONT ELEVATION



PROPOSED
SIDE ELEVATION-1

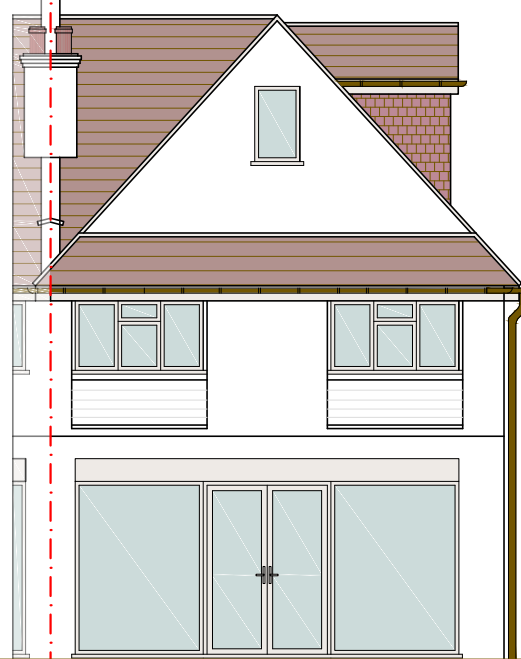


EXISTING
FRONT ELEVATION



EXISTING
SIDE ELEVATION-1

Existing & Proposed Elevations
Proposed External Changes

SCALE 1:100@A3

 

Project : Proposed External Changes
Address : 21 Great Cambridge Road
London
N17 7LH

Drawing no : 21_GR_PA_02
Issue :
Date : 24/10/22

V
A
VIRTUE
ARCHITECTURE

A	24.10.22	DA ISSUE	BL
ISSUE DATE		AMENDMENT	BY



A	24.10.22	DA ISSUE	BL
ISSUE DATE		AMENDMENT	BY

Existing Site Plan
Proposed External Changes

SCALE 1:500@A3

Project : Proposed External Changes
Address : 21 Great Cambridge Road
London
N17 7LH

Drawing no : 21_GR_PA_03
Issue :
Date : 24/10/22





Proposed Site Plan
Proposed External Changes



SCALE 1:500@A3

Project : Proposed External Changes
Address : 21 Great Cambridge Road
London
N17 7LH



Drawing no : 21_GR_PA_04
Issue :
Date : 24/10/22



A	10.11.22	DA ISSUE	GK
ISSUE DATE		AMENDMENT	BY

 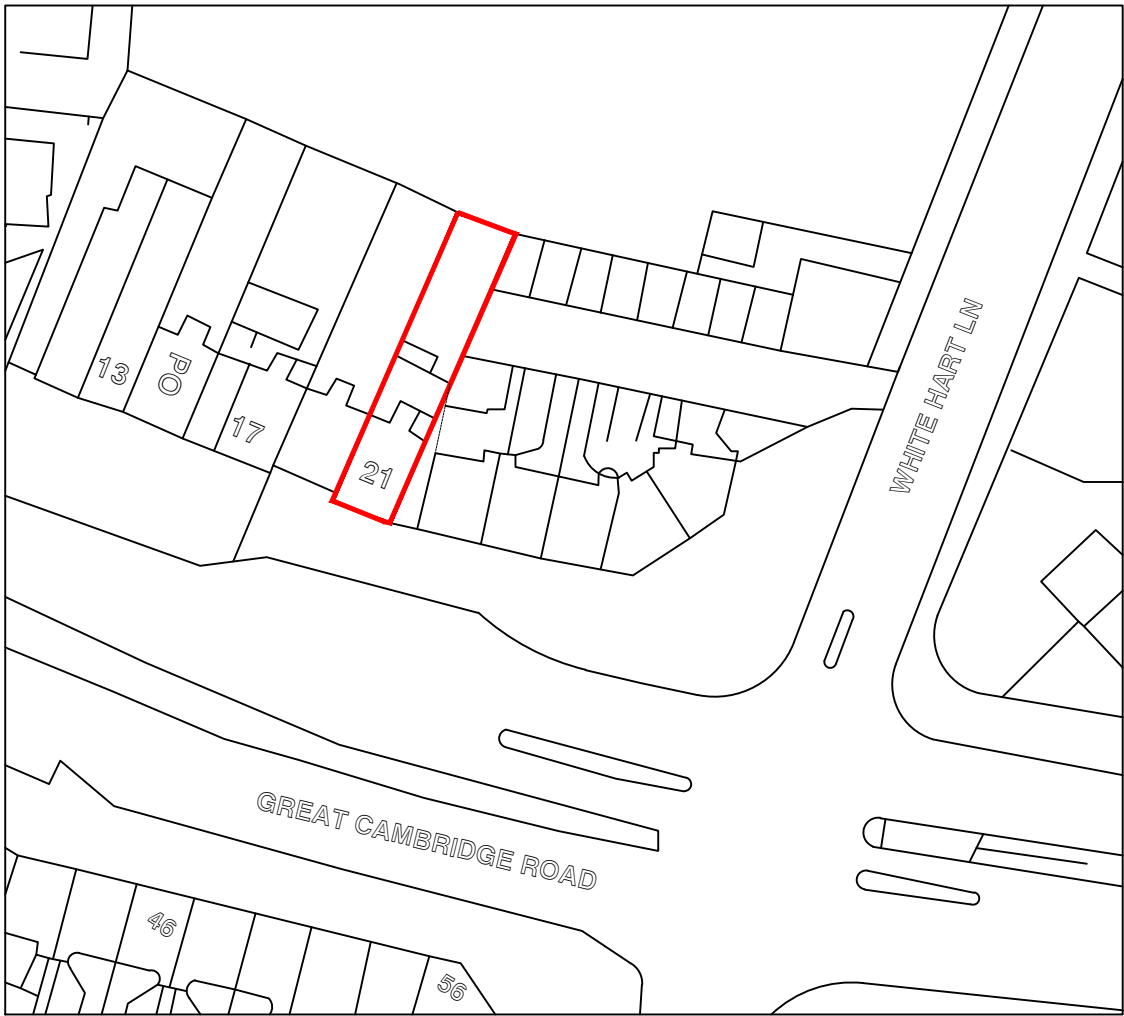


Metres

 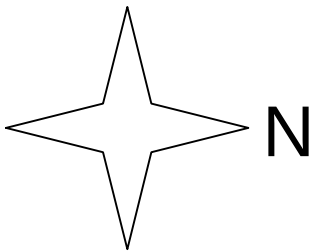

ADDRESS:

21 Great Cambridge Road
London
N17 7LH

 

SCALE:

1:1250@A4

