




NOTE : Although this document is printed to scale, deformations may occur during the drafting and printing of the plan. All dimensions and information on the document must therefore be checked on site for accuracy and approved with the Studio E17 prior to commencement of works. Any discrepancies to be reported to Studio E17 immediately. This document is produced for negotiations with relevant local authorities for approvals under the Town and Country Planning Acts and Building Control only. All information is subject to approval under the Building Act and the Town and Country Planning Acts. It is at the owners risk should work commence before approvals are in hand. Drawings to be checked with other consultant drawings and any errors reported immediately

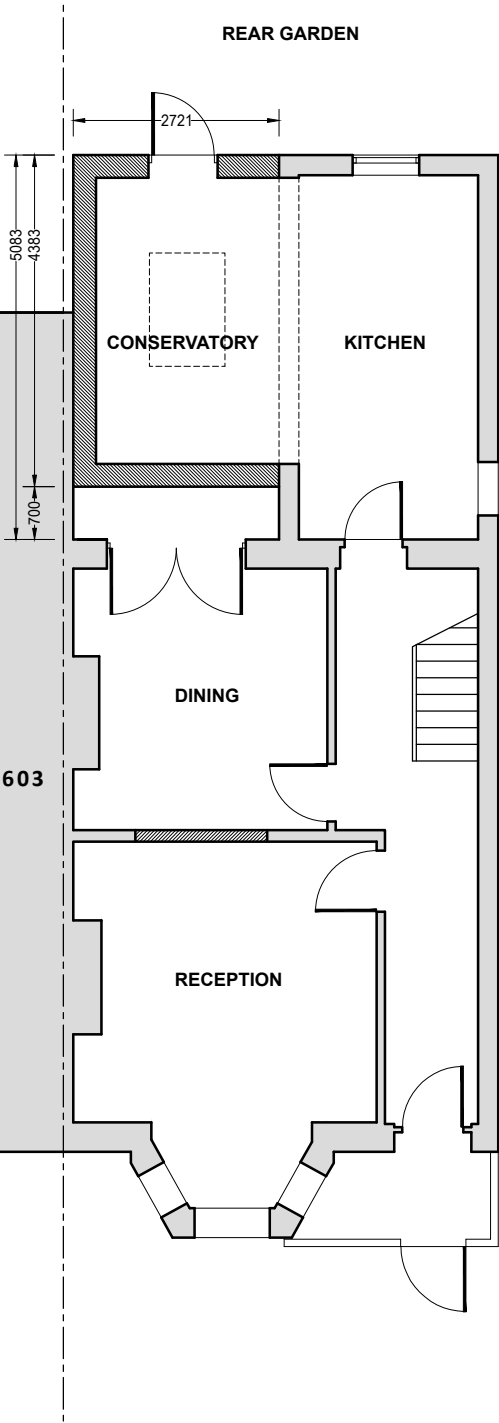


GROUND

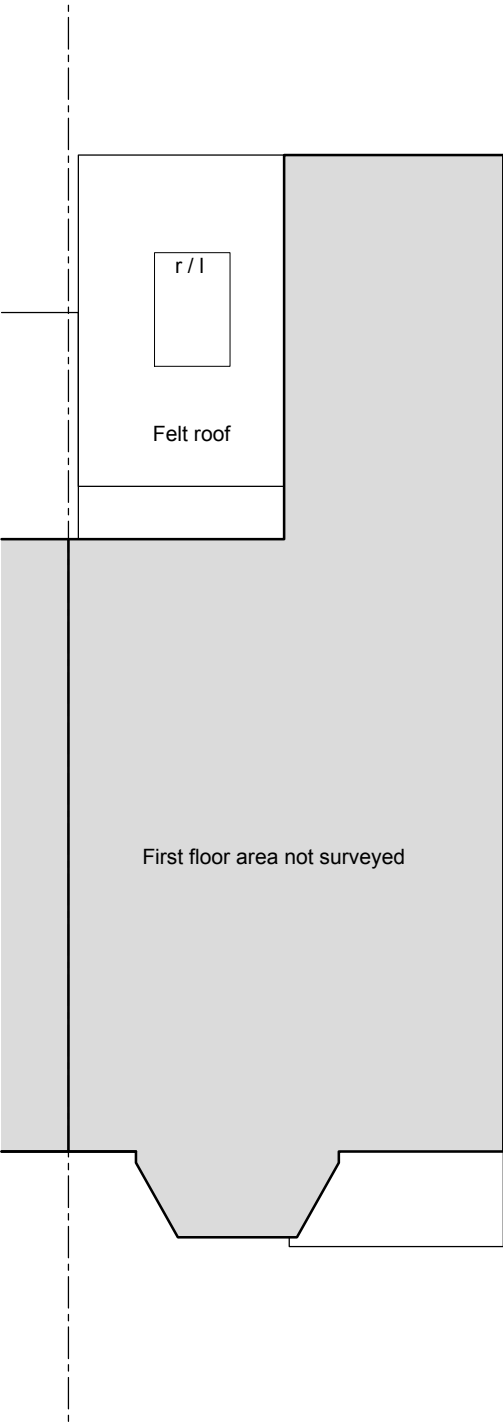


ROOF

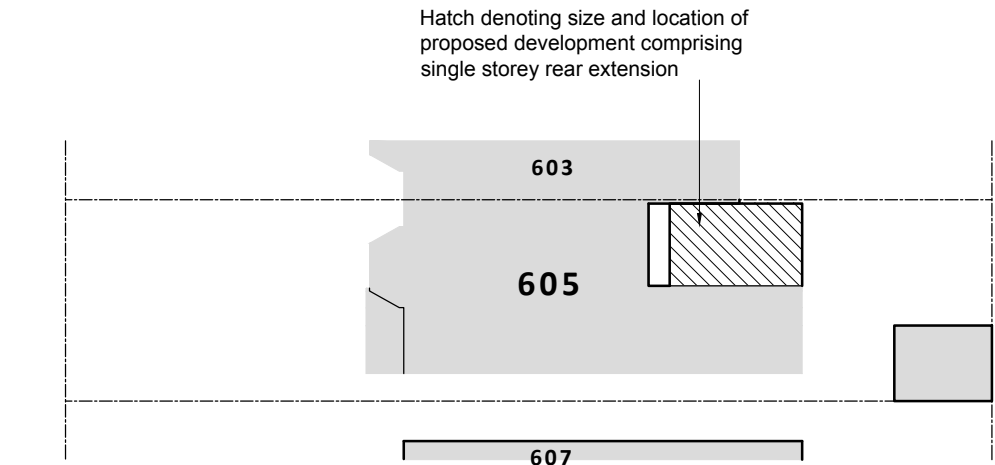


BLOCK PLAN
Scale 1:250

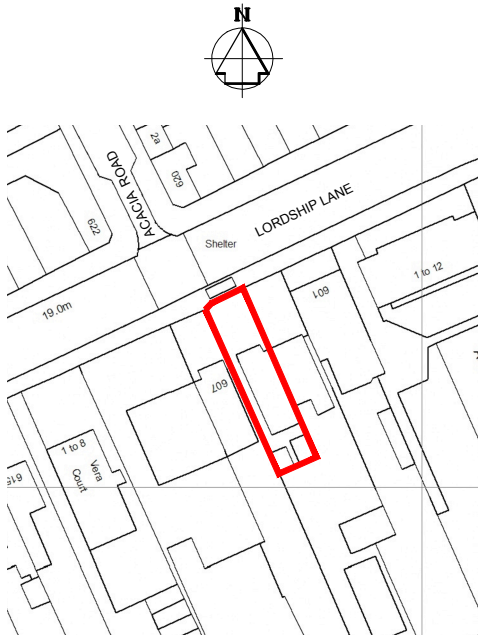

LOCATION PLAN
Scale 1:1250

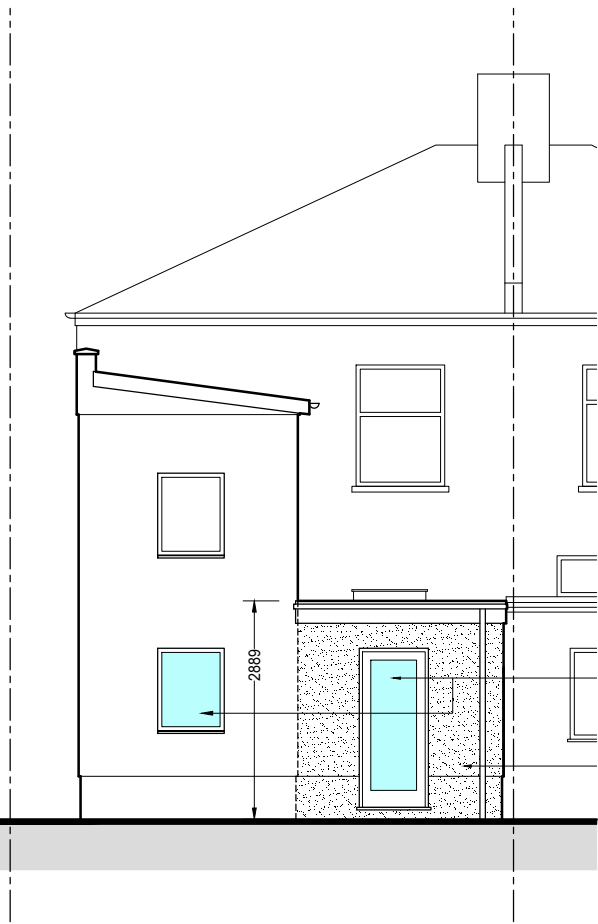

REAR VIEW

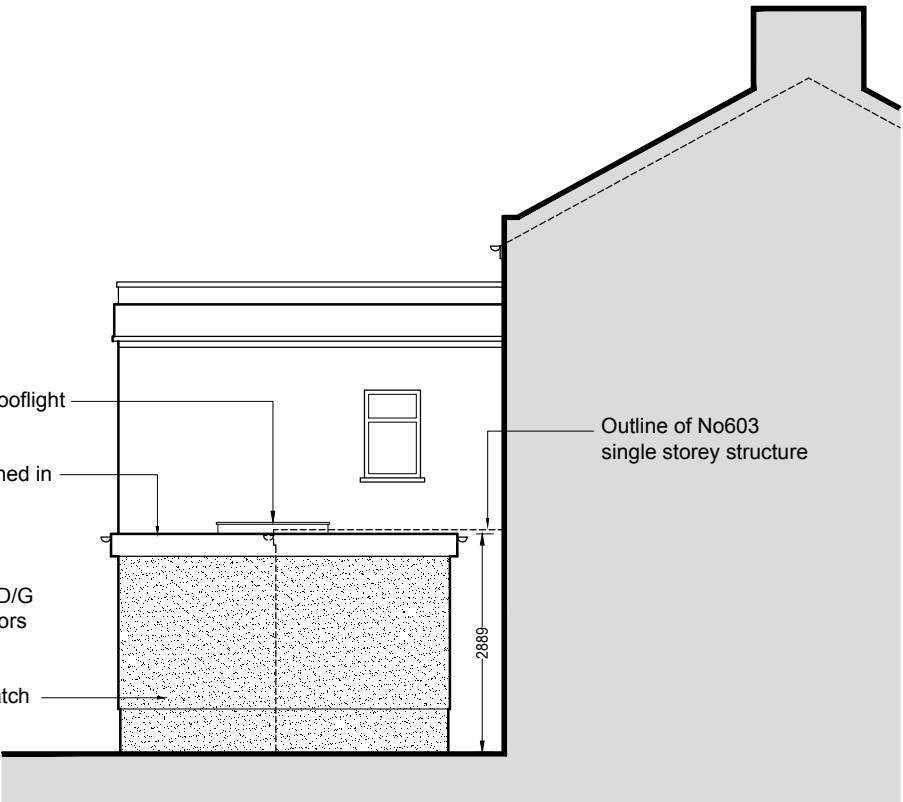

SIDE VIEW
FROM No. 603

CLIENT/SITE
Mr M McGowan
605 Lordship Lane, Wood Green, London
N22 5LE

DETAILS
**PROPOSED GROUND / ROOF PLANS,
ELEVATIONS, BLOCK AND LOCATION PLANS**

DWG NO.
22-1046-PL01
SCALE
1:100 1:250 1:1250 @ A3

15.11.2022
STUDIO E17
140 Normanshire Drive
Chingford
London E4 9HD

Architecture & Interior designs
0208 520 0557 • info@studioe17.com

