



A	24.10.22	DA ISSUE	BL
ISSUE DATE		AMENDMENT	BY

Existing Site Plan
Proposed External Changes

SCALE 1:500@A3

Project : Proposed External Changes
Address : 21 Great Cambridge Road
London
N17 7LH

Drawing no : 21_GR_PA_03
Issue :
Date : 24/10/22





A	10.11.22	DA ISSUE	GK
ISSUE DATE		AMENDMENT	BY



Proposed Site Plan
Proposed External Changes

SCALE 1:500@A3



Project : Proposed External Changes
Address : 21 Great Cambridge Road
London
N17 7LH

Drawing no : 21_GR_PA_04
Issue :
Date : 24/10/22



 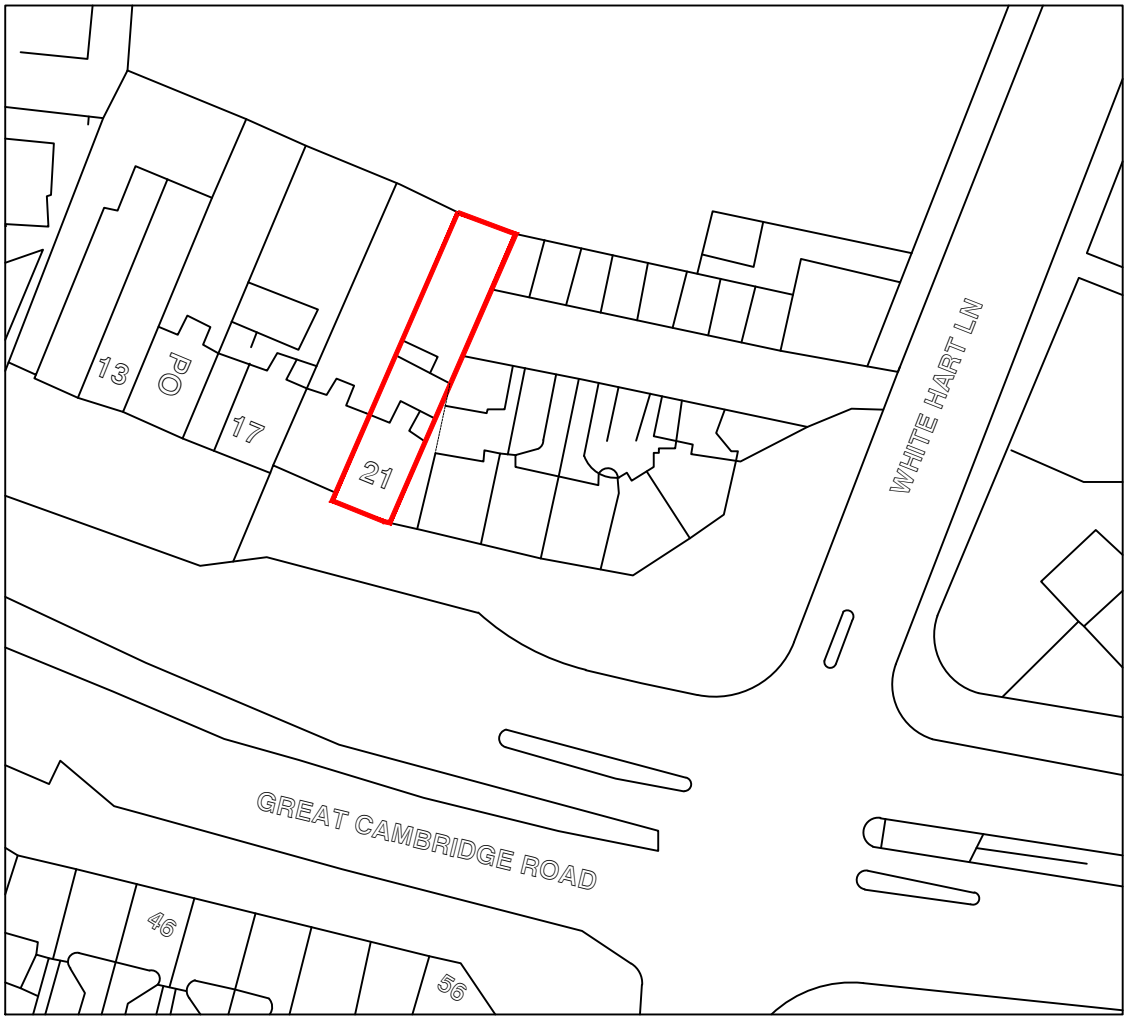


Metres

 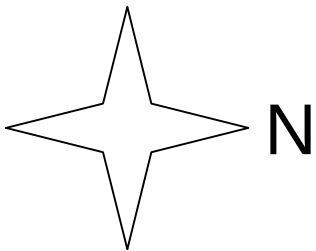

ADDRESS:

21 Great Cambridge Road
London
N17 7LH

 

SCALE:

1:1250@A4

