


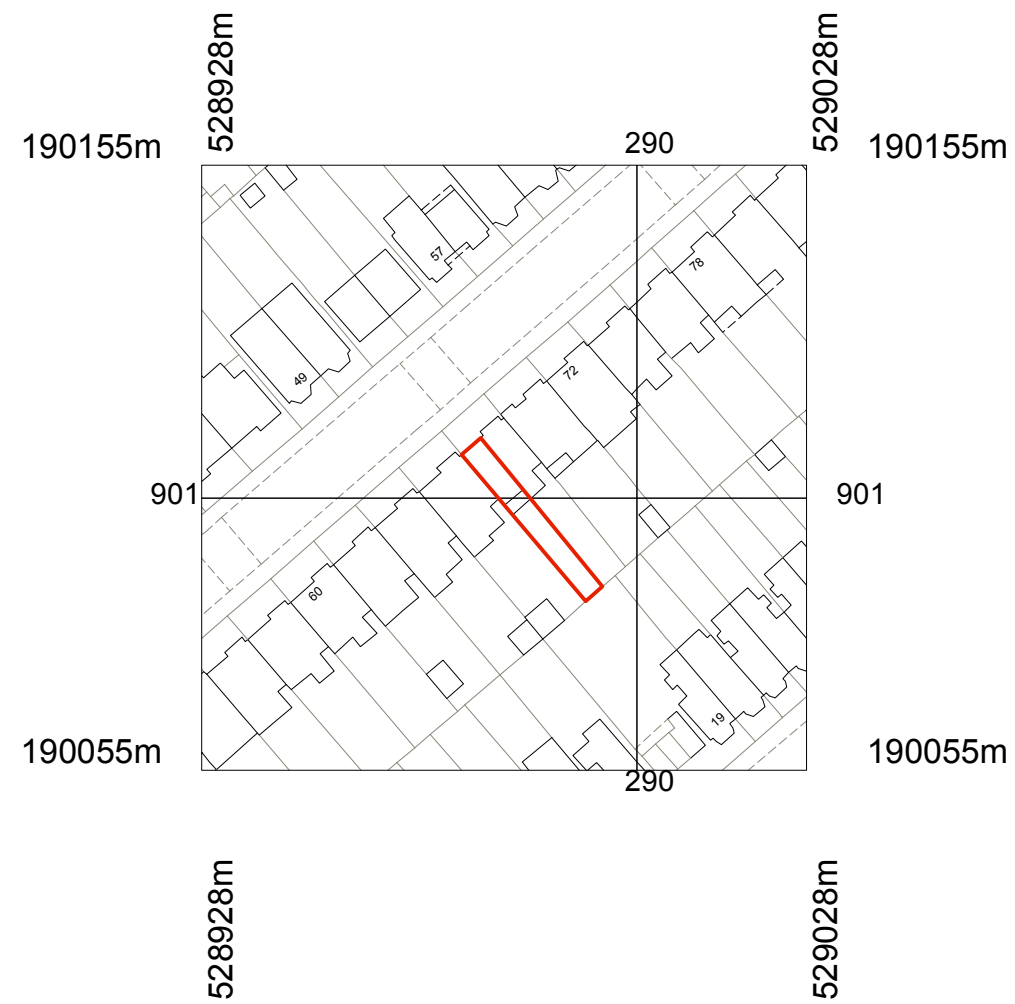


 

Site Location Plan  
Scale 1:1250 @ A3

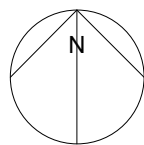

Site Block Plan  
Scale 1:500 @ A3

 

Scale  
As shown  
Drawn by  
DB

Drawing no.  
001  
Date  
September 2022

Client  
  
Project  
68b Muswell Road, London N10 2BE

Drawing title  
Site Plans  
  
**Planning**

**Easton Design Office Limited**  
Second Floor  
23-24 Easton Street  
London WC1X 0DS  
+44 (0) 207 043 4614  
eastondesignoffice.com

