



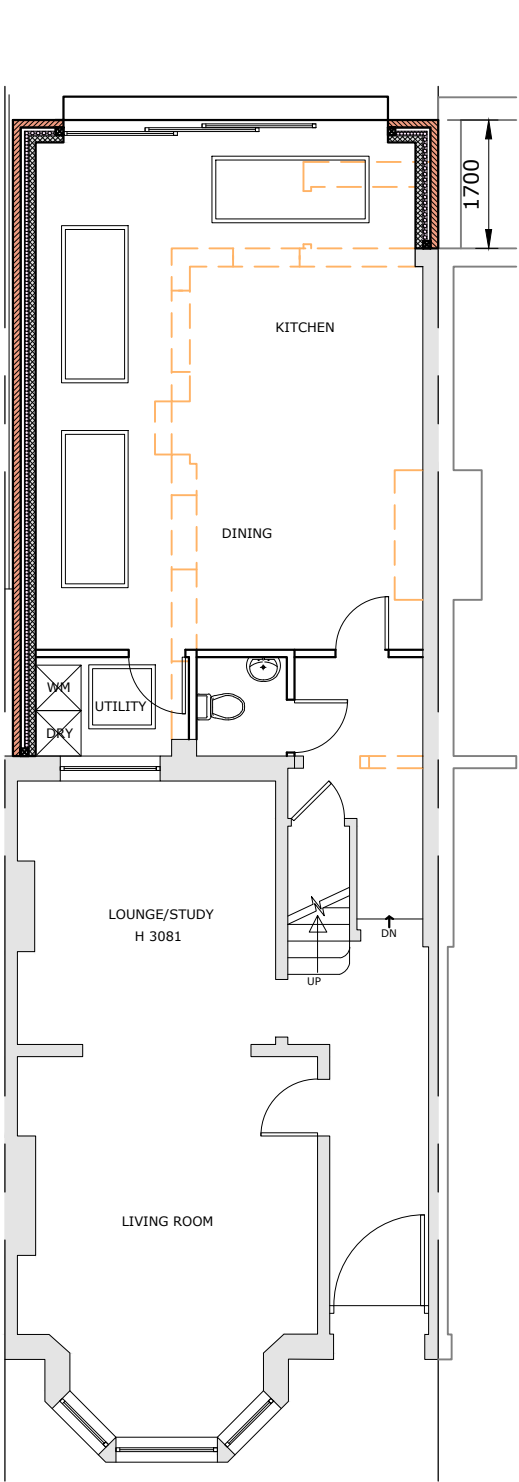

PROPOSED GROUND FLOOR PLAN
SCALE 1:100

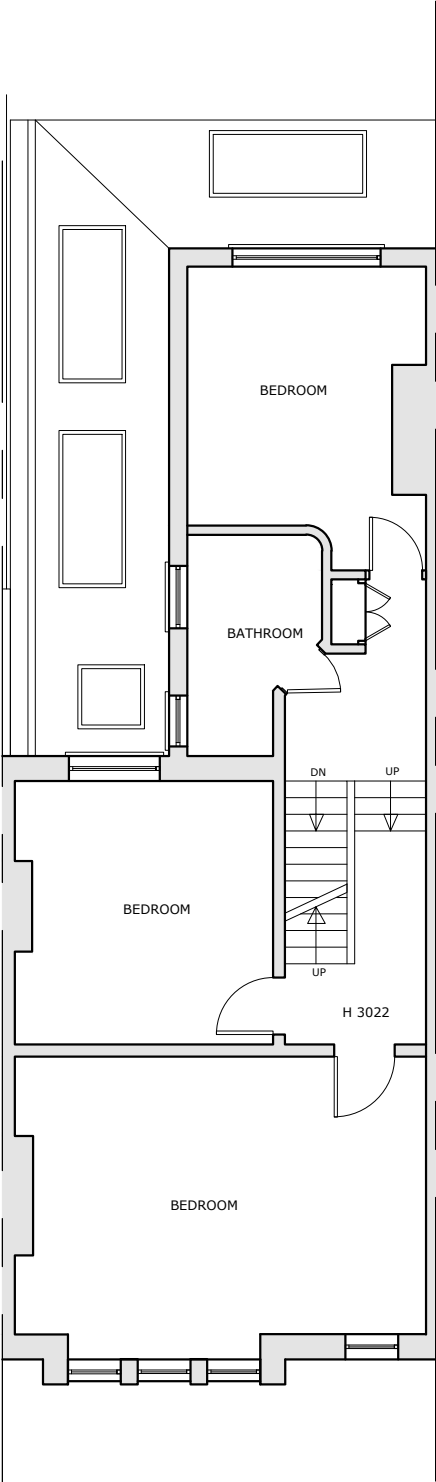

PROPOSED FIRST FLOOR PLAN
SCALE 1:100



PROPOSED FRONT ELEVATION
SCALE 1:100 - UNCHANGED



PROPOSED REAR ELEVATION
SCALE 1:100

Matching materials to be used for rear extension.
Style to match that of existing.
No part of gutter to encroach or breach party wall line.
Roof lights not to be projected 150mm above roof level

