


[illegible]NOTES:

[illegible][illegible]

17100	Francesca Raimondi-Taylor	May 2022
17100	32B Belmont Road, London N15	14:41 - 14:59 1:40:00 - 1:40:59
17100	Site Plan	0:00:00 - 0:00:59

BEL	drawing no.
	E02
	in production

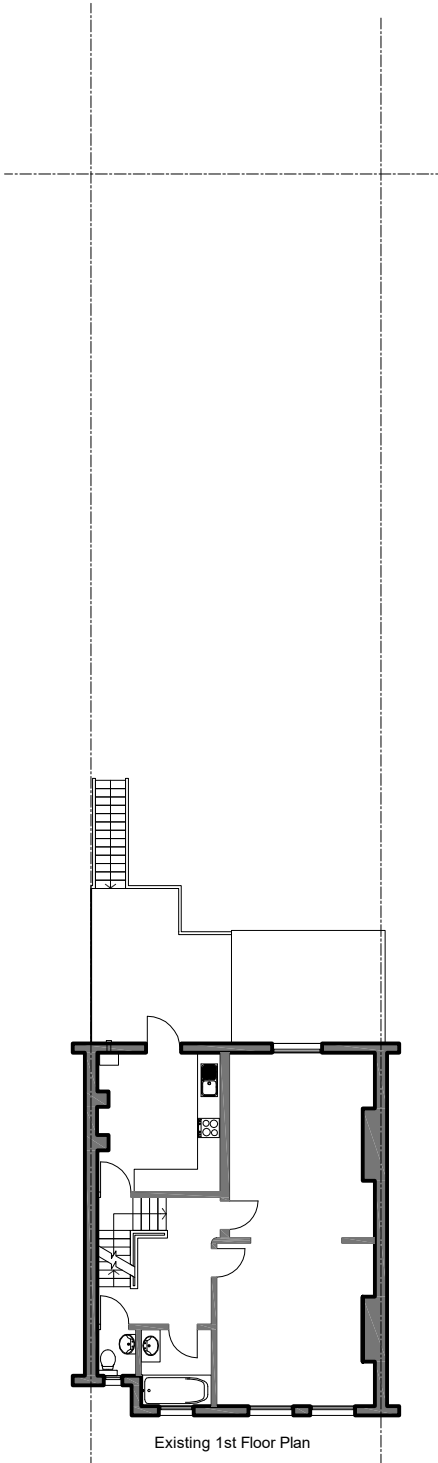

Existing 1st Floor Plan

