



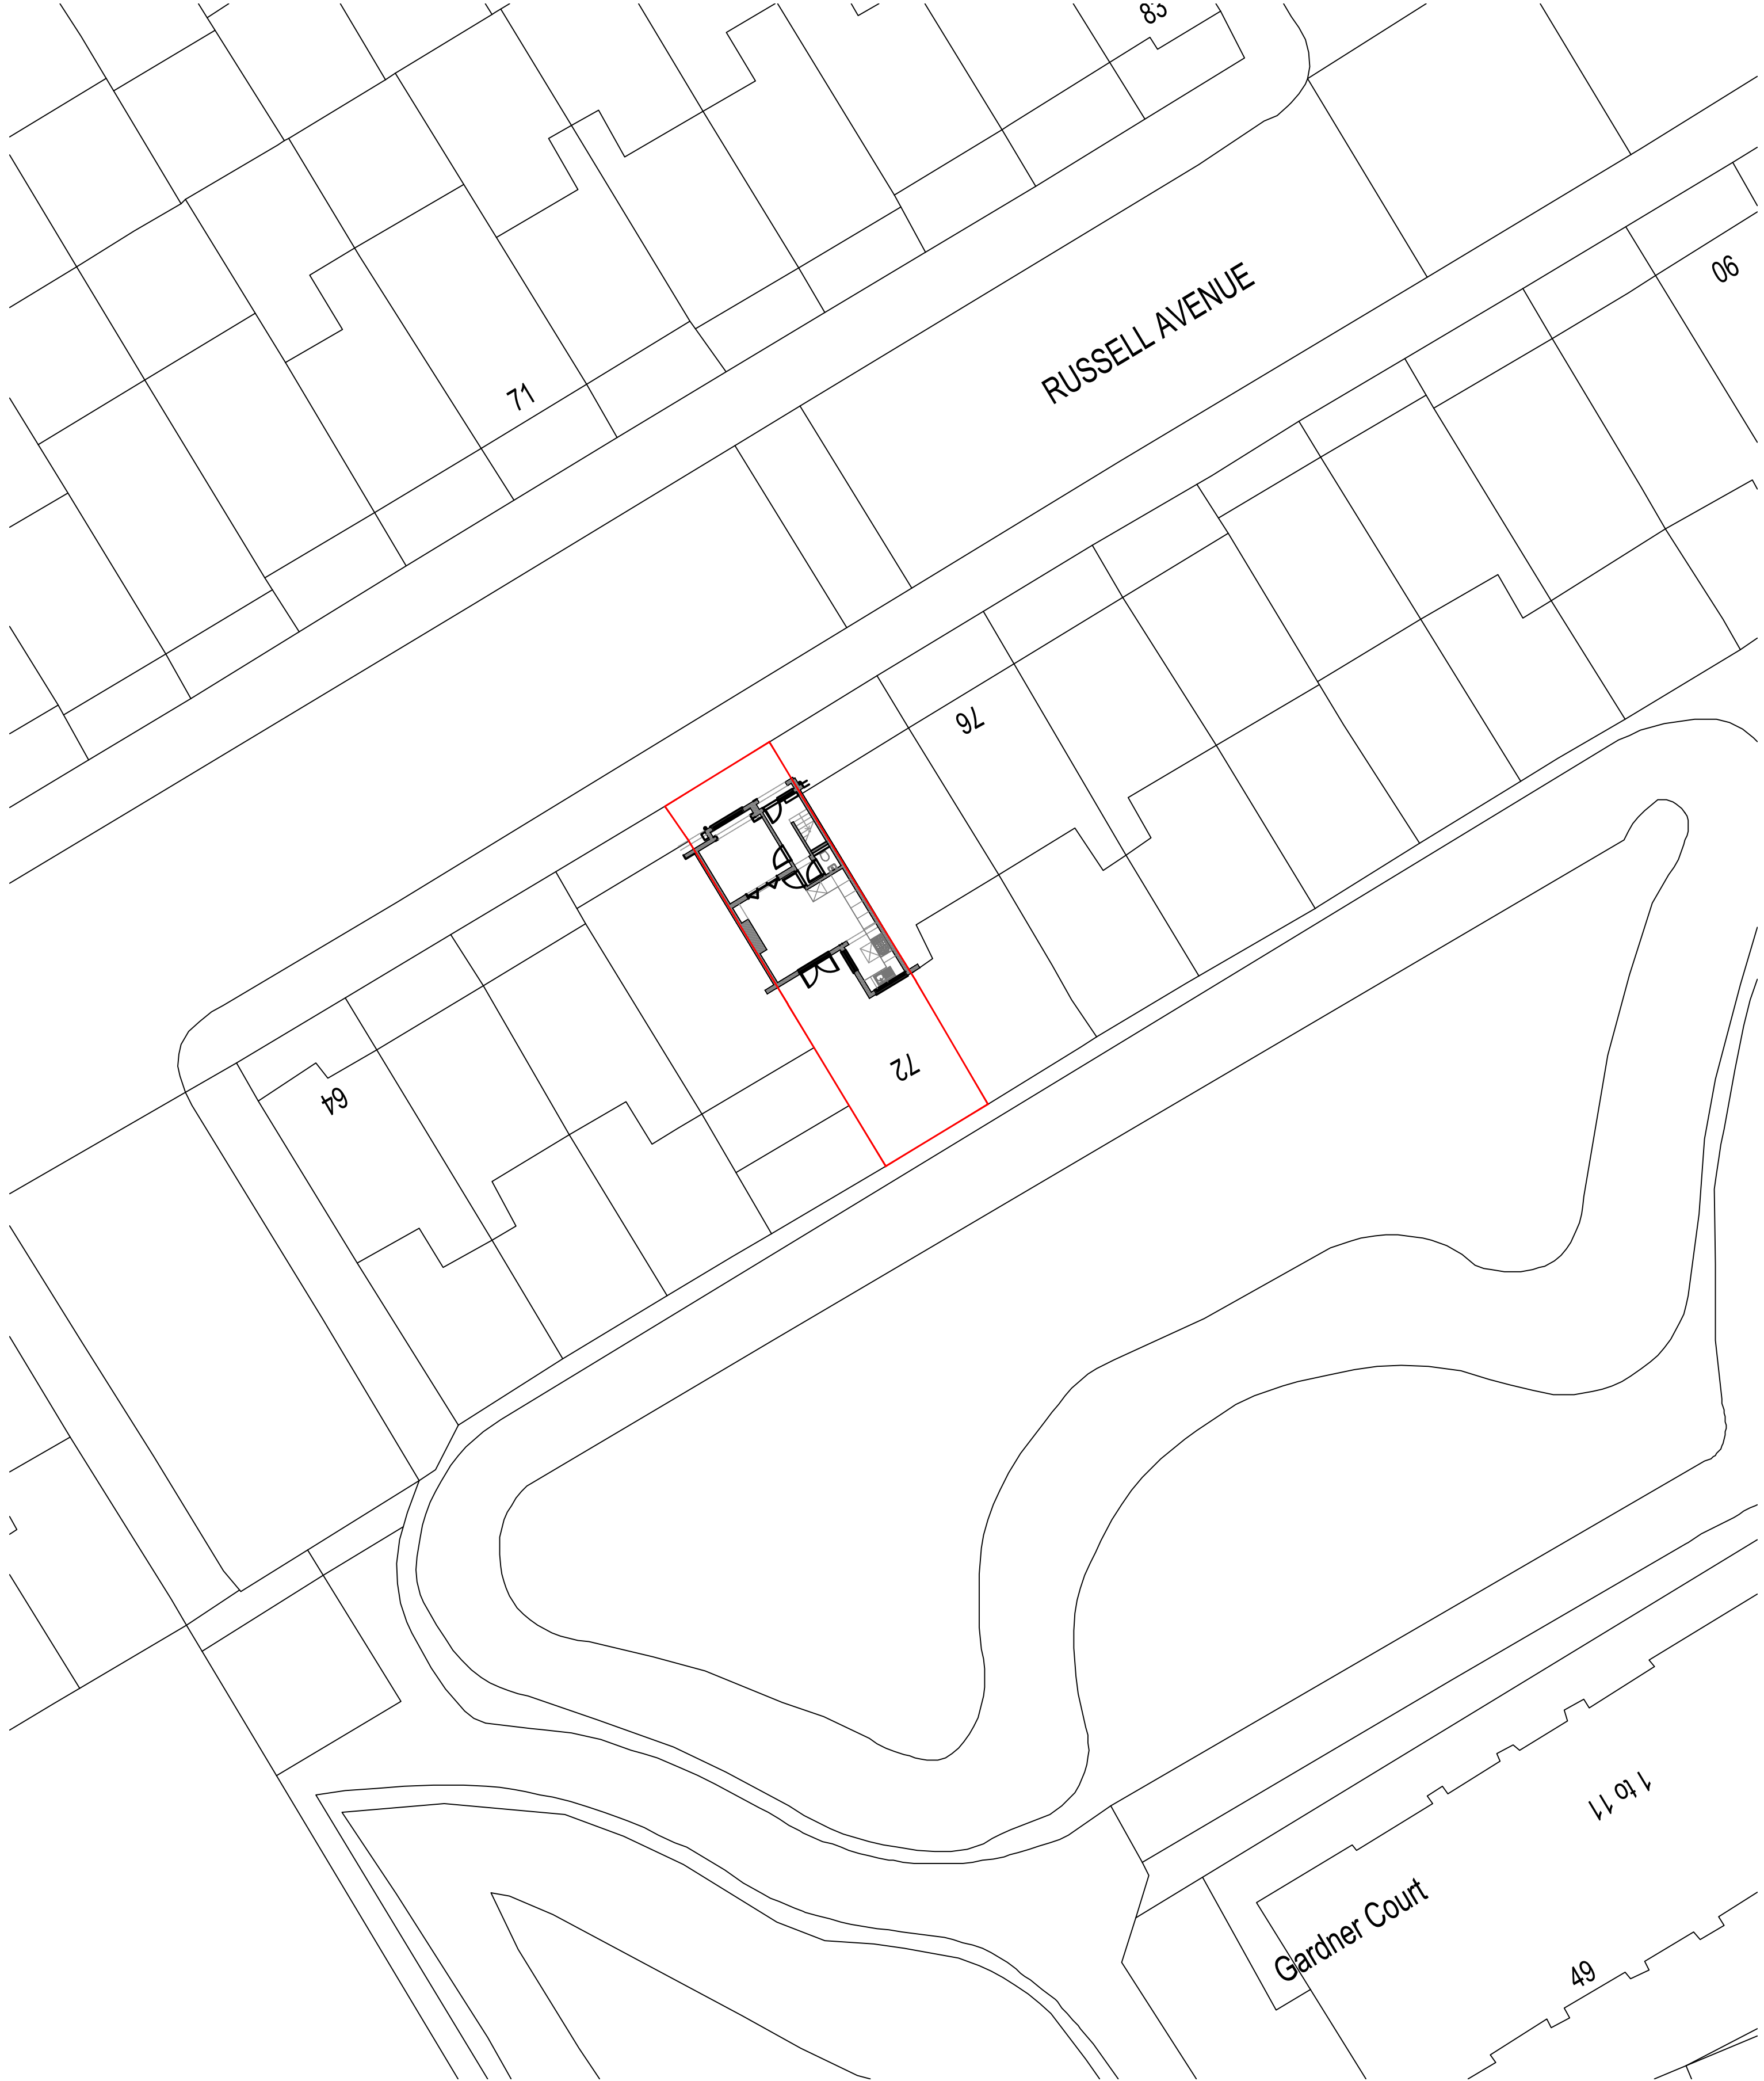


Location Plan

Scale 1:500
Mapping contents © Crown copyright and database rights
2022 Ordnance Survey. Licence Number: 100035207

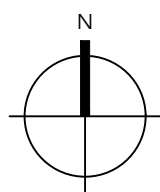

Site Plan

Scale 1:200
Mapping contents © Crown copyright and database rights
2022 Ordnance Survey. Licence Number: 100035207

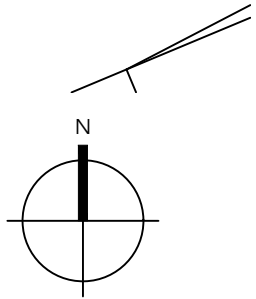

do not scale from this drawing all dimensions in millimetres contractor to confirm all dimensions on site any discrepancies to be notified to the draughtsperson in writing before work commences this drawing is copyright of BanfieldWood LLP	Revisions A - Planning Submission - 22.11.2022	Planning Submission	Drawing Title Site and Location Plan	Drawing no. 20036-A-100	BANFIELD WOOD LLP Project Contact Matthew Wood - matthew@banfieldwood.com (+44)7798808622
			Project 72 Russell Avenue London, N22 6PS	Scale As Noted	