



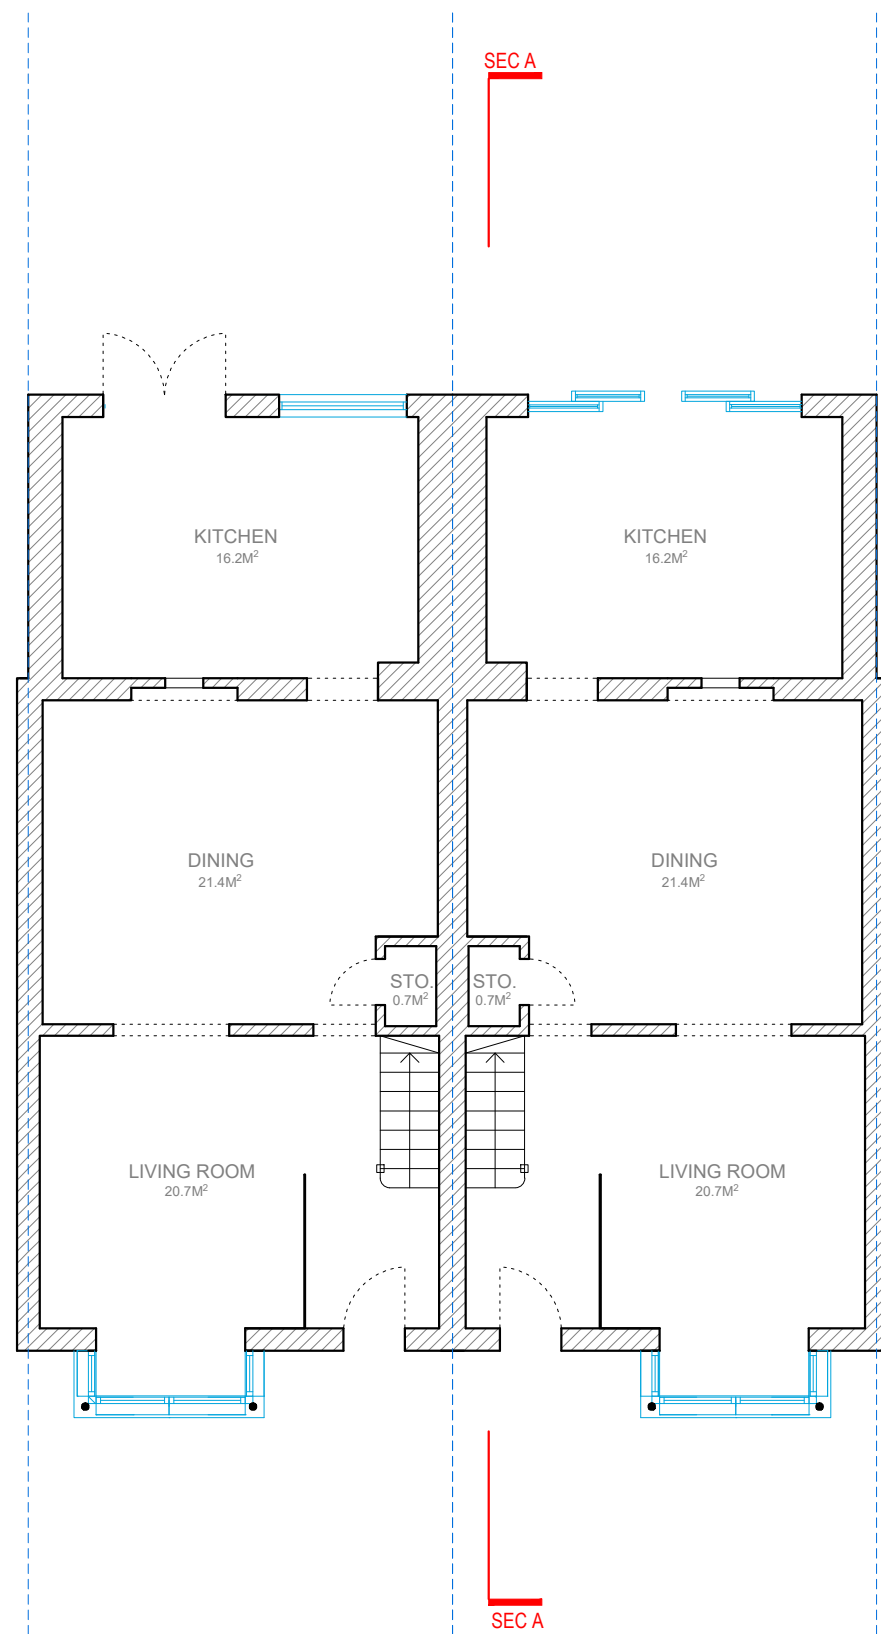

GROUND FLOOR

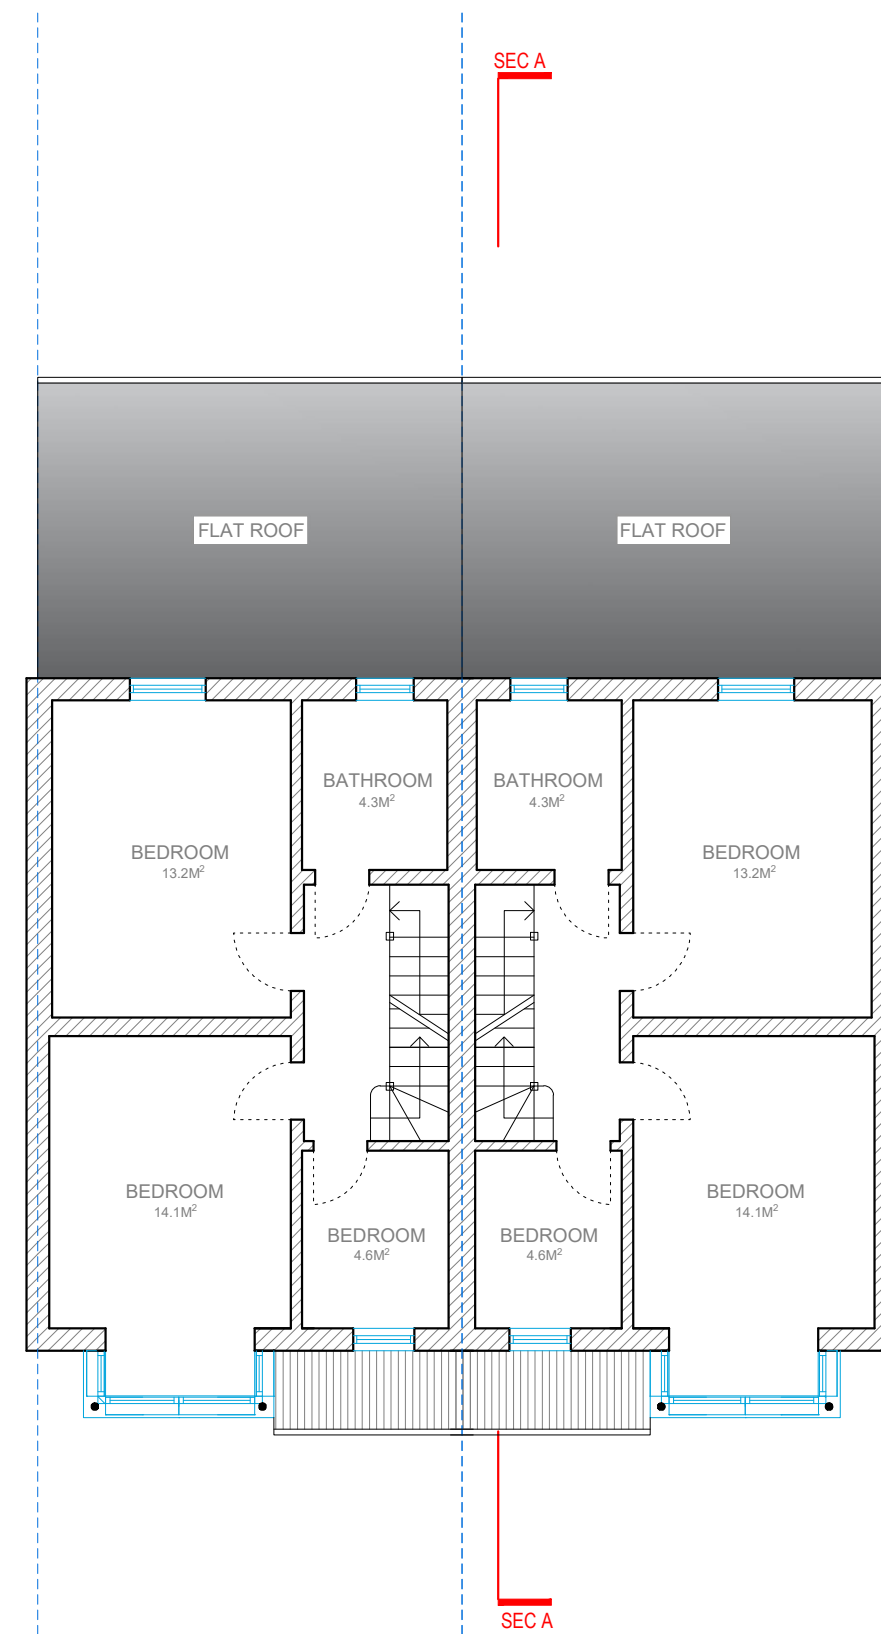

FIRST FLOOR

0 1 2 5m scale 1:100 @A3




address. 4 Grosvenor way - E5 9ND - London.
tel. 0203781 8008
mail. office@redwoodsprojects.co.uk
web. www.redwoodsprojects.co.uk

address: 37-39 Norfolk Avenue,
London N15 6JX, UK
TITLE: EXISTING DRAWINGS
FLOOR PLANS


Any errors on Dimensions to be reported to the Architect prior to commencement of Works. Dimensions and areas are based on survey information. This drawing is copyright © Redwoods Projects. All dimensions to be checked on site Prior work,

PROJECT No 975 | Date: 08-11-2022

NAME: E01

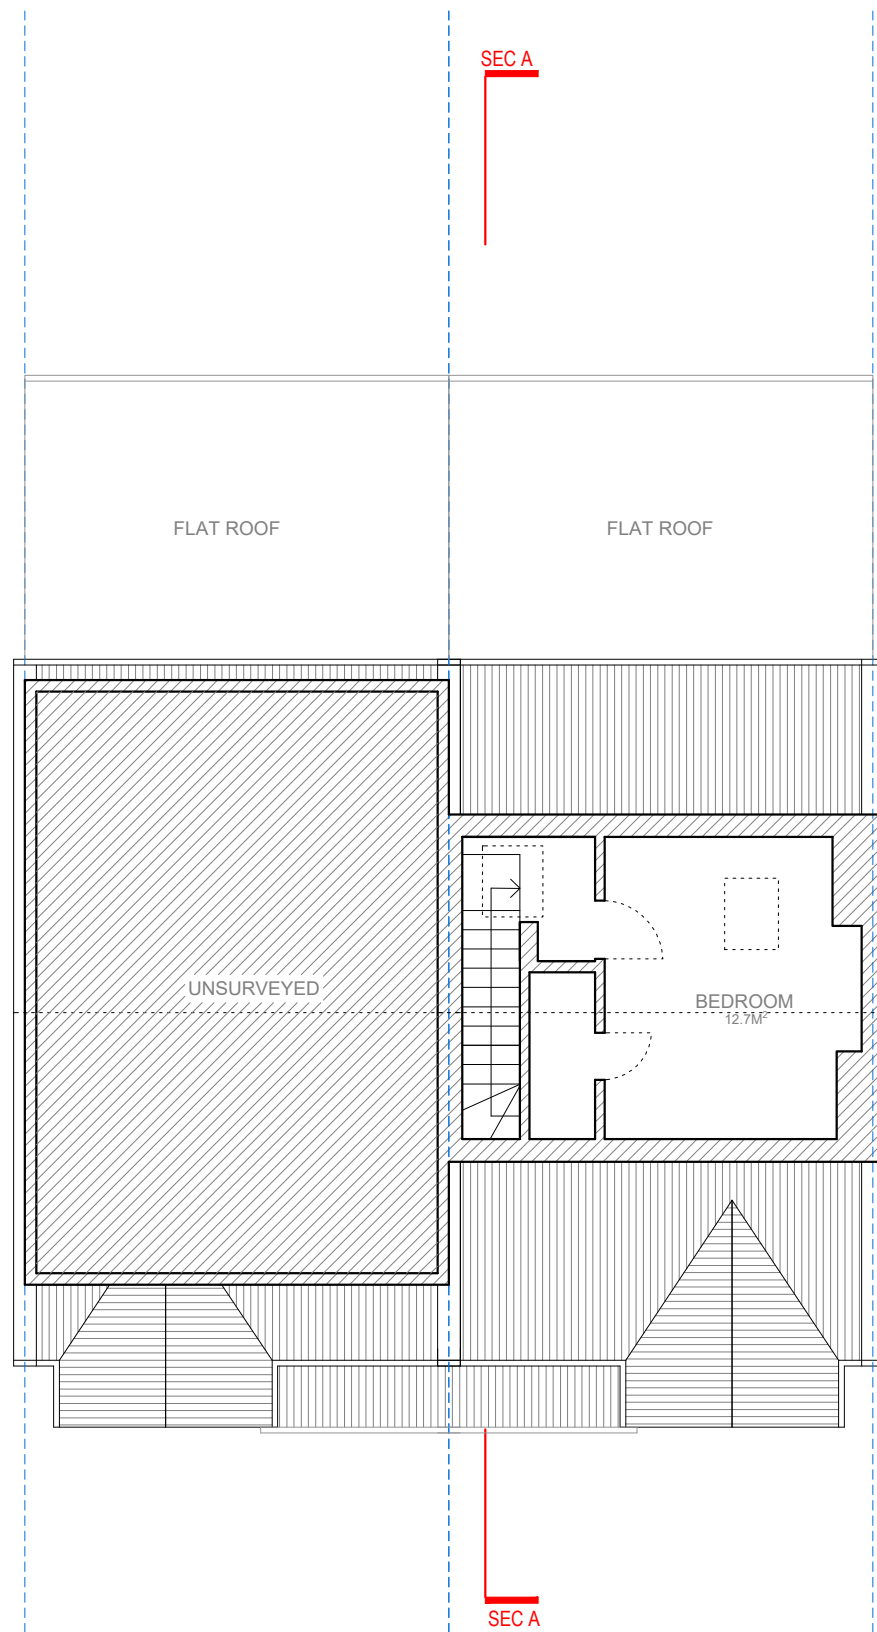

LOFT PLAN

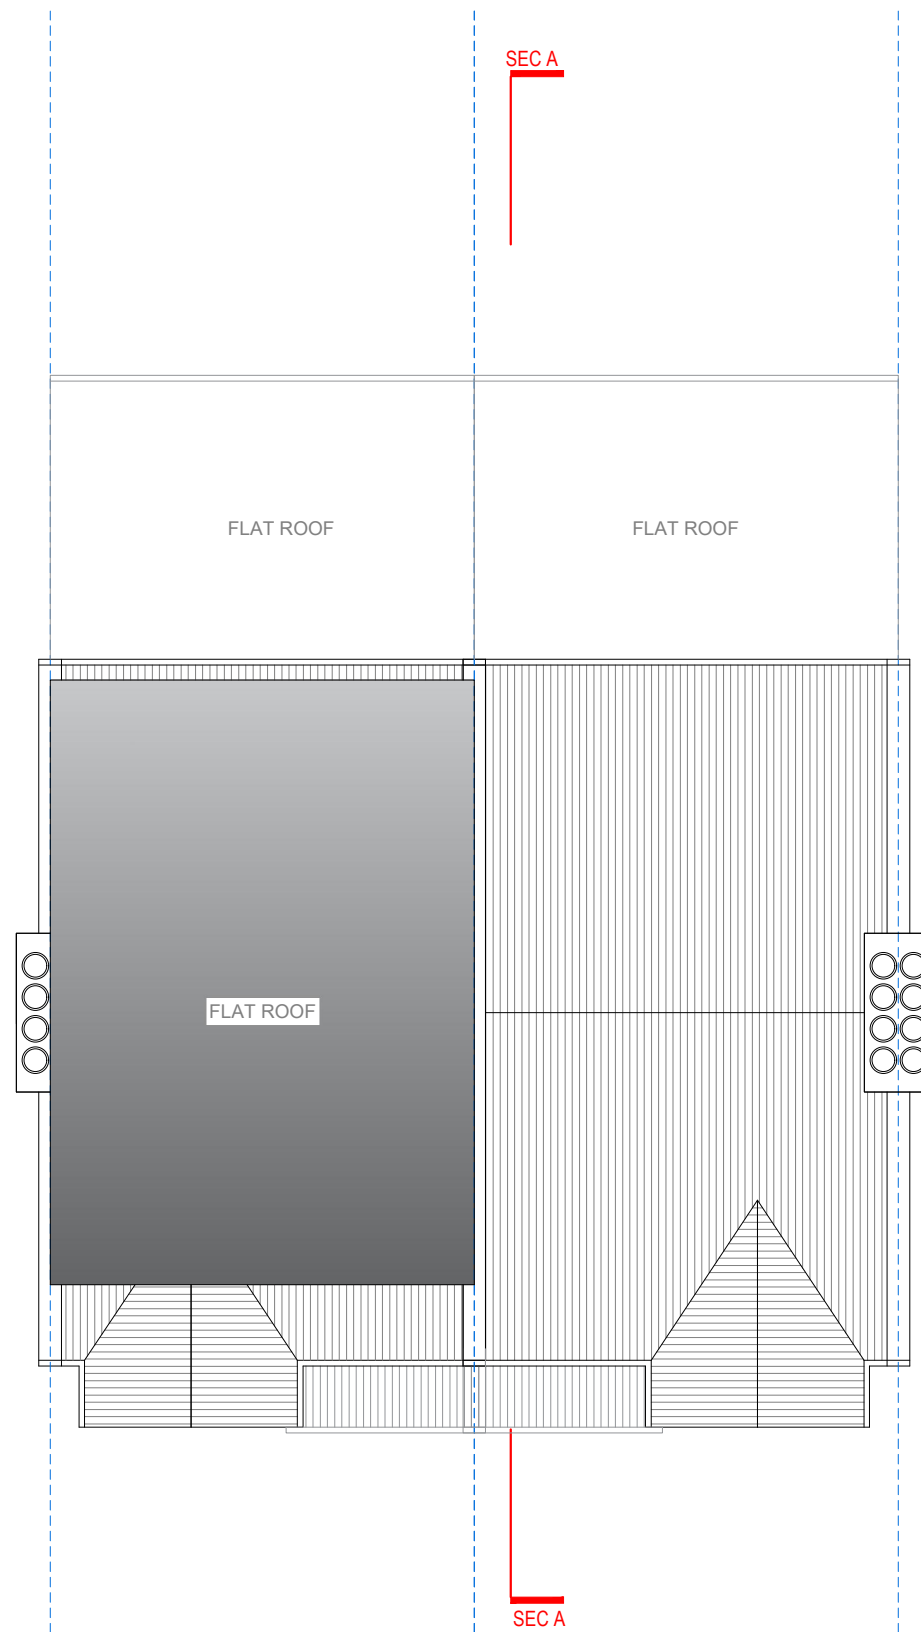

ROOF PLAN

0 1 2 5m scale 1:100 @A3



address. 4 Grosvenor way - E5 9ND - London.
tel. 0203781 8008
mail. office@redwoodsprojects.co.uk
web. www.redwoodsprojects.co.uk

Any errors on Dimensions to be reported to the Architect prior to commencement of Works. Dimensions and areas are based on survey information. This drawing is copyright © Redwoods Projects. All dimensions to be checked on site Prior work,

address:

37-39 Norfolk Avenue,
London N15 6JX, UK
EXISTING DRAWINGS
FLOOR PLANS

TITLE:


PROJECT No 975 | Date: 08-11-2022

NAME:

E02



FRONT ELEVATION

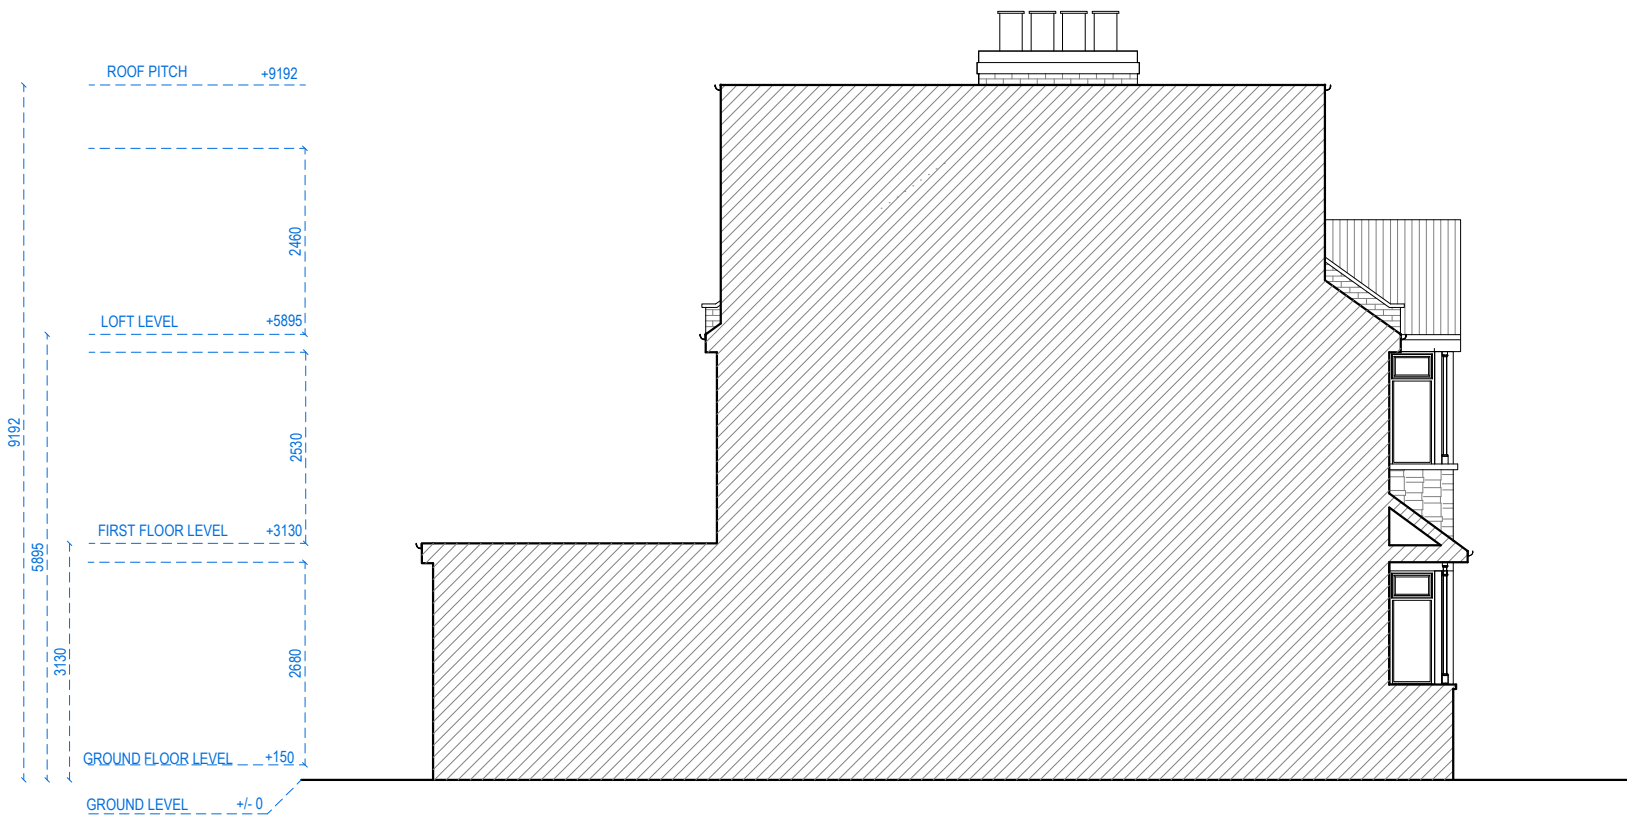

LEFT SIDE ELEVATION




address. 4 Grosvenor way - E5 9ND - London.
tel. 0203781 8008
mail. office@redwoodsprojects.co.uk
web. www.redwoodsprojects.co.uk

Any errors on Dimensions to be reported to the Architect prior to commencement of Works. Dimensions and areas are based on survey information. This drawing is copyright © Redwoods Projects. All dimensions to be checked on site Prior work,


address: 37-39 Norfolk Avenue,
London N15 6JX, UK
TITLE: EXISTING DRAWINGS
ELEVATIONS

PROJECT No 975 | Date: 08-11-2022

NAME: E03

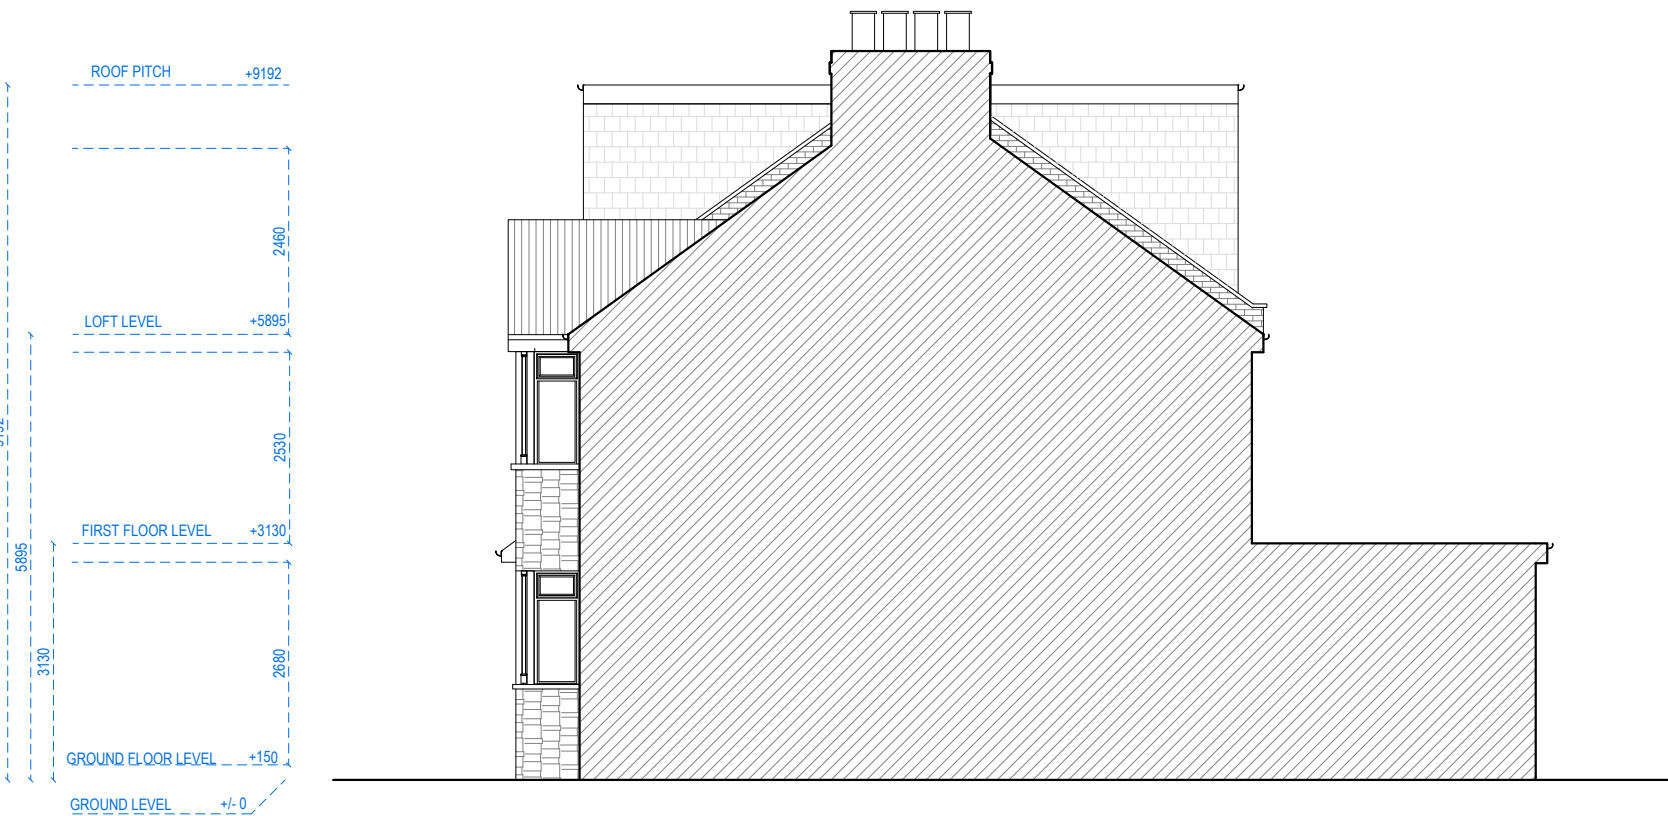

RIGHT SIDE ELEVATION

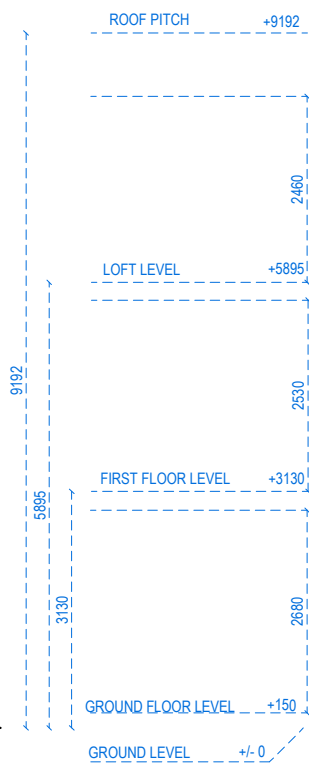

REAR ELEVATION




address. 4 Grosvenor way - E5 9ND - London.
tel. 0203781 8008
mail. office@redwoodsprojects.co.uk
web. www.redwoodsprojects.co.uk

Any errors on Dimensions to be reported to the Architect prior to commencement of Works. Dimensions and areas are based on survey information. This drawing is copyright © Redwoods Projects. All dimensions to be checked on site Prior work,

address: 37-39 Norfolk Avenue,
London N15 6JX, UK
TITLE: EXISTING DRAWINGS
ELEVATIONS

PROJECT No 975 | Date: 08-11-2022

NAME: E04

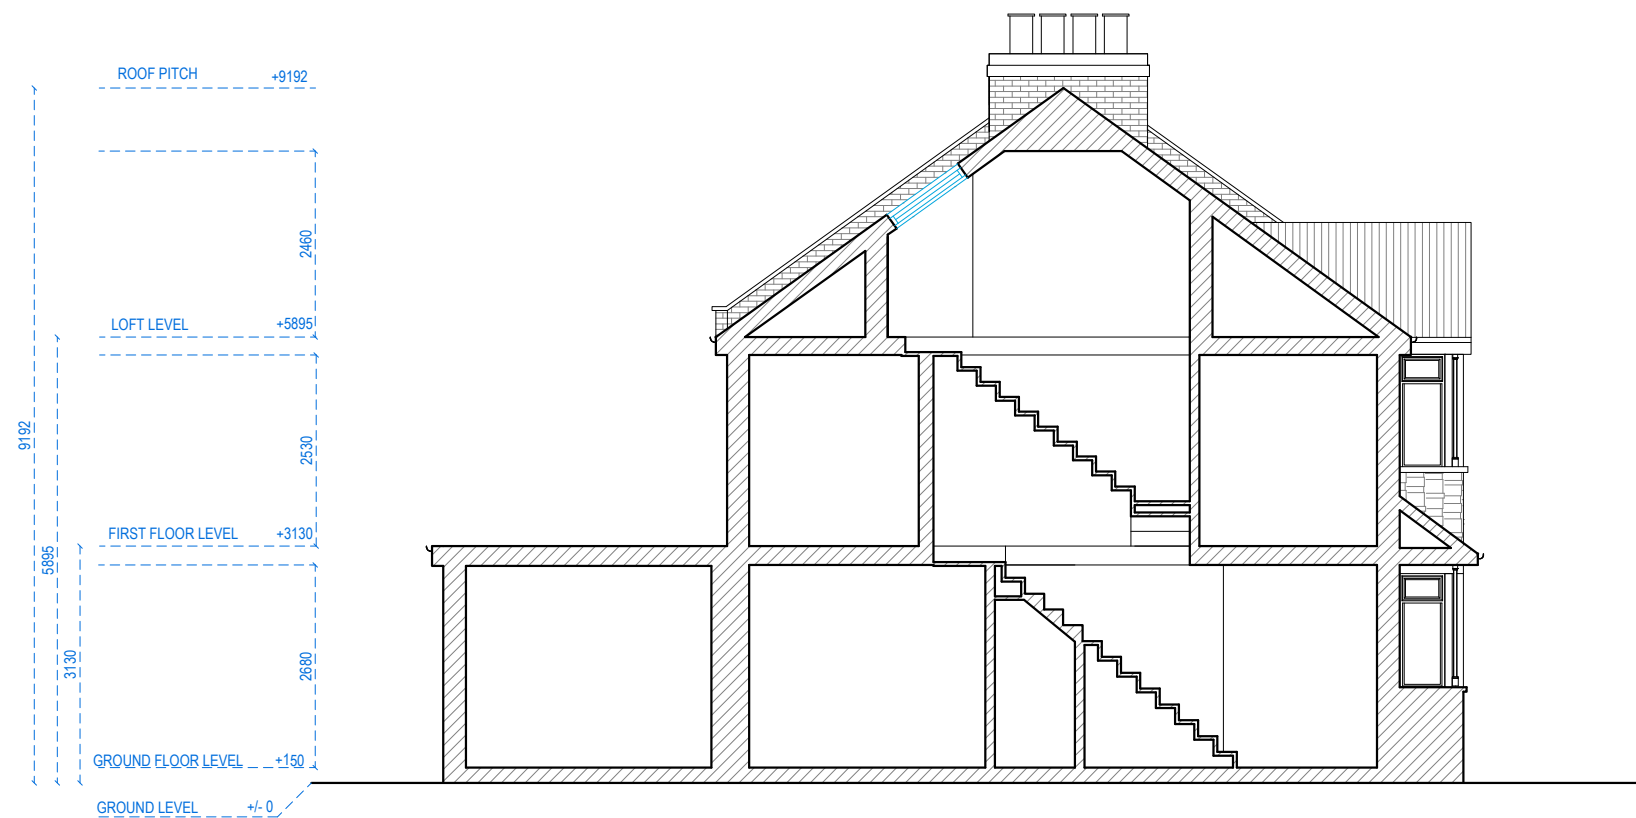

SECTION AA

0 1 2 5m scale 1:100 @A3




address. 4 Grosvenor way - E5 9ND - London.
tel. 0203781 8008
mail. office@redwoodsprojects.co.uk
web. www.redwoodsprojects.co.uk

Any errors on Dimensions to be reported to the Architect prior to commencement of Works. Dimensions and areas are based on survey information. This drawing is copyright © Redwoods Projects. All dimensions to be checked on site Prior work,


address: 37-39 Norfolk Avenue,
London N15 6JX, UK
TITLE: EXISTING DRAWINGS
SECTION

PROJECT No 975 | Date: 08-11-2022

NAME: E05

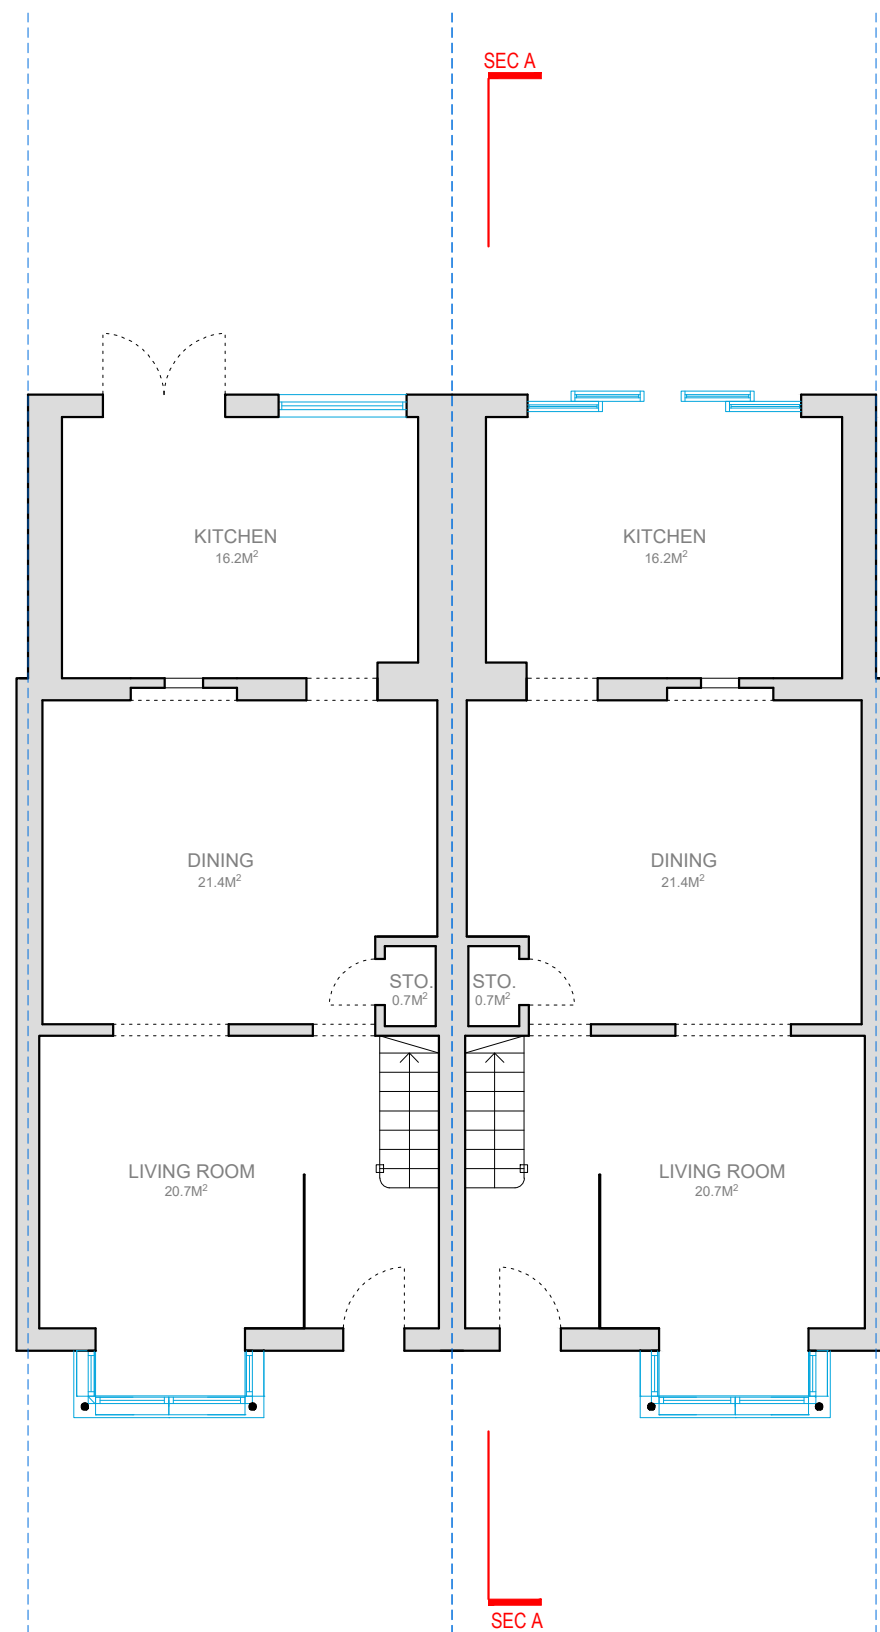

GROUND FLOOR

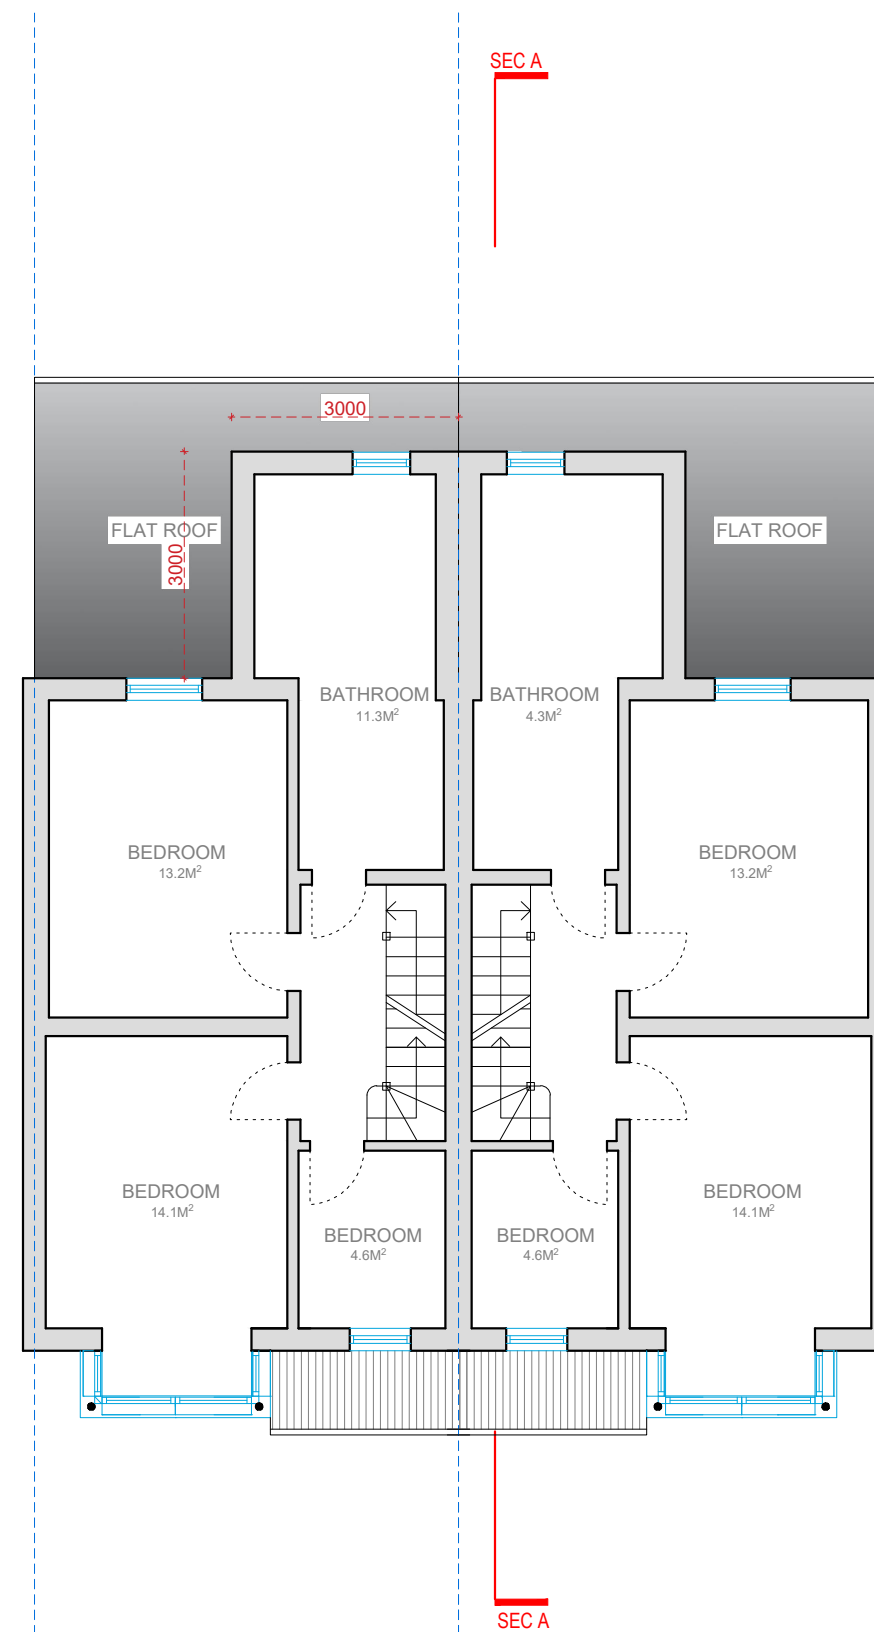

FIRST FLOOR

0 1 2 5m scale 1:100 @A3




address. 4 Grosvenor way - E5 9ND - London.
tel. 0203781 8008
mail. office@redwoodsprojects.co.uk
web. www.redwoodsprojects.co.uk

address: 37-39 Norfolk Avenue,
London N15 6JX, UK
TITLE: PROPOSED DRAWINGS
FLOOR PLANS


Any errors on Dimensions to be reported to the Architect prior to commencement of Works. Dimensions and areas are based on survey information. This drawing is copyright © Redwoods Projects. All dimensions to be checked on site Prior work,

PROJECT No 975 | Date: 08-11-2022

NAME: P01

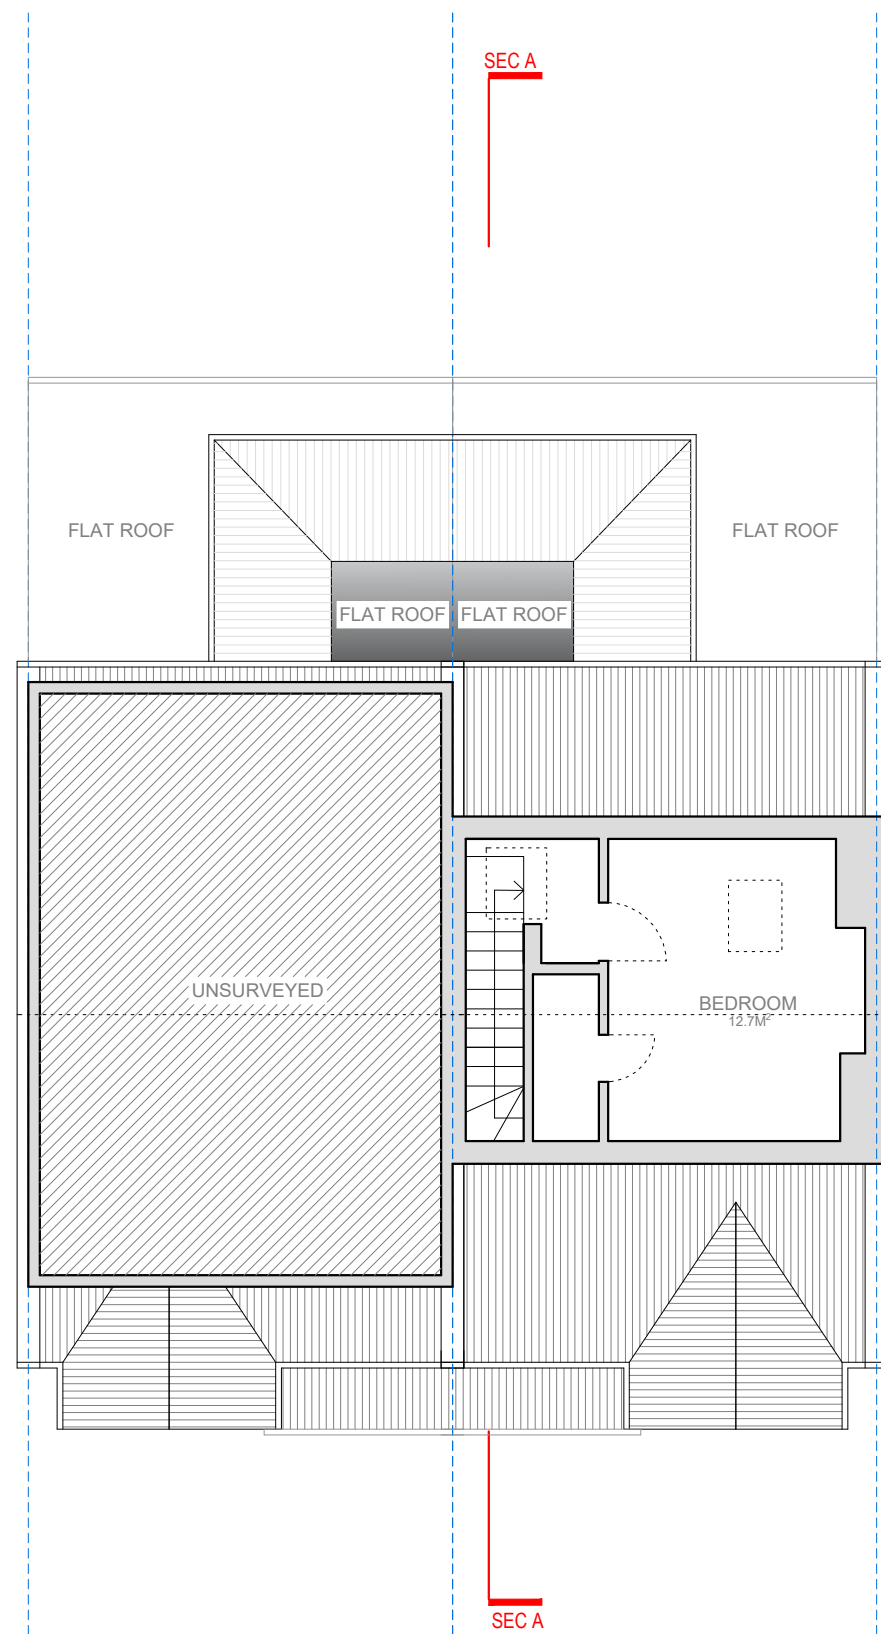

LOFT PLAN

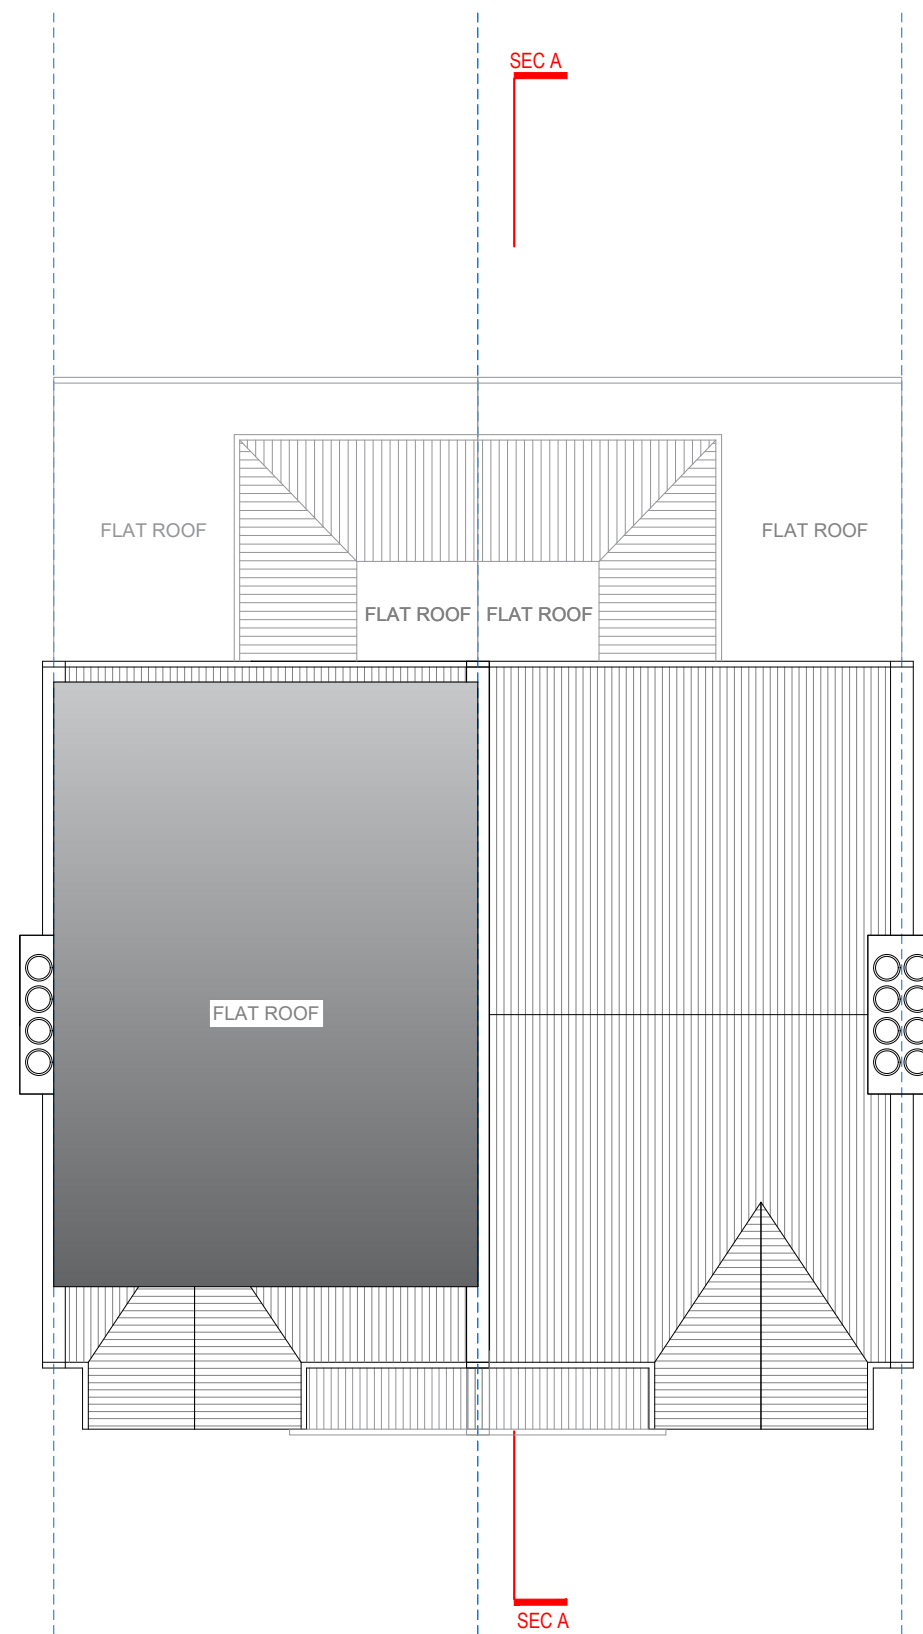

ROOF PLAN



Redwoods

address. 4 Grosvenor way - E5 9ND - London.
tel. 0203781 8008
mail. office@redwoodsprojects.co.uk
web. www.redwoodsprojects.co.uk

Any errors on Dimensions to be reported to the Architect prior to commencement of Works. Dimensions and areas are based on survey information. This drawing is copyright © Redwoods Projects. All dimensions to be checked on site Prior work,


address: 37-39 Norfolk Avenue,
London N15 6JX, UK
TITLE: PROPOSED DRAWINGS
FLOOR PLANS

PROJECT No 975 | Date: 08-11-2022

NAME: **P02**



FRONT ELEVATION

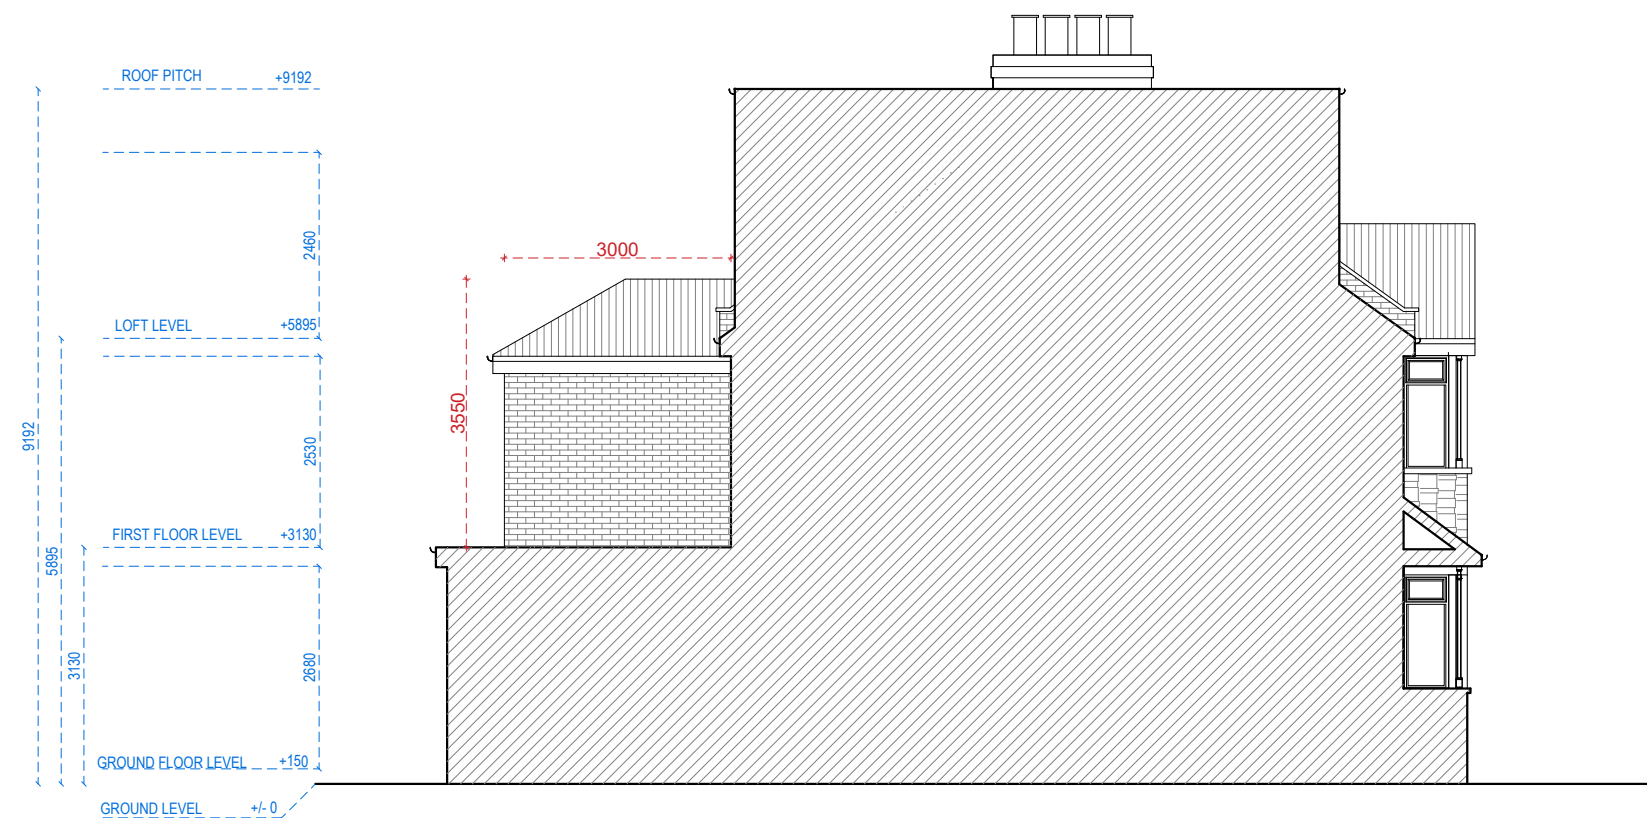

LEFT SIDE ELEVATION

0 1 2 5m scale 1:100
@A3

 **Redwoods**


address. 4 Grosvenor way - E5 9ND - London.
tel. 0203781 8008
mail. office@redwoodsprojects.co.uk
web. www.redwoodsprojects.co.uk

Any errors on Dimensions to be reported to the Architect prior to commencement of Works. Dimensions and areas are based on survey information. This drawing is copyright © Redwoods Projects. All dimensions to be checked on site Prior work,


address: 37-39 Norfolk Avenue,
London N15 6JX, UK
TITLE: PROPOSED DRAWINGS
ELEVATIONS

PROJECT No 975 | Date: 08-11-2022

NAME: **P03**

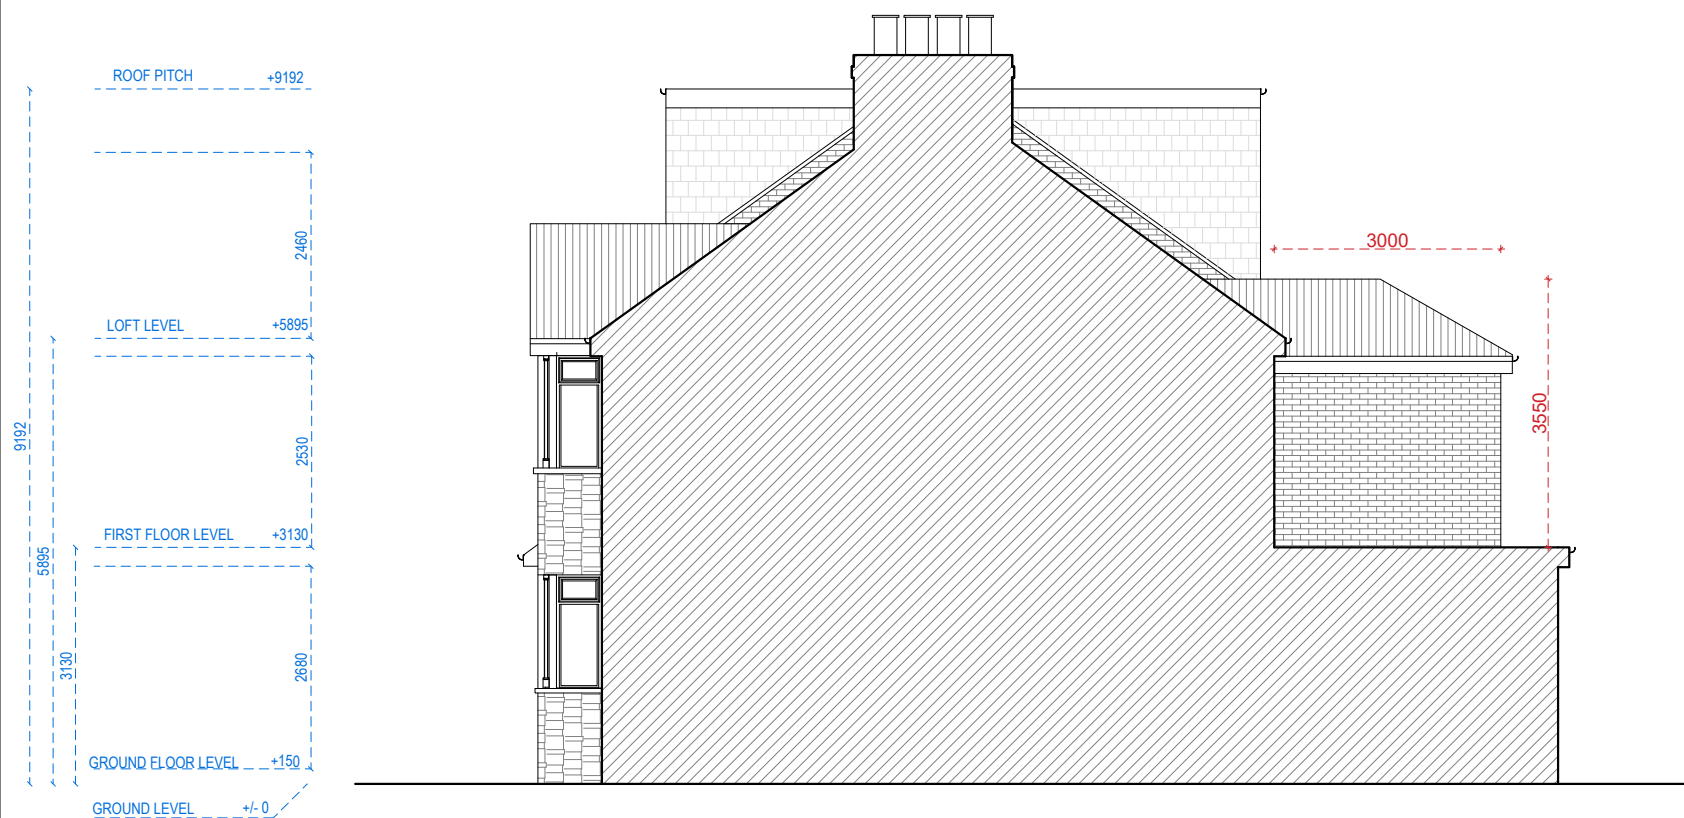

RIGHT SIDE ELEVATION

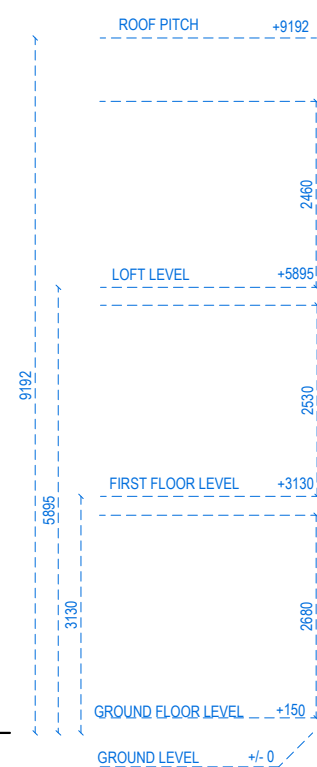


REAR ELEVATION



address. 4 Grosvenor way - E5 9ND - London.
tel. 0203781 8008
mail. office@redwoodsprojects.co.uk
web. www.redwoodsprojects.co.uk

Any errors on Dimensions to be reported to the Architect prior to commencement of Works. Dimensions and areas are based on survey information. This drawing is copyright © Redwoods Projects. All dimensions to be checked on site Prior work,

address: 37-39 Norfolk Avenue,
London N15 6JX, UK
TITLE: PROPOSED DRAWINGS
ELEVATIONS
PROJECT No 975 | Date: 08-11-2022
NAME: P04

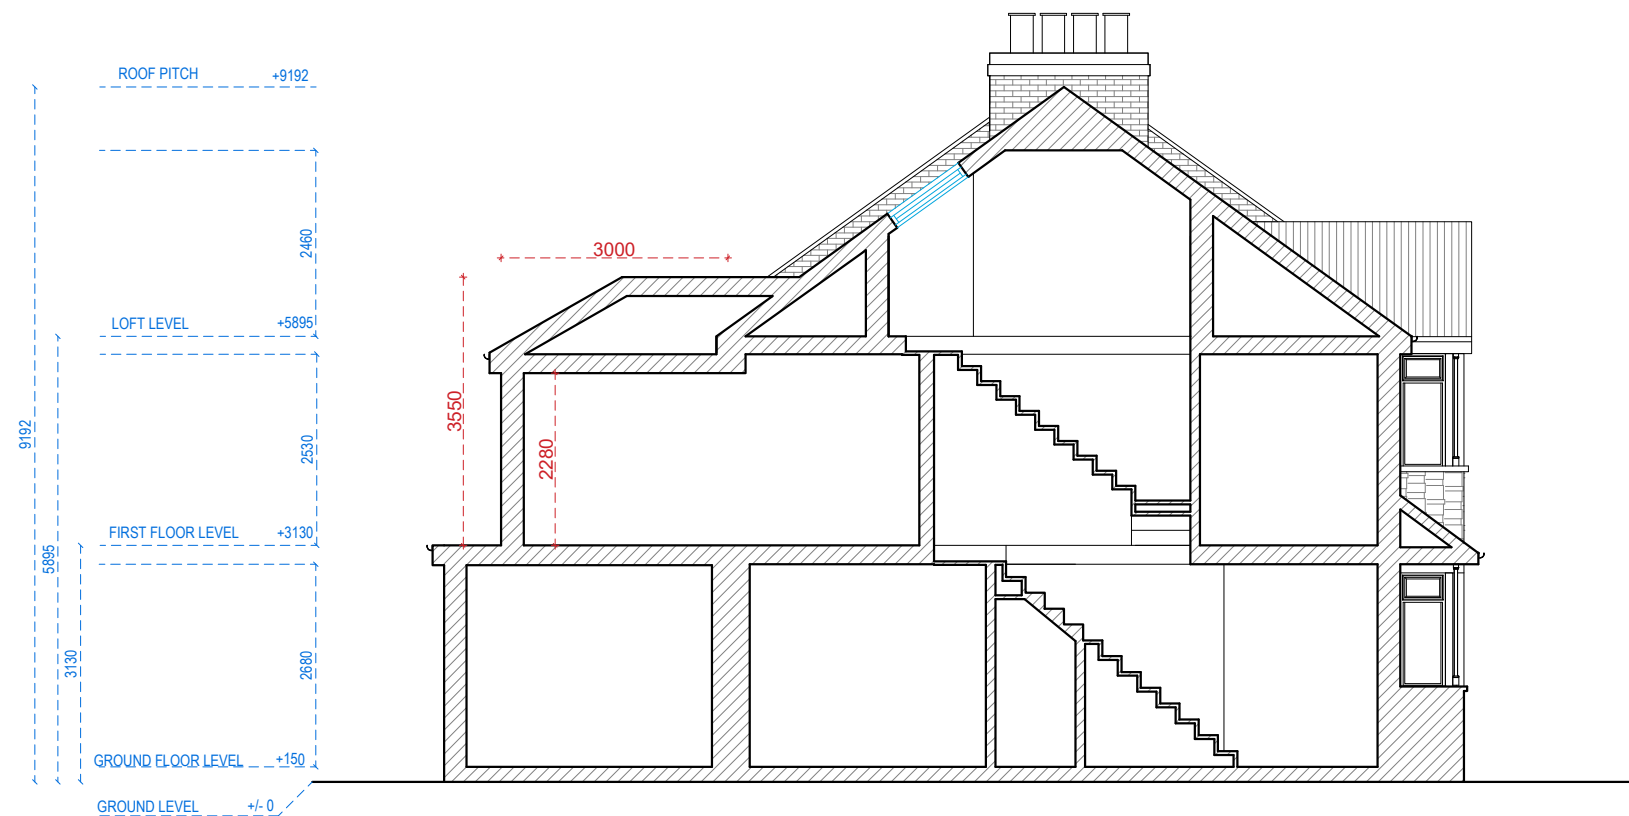

SECTION AA

0 1 2 5m scale 1:100
@A3

 **Redwoods**

address. 4 Grosvenor way - E5 9ND - London.
tel. 0203781 8008
mail. office@redwoodsprojects.co.uk
web. www.redwoodsprojects.co.uk

Any errors on Dimensions to be reported to the Architect prior to commencement of Works. Dimensions and areas are based on survey information. This drawing is copyright © Redwoods Projects. All dimensions to be checked on site Prior work,

address:

37-39 Norfolk Avenue,
London N15 6JX, UK
PROPOSED DRAWINGS
SECTION

TITLE:

PROJECT No 975 | Date: 08-11-2022

NAME:

P05