



Drawing Key:

Red Line Boundary


To be demolished

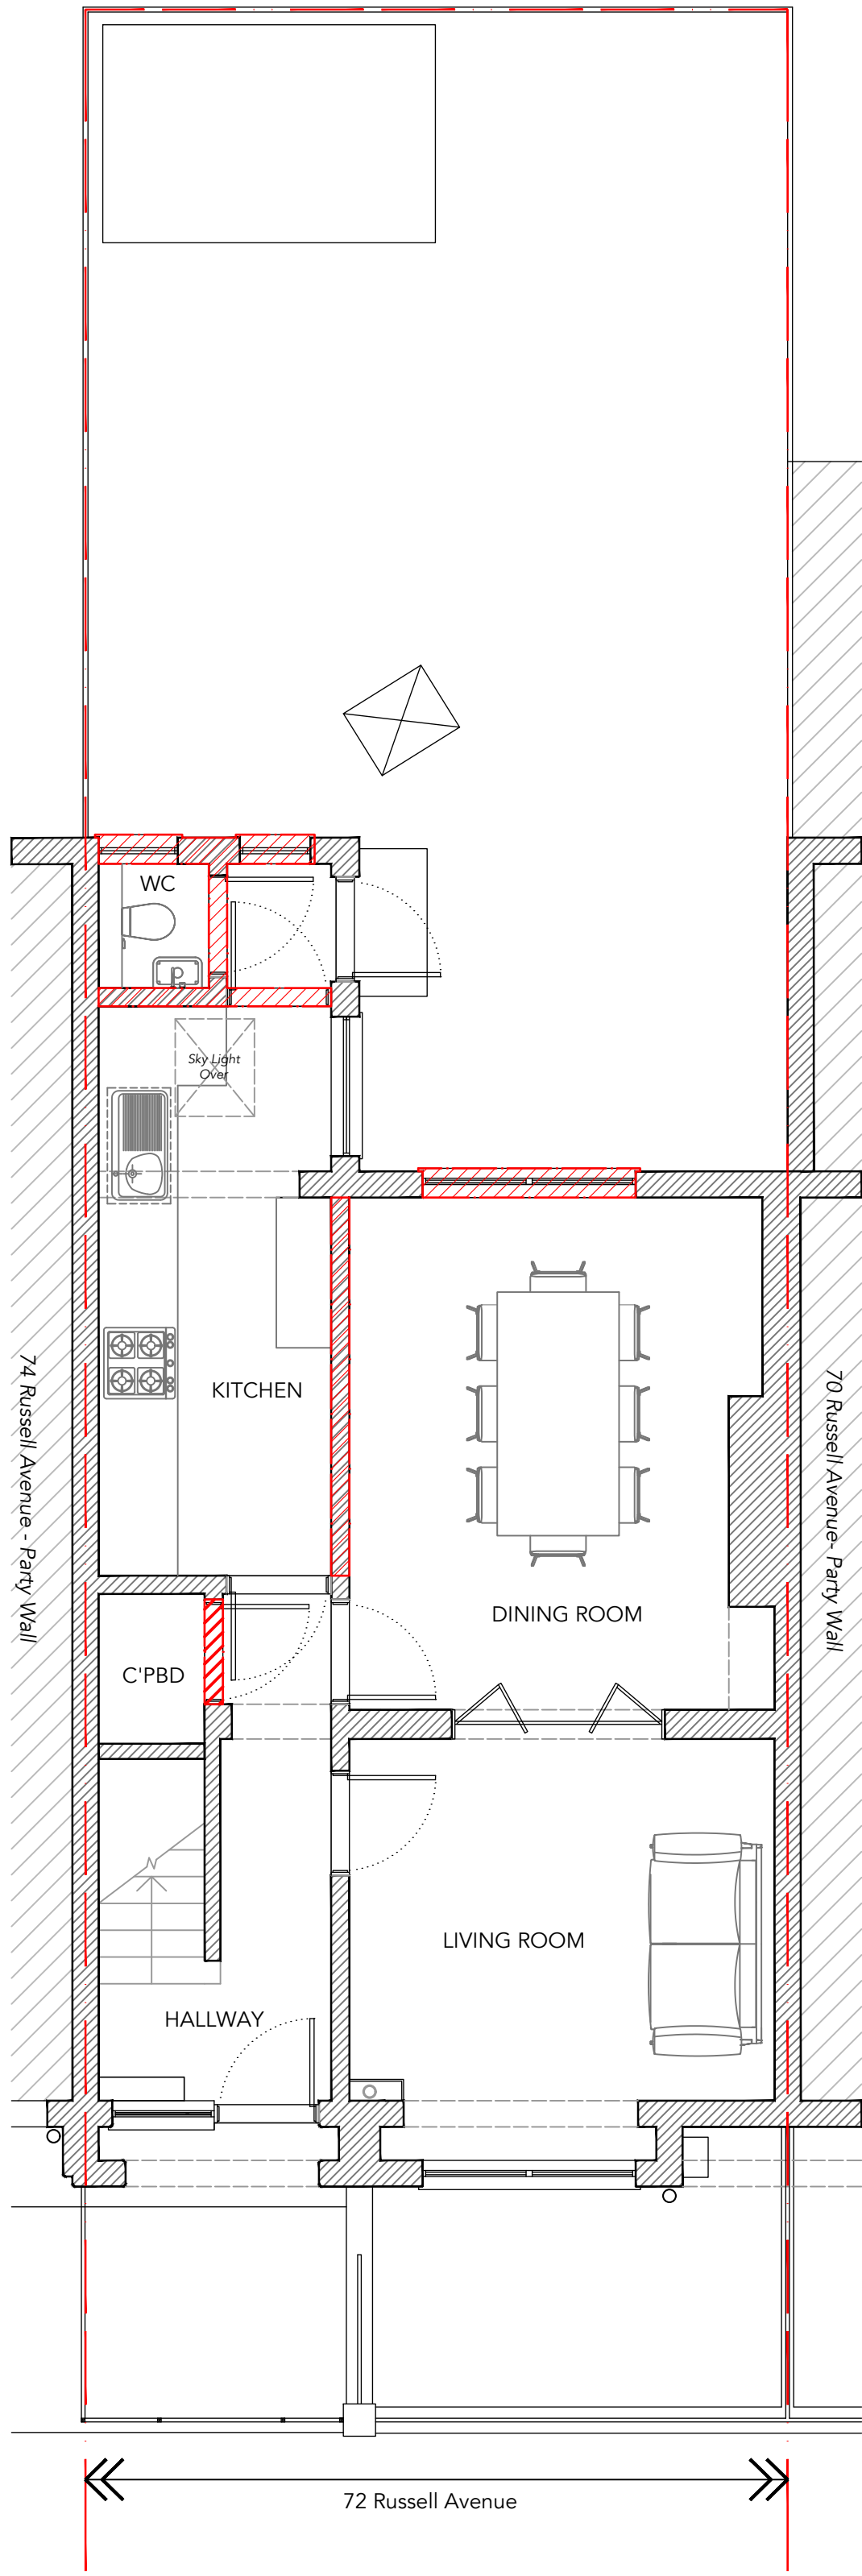

Existing Ground Floor Plan
Scale 1:50 @ A1

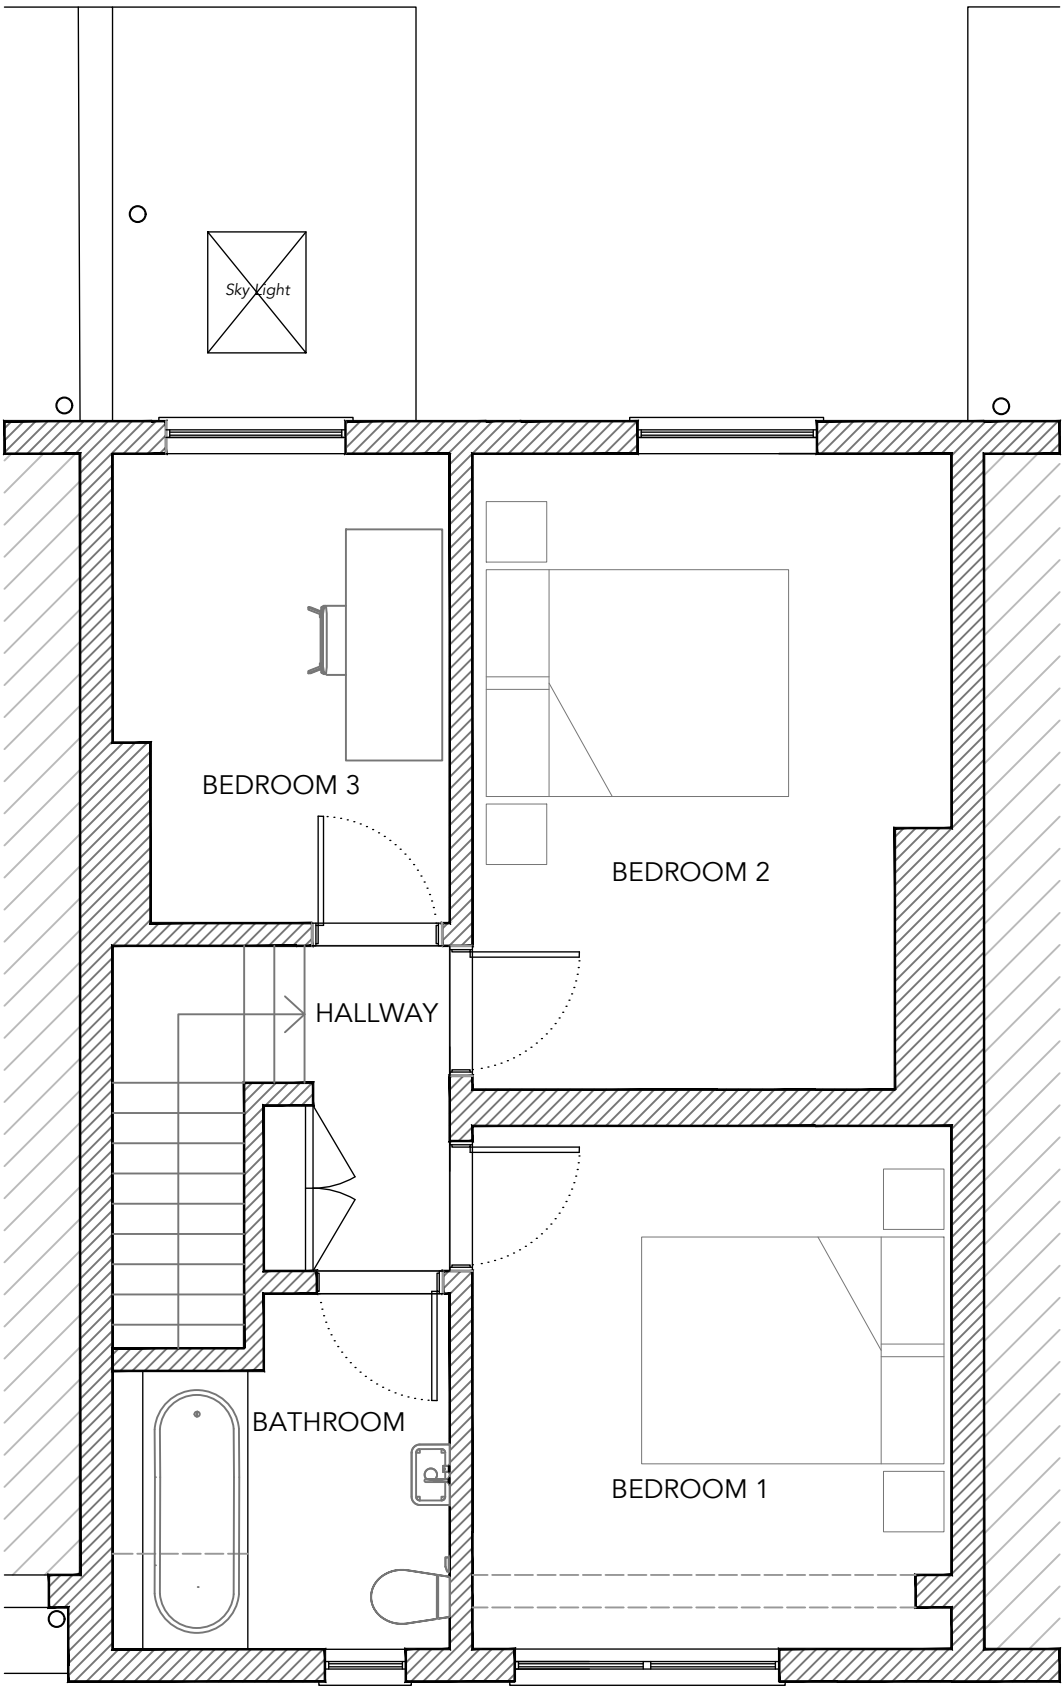

Existing First Floor Plan
Scale 1:50 @ A1

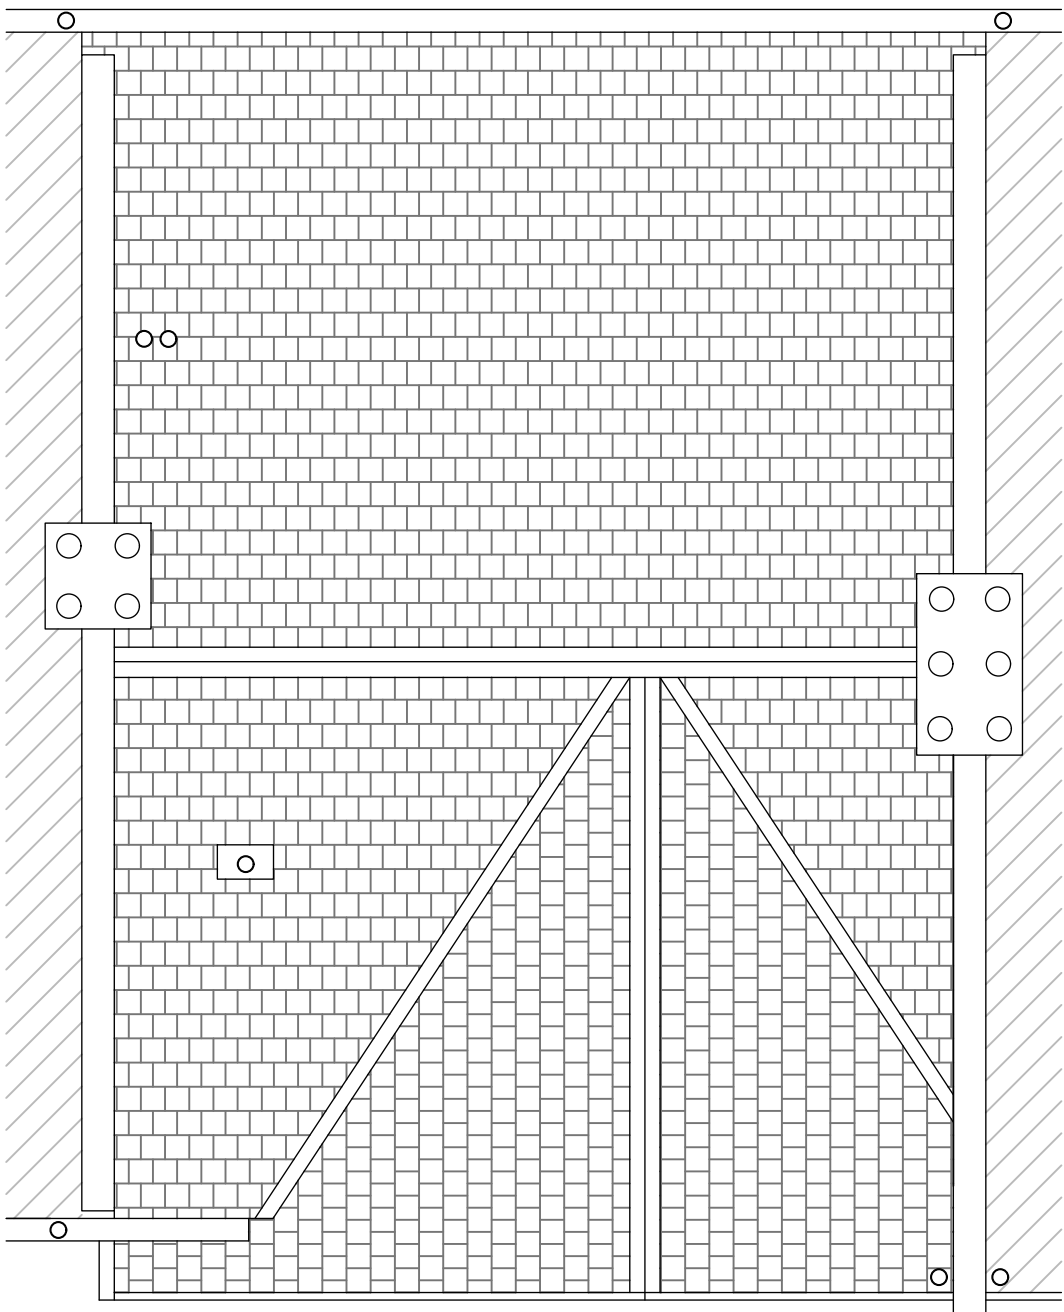

Existing Roof Plan
Scale 1:50 @ A1