



Drawing Key:

- Red Line Boundary
- To be demolished

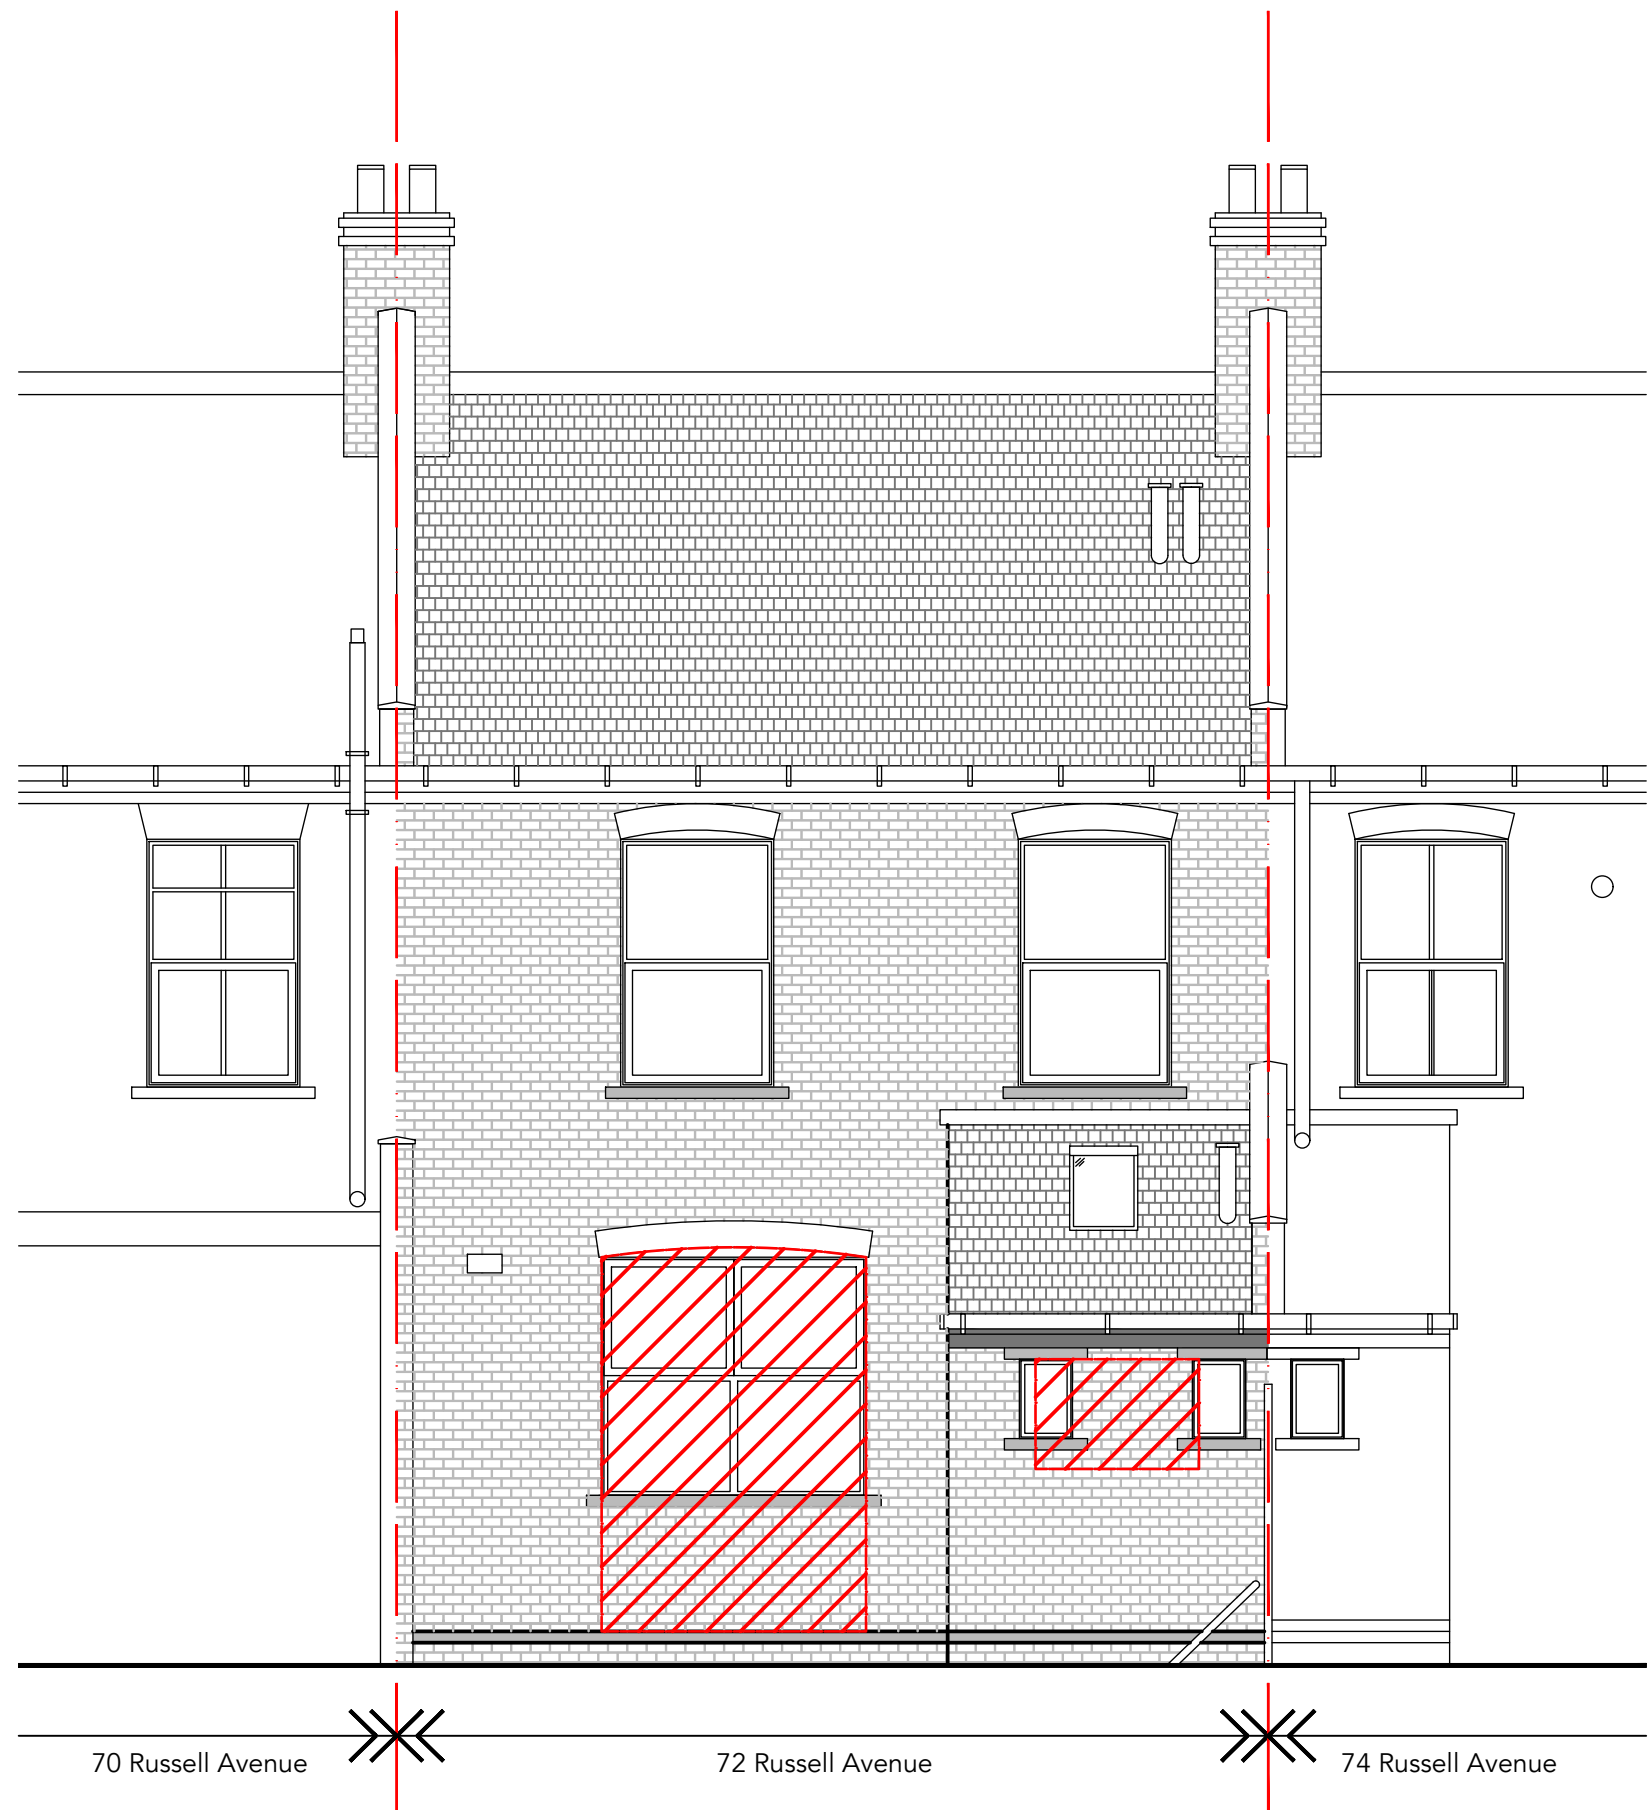


Existing South Elevation

Scale 1:50 @ A1

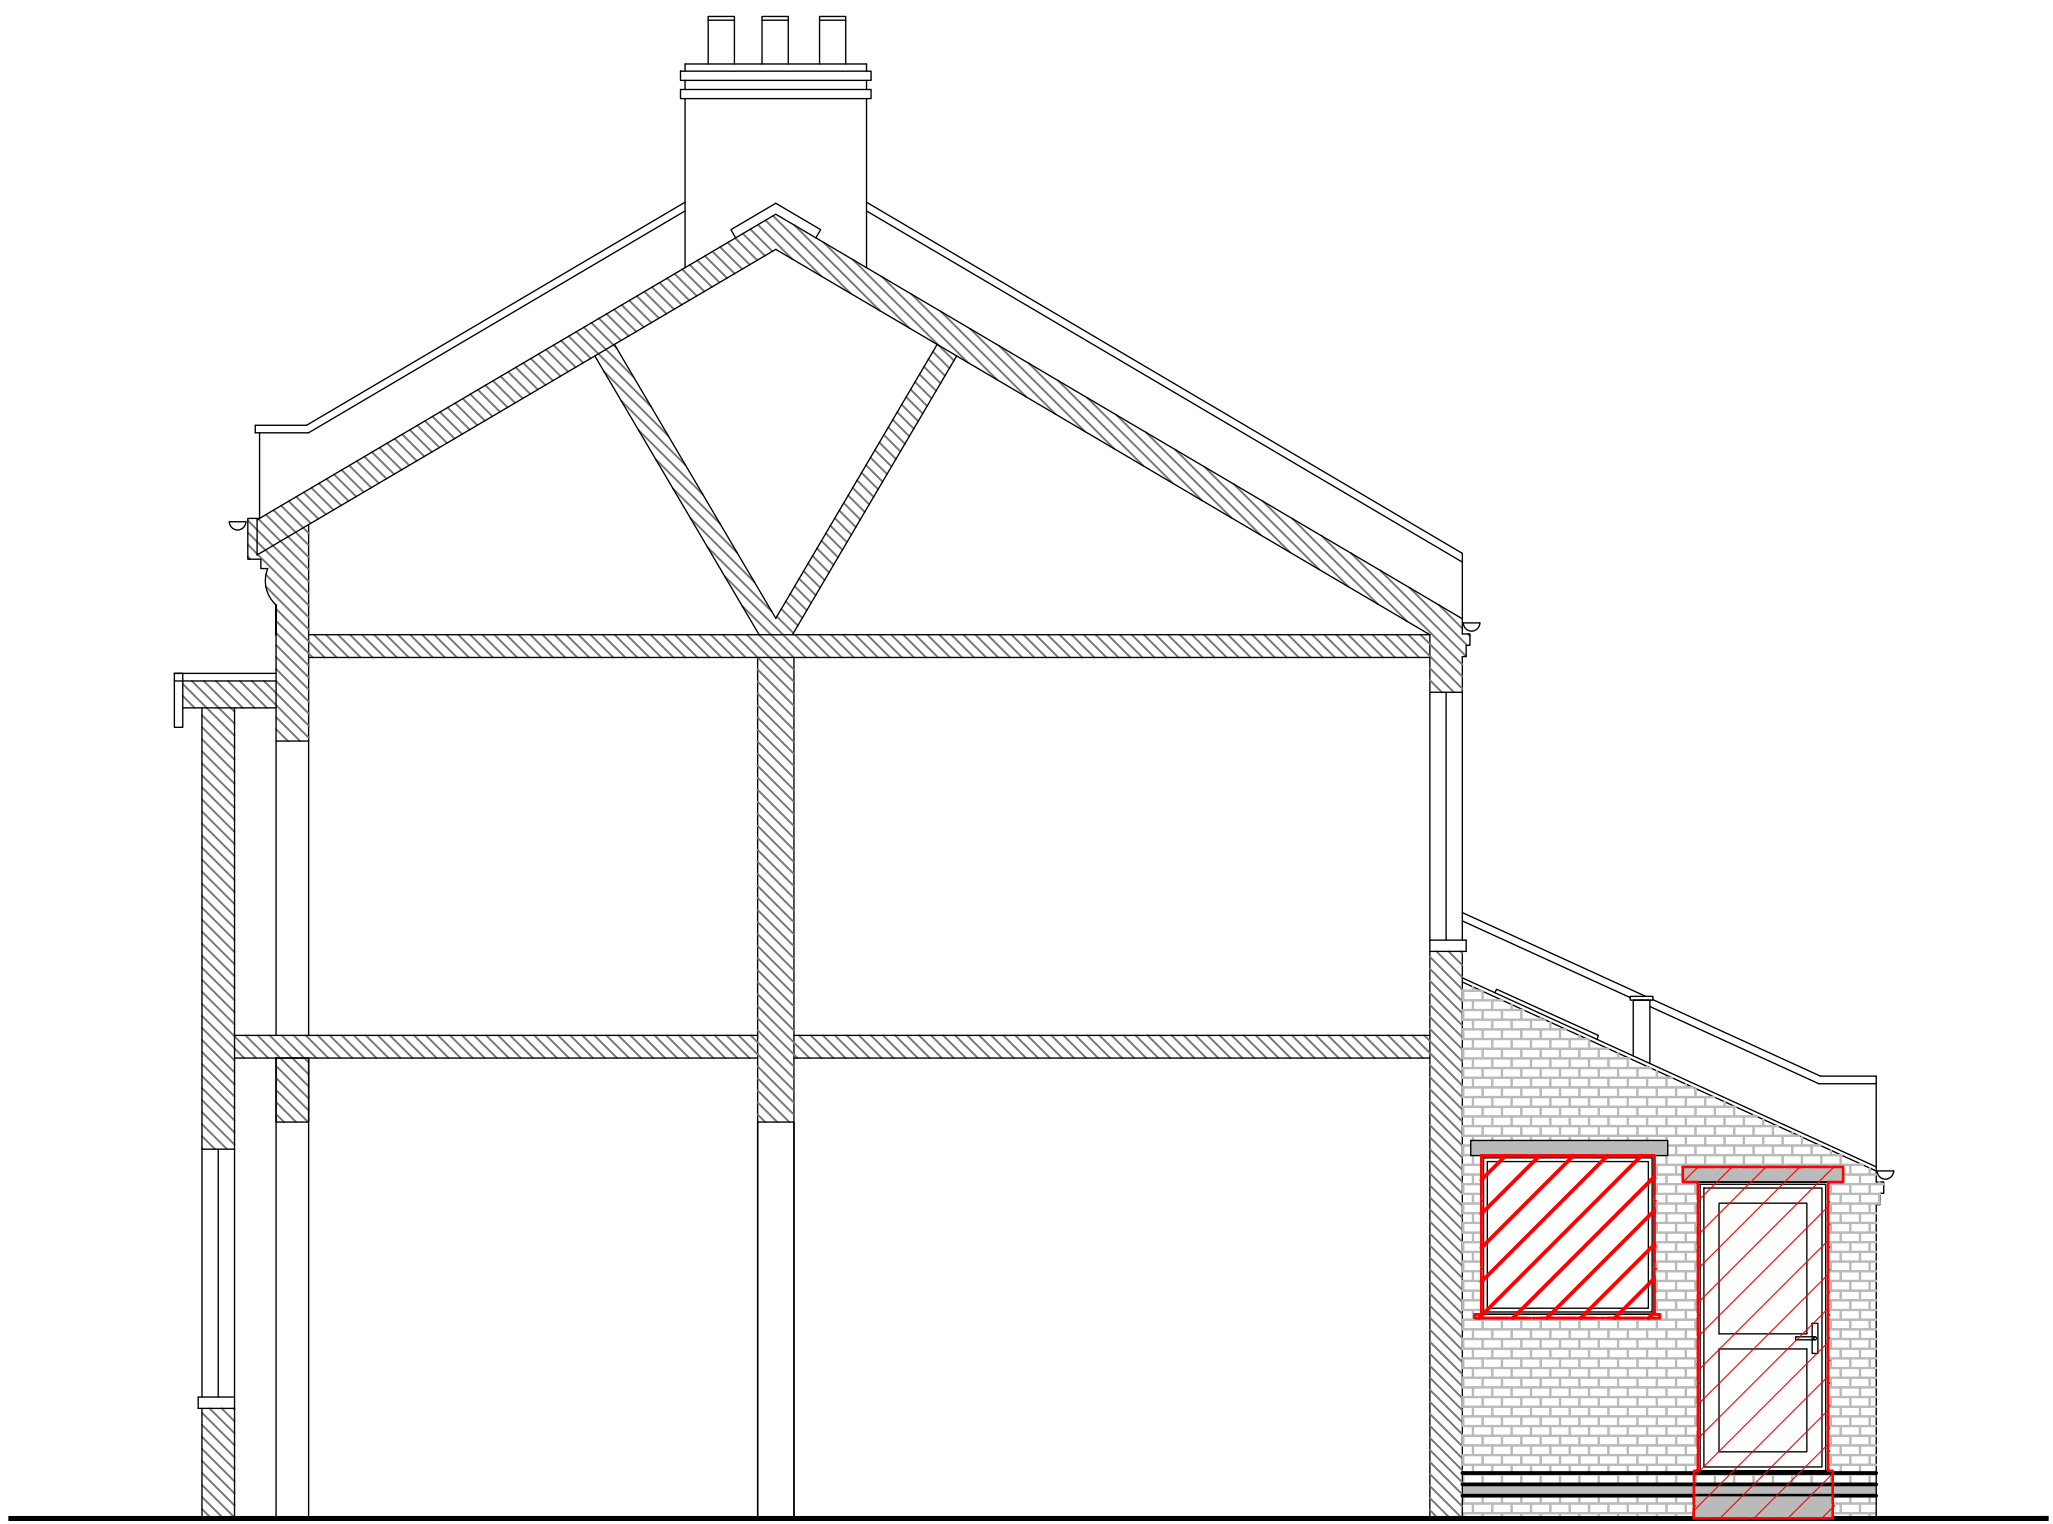

Existing East Elevation

Scale 1:50 @ A1

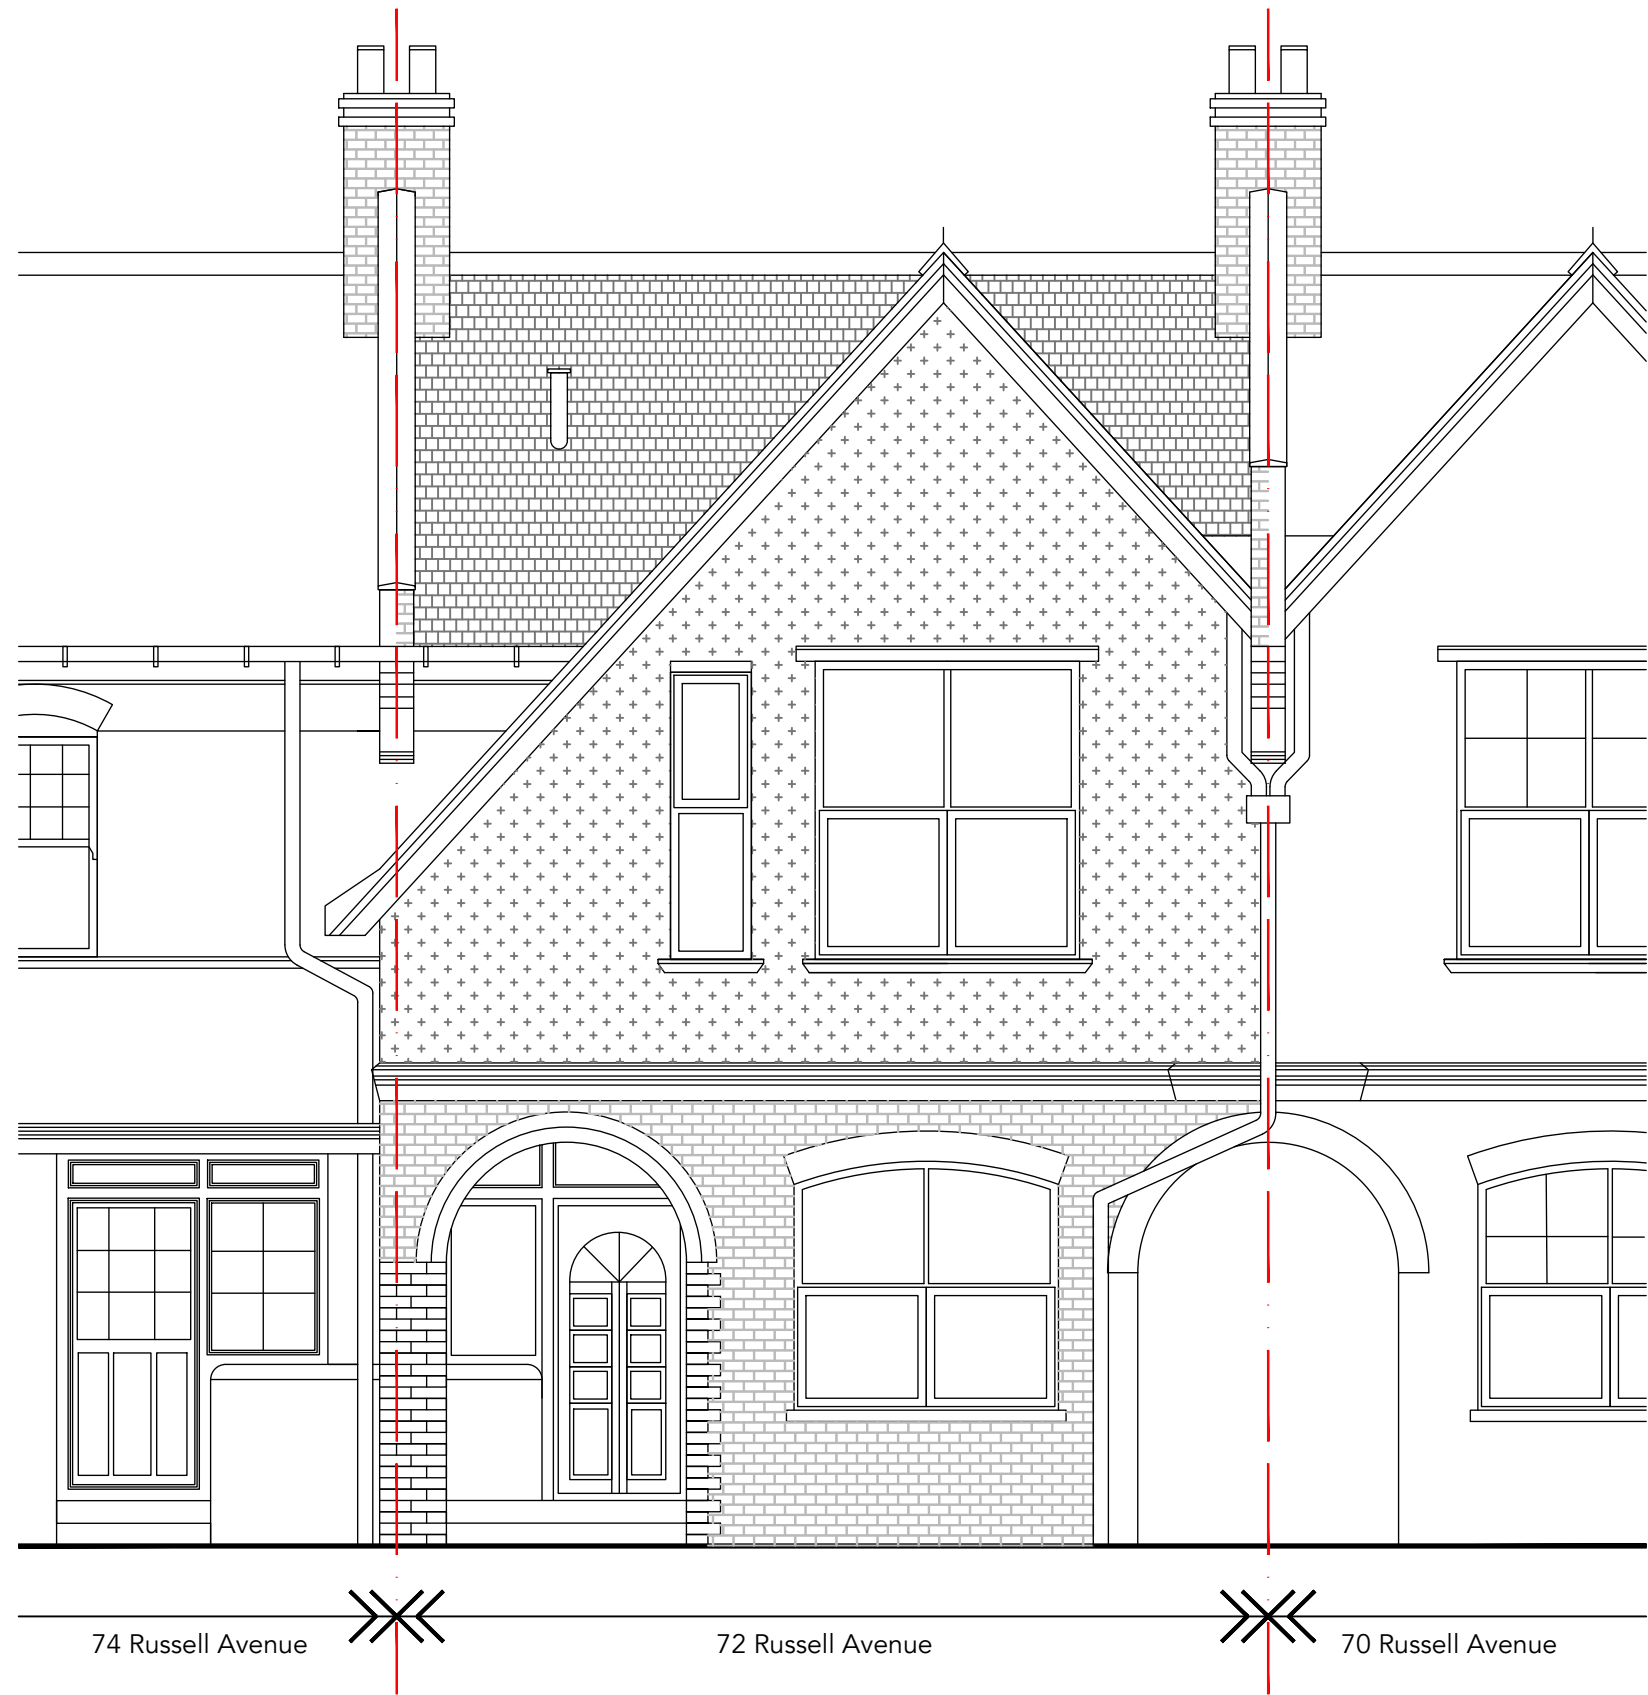

Existing North Elevation

Scale 1:50 @ A1

|   |                                                   |                     |                                                  |                            |   |
|---|---------------------------------------------------|---------------------|--------------------------------------------------|----------------------------|---|
| do not scale from this drawing<br>all dimensions in millimetres<br>contractor to confirm all<br>dimensions on site<br>any discrepancies to be notified<br>to the draughtsperson in writing<br>before work commences<br>this drawing is copyright of<br>BanfieldWood LLP | Revisions<br>A - Planning Submission - 22.11.2022 | Planning Submission | Drawing Title<br>Existing Building<br>Elevations | Drawing no.<br>20036-A-102 | <b>BANFIELD<br/>WOOD</b> <small>LLP</small><br><br>Project Contact<br>Matthew Wood -<br>matthew@banfieldwood.com<br>(+44)7798808622 |
|   |                                                   |                     | Project<br>72 Russell Avenue<br>London, N22 6PS  | Scale<br>As Noted          |   |