



Drawing Key:


- Red Line Boundary
- New works

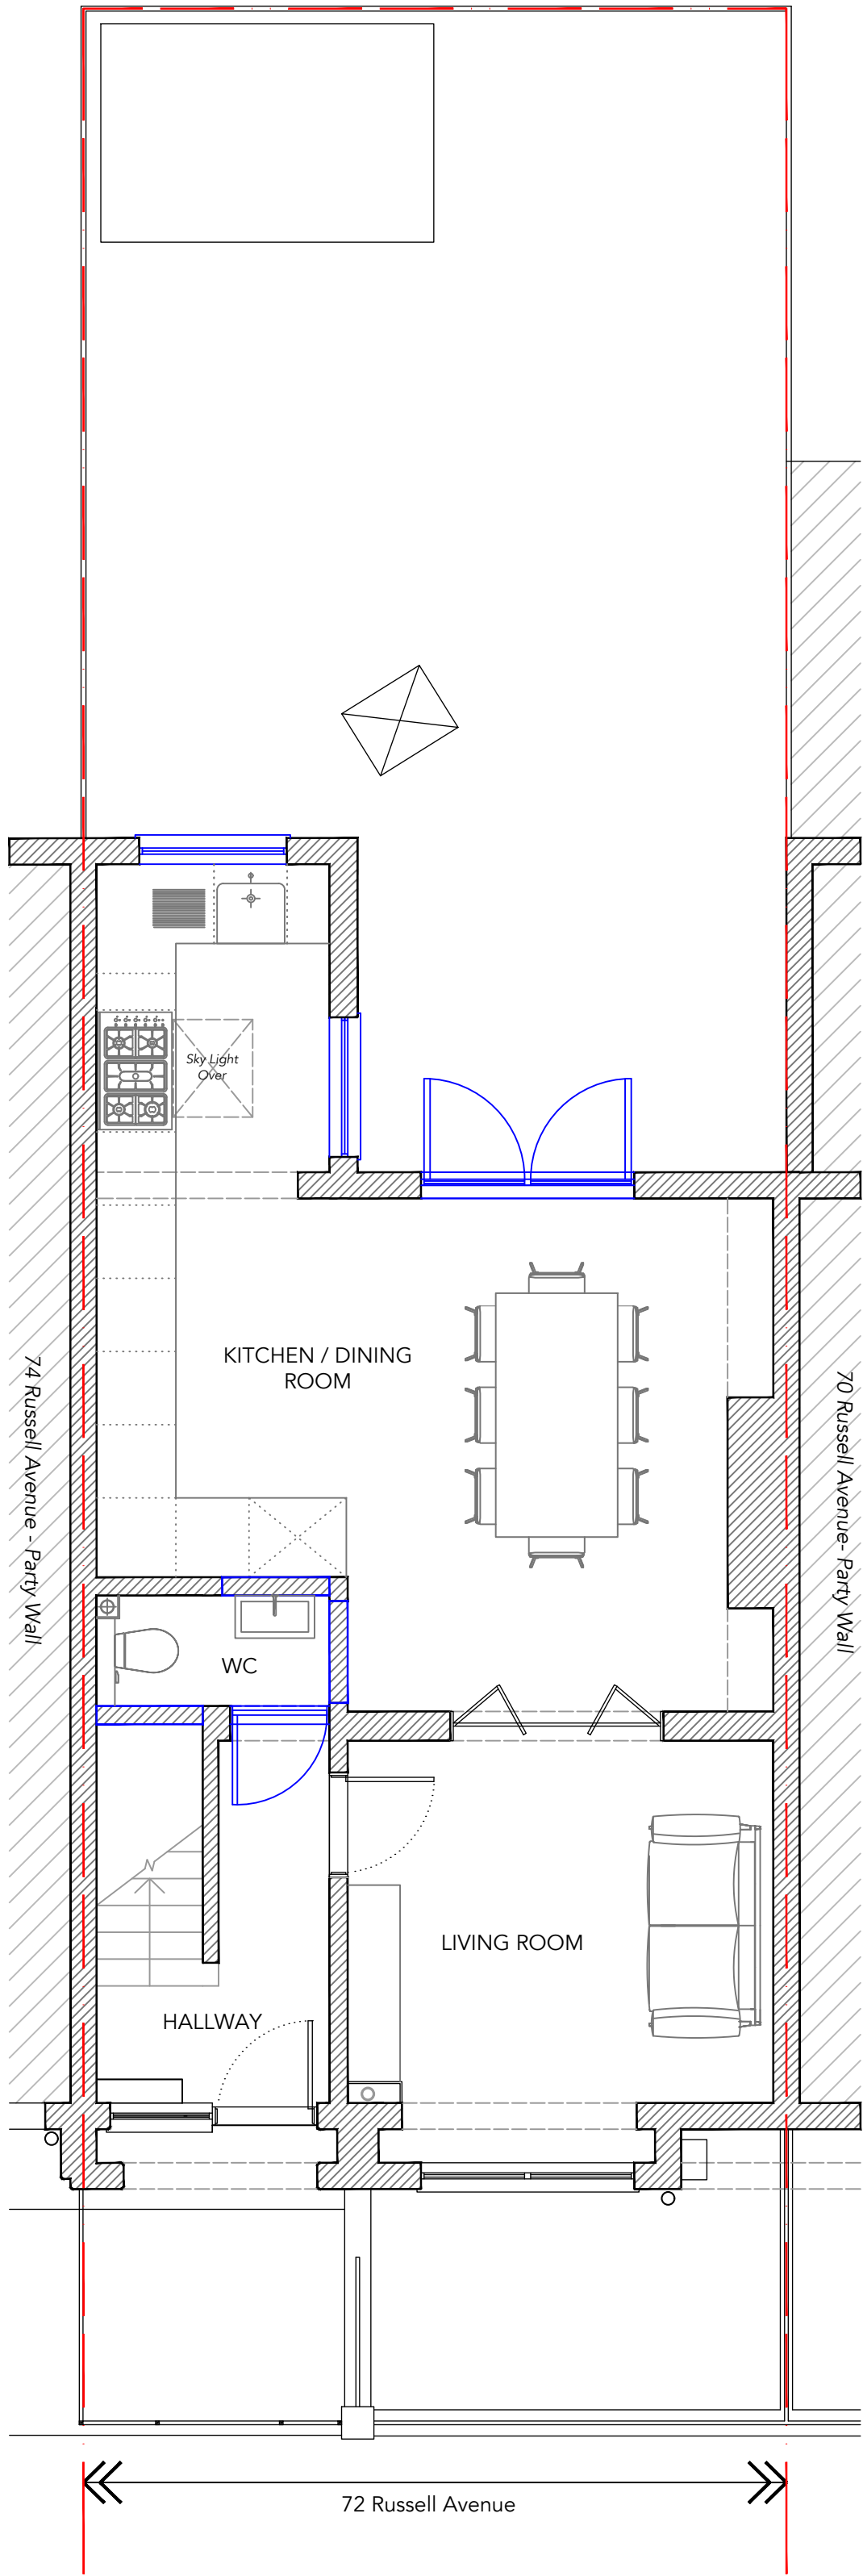

Proposed Ground Floor Plan
Scale 1:50 @ A1

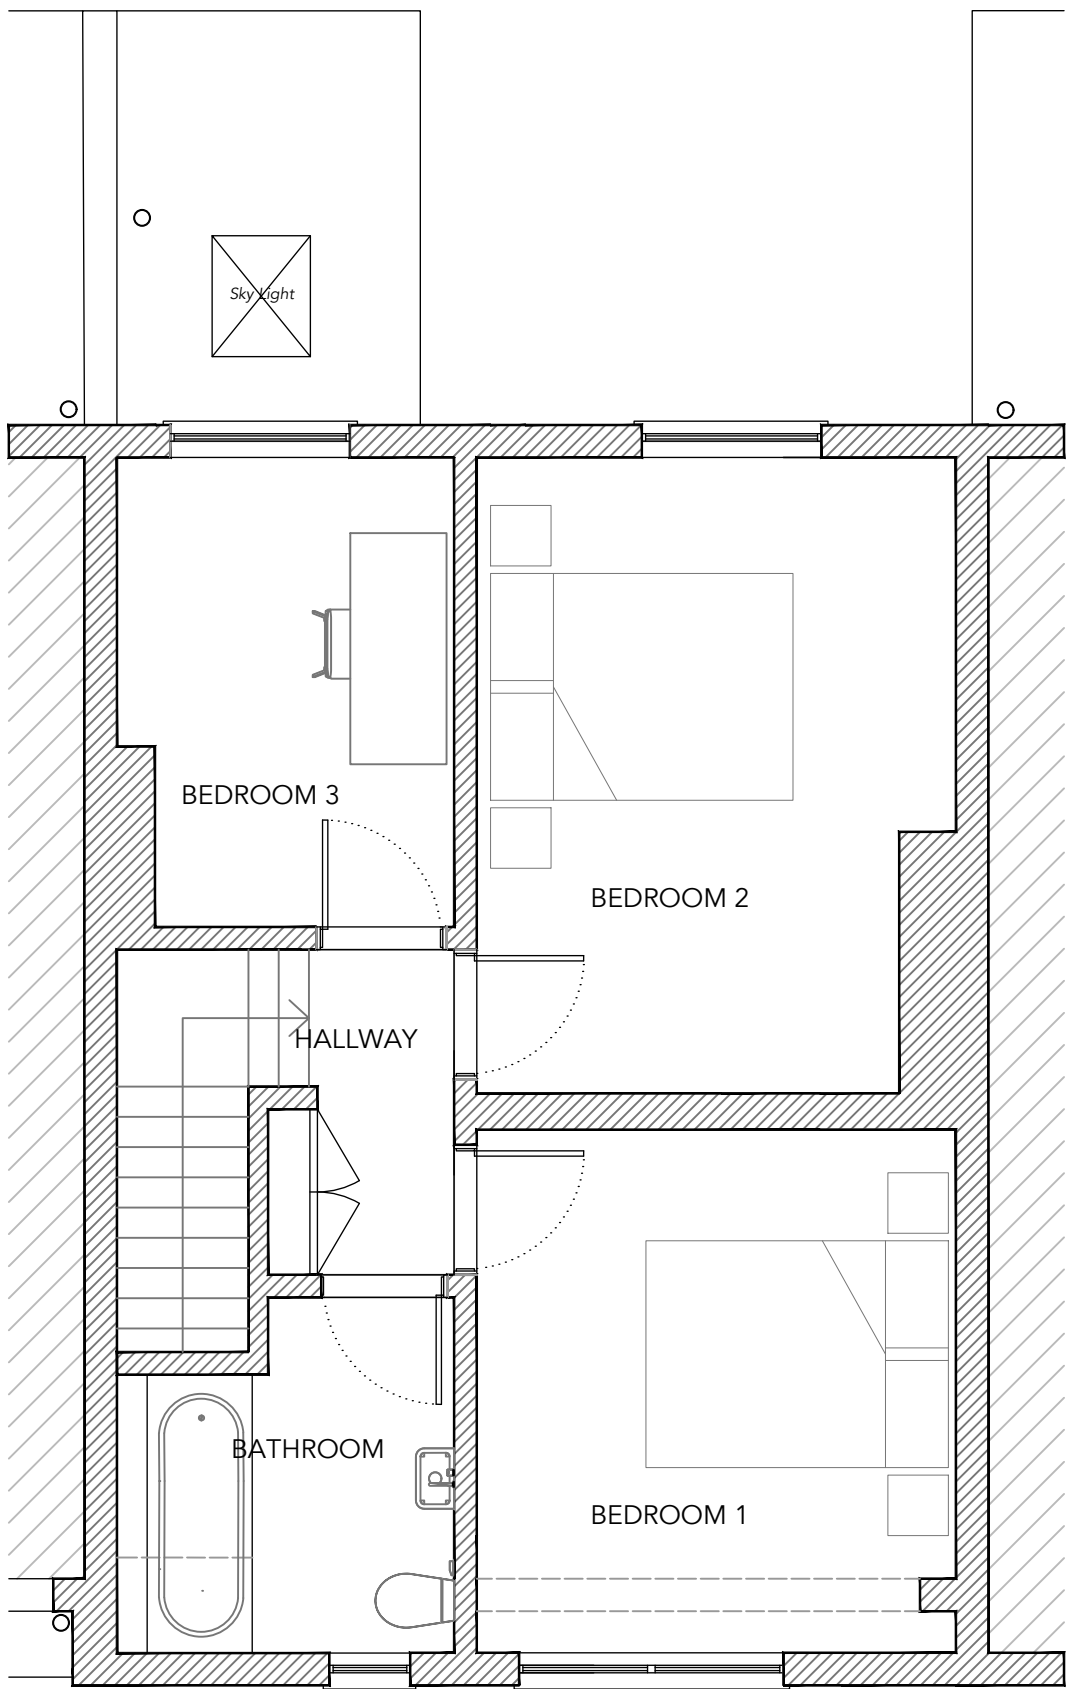

Proposed First Floor Plan
Scale 1:50 @ A1

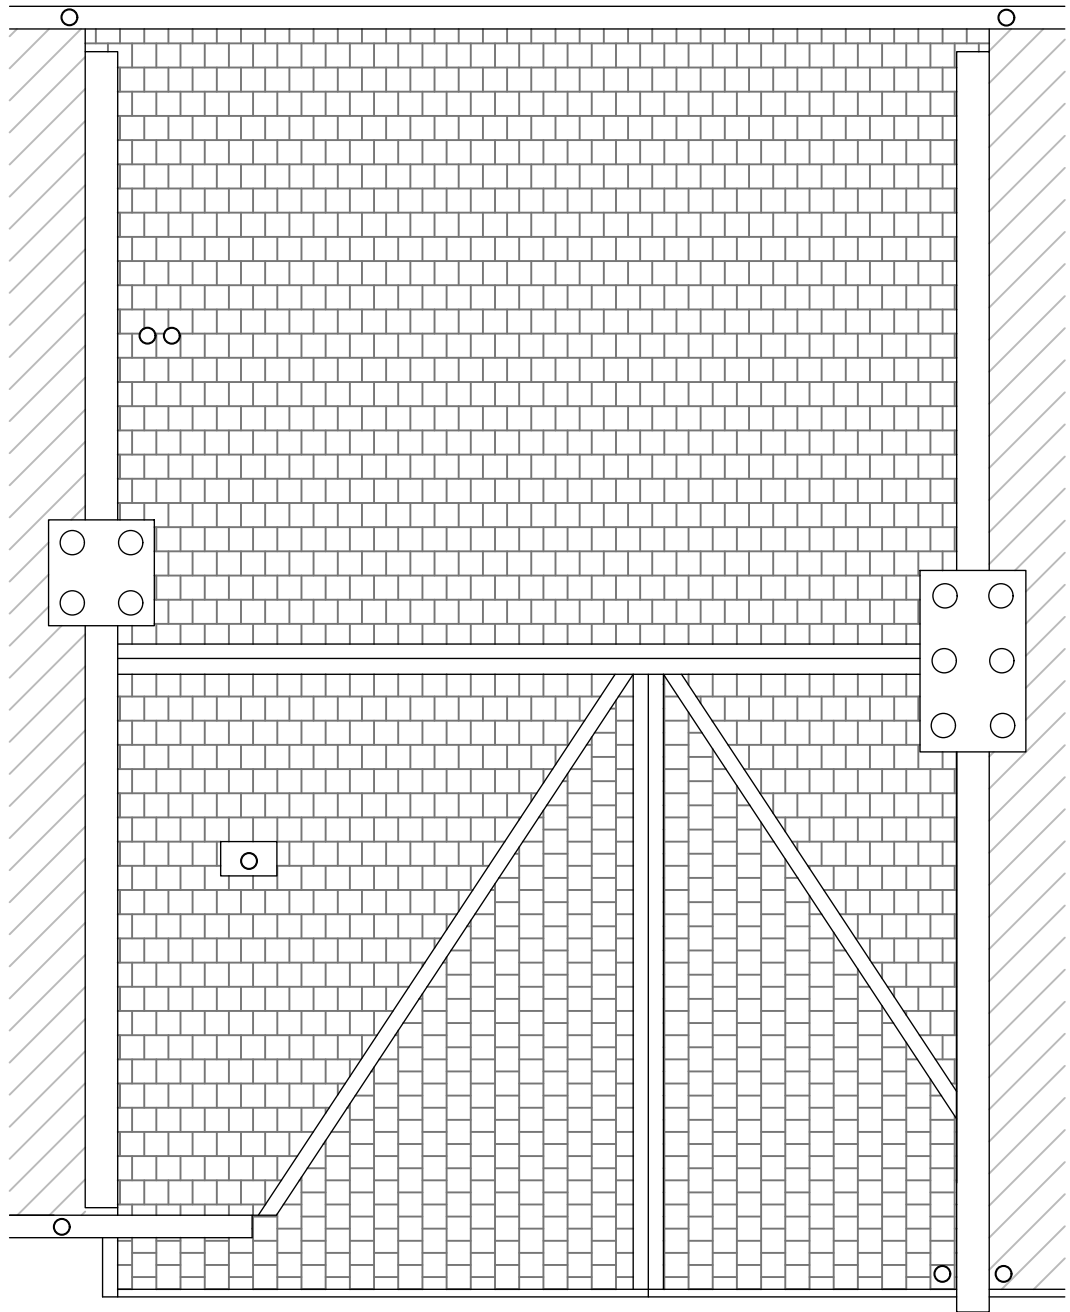

Proposed Roof Plan
Scale 1:50 @ A1

do not scale from this drawing
all dimensions in millimetres
contractor to confirm all
dimensions on site
any discrepancies to be notified
to the draughtsperson in writing
before work commences
this drawing is copyright of
BanfieldWood LLP

Revisions
A - Planning Submission - 22.11.2022

Planning Submission

Drawing Title
Proposed Building
General Arrangement

Project
72 Russell Avenue
London, N22 6PS

Scale
As Noted

Drawing no.
20036-A-103

Date
November 2022

**BANFIELD
WOOD** LLP
Project Contact
Matthew Wood -
matthew@banfieldwood.com
(+44)7798808622