




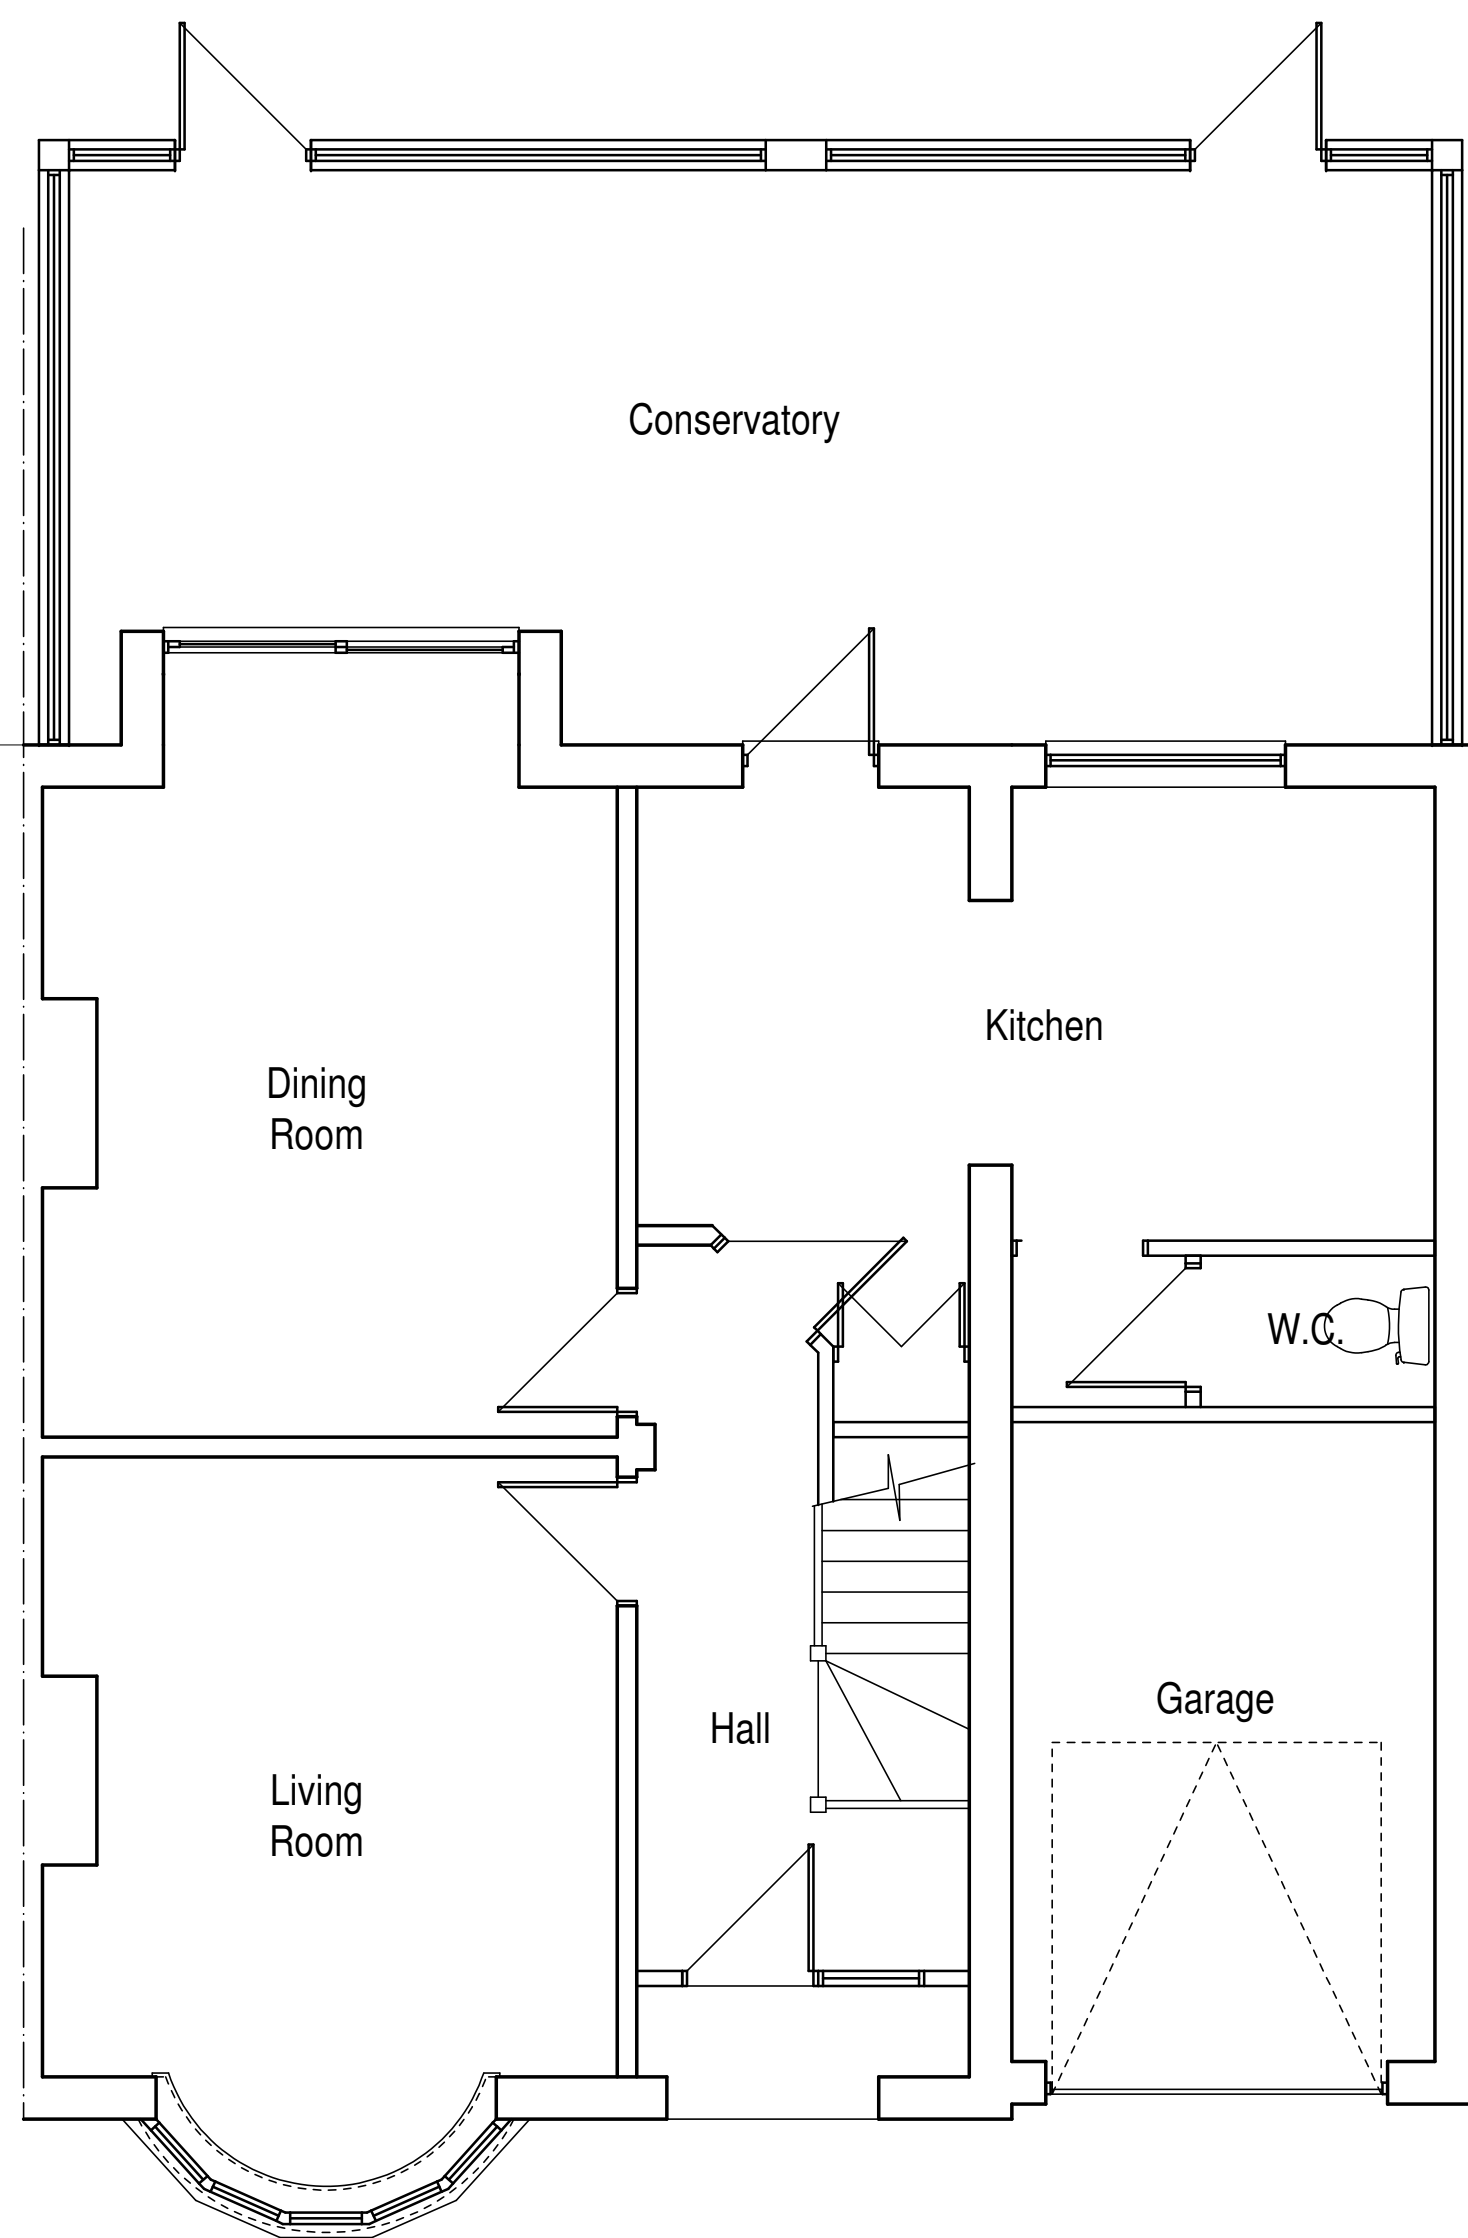


Proposed Ground Floor Plan

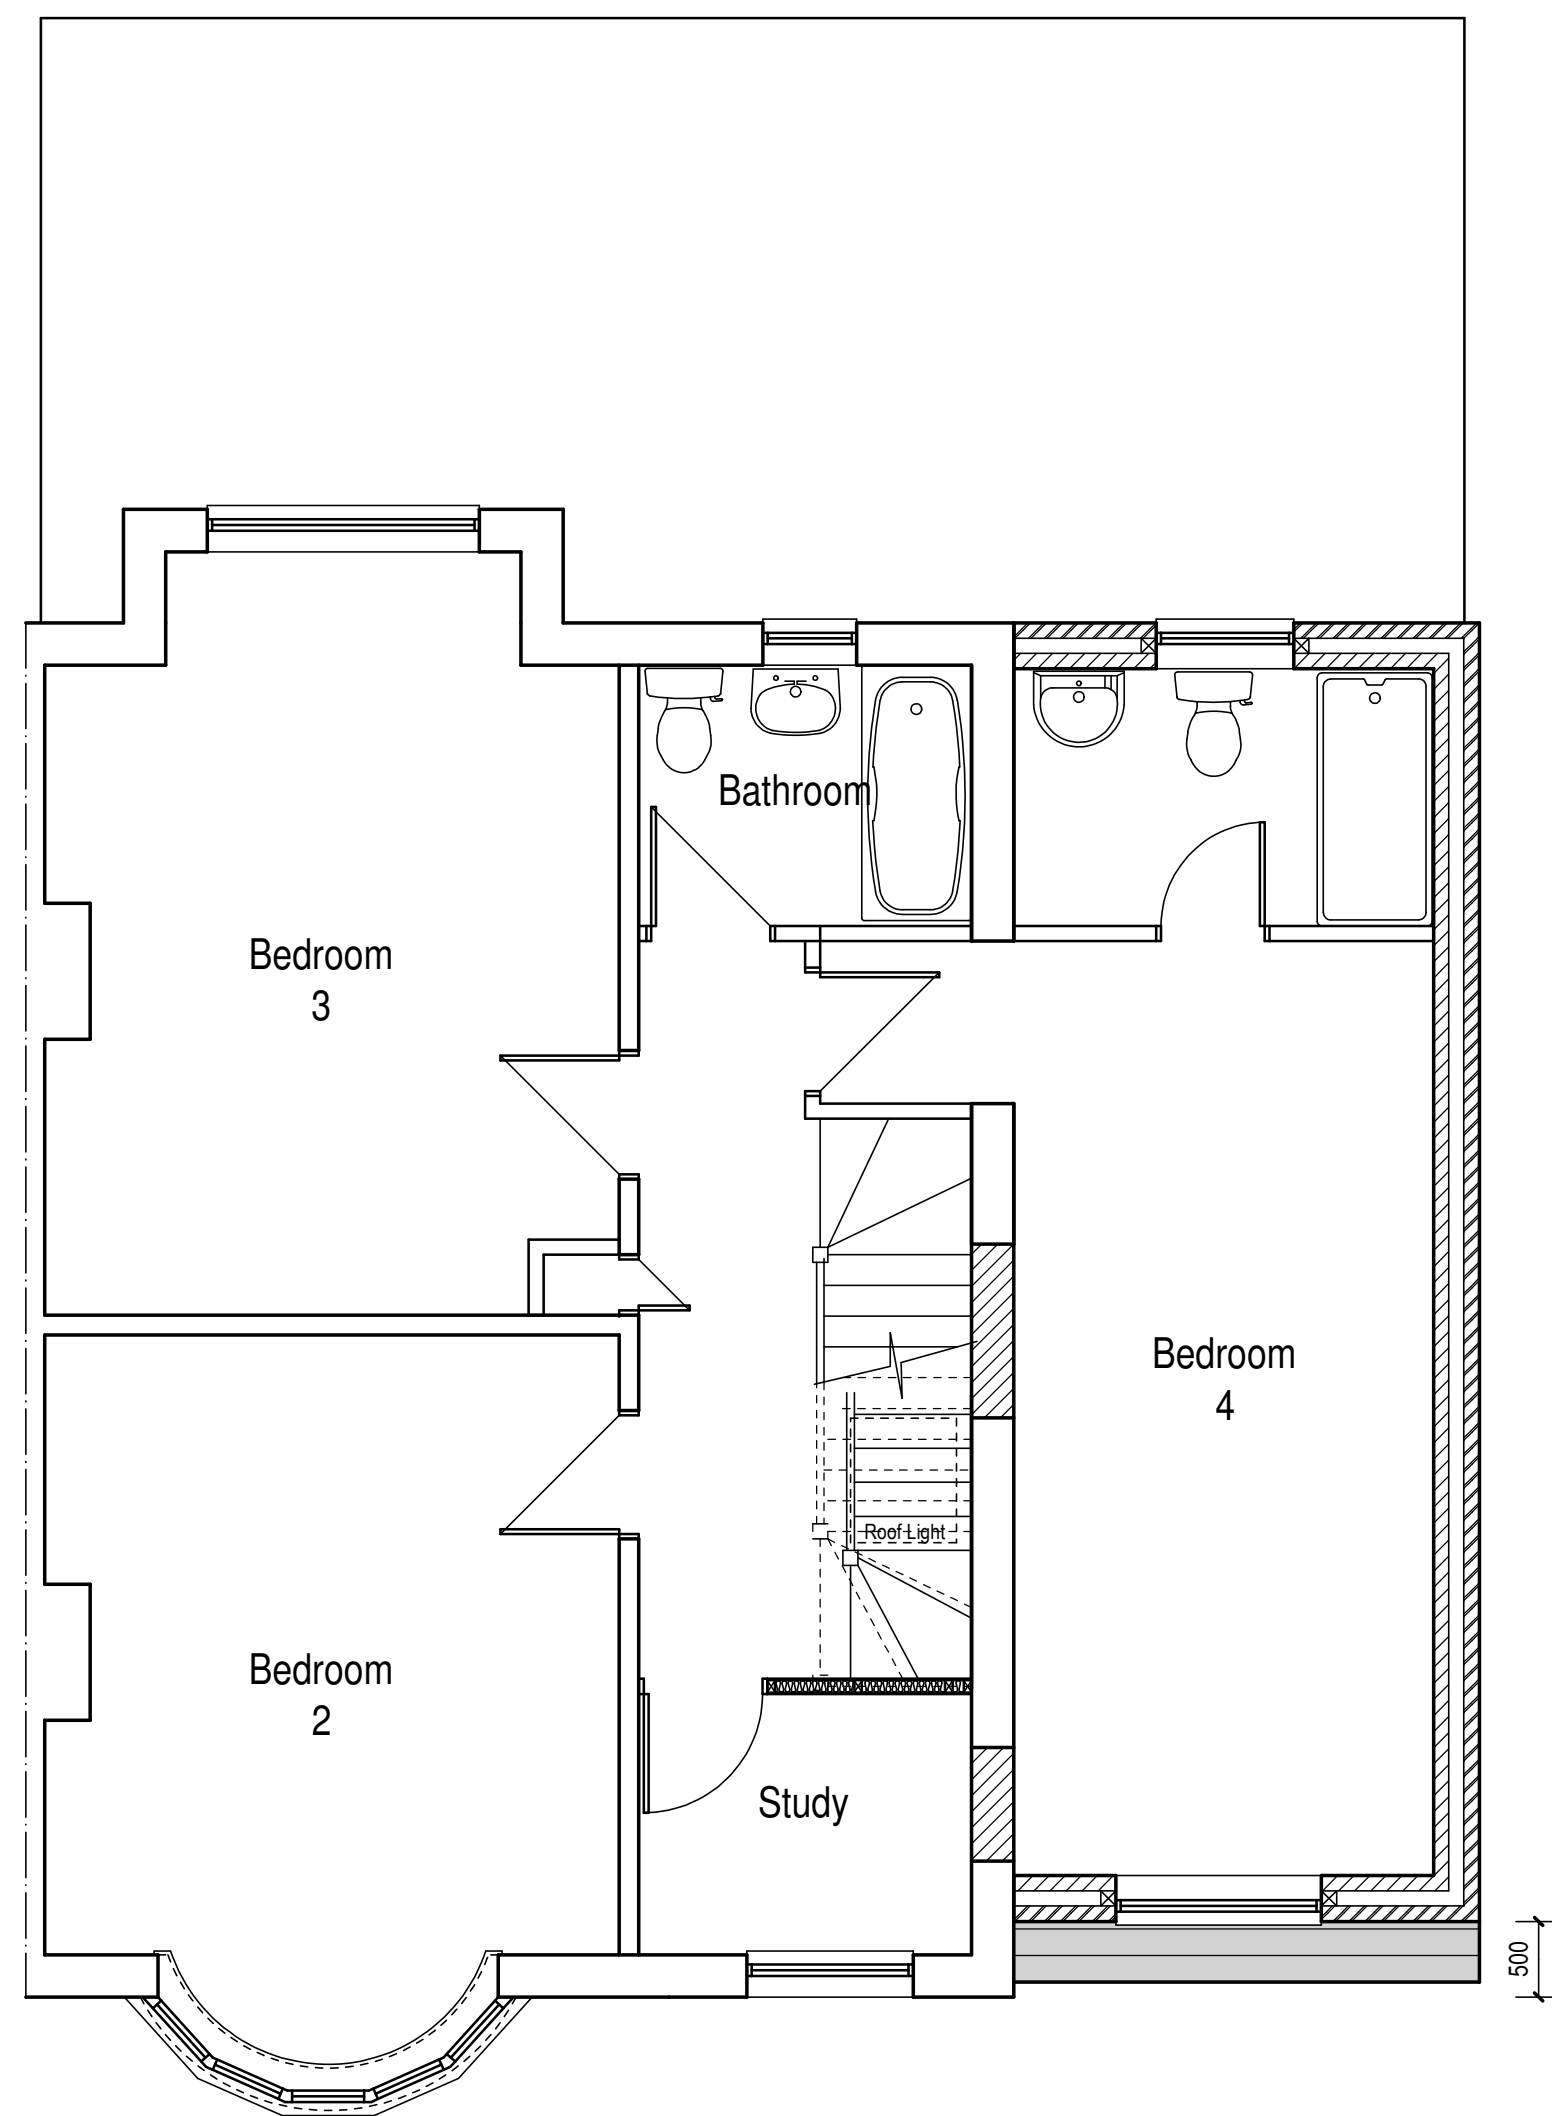

Proposed First Floor Plan

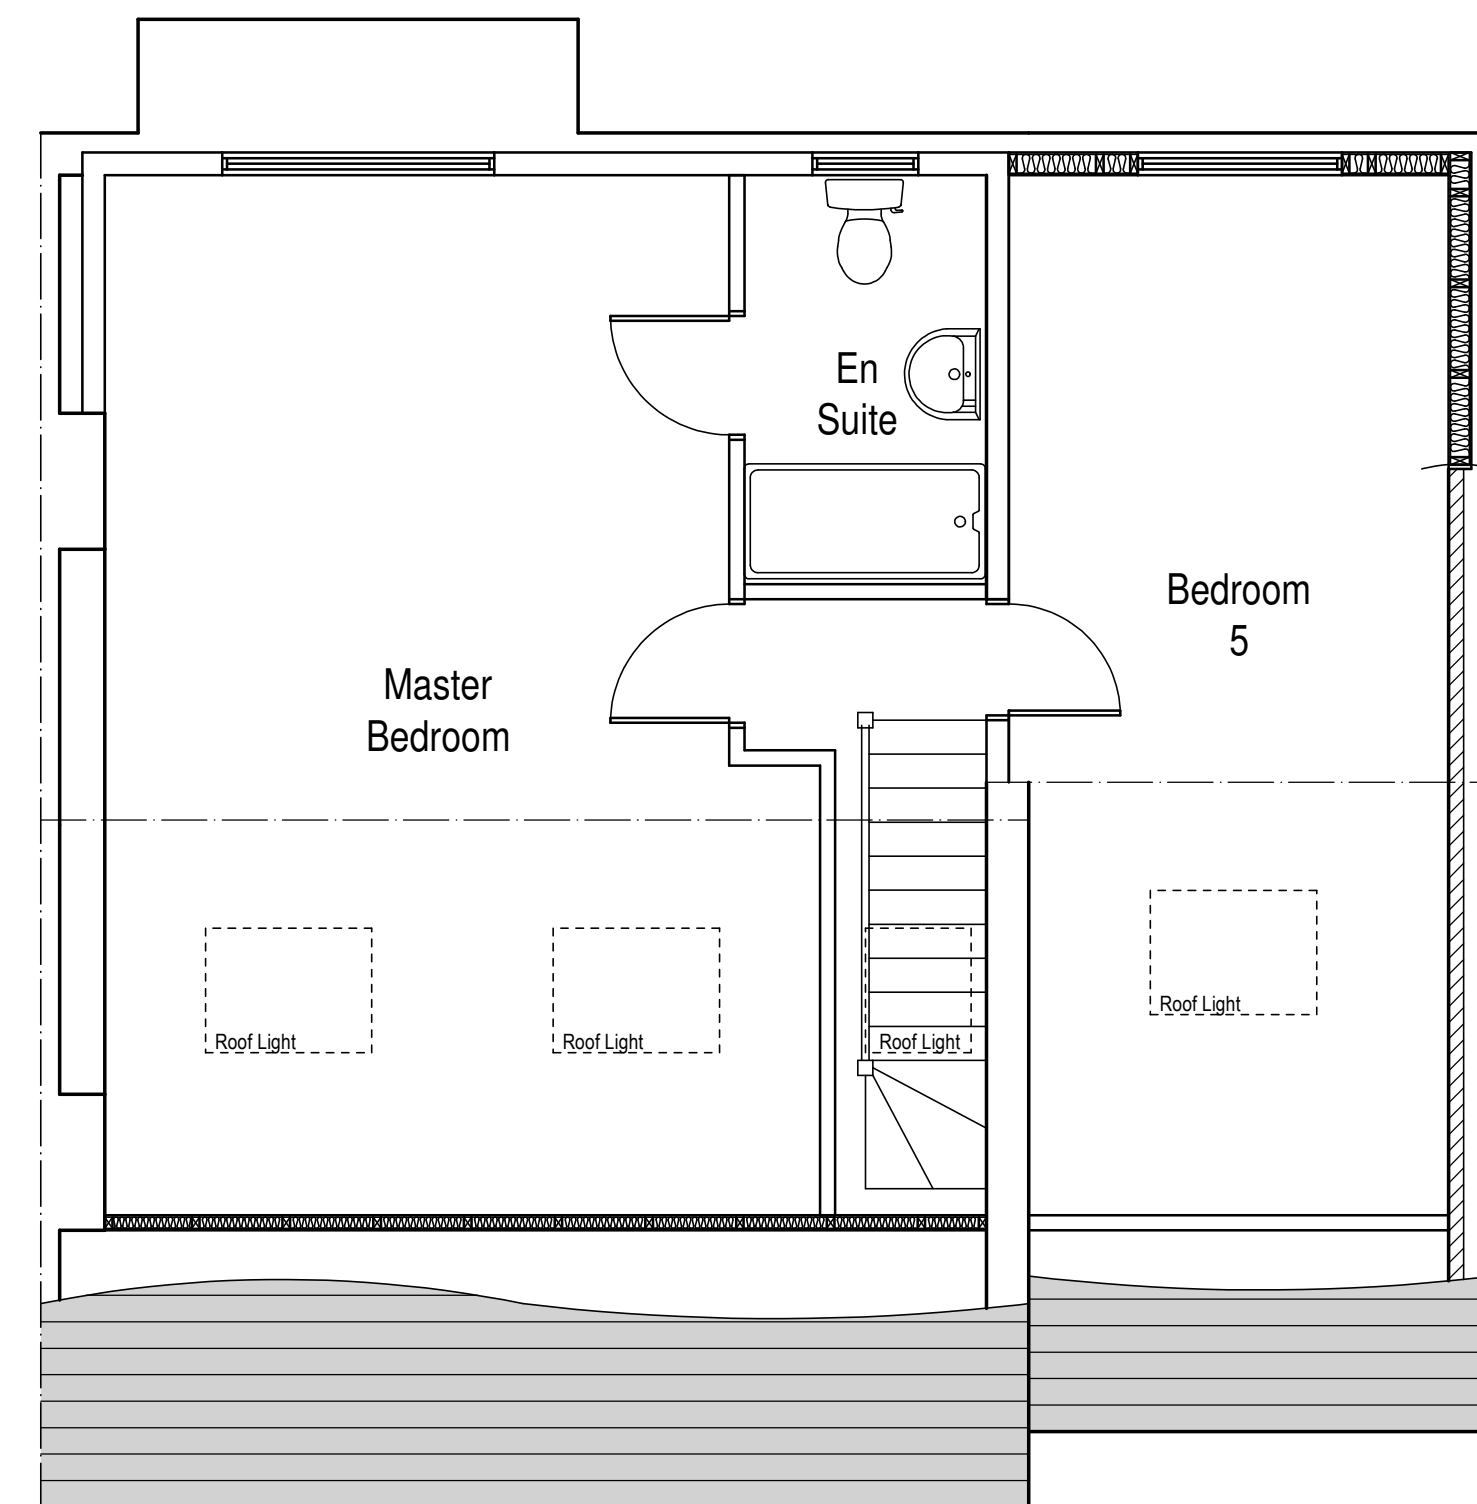

Proposed Loft Floor Plan

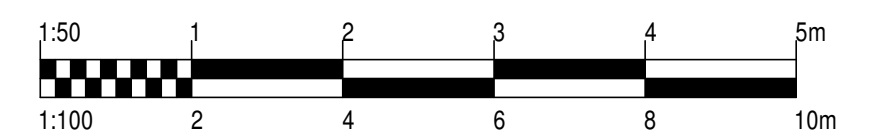

REV.	DATE	DESCRIPTION	BY
GD Designs Architectural Services			
contract FIRST FLOOR & LOFT EXTENSION 65, WALPOLE ROAD LONDON N17 6BH			
drawing PROPOSED PLANS & ELEVATIONS			
client MR A LOKA			
scale 1:100/1:50@A1	date NOV 2022	drawn by GCD	
drawing no GD2424/101	rev	plot	cad lines
49, The Crescent, Cradley Heath, West Midlands. B64 7JS Tel 0121 602 6233 Mob 07939 436557			
T.I.M.E 16-05-25 D.A.T.E 28/11/2022			