





Previous Existing Photograph




Current Existing Photograph

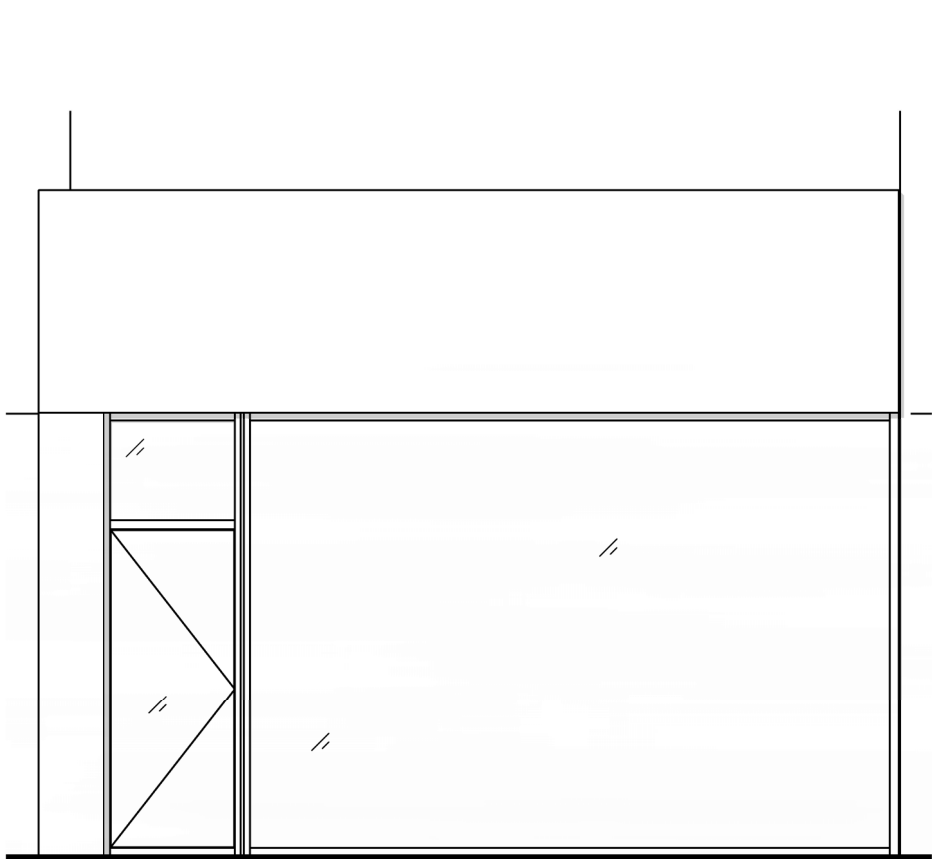

PL - Existing East Elevation

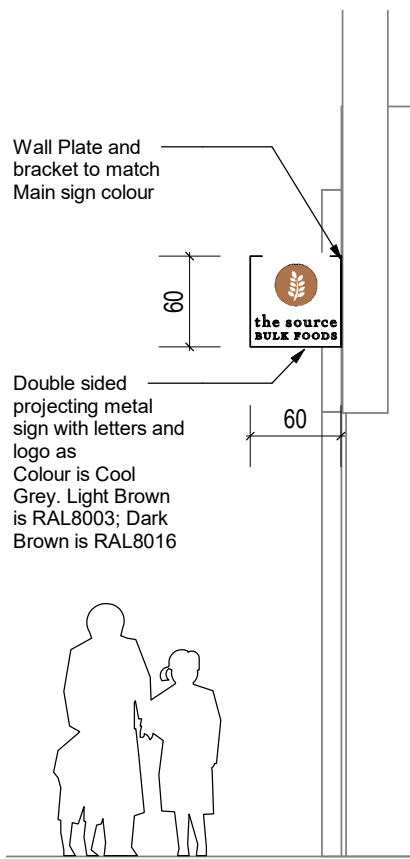

PL -Proposed Side View North

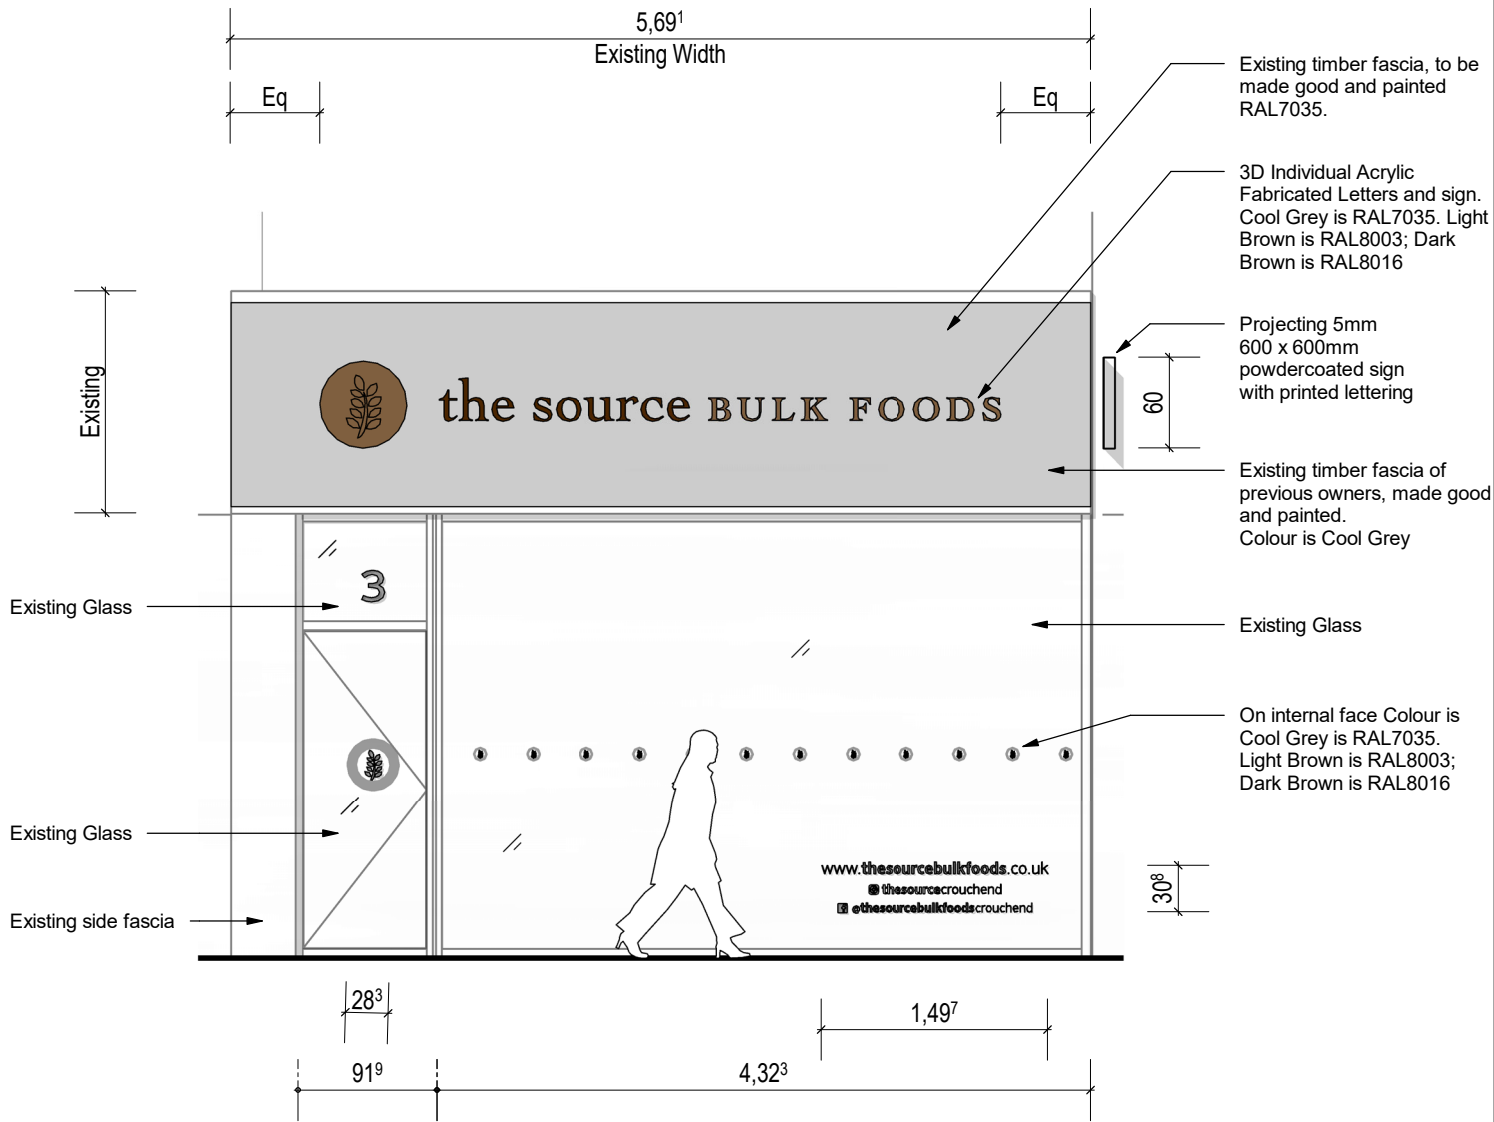

PL - Proposed East Elevation



**studio 8FOLD Ltd**  
Unit G1 B2, Stamford Works  
3 Gillett Street  
London, N16 8JH,  
United Kingdom  
tel (+44) 020 3640 7106  
hello@studio8fold.com

| No. | Description | Date |
|-----|-------------|------|
|     |             |      |
|     |             |      |
Client:

BDNS Crouch End Limited  
11 Hartland Road,  
London  
NW1 8DB

Key :

- Proposed Fabric
- Existing Fabric
- Fabric Removal

0m 0.5m 1m 2.5m  
GRAPHIC SCALE 1:50

**000-S8F-PL-P-301**

PROJECTOR STAGE PHASE NUMBER REV

Drawing: **Existing & Proposed Shop Elevation**

Project: The Source: Bulk Foods Crouch End  
Address: 3 The Broadway, Crouch End, N8 8DU

Drawn by: AS

Date: 10/07/21

Scale: 1 : 50

Format: DIN A3

G:\Shared drives\2.0 Projects\137\_ Crouch End Shop\01 CAD-BIM\3D\01. Proposed\137\_ The Source.rvt