



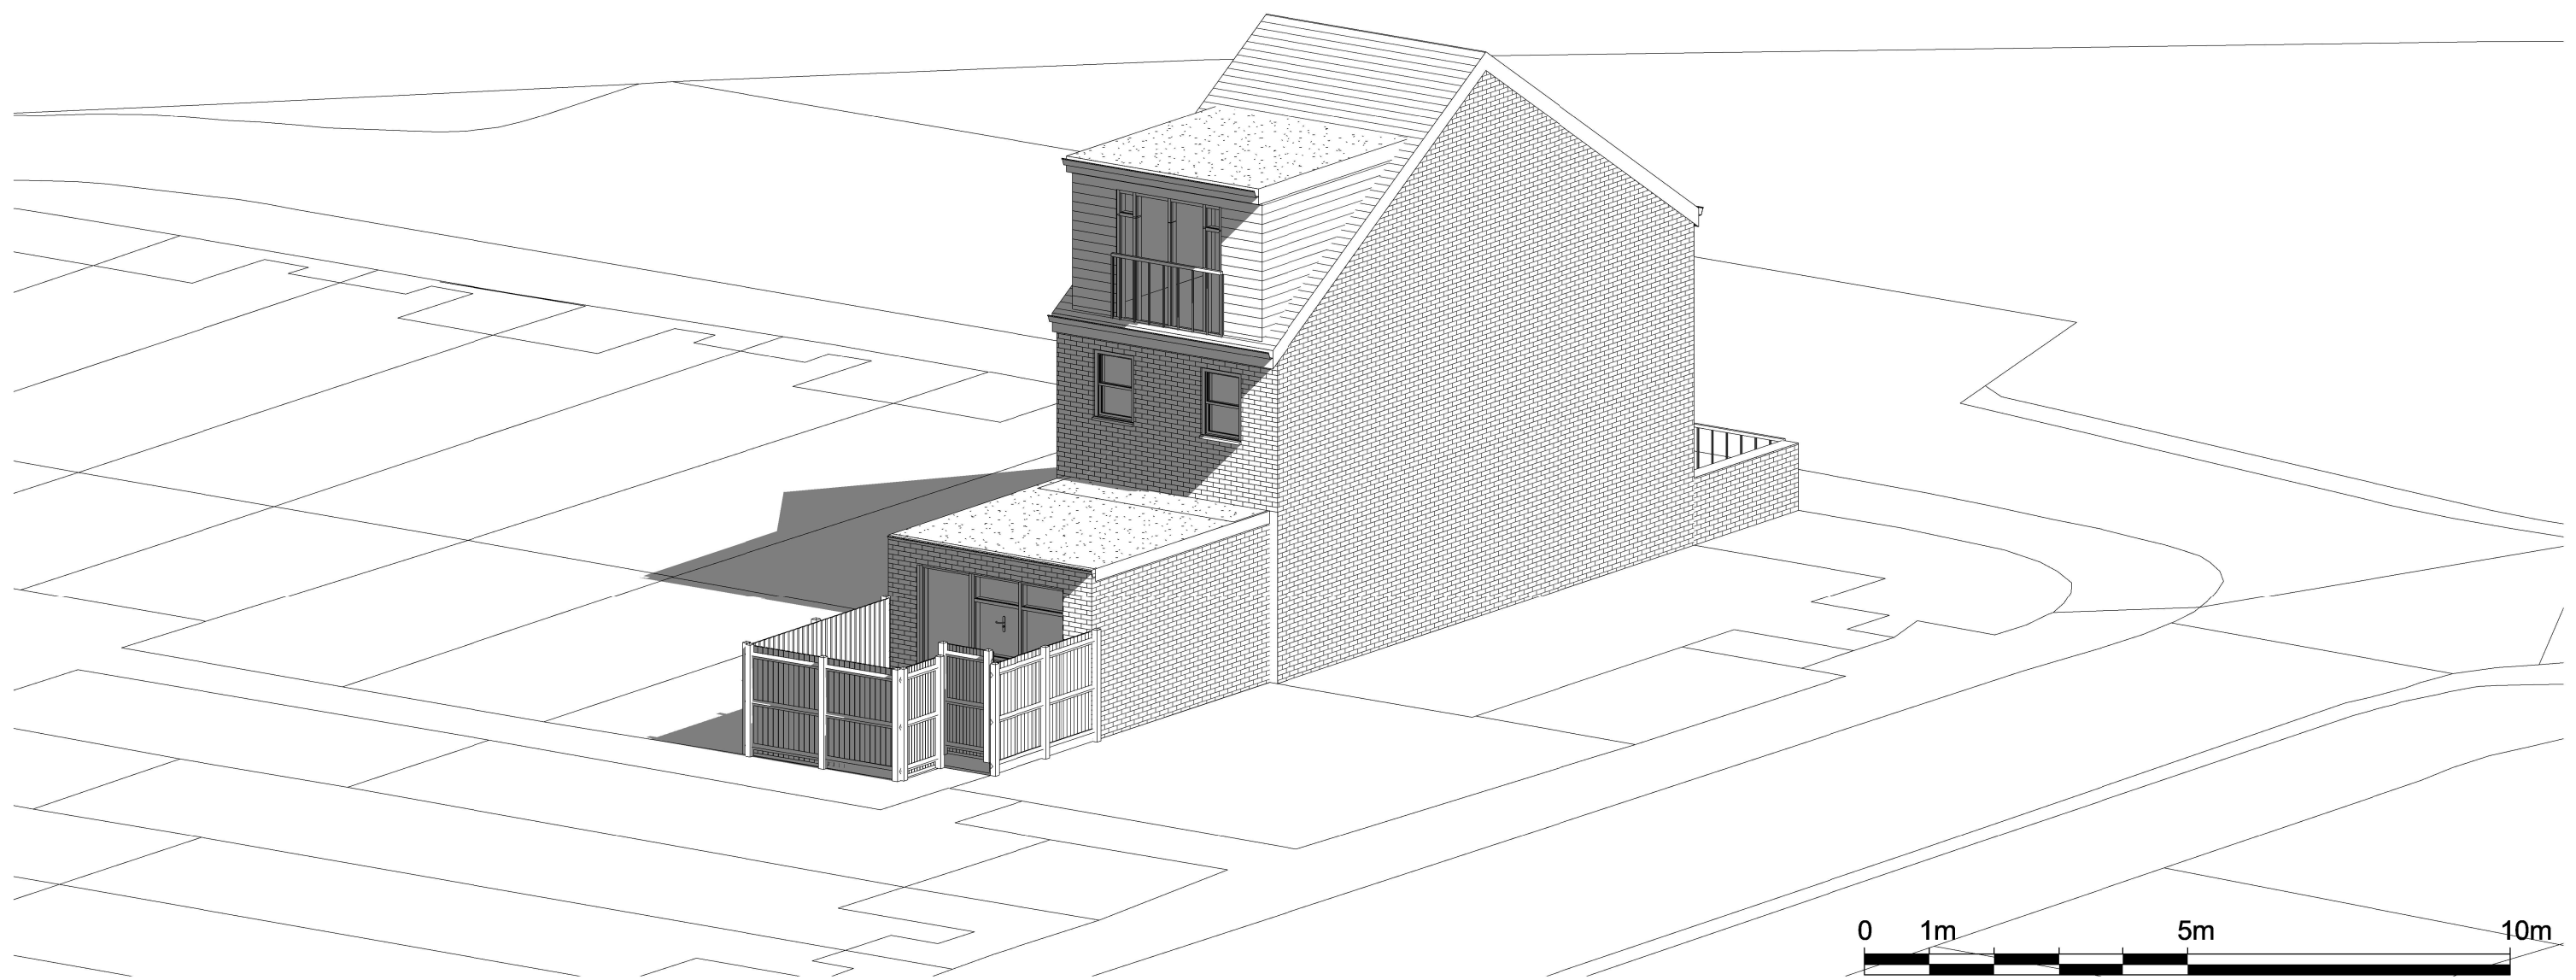


NOTES CONTRACTORS MUST VERIFY ALL DIMENSIONS AT THE SITE BEFORE COMENCING ANY WORK. NO CONSTRUCTION WORK BEFORE BUILDING CONTROL APPROVAL AND STRUCTURAL ENGINEER CONFIRMATION. ANY DISCREPANCIES TO BE REPORTED TO GRIDKUNE. ALL DRAWINGS ARE TO BE READ IN CONJUNCTION WITH ALL RELEVANT DRAWINGS AND SPECIFICATIONS.	Rev	Description	Date	PROJECT TITLE			DRAWING TITLE		
				55 Ermine Road, Tottenham, N15 6DD			Proposed 3D		
							CLIENT		
							Mrs Taub		
				Date	Project number	DRAWING NUMBER	Scale (@ A3)	Drawn by	
				29/04/21	4047	PR - 3D	1 : 100	Shai	

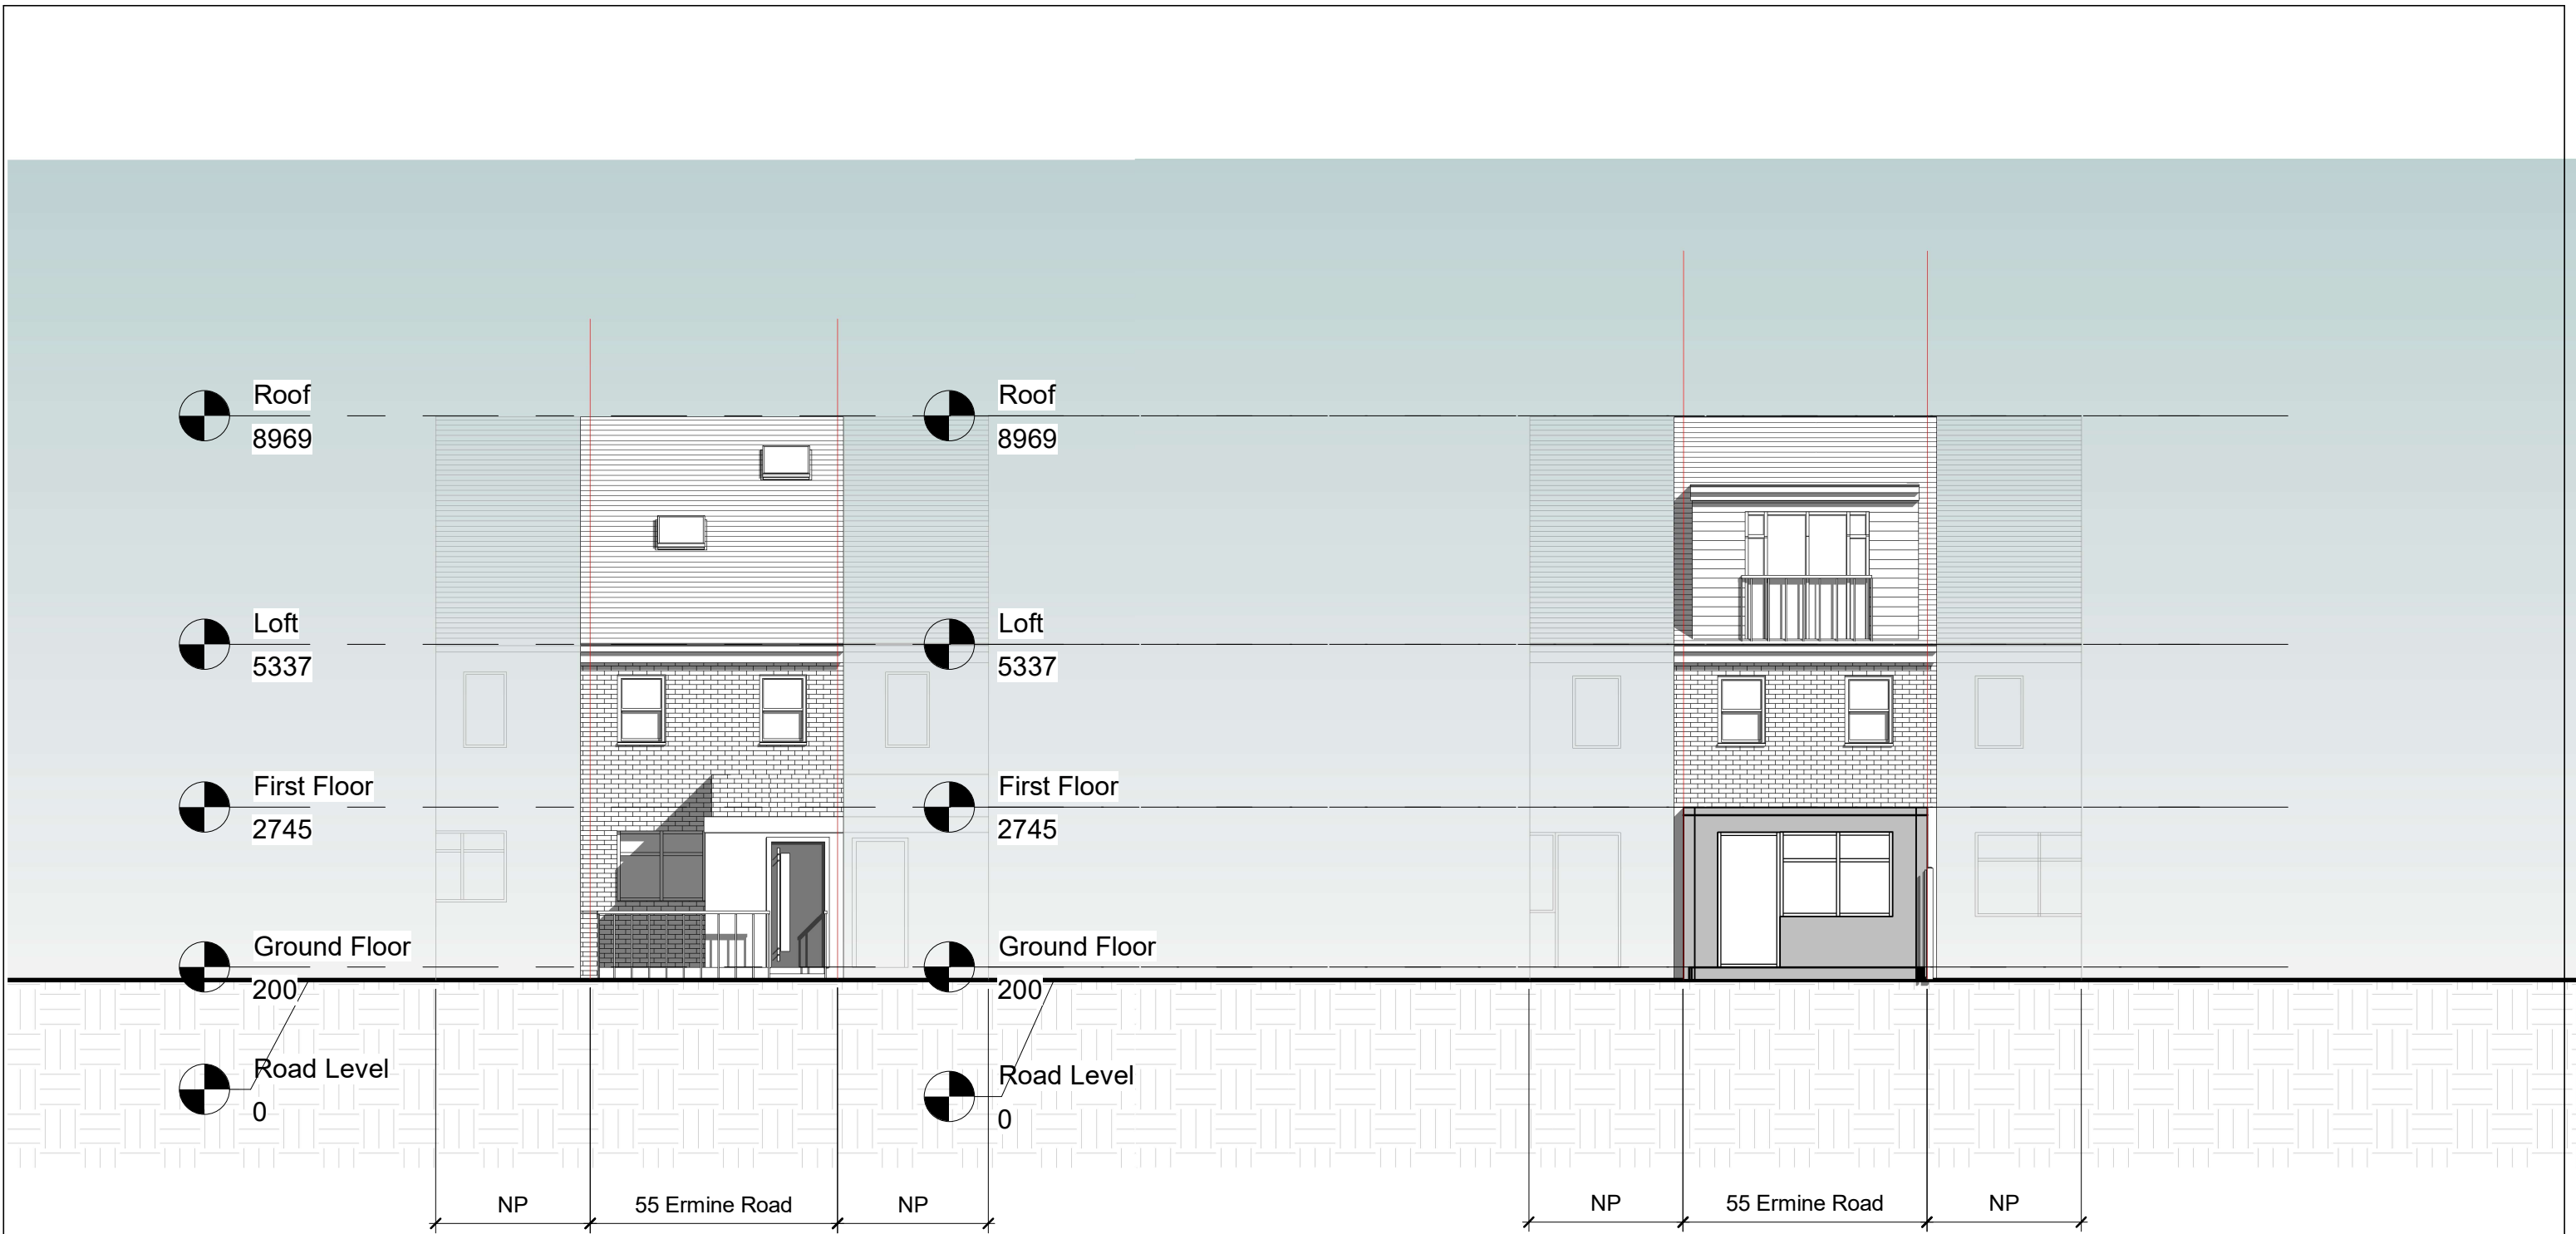

1 **Front**
1 : 100

2 **Rear**
1 : 100

 

NOTES:
CONTRACTORS MUST VERIFY ALL DIMENSIONS
AT THE
SITE BEFORE COMMENCING ANY WORK.
NO CONSTRUCTION WORK BEFORE BUILDING
CONTROL
APPROVAL AND STRUCTURAL ENGINEER
CONFIRMATION.
ANY DISCREPANCIES TO BE REPORTED TO
GRIDKUNE.
ALL DRAWINGS ARE TO BE READ IN
CONJUNCTION WITH
ALL RELEVANT DRAWINGS AND
SPECIFICATIONS.

Rev	Description	Date

PROJECT TITLE		
55 Ermine Road, Tottenham, N15 6DD		
Date	Project number	DRAWING NUMBER
29/04/21	4047	PR - E001

DRAWING TITLE	
Proposed Front & Rear Elevations	
CLIENT	Mrs Taub
Scale (@ A3)	Drawn by
1 : 100	Shai





Roof
8969



Loft
5337




First Floor
2745



Ground Floor
200



Road Level
0

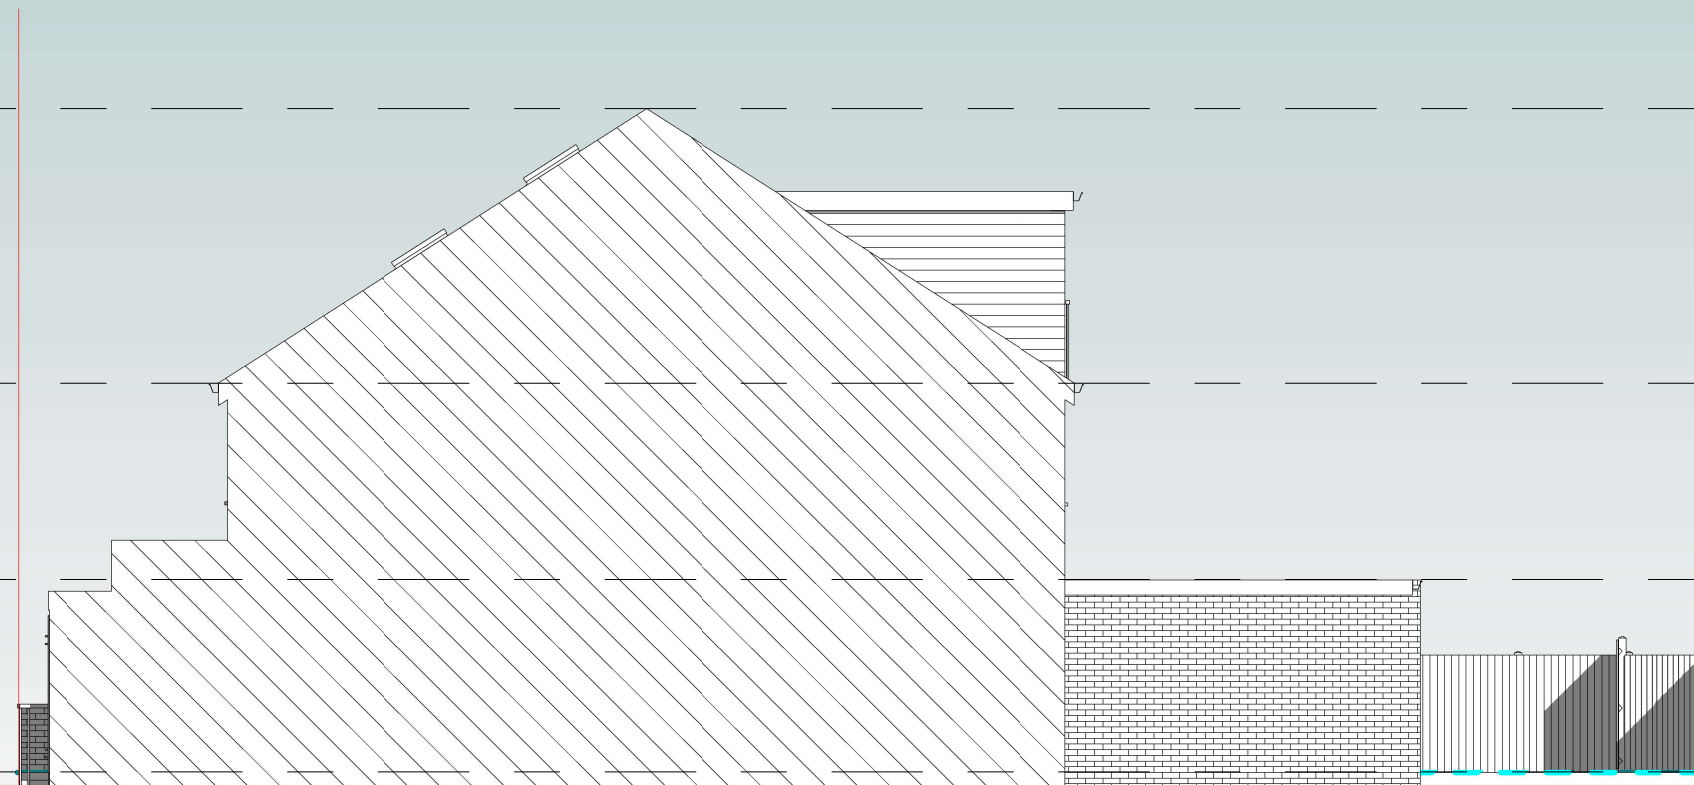

NOTES:
CONTRACTORS MUST VERIFY ALL DIMENSIONS
AT THE
SITE BEFORE COMMENCING ANY WORK.

NO CONSTRUCTION WORK BEFORE BUILDING
CONTROL
APPROVAL AND STRUCTURAL ENGINEER
CONFIRMATION.

ANY DISCREPANCIES TO BE REPORTED TO
GRIDKUNE.
ALL DRAWINGS ARE TO BE READ IN
CONJUNCTION WITH
ALL RELEVANT DRAWINGS AND
SPECIFICATIONS.

Rev	Description	Date

PROJECT TITLE

55 Ermine Road, Tottenham, N15 6DD

Date
29/04/21

Project number
4047

DRAWING NUMBER
PR - E002

DRAWING TITLE

Proposed Side Elevation 1


CLIENT

Mrs Taub


Scale (@ A3)
1 : 100

Drawn by
Shai



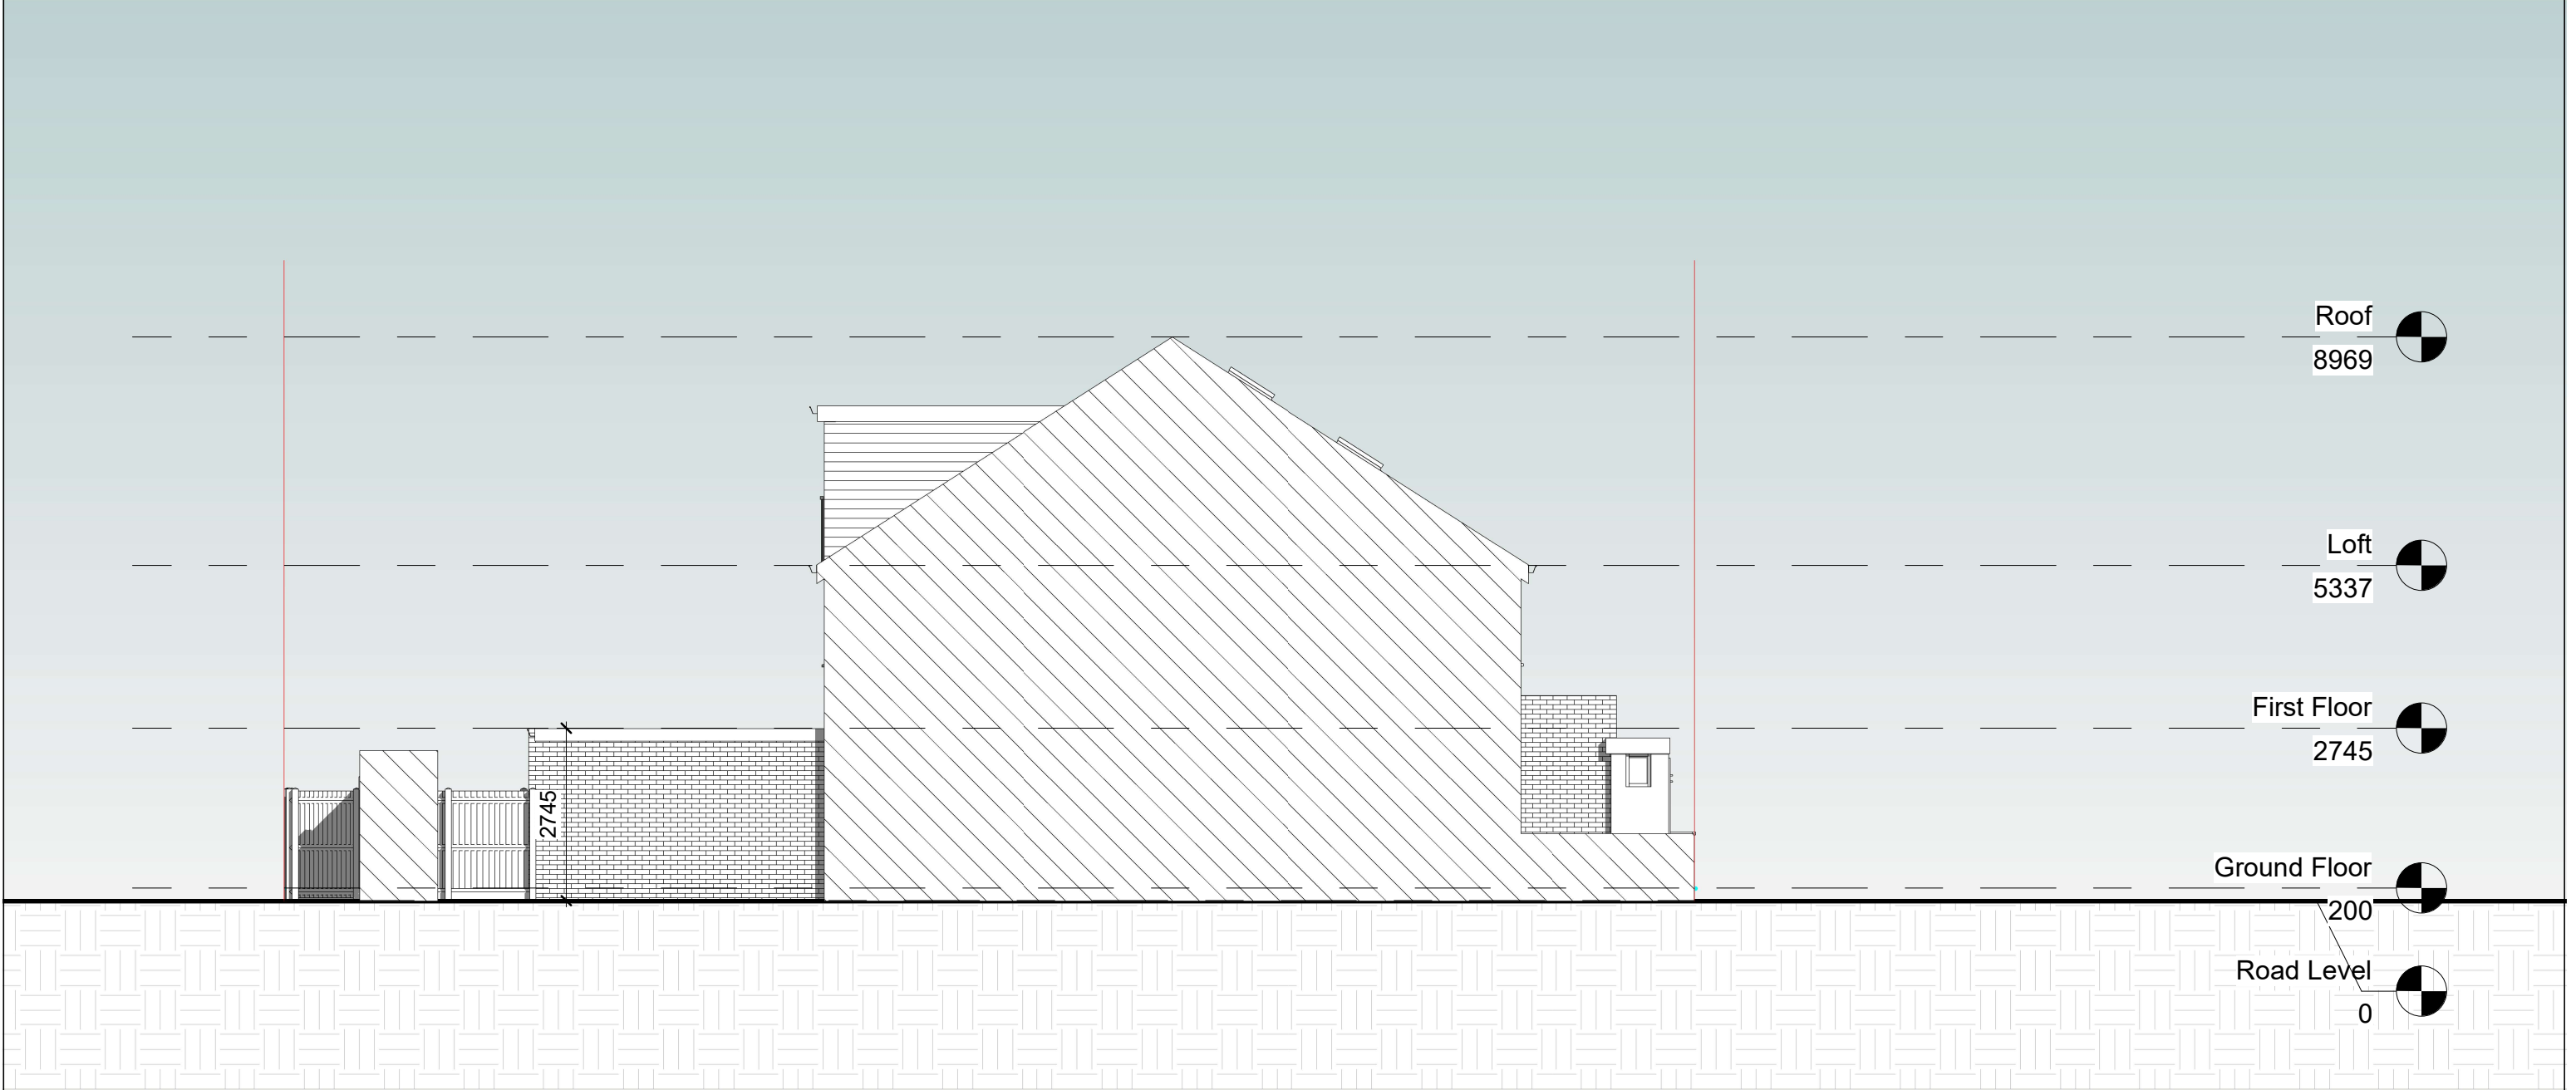

NOTES. CONTRACTORS MUST VERIFY ALL DIMENSIONS AT THE SITE BEFORE COMENCING ANY WORK. NO CONSTRUCTION WORK BEFORE BUILDING CONTROL APPROVEL AND STRUCTURAL ENGINEER CONFIRMATION. ANY DISCREPANCIES TO BE REPORTED TO GRIDKUNE. ALL DRAWINGS ARE TO BE READ IN CONJUNCTION WITH ALL RELEVANT DRAWINGS AND SPECIFICATIONS.	Rev	Description	Date	PROJECT TITLE			DRAWING TITLE		
				55 Ermine Road, Tottenham, N15 6DD			Proposed Side Elevation 2		
							CLIENT		
							Mrs Taub		
				Date	Project number	DRAWING NUMBER	Scale (@ A3)	Drawn by	
				29/04/21	4047	PR - E003	1 : 100	Shai	

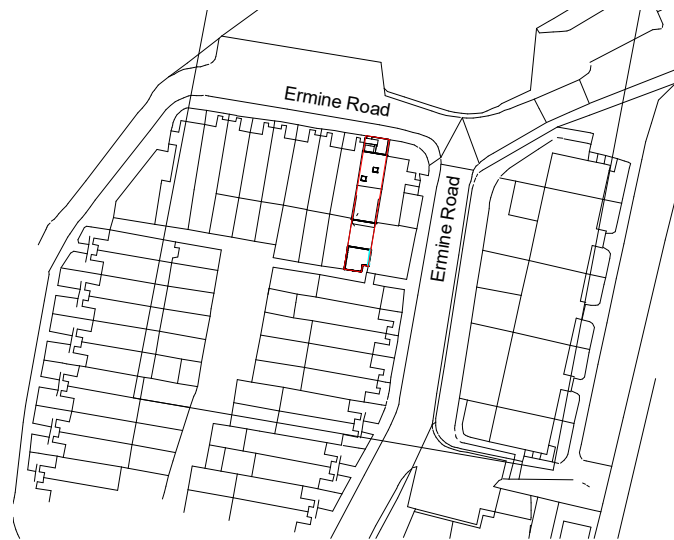

2 OS Map

1 : 1250




 Property Boubdry



1 Location Plan



1 : 200

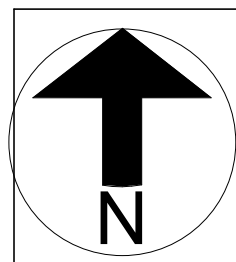

NOTES:
CONTRACTORS MUST VERIFY ALL DIMENSIONS AT THE SITE BEFORE COMENCING ANY WORK.
NO CONSTRUCTION WORK BEFORE BUILDING CONTROL APPROVAL AND STRUCTURAL ENGINEER CONFIRMATION.
ANY DISCREPANCIES TO BE REPORTED TO GRIDKUNE.
ALL DRAWINGS ARE TO BE READ IN CONJUNCTION WITH ALL RELEVANT DRAWINGS AND SPECIFICATIONS.

Rev	Description	Date

PROJECT TITLE 55 Ermine Road, Tottenham, N15 6DD			DRAWING TITLE Proposed Location Plan & OS Map		
			CLIENT Mrs Taub		
Date 29/04/21	Project number 4047	DRAWING NUMBER PR - L001	Scale (@ A3) As indicated	Drawn by Shai	

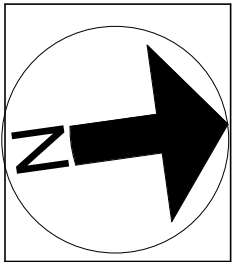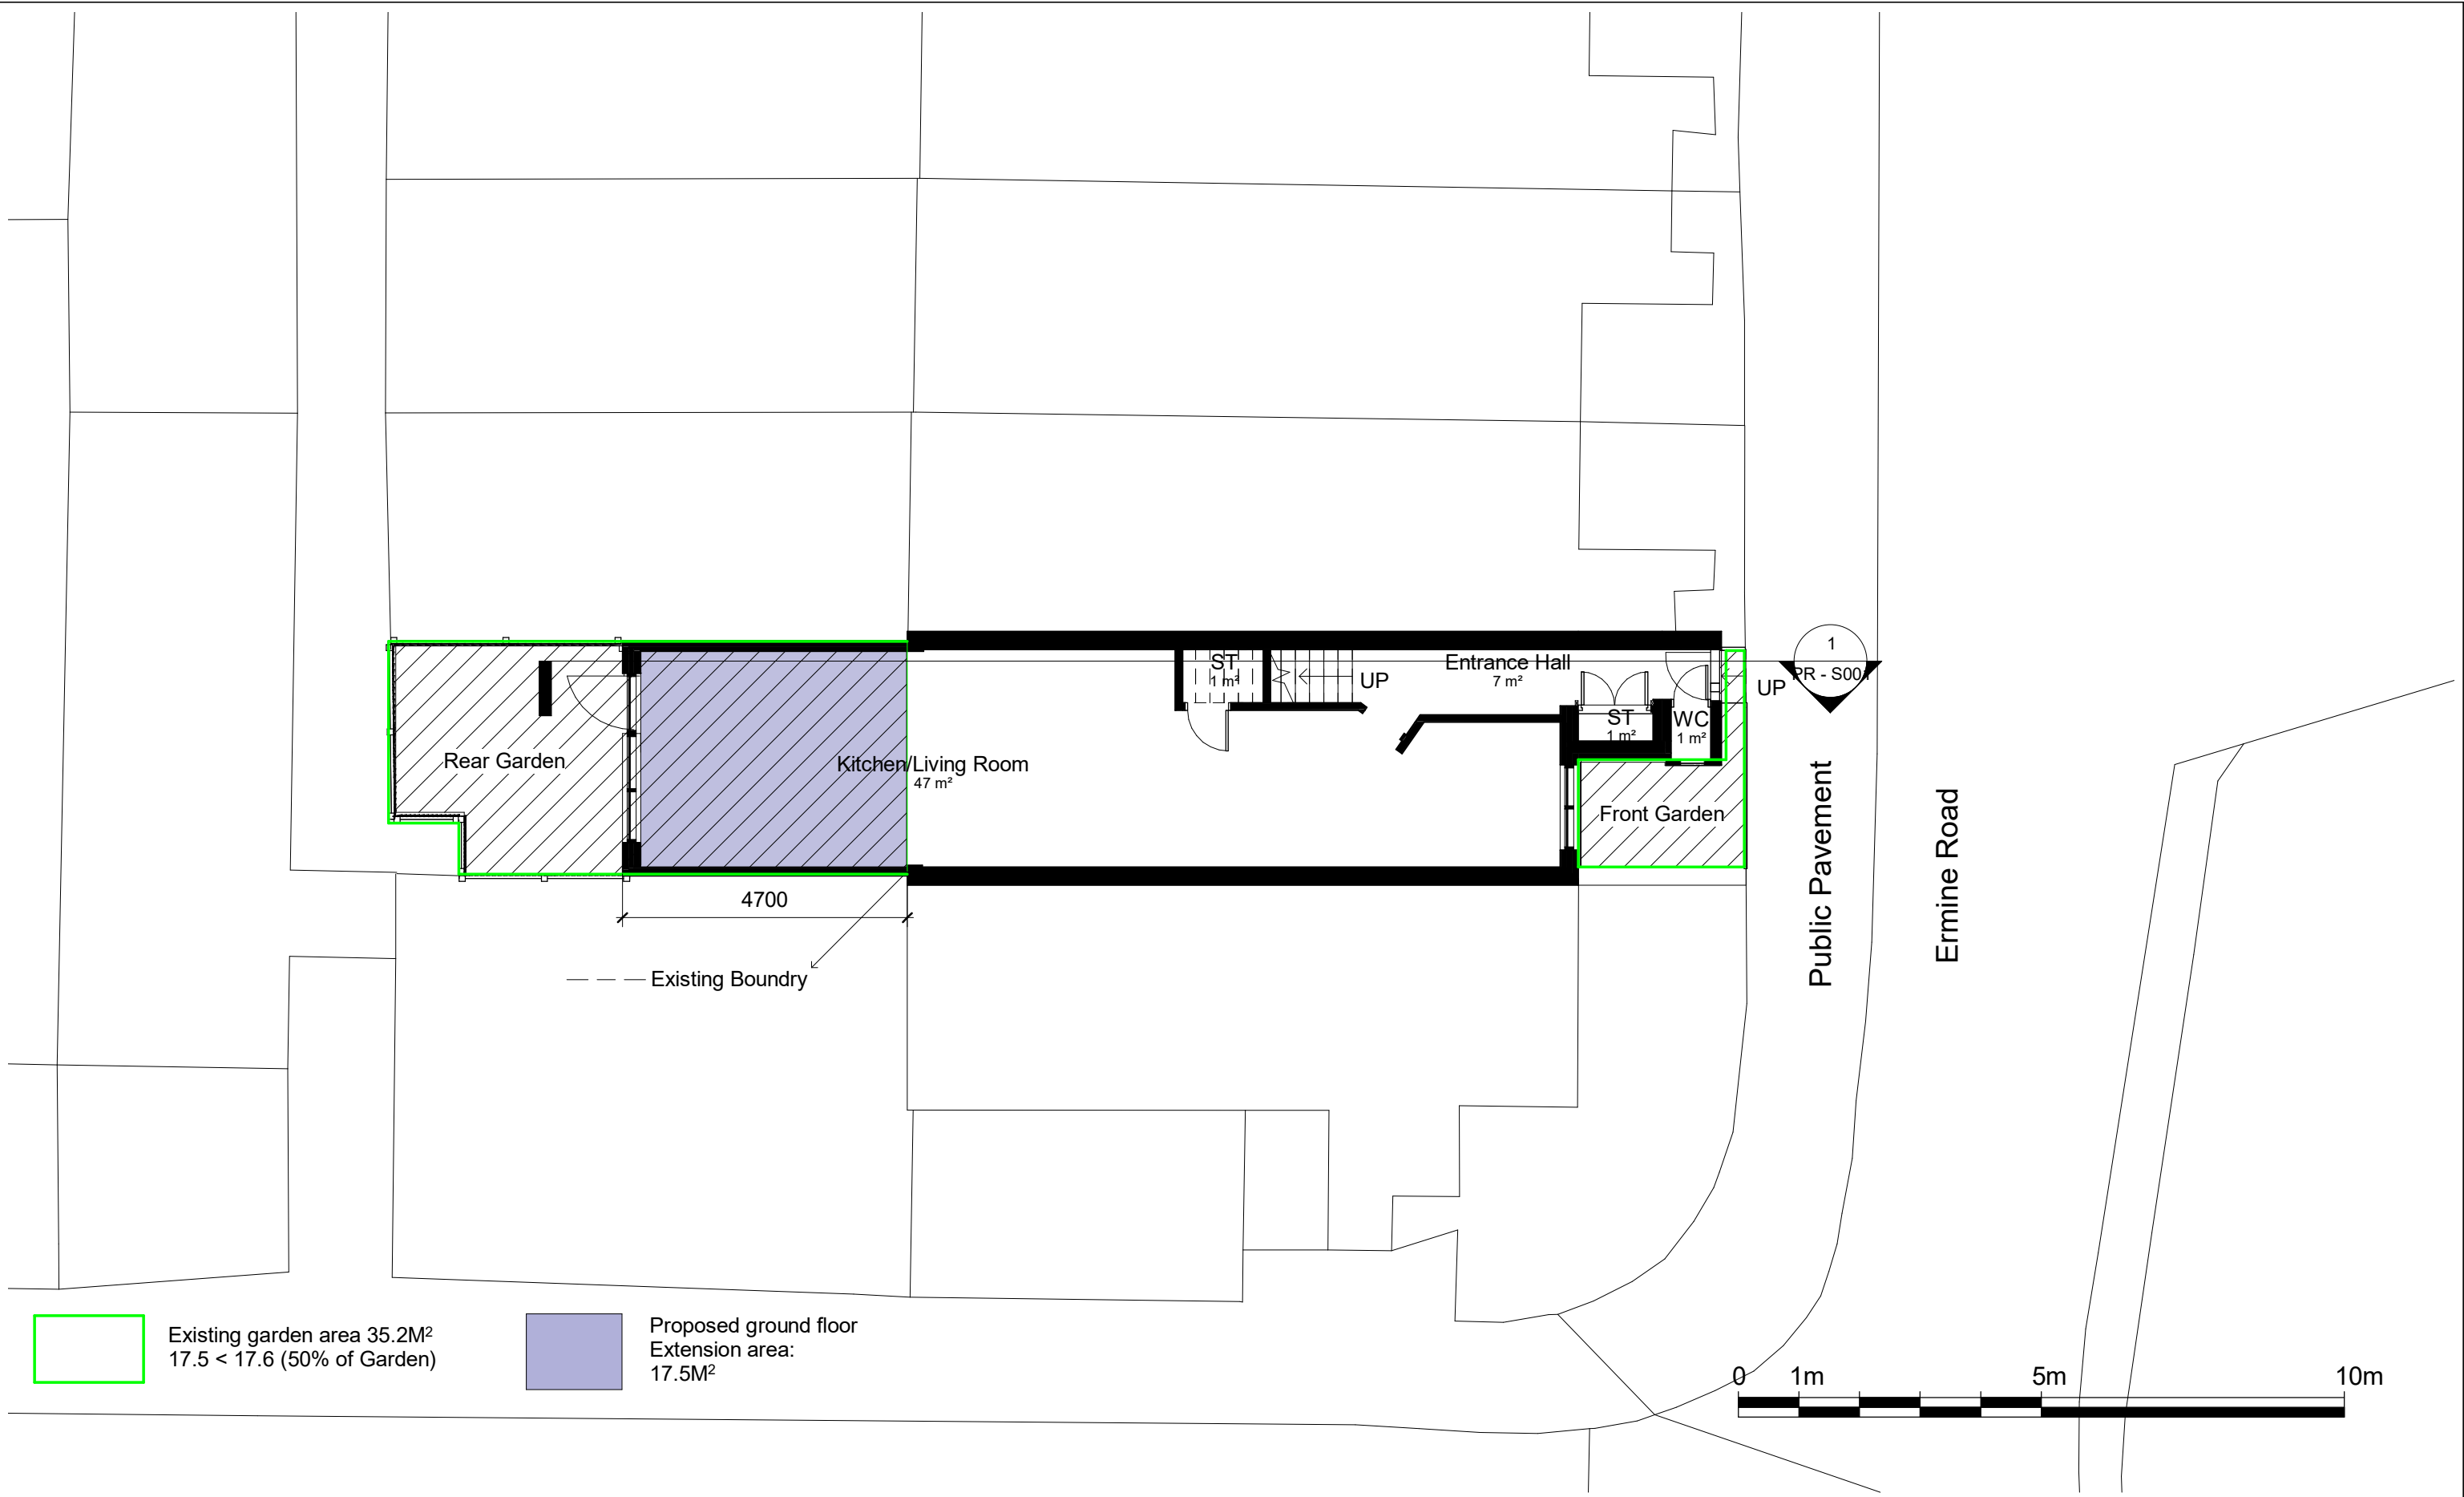

NOTES:
CONTRACTORS MUST VERIFY ALL DIMENSIONS
AT THE
SITE BEFORE COMENCING ANY WORK.



NO CONSTRUCTION WORK BEFORE BUILDING
CONTROL
APPROVAL AND STRUCTURAL ENGINEER
CONFIRMATION.

ANY DISCREPANCIES TO BE REPORTED TO
GRIDKUNE.
ALL DRAWINGS ARE TO BE READ IN
CONJUNCTION WITH
ALL RELEVANT DRAWINGS AND
SPECIFICATIONS.

Rev	Description	Date

PROJECT TITLE			DRAWING TITLE	
55 Ermine Road, Tottenham, N15 6DD			Proposed Ground Floor	
Date			CLIENT	
29/04/21			Mrs Taub	
Project number			Scale (@ A3)	
4047			1 : 100	
DRAWING NUMBER			Drawn by	
PR - P001			Shai	



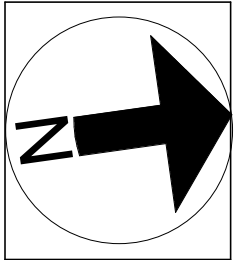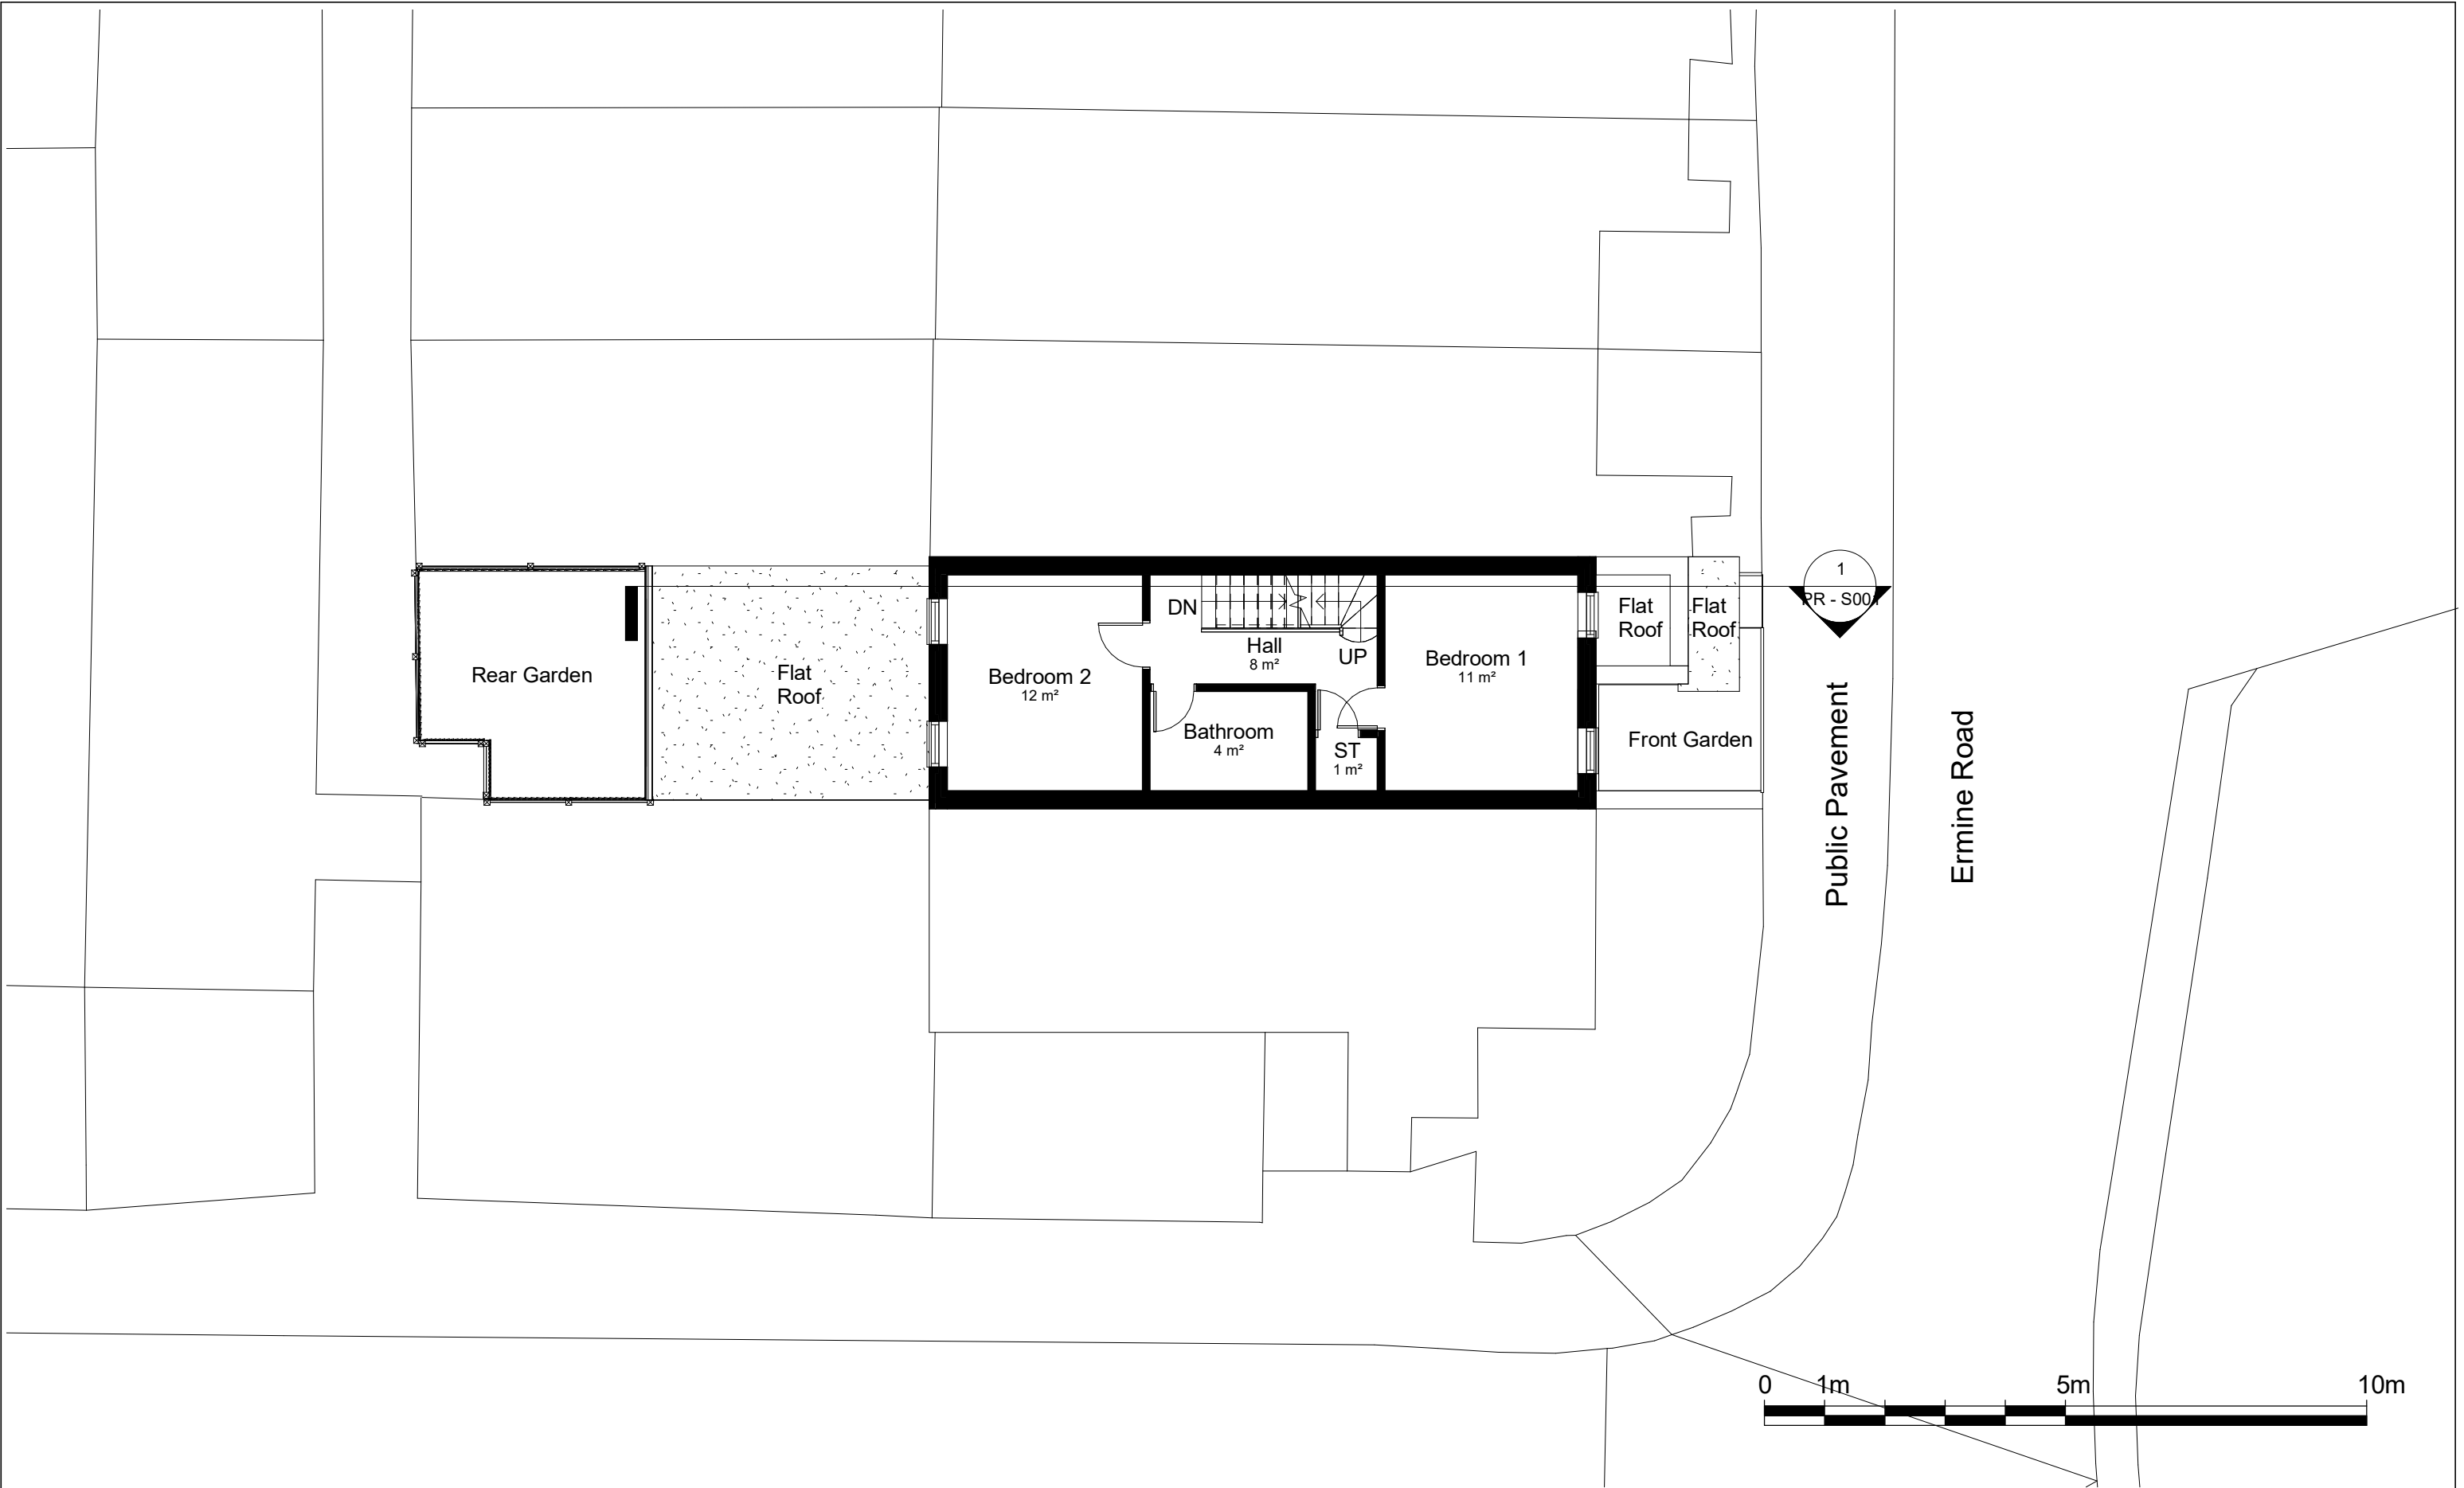



NOTES:
CONTRACTORS MUST VERIFY ALL DIMENSIONS
AT THE
SITE BEFORE COMENCING ANY WORK.

NO CONSTRUCTION WORK BEFORE BUILDING
CONTROL
APPROVAL AND STRUCTURAL ENGINEER
CONFIRMATION.

ANY DISCREPANCIES TO BE REPORTED TO
GRIDKUNE.
ALL DRAWINGS ARE TO BE READ IN
CONJUNCTION WITH
ALL RELEVANT DRAWINGS AND
SPECIFICATIONS.

Rev	Description	Date



PROJECT TITLE 55 Ermine Road, Tottenham, N15 6DD			DRAWING TITLE Proposed First Floor		
			CLIENT Mrs Taub		
Date 29/04/21	Project number 4047	DRAWING NUMBER PR - P002	Scale (@ A3) 1 : 100	Drawn by Shai	

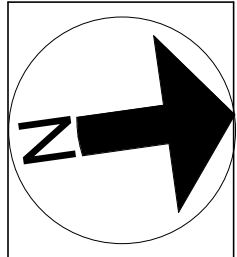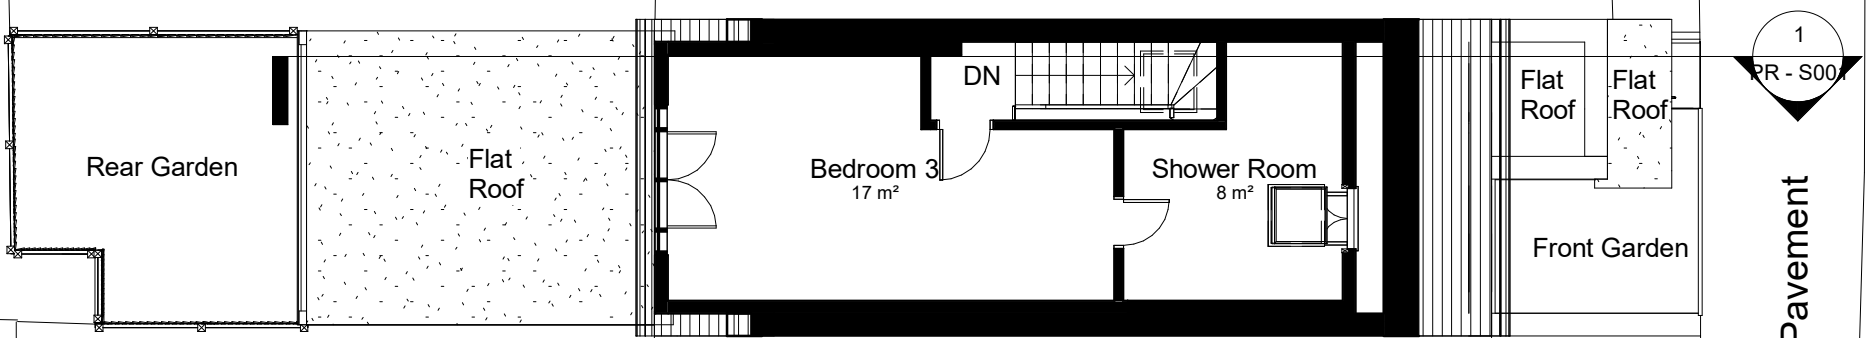

NOTES:
CONTRACTORS MUST VERIFY ALL DIMENSIONS AT THE SITE BEFORE COMENCING ANY WORK.
NO CONSTRUCTION WORK BEFORE BUILDING CONTROL APPROVAL AND STRUCTURAL ENGINEER CONFIRMATION.
ANY DISCREPANCIES TO BE REPORTED TO GRIDKUNE.
ALL DRAWINGS ARE TO BE READ IN CONJUNCTION WITH ALL RELEVANT DRAWINGS AND SPECIFICATIONS.

Rev	Description	Date

PROJECT TITLE			DRAWING TITLE		
55 Ermine Road, Tottenham, N15 6DD			Proposed Loft Plan		
			CLIENT		
			Mrs Taub		
Date	Project number	DRAWING NUMBER	Scale (@ A3)	Drawn by	
29/04/21	4047	PR - P003	1 : 100	Shai	

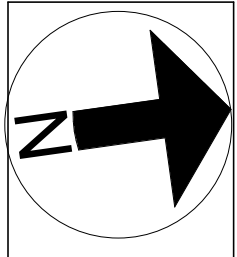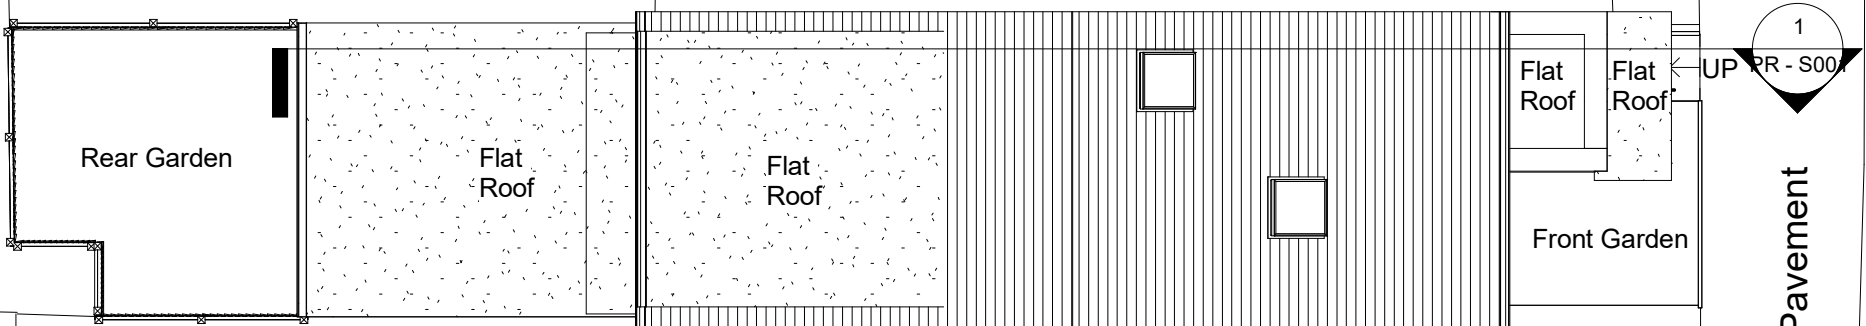

NOTES:
CONTRACTORS MUST VERIFY ALL DIMENSIONS AT THE SITE BEFORE COMENCING ANY WORK.
NO CONSTRUCTION WORK BEFORE BUILDING CONTROL APPROVAL AND STRUCTURAL ENGINEER CONFIRMATION.
ANY DISCREPANCIES TO BE REPORTED TO GRIDKUNE.
ALL DRAWINGS ARE TO BE READ IN CONJUNCTION WITH ALL RELEVANT DRAWINGS AND SPECIFICATIONS.

Rev	Description	Date

PROJECT TITLE 55 Ermine Road, Tottenham, N15 6DD			DRAWING TITLE Proposed Roof Plan		
			CLIENT Mrs Taub		
Date 29/04/21	Project number 4047	DRAWING NUMBER PR - P004	Scale (@ A3) 1 : 100	Drawn by Shai	

Roof
8969

Loft
5337

First Floor
2745

Ground Floor
2007

Road Level
0



NOTES:
CONTRACTORS MUST VERIFY ALL DIMENSIONS AT THE SITE BEFORE COMMENCING ANY WORK.
NO CONSTRUCTION WORK BEFORE BUILDING CONTROL APPROVAL AND STRUCTURAL ENGINEER CONFIRMATION.
ANY DISCREPANCIES TO BE REPORTED TO GRIDKUNE.
ALL DRAWINGS ARE TO BE READ IN CONJUNCTION WITH ALL RELEVANT DRAWINGS AND SPECIFICATIONS.

Rev	Description	Date

PROJECT TITLE
55 Ermine Road, Tottenham, N15 6DD

Date
29/04/21

Project number
4047

DRAWING NUMBER
PR - S001

DRAWING TITLE
Proposed Section AA
CLIENT
Mrs Taub
Scale (@ A3)
1 : 100
Drawn by
Shai

