



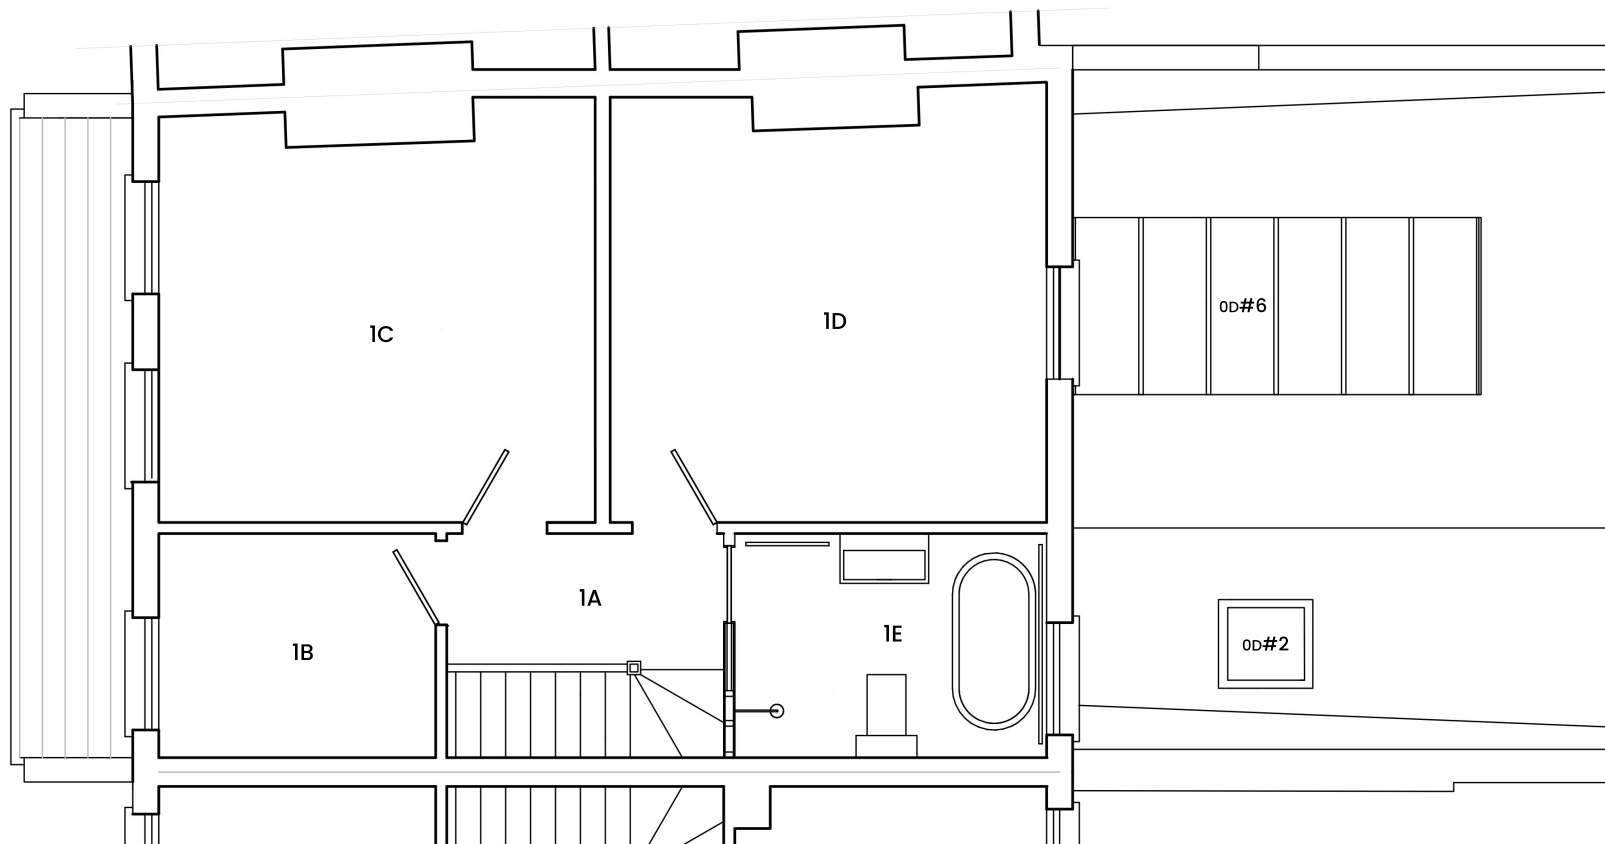

1A Landing
1B Bedroom
1C Bedroom
1D Bedroom
1E Bathroom

OD#2 Fakro roof window 780*1180
OD#6 Low-e double glazed patent rooflight

 

Simon Gatti AA Dipl

+44 (0) 7587 197 093
simongatti@gmail.com

Project Title	176 BOUNDARY ROAD, N22 6AJ	
Drawing Title	First Floor Plan as Proposed	
Drawing Number	2022.BR.09	
Scale	1:50@A3	Date 18/11/2022