



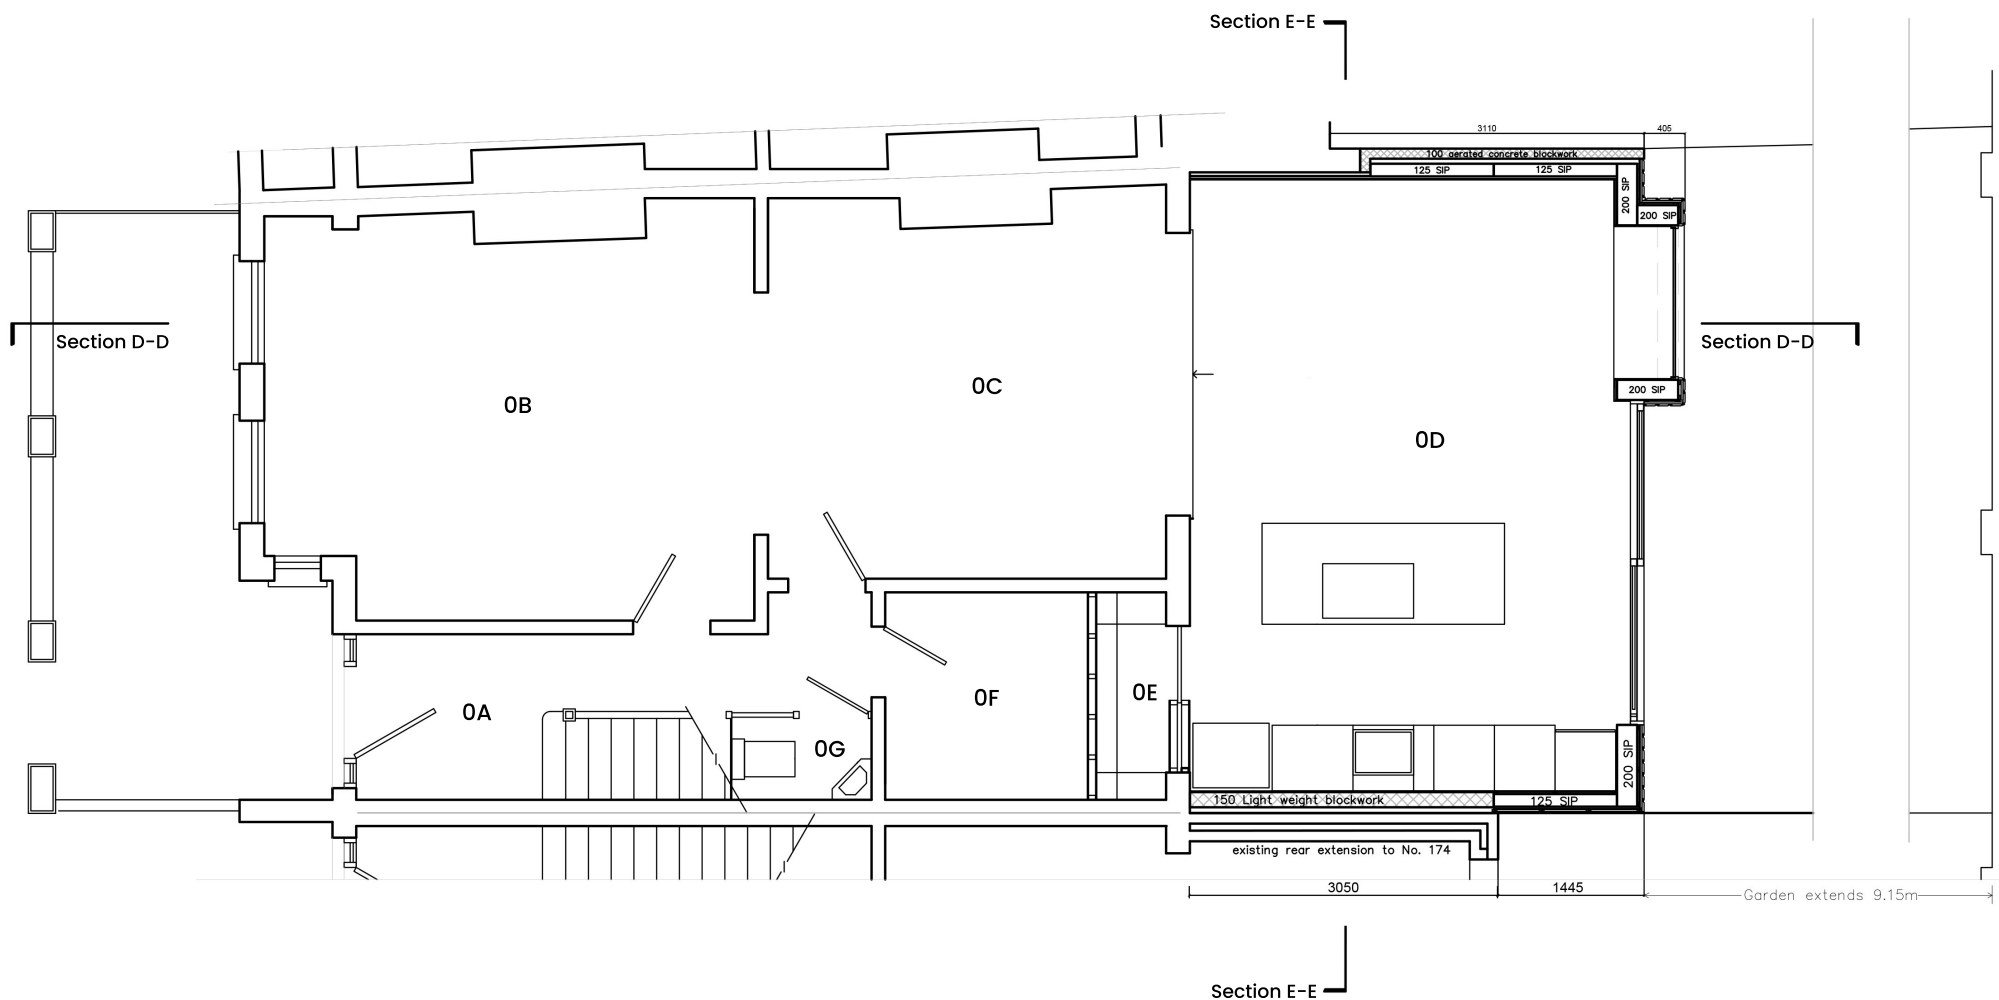

0A Hallway
 0B Living Room
 0C Living Room
 0D Kitchen
 0E Pantry
 0F Utility Room
 0G W.C.

 

Simon Gatti AA Dipl

+44 (0) 7587 197 093
 simongatti@gmail.com

Project Title	176 BOUNDARY ROAD, N22 6AJ
Drawing Title	Ground Floor Plan as Proposed
Drawing Number	2022.BR.08
Scale	1:50@A3
Date	18/11/2022