

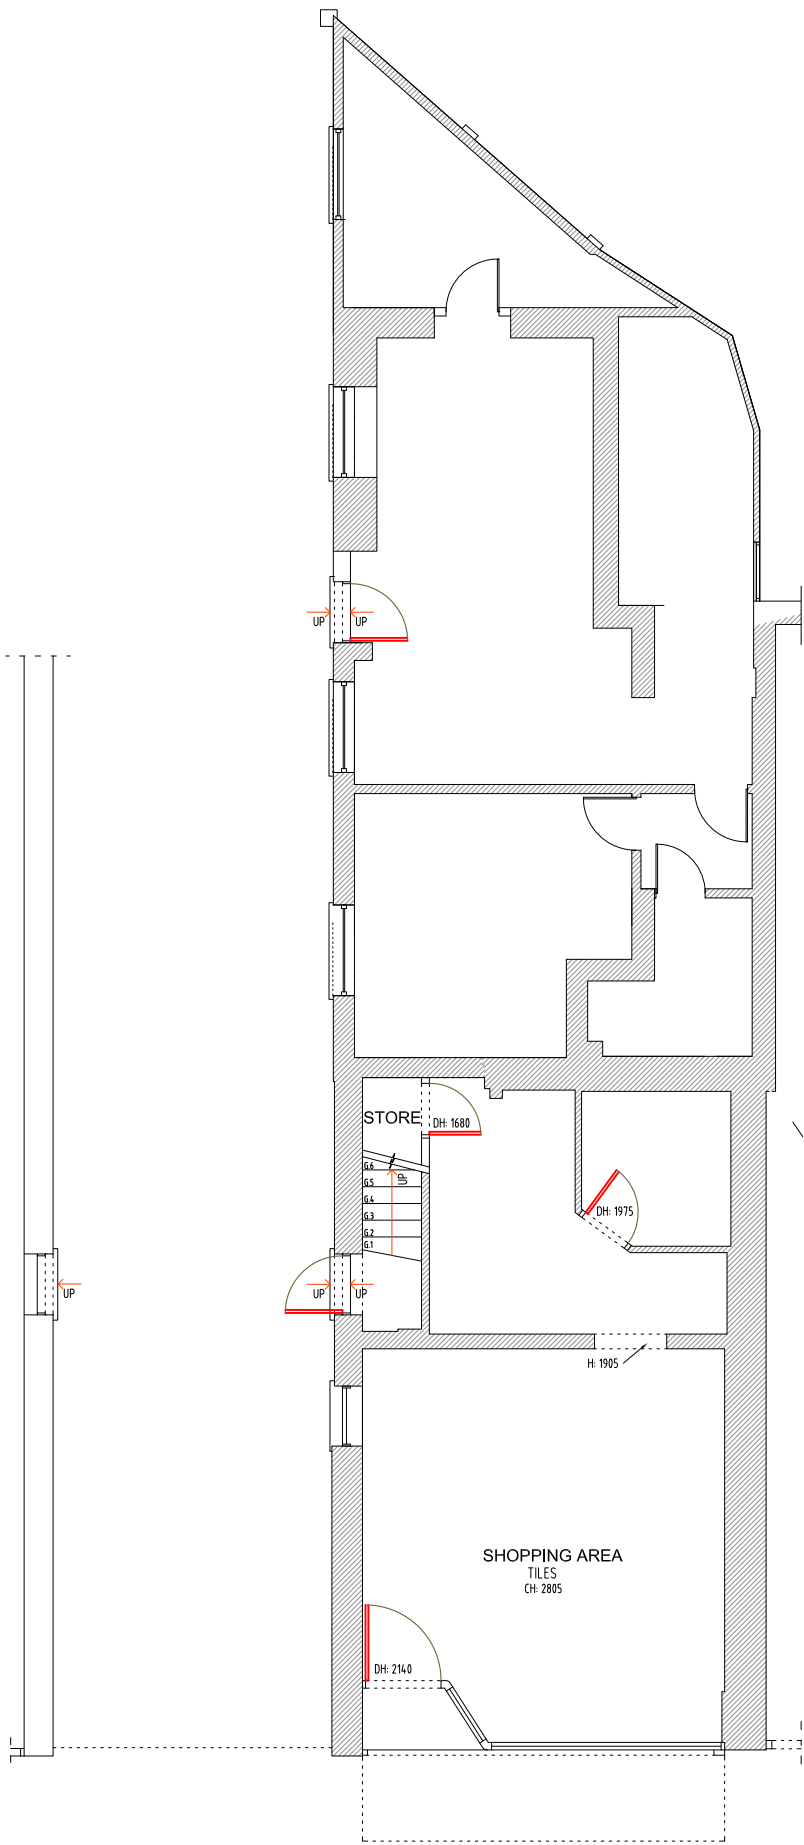


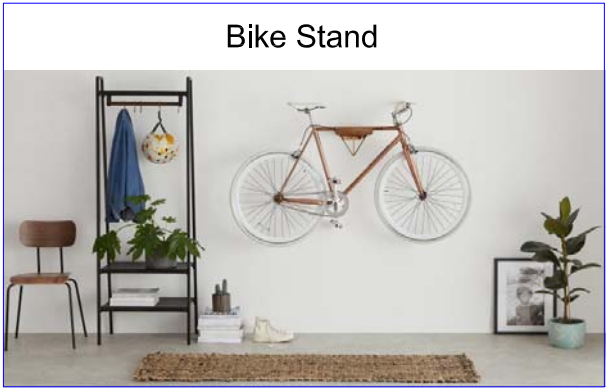


Existing Ground Floor

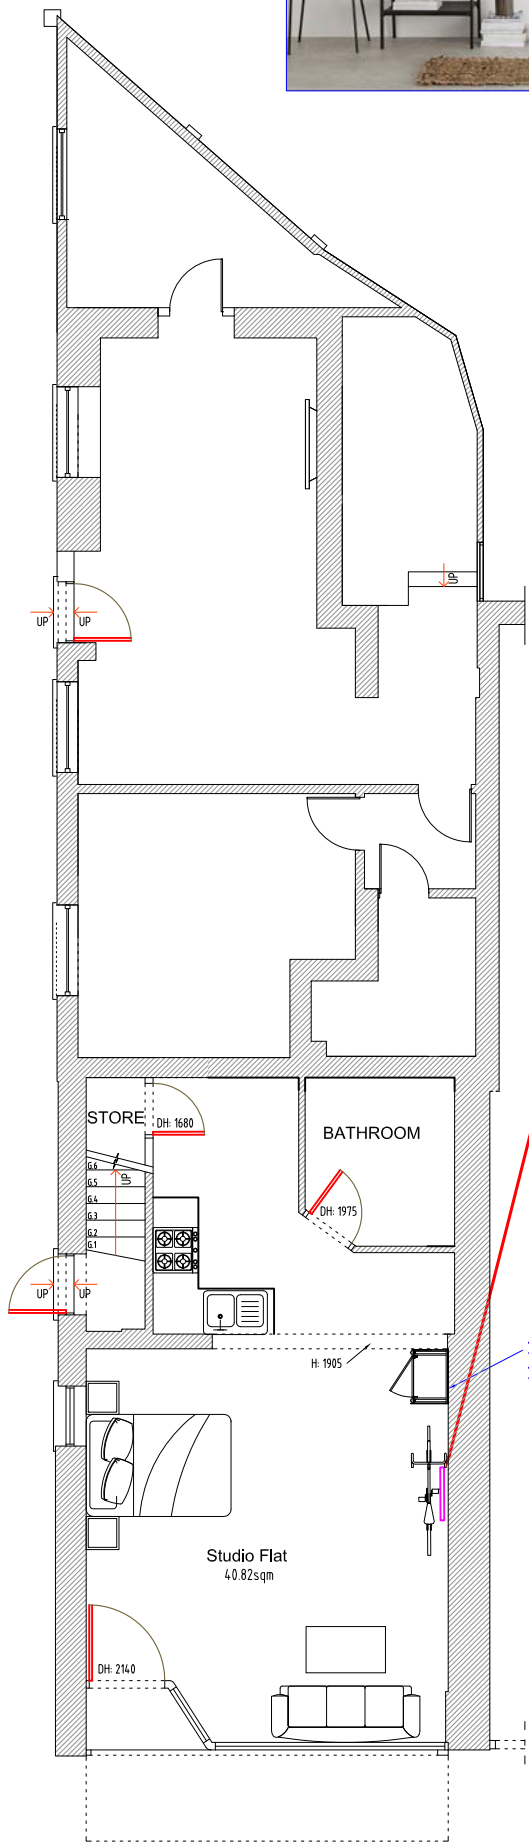

Proposed Ground Floor

Sealable Cupboard for Waste Storage till day of collection

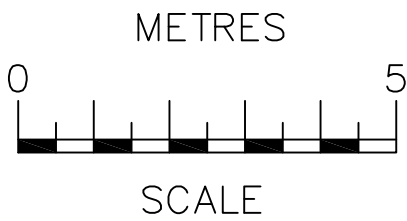

OCC Building A
105 Eade Road
London
N4 1TJ
Tel: (020) 8150 1820
info@ajplans.co.uk

Project:
523 Seven Sisters Road,
London N15 6EP

Title: **EXISTING & PROPOSED**
Floor Plans

Date: **02.11.22**

Scale: **1:100 @ A3**

Dwg. No.
SSR.523.EX.PR.201

Rev:

NOTES
The contractors are to check all the dimensions, levels, drain runs and general condition of the site before works commence.

All works are to be carried out in accordance with current Building Regulations, British Standards, Code of Practice and Local Authority Requirements. Do not scale of from this drawing.