


General Notes

This drawing is copyright of KSR architects. This drawing must be read in conjunction with the Designer's Risk Assessment, specification and all other relevant documentation and drawings.

KSR architects accept no liability for any expense, loss or damage of whatsoever nature and however arising from any variation made to this drawing or in the execution of the work to which it relates which has not been referred to them and their approval obtained.

Areas are based on un-checked survey and are approximate only. Do not scale from this drawing or the digital data, only figured dimensions are to be used. Refer to linear scale for guidance.

Check all dimensions on site prior to carrying out any works and advise any discrepancy

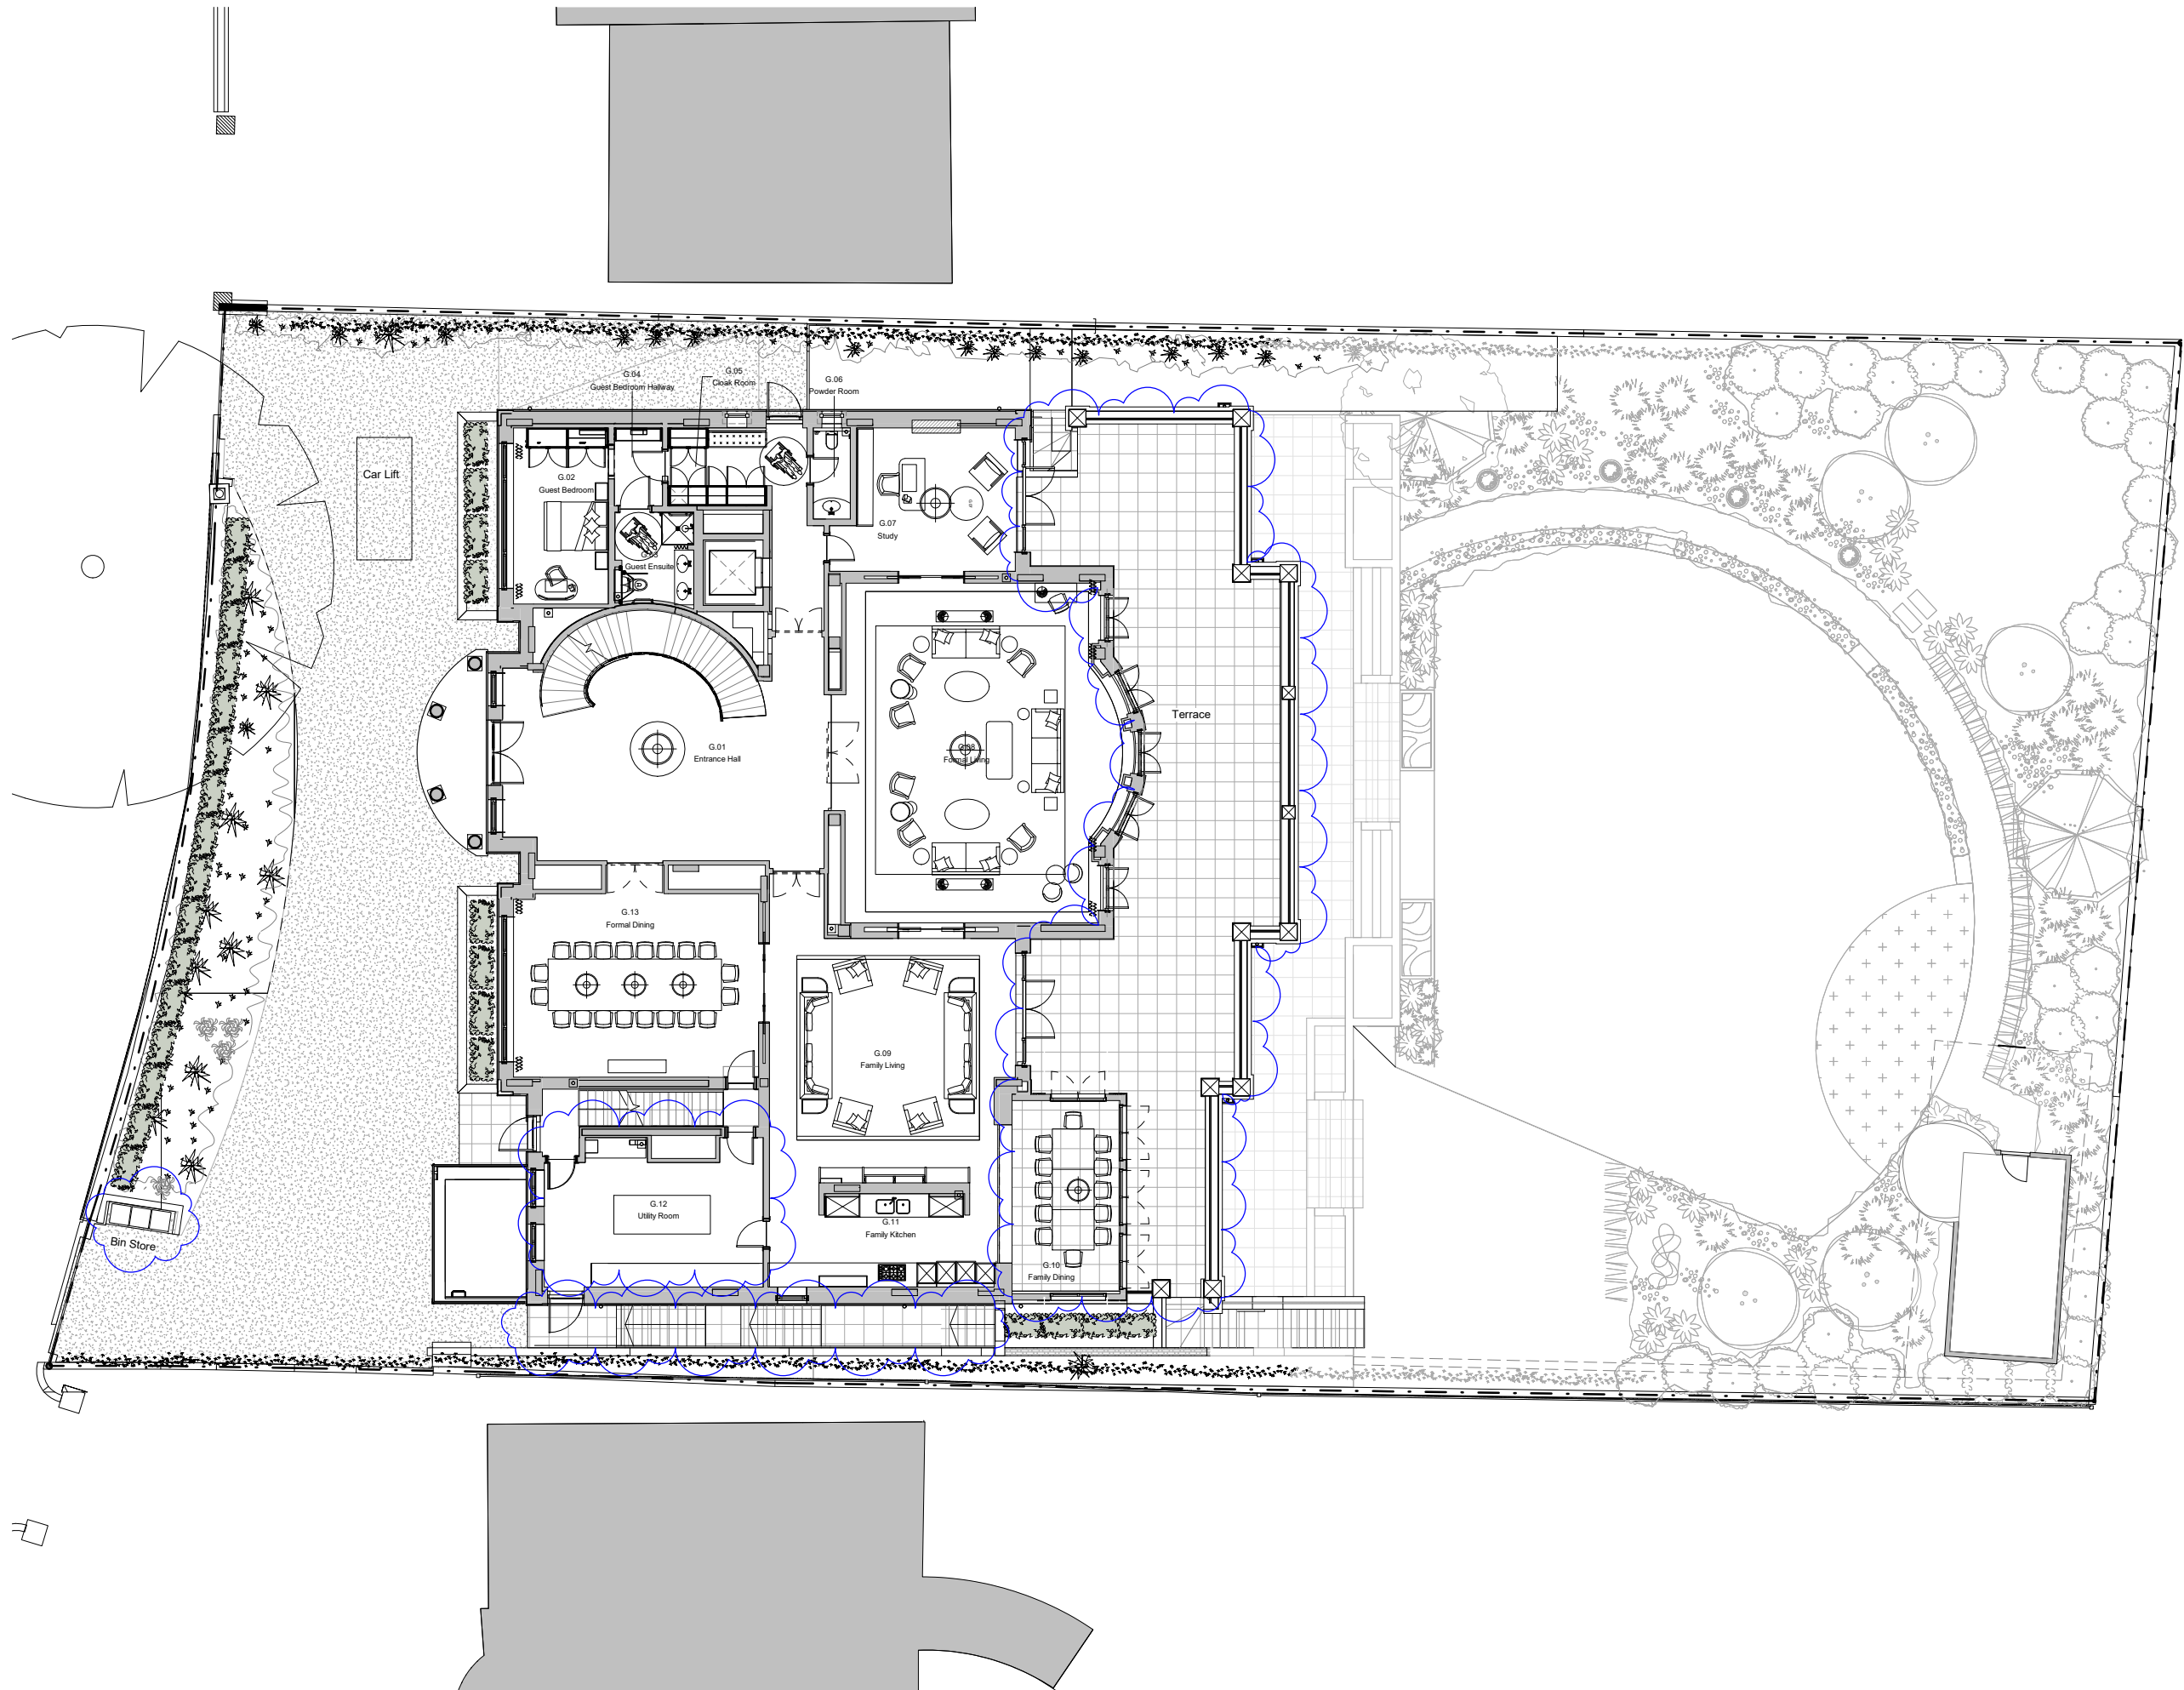

B	NMA Application	15.11.22	PBR
A	NMA Application	24.05.22	PBR
Rev	Description	Date	By
1	Planning	24.10.19	LA

Status:

Key Plan:

PLANNING

0 1 2 4 8 m
Scale 1:100 @A1

KSR ARCHITECTS & INTERIOR DESIGNERS
KSR Architects LLP
14 Grosvenor Street
London W1T 0ND
info@ksrarchitects.com
t: +44 (0)20 7692 5000
www.ksrarchitects.com

Project:

42 Hampstead Lane

Drawing Title:

Ground Floor Plan

Date of first issue: 17/10/2019 Scale: 1:100 / 1:200 @A3

Drawn By: LA Checked By: DC © KSR Architects

Drawing No: 17049-P-100 Rev: B