



SITE LOCATION
(Scale 1:50000)

Reproduced by permission of Ordnance
Survey on behalf of the Controller of Her
Majesty's Stationery Office
All rights reserved. © Crown Copyright
licence no. 100047947

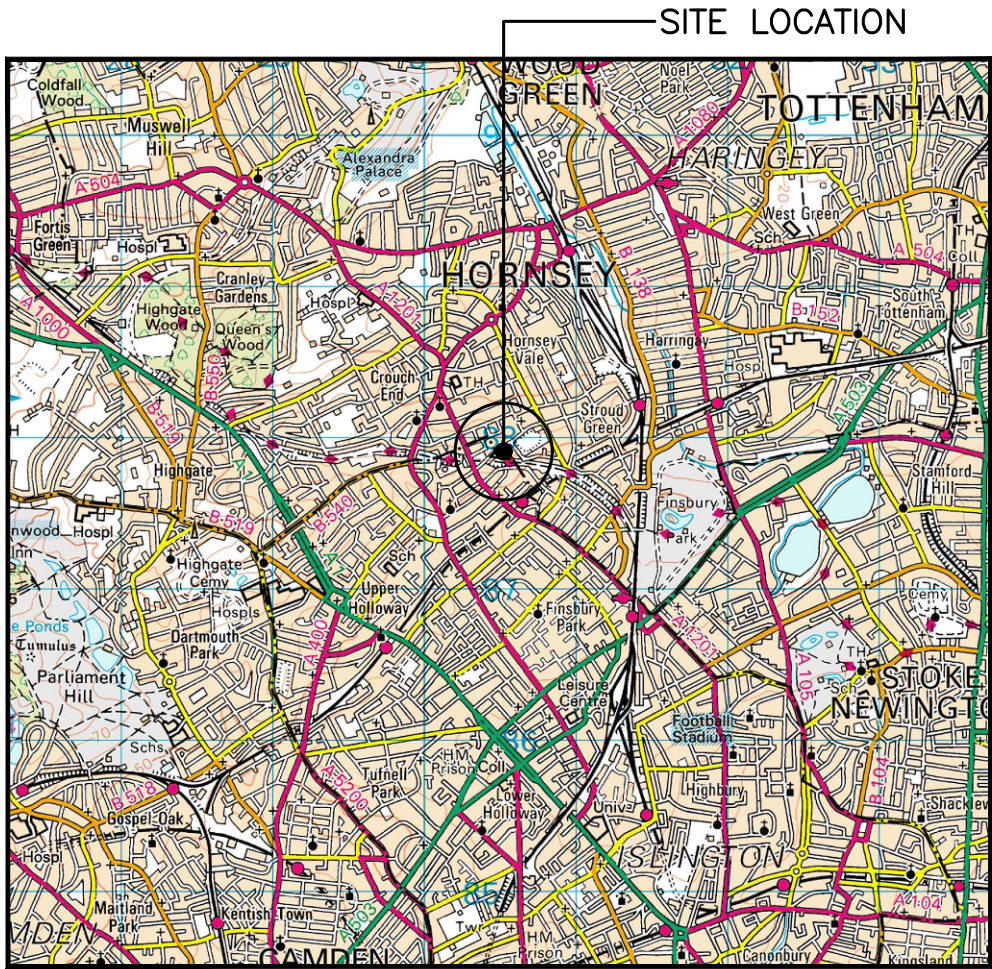

SITE PHOTOGRAPH

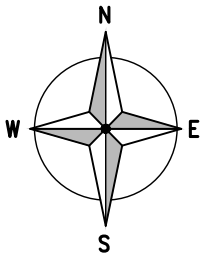


1879 00

1878 00



DETAILED SITE LOCATION
(Scale 1:1250)

Reproduced by permission of Ordnance
Survey on behalf of the Controller of Her
Majesty's Stationery Office
All rights reserved. © Crown Copyright
licence no. 100047947

 

ORIGINAL SCALE AT A3 – 1:1250

ALL DIMENSIONS IN METRES


ALL DIMENSIONS ARE IN mm UNLESS NOTED OTHERWISE

N.G.R | E: 530483 N: 187865

DIRECTIONS TO SITE:
HEAD SOUTHEAST ON M1, AT JUNCTION 2,
EXIT ONTO BARNET BY-PASS/GREAT N
WY./A1 TOWARD C. LONDON (THE
CITY)/HOLLOWAY/A406 EAST (N CIRCULAR),
CONTINUE TO FOLLOW BARNET
BY-PASS/GREAT N WY., CONTINUE ONTO N
CIRCULAR RD./A406, KEEP RIGHT TO
CONTINUE ON FALLODEN WY./A1, CONTINUE
TO FOLLOW FALLODEN WY, CONTINUE ONTO
LYTTELTON RD, CONTINUE ONTO AYLMER
RD/A1, CONTINUE TO FOLLOW A1, TURN LEFT
ONTO SHEPHERDS HL, AT THE ROUNDABOUT,
TAKE THE 2ND EXIT ONTO STANHOPE RD,
TURN LEFT ONTO AVENUE RD, CONTINUE
ONTO CRESCENT RD, TURN RIGHT ONTO
CROUCH END HILL/A103, TURN LEFT ONTO
CHRISTCHURCH RD, TURN RIGHT ONTO
CROUCH HILL/A1201, TURN LEFT ONTO
MOUNT VIEW RD, DESTINATION WILL BE ON
THE RIGHT.

NOTES:

A	Issued for Approval	ICS	ICS	12.10.22
REV	MODIFICATION	BY	CH	DATE

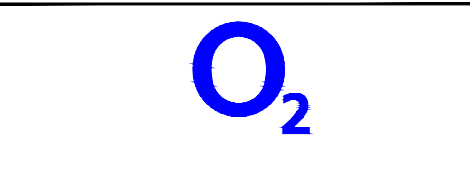

Cell Name	Opt.
VIDEO COURT	A

Cell ID No

CORNERSTONE	VMO2	VF
20763026 E323808	043444	07914

Site Address / Contact Details

2 MOUNT VIEW ROAD
LONDON
N4 4SJ

Drawing Title:
SITE LOCATION MAPS

Purpose of issue:
PLANNING

Drawing Number:
100

Surveyed By:
ICS

Original Sheet Size:
A3

Pack Issue:
B


Drawn:
ICS

Date:
12.10.22

Checked:
ICS


Date:
12.10.22

SDNT0005 Version 1.0

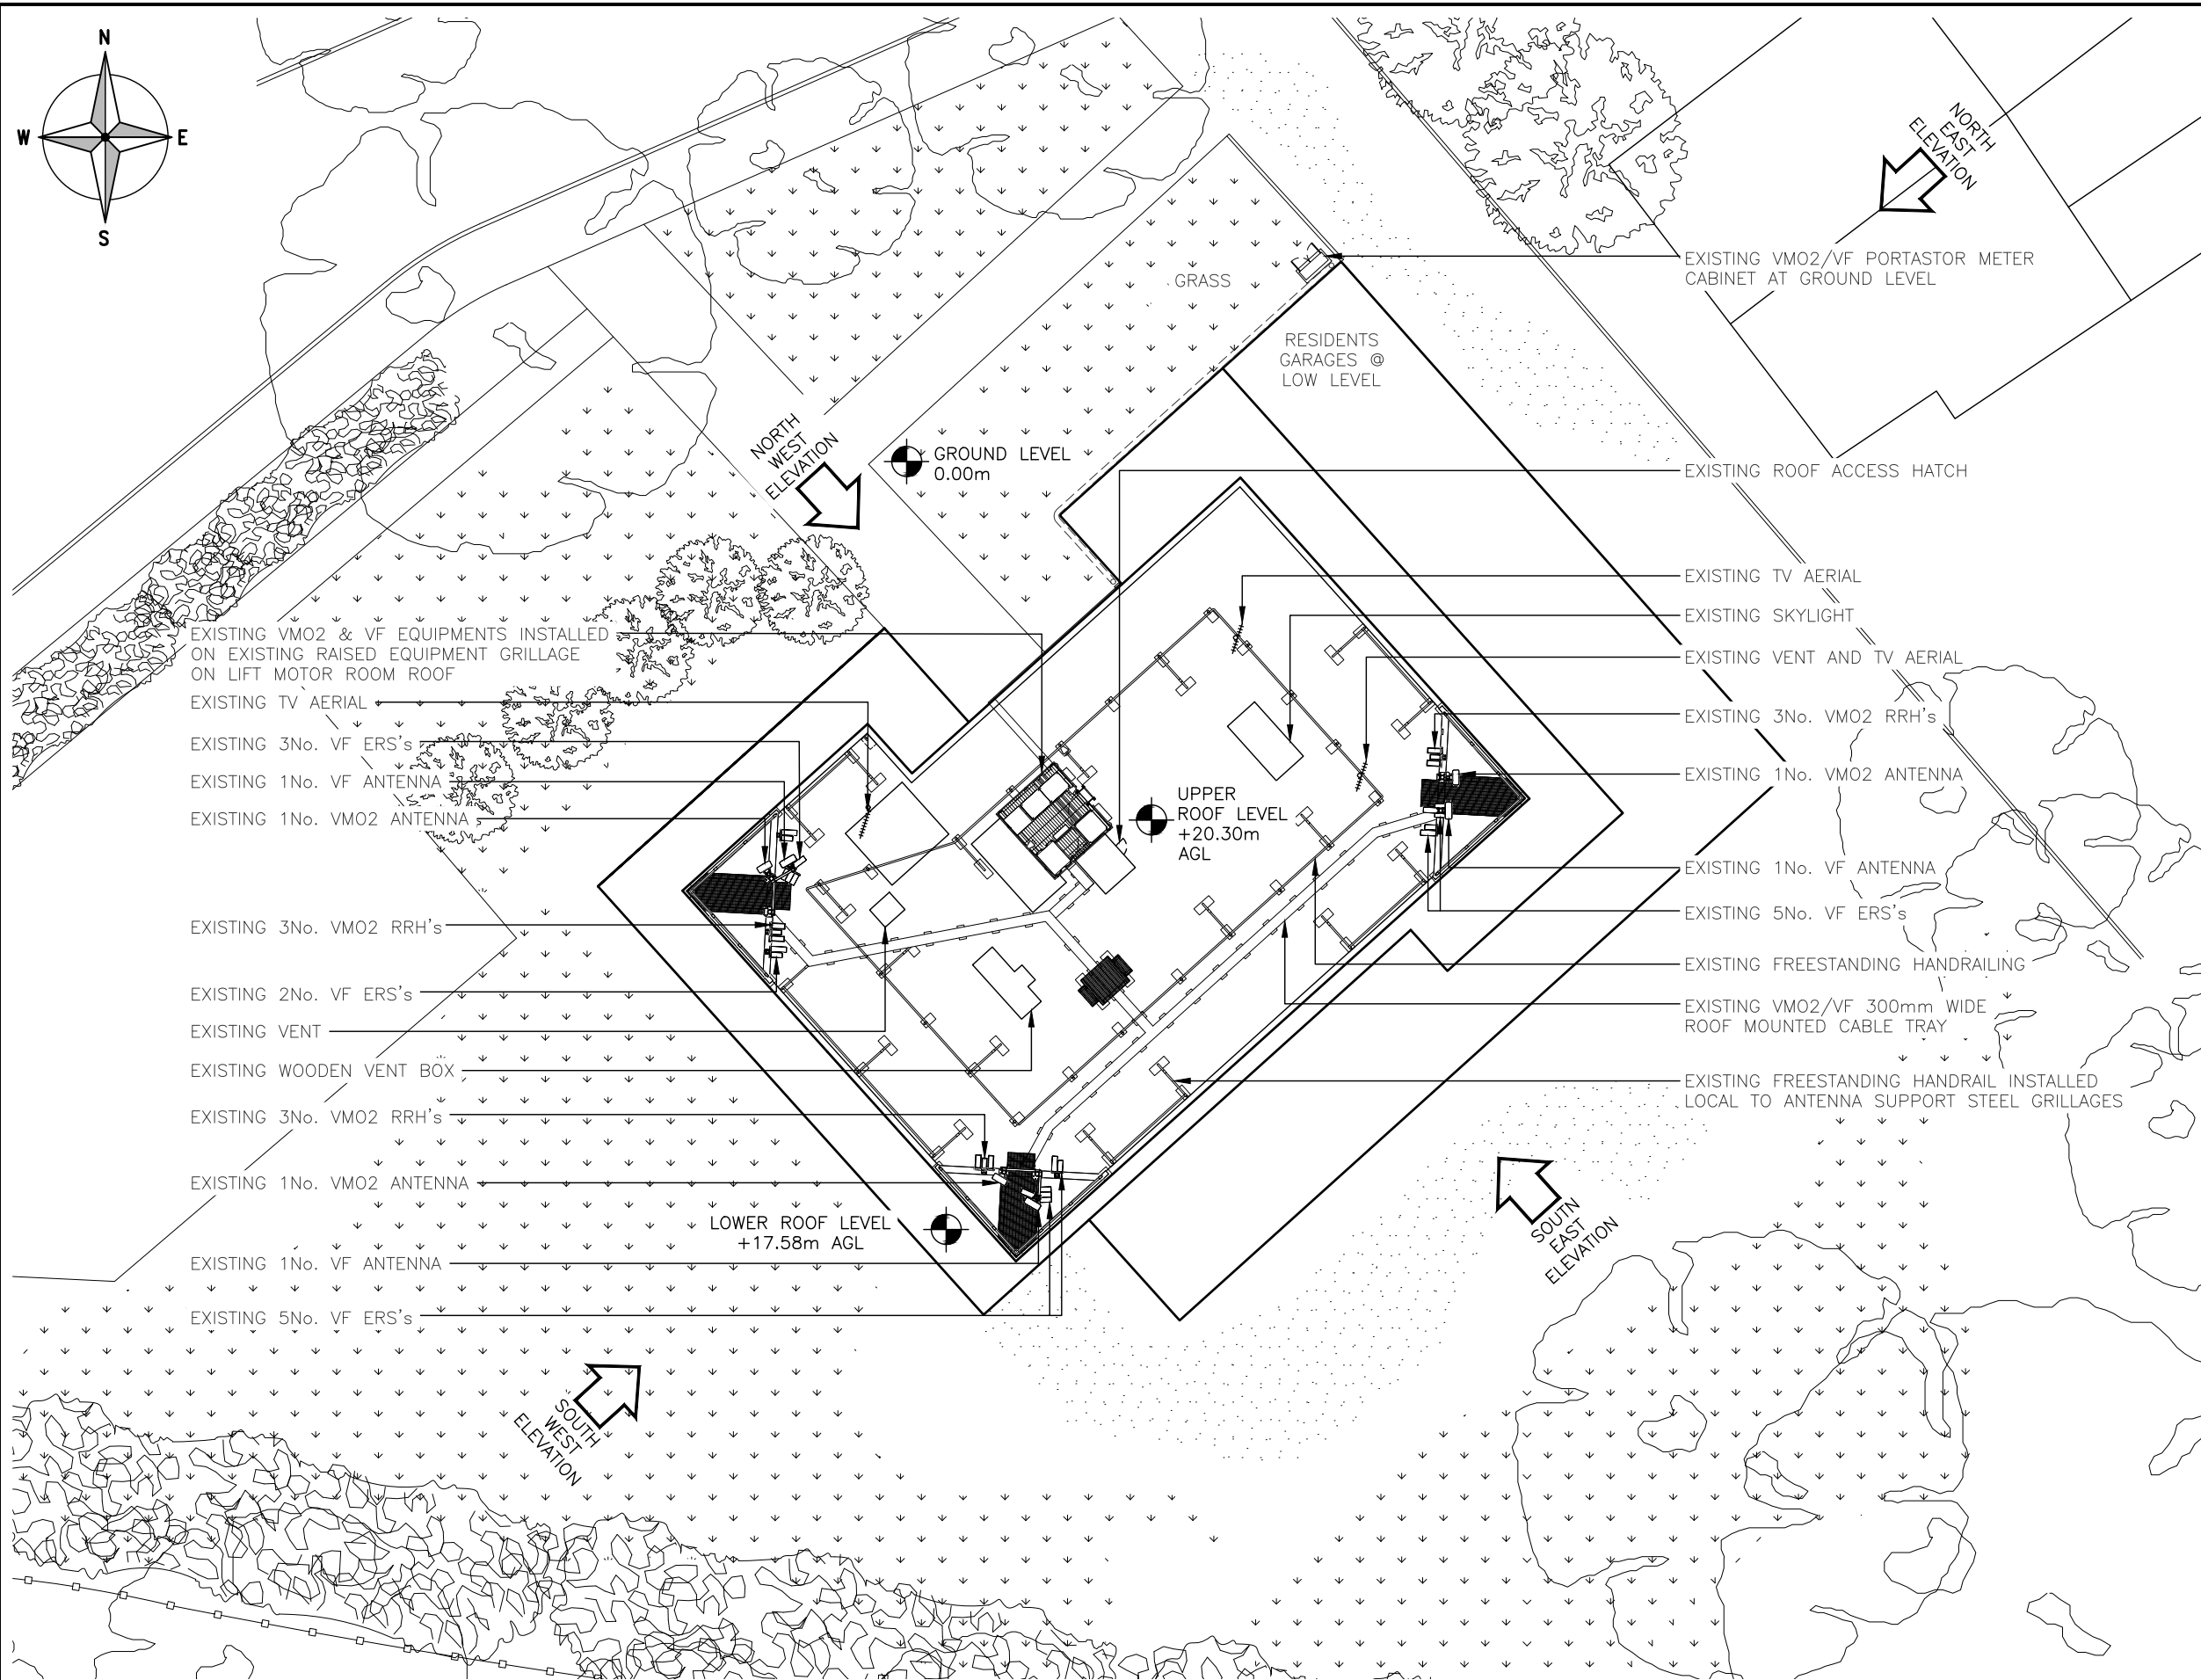

IMPORTANT NOTE:
GA HAS BEEN PRODUCED FOR ACCELERATED DEFRAG
PROJECT UTILISING SURVEY INFORMATION FROM N7
DESIGN DATED 14.09.2021. NEW SURVEY TO BE
COMPLETED PRIOR TO DD, GENERAL SITE
ARRANGEMENT IS SUBJECT TO CHANGE FOLLOWING
COMPLETION OF UPDATED SURVEY

EXISTING SITE PLAN
(1:200)

 


ORIGINAL SCALE AT A3 – 1:200

ALL DIMENSIONS IN MILLIMETRES

ALL DIMENSIONS ARE IN mm UNLESS NOTED OTHERWISE

N.G.R	E: 530483	N: 187865
-------	-----------	-----------

A	Issued for Approval	ICS	ICS	12.10.22
REV	MODIFICATION	BY	CH	DATE

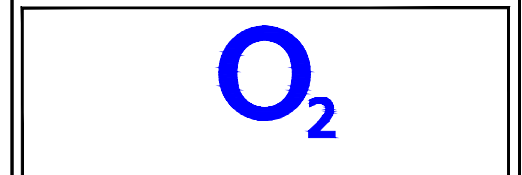

Cell Name	Opt.
VIDEO COURT	A

Cell ID No

CORNERSTONE	VMO2	VF
20763026 E323808	043444	07914

Site Address / Contact Details

2 MOUNT VIEW ROAD
LONDON
N4 4SJ

Drawing Title: EXISTING SITE PLAN

Purpose of issue:	PLANNING
-------------------	----------

Dwg
Rev:

Drawing Number:	200	A
-----------------	-----	---


A

Surveyed By: ICS	Original Sheet Size: A3	Pack Issue:
---------------------	----------------------------	----------------

Pack
Issue:

Drawn: ICS	Date: 12.10.22	Checked: ICS	Date: 12.10.22	B
---------------	-------------------	-----------------	-------------------	---

B

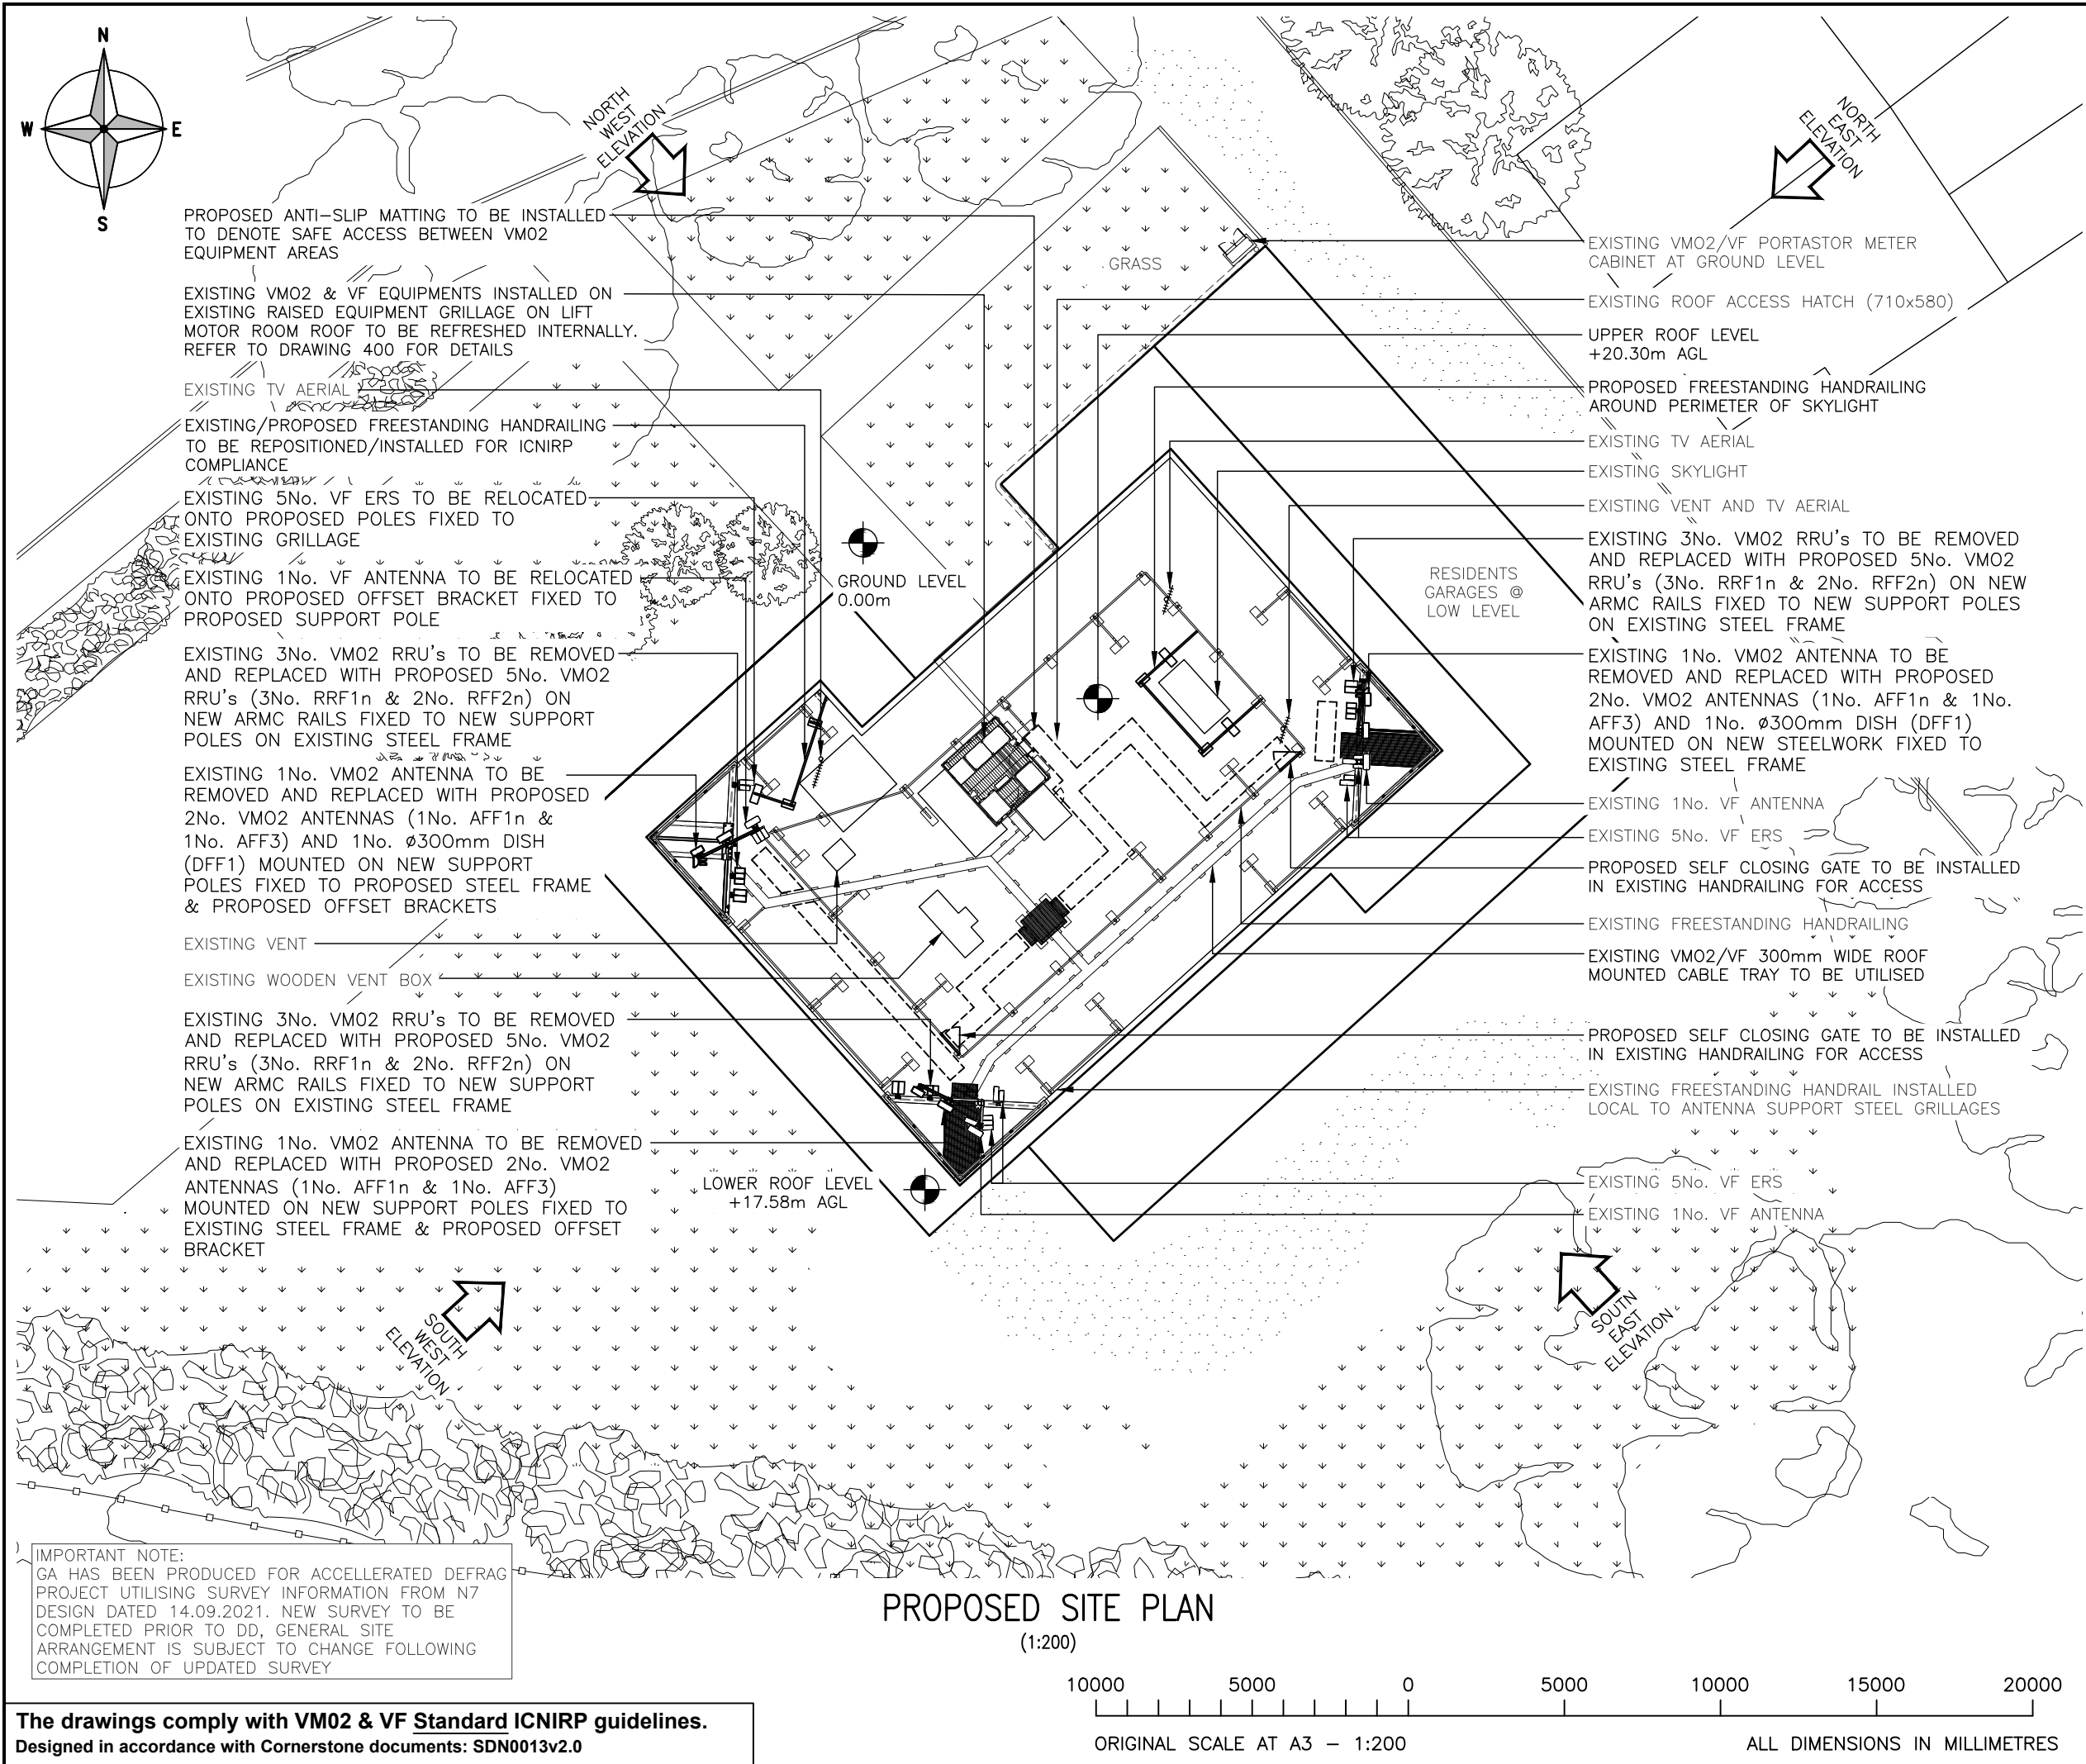

ALL DIMENSIONS ARE IN mm UNLESS NOTED OTHERWISE

N.G.R

E: 530483

N: 187865

STRUCTURAL NOTE:

SUITABILITY OF THE PROPOSED STRUCTURAL LOADINGS & SUITABILITY OF THE EXISTING/PROPOSED STEELWORK NEED TO BE DETERMINED AND CONFIRMED OR REJECTED FOLLOWING COMPLETION OF STRUCTURAL ANALYSIS. THIS INCLUDES LOCATING COLUMNS/BEAMS & CONFIRMING ROOF CONSTRUCTION. PROPOSED EQUIPMENT LOCATIONS ARE SUBJECT TO MINOR CHANGES FOLLOWING COMPLETION OF THESE WORKS

A	Issued for Approval	ICS	ICS	12.10.22	
REV	MODIFICATION	BY	CH	DATE	

Cell Name		Opt.
VIDEO COURT		A
Cell ID No		
CORNERSTONE	VM02	VF
20763026 E323808	043444	07914


Site Address / Contact Details

2 MOUNT VIEW ROAD
LONDON
N4 4SJ

Drawing Title:
PROPOSED SITE PLAN

Purpose of issue:		Dwg Rev:
PLANNING		
Drawing Number:		
201		A
Surveyed By:	Original Sheet Size:	Pack Issue:
ICS	A3	
Drawn:	Date:	Checked:
ICS	12.10.22	ICS
		Date:
		12.10.22
		B

The drawings comply with VM02 & VF Standard ICNIRP guidelines.
Designed in accordance with Cornerstone documents: SDN0013v2.0

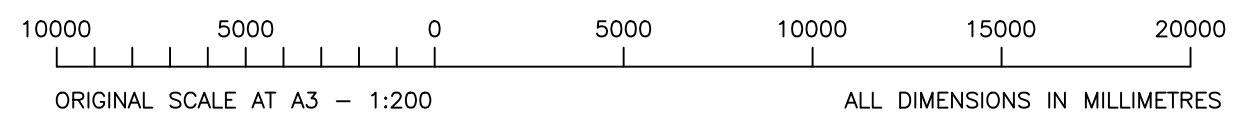




TOP OF LOWER ROOF LEVEL
+17.58m A.G.L.

(1:200)



IMPORTANT NOTE:
GA HAS BEEN PRODUCED FOR ACCELERATED DEFRAG
PROJECT UTILISING SURVEY INFORMATION FROM N7
DESIGN DATED 14.09.2021. NEW SURVEY TO BE
COMPLETED PRIOR TO DD, GENERAL SITE
ARRANGEMENT IS SUBJECT TO CHANGE FOLLOWING
COMPLETION OF UPDATED SURVEY


Drawn: ICS	Date: 12.10.22	Checked: ICS	Date: 12.10.22	B
---------------	-------------------	-----------------	-------------------	---

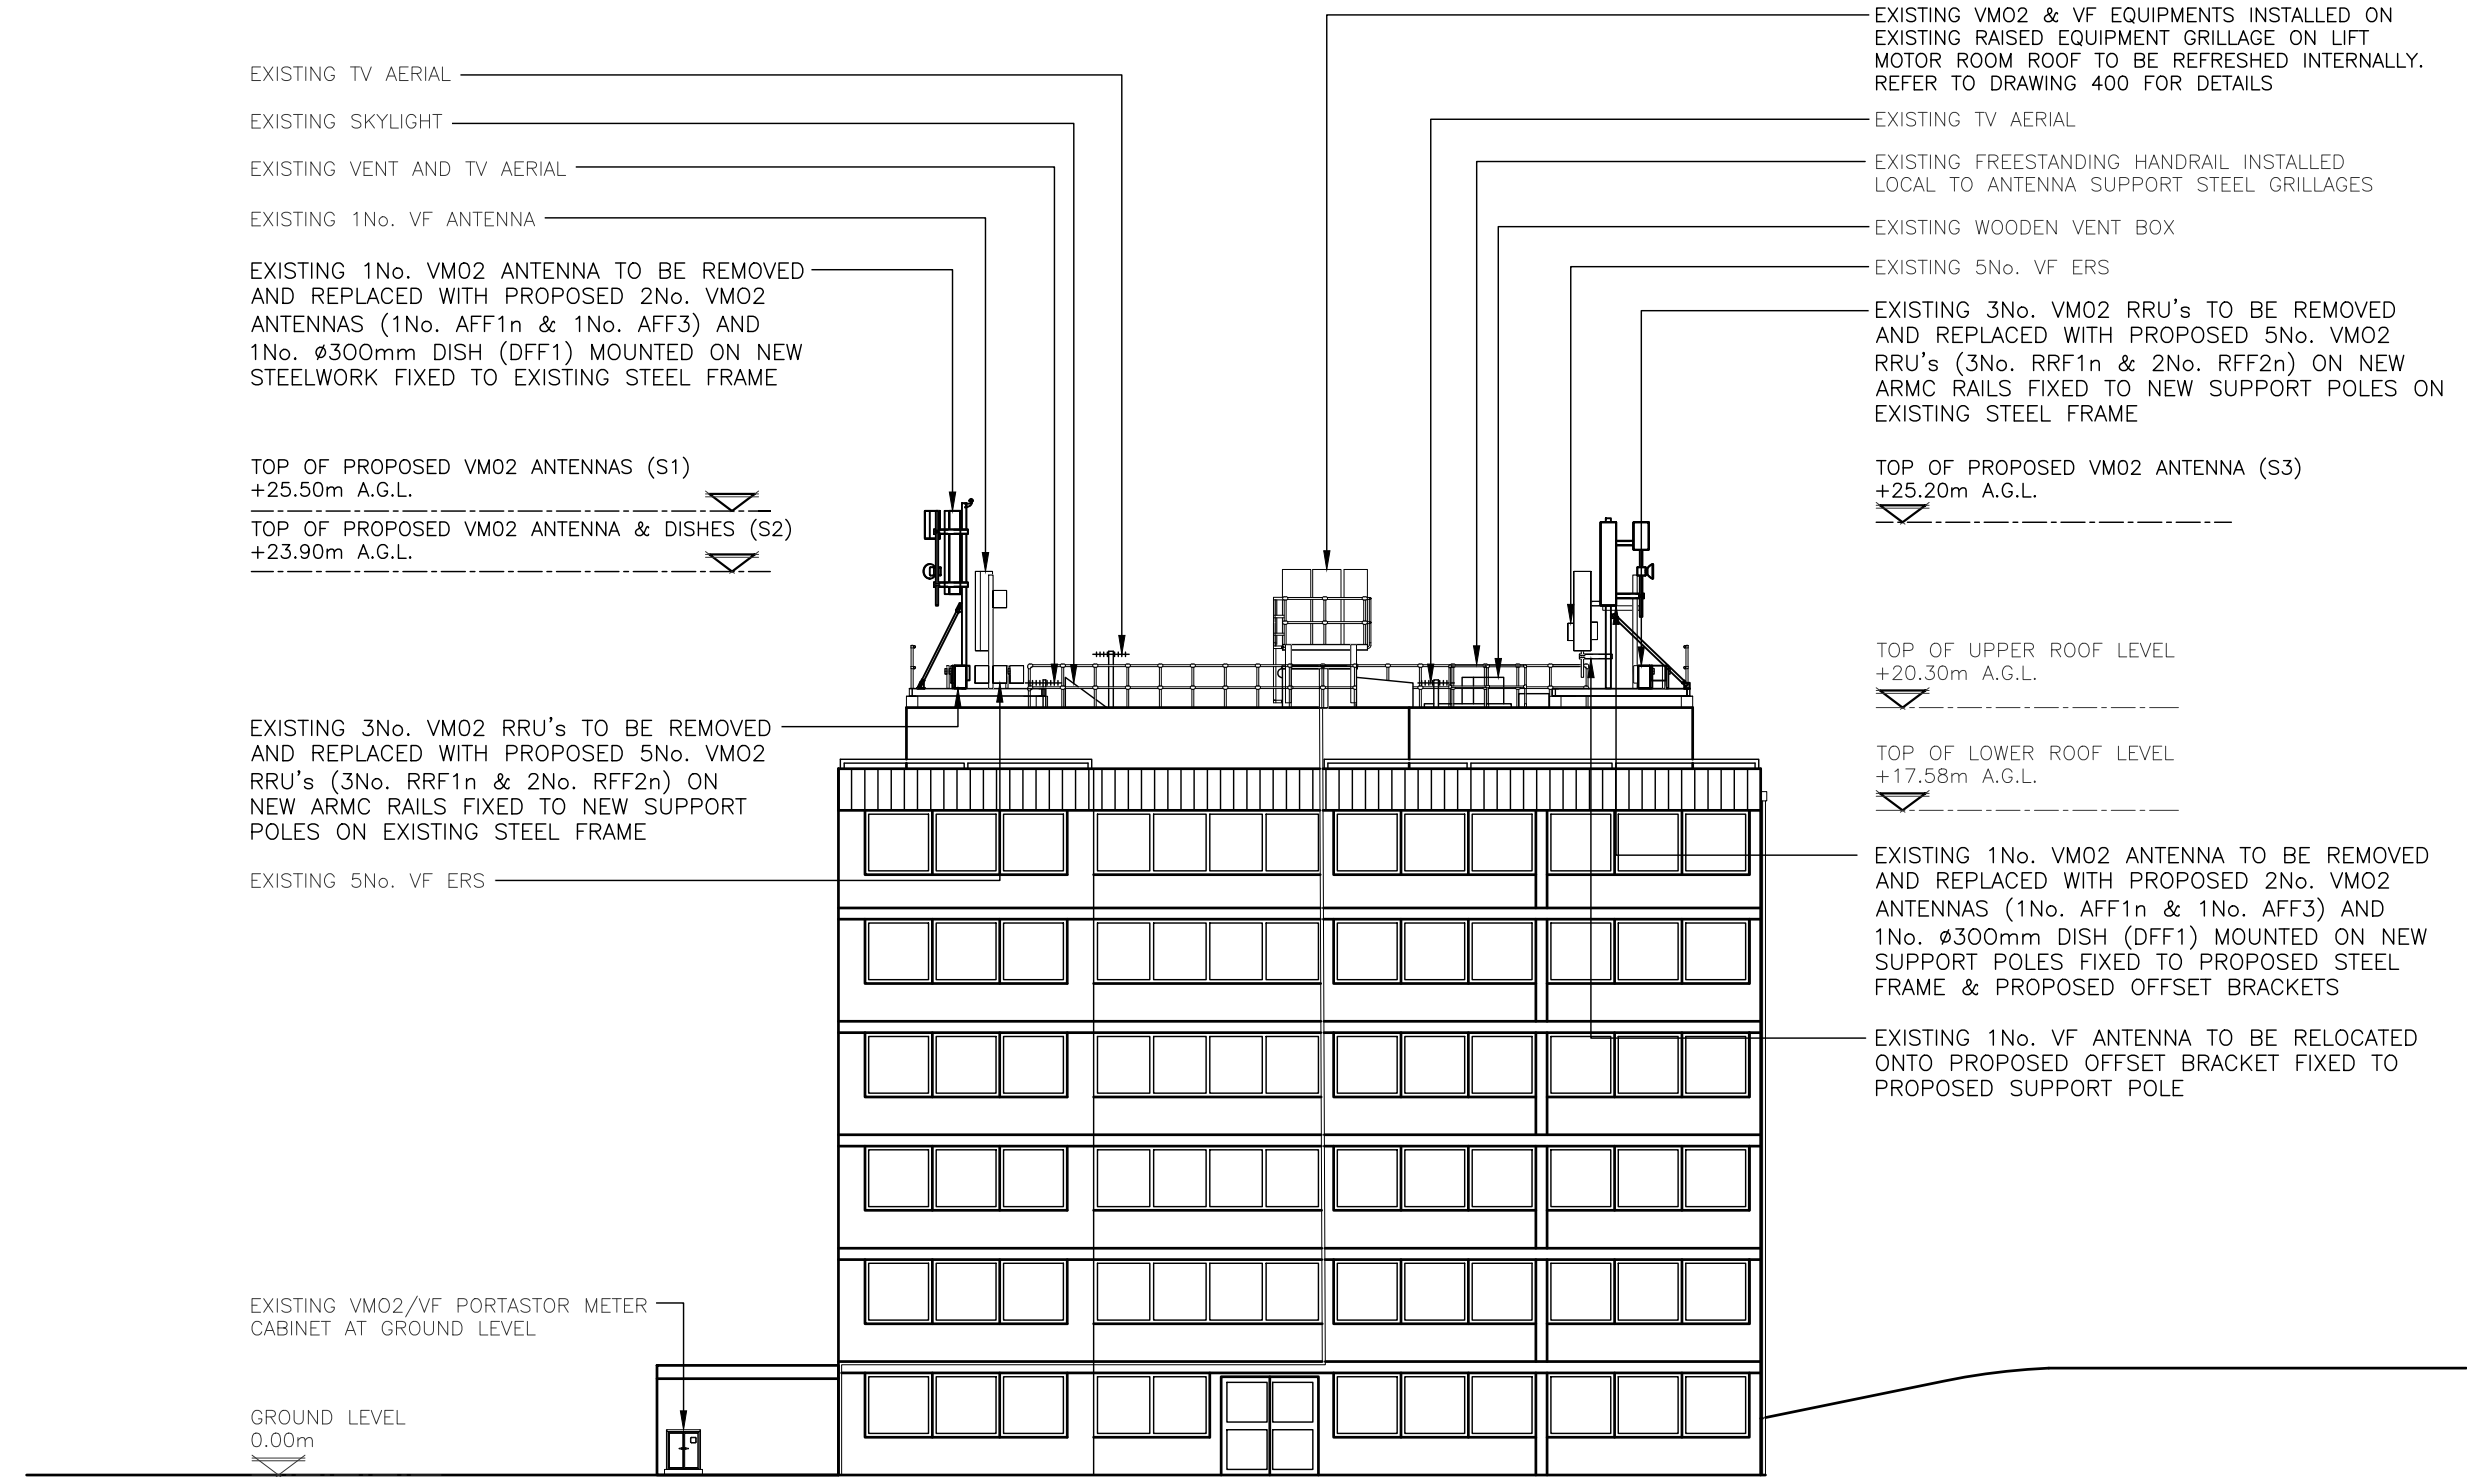

IMPORTANT NOTE:
GA HAS BEEN PRODUCED FOR ACCELERATED DEFRAG
PROJECT UTILISING SURVEY INFORMATION FROM N7
DESIGN DATED 14.09.2021. NEW SURVEY TO BE
COMPLETED PRIOR TO DD, GENERAL SITE
ARRANGEMENT IS SUBJECT TO CHANGE FOLLOWING
COMPLETION OF UPDATED SURVEY

The drawings comply with VM02 & VF Standard ICNIRP guidelines.
Designed in accordance with Cornerstone documents: SDN0013v2.0

PROPOSED NORTH WEST ELEVATION
(1:200)

 

ALL DIMENSIONS ARE IN mm UNLESS NOTED OTHERWISE

N.G.R

E: 530483 N: 187865

STRUCTURAL NOTE:

SUITABILITY OF THE PROPOSED STRUCTURAL LOADINGS & SUITABILITY OF THE EXISTING/PROPOSED STEELWORK NEED TO BE DETERMINED AND CONFIRMED OR REJECTED FOLLOWING COMPLETION OF STRUCTURAL ANALYSIS. THIS INCLUDES LOCATING COLUMNS/BEAMS & CONFIRMING ROOF CONSTRUCTION. PROPOSED EQUIPMENT LOCATIONS ARE SUBJECT TO MINOR CHANGES FOLLOWING COMPLETION OF THESE WORKS

A	Issued for Approval	ICS	ICS	12.10.22
REV	MODIFICATION	BY	CH	DATE


Cell Name		Opt.
VIDEO COURT		A
Cell ID No		
CORNERSTONE	VM02	VF
20763026 E323808	043444	07914

Site Address / Contact Details

2 MOUNT VIEW ROAD
LONDON
N4 4SJ

Drawing Title:
PROPOSED NORTH WEST ELEVATION

Purpose of issue:		Dwg Rev:
PLANNING		
Drawing Number:		A
301		
Surveyed By:	Original Sheet Size:	Pack Issue:
ICS	A3	
Drawn:	Date:	Checked:
ICS	12.10.22	ICS
		Date:
		12.10.22
		B

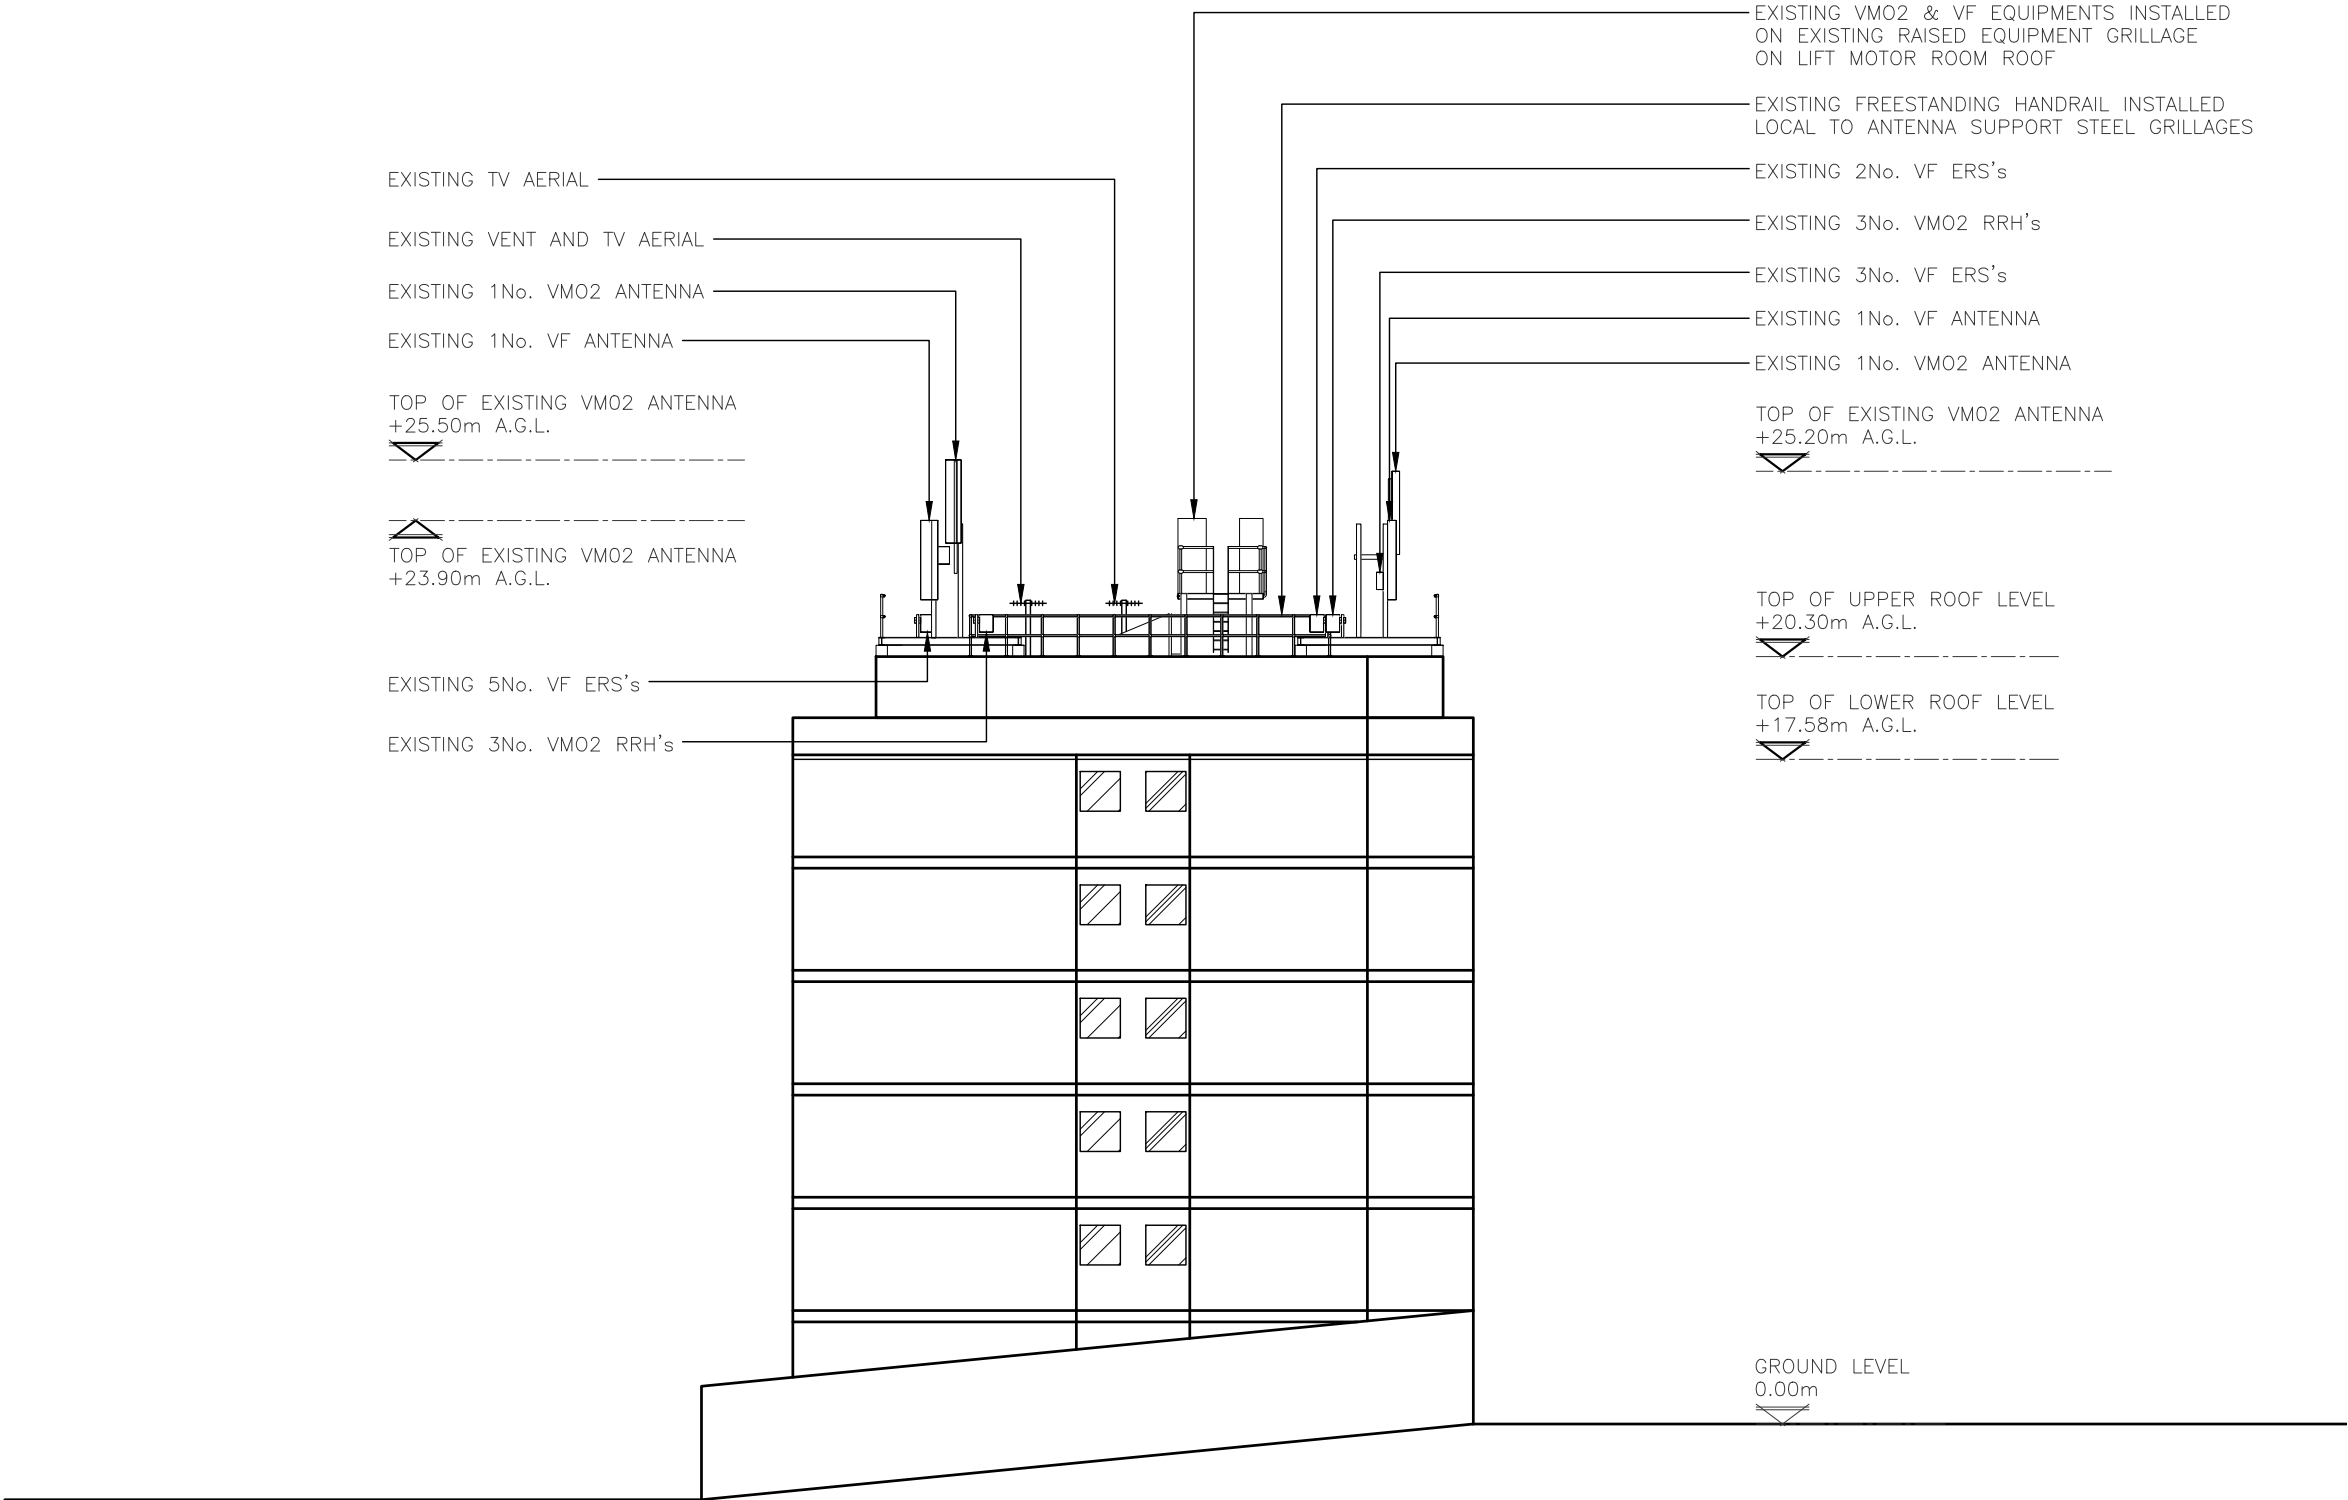

EXISTING NORTH EAST ELEVATION
(1:200)

IMPORTANT NOTE:
GA HAS BEEN PRODUCED FOR ACCELERATED DEFRAG
PROJECT UTILISING SURVEY INFORMATION FROM N7
DESIGN DATED 14.09.2021. NEW SURVEY TO BE
COMPLETED PRIOR TO DD, GENERAL SITE
ARRANGEMENT IS SUBJECT TO CHANGE FOLLOWING
COMPLETION OF UPDATED SURVEY


ORIGINAL SCALE AT A3 – 1:200

ALL DIMENSIONS IN MILLIMETRES

ALL DIMENSIONS ARE IN mm UNLESS NOTED OTHERWISE

N.G.R | E: 530483 | N: 187865

A	Issued for Approval	ICS	ICS	25.10.22
REV	MODIFICATION	BY	CH	DATE

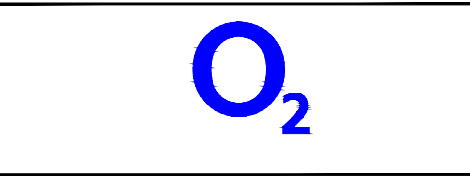

Cell Name	Opt.
VIDEO COURT	A

Cell ID No

CORNERSTONE	VMO2	VF
20763026 E323808	043444	07914

Site Address / Contact Details


2 MOUNT VIEW ROAD
LONDON
N4 4SJ

Drawing Title:
EXISTING NORTH EAST ELEVATION

Purpose of issue:	PLANNING	Dwg Rev:
Drawing Number:	302	A

Surveyed By:	Original Sheet Size:	Pack Issue:
ICS	A3	


Drawn:	Date:	Checked:	Date:	
ICS	25.10.22	ICS	25.10.22	B

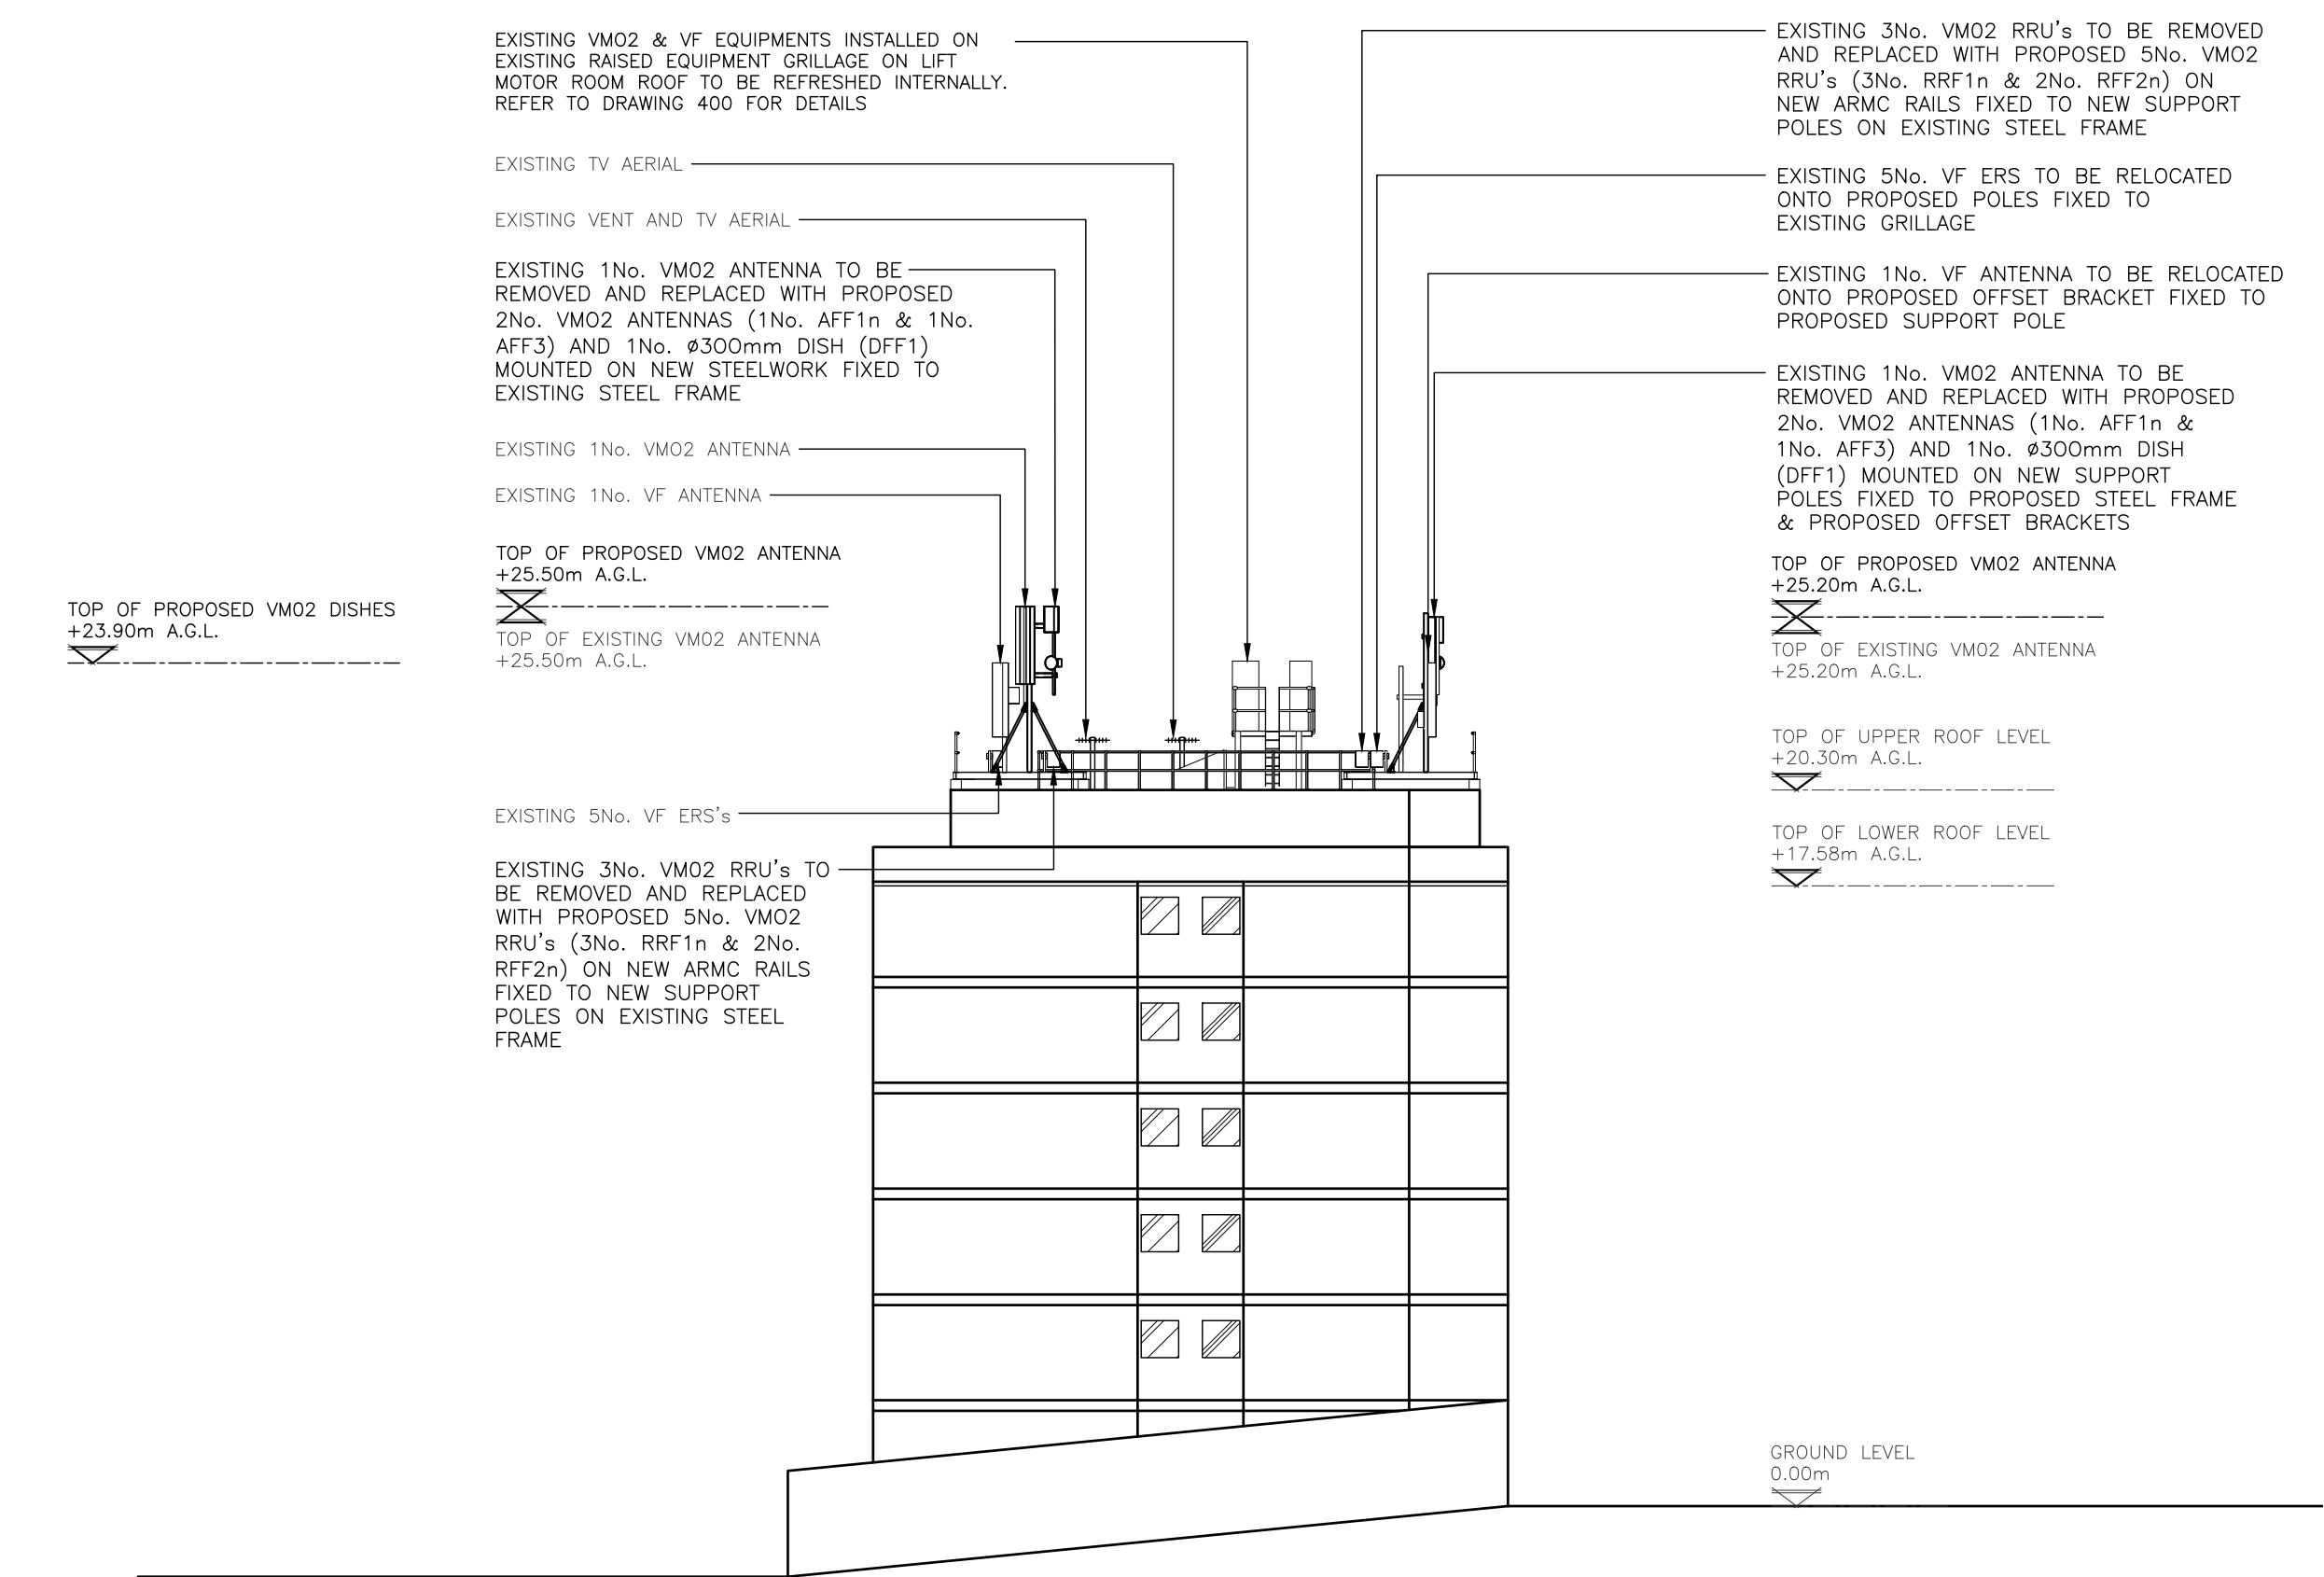

IMPORTANT NOTE:
GA HAS BEEN PRODUCED FOR ACCELERATED DEFRAG
PROJECT UTILISING SURVEY INFORMATION FROM N7
DESIGN DATED 14.09.2021. NEW SURVEY TO BE
COMPLETED PRIOR TO DD, GENERAL SITE
ARRANGEMENT IS SUBJECT TO CHANGE FOLLOWING
COMPLETION OF UPDATED SURVEY

The drawings comply with VM02 & VF Standard ICNIRP guidelines.
Designed in accordance with Cornerstone documents: SDN0013v2.0

PROPOSED NORTH EAST ELEVATION
(1:200)

 

ALL DIMENSIONS ARE IN mm UNLESS NOTED OTHERWISE

N.G.R

E: 530483 N: 187865

STRUCTURAL NOTE:

SUITABILITY OF THE PROPOSED STRUCTURAL LOADINGS & SUITABILITY OF THE EXISTING/PROPOSED STEELWORK NEED TO BE DETERMINED AND CONFIRMED OR REJECTED FOLLOWING COMPLETION OF STRUCTURAL ANALYSIS. THIS INCLUDES LOCATING COLUMNS/BEAMS & CONFIRMING ROOF CONSTRUCTION. PROPOSED EQUIPMENT LOCATIONS ARE SUBJECT TO MINOR CHANGES FOLLOWING COMPLETION OF THESE WORKS

A	Issued for Approval	ICS	ICS	25.10.22
REV	MODIFICATION	BY	CH	DATE


Cell Name		Opt.
VIDEO COURT		A
Cell ID No		
CORNERSTONE	VM02	VF
20763026 E323808	043444	07914

Site Address / Contact Details

2 MOUNT VIEW ROAD
LONDON
N4 4SJ


Drawing Title:
PROPOSED NORTH EAST ELEVATION

Purpose of issue:		Dwg Rev:		
PLANNING				
Drawing Number:				
303		A		
Surveyed By:	Original Sheet Size:	Pack Issue:		
ICS	A3			
Drawn:	Date:	Checked:	Date:	
ICS	25.10.22	ICS	25.10.22	B

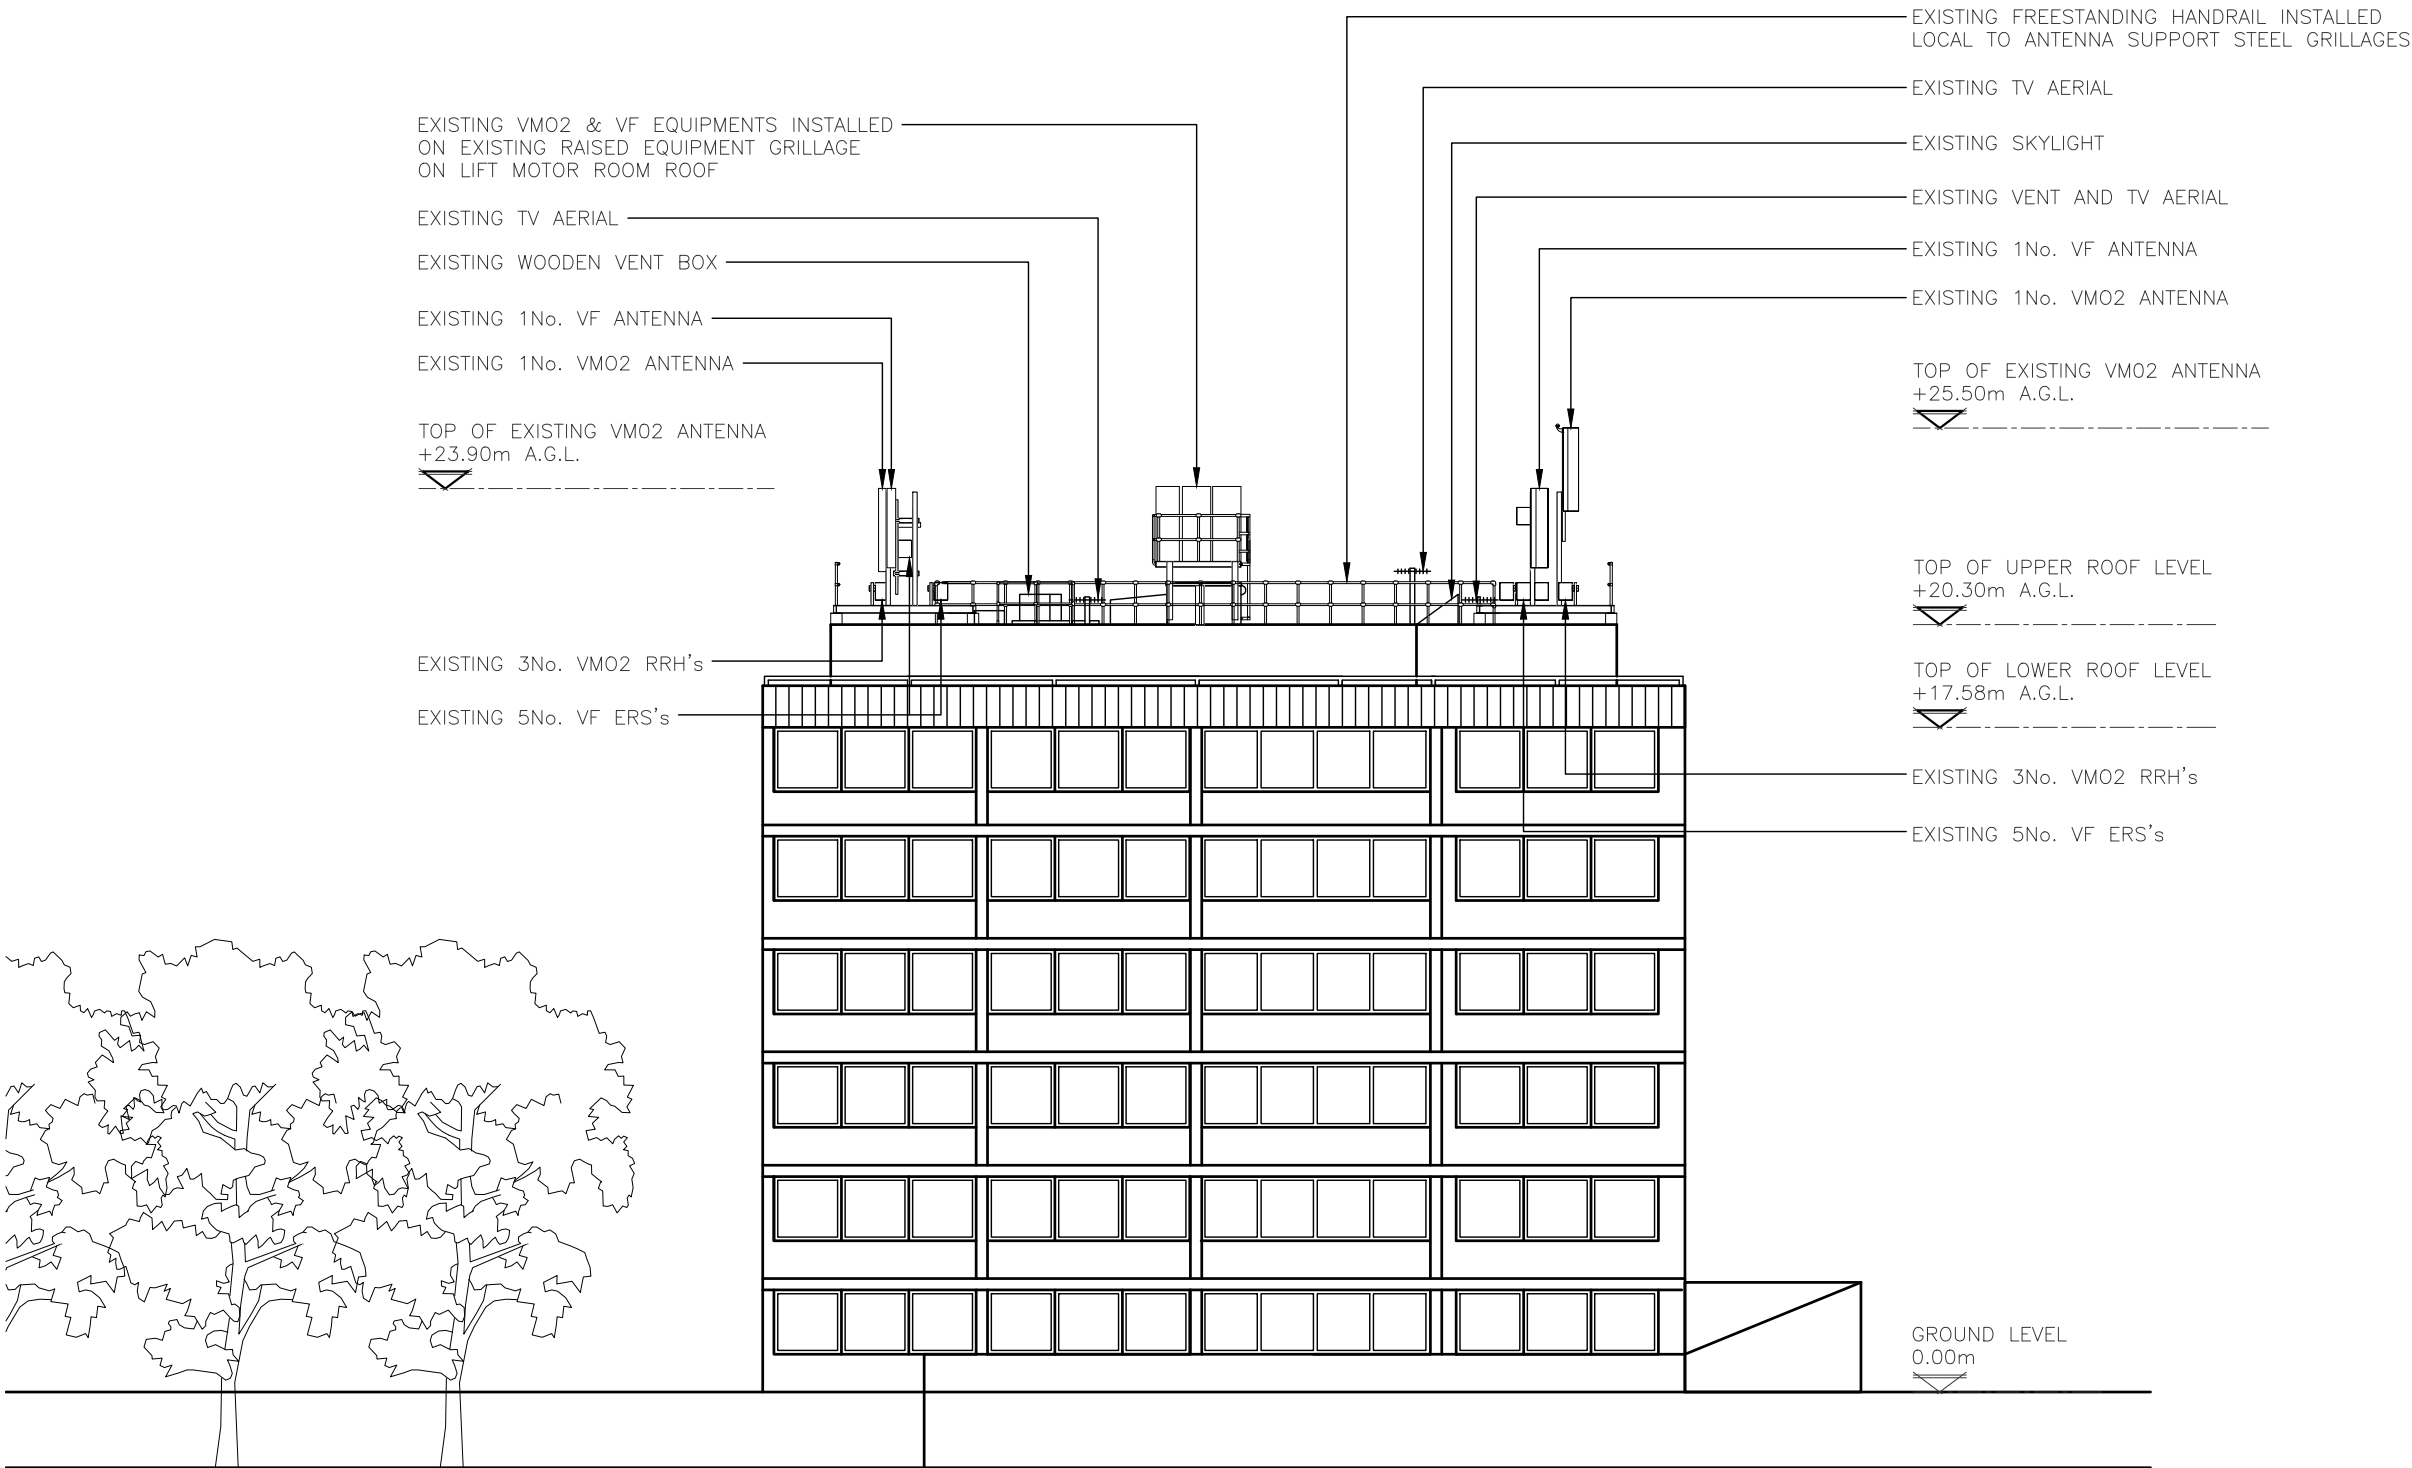

IMPORTANT NOTE:
GA HAS BEEN PRODUCED FOR ACCELERATED DEFRAG
PROJECT UTILISING SURVEY INFORMATION FROM N7
DESIGN DATED 14.09.2021. NEW SURVEY TO BE
COMPLETED PRIOR TO DD, GENERAL SITE
ARRANGEMENT IS SUBJECT TO CHANGE FOLLOWING
COMPLETION OF UPDATED SURVEY

EXISTING SOUTH EAST ELEVATION
(1:200)

 


ORIGINAL SCALE AT A3 – 1:200

ALL DIMENSIONS IN MILLIMETRES

ALL DIMENSIONS ARE IN mm UNLESS NOTED OTHERWISE

N.G.R | E: 530483 | N: 187865

A	Issued for Approval	ICS	ICS	25.10.22
REV	MODIFICATION	BY	CH	DATE

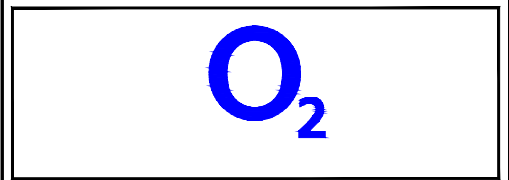

Cell Name	Opt.
VIDEO COURT	A

Cell ID No		
CORNERSTONE	VMO2	VF
20763026 E323808	043444	07914

Site Address / Contact Details		
2 MOUNT VIEW ROAD LONDON N4 4SJ		


Drawing Title:	EXISTING SOUTH EAST ELEVATION		
----------------	-------------------------------	--	--

Purpose of issue:	PLANNING	Dwg Rev:
-------------------	----------	----------

Drawing Number:	304	A
-----------------	-----	---

Surveyed By:	ICS	Original Sheet Size:	A3	Pack Issue:
--------------	-----	----------------------	----	-------------

Drawn:	ICS	Date:	25.10.22	Checked:	ICS	Date:	25.10.22	B
--------	-----	-------	----------	----------	-----	-------	----------	---

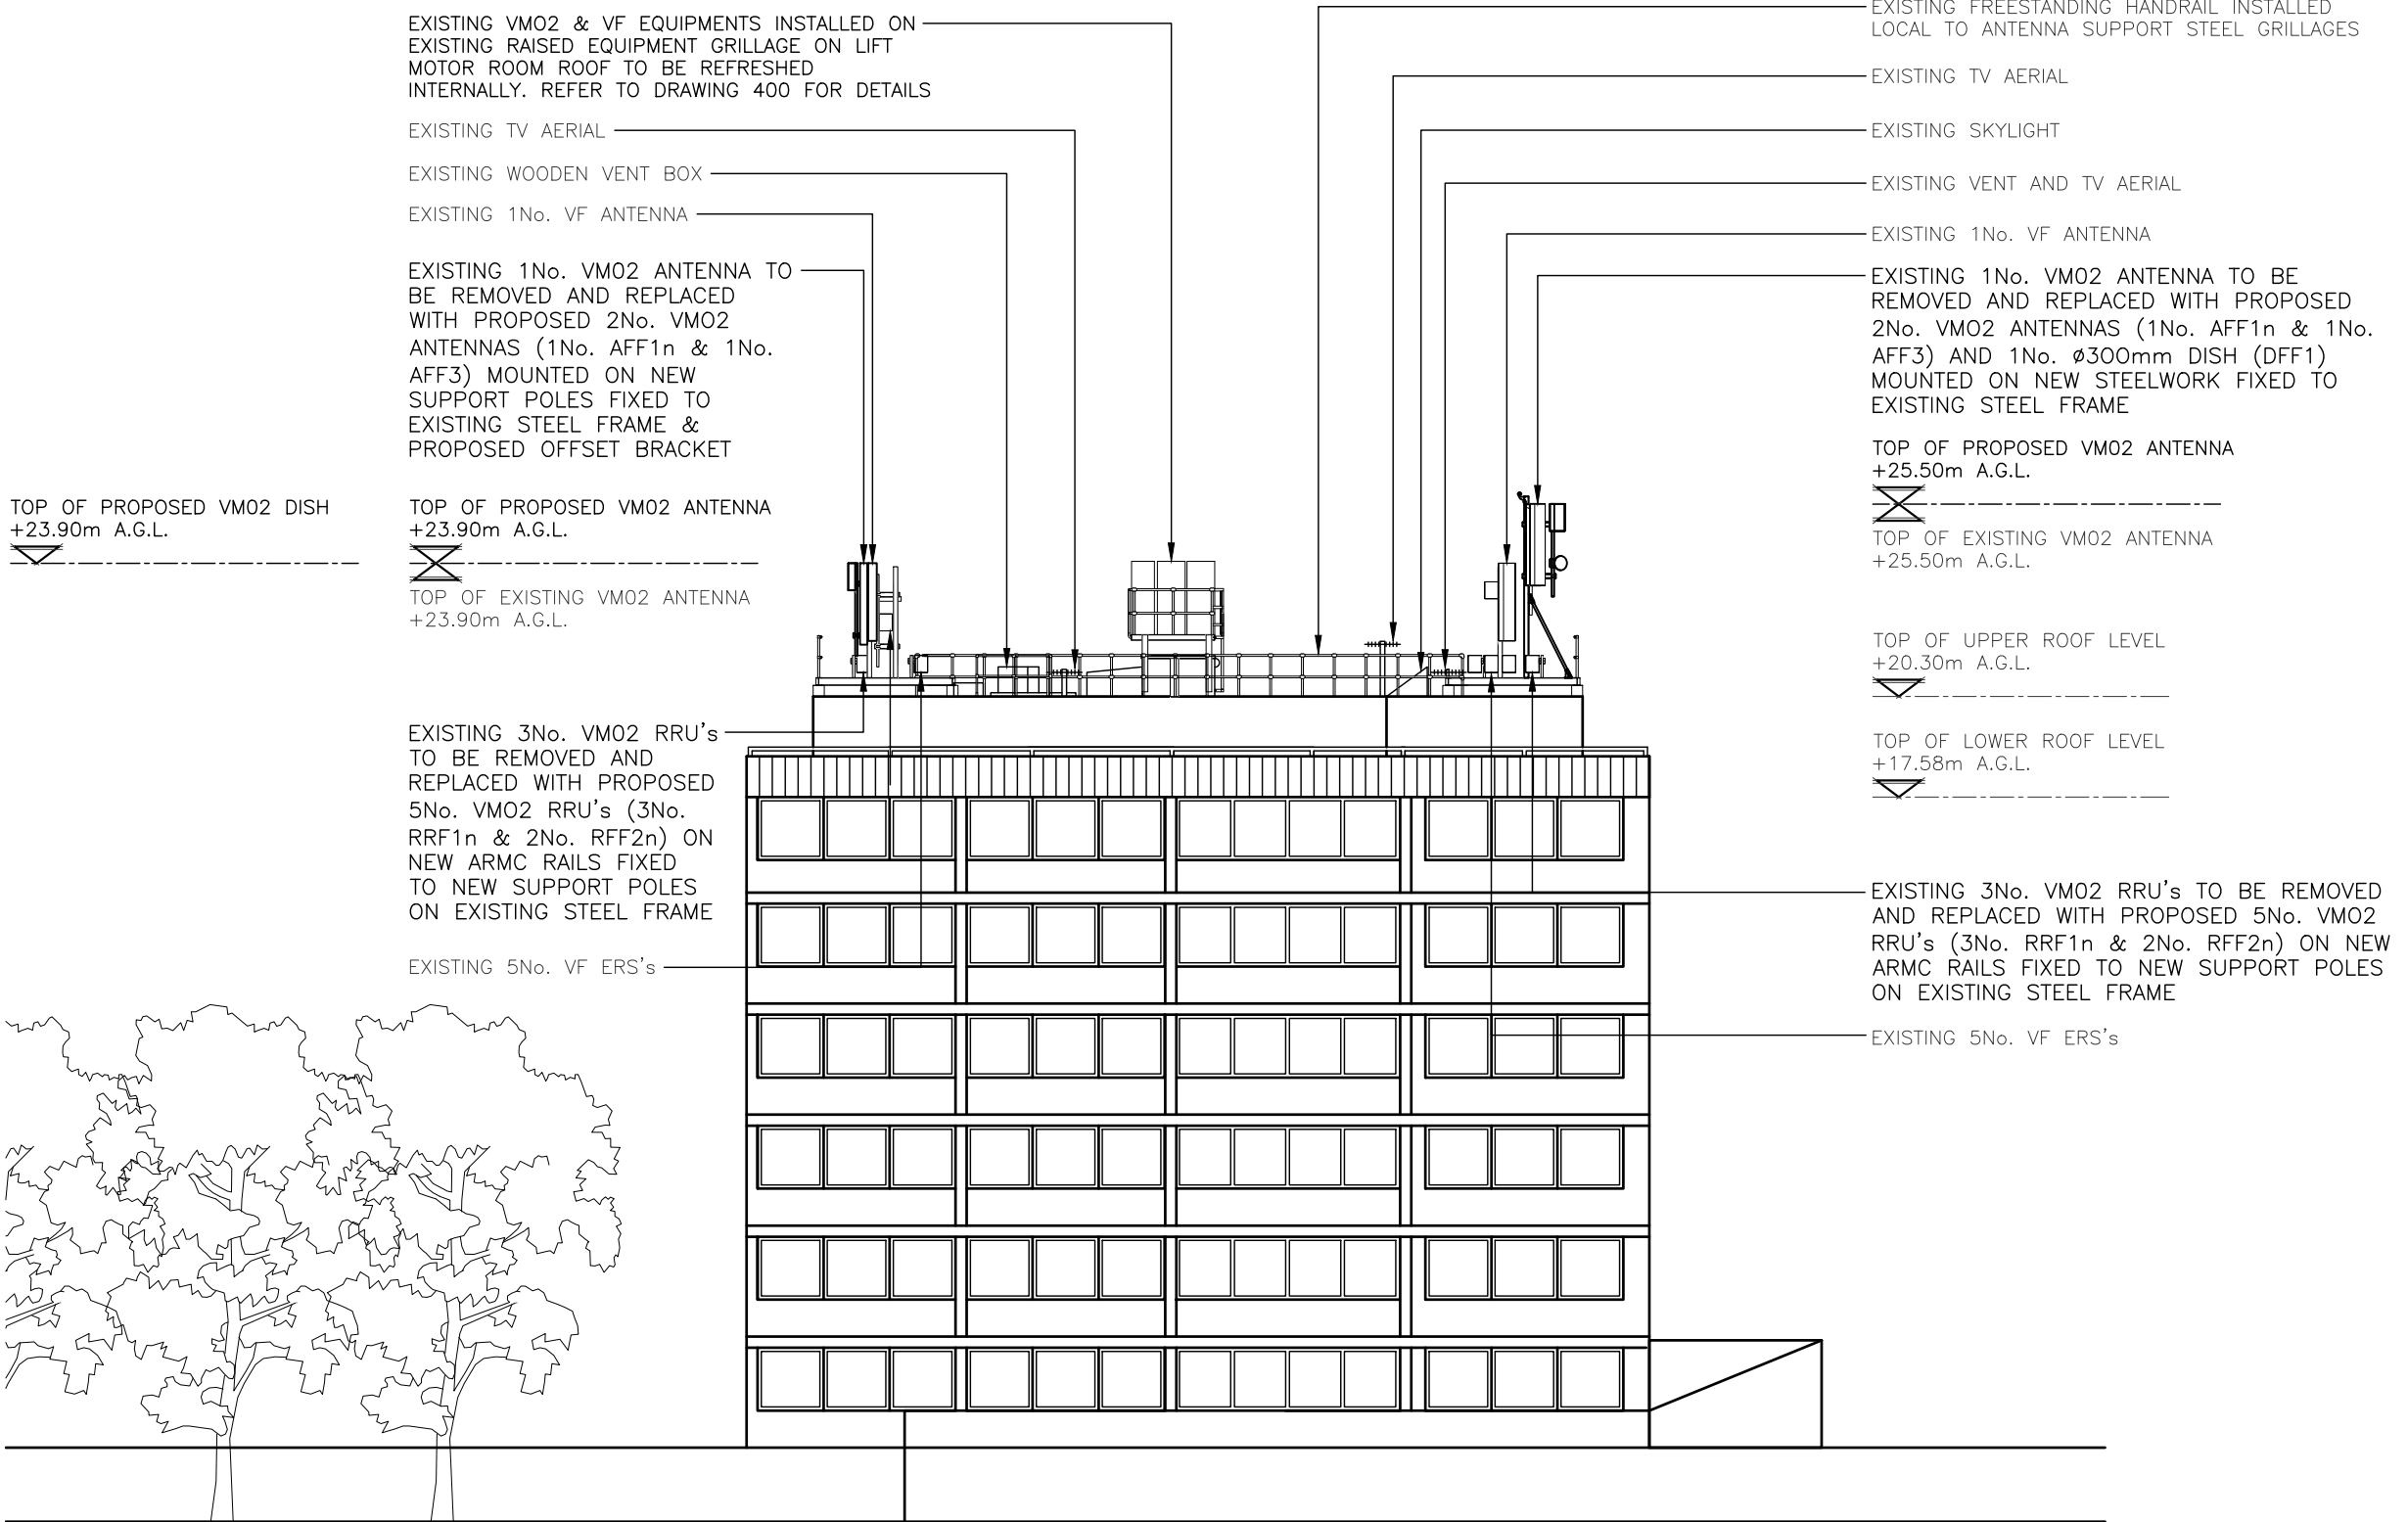

IMPORTANT NOTE:
GA HAS BEEN PRODUCED FOR ACCELERATED DEFRAG
PROJECT UTILISING SURVEY INFORMATION FROM N7
DESIGN DATED 14.09.2021. NEW SURVEY TO BE
COMPLETED PRIOR TO DD, GENERAL SITE
ARRANGEMENT IS SUBJECT TO CHANGE FOLLOWING
COMPLETION OF UPDATED SURVEY

PROPOSED SOUTH EAST ELEVATION

(1:200)

10000 5000 0 5000 10000 15000 20000

ORIGINAL SCALE AT A3 – 1:200

ALL DIMENSIONS IN MILLIMETRES

The drawings comply with VM02 & VF Standard ICNIRP guidelines.
Designed in accordance with Cornerstone documents: SDN0013v2.0


ALL DIMENSIONS ARE IN mm UNLESS NOTED OTHERWISE

N.G.R E: 530483 N: 187865

STRUCTURAL NOTE:

SUITABILITY OF THE PROPOSED STRUCTURAL LOADINGS & SUITABILITY OF THE EXISTING/PROPOSED STEELWORK NEED TO BE DETERMINED AND CONFIRMED OR REJECTED FOLLOWING COMPLETION OF STRUCTURAL ANALYSIS. THIS INCLUDES LOCATING COLUMNS/BEAMS & CONFIRMING ROOF CONSTRUCTION. PROPOSED EQUIPMENT LOCATIONS ARE SUBJECT TO MINOR CHANGES FOLLOWING COMPLETION OF THESE WORKS

A	Issued for Approval	ICS	ICS	25.10.22
REV	MODIFICATION	BY	CH	DATE

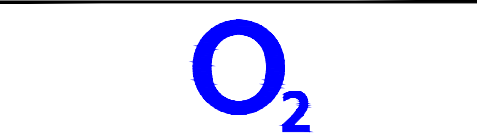

Cell Name	Opt.
VIDEO COURT	A

Cell ID No

CORNERSTONE	VM02	VF
20763026 E323808	043444	07914

Site Address / Contact Details


2 MOUNT VIEW ROAD
LONDON
N4 4SJ

Drawing Title:
PROPOSED SOUTH EAST ELEVATION

Purpose of issue:	PLANNING	Dwg Rev:
Drawing Number:	305	A


Surveyed By:	Original Sheet Size:	Pack Issue:
ICS	A3	B

Drawn:	Date:	Checked:	Date:	
ICS	25.10.22	ICS	25.10.22	B

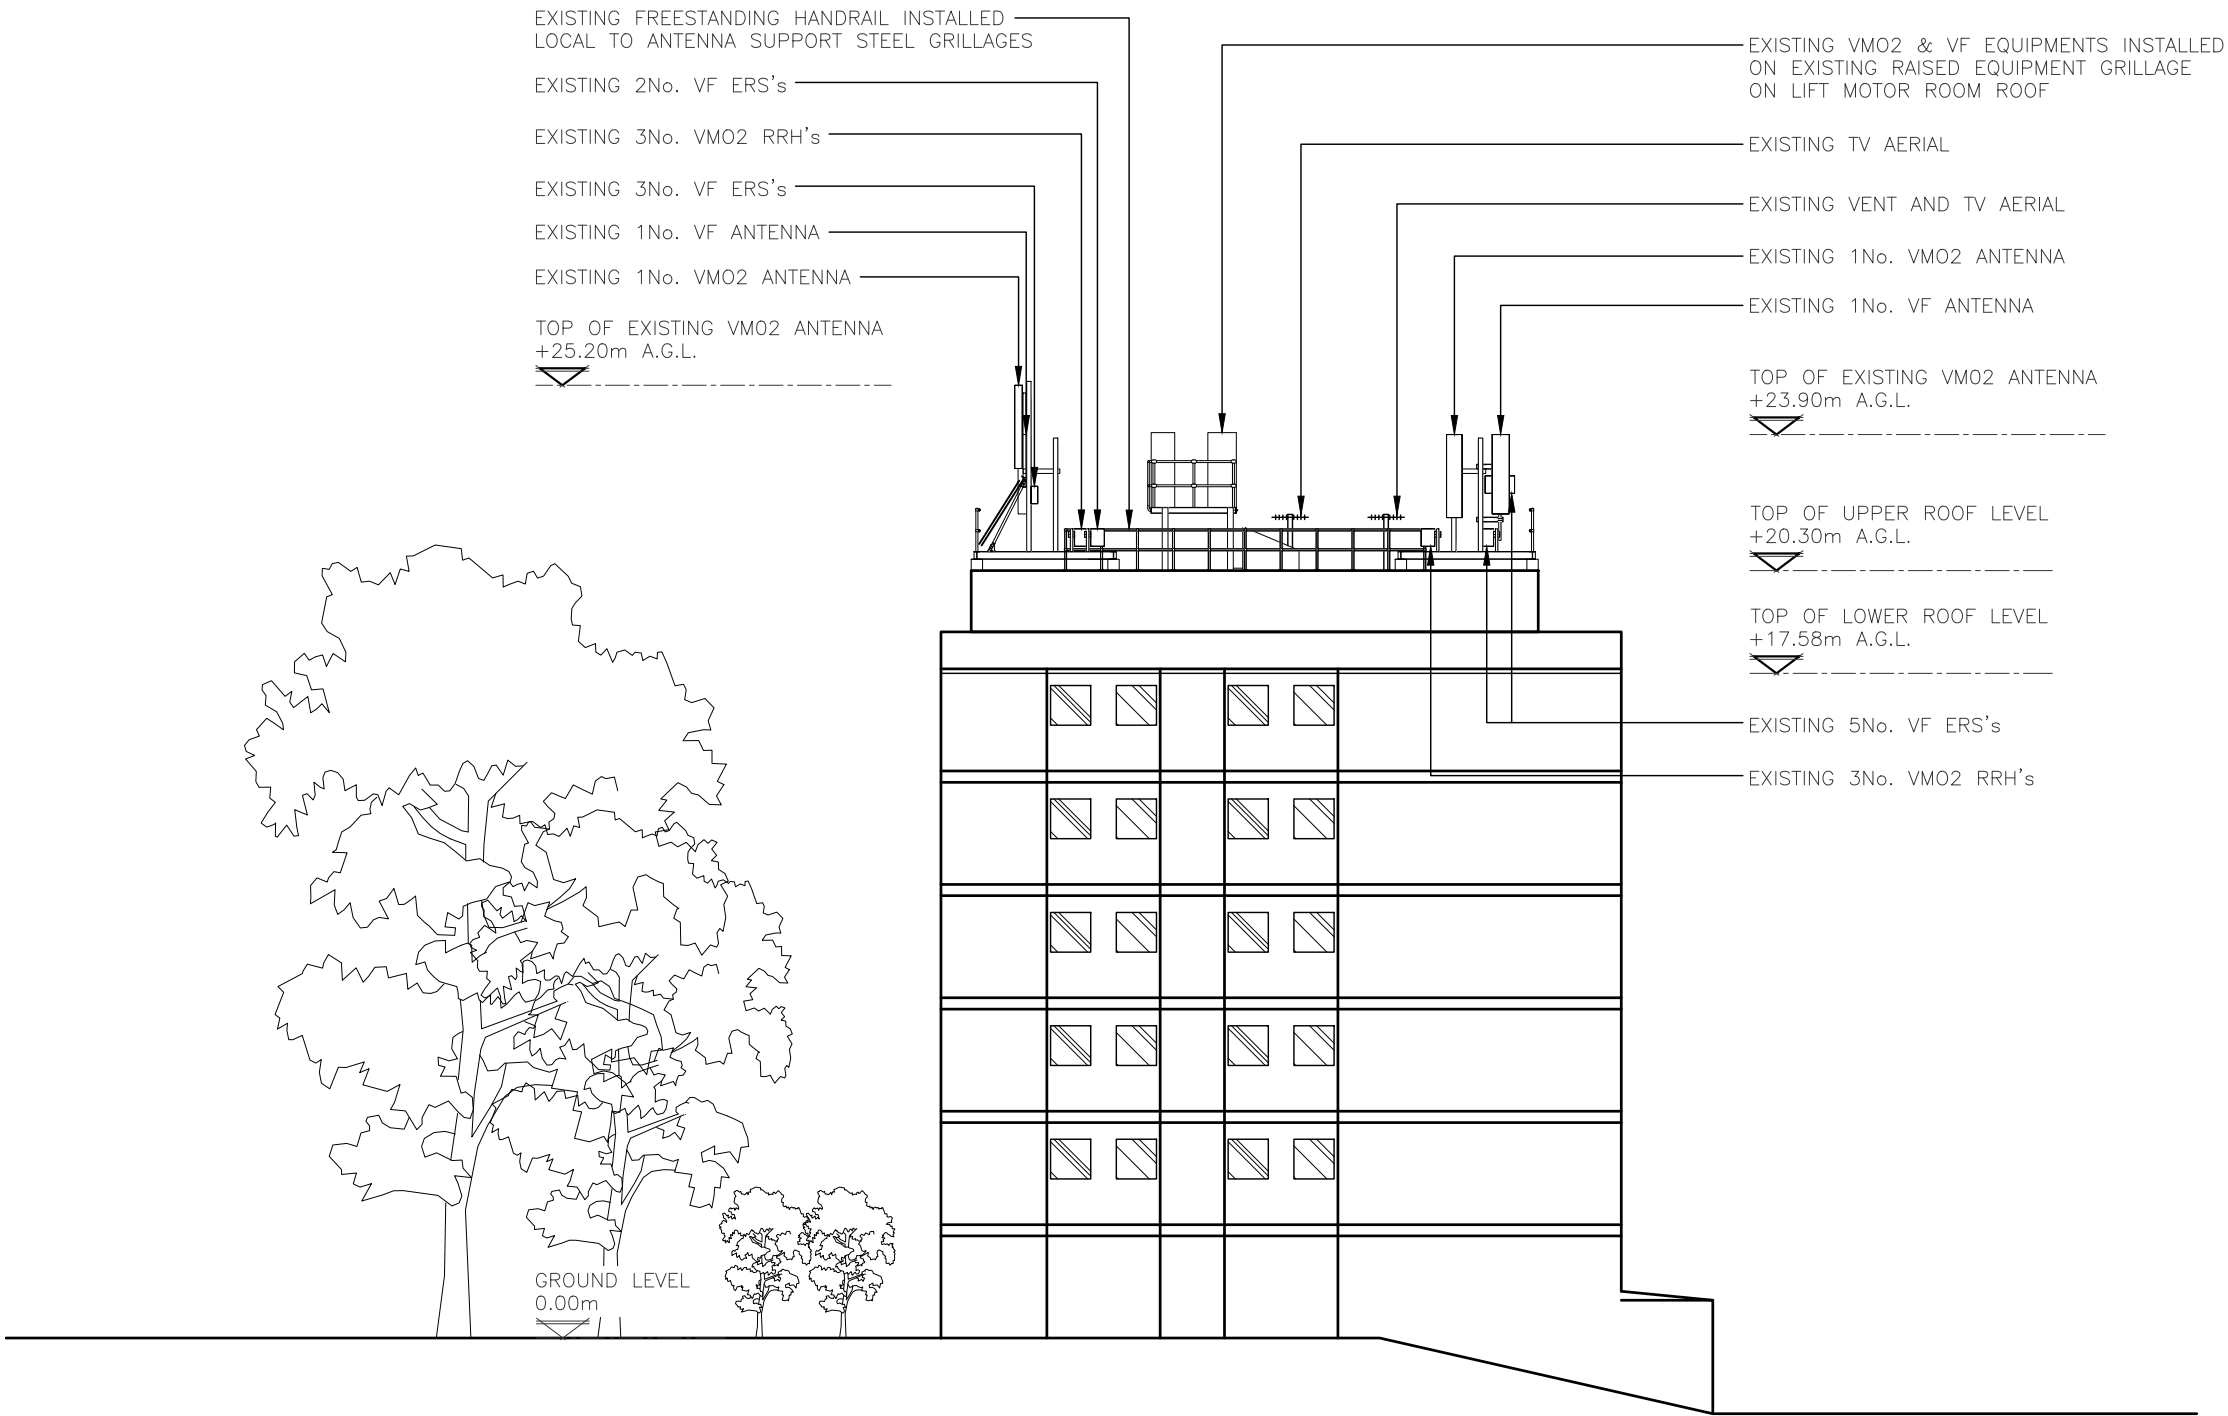

IMPORTANT NOTE:
GA HAS BEEN PRODUCED FOR ACCELERATED DEFRAG
PROJECT UTILISING SURVEY INFORMATION FROM N7
DESIGN DATED 14.09.2021. NEW SURVEY TO BE
COMPLETED PRIOR TO DD, GENERAL SITE
ARRANGEMENT IS SUBJECT TO CHANGE FOLLOWING
COMPLETION OF UPDATED SURVEY


EXISTING SOUTH WEST ELEVATION
(1:200)

 

ALL DIMENSIONS ARE IN mm UNLESS NOTED OTHERWISE

N.G.R | E: 530483 N: 187865

A	Issued for Approval	ICS	ICS	25.10.22
REV	MODIFICATION	BY	CH	DATE

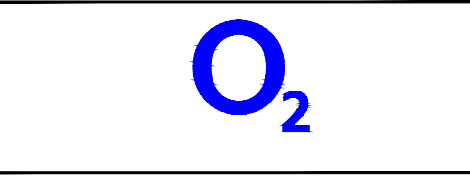

Cell Name	Opt.
VIDEO COURT	A

Cell ID No

CORNERSTONE	VMO2	VF
20763026 E323808	043444	07914

Site Address / Contact Details

2 MOUNT VIEW ROAD
LONDON
N4 4SJ

Drawing Title:
EXISTING SOUTH WEST ELEVATION

Purpose of issue:	PLANNING	Dwg Rev:
Drawing Number:	306	A



Surveyed By:	Original Sheet Size:	Pack Issue:
ICS	A3	B

Drawn:	Date:	Checked:	Date:	
ICS	25.10.22	ICS	25.10.22	B

IMPORTANT NOTE:
GA HAS BEEN PRODUCED FOR ACCELERATED DEFRAG
PROJECT UTILISING SURVEY INFORMATION FROM N7
DESIGN DATED 14.09.2021. NEW SURVEY TO BE
COMPLETED PRIOR TO DD, GENERAL SITE
ARRANGEMENT IS SUBJECT TO CHANGE FOLLOWING
COMPLETION OF UPDATED SURVEY

The drawings comply with VM02 & VF Standard ICNIRP guidelines.
Designed in accordance with Cornerstone documents: SDN0013v2.0

PROPOSED SOUTH WEST ELEVATION
(1:200)

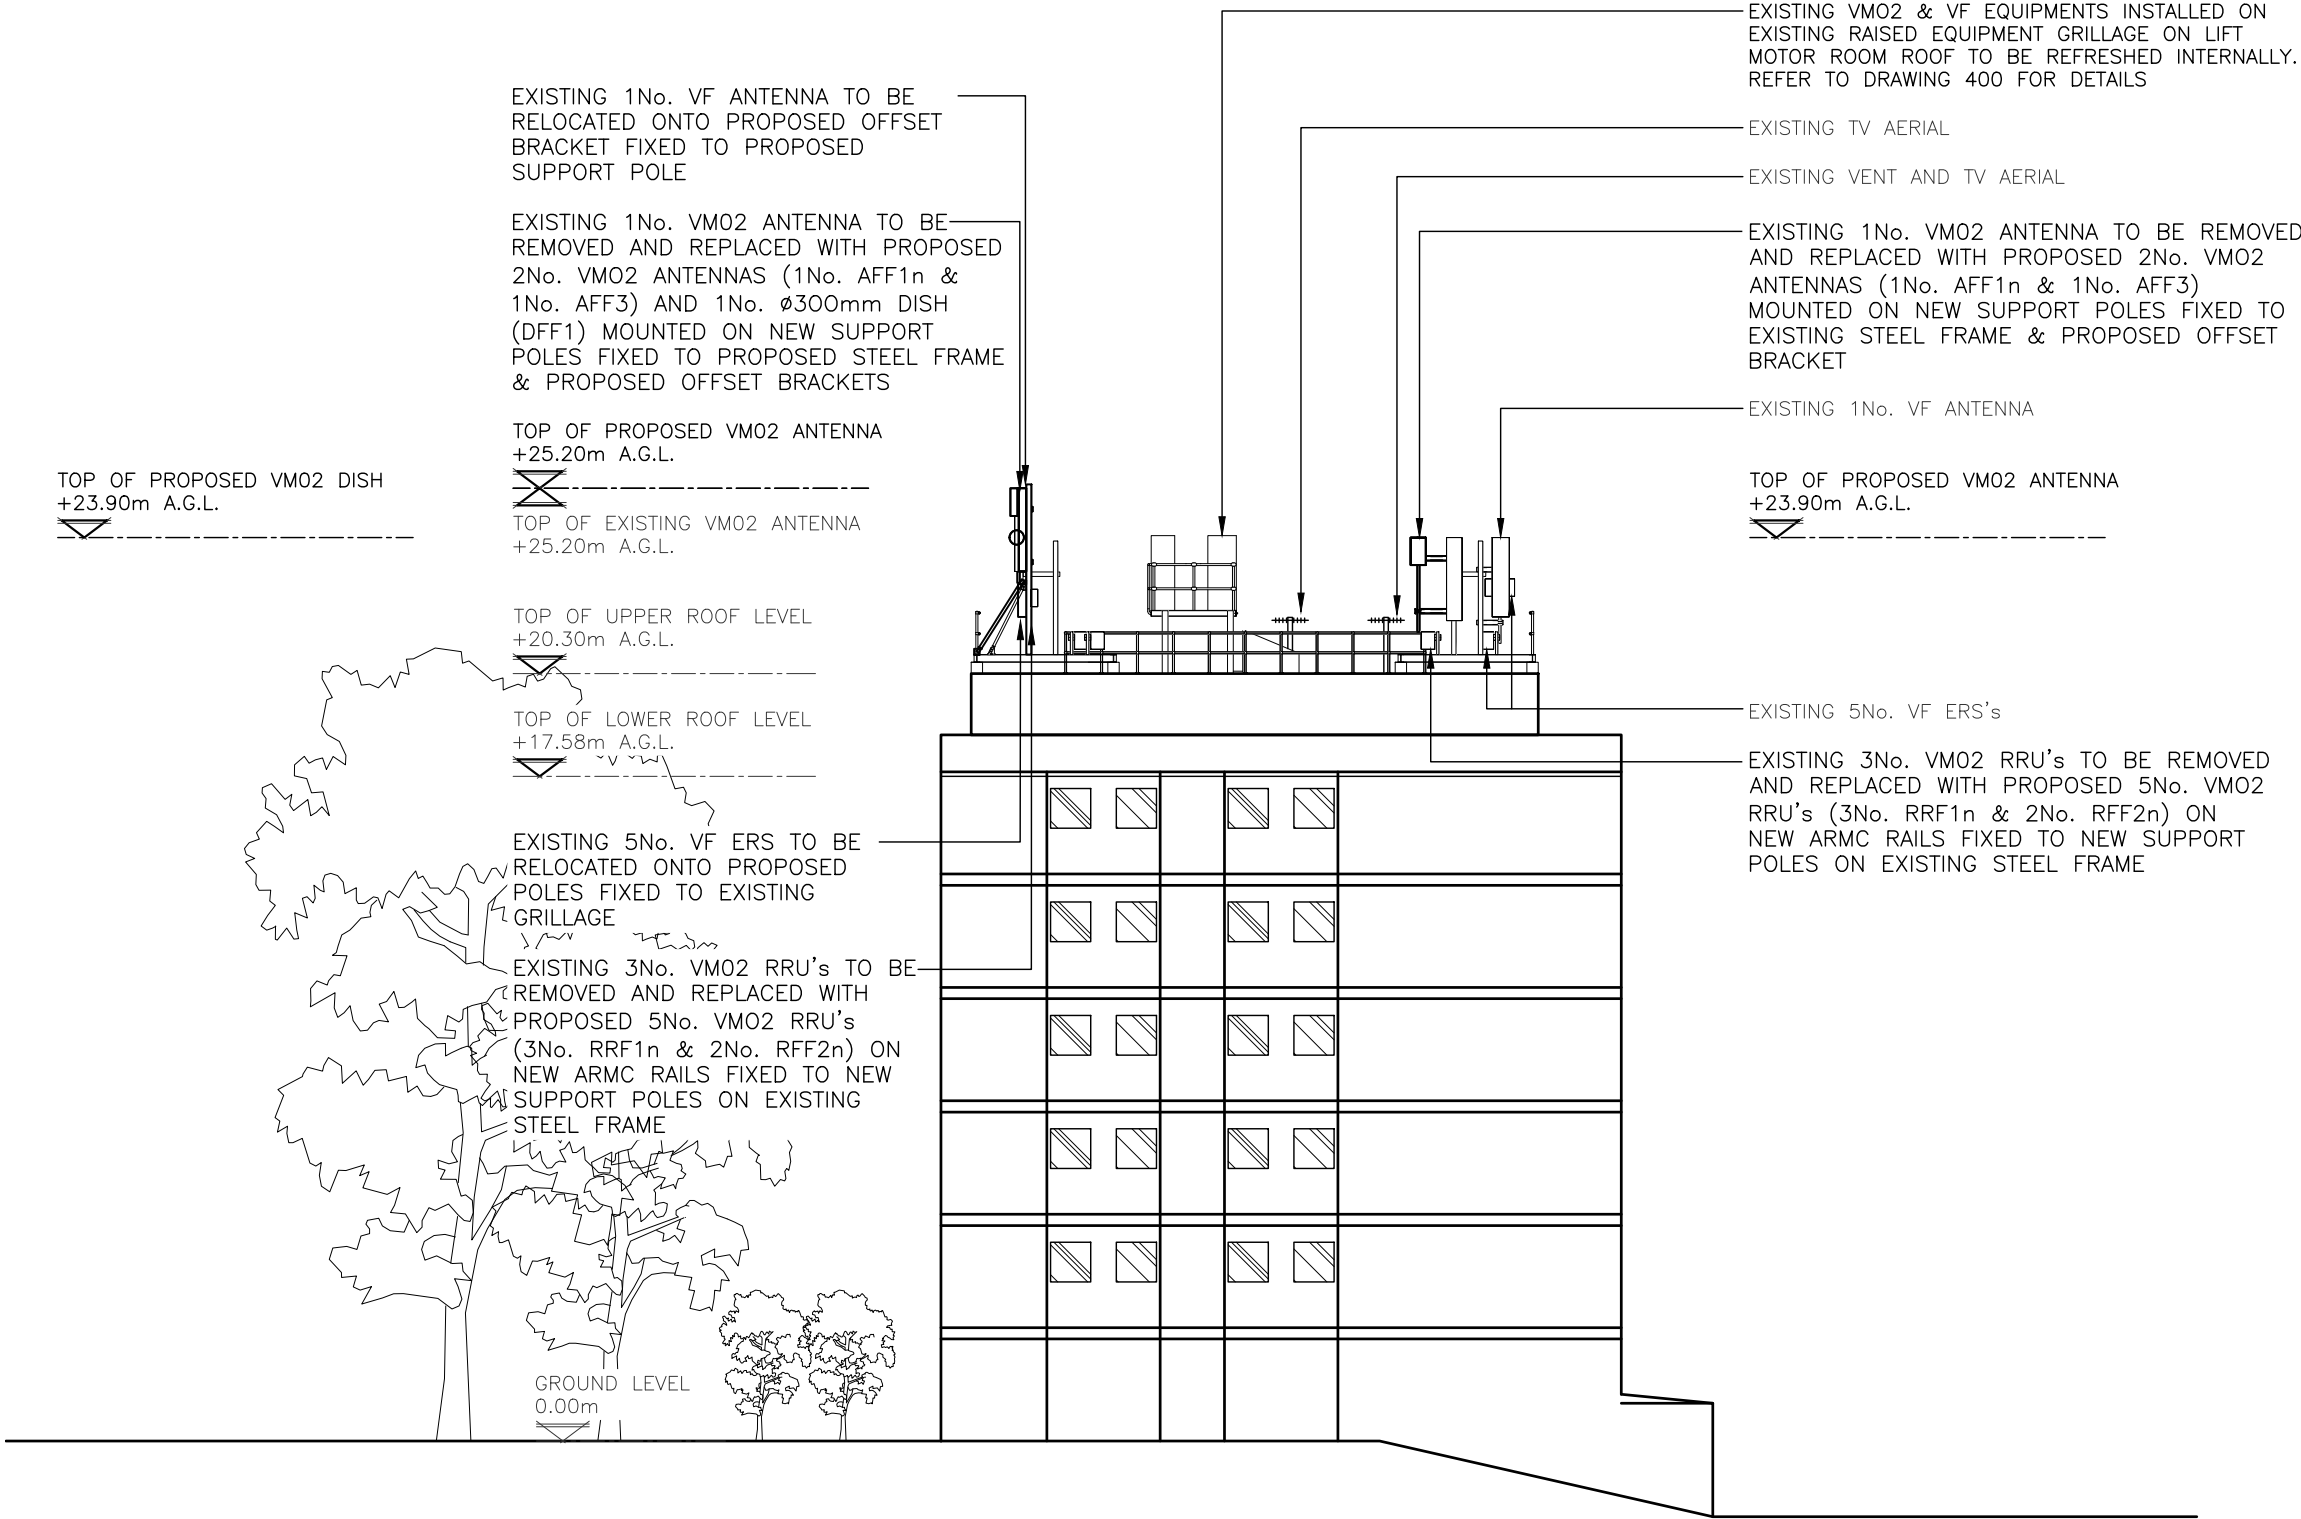 


ALL DIMENSIONS ARE IN mm UNLESS NOTED OTHERWISE

N.G.R | E: 530483 N: 187865

STRUCTURAL NOTE:

SUITABILITY OF THE PROPOSED STRUCTURAL LOADINGS & SUITABILITY OF THE EXISTING/PROPOSED STEELWORK NEED TO BE DETERMINED AND CONFIRMED OR REJECTED FOLLOWING COMPLETION OF STRUCTURAL ANALYSIS. THIS INCLUDES LOCATING COLUMNS/BEAMS & CONFIRMING ROOF CONSTRUCTION. PROPOSED EQUIPMENT LOCATIONS ARE SUBJECT TO MINOR CHANGES FOLLOWING COMPLETION OF THESE WORKS

A	Issued for Approval	ICS	ICS	25.10.22
REV	MODIFICATION	BY	CH	DATE

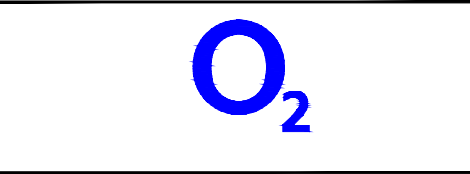

Cell Name	Opt.
VIDEO COURT	A

Cell ID No

CORNERSTONE	VM02	VF
20763026 E323808	043444	07914

Site Address / Contact Details

2 MOUNT VIEW ROAD
LONDON
N4 4SJ

Drawing Title:
PROPOSED SOUTH WEST ELEVATION

Purpose of issue:	PLANNING	Dwg Rev:
Drawing Number:	307	A

Surveyed By:	Original Sheet Size:	Pack Issue:
ICS	A3	

Drawn:	Date:	Checked:	Date:	
ICS	25.10.22	ICS	25.10.22	B