


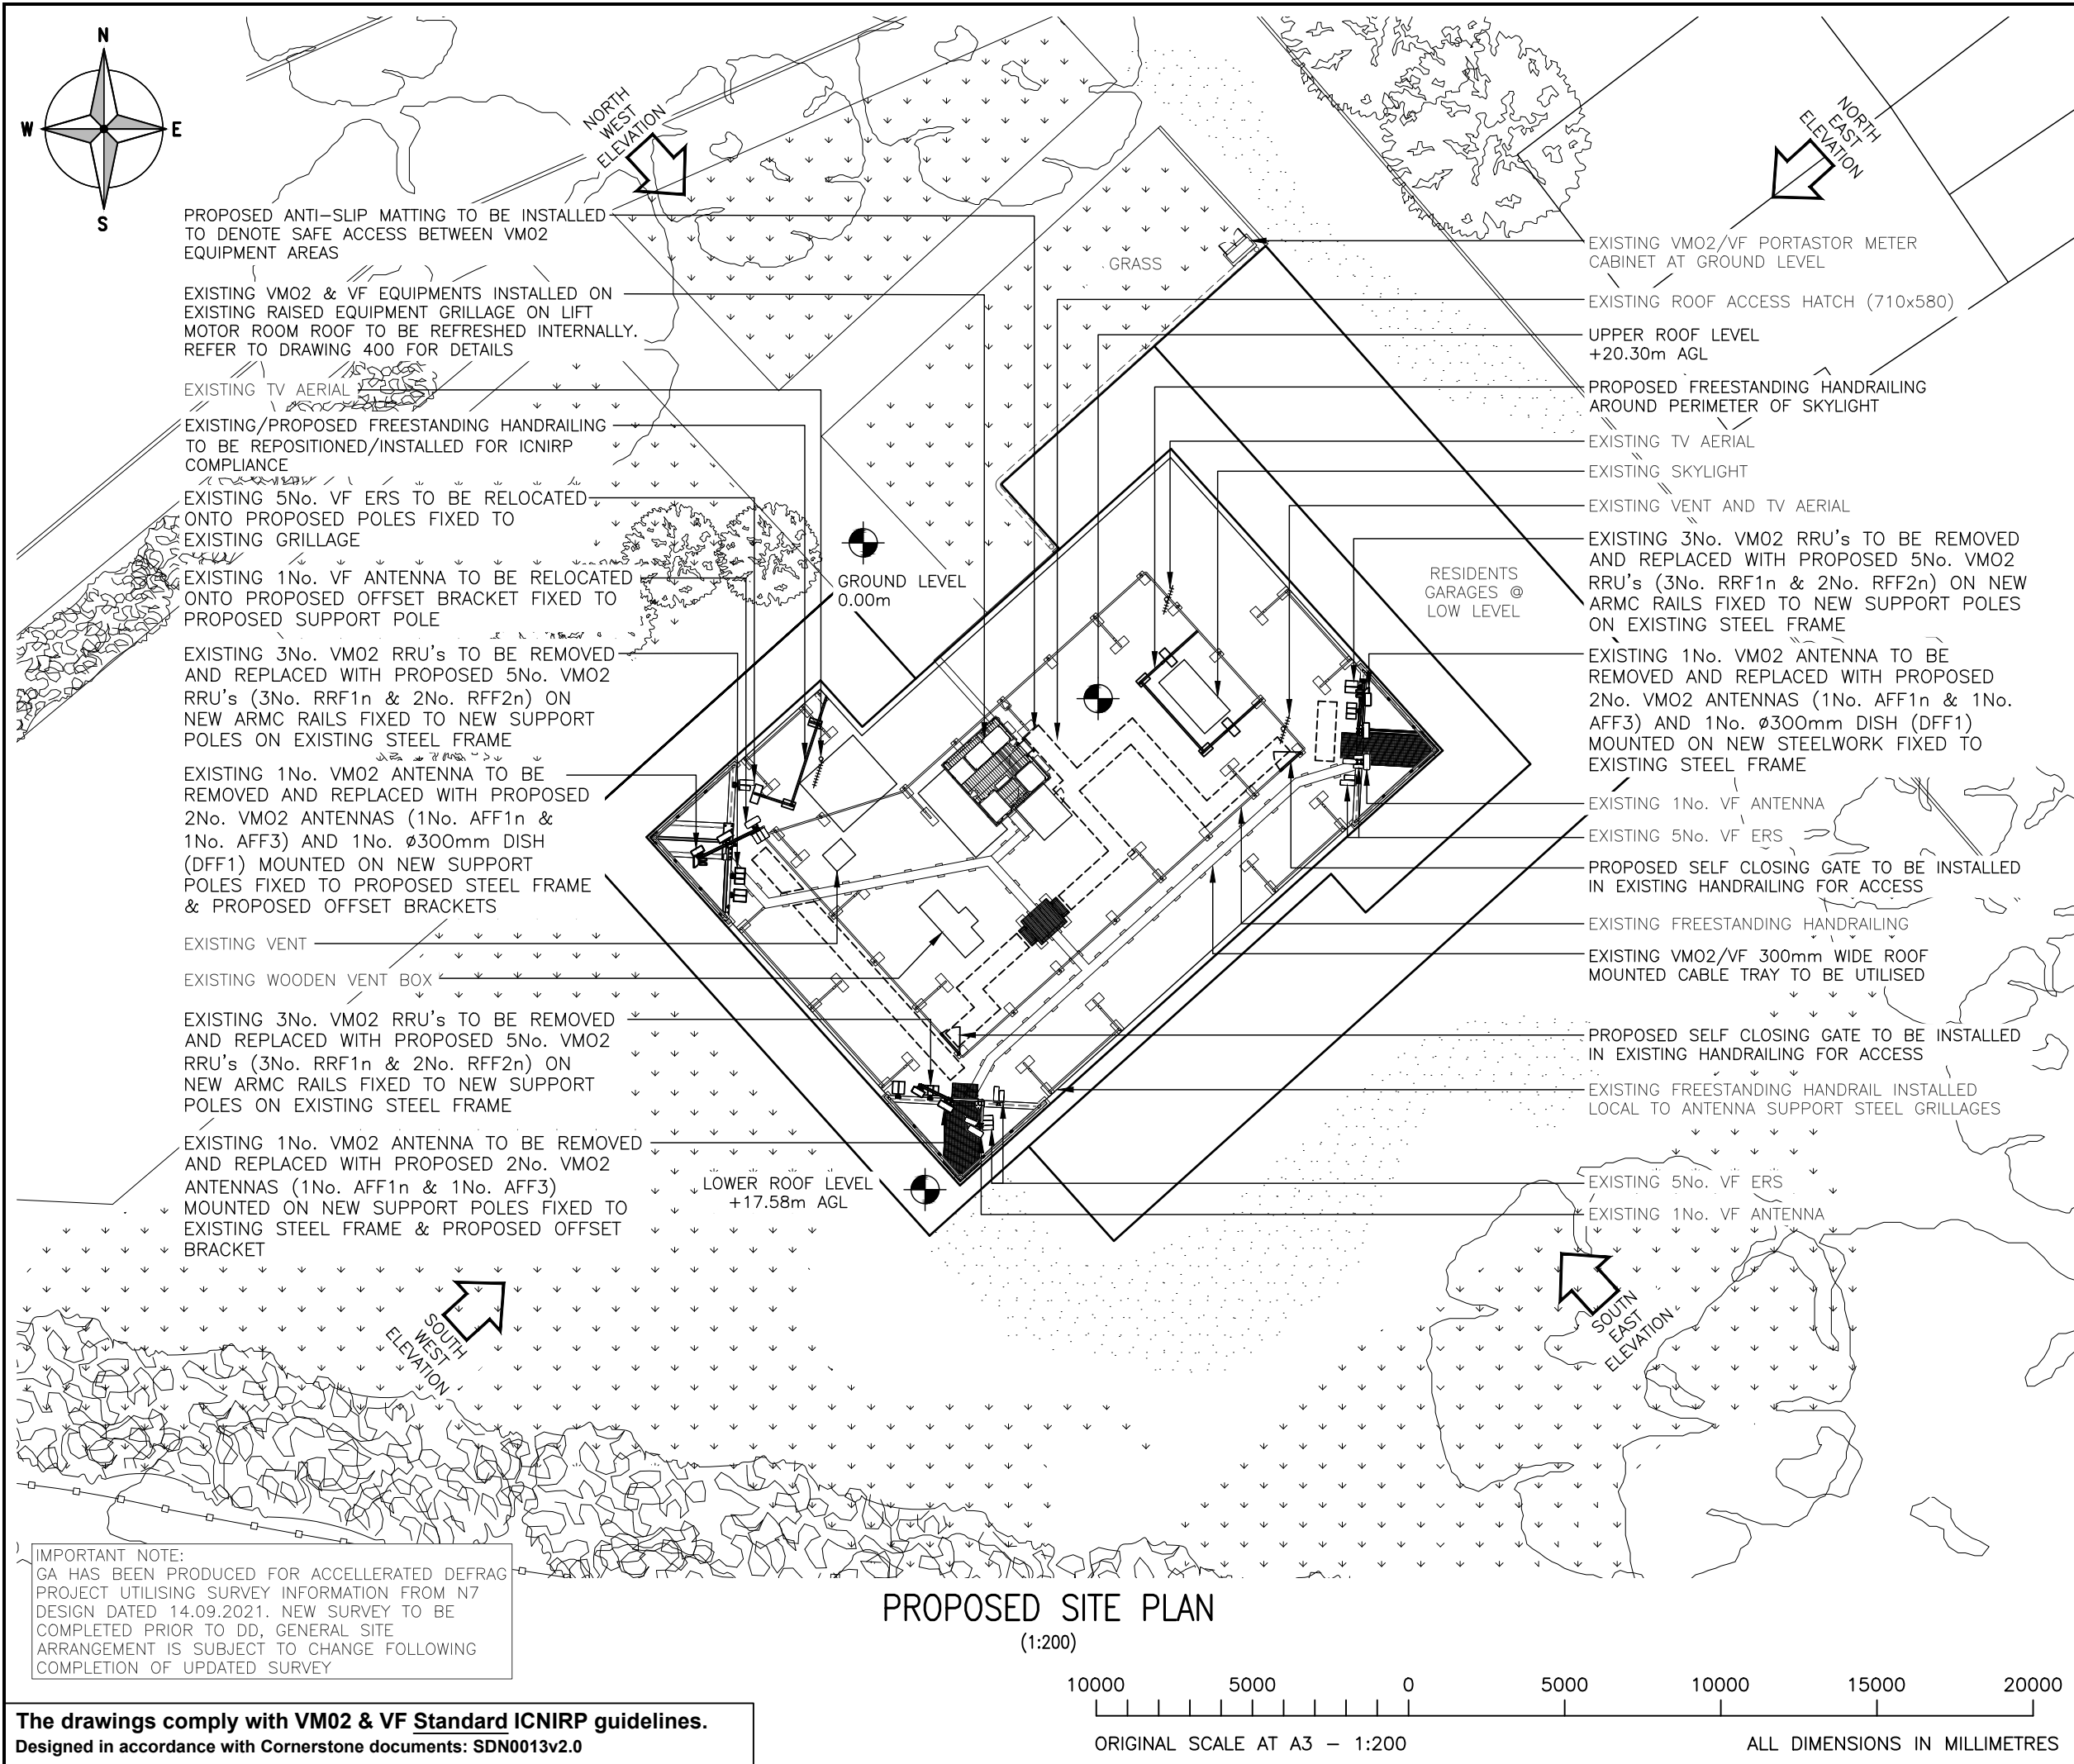

ALL DIMENSIONS ARE IN mm UNLESS NOTED OTHERWISE

N.G.R

E: 530483

N: 187865

STRUCTURAL NOTE:

SUITABILITY OF THE PROPOSED STRUCTURAL LOADINGS & SUITABILITY OF THE EXISTING/PROPOSED STEELWORK NEED TO BE DETERMINED AND CONFIRMED OR REJECTED FOLLOWING COMPLETION OF STRUCTURAL ANALYSIS. THIS INCLUDES LOCATING COLUMNS/BEAMS & CONFIRMING ROOF CONSTRUCTION. PROPOSED EQUIPMENT LOCATIONS ARE SUBJECT TO MINOR CHANGES FOLLOWING COMPLETION OF THESE WORKS

A	Issued for Approval	ICS	ICS	12.10.22	
REV	MODIFICATION	BY	CH	DATE	

Cell Name		Opt.
VIDEO COURT		A
Cell ID No		
CORNERSTONE	VM02	VF
20763026 E323808	043444	07914

Site Address / Contact Details

2 MOUNT VIEW ROAD
LONDON
N4 4SJ

Drawing Title:
PROPOSED SITE PLAN

Purpose of issue:		Dwg Rev:
PLANNING		
Drawing Number:		
201		A
Surveyed By:	Original Sheet Size:	Pack Issue:
ICS	A3	
Drawn:	Date:	Checked:
ICS	12.10.22	ICS
		Date:
		12.10.22
		B

The drawings comply with VM02 & VF Standard ICNIRP guidelines.
Designed in accordance with Cornerstone documents: SDN0013v2.0

