



Rev	Date	By	Check	Appr	Description
A	24.11.22	GS	GS	GS	Left extension removed following planner comments

- 1 - Aluminium Bi-Fold doors
- 2 - Brick

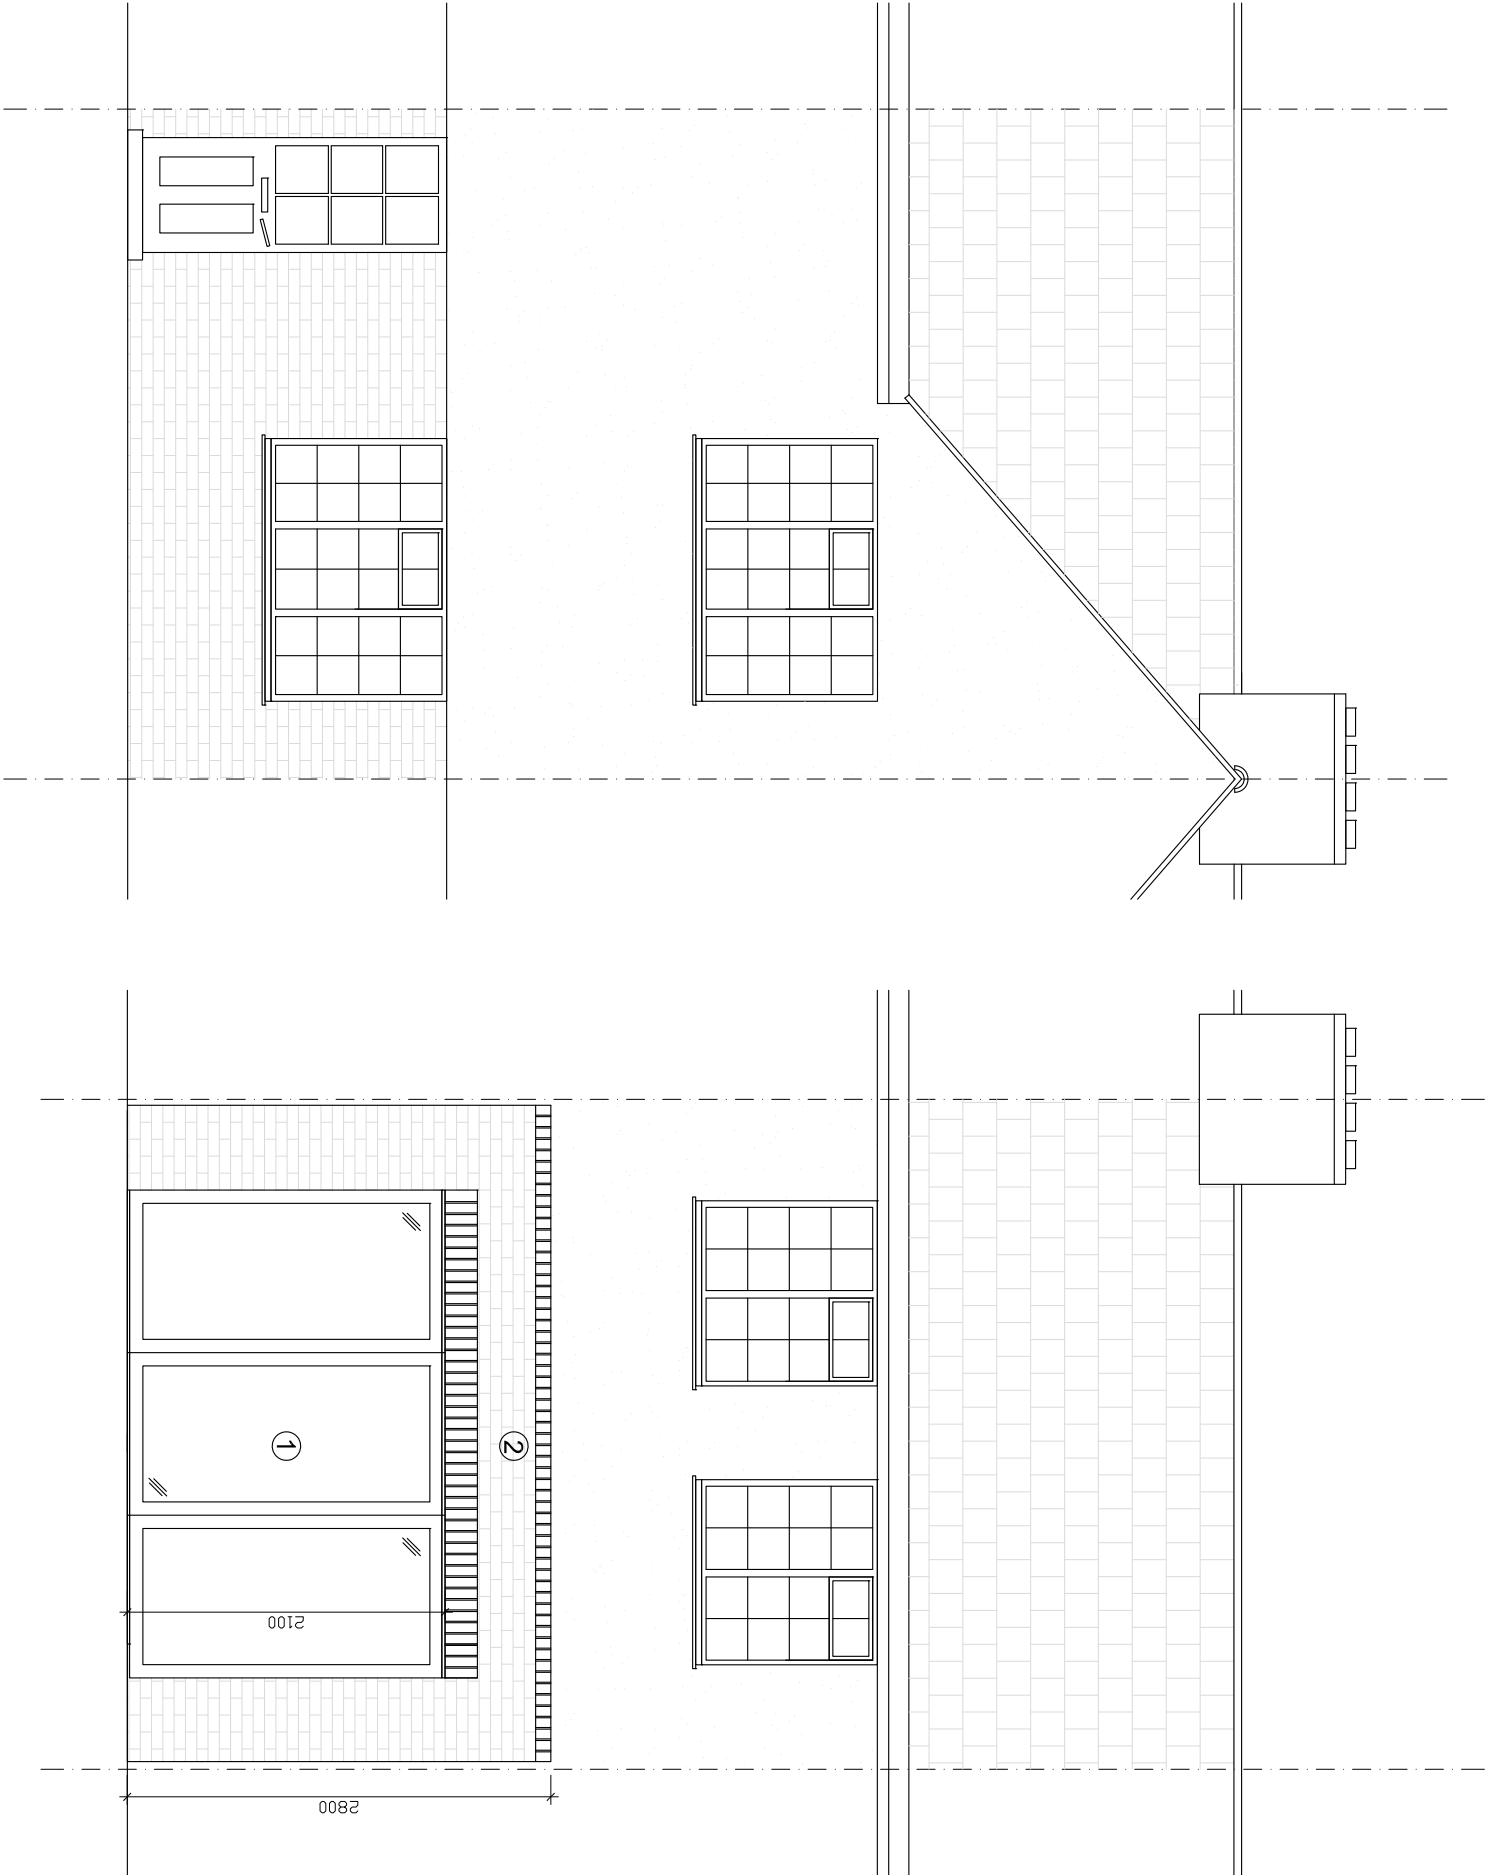

PROPOSED EAST (FRONT) ELEVATION 1 / 50 @ A3

PROPOSED WEST (REAR) ELEVATION 1 / 50 @ A3

 

1 Lochbie Crouch Hill
London N4 4SB
07786478179

Client
Baidip Singh

Project
37 Hill Road

Drawing Title
Proposed Front & Rear Elevations

Job/Dwg No/Rev	GS A7	P0005	A
Drawn	GS	Checked	GS
GS	GS	Appr	CB
Date	22.07.2022	Scale	1:50
Do not scale from this drawing. Check all dimensions on site.			