



ALLOW TO ADAPT EXISTING FLAT ROOF. REMOVE EXISTING ROOF
LIGHTS & INCREASE OPENING SIZE TO ALLOW FOR THE ADDITION OF
A NEW UPVC FRAMED LANTERN LIGHT APPROX 6.00 X 1.00M
OPENING SIZE.
LANTERN LIGHT.
EG. GOLDEN OAK SKYPOD LANTERN LIGHT BY TRADE SUPERSTORE
ONLINE, EATON HOUSE, STOKE PRIOR LANE, LEOMINSTER, UNITED
KINGDOM. HR6 0NA.
<https://www.tradesuperstoreonline.co.uk/products/golden-oak-sky-pod-roof-lantern-various-sizes-golden-oak-on-white-free-delivery?variant=39480046387358>
NEW OPENING FORMED IN FLAT ROOF TO BNE TO STRUCTURL
ENGINEERS DETAILS WITH TRIMMING TIMBERS/STEELWORK TO
SPECIALIST DESIGN TO SUIT ROOF CONSTRUCTION & SIZE OF
OPENING.
WHERE EXISTING ROOF LIGHTS HAVE BEEN REMOVED & ARE
OUTSIDE THE EXTENT OF THE NEW LANTERN LIGHT ALLOW TO
PROVIDE ROOF INFILL TO MATCH CONSTRUCTION OF THE EXISTING
WITH ROOF COVERING EXTERNALLY TO MATCH.

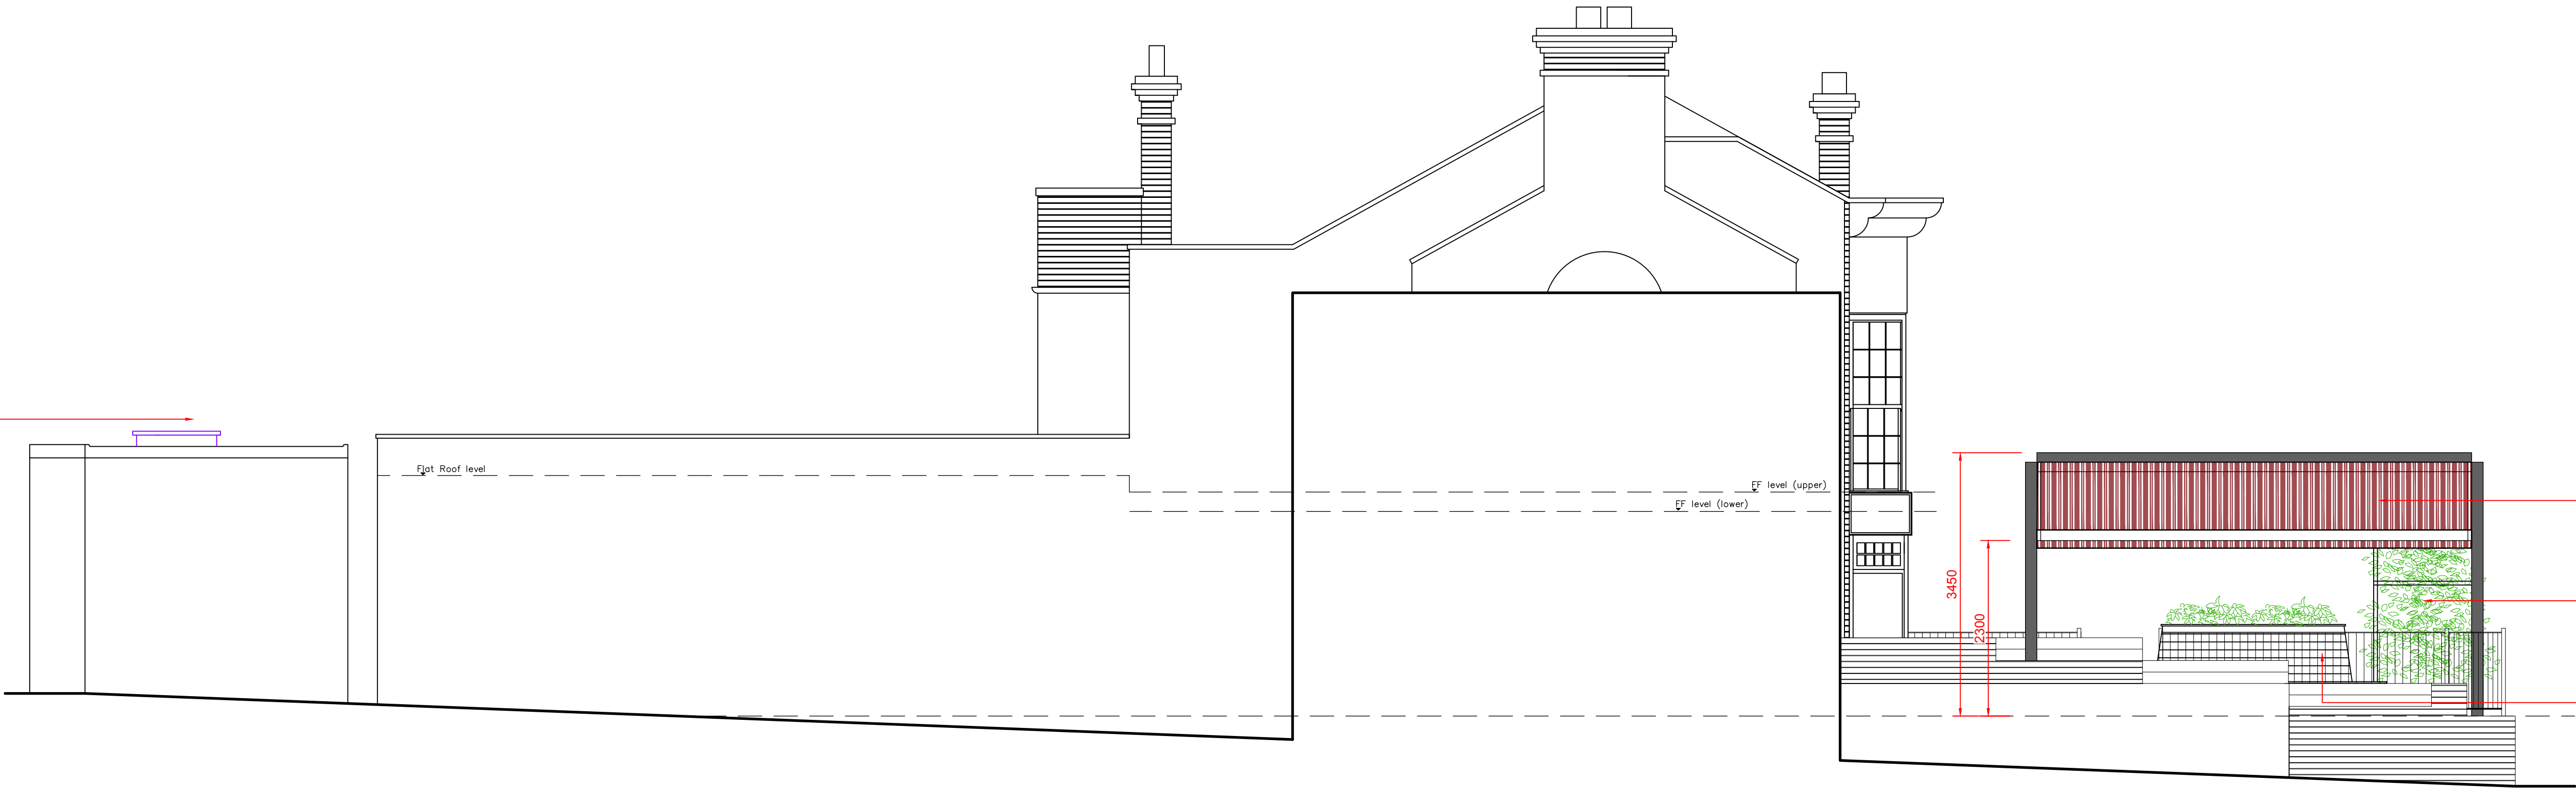

PROVIDE NEW DOUBLE SIDED FREESTANDING STAND TYPE
RETRACTABLE AWNING SYSTEM HERE TO SPECIALIST DESIGN &
SUPPLY WITH DOUBLE SIDED RETRACTABLE FABRIC AWNINGS.
POWDER COATED METAL FRAMEWORK.
HEIGHT APPROX 3450mm AT CENTRE & 2300mm AT SIDES WHEN
OPEN.
PROVIDE NEW INFRA-RED HEATERS UNDER AWNING UNIT.
ARCHWAY TO TOP OF FRONT STEPSTO REMAIN WITH NEW
FLOWERING PLANTING ADDED & NEW BRASS LANTERN TO REPLACE
EXISTING.
PROVIDE NEW TIMBER FRAMED FIXED SEATING UNDER
RETRACTABLE AWNING TO DESIGNERS SEPARATE DETAILS WITH
CENTRAL PLANTER UNIT.

SIDE ELEVATION AS PROPOSED
(SOUTH EAST FACING).

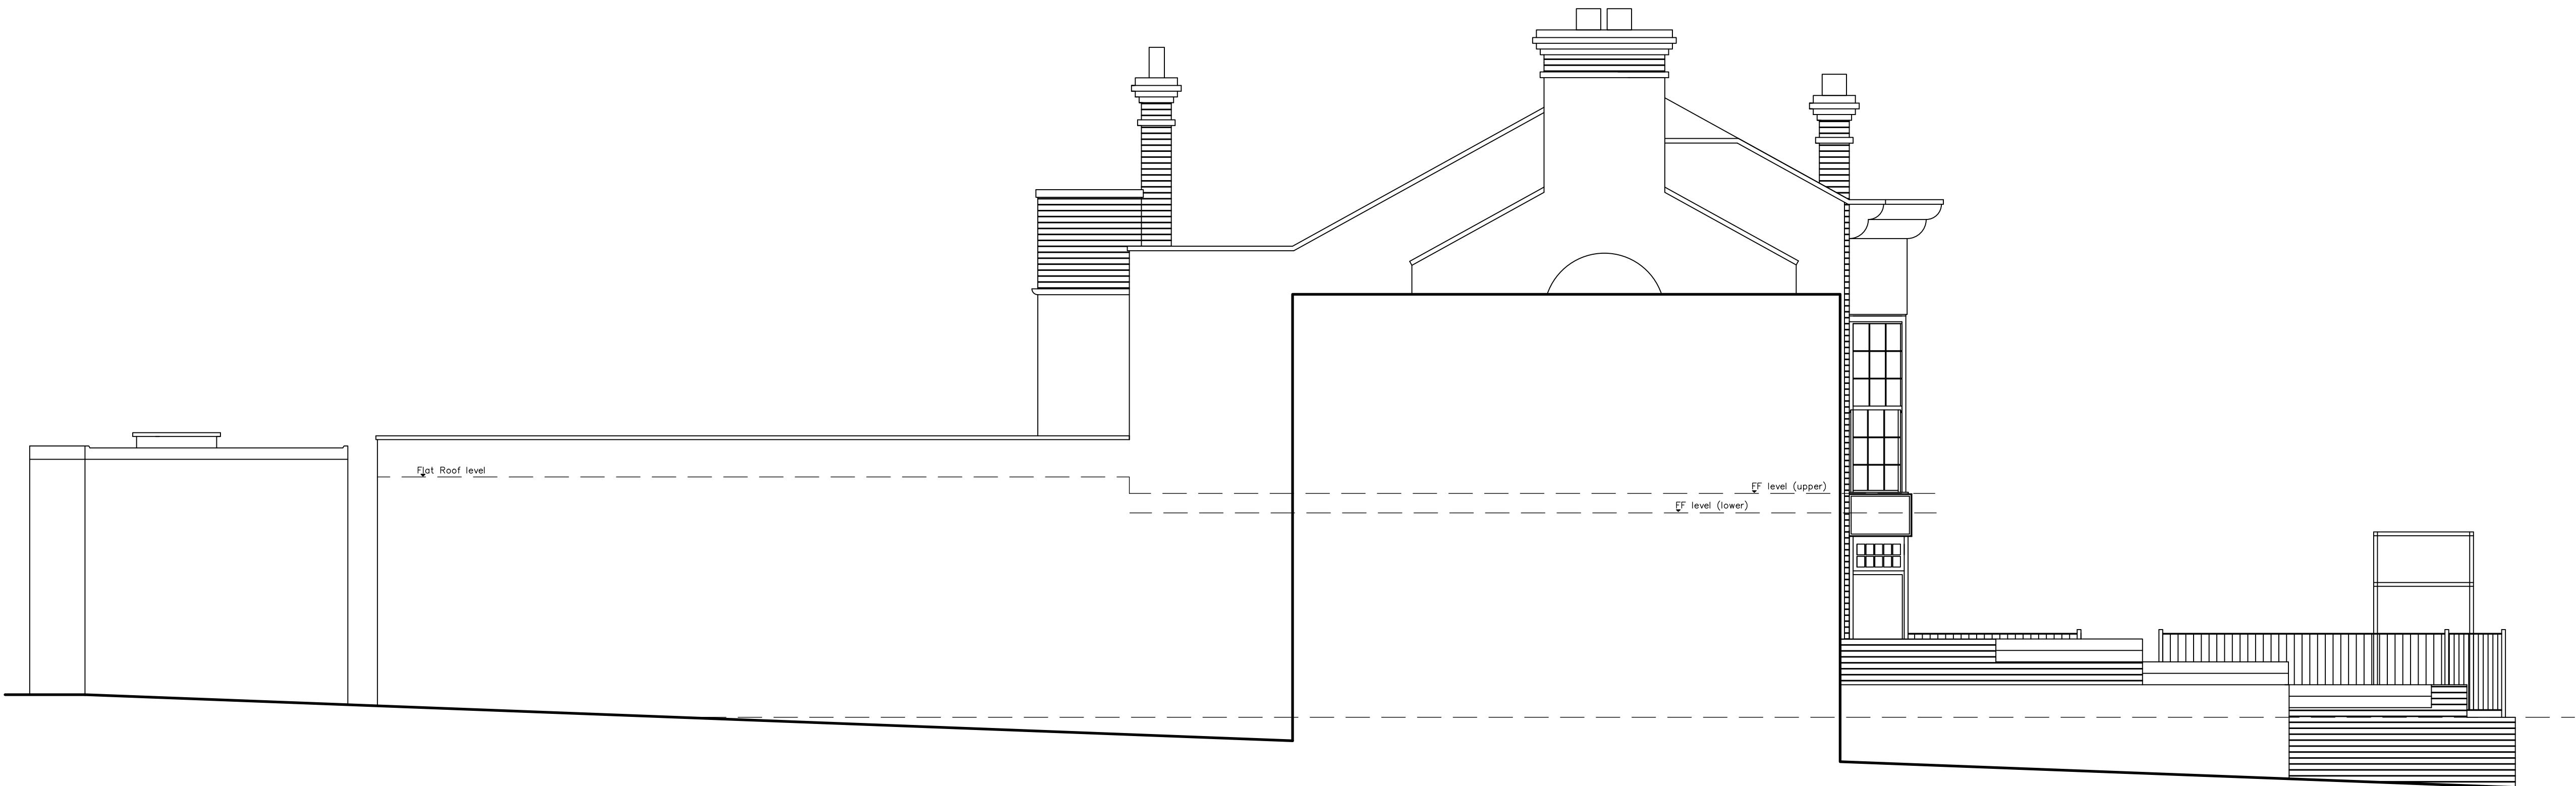

SIDE ELEVATION AS EXISTING
(SOUTH EAST FACING).

Revision:

Scale:	1:50 @ A0	Date:	05/09/22	Drawn by:	RGC
Job Ref:	13 North Hill, London N6 4AB	Drawing title:	South East Elevation as Existing & as Proposed	Drawing Number:	1116-P-08
The Studio 34 Smyth Street Wakefield WF1 1ED 01924 372654 info@renwood.co.uk					