
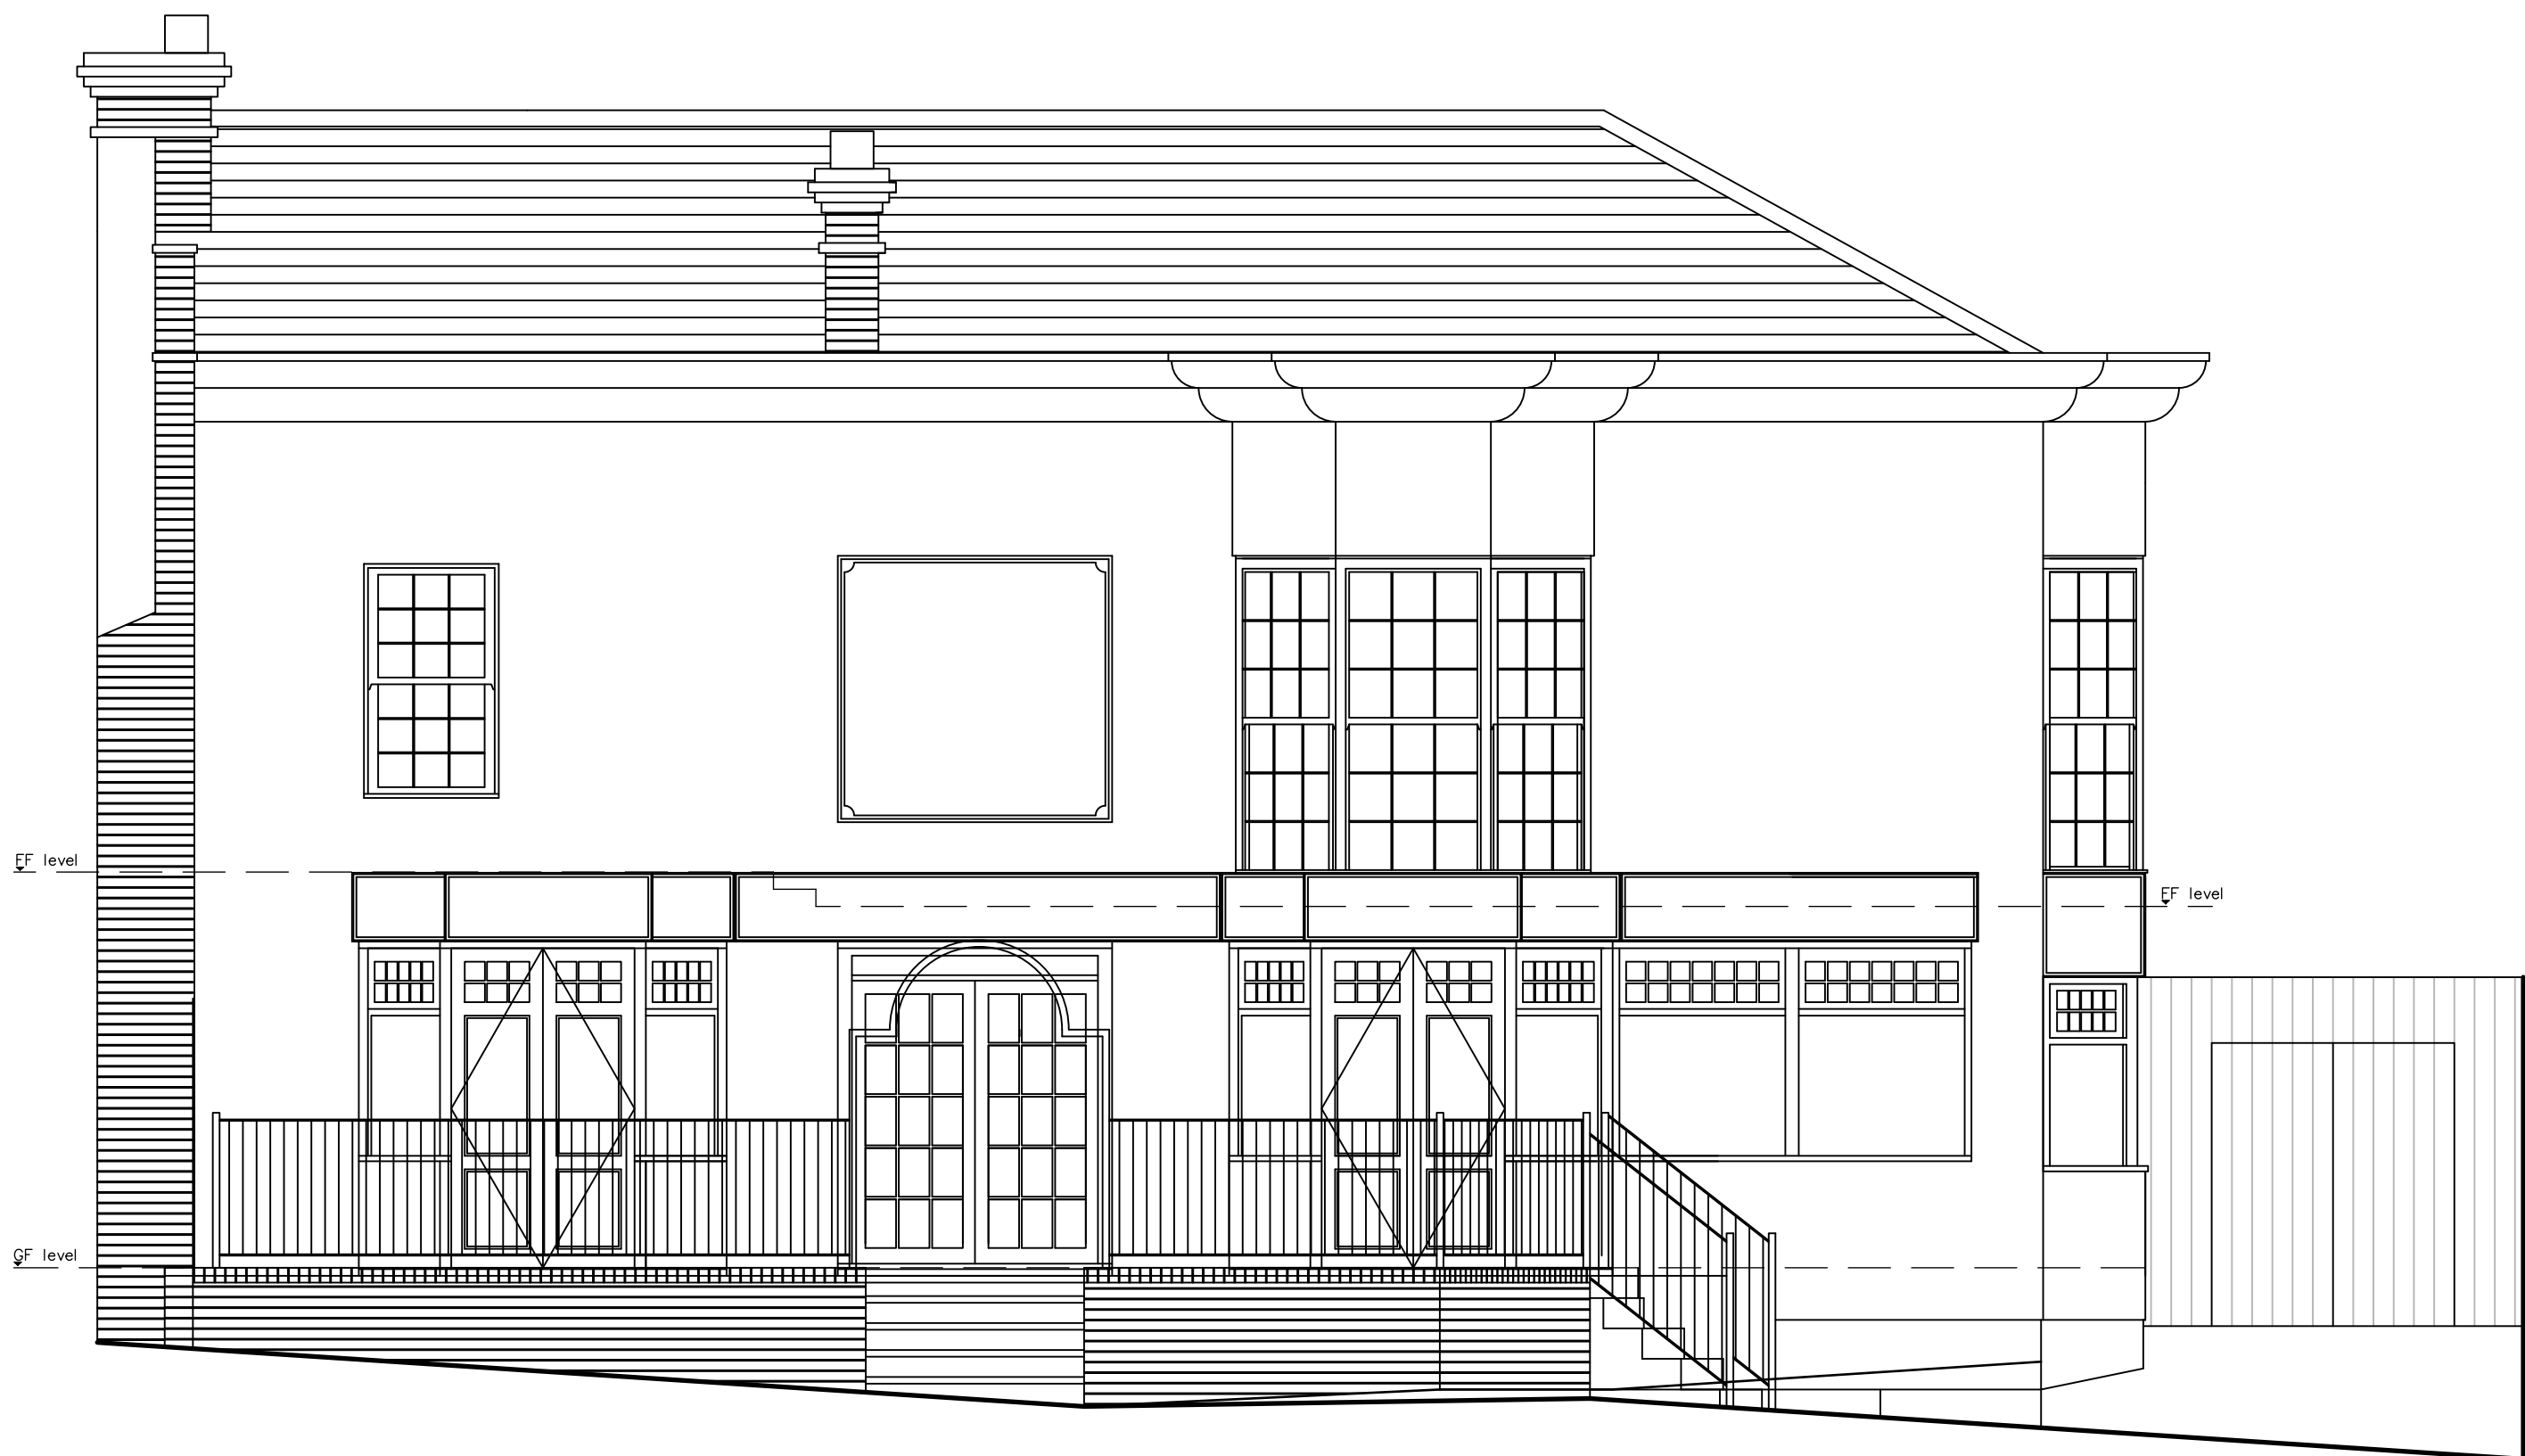


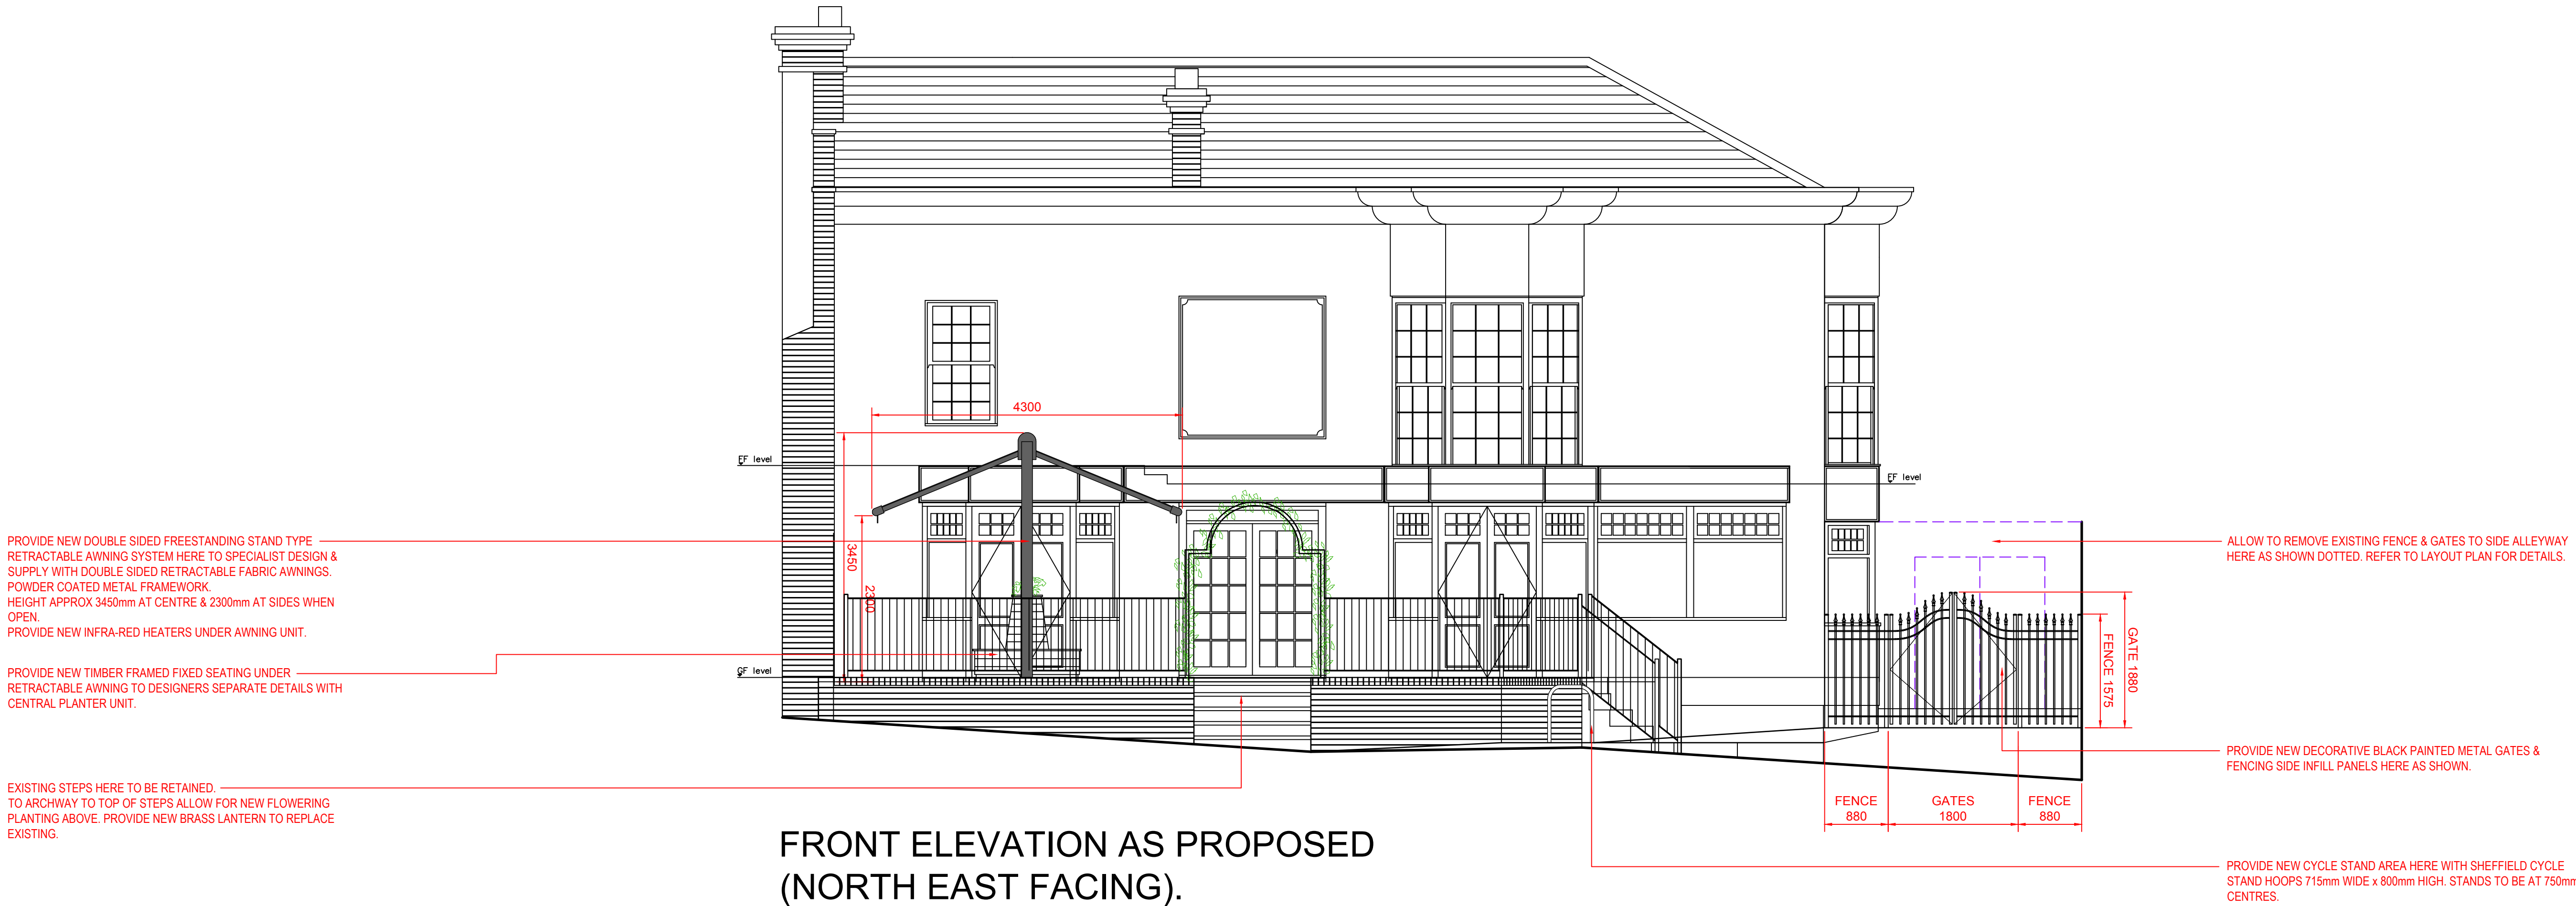

Revision:

Scale:	1:50 @ A0
Date:	05/09/22
Drawing title:	North East Elevation as Existing & as Proposed
Drawing Number:	1116-P-05

The Studio 34 Smyth Street Wakefield WF1 1ED
01924 372654 info@nanusoda.co.uk