
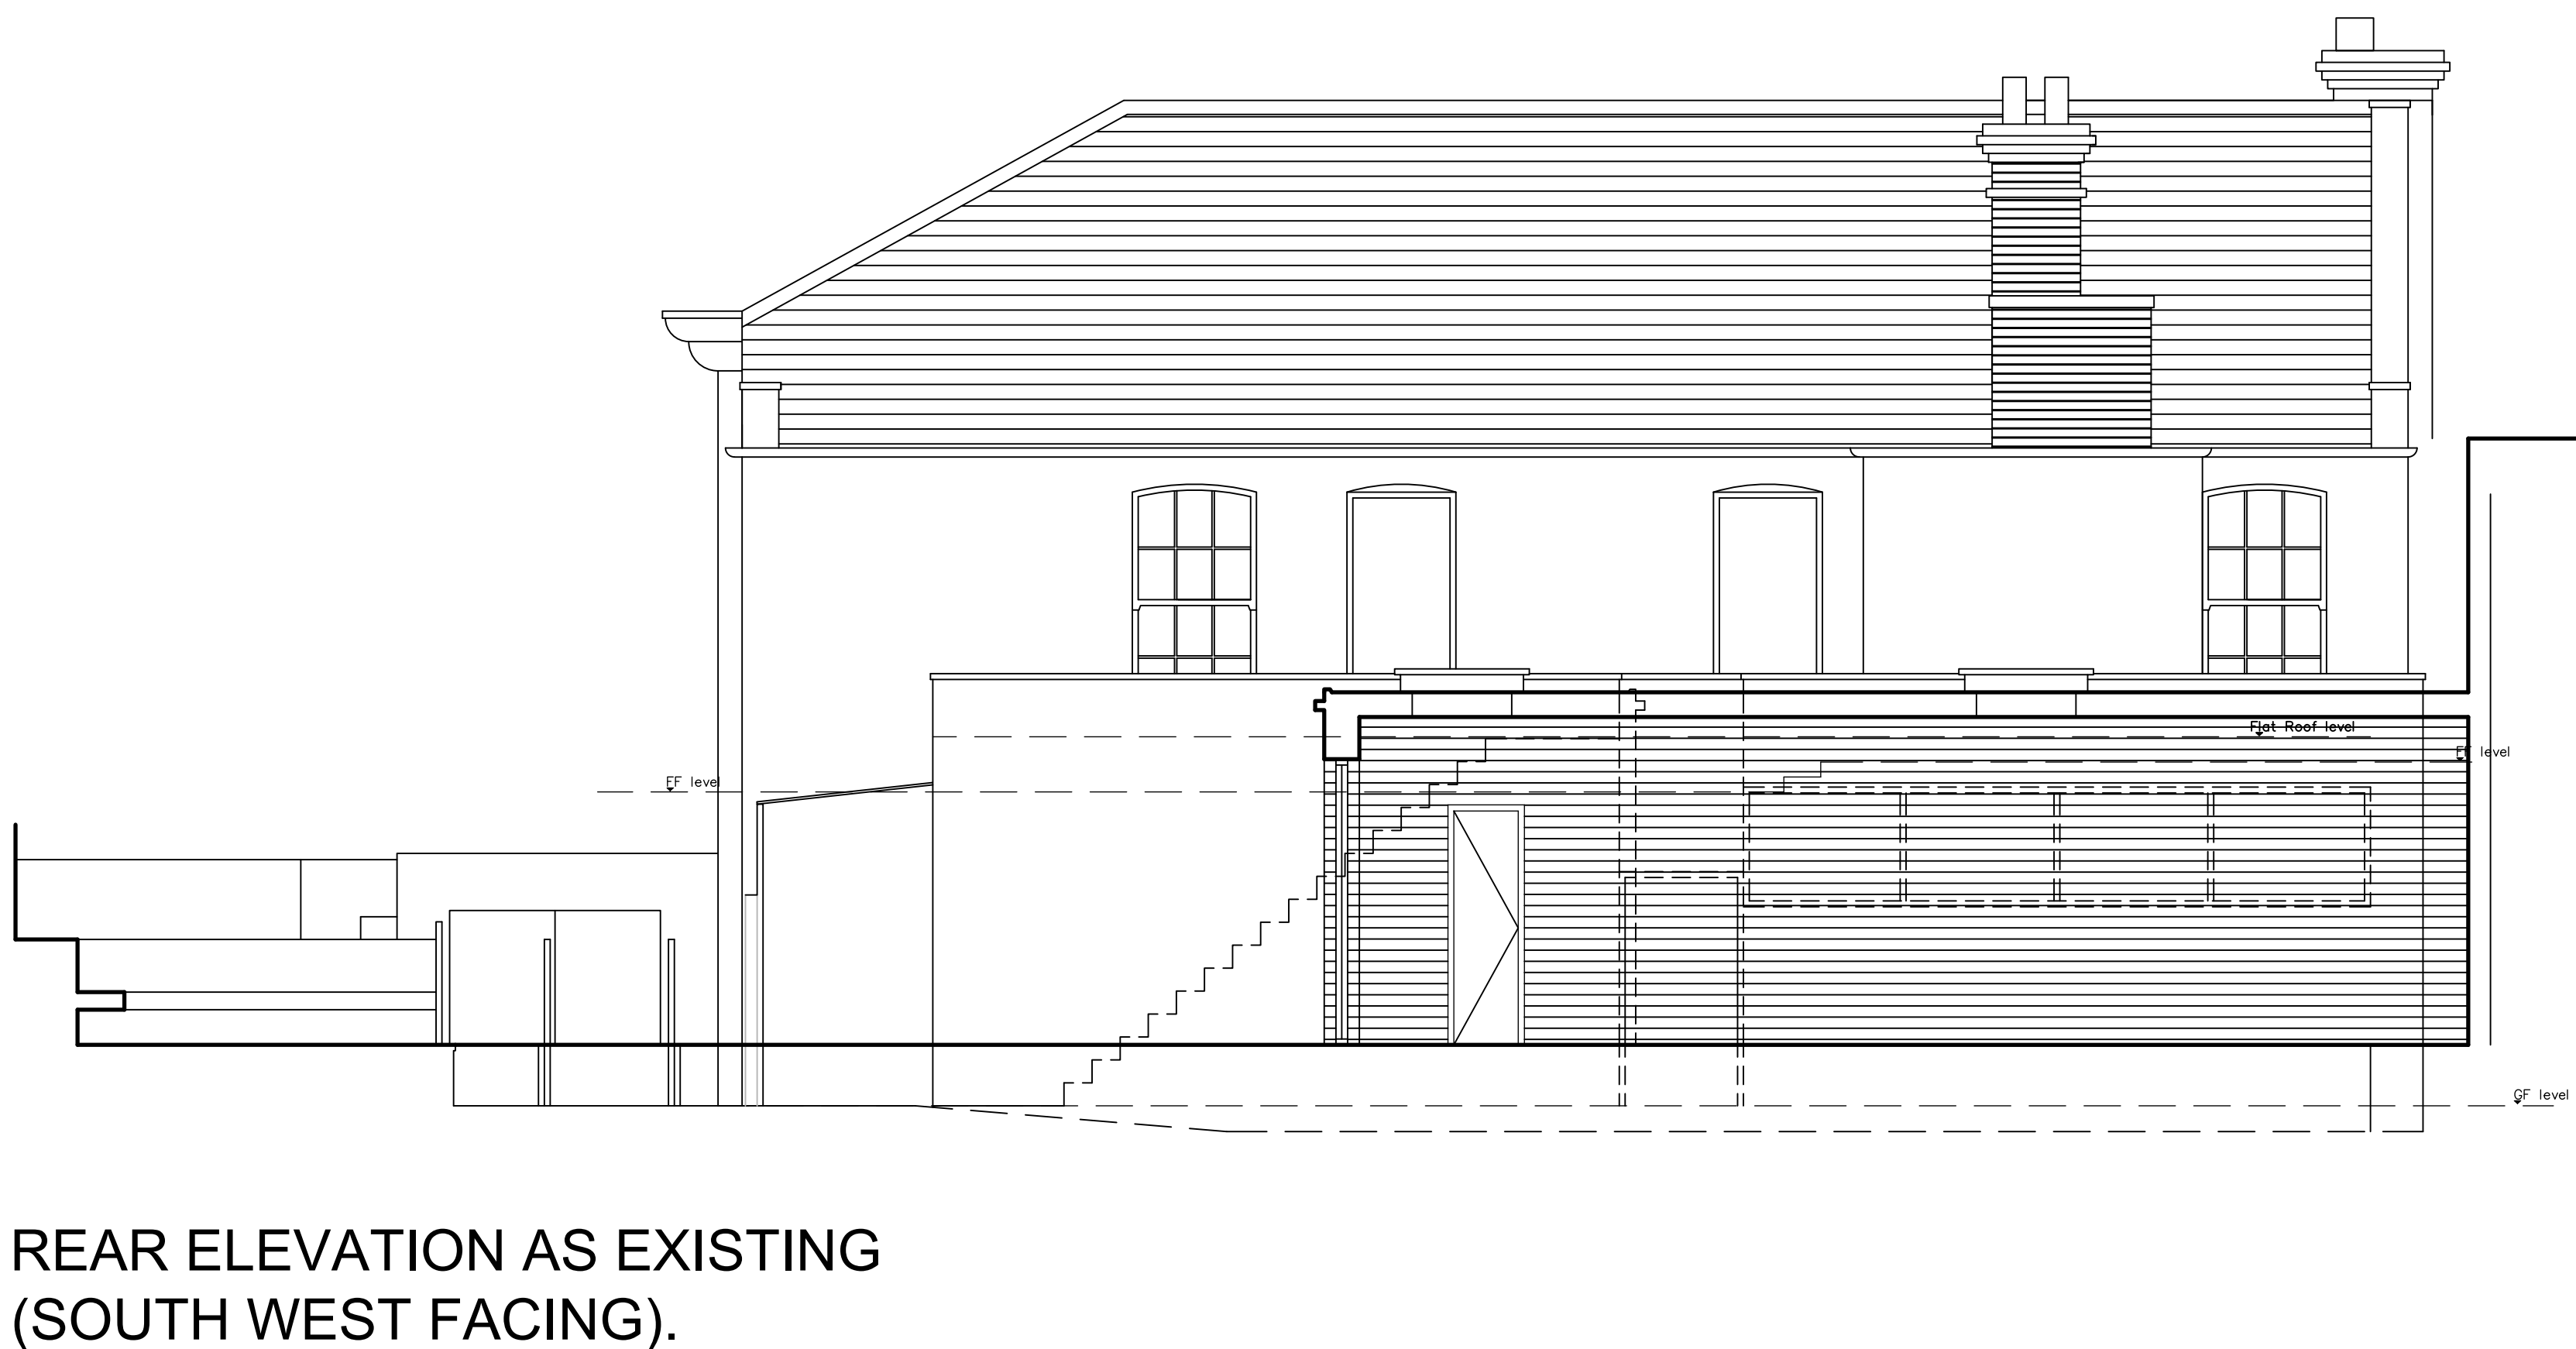


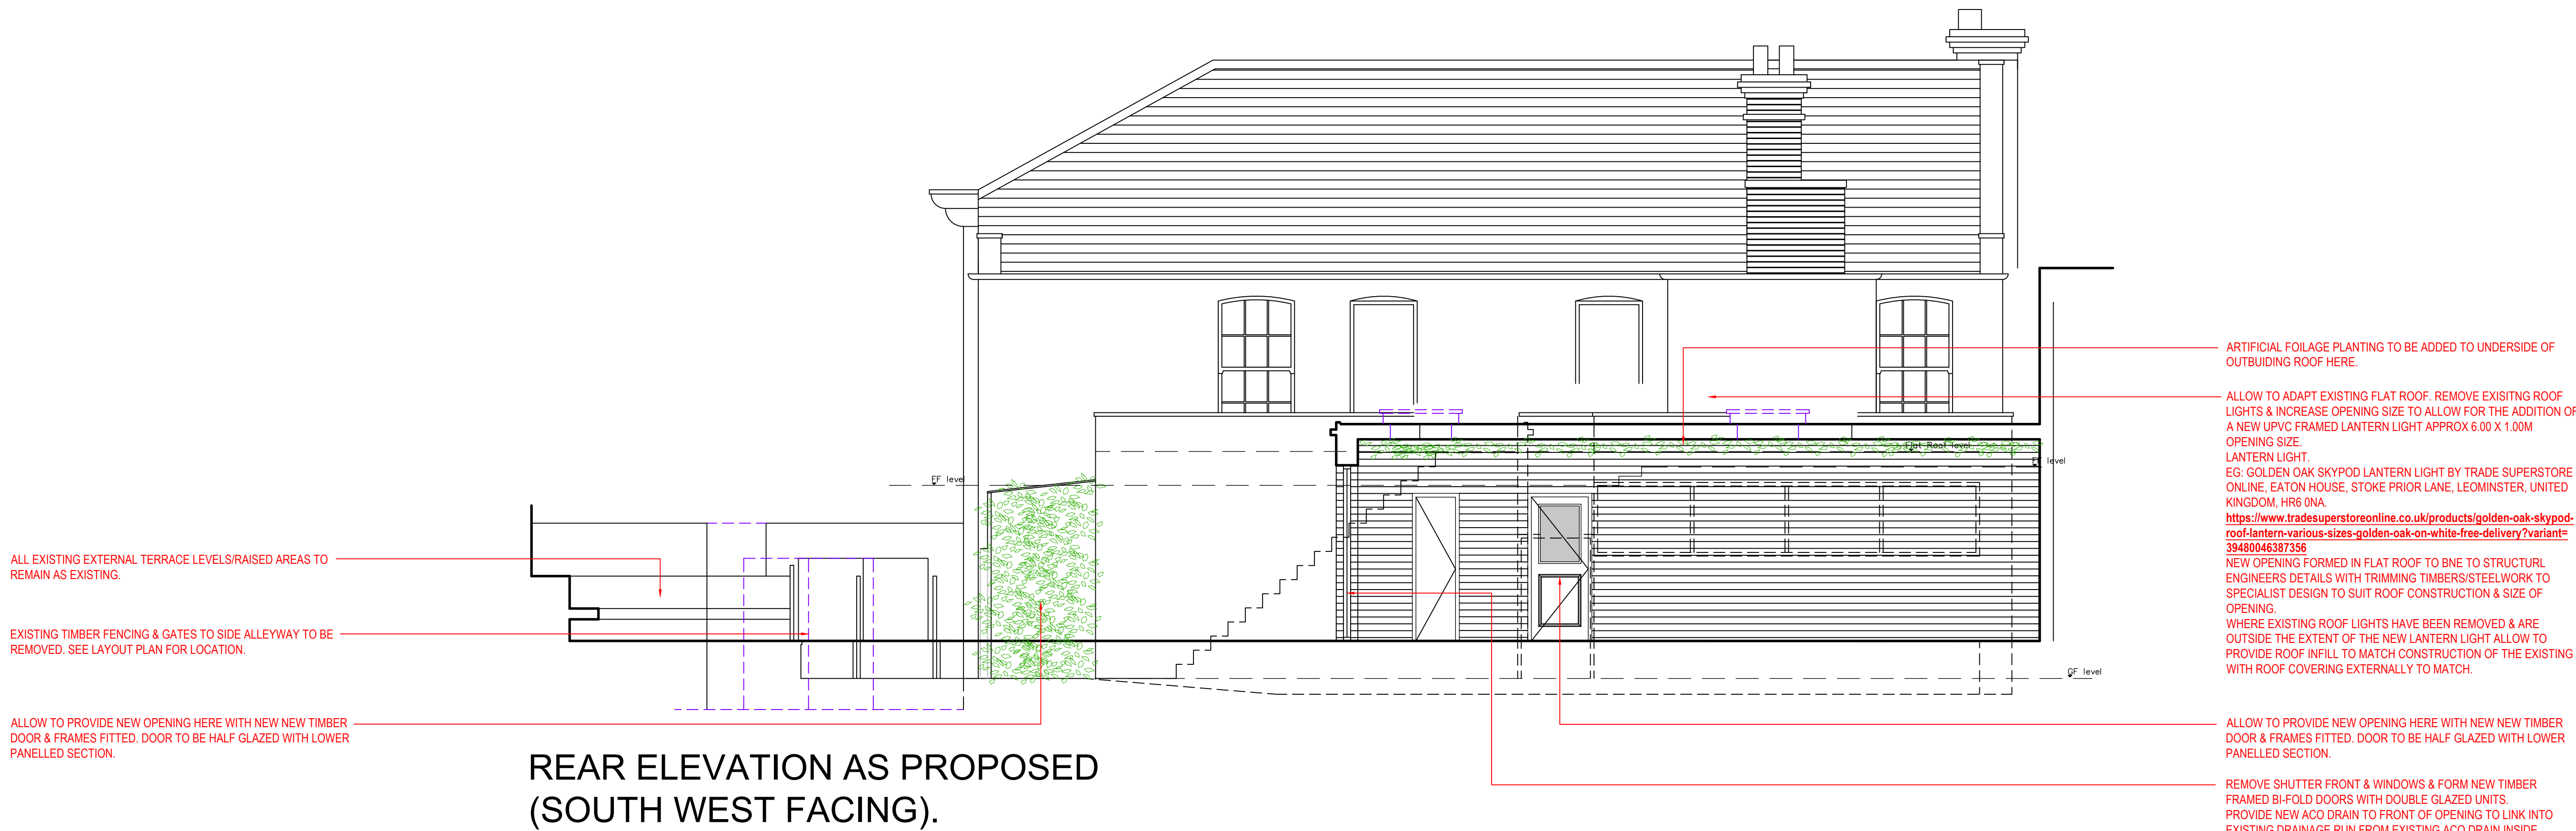

Revision:

Scale	Date	Drawn by
1:50 @ A0	05/09/22	RGC
Job Ref: 13 North Hill, London N6 4AB	Drawing Title: South West Elevation as Existing & as Proposed	Drawing Number: 1116-P-07

The Studio 34 Smyth Street Wakefield WF1 1ED
01924 372654 info@nanusoda.co.uk