




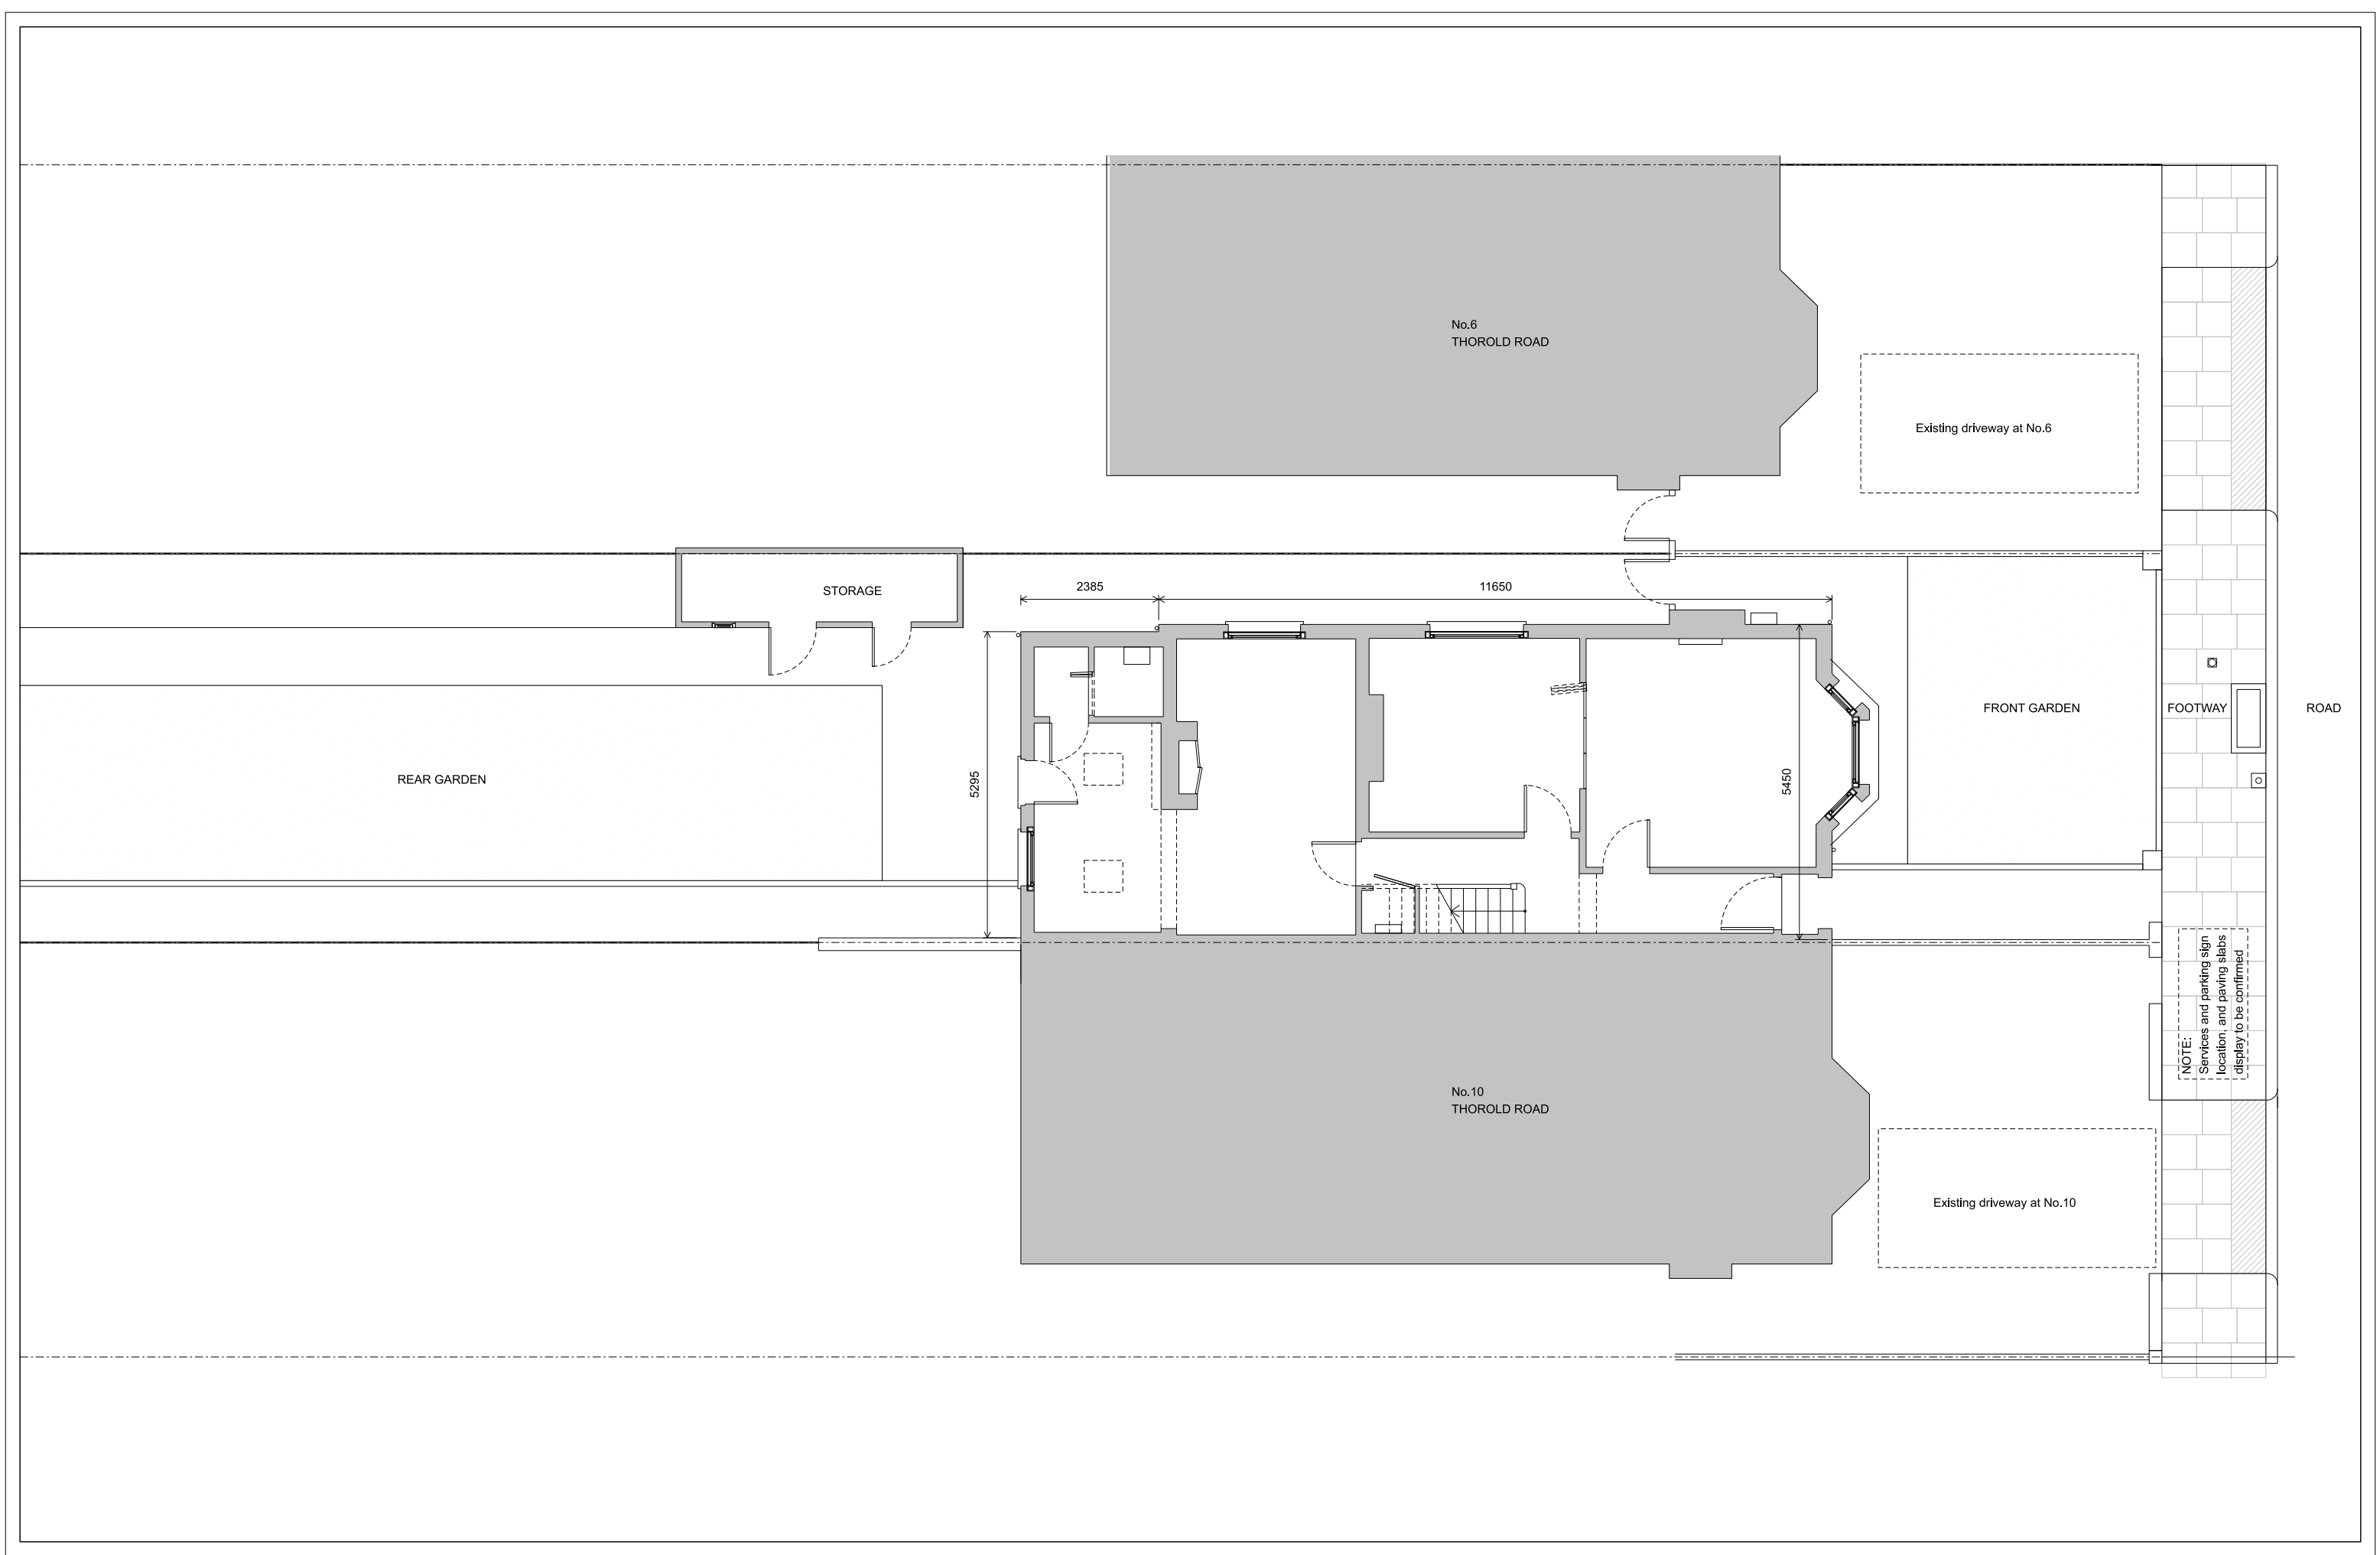


Rev:	</	
------	--	--

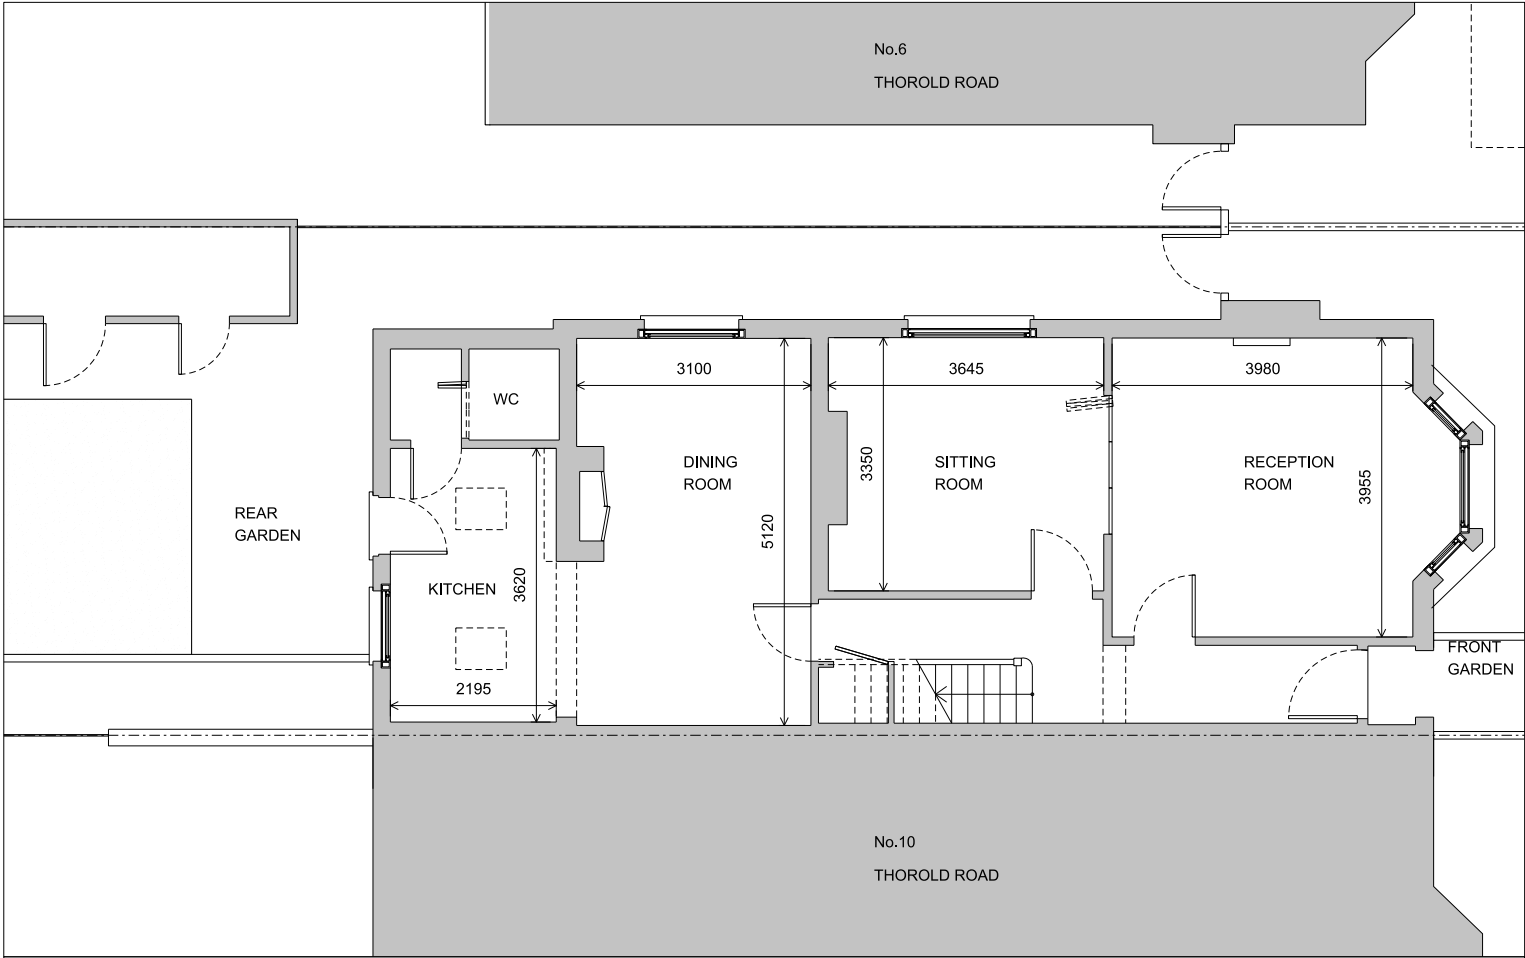


GROUND FLOOR PLAN

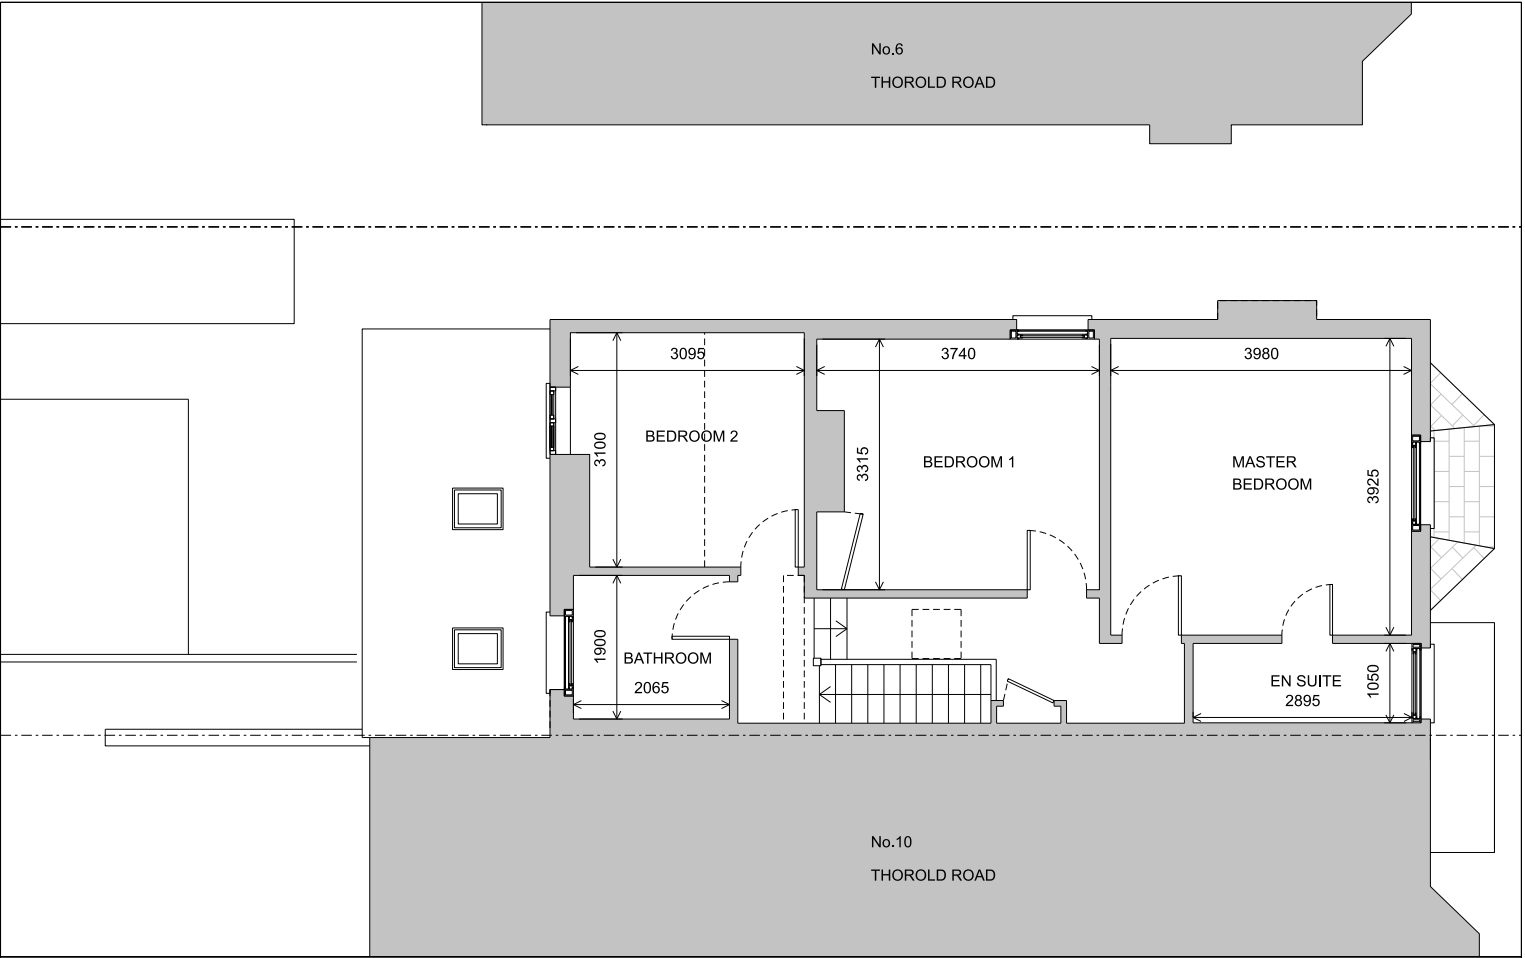

FIRST FLOOR PLAN

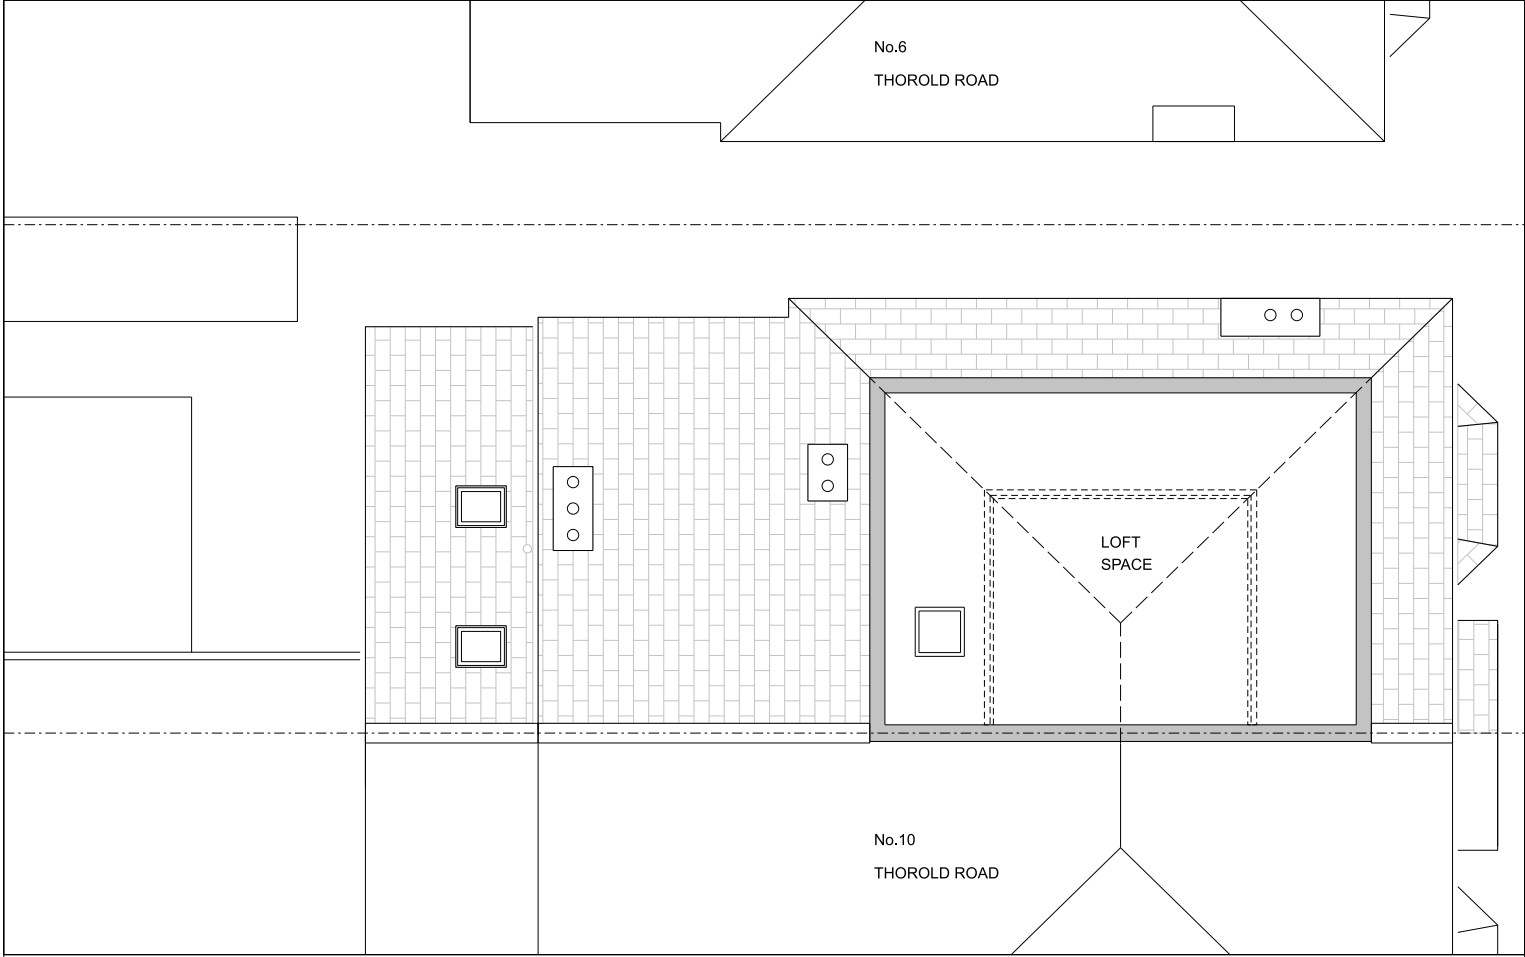

SECOND FLOOR PLAN

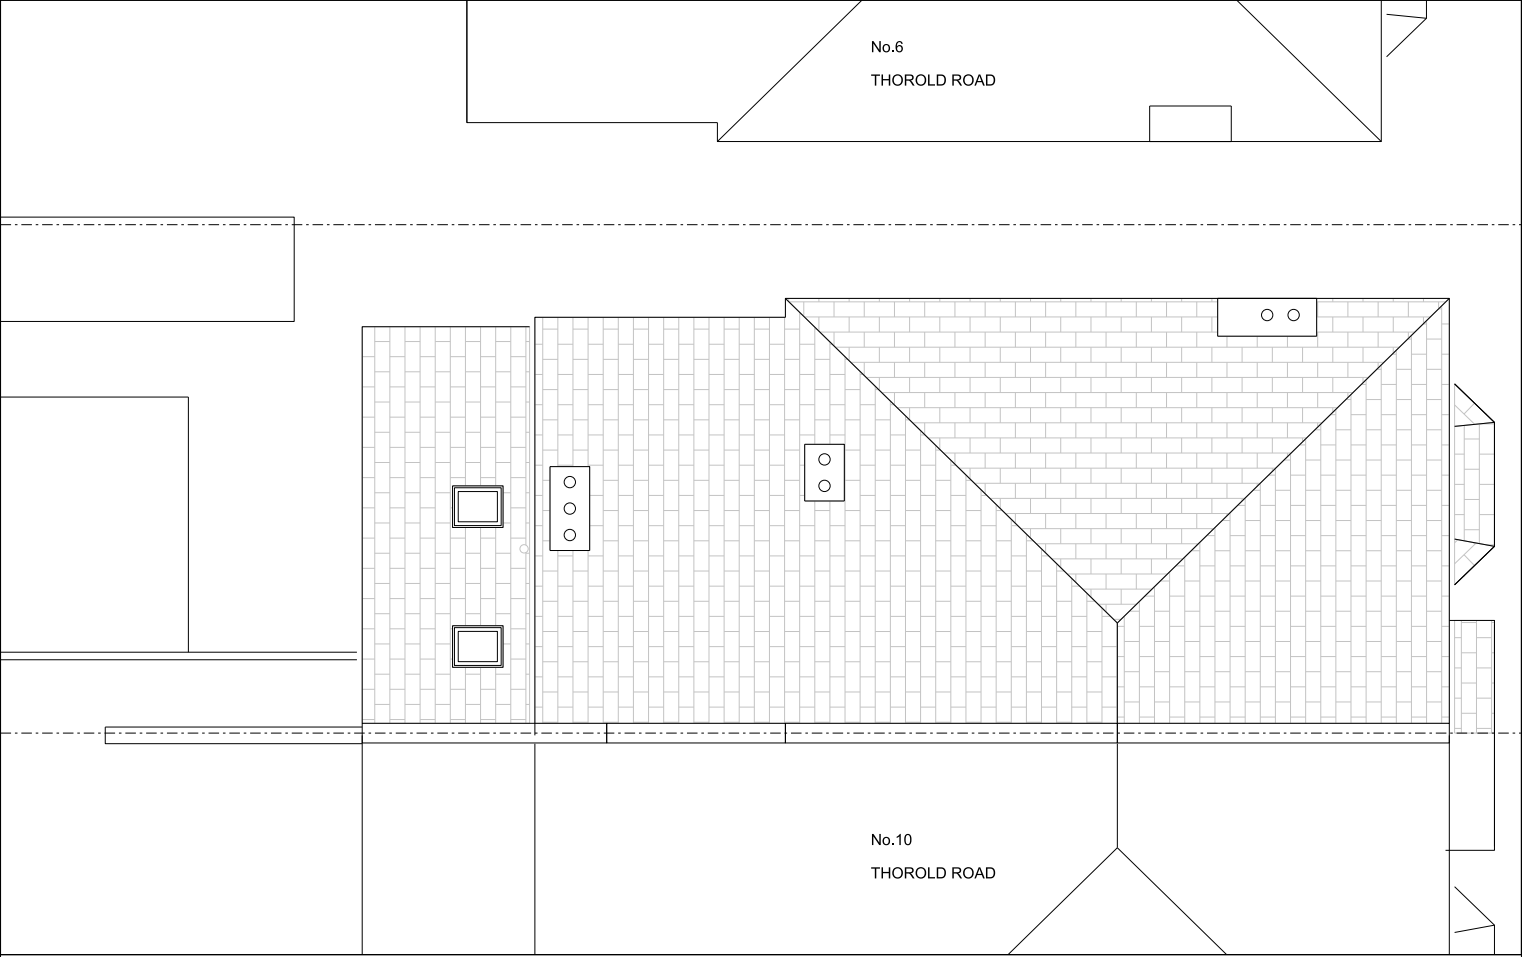

ROOF PLAN

Rev:



Notes:

Unless stated otherwise, all dimensions are in millimetres. All dimensions to be checked and confirmed on site by contractor and as such are to be his responsibility. Any errors, omissions or discrepancies on this drawing are to be reported to the architect.

JOE WRIGHT ARCHITECTS

i: www.joewrightarchitects.co.uk e: info@joewrightarchitects.co.uk

Project: 8 Thorold Road, N22 8YE
Extension and refurbishment

Scale: 1:100 @ A3

Date: 17.11.22

Drawing Existing Drawings

Drwg No: 2208-01_PL_002

Rev: A

Title: Plans




01 FRONT ELEVATION




02 REAR ELEVATION



03 SIDE ELEVATION

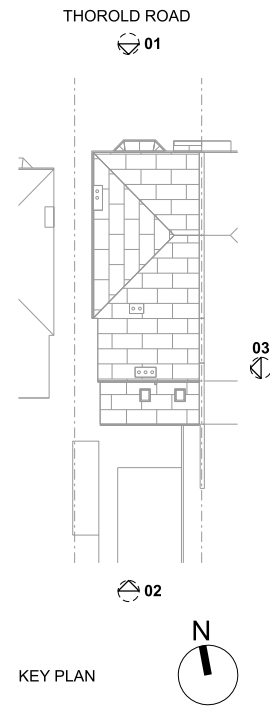

Rev:

 

Notes:

Unless stated otherwise, all dimensions are in millimetres. All dimensions to be checked and confirmed on site by contractor and as such are to be his responsibility. Any errors, omissions or discrepancies on this drawing are to be reported to the architect.

JOE WRIGHT ARCHITECTS

t: www.joewrightarchitects.co.uk e: info@joewrightarchitects.co.uk

Project: 8 Thorold Road, N22 8YE

Extension and refurbishment

Scale: 1:100 @ A3


Date: 17.11.22

Drawing: Existing Drawings


Title: Elevations

Drwg No: 2208-01_PL_003


Rev: A

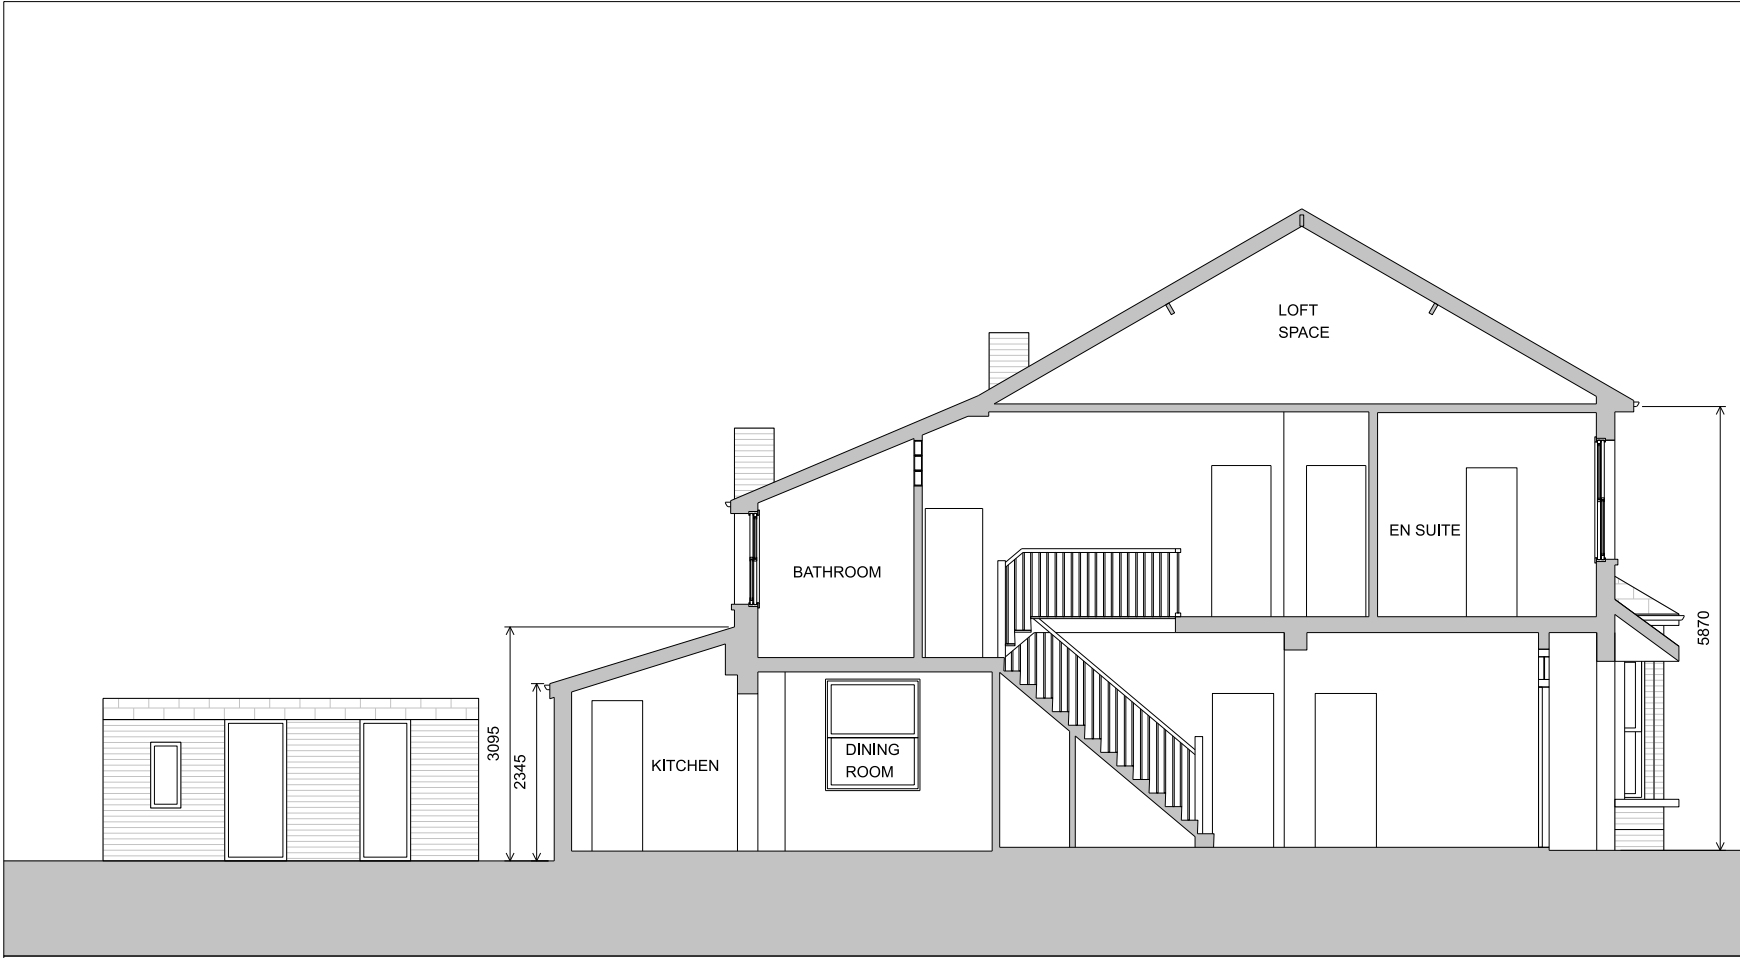

SECTION A-A

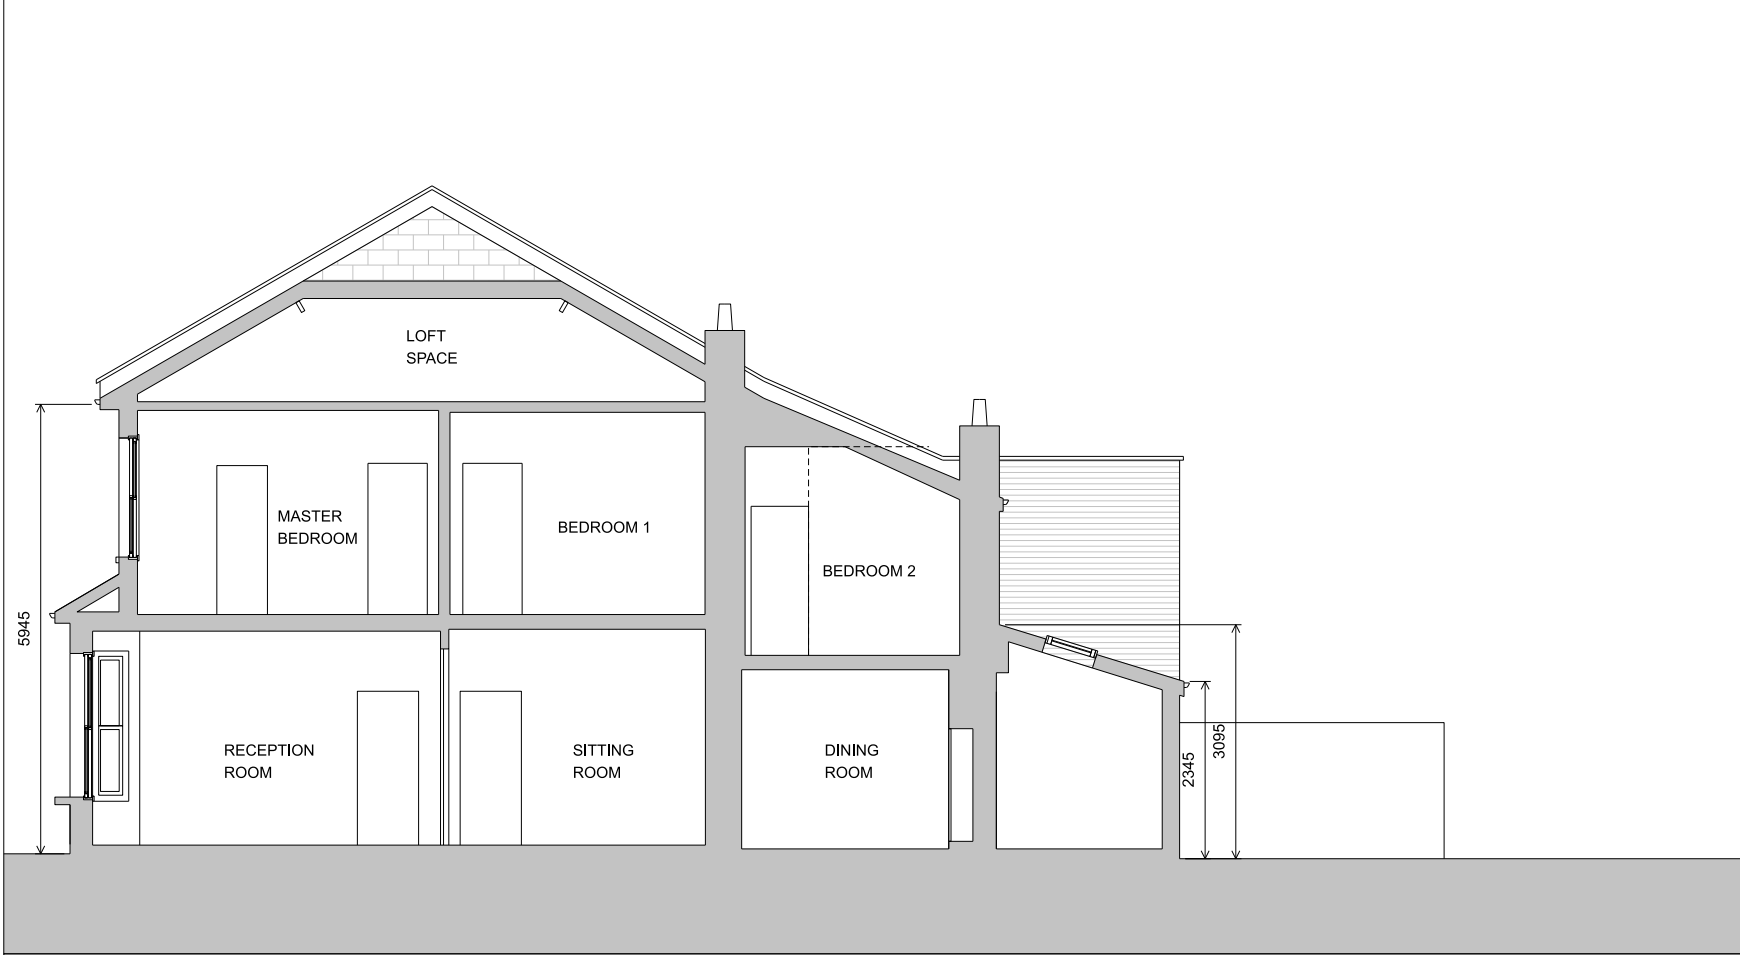

SECTION B-B

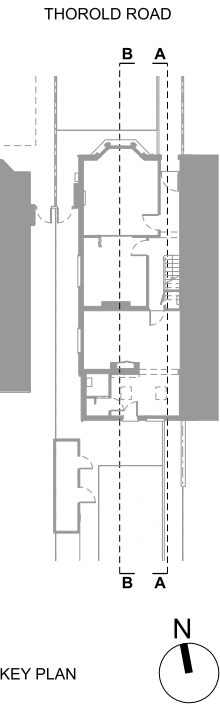

KEY PLAN

Rev:



Notes: Unless stated otherwise, all dimensions are in millimetres. All dimensions to be checked and confirmed on site by contractor and as such are to be his responsibility. Any errors, omissions or discrepancies on this drawing are to be reported to the architect.

JOE WRIGHT ARCHITECTS

t: www.joewrightarchitects.co.uk e: info@joewrightarchitects.co.uk

Project:	8 Thorold Road, N22 8YE	Scale:	1:100 @ A3	Date:	17.11.22
	Extension and refurbishment				
Drawing:	Existing Drawings	Drwg No:	2208-01_PL_004	Rev:	A
Title:	Sections				