




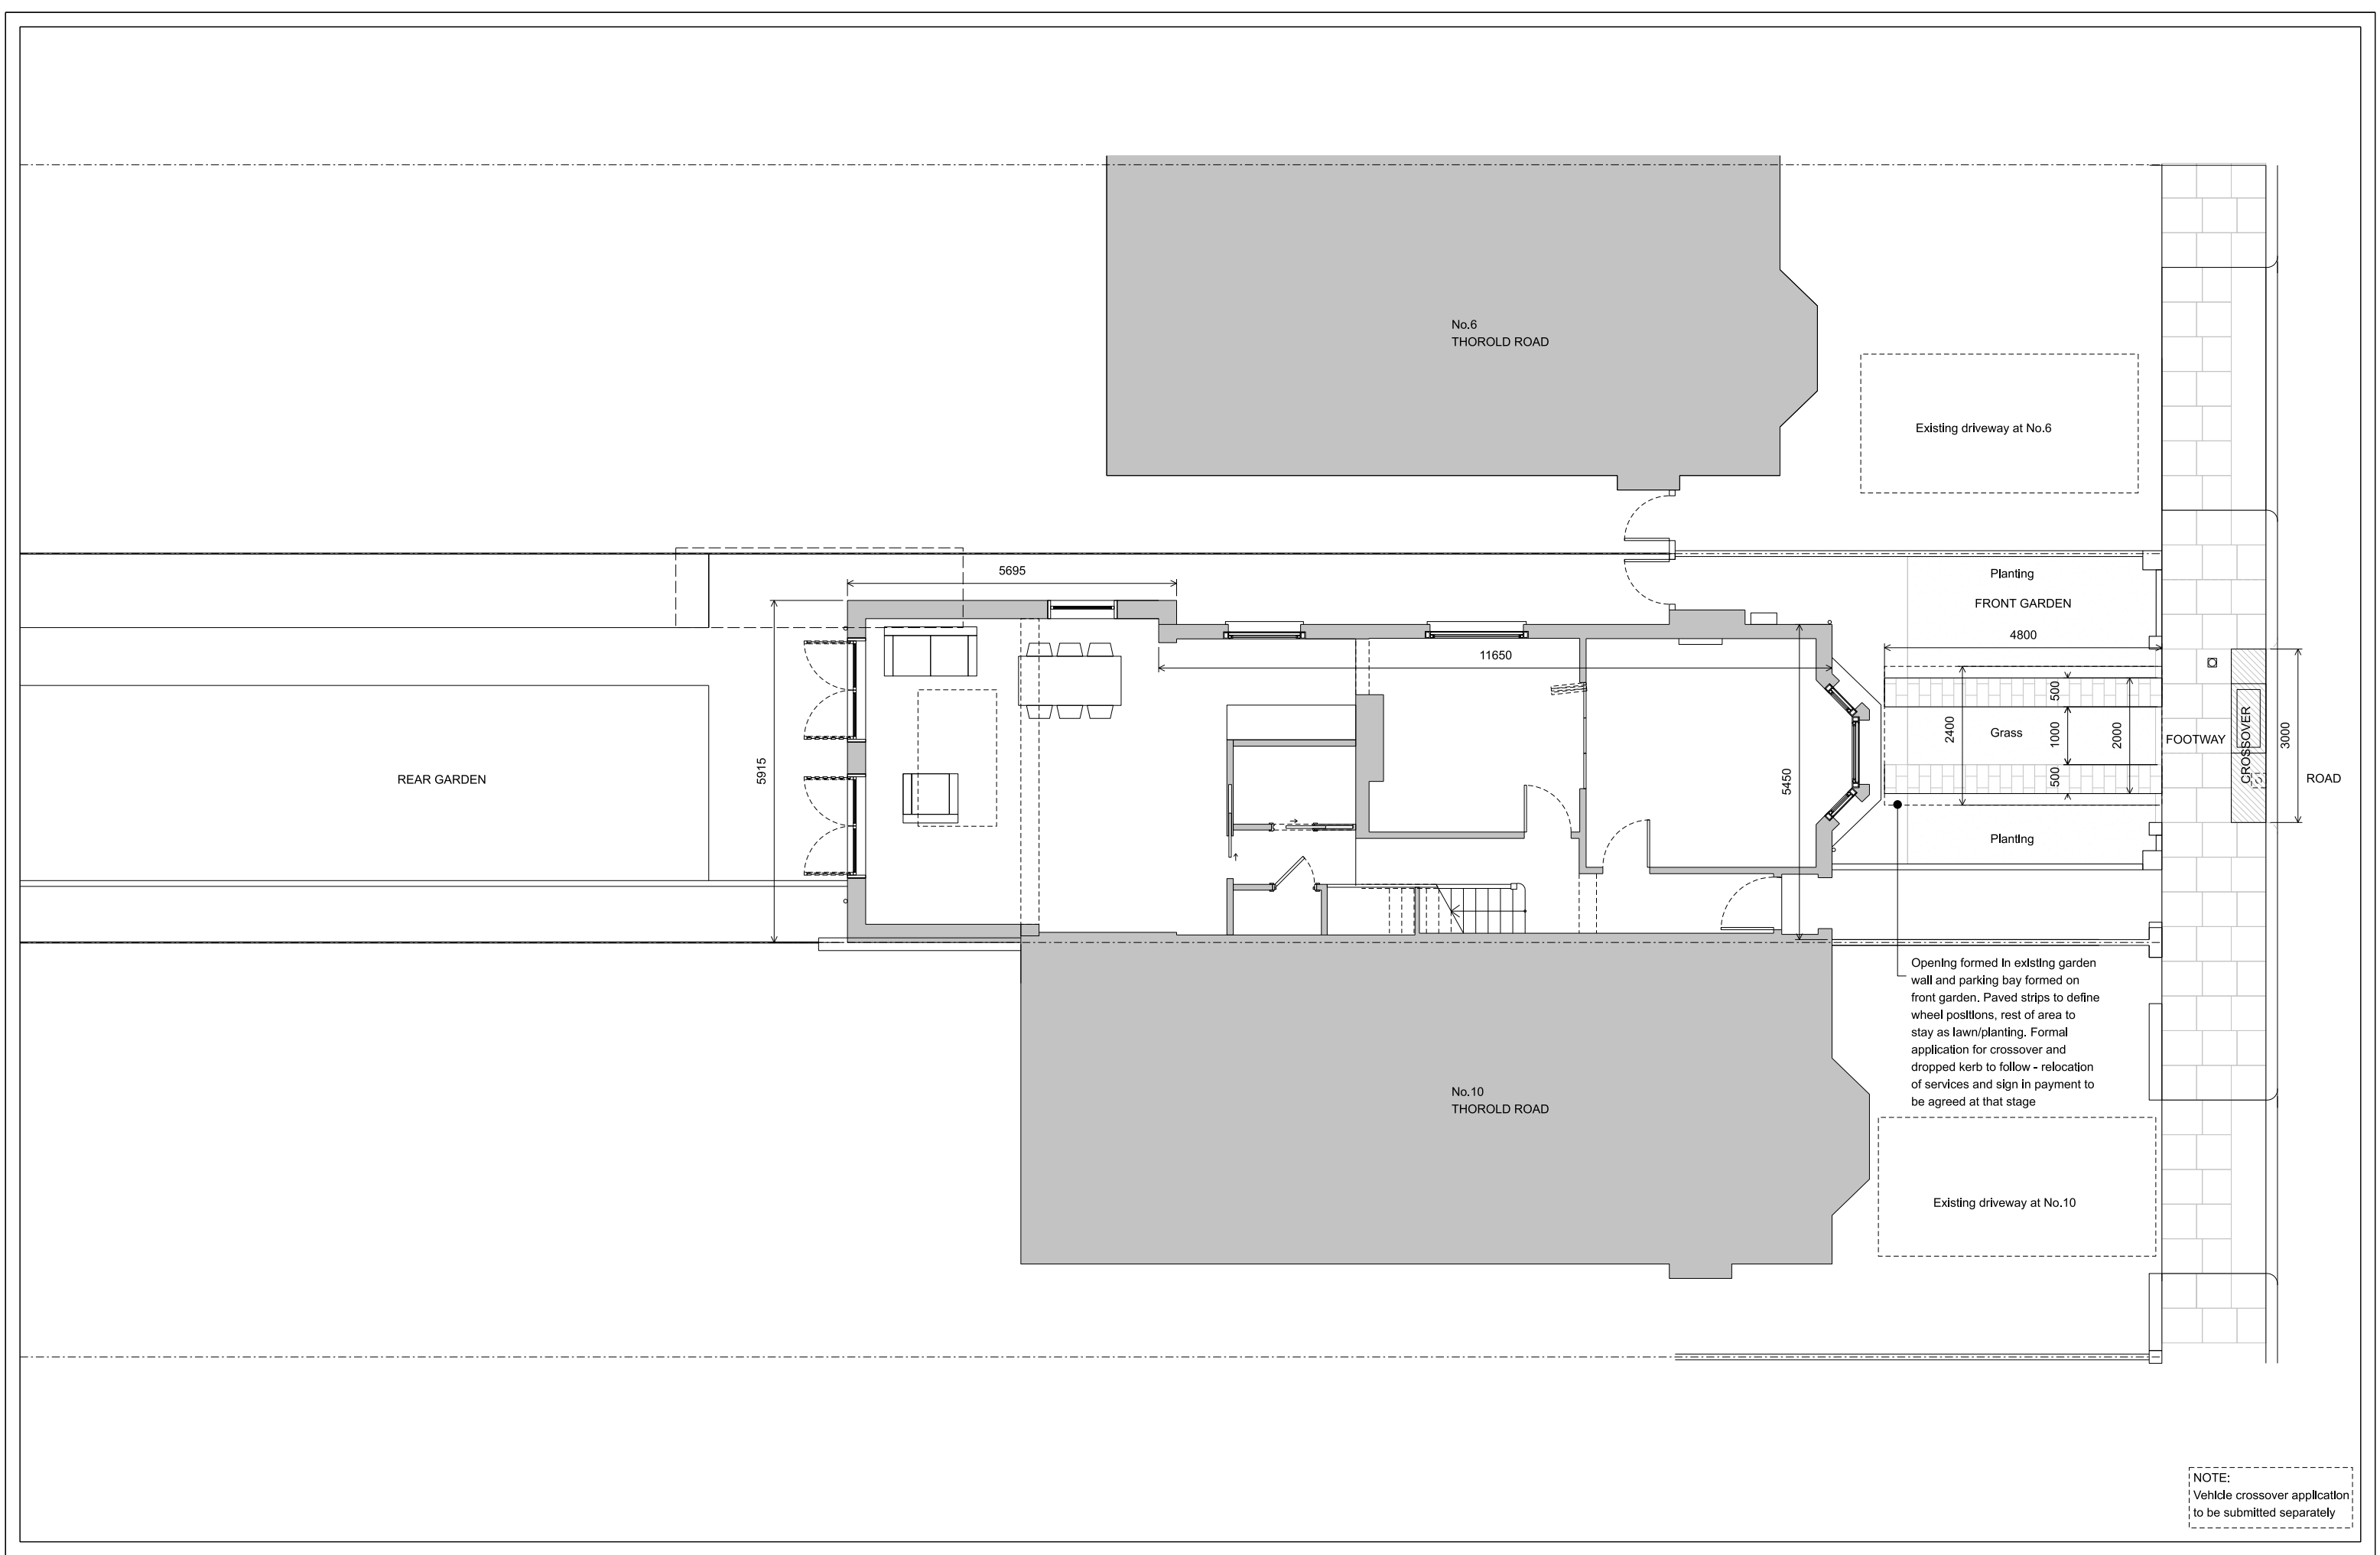


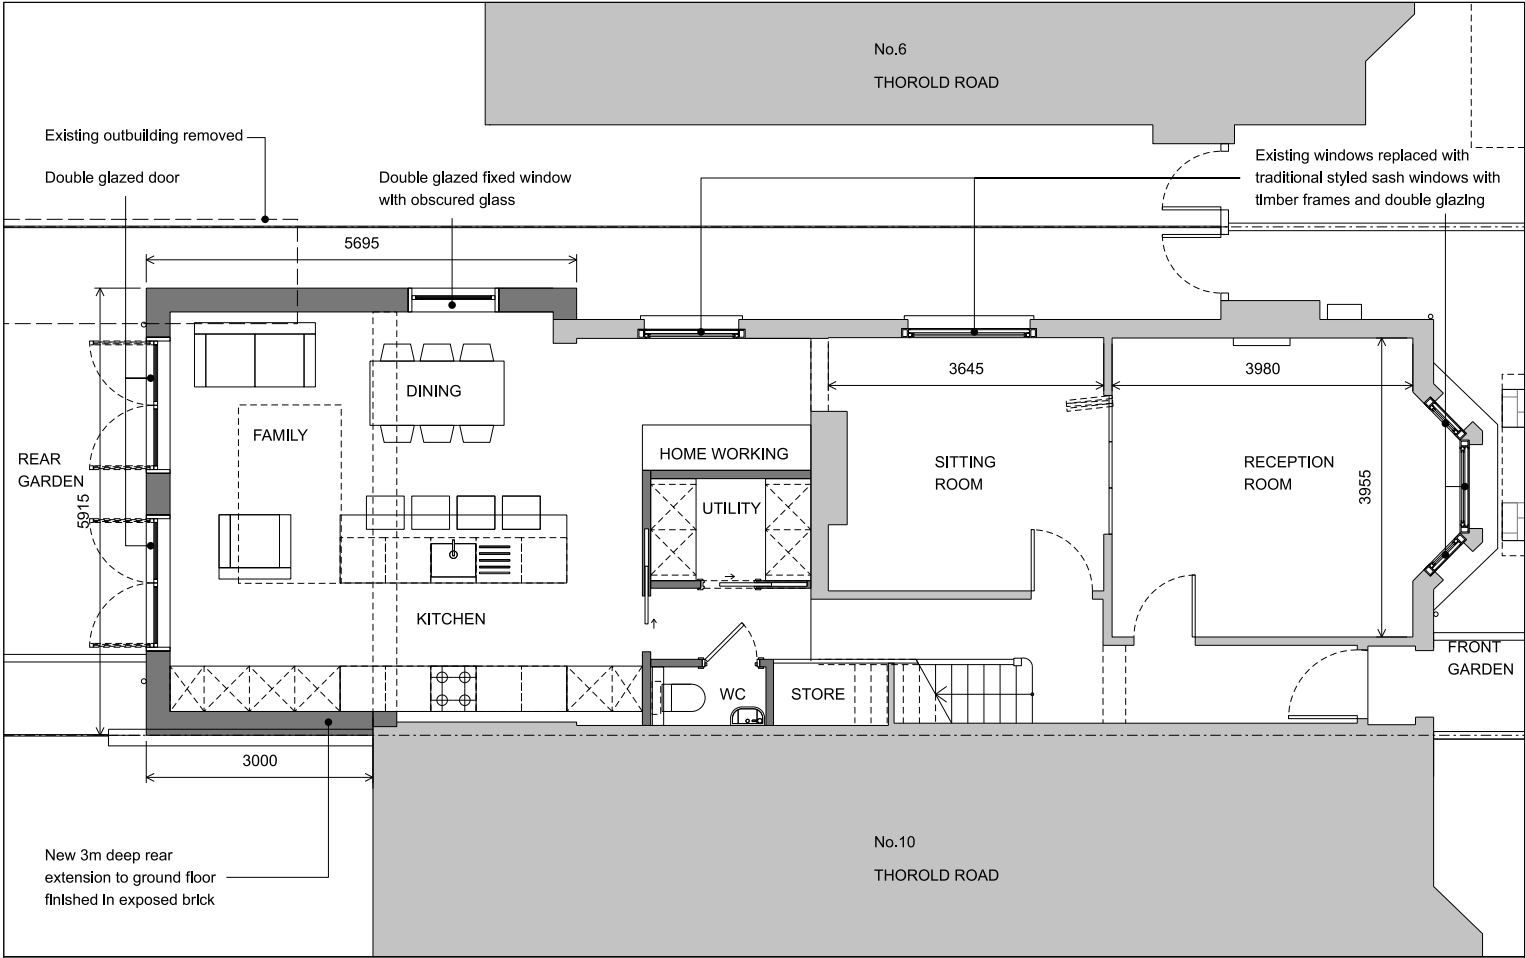


GROUND FLOOR PLAN

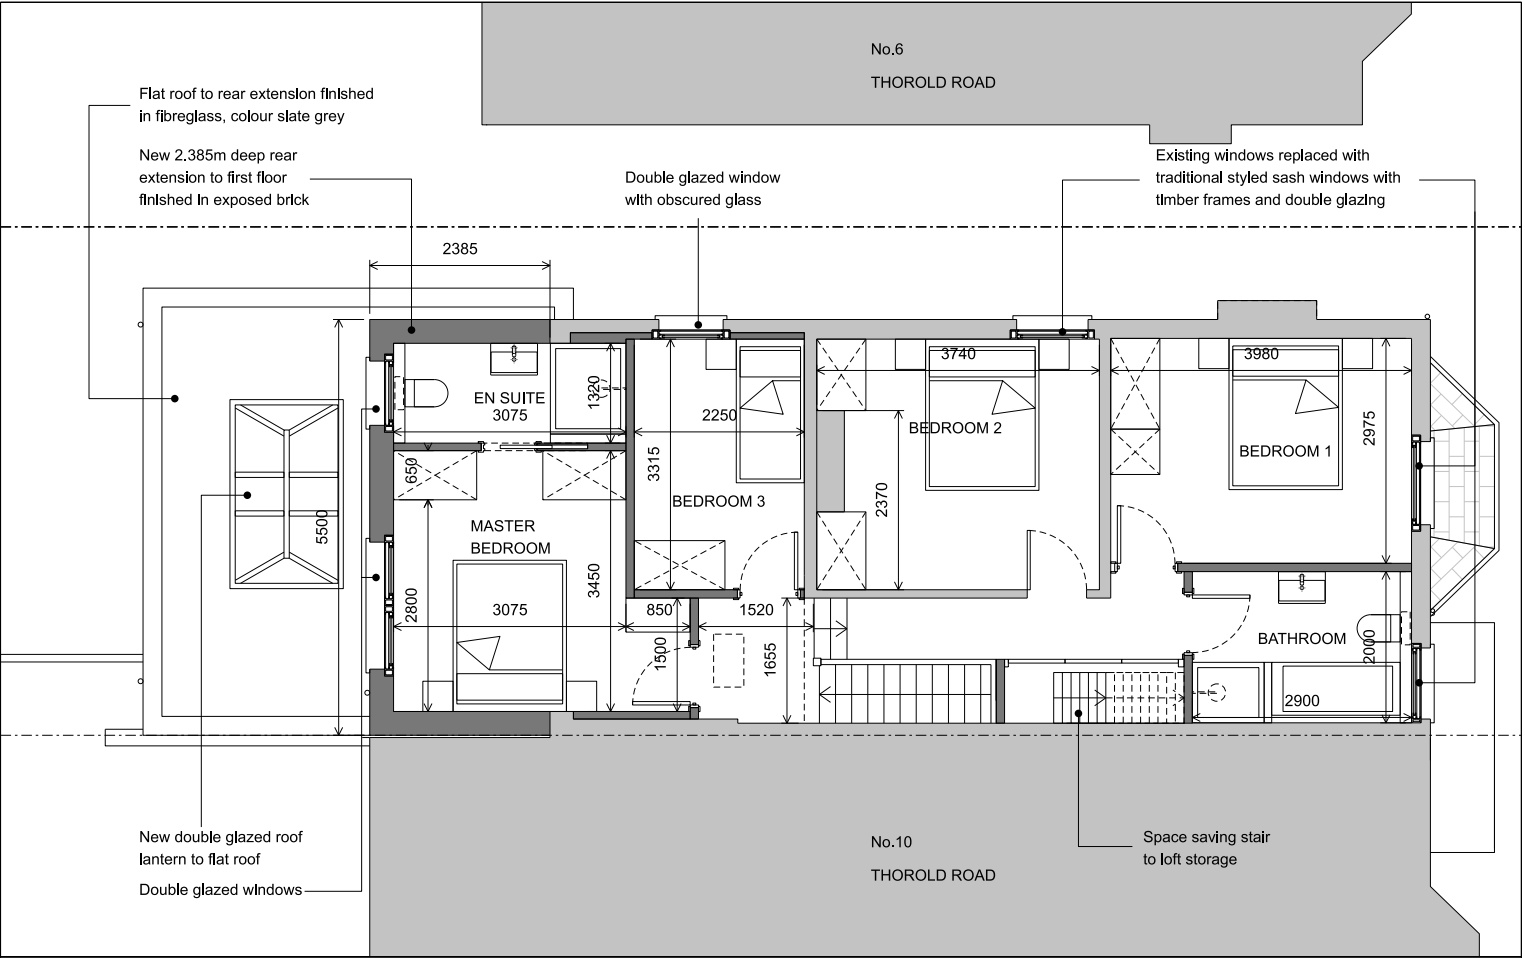

FIRST FLOOR PLAN

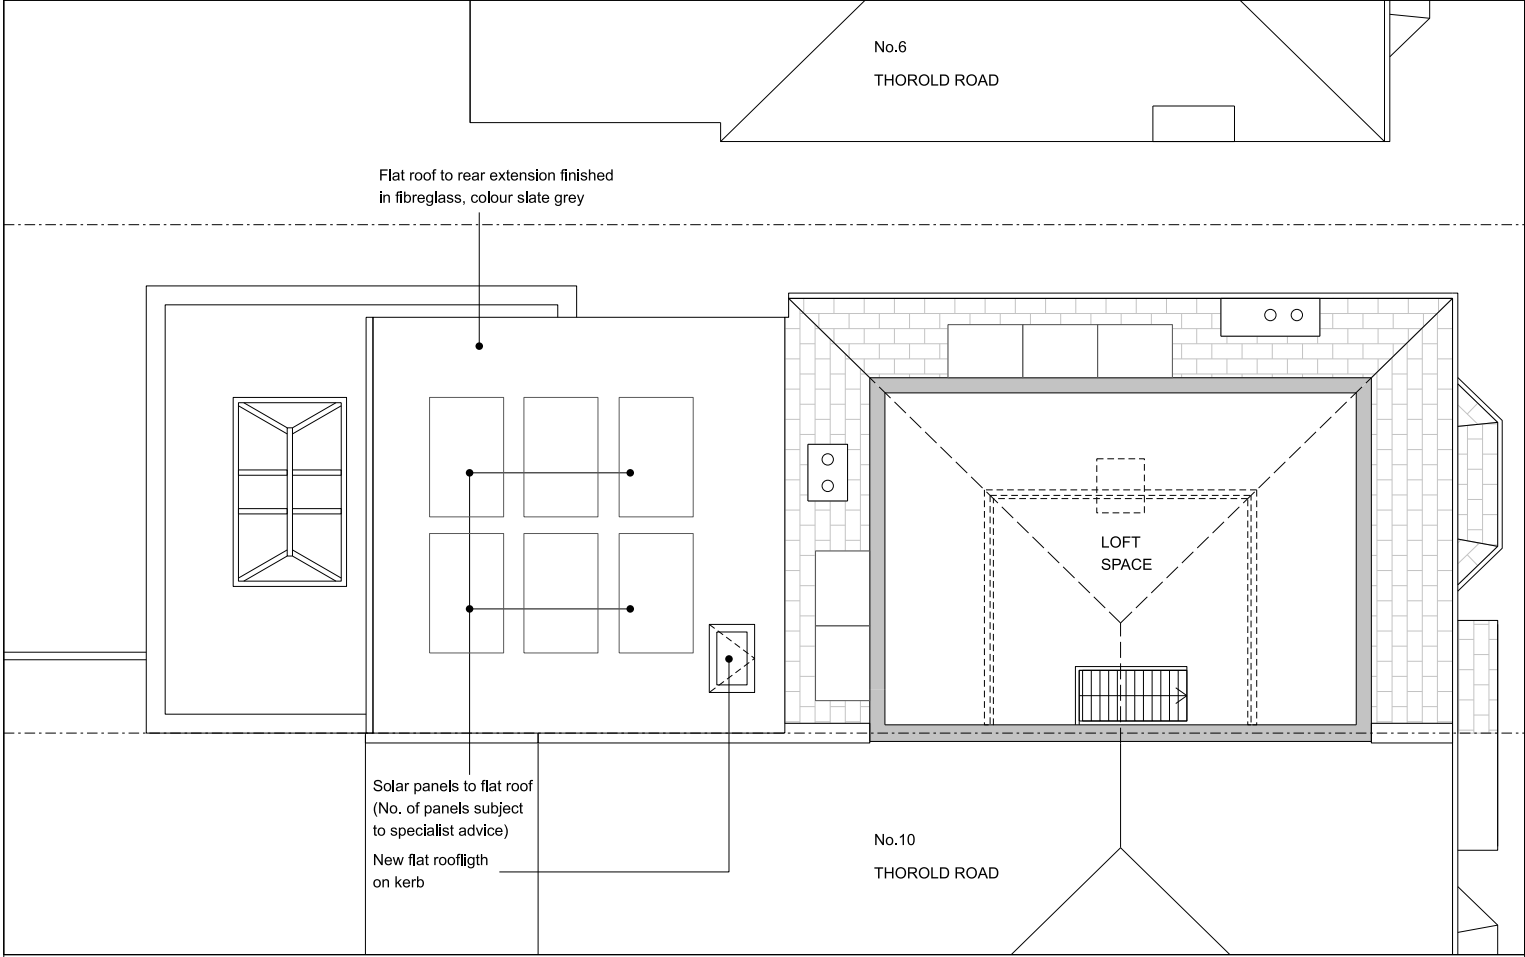

SECOND FLOOR PLAN

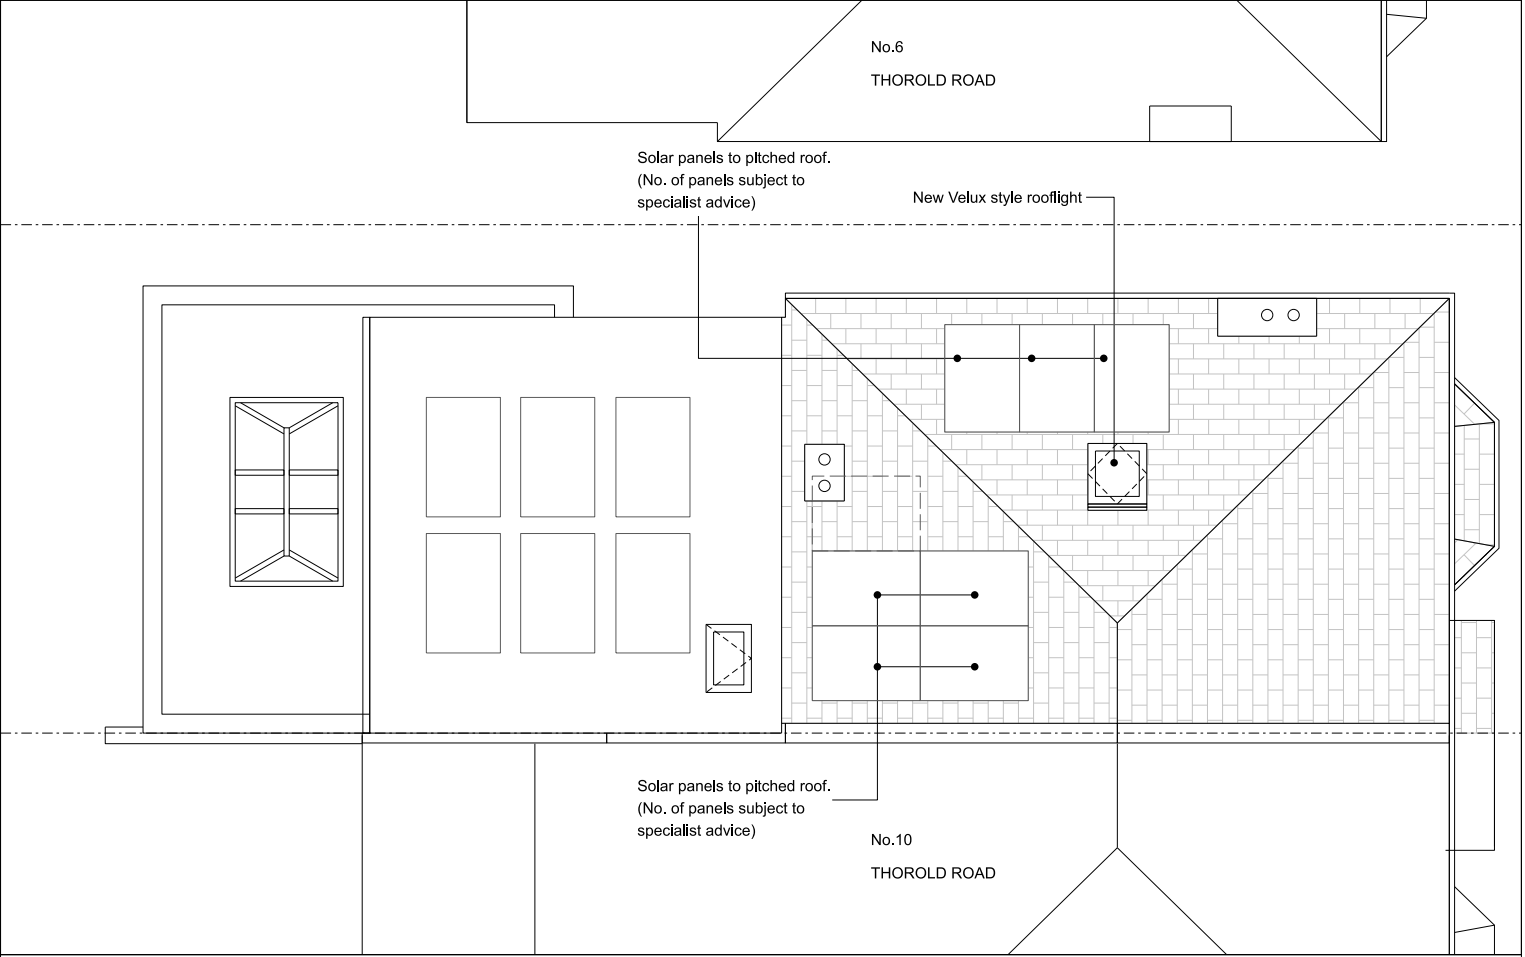

ROOF PLAN

Rev:



Notes:

Unless stated otherwise, all dimensions are in millimetres. All dimensions to be checked and confirmed on site by contractor and as such are to be his responsibility. Any errors, omissions or discrepancies on this drawing are to be reported to the architect.

JOE WRIGHT ARCHITECTS

t: www.joewrightarchitects.co.uk e: info@joewrightarchitects.co.uk

Project: 8 Thorold Road, N22 8YE

Extension and refurbishment

Drawing: Proposed Drawings

Title: Plans

Scale: 1:100 @ A3


Drwg No: 2208-01_PL_102

Date: 22.11.22


Rev: D




01 FRONT ELEVATION

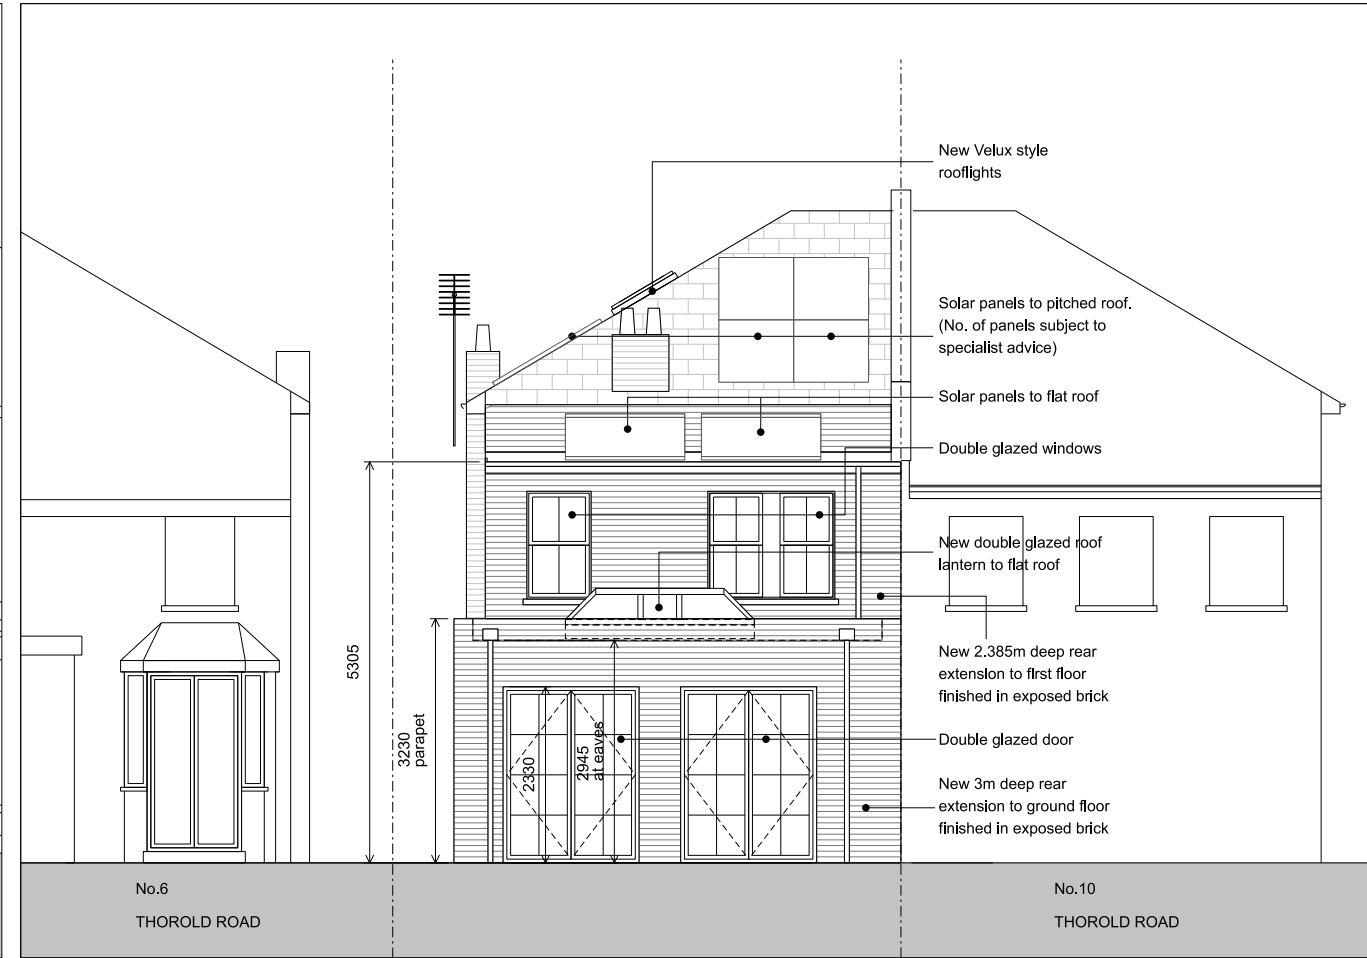

02 REAR ELEVATION

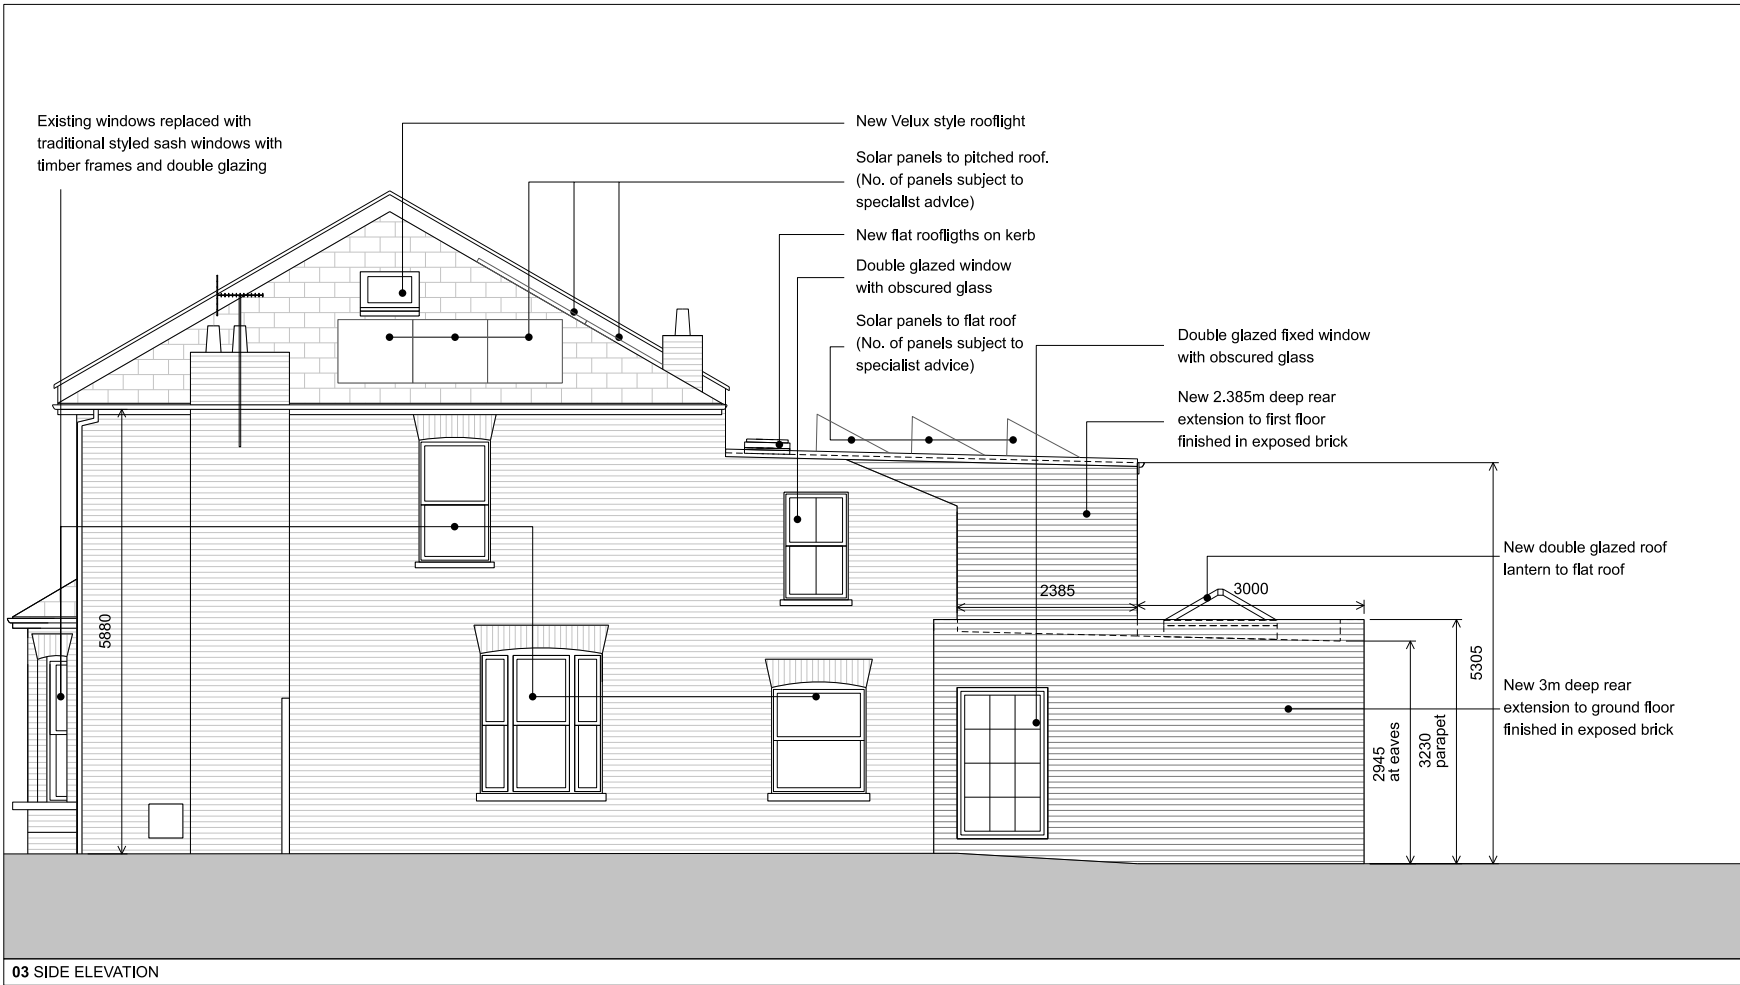

03 SIDE ELEVATION

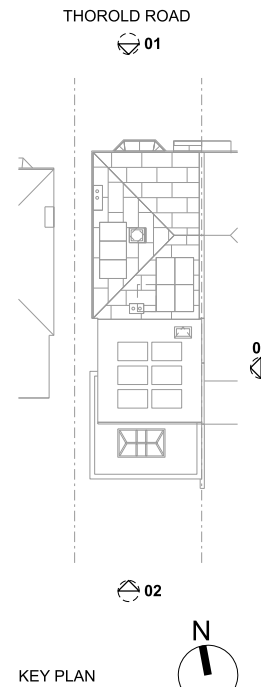


KEY PLAN

Rev:

Notes:

Unless stated otherwise, all dimensions are in millimetres. All dimensions to be checked and confirmed on site by contractor and as such are to be his responsibility. Any errors, omissions or discrepancies on this drawing are to be reported to the architect.

 

JOE WRIGHT ARCHITECTS

t: www.jpewrightarchitects.co.uk e: info@jpewrightarchitects.co.uk

Project: 8 Thorold Road, N22 8YE

Extension and refurbishment

Scale: 1:100 @ A3


Date: 22.11.22

Drawing Proposed Drawings


Title: Elevations

Drwg No: 2208-01_PL_103


Rev: B

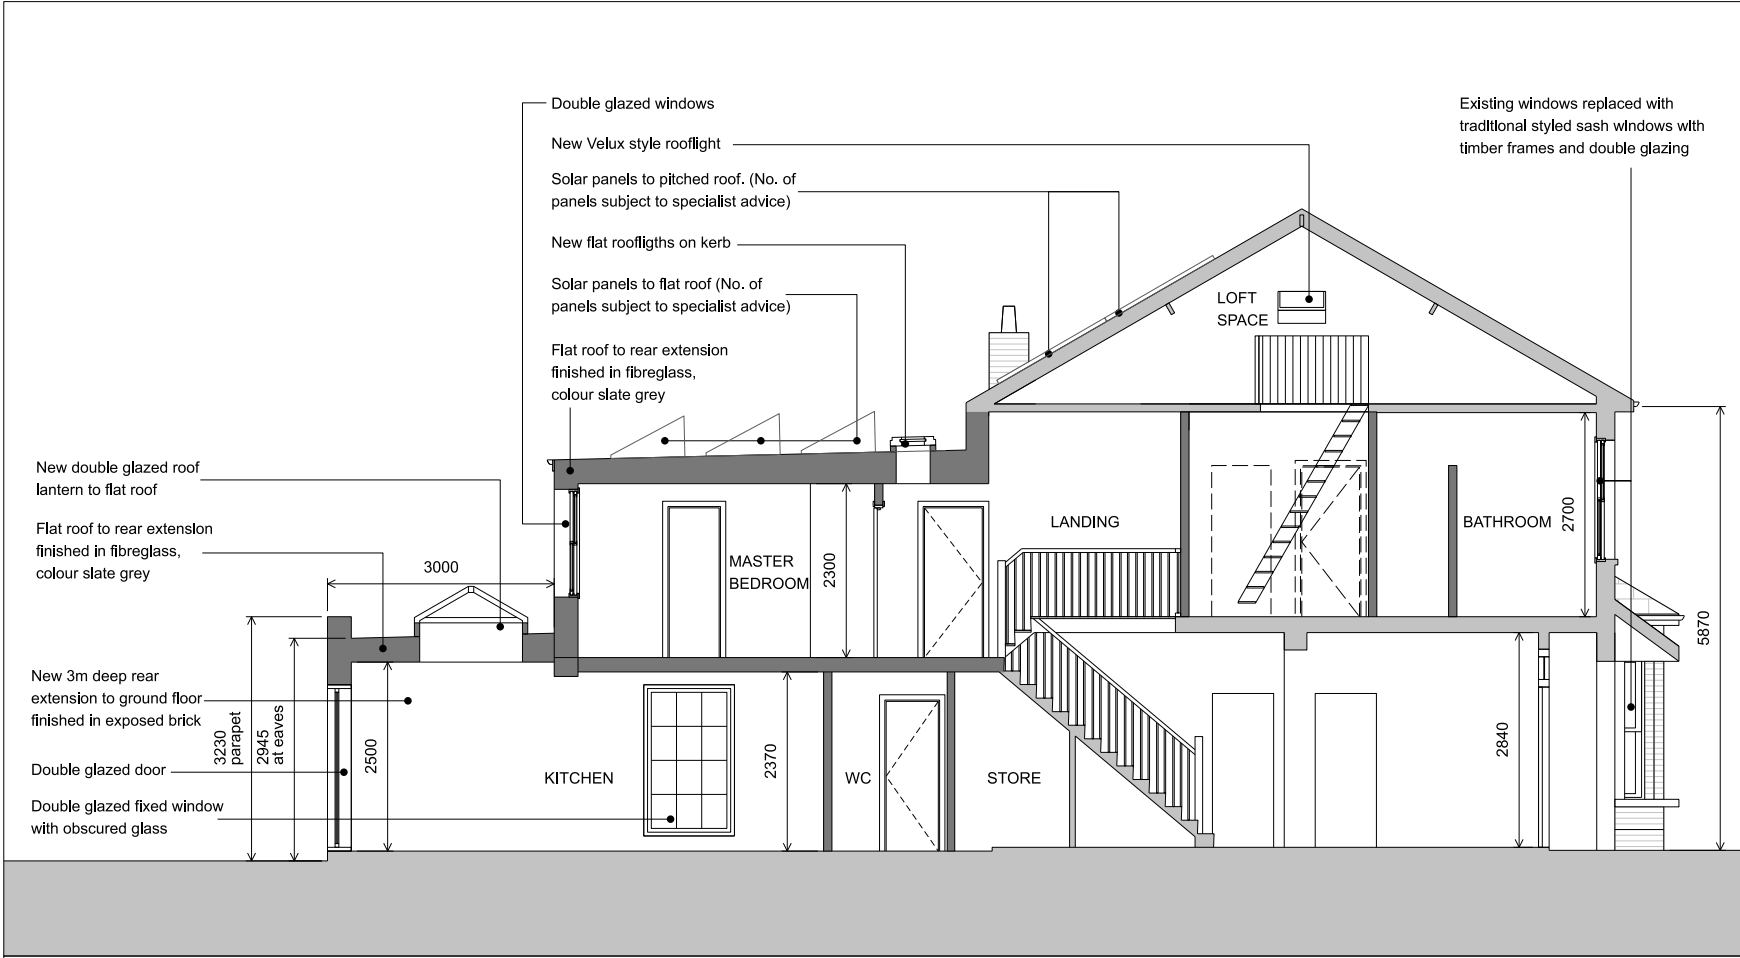

SECTION A-A

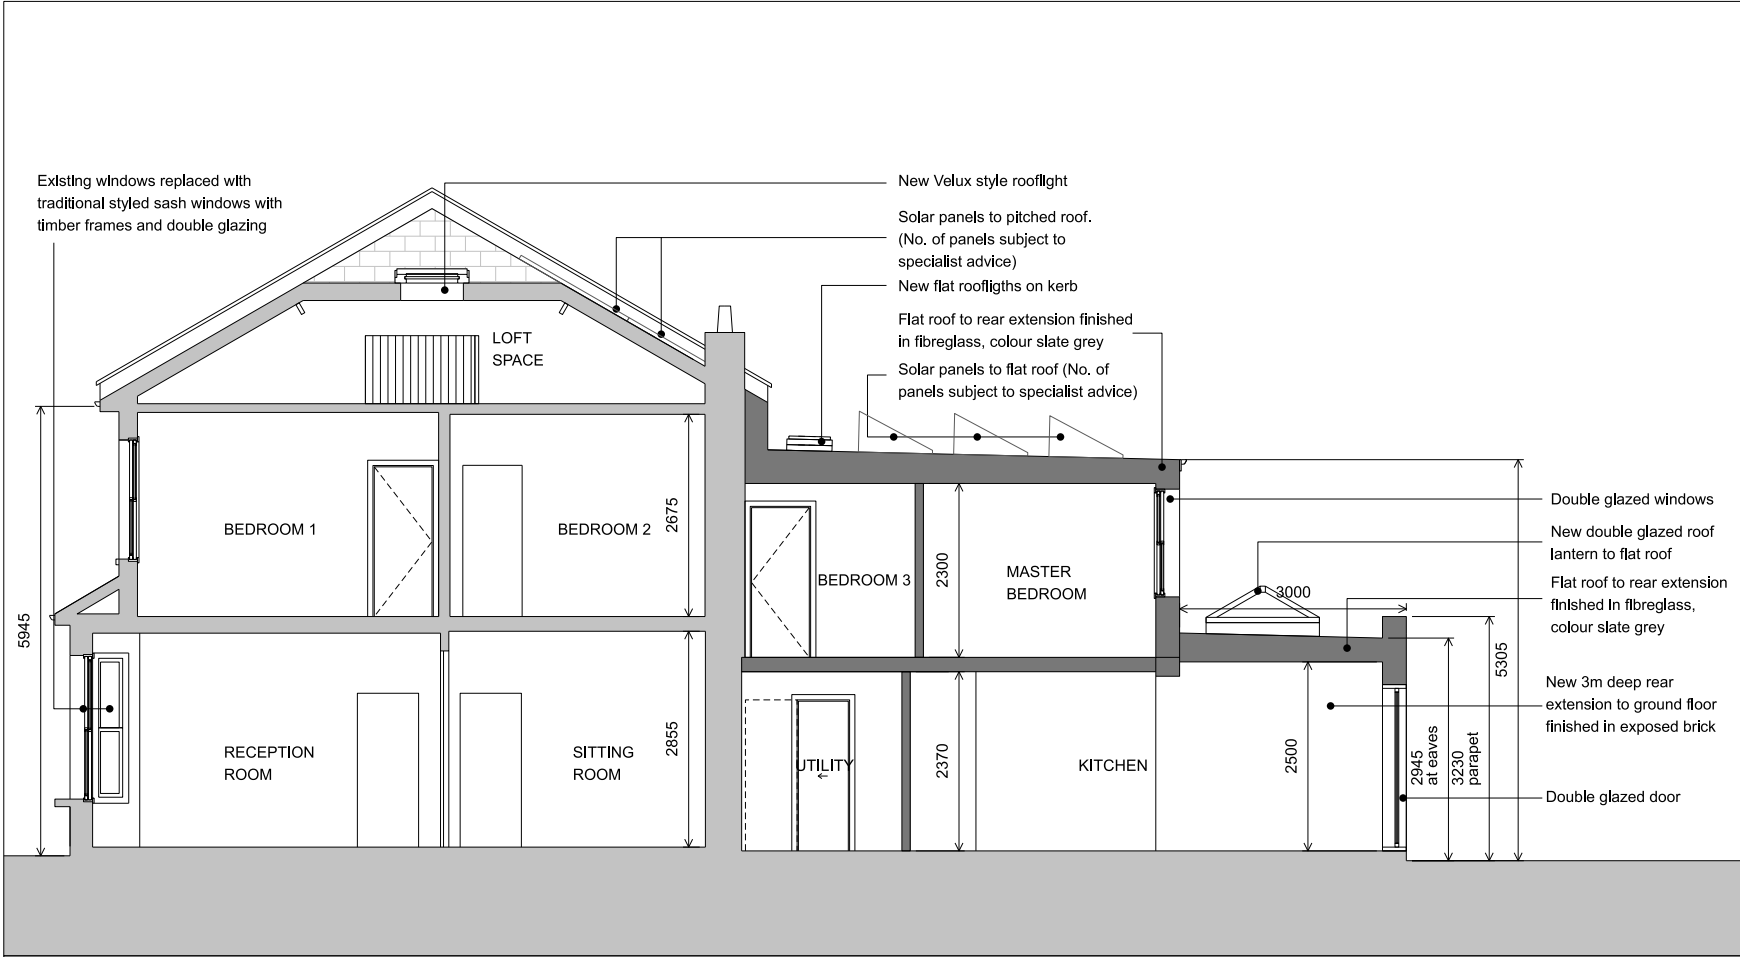

SECTION B-B

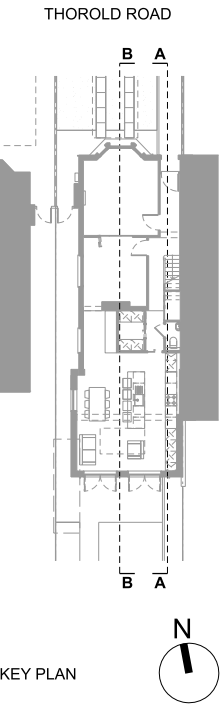


KEY PLAN

Rev:

Notes:

Unless stated otherwise, all dimensions are in millimetres. All dimensions to be checked and confirmed on site by contractor and as such are to be his responsibility. Any errors, omissions or discrepancies on this drawing are to be reported to the architect.

 

JOE WRIGHT ARCHITECTS

t: www.joewrightarchitects.co.uk e: info@joewrightarchitects.co.uk

Project: 8 Thorold Road, N22 8YE

Extension and refurbishment

Scale: 1:100 @ A3

Date: 22.11.22

Drawing: Proposed Drawings

Drwg No: 2208-01_PL_104

Rev: B

Title: Sections