




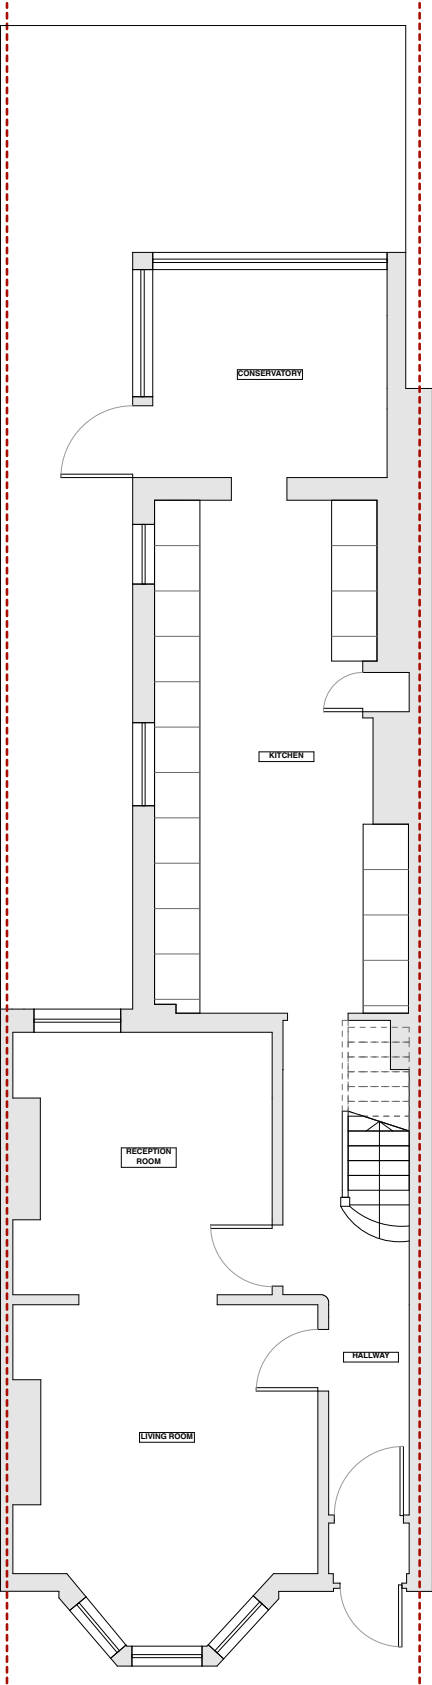


Ground Floor
1:100

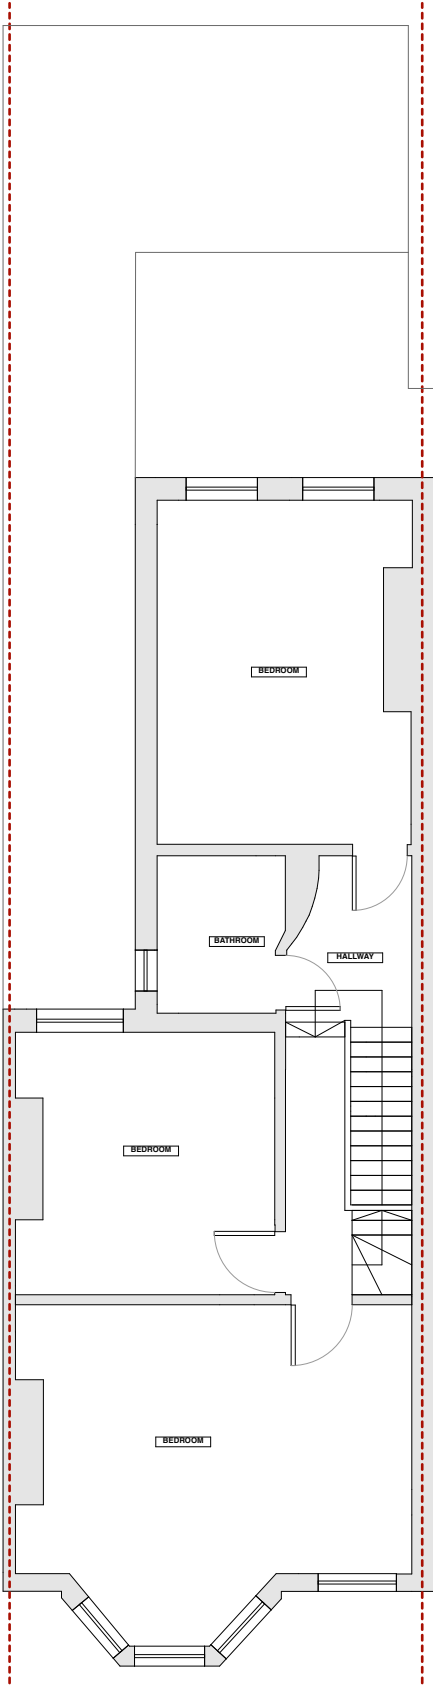

First Floor
1:100

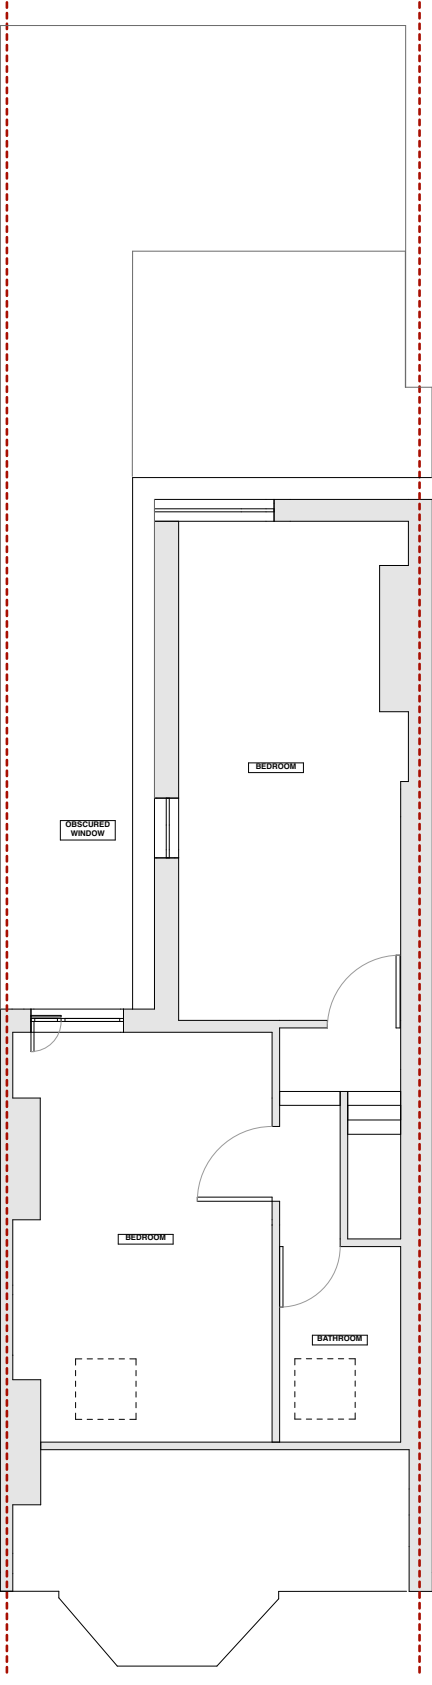

Second Floor
1:100

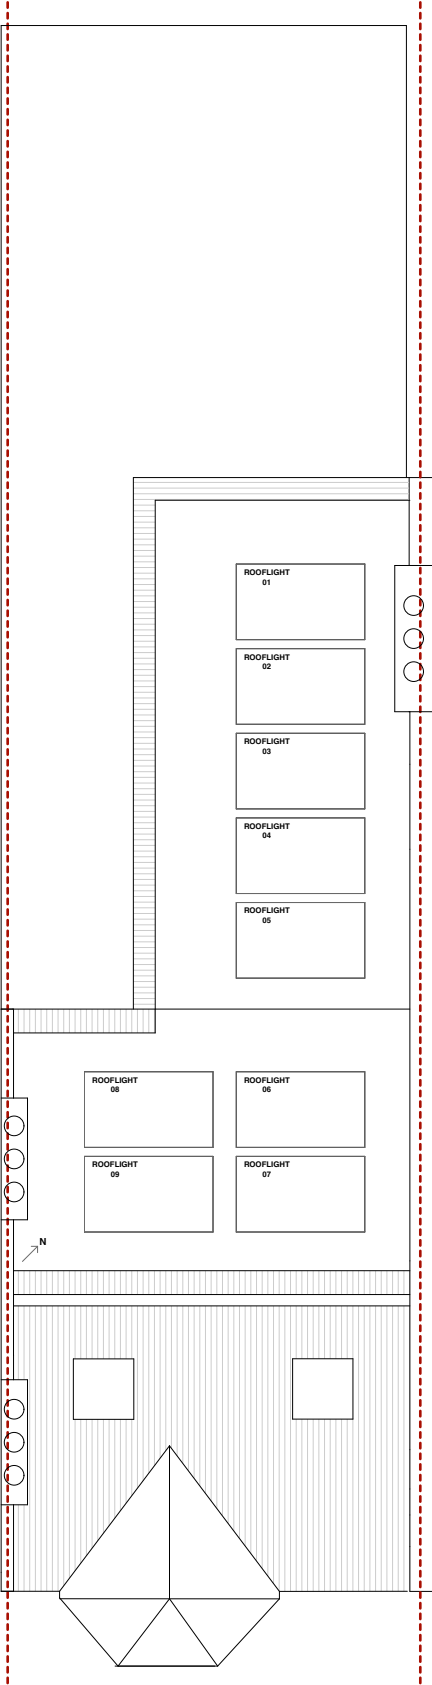

Roof Plan
1:100

Elli Farrant Architects
Unit 5F Canonbury Yard
London. N1 7BJ
ellifarrantarchitects.com

Ref: 042/EAST
Project: 16 Eastern Road, N22 7DD
Client: Chris & Taranee Orchard

Drawing Title: **Proposed Plans**
Status: **PLANNING**
Scale: **1:100, 1:335.40**
Date: 01.03.22

Drawing No.: **EFA-042-A-06-100**
Revision: P1

REV.	DATE	DESCRIPTION
/	01.03.22	Planning
P1	22.09.22	Planning 02

1. Do not scale drawings for construction.
2. Neighbouring buildings are approximate.
3. All dimensions, levels and conditions shall be checked on site before proceeding with the work.
4. Elli Farrant Architects shall be notified of any discrepancies.
5. Spot levels are subject to variation.
6. All drawings to be read in conjunction with all consultant information and the specification.
7. Do not use for construction unless expressly permitted.

