


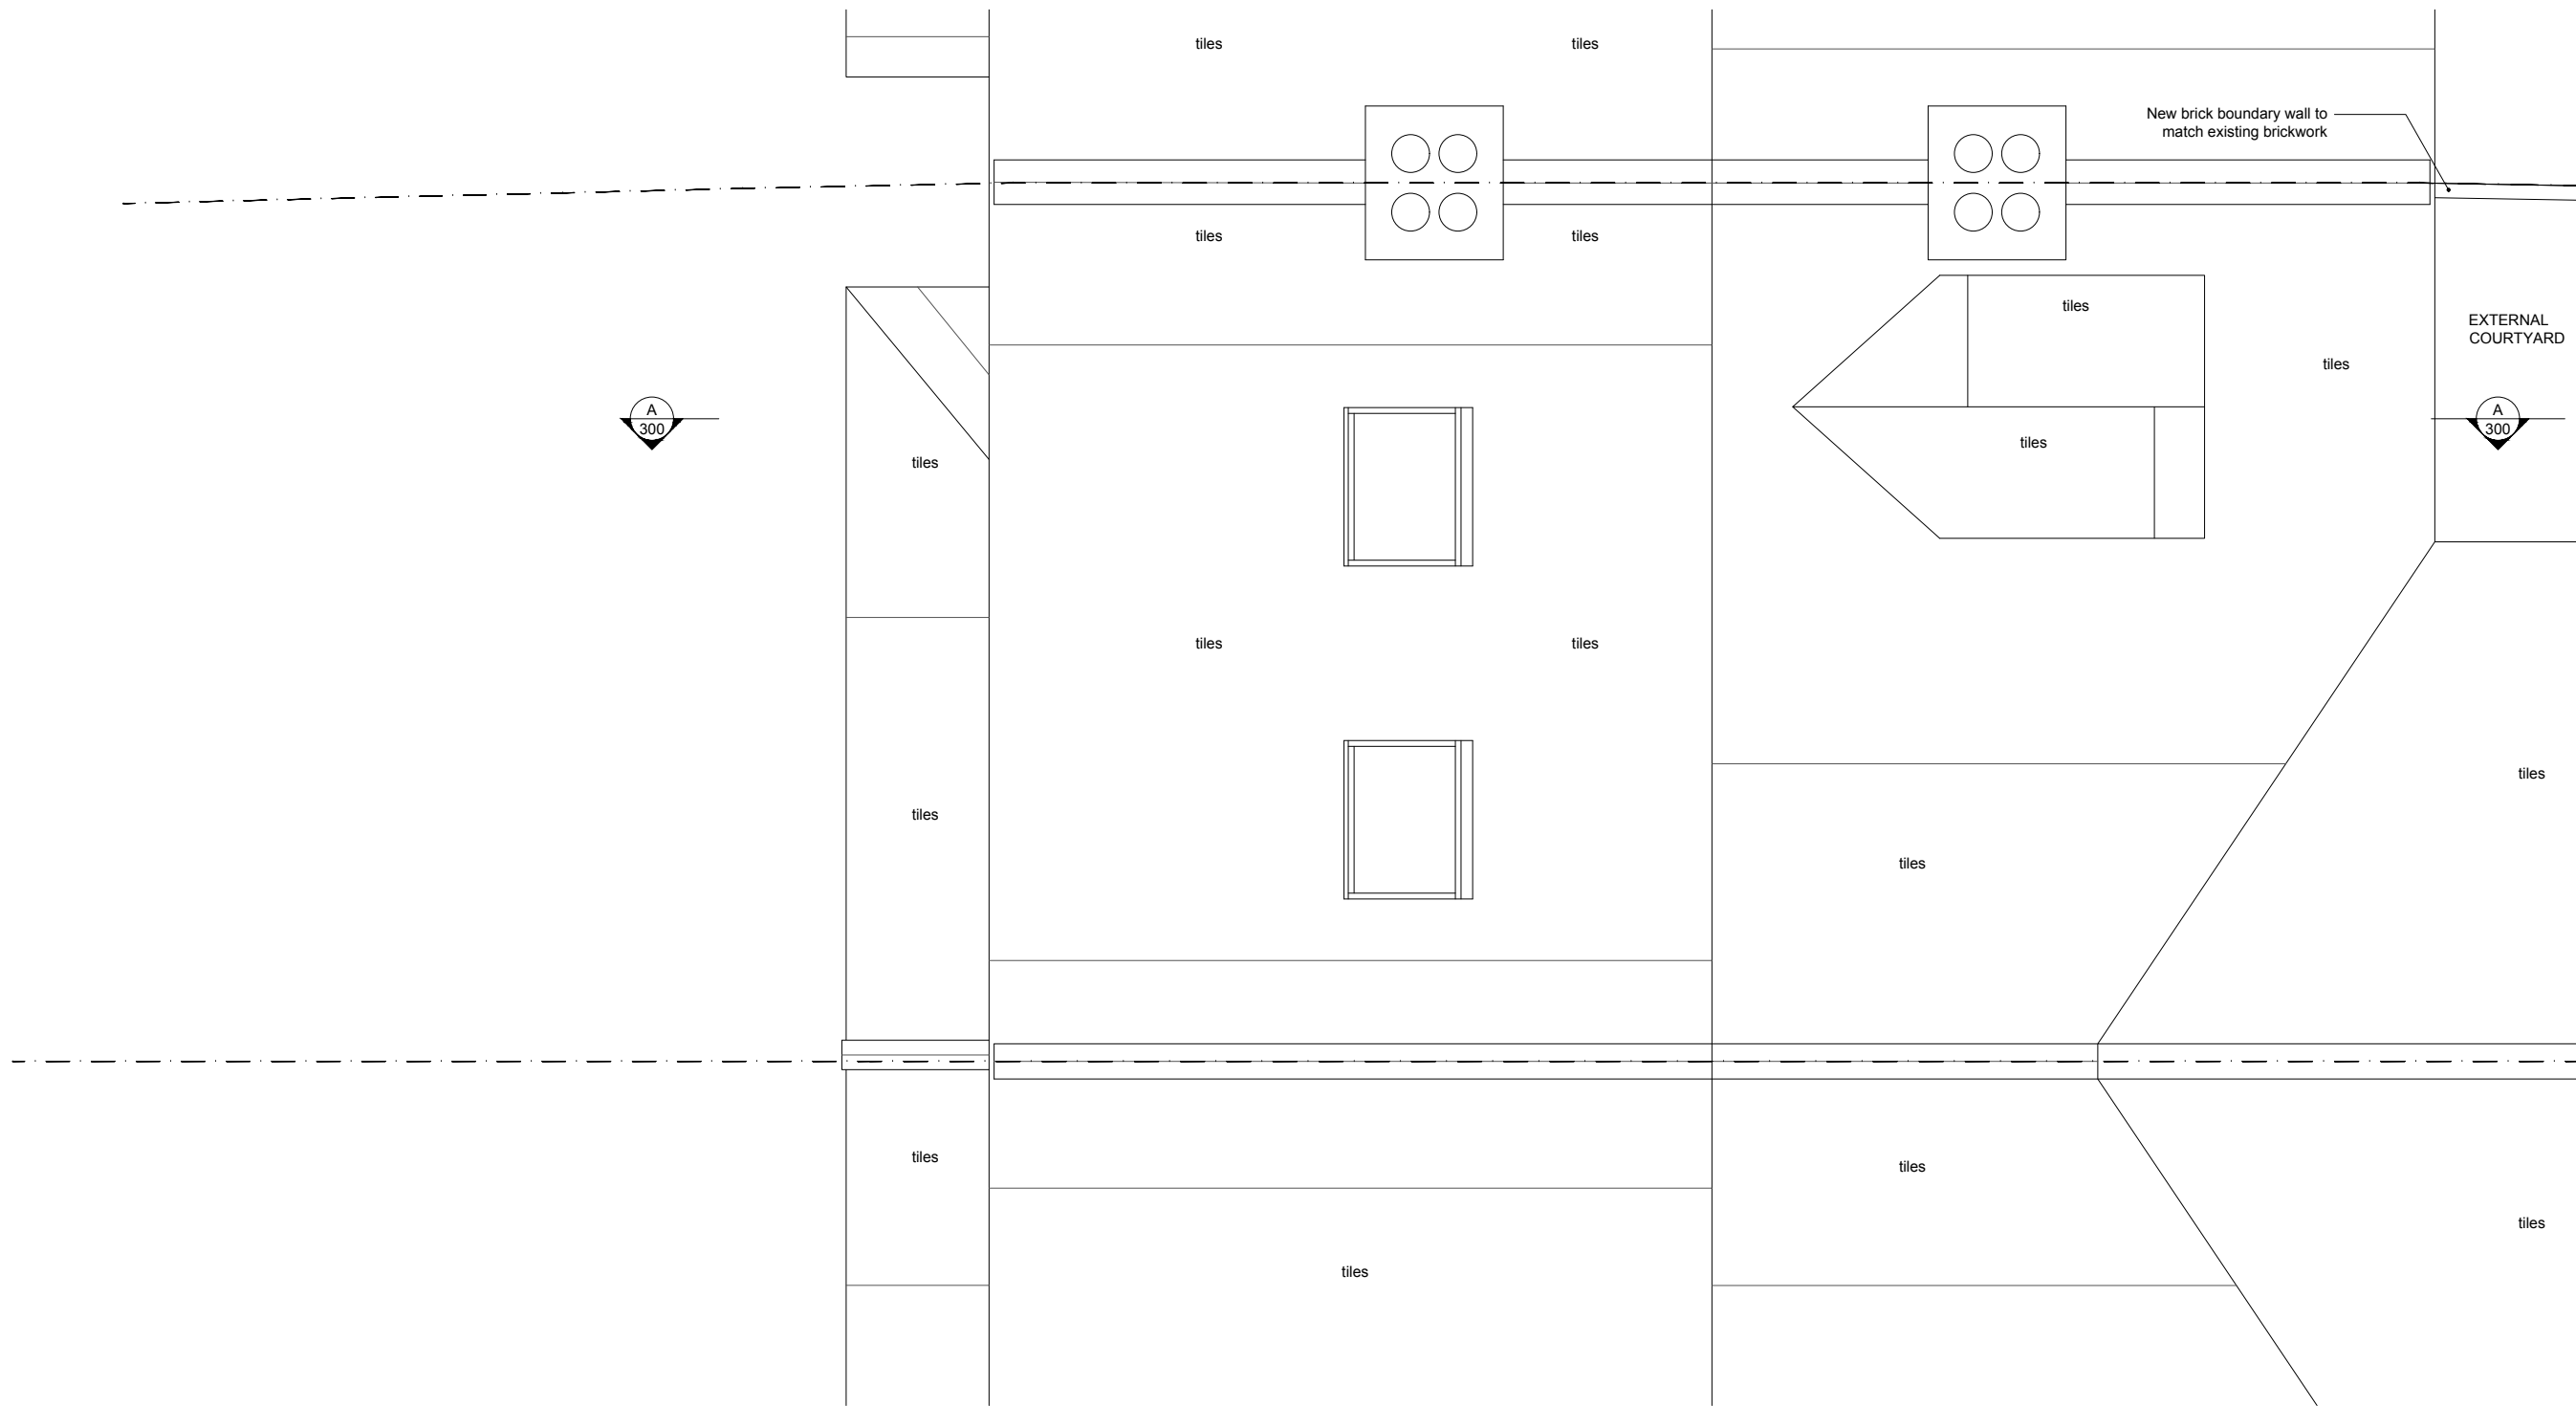

1 PROPOSED ROOF PLAN - FRONT
Scale 1:50