


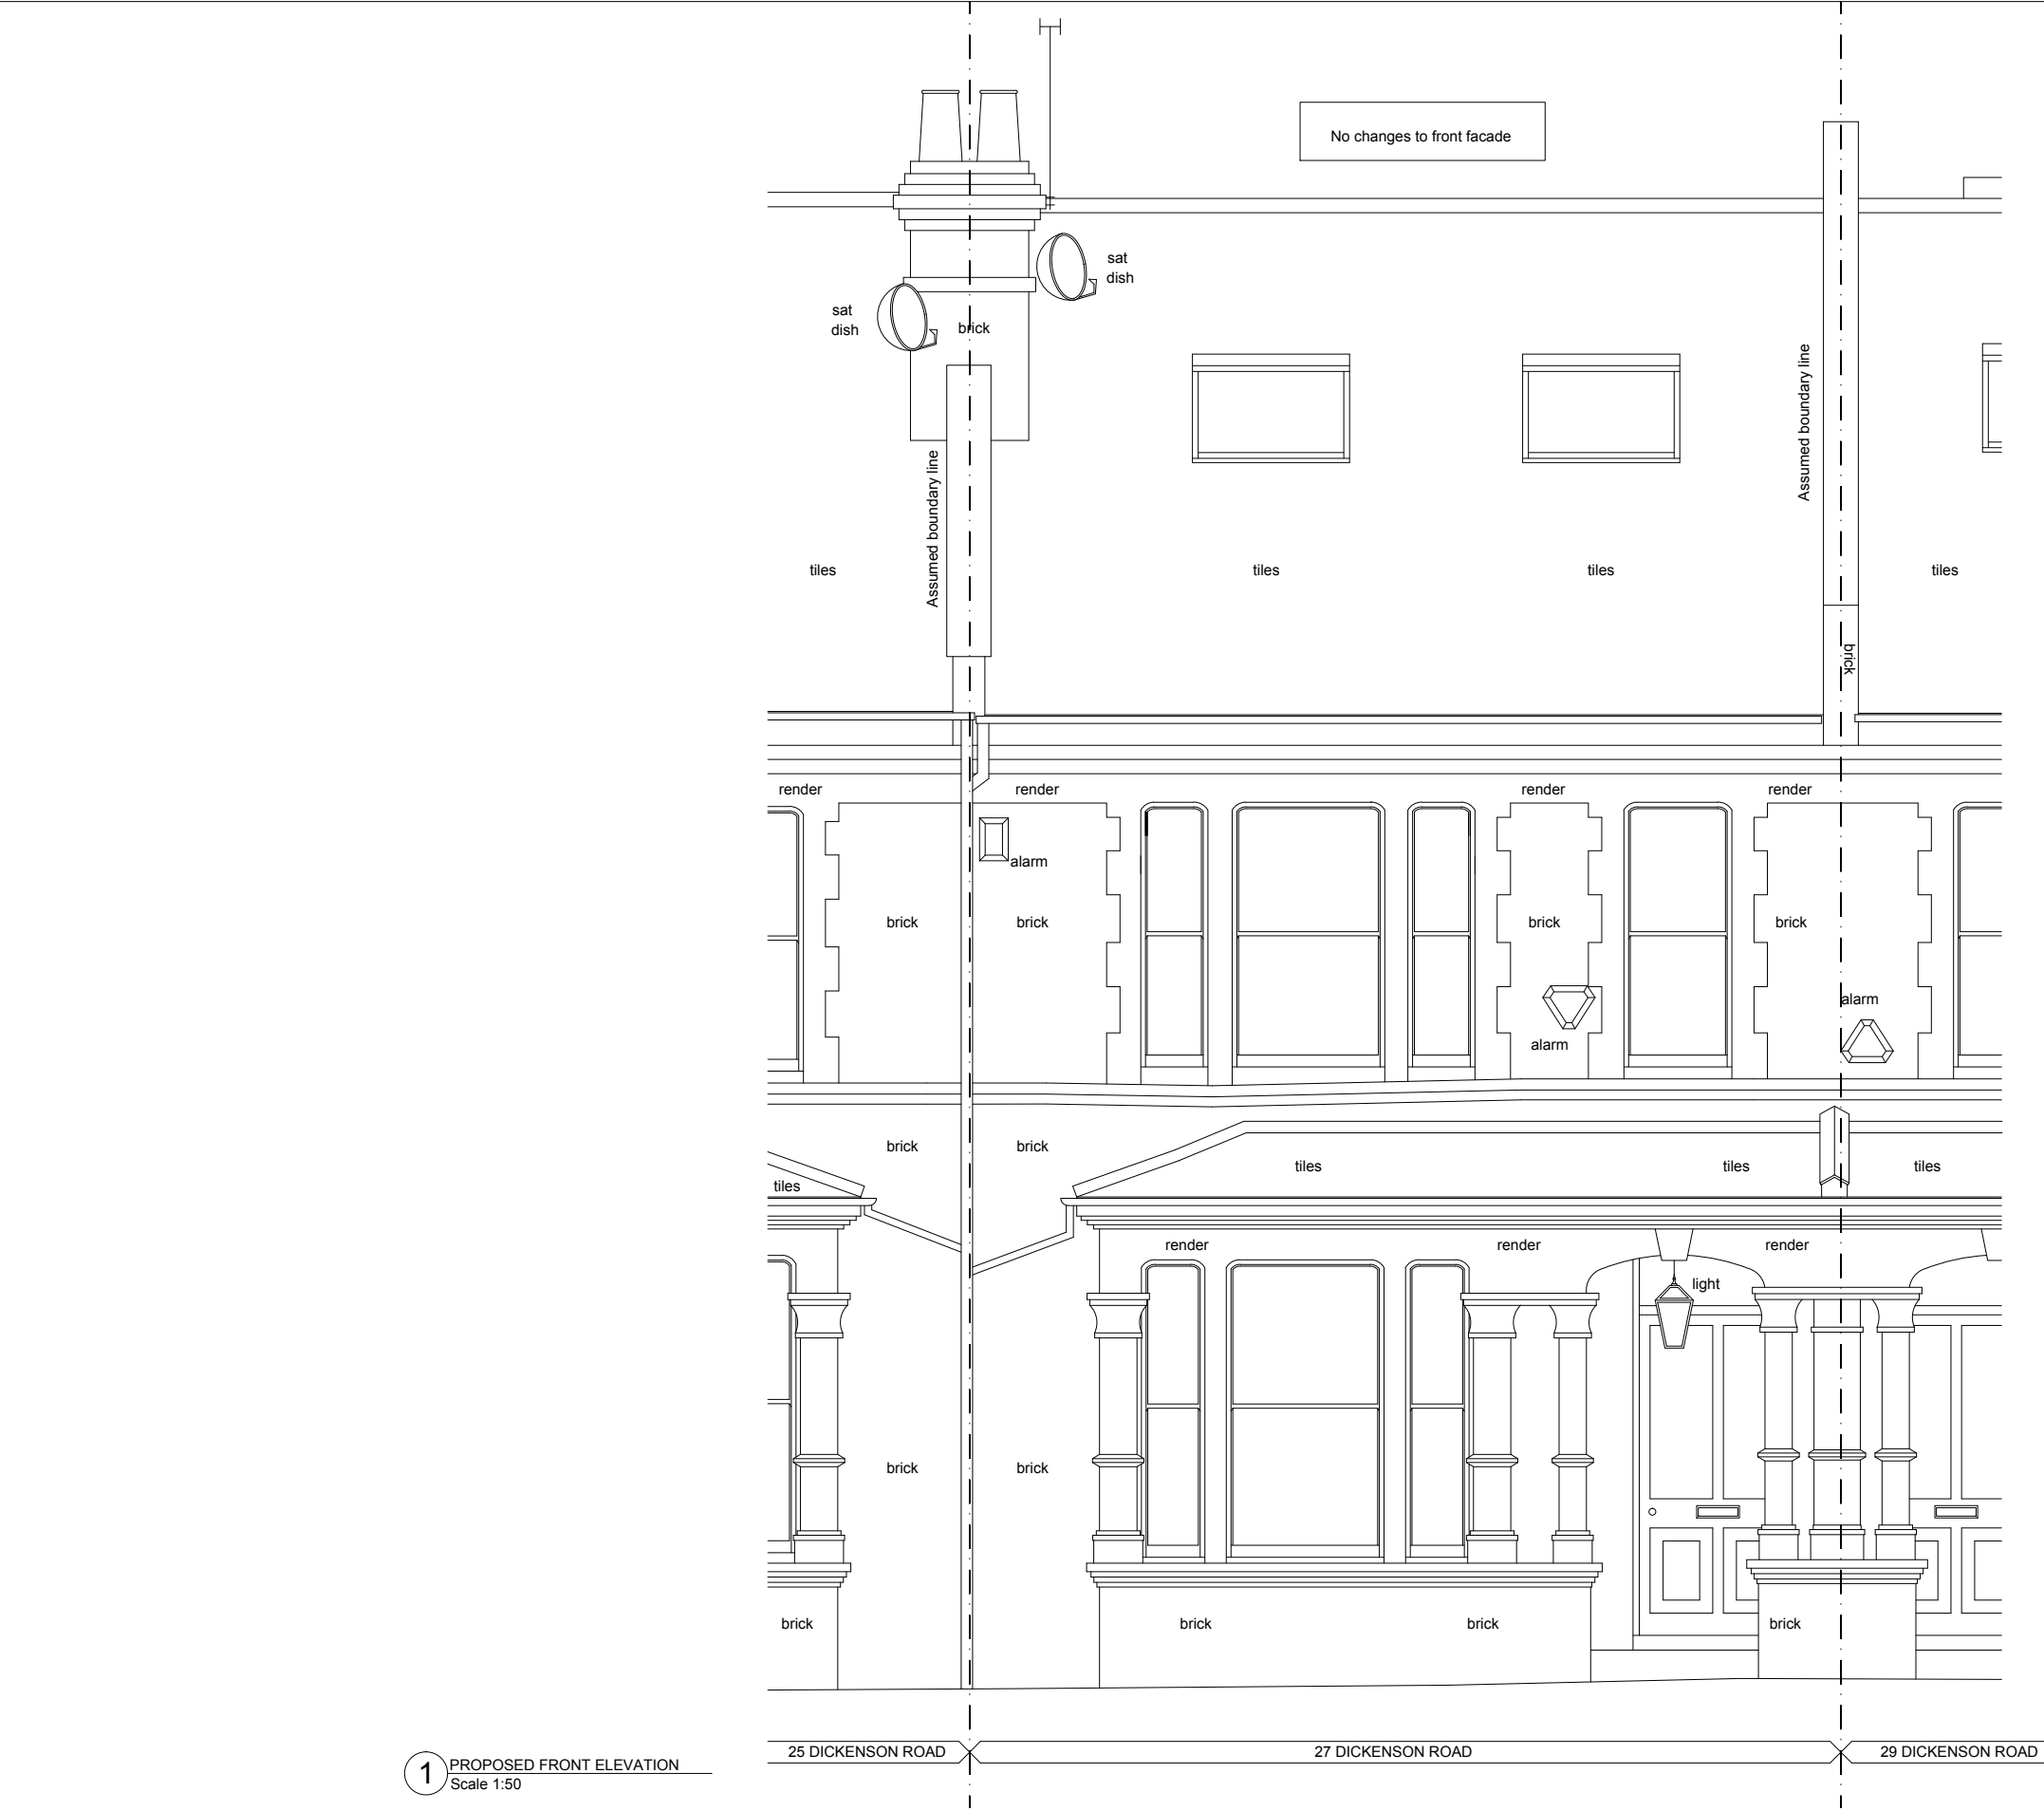

1 PROPOSED FRONT ELEVATION
Scale 1:50