



PLEASE NOTE:


All dimensions are to be checked on site prior to any works commencing. Drawings are subject to survey information and detailed design development , and should be read in conjunction with other consultant information and specifications.

 

PROJECT:	40 Park Road, N8 8TD
	First Floor Rear Extension
DRAWING:	Existing Plans
DWG No:	001
REVISION:	A
SCALE:	1:100 @ A3
DATE:	November 2022

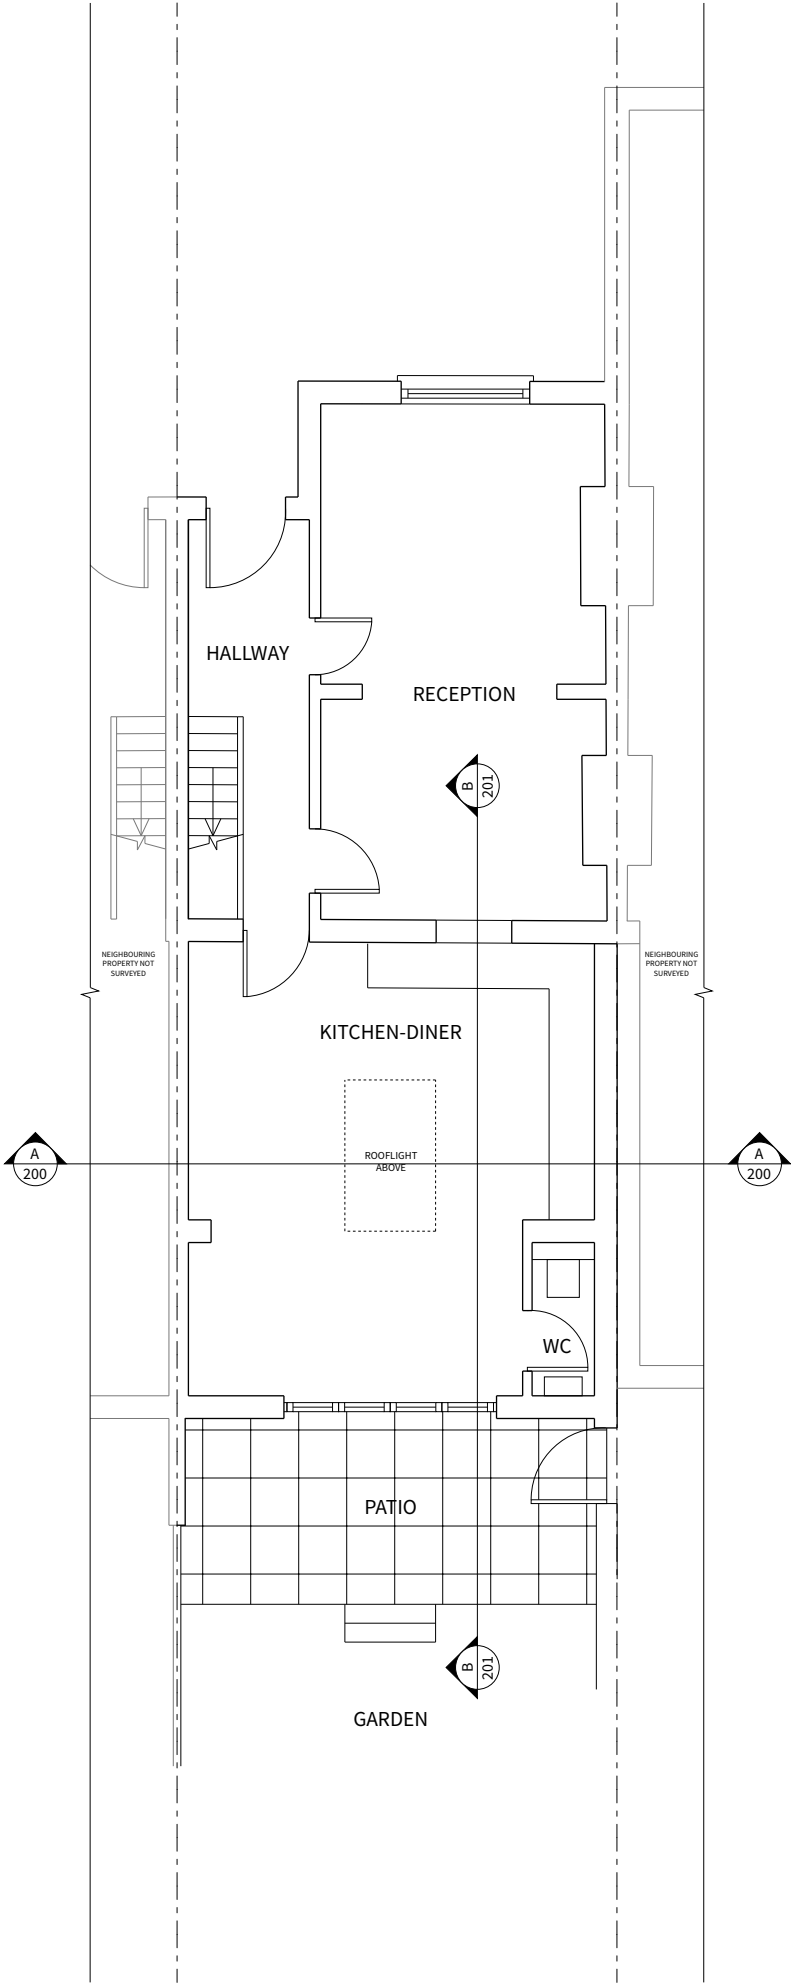

EXISTING GROUND FLOOR PLAN

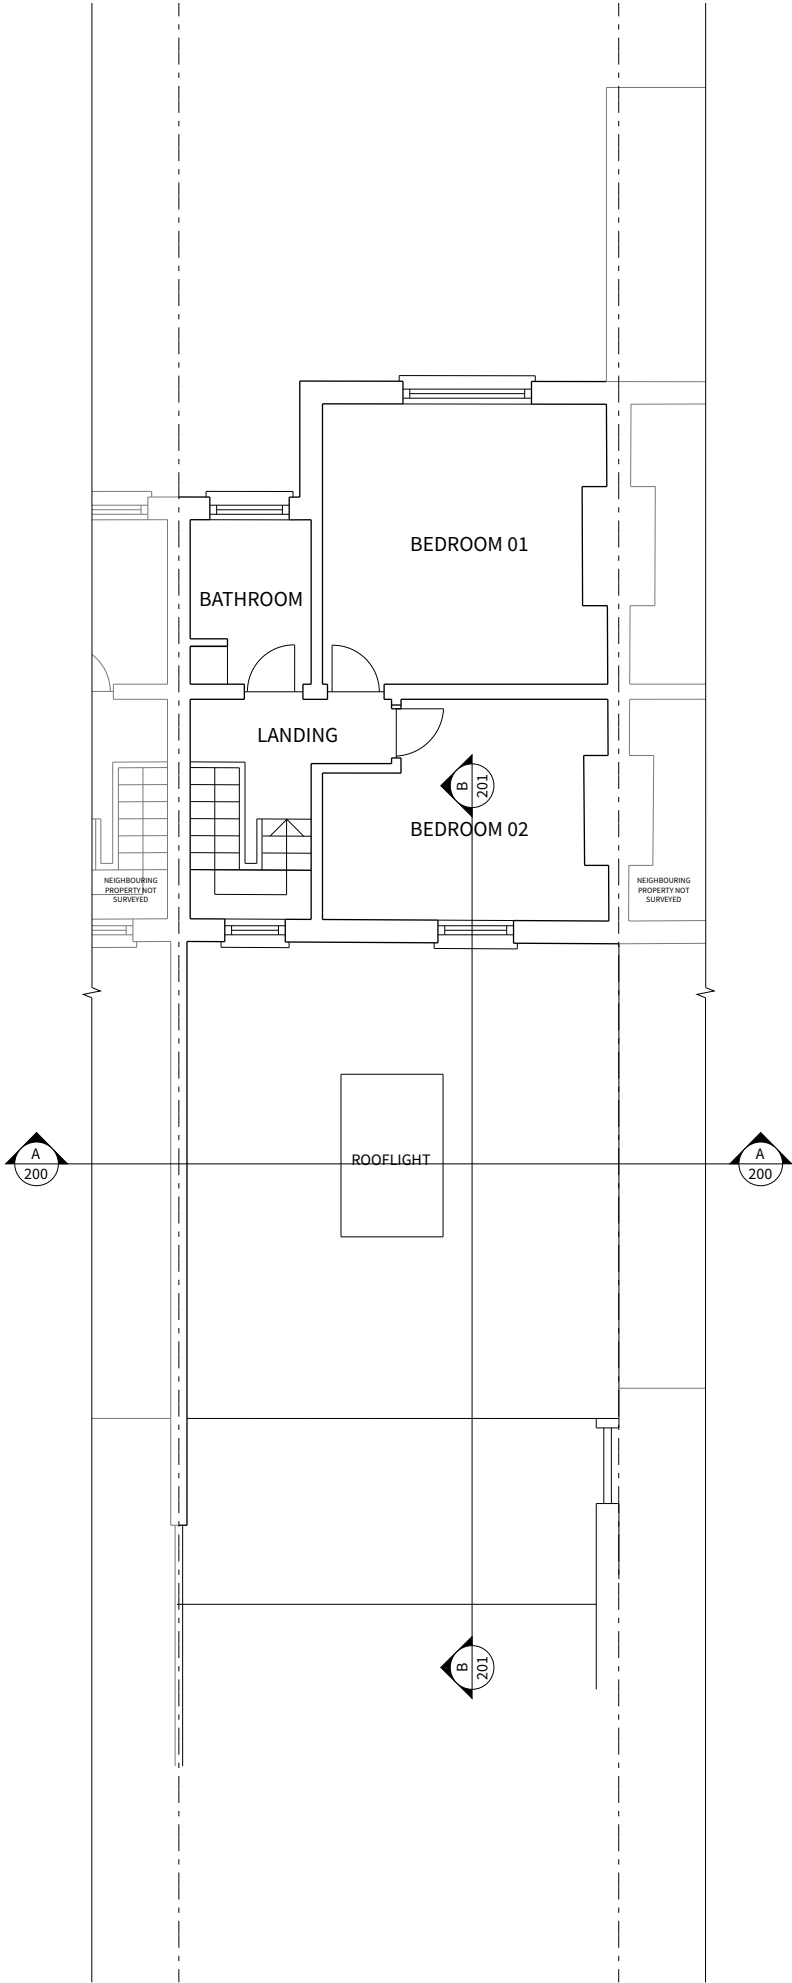

EXISTING FIRST FLOOR PLAN