


PLEASE NOTE:

All dimensions are to be checked on site prior to any works commencing. Drawings are subject to survey information and detailed design development , and should be read in conjunction with other consultant information and specifications.

 

PROJECT: 40 Park Road, N8 8TD

First Floor Rear Extension


DRAWING: Proposed Plans

DWG No: 002


REVISION: A

SCALE: 1:100 @ A3

DATE: November 2022

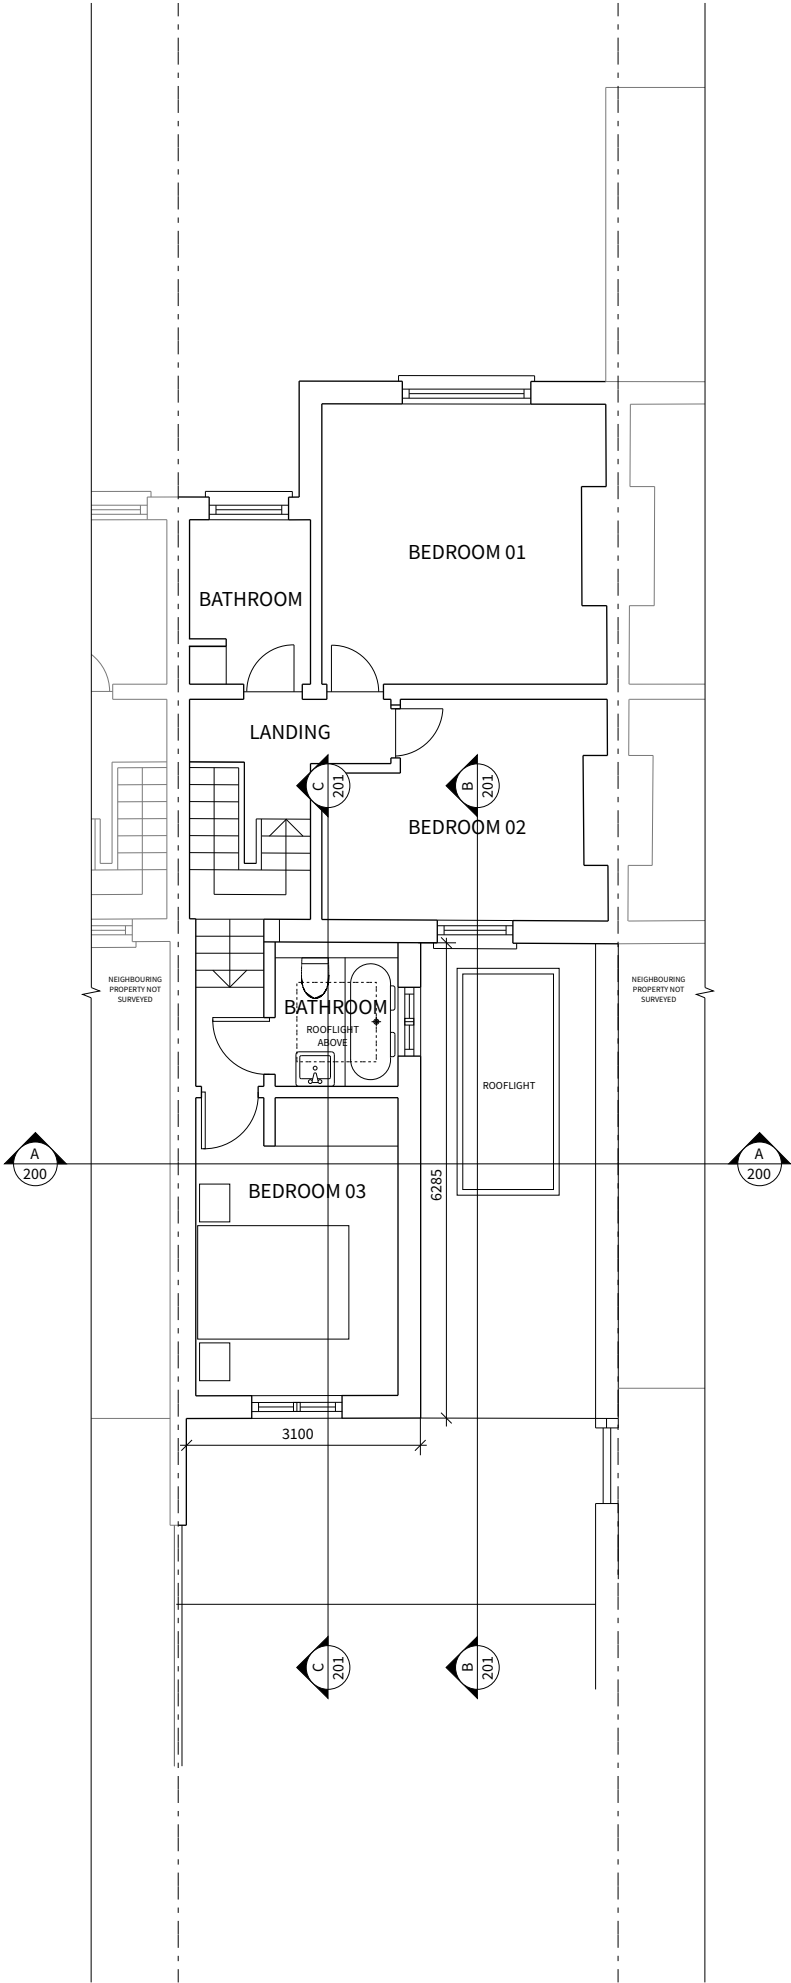

PROPOSED FIRST FLOOR PLAN

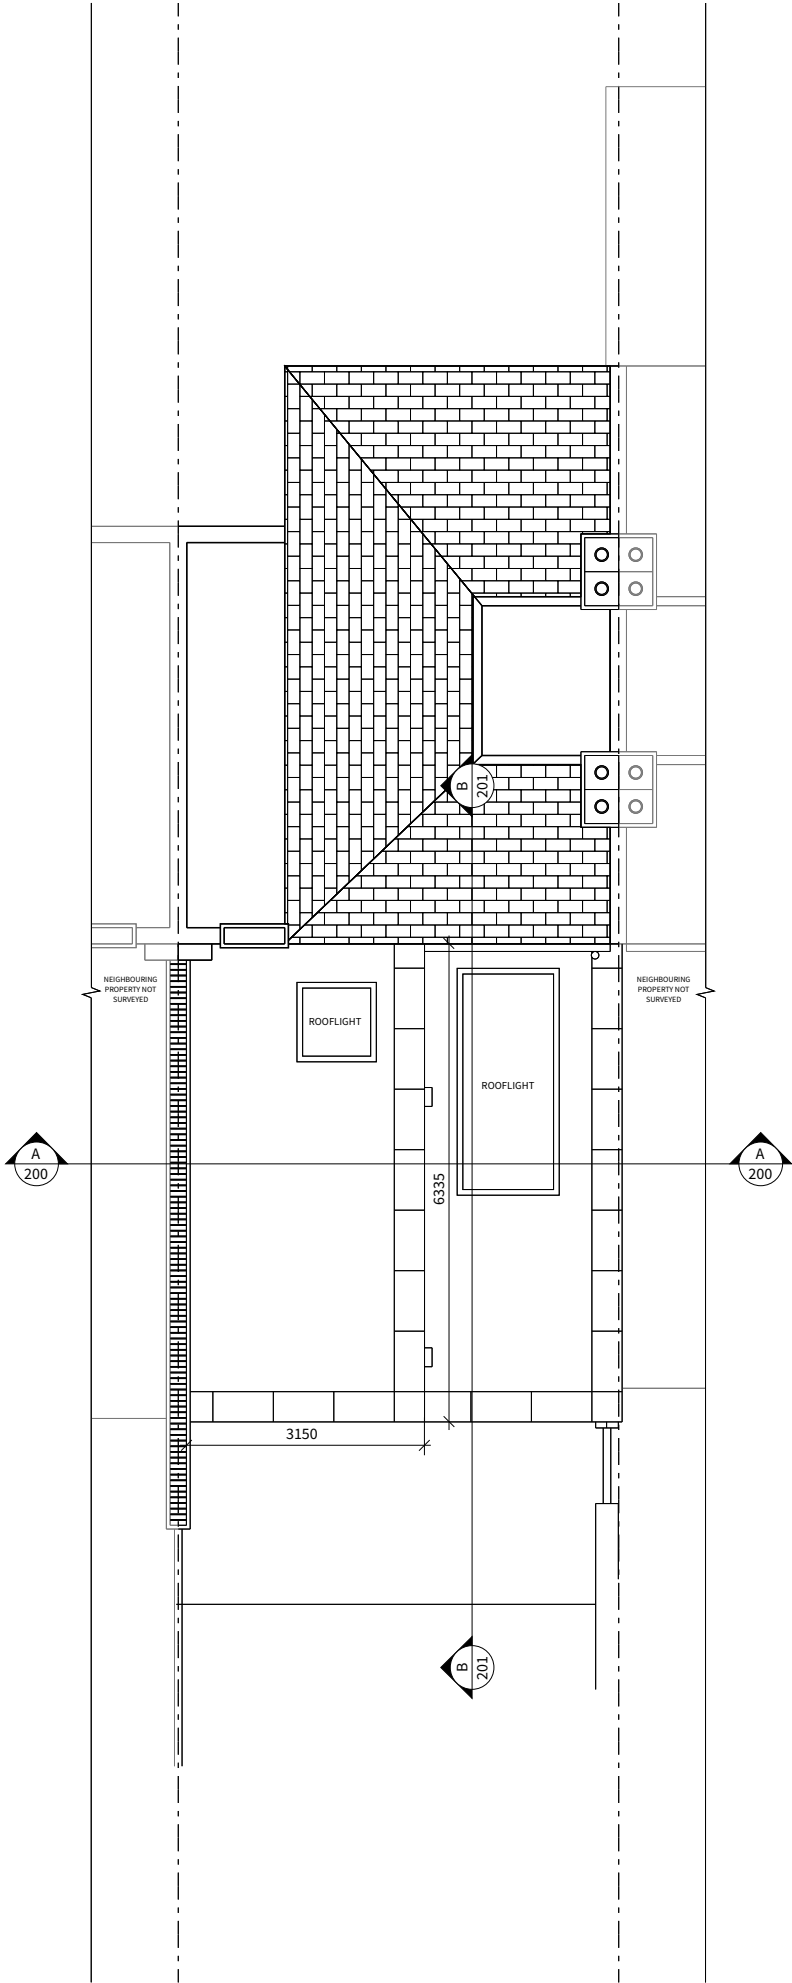

PROPOSED ROOF PLAN