


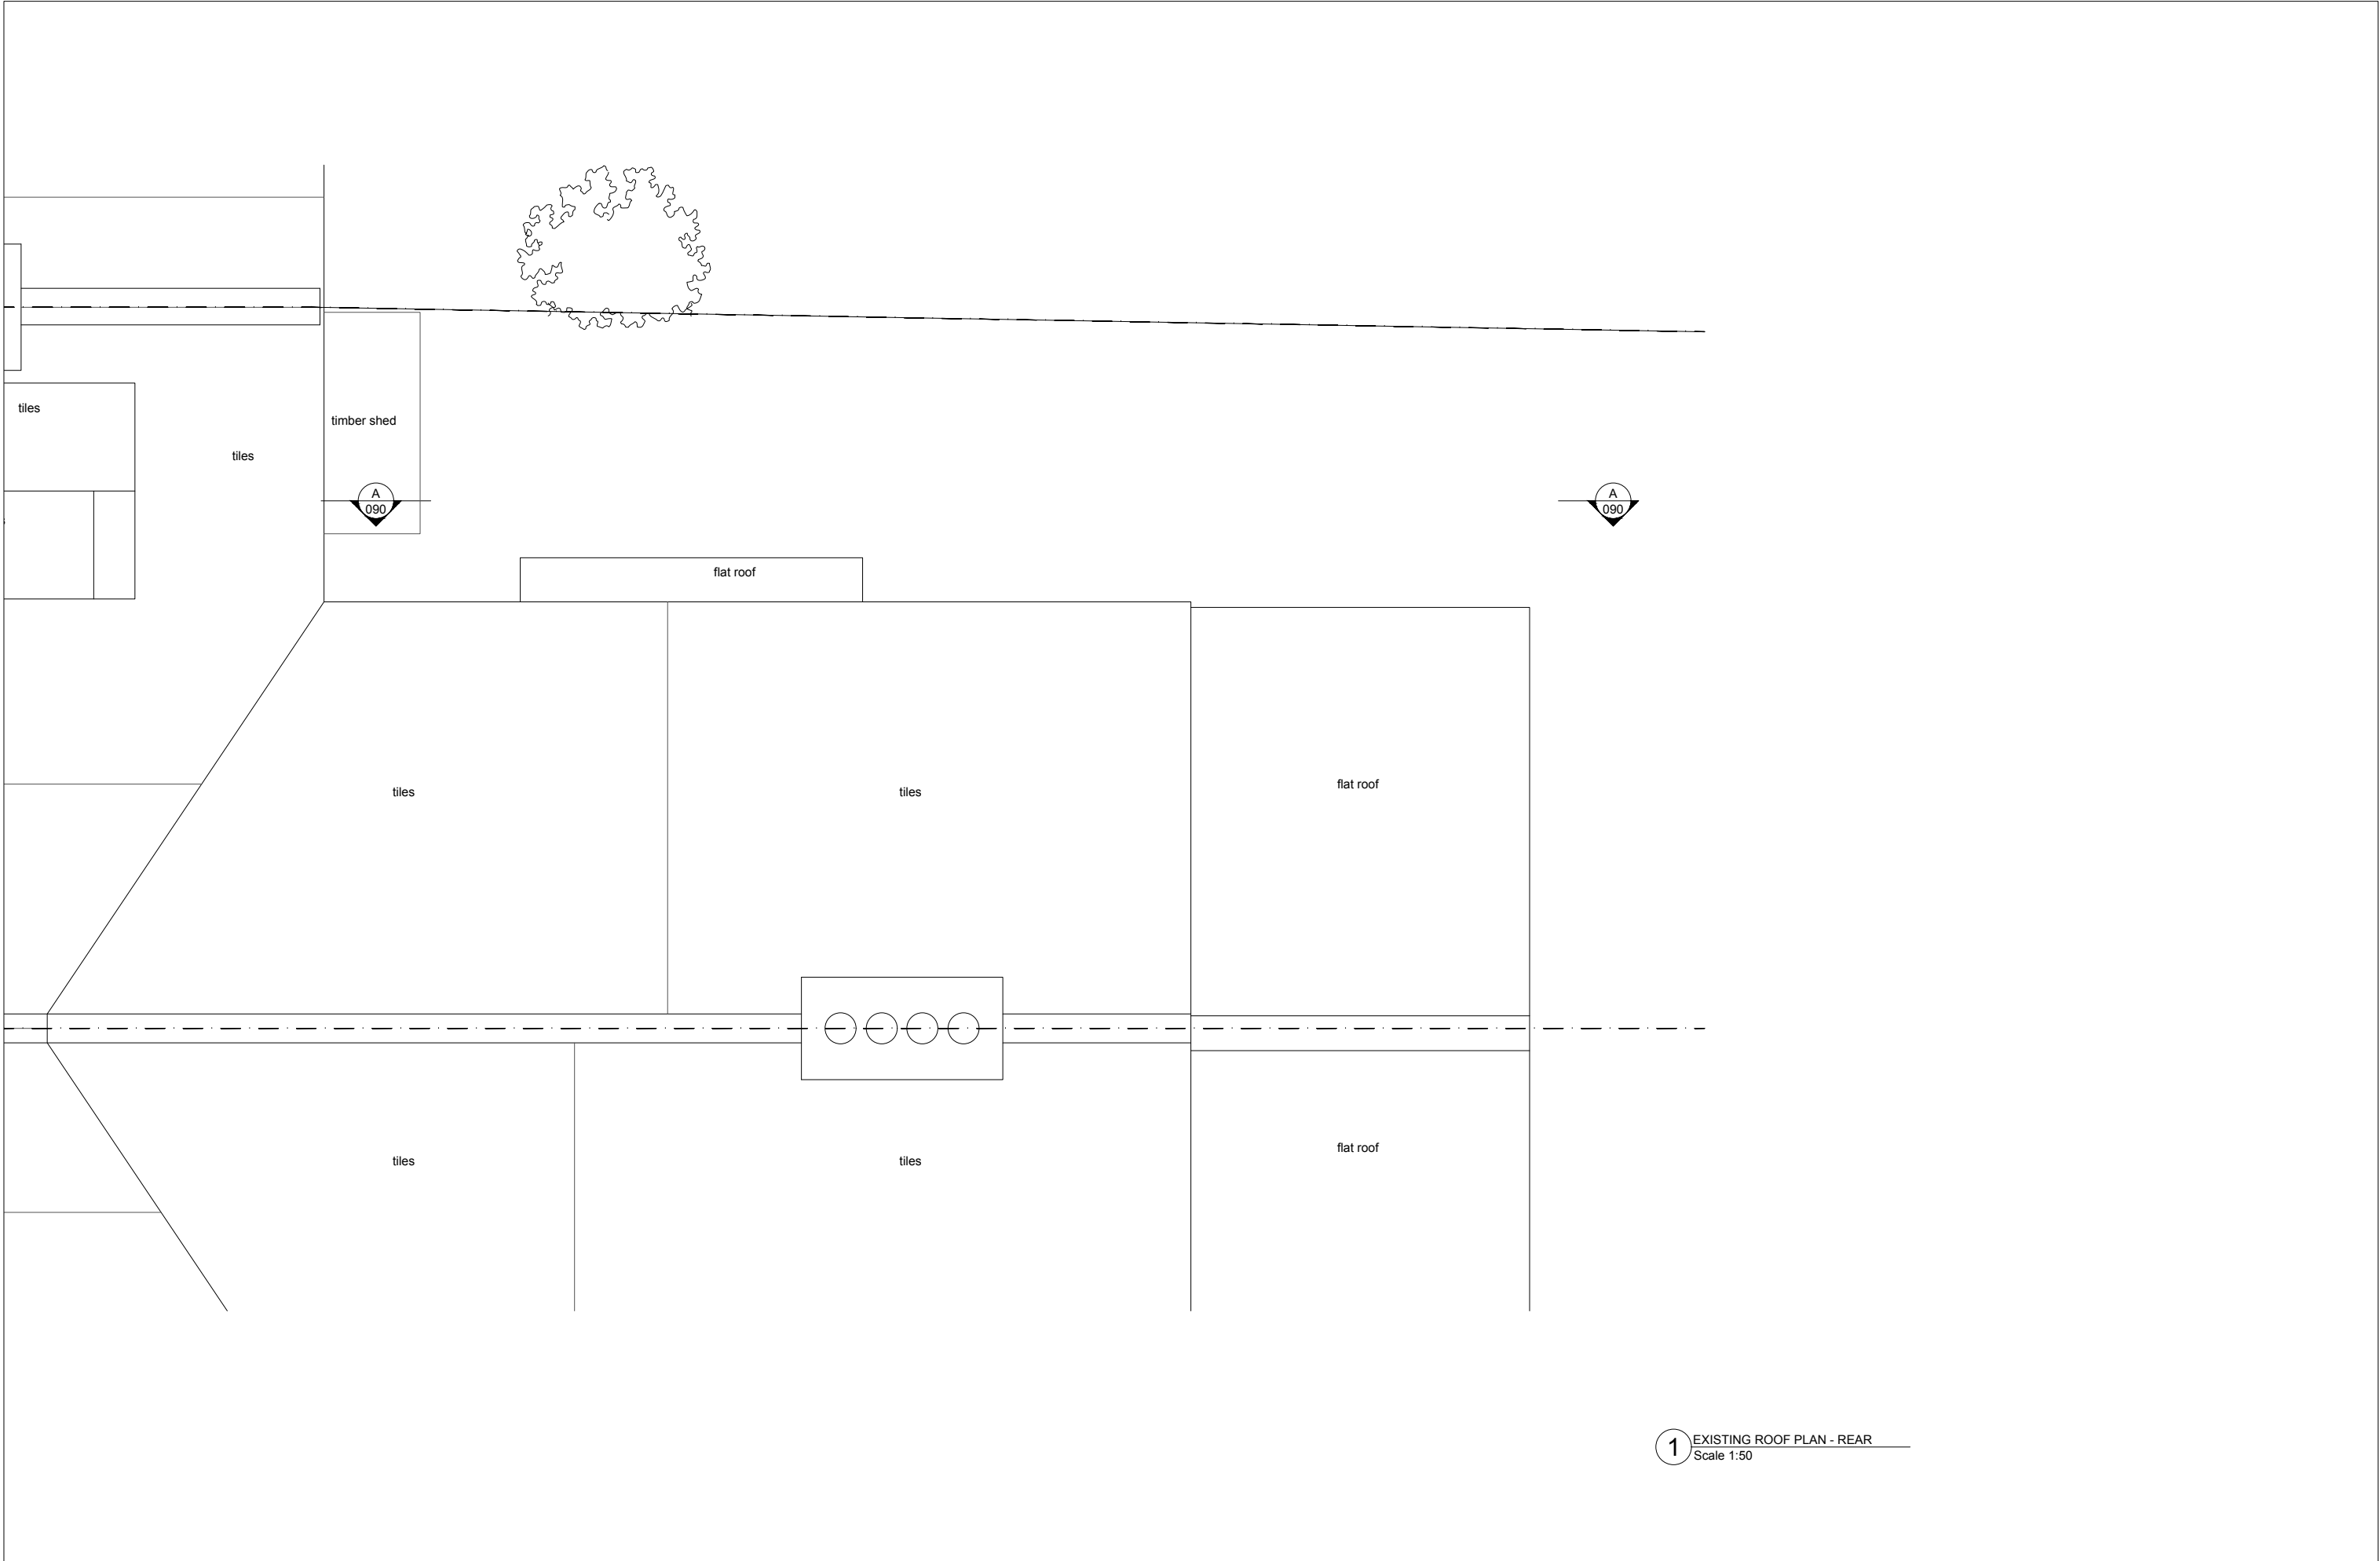

1 EXISTING ROOF PLAN - REAR
Scale 1:50