


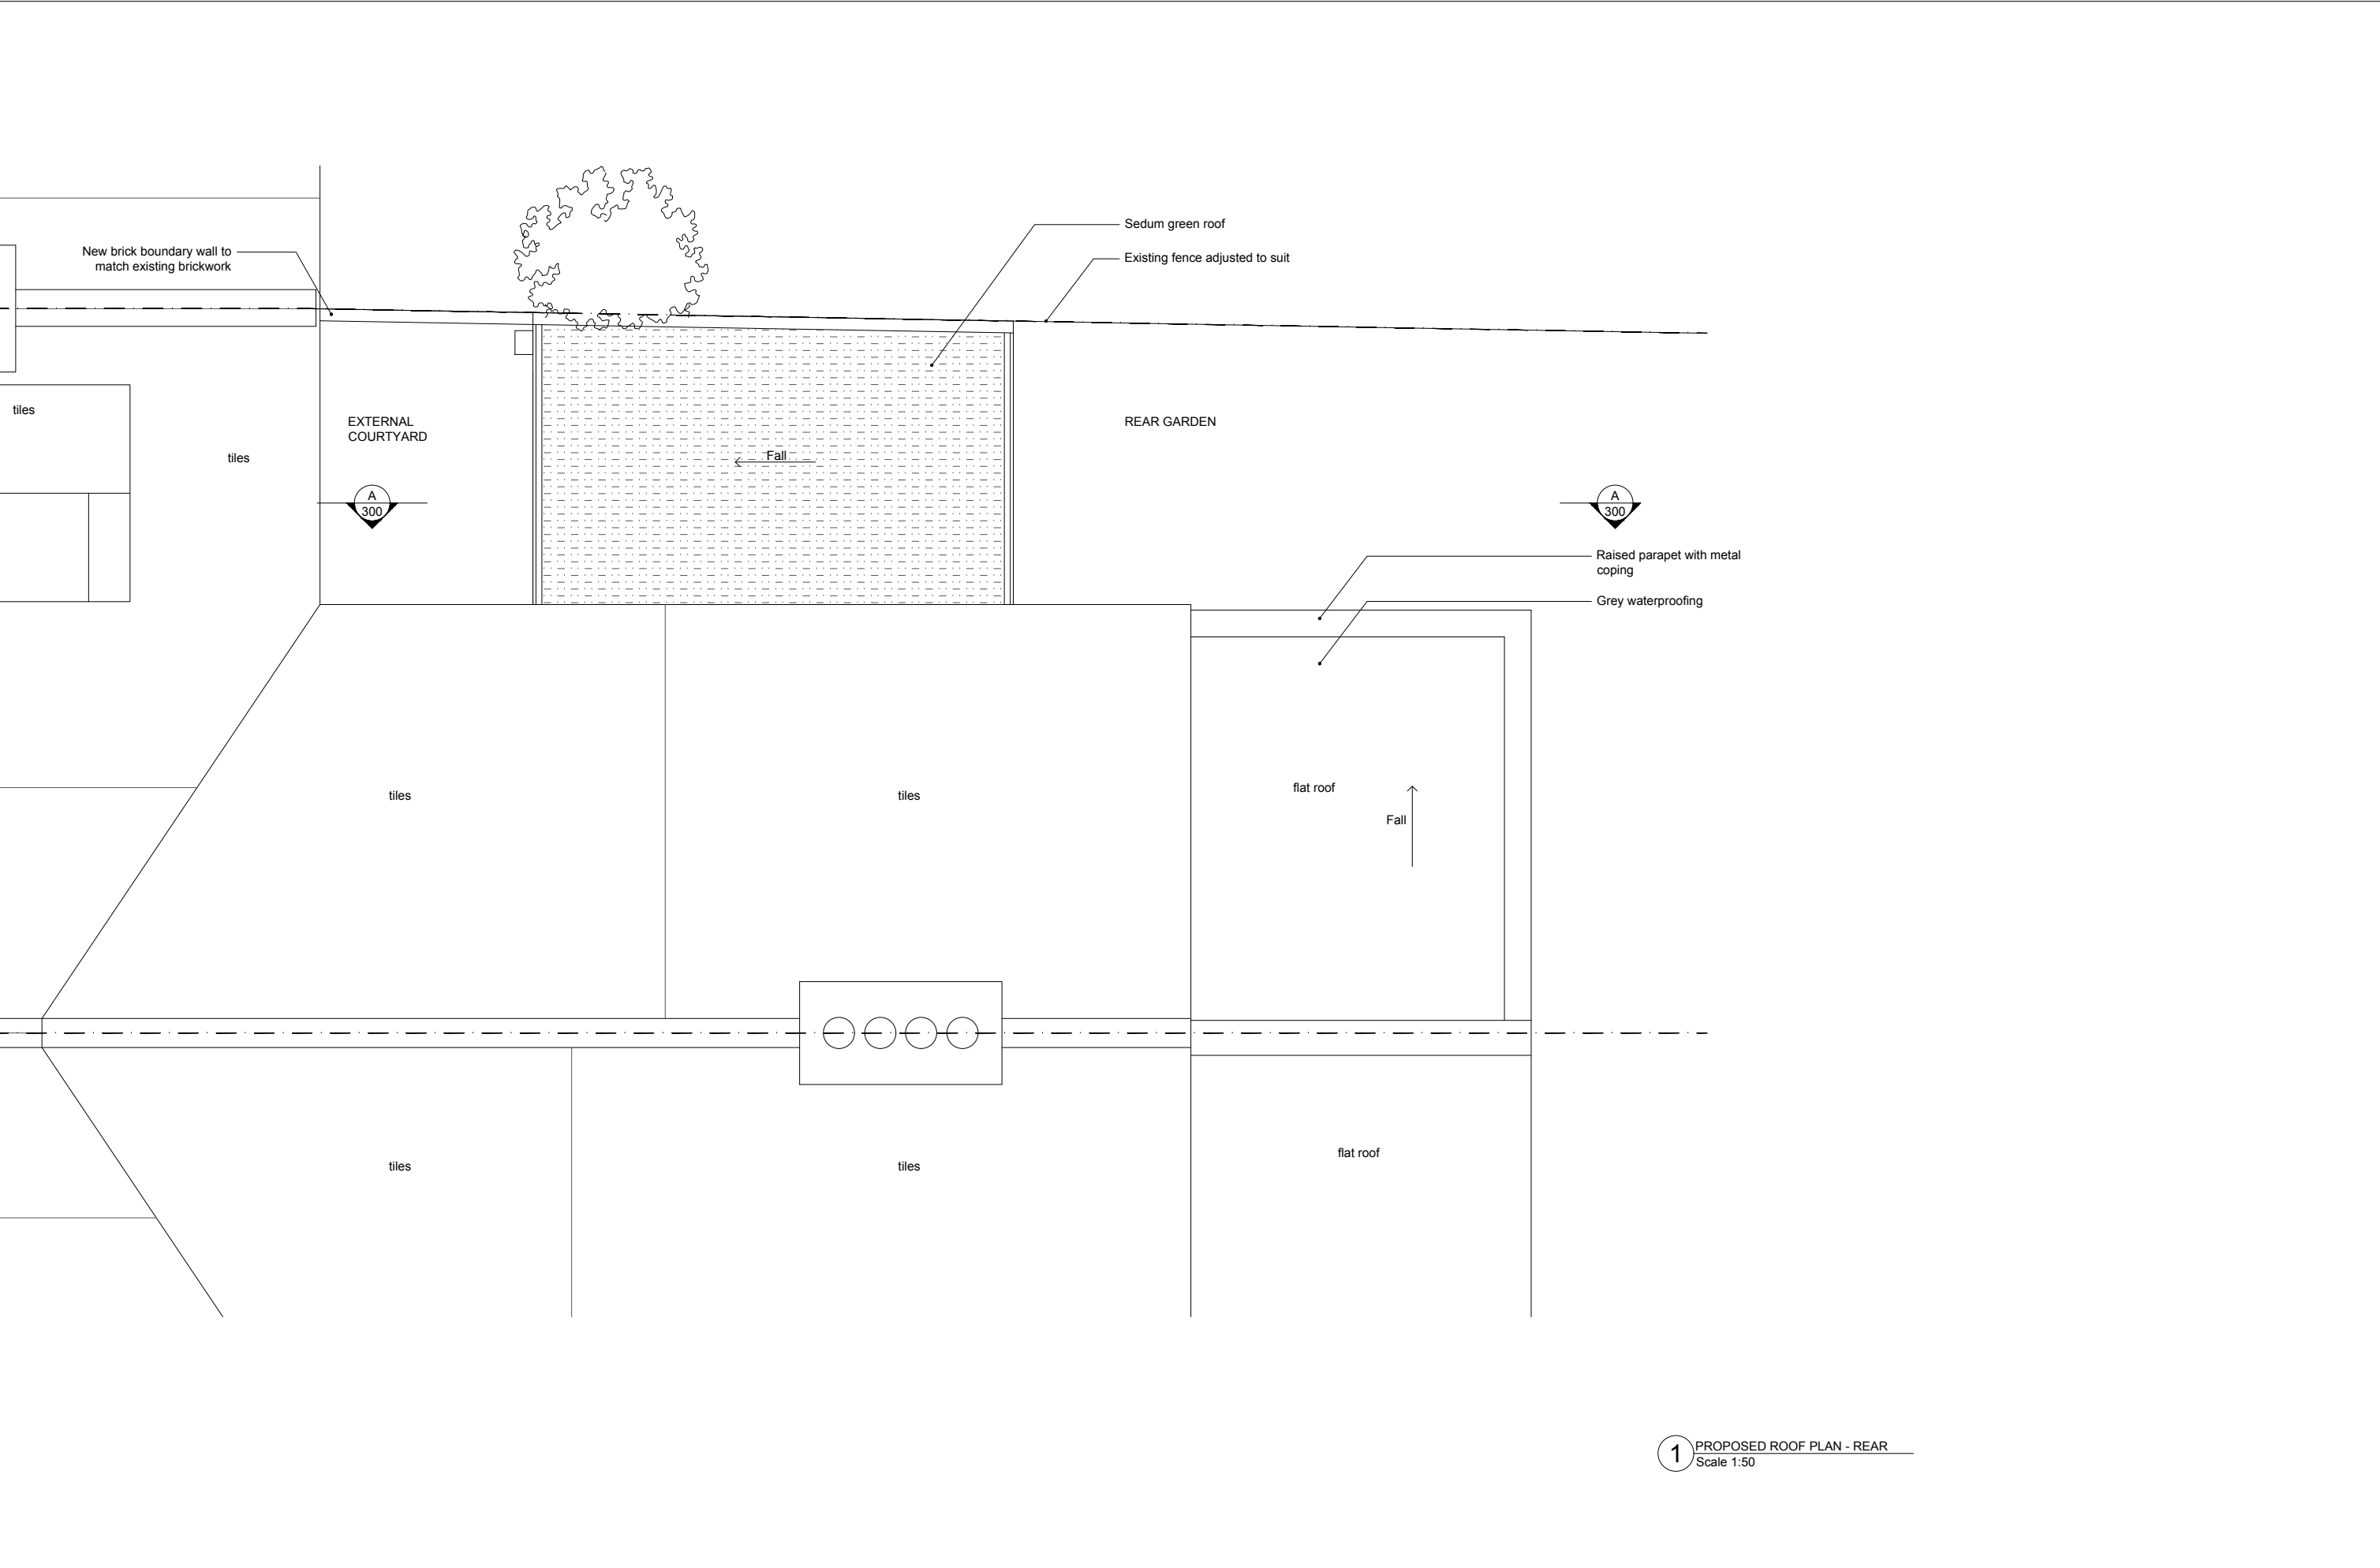

1 PROPOSED ROOF PLAN - REAR
Scale 1:50