

FIRST ISSUE	10/10/22	REV
DESCRIPTION	DATE	



PROJECT REFERENCE

CLIENT
ANATOLY ALEKSEEV

PROJECT ADDRESS
38 CHOLMELEY PARK

DRAWING TITLE
EXISTING
SITE LOCATION PLAN

DRAWING REFERENCE
CHO_EX_01

DRAWING FOR
PLANNING APPLICATION

REVISION
FIRST ISSUE

SCALE
1:700 @ A3

DRAWN
CD

CHECKED BY
OA

THIS DRAWING SHALL BE READ IN CONJUNCTION WITH ALL OTHER DRAWINGS FORMING PART OF THE CONTRACT INCLUDING ARCHITECTURAL, STRUCTURAL AND OTHER SERVICES INSTALLATION DRAWINGS.



THIS DRAWING SHALL BE READ IN CONJUNCTION WITH THE RELEVANT SPECIFICATIONS AND TECHNICAL SCHEDULES FORMING PART OF THE CONTRACT.


DO NOT SCALE THIS DRAWING. VERIFY ALL DIMENSIONS ON SITE. ALL DIMENSIONS IN MM UNLESS OTHERWISE STATED.

ALL DRAWINGS HAVE BEEN PREPARED FROM DIGITAL SURVEY DETAILS OR "AS EXISTING" DRAWINGS PROVIDED BY OTHERS. ACCURACY CANNOT BE ASSUMED.

ANY DISCREPANCIES MUST BE REPORTED TO BAILEY LONDON LIMITED OR RESPONSIBLE PERSON(S) IMMEDIATELY.

THIS DRAWING IS ISSUED CONFIDENTIALLY AND MUST NOT BE DISCLOSED TO ANY THIRD PARTIES WITHOUT THE PRIOR WRITTEN CONSENT OF BLACK AND MILK.

 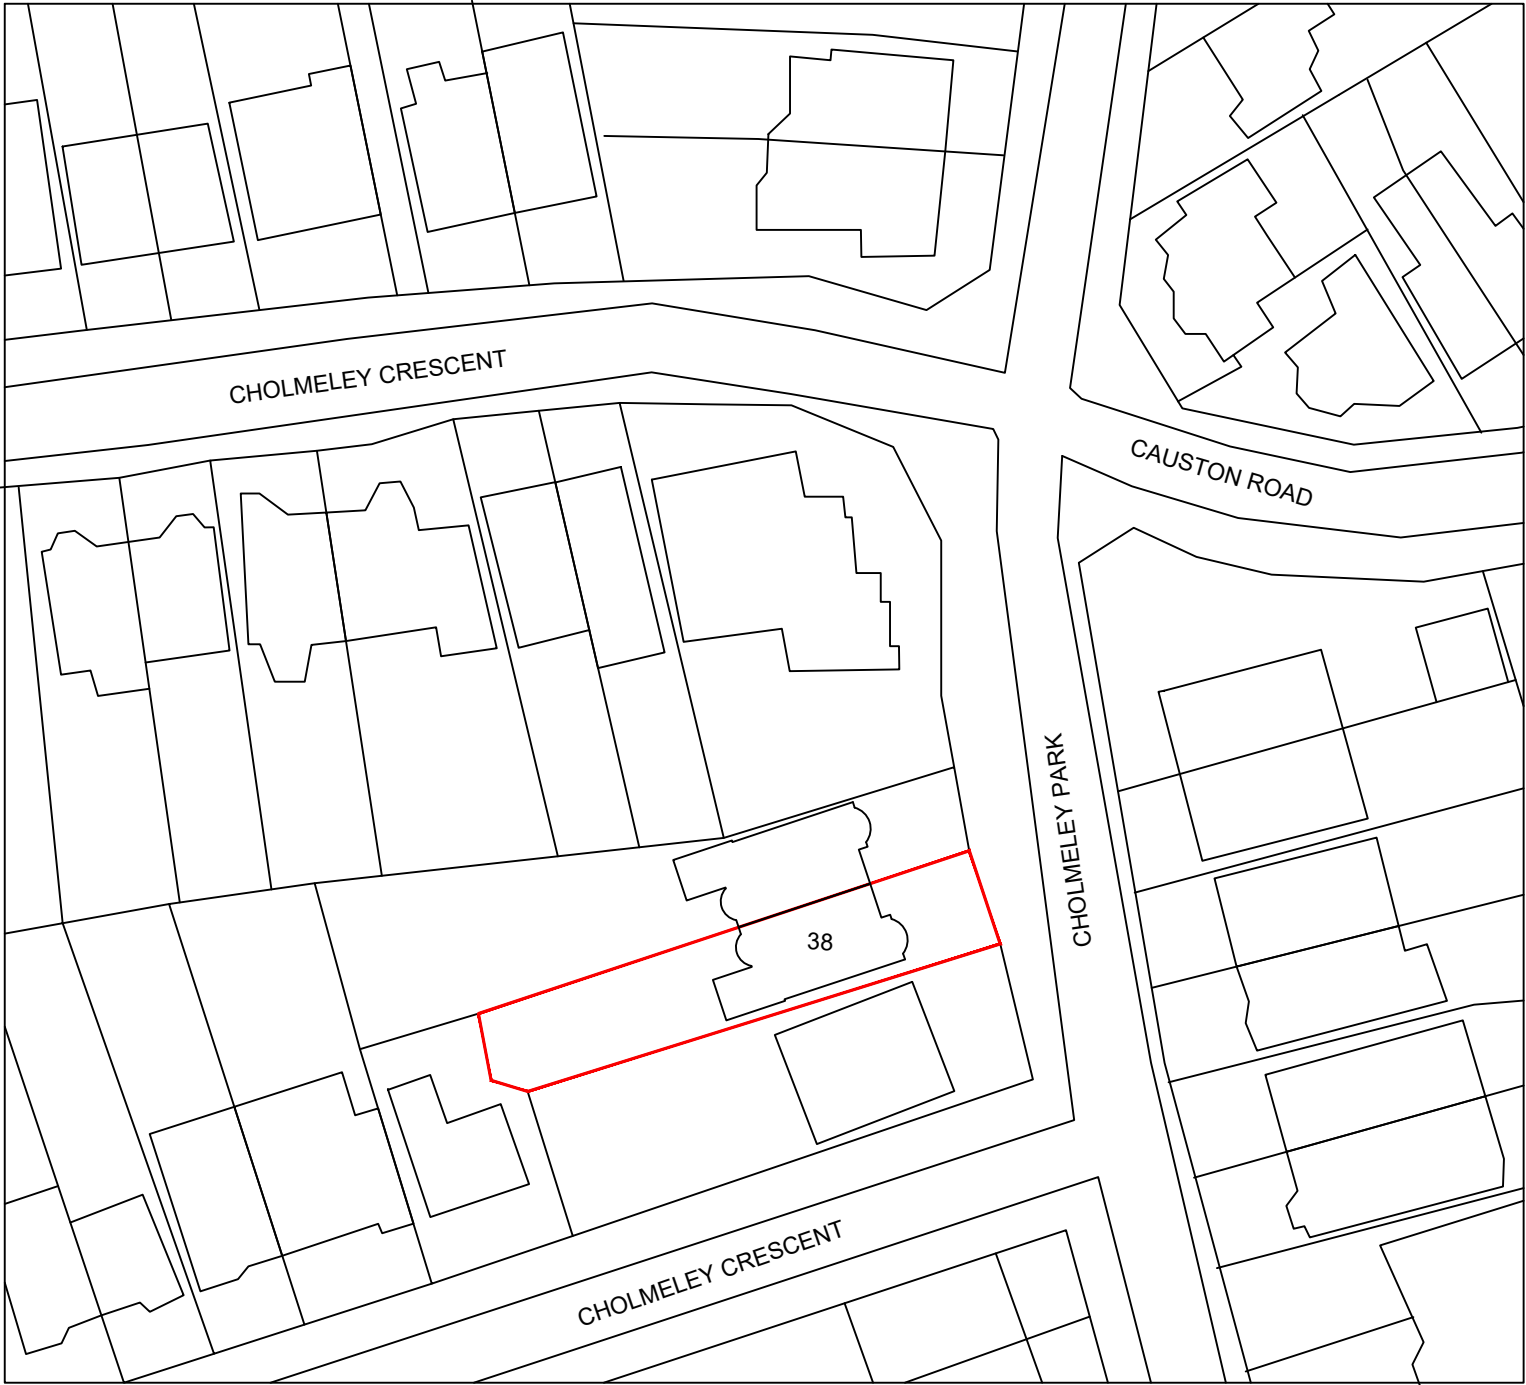

 

FIRST ISSUE	10/10/22	REV
DESCRIPTION	DATE	REV



PROJECT REFERENCE

CLIENT
ANATOLY ALEKSEEV

PROJECT ADDRESS
38 CHOLMELEY PARK

DRAWING TITLE
EXISTING
BLOCK PLAN

DRAWING REFERENCE
CHO_EX_02

DRAWING FOR
PLANNING APPLICATION

REVISION	SCALE
FIRST ISSUE	1:300 @ A3

DRAWN	CHECKED BY
CD	OA

THIS DRAWING SHALL BE READ IN CONJUNCTION WITH ALL OTHER DRAWINGS FORMING PART OF THE CONTRACT INCLUDING ARCHITECTURAL, STRUCTURAL AND OTHER SERVICES INSTALLATION DRAWINGS.

THIS DRAWING SHALL BE READ IN CONJUNCTION WITH THE RELEVANT SPECIFICATIONS AND TECHNICAL SCHEDULES FORMING PART OF THE CONTRACT.

DO NOT SCALE THIS DRAWING. VERIFY ALL DIMENSIONS ON SITE. ALL DIMENSIONS IN MM UNLESS OTHERWISE STATED.

ALL DRAWINGS HAVE BEEN PREPARED FROM DIGITAL SURVEY DETAILS OR "AS EXISTING" DRAWINGS PROVIDED BY OTHERS. ACCURACY CANNOT BE ASSUMED.

ANY DISCREPANCIES MUST BE REPORTED TO BAILEY LONDON LIMITED OR RESPONSIBLE PERSON(S) IMMEDIATELY.

THIS DRAWING IS ISSUED CONFIDENTIALLY AND MUST NOT BE DISCLOSED TO ANY THIRD PARTIES WITHOUT THE PRIOR WRITTEN CONSENT OF BLACK AND MILK.

FIRST ISSUE	10/10/22	REV
DESCRIPTION	DATE	REV



PROJECT REFERENCE

CLIENT
ANATOLY ALEKSEEV

PROJECT ADDRESS
38 CHOMELEY PARK

DRAWING TITLE
EXISTING GROUND FLOOR PLAN

DRAWING REFERENCE
CHO_EX_03

DRAWING FOR
PLANNING APPLICATION

REVISION	SCALE
FIRST ISSUE	1:100 @ A3

DRAWN	CHECKED BY
CD	OA

THIS DRAWING SHALL BE READ IN CONJUNCTION WITH ALL OTHER DRAWINGS FORMING PART OF THE CONTRACT INCLUDING ARCHITECTURAL, STRUCTURAL AND OTHER SERVICES INSTALLATION DRAWINGS.


THIS DRAWING SHALL BE READ IN CONJUNCTION WITH THE RELEVANT SPECIFICATIONS AND TECHNICAL SCHEDULES FORMING PART OF THE CONTRACT.

DO NOT SCALE THIS DRAWING. VERIFY ALL DIMENSIONS ON SITE. ALL DIMENSIONS IN MM UNLESS OTHERWISE STATED.

ALL DRAWINGS HAVE BEEN PREPARED FROM DIGITAL SURVEY DETAILS OR "AS EXISTING" DRAWINGS PROVIDED BY OTHERS. ACCURACY CANNOT BE ASSUMED.

ANY DISCREPANCIES MUST BE REPORTED TO BAILEY LONDON LIMITED OR RESPONSIBLE PERSON(S) IMMEDIATELY.

THIS DRAWING IS ISSUED CONFIDENTIALLY AND MUST NOT BE DISCLOSED TO ANY THIRD PARTIES WITHOUT THE PRIOR WRITTEN CONSENT OF BLACK AND MILK.

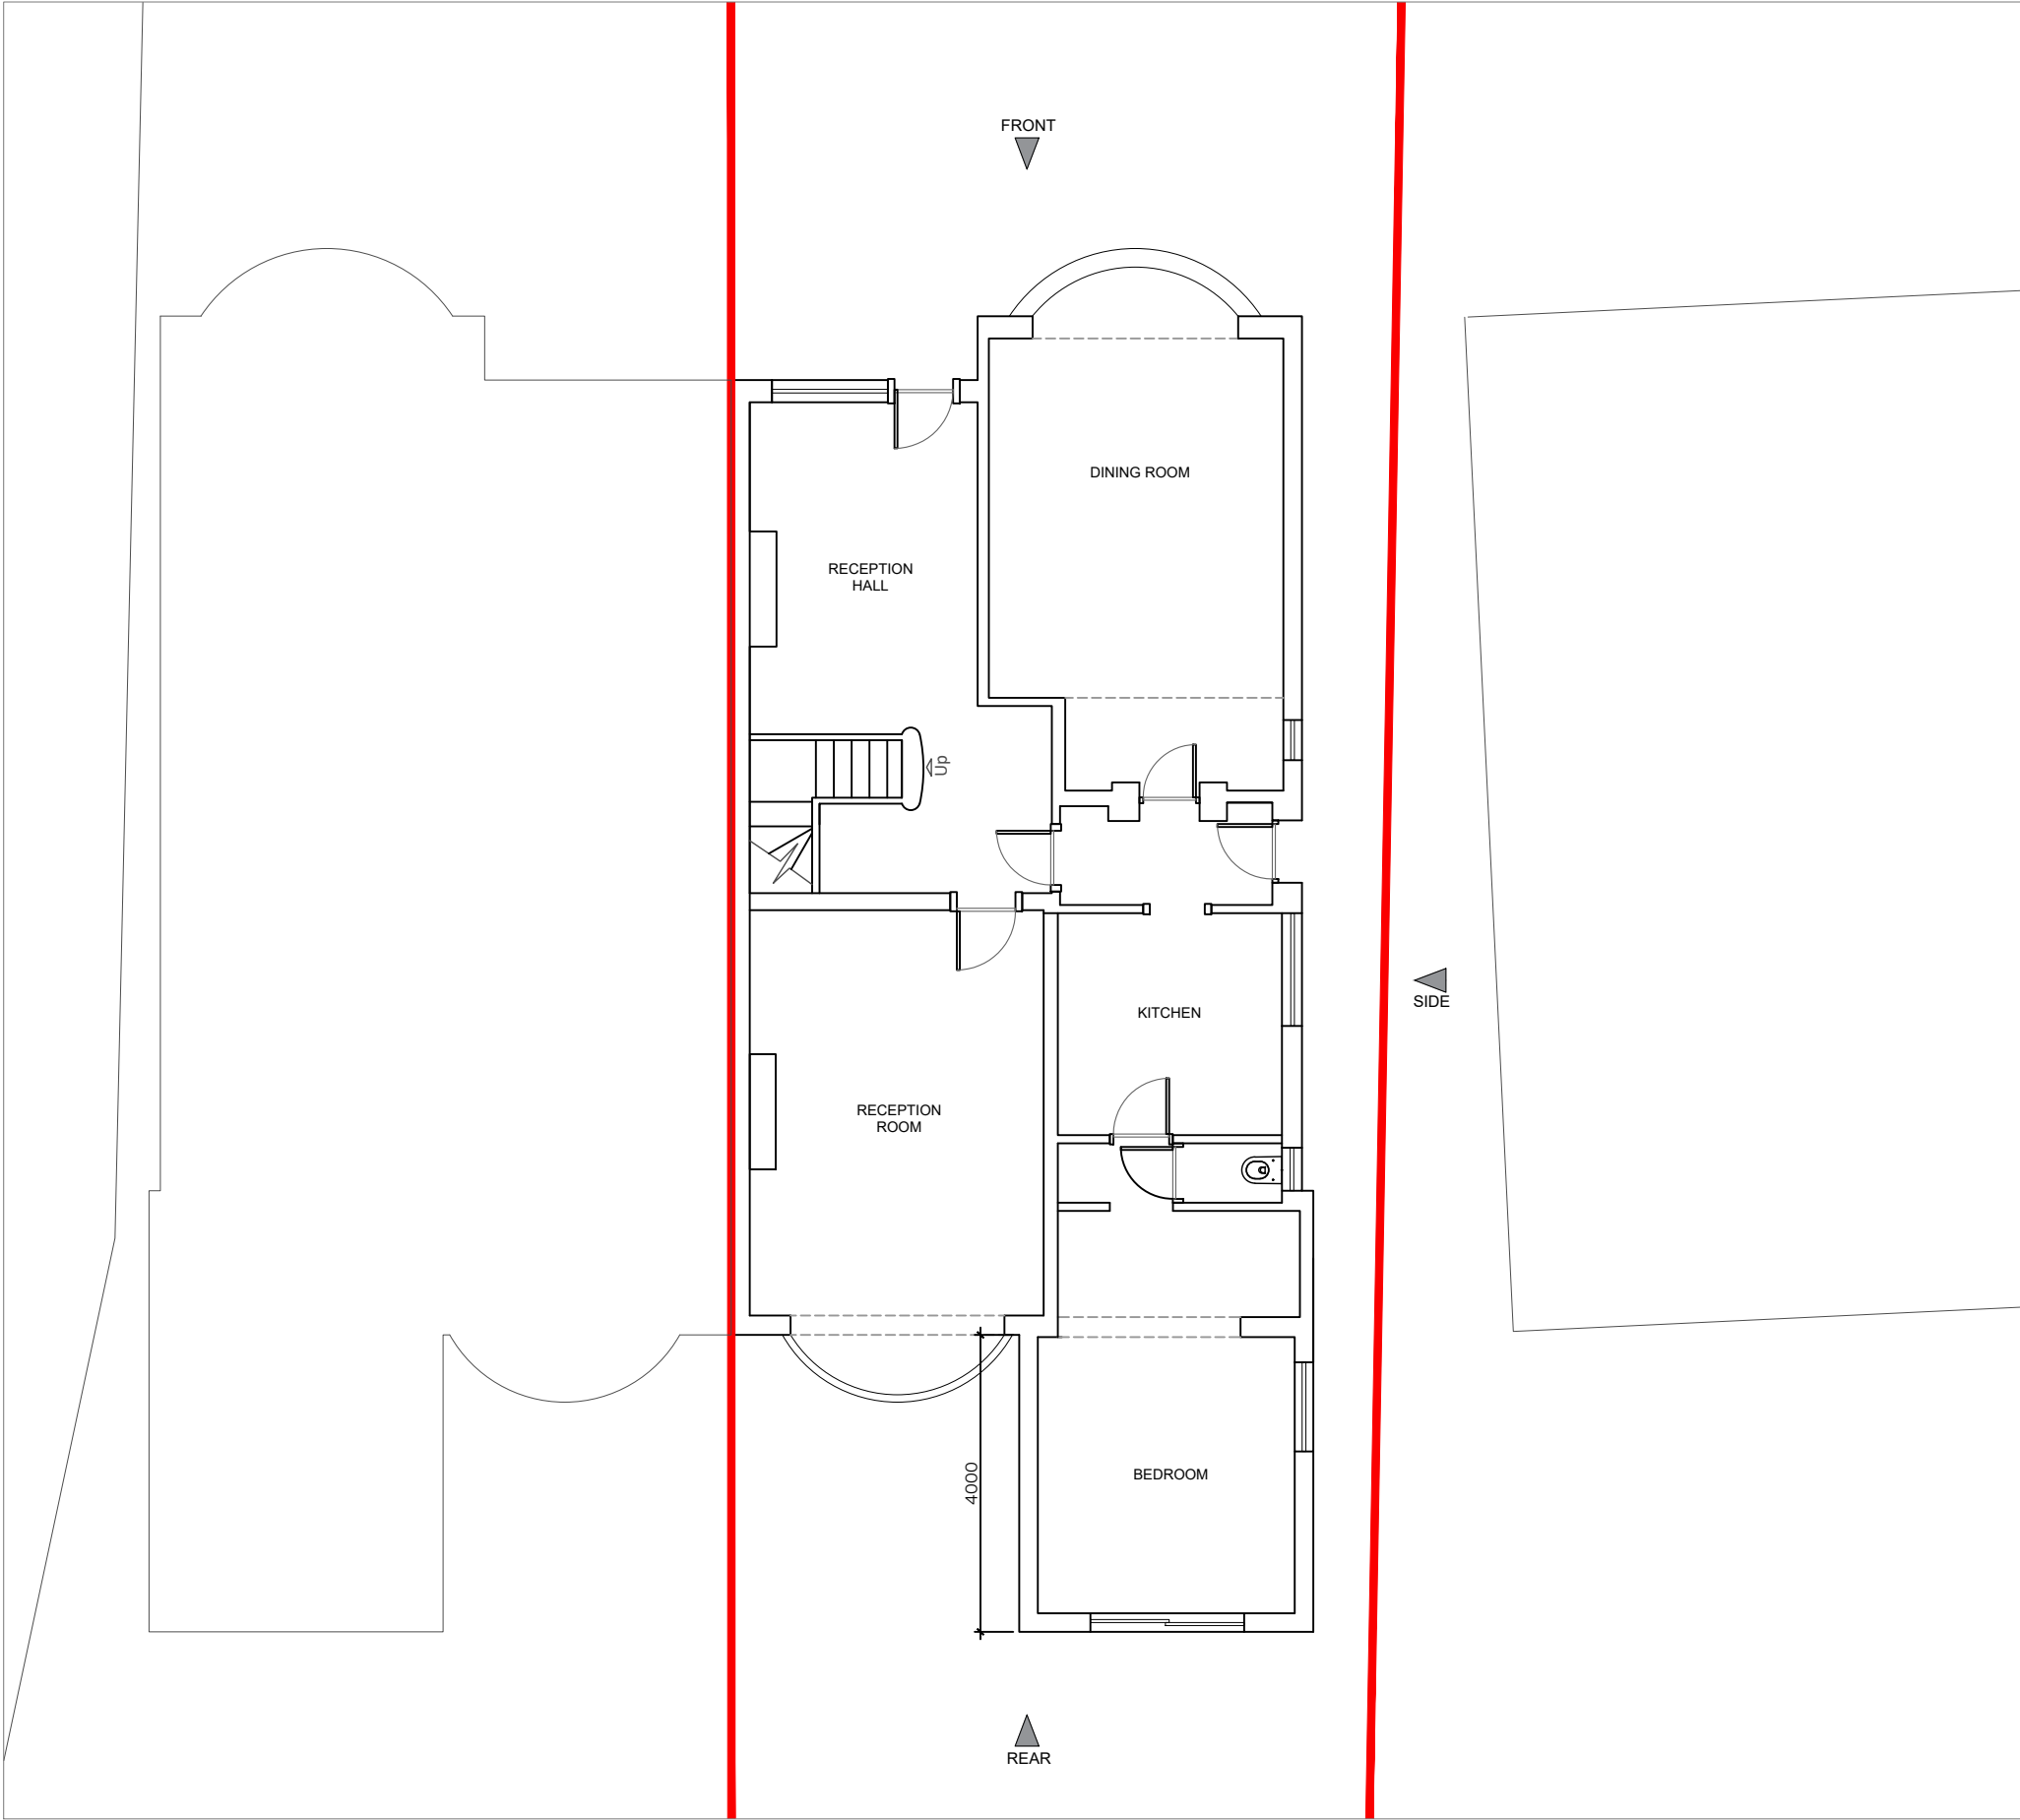

EXISTING GROUND FLOOR



FIRST ISSUE	10/10/22	REV
DESCRIPTION	DATE	REV



PROJECT REFERENCE

CLIENT
ANATOLY ALEKSEEV

PROJECT ADDRESS
38 CHOMELEY PARK

DRAWING TITLE
EXISTING FIRST FLOOR PLAN

DRAWING REFERENCE
CHO_EX_04

DRAWING FOR
PLANNING APPLICATION

REVISION	SCALE
FIRST ISSUE	1:100 @ A3

DRAWN	CHECKED BY
CD	OA

THIS DRAWING SHALL BE READ IN CONJUNCTION WITH ALL OTHER DRAWINGS FORMING PART OF THE CONTRACT INCLUDING ARCHITECTURAL, STRUCTURAL AND OTHER SERVICES INSTALLATION DRAWINGS.


THIS DRAWING SHALL BE READ IN CONJUNCTION WITH THE RELEVANT SPECIFICATIONS AND TECHNICAL SCHEDULES FORMING PART OF THE CONTRACT.

DO NOT SCALE THIS DRAWING. VERIFY ALL DIMENSIONS ON SITE. ALL DIMENSIONS IN MM UNLESS OTHERWISE STATED.

ALL DRAWINGS HAVE BEEN PREPARED FROM DIGITAL SURVEY DETAILS OR "AS EXISTING" DRAWINGS PROVIDED BY OTHERS. ACCURACY CANNOT BE ASSUMED.

ANY DISCREPANCIES MUST BE REPORTED TO BAILEY LONDON LIMITED OR RESPONSIBLE PERSON(S) IMMEDIATELY.

THIS DRAWING IS ISSUED CONFIDENTIALLY AND MUST NOT BE DISCLOSED TO ANY THIRD PARTIES WITHOUT THE PRIOR WRITTEN CONSENT OF BLACK AND MILK.

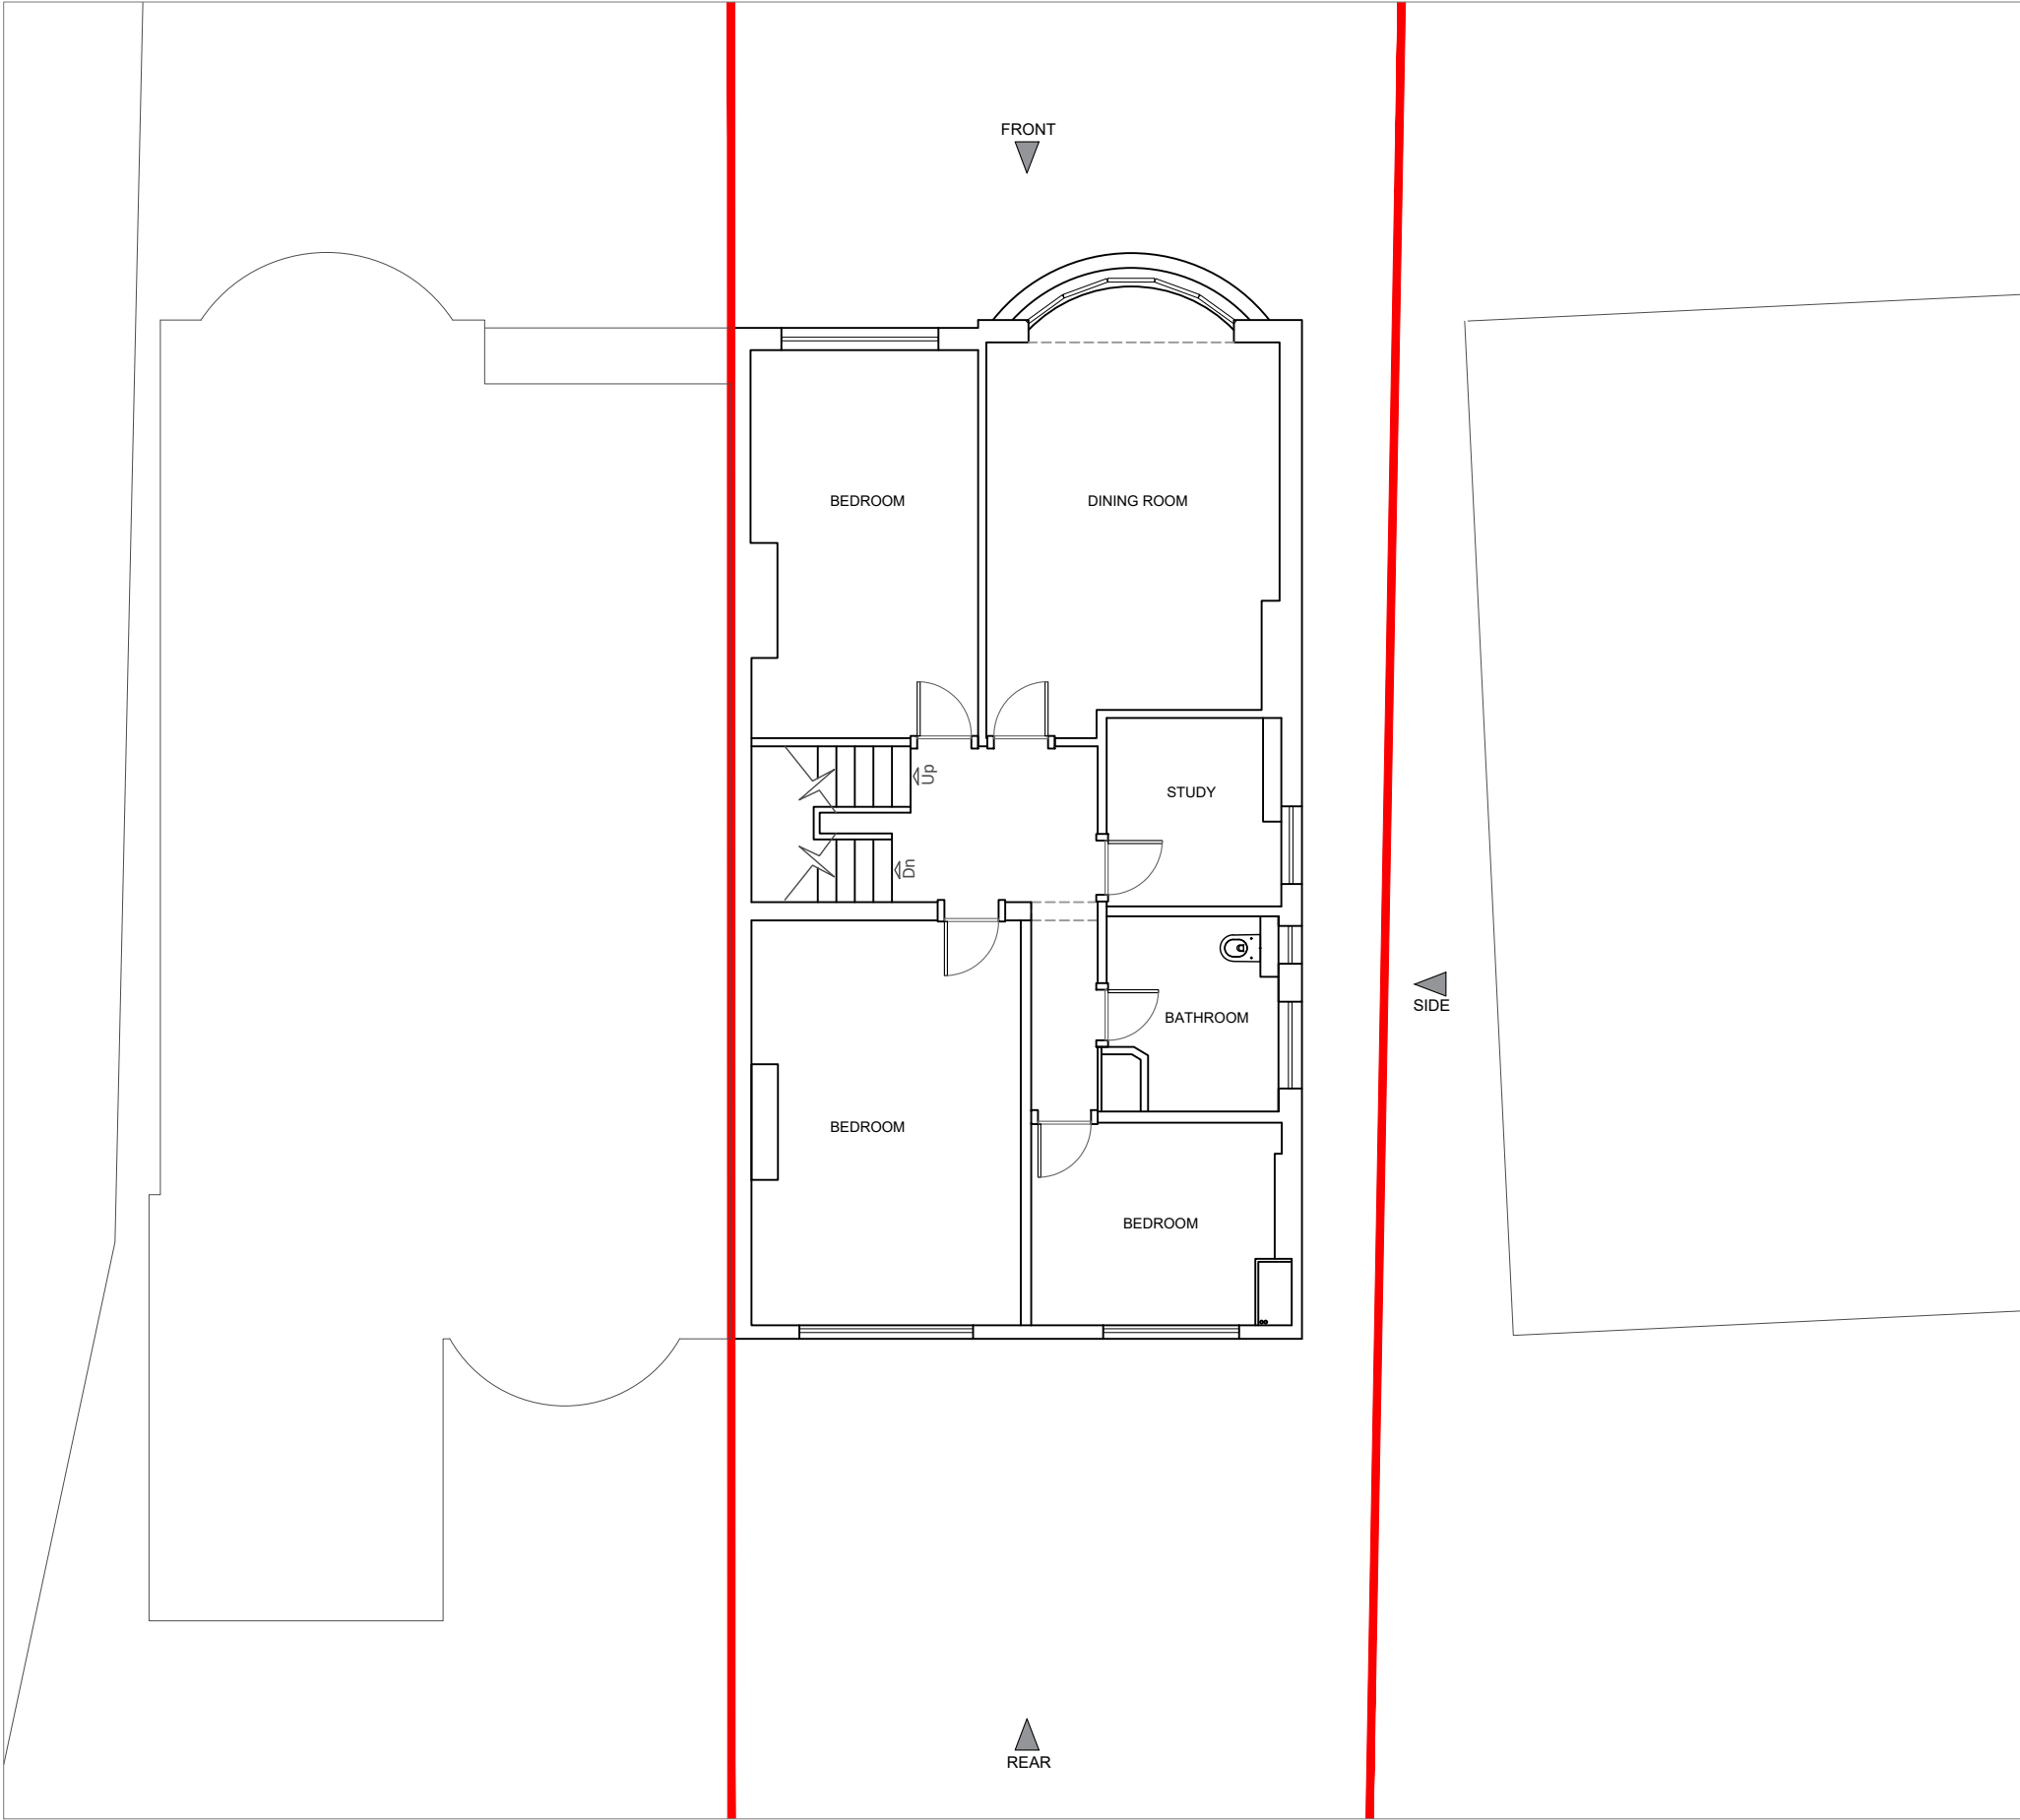

EXISTING FIRST FLOOR



FIRST ISSUE	10/10/22	REV
DESCRIPTION	DATE	REV



PROJECT REFERENCE

CLIENT
ANATOLY ALEKSEEV

PROJECT ADDRESS
38 CHOMELEY PARK

DRAWING TITLE
EXISTING SECOND FLOOR PLAN

DRAWING REFERENCE
CHO_EX_05

DRAWING FOR
PLANNING APPLICATION

REVISION FIRST ISSUE	SCALE 1:100 @ A3
DRAWN CD	CHECKED BY OA

THIS DRAWING SHALL BE READ IN CONJUNCTION WITH ALL OTHER DRAWINGS FORMING PART OF THE CONTRACT INCLUDING ARCHITECTURAL, STRUCTURAL AND OTHER SERVICES INSTALLATION DRAWINGS.


THIS DRAWING SHALL BE READ IN CONJUNCTION WITH THE RELEVANT SPECIFICATIONS AND TECHNICAL SCHEDULES FORMING PART OF THE CONTRACT.

DO NOT SCALE THIS DRAWING.
VERIFY ALL DIMENSIONS ON SITE.
ALL DIMENSIONS IN MM UNLESS OTHERWISE STATED.

ALL DRAWINGS HAVE BEEN PREPARED FROM DIGITAL SURVEY DETAILS OR "AS EXISTING" DRAWINGS PROVIDED BY OTHERS. ACCURACY CANNOT BE ASSUMED.

ANY DISCREPANCIES MUST BE REPORTED TO BAILEY LONDON LIMITED OR RESPONSIBLE PERSON(S) IMMEDIATELY.

THIS DRAWING IS ISSUED CONFIDENTIALLY AND MUST NOT BE DISCLOSED TO ANY THIRD PARTIES WITHOUT THE PRIOR WRITTEN CONSENT OF BLACK AND MILK.

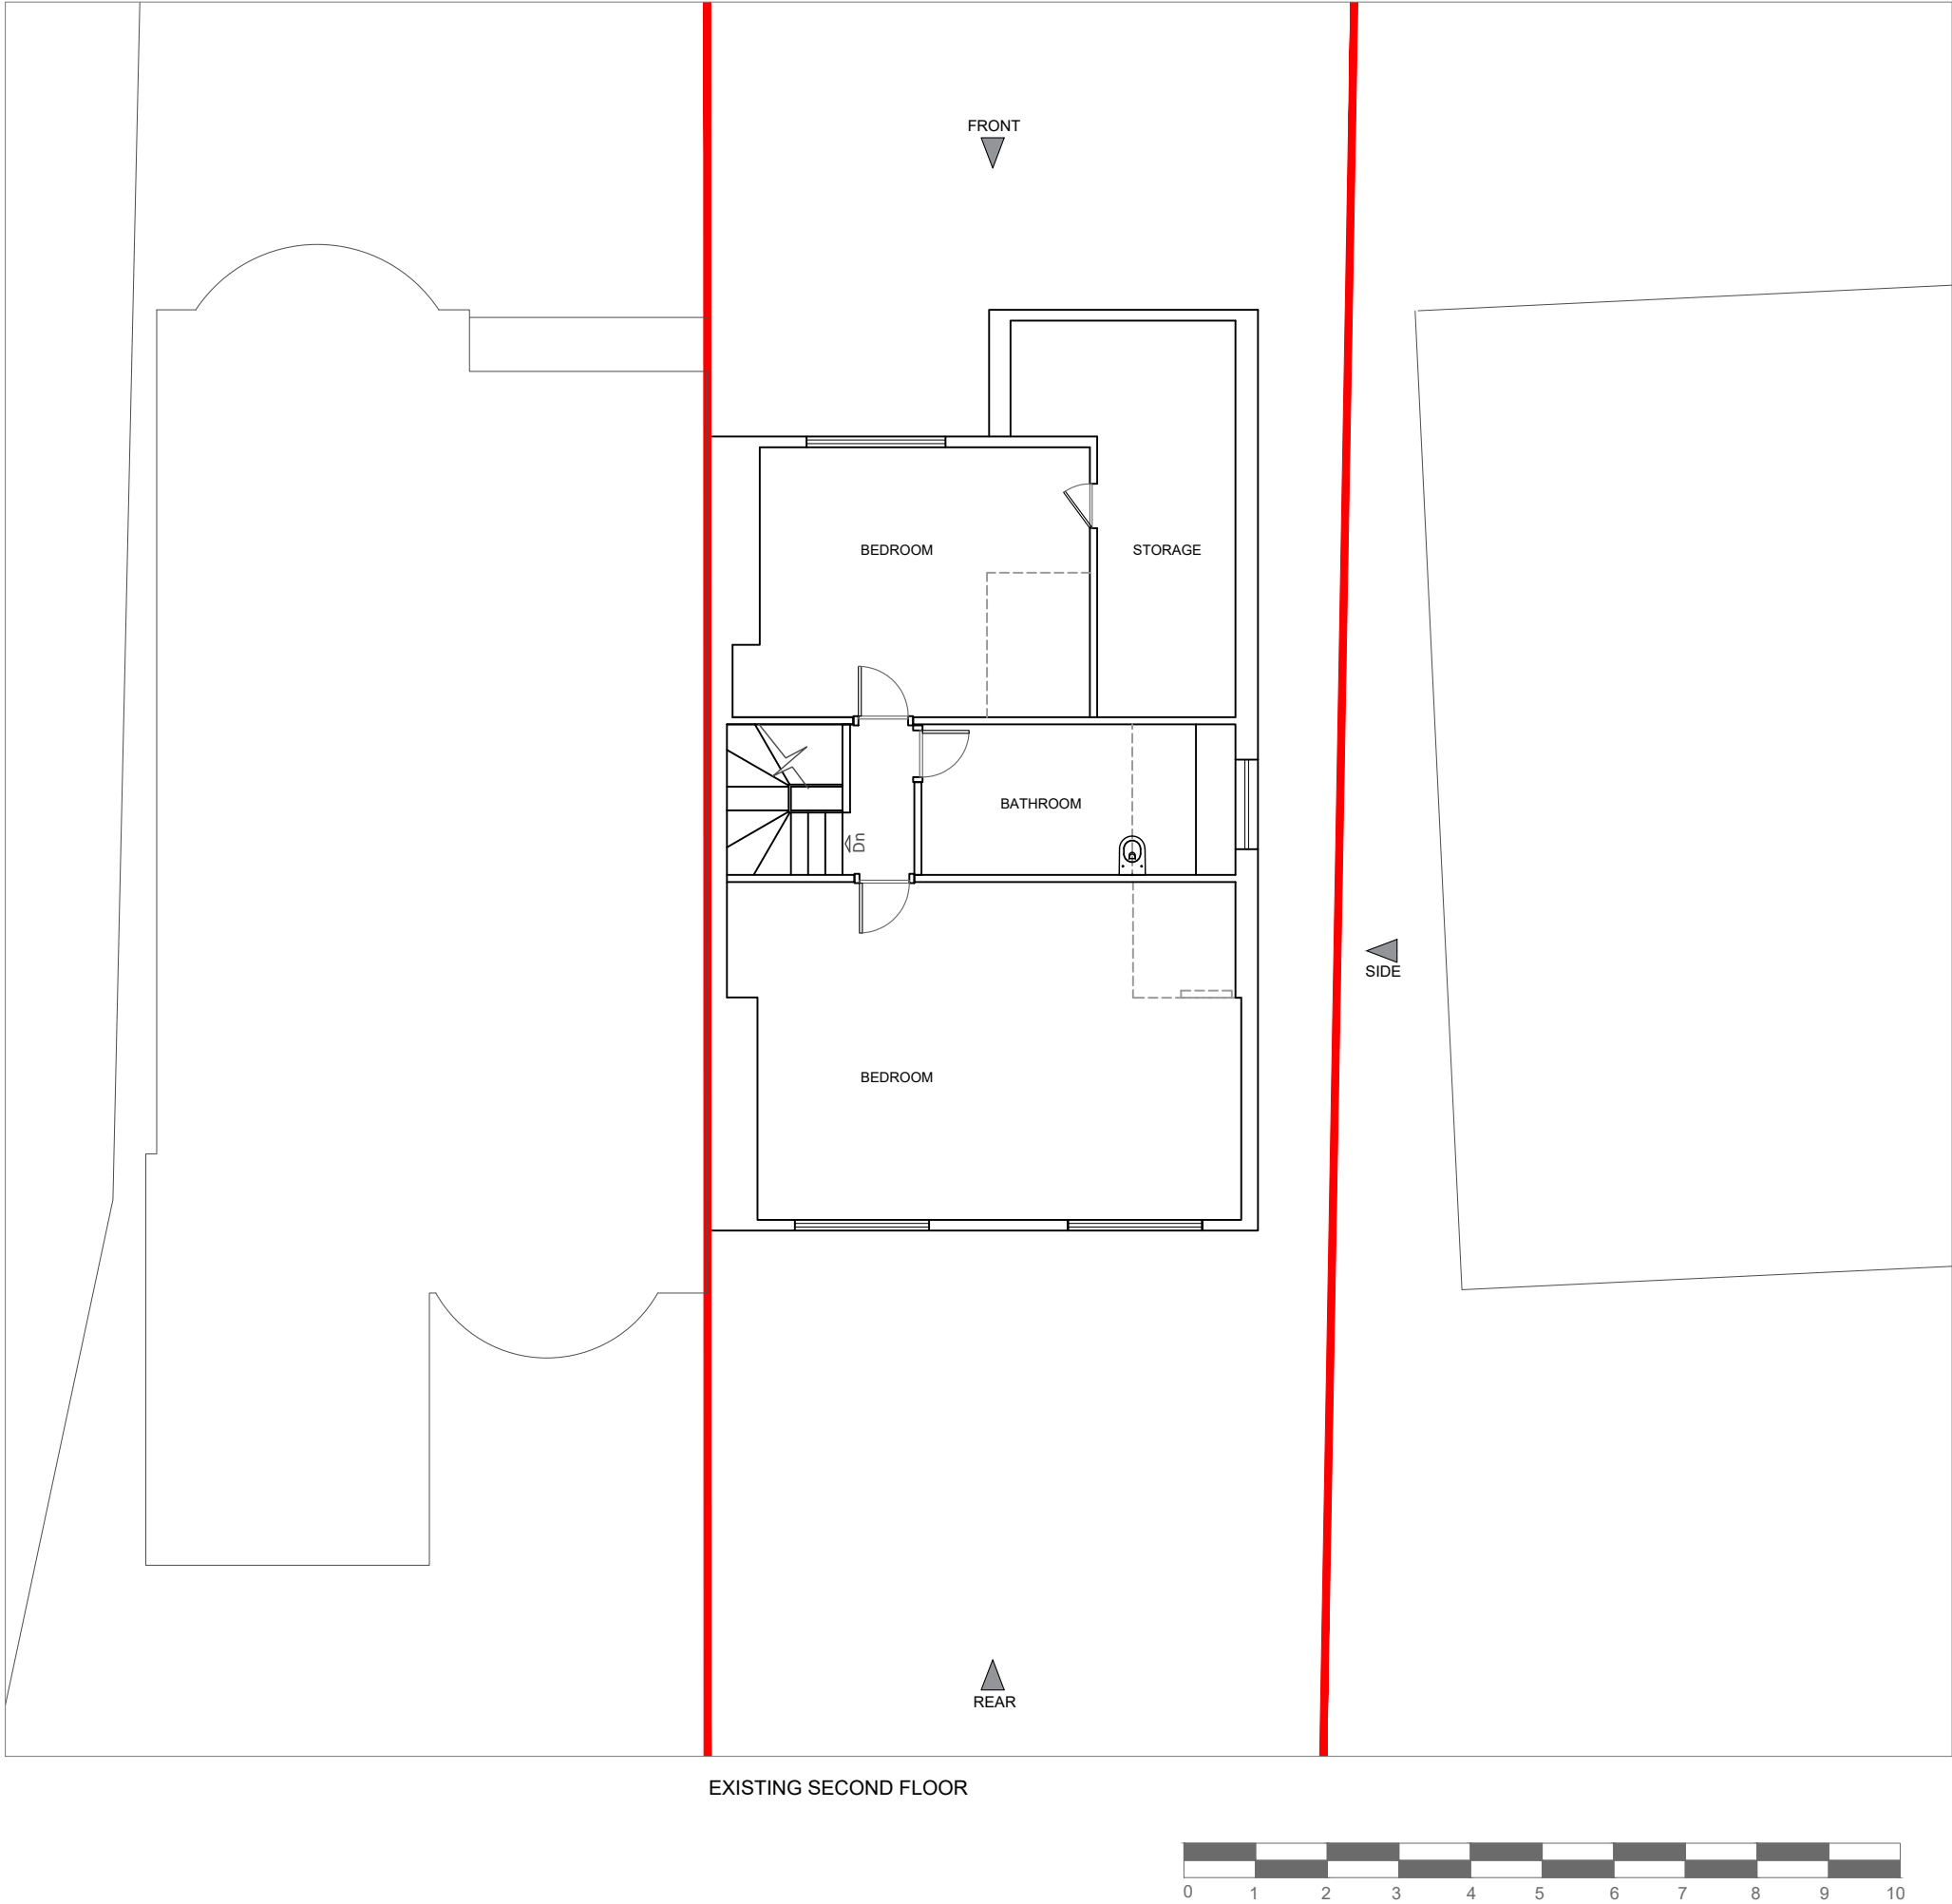

FIRST ISSUE	10/10/22	REV
DESCRIPTION	DATE	



PROJECT REFERENCE

CLIENT
ANATOLY ALEKSEEV

PROJECT ADDRESS
38 CHOMELEY PARK

DRAWING TITLE
EXISTING ROOF PLAN

DRAWING REFERENCE
CHO_EX_06

DRAWING FOR
PLANNING APPLICATION

REVISION	SCALE
FIRST ISSUE	1:100 @ A3

DRAWN	CHECKED BY
CD	OA

THIS DRAWING SHALL BE READ IN CONJUNCTION WITH ALL OTHER DRAWINGS FORMING PART OF THE CONTRACT INCLUDING ARCHITECTURAL, STRUCTURAL AND OTHER SERVICES INSTALLATION DRAWINGS.


THIS DRAWING SHALL BE READ IN CONJUNCTION WITH THE RELEVANT SPECIFICATIONS AND TECHNICAL SCHEDULES FORMING PART OF THE CONTRACT.

DO NOT SCALE THIS DRAWING. VERIFY ALL DIMENSIONS ON SITE. ALL DIMENSIONS IN MM UNLESS OTHERWISE STATED.


ALL DRAWINGS HAVE BEEN PREPARED FROM DIGITAL SURVEY DETAILS OR "AS EXISTING" DRAWINGS PROVIDED BY OTHERS. ACCURACY CANNOT BE ASSUMED.


ANY DISCREPANCIES MUST BE REPORTED TO BAILEY LONDON LIMITED OR RESPONSIBLE PERSON(S) IMMEDIATELY.

THIS DRAWING IS ISSUED CONFIDENTIALLY AND MUST NOT BE DISCLOSED TO ANY THIRD PARTIES WITHOUT THE PRIOR WRITTEN CONSENT OF BLACK AND MILK.

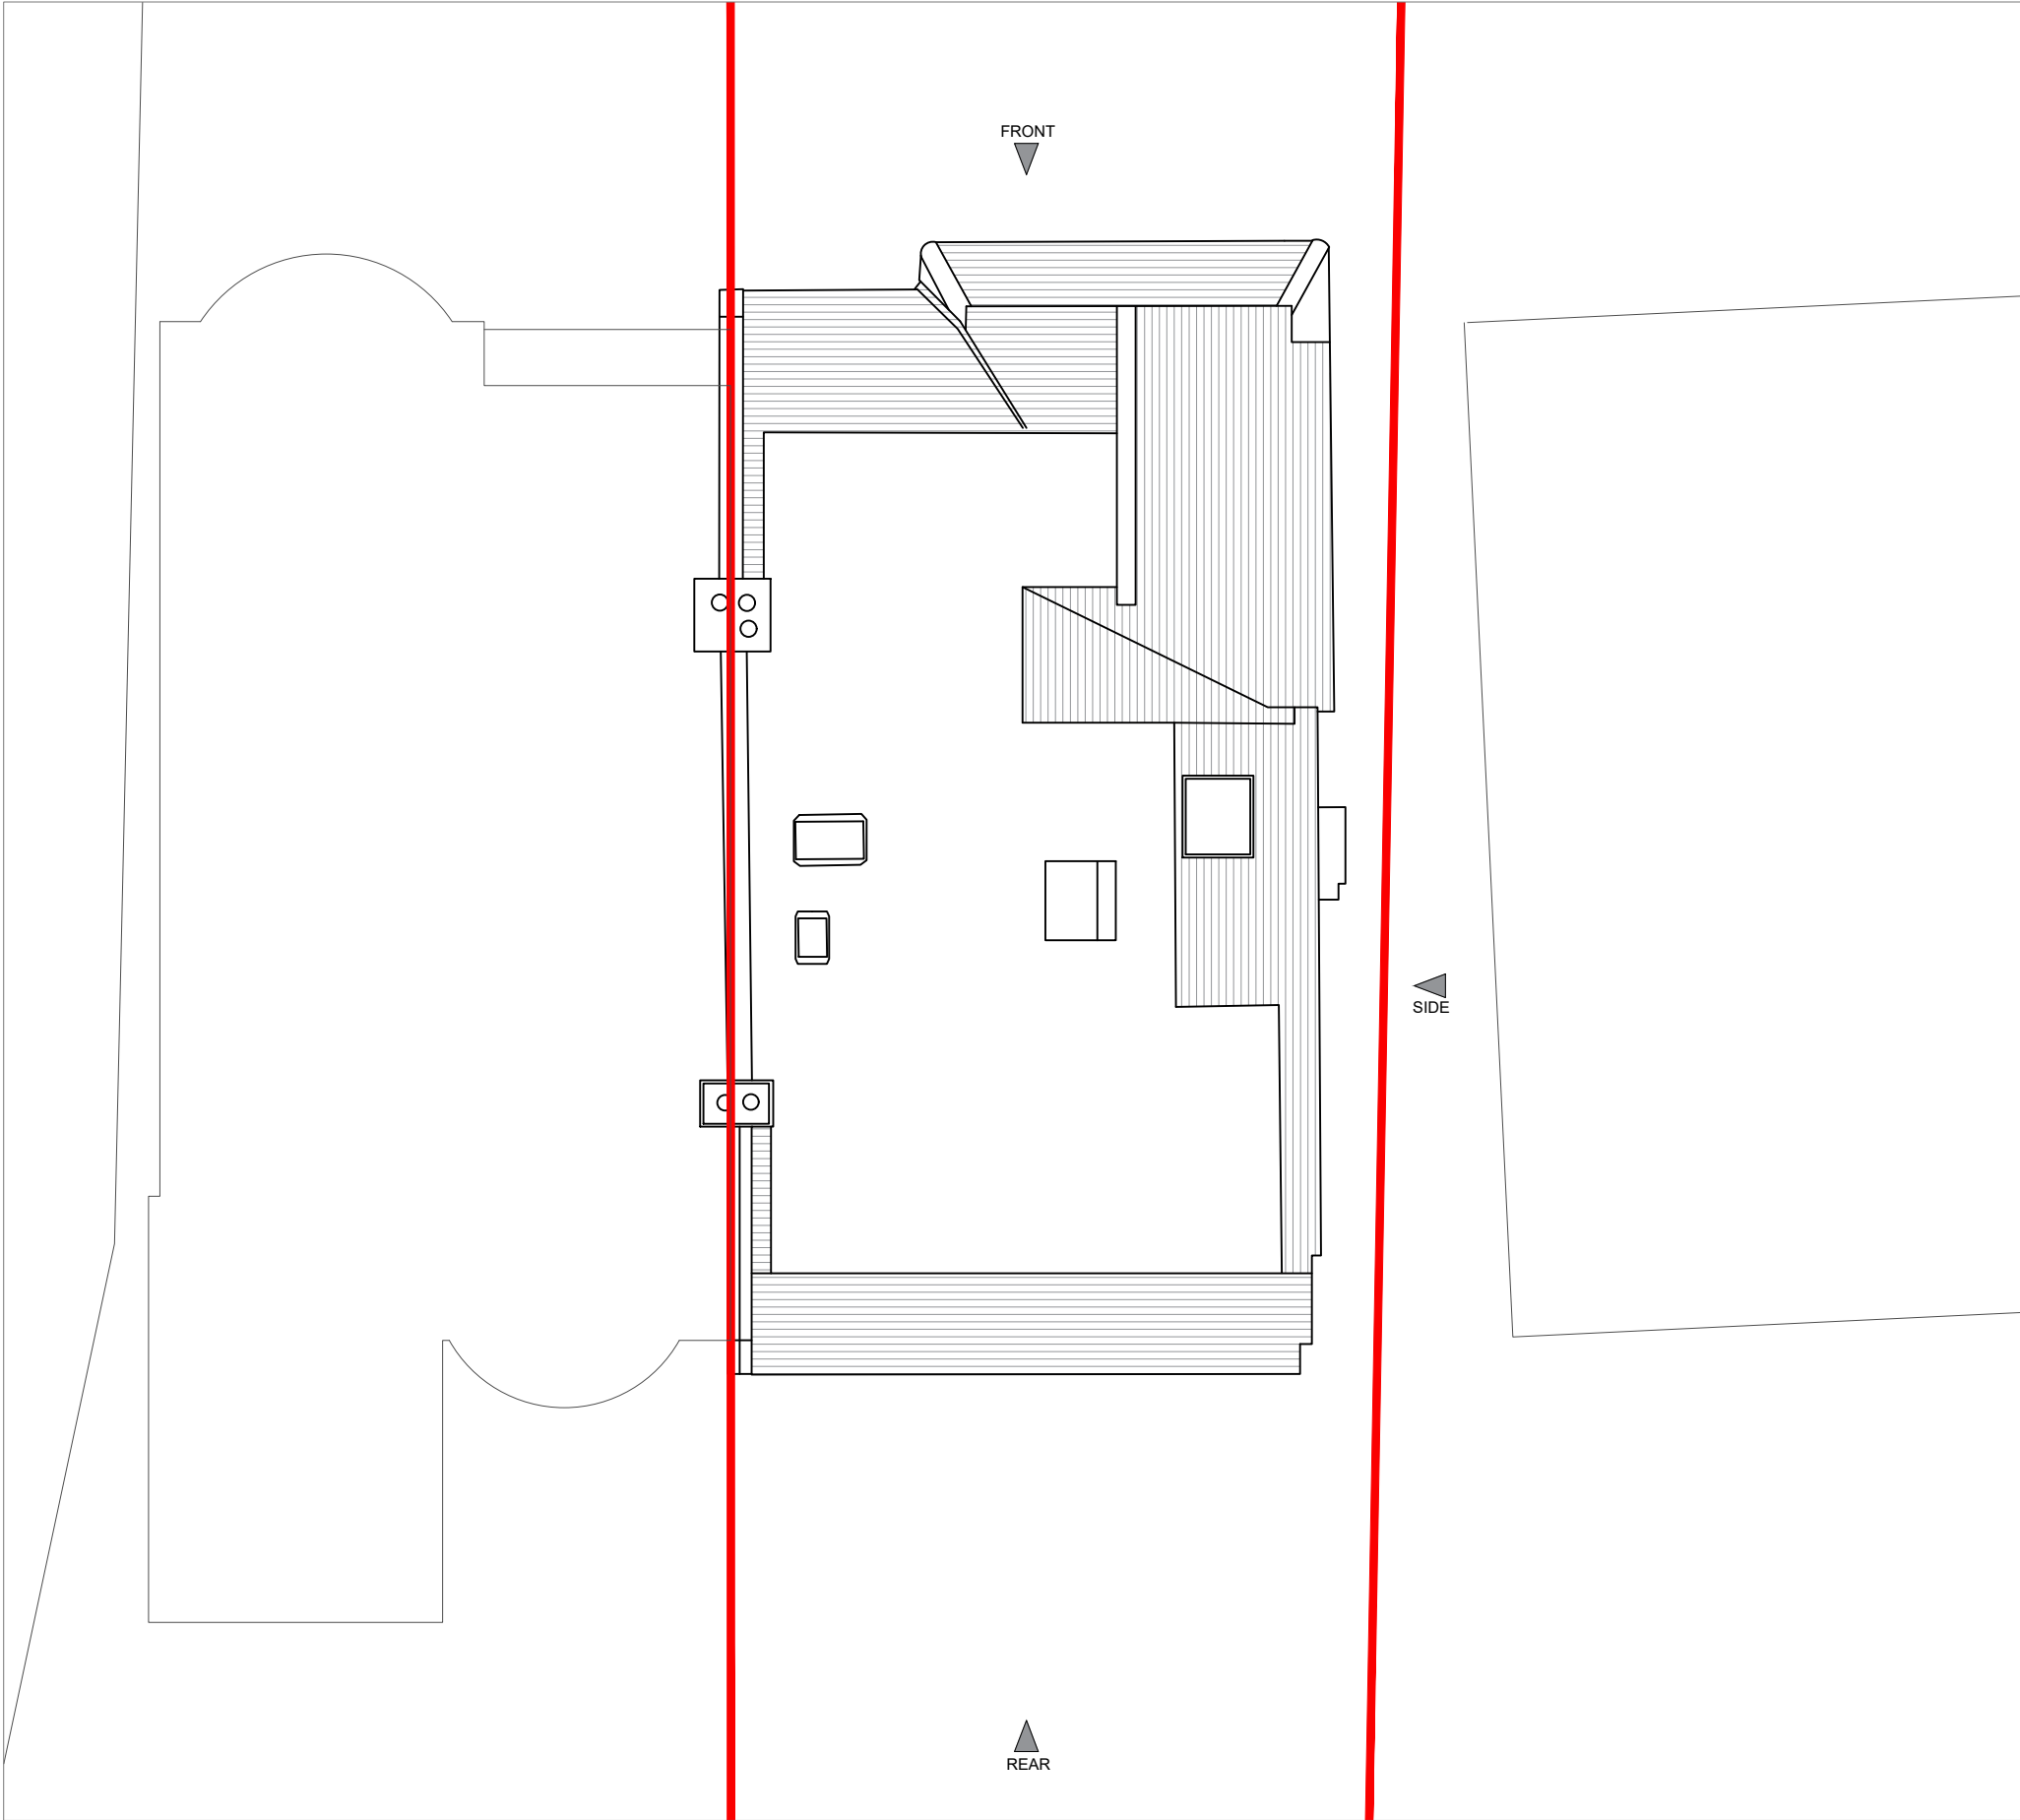

EXISTING ROOF PLAN

 

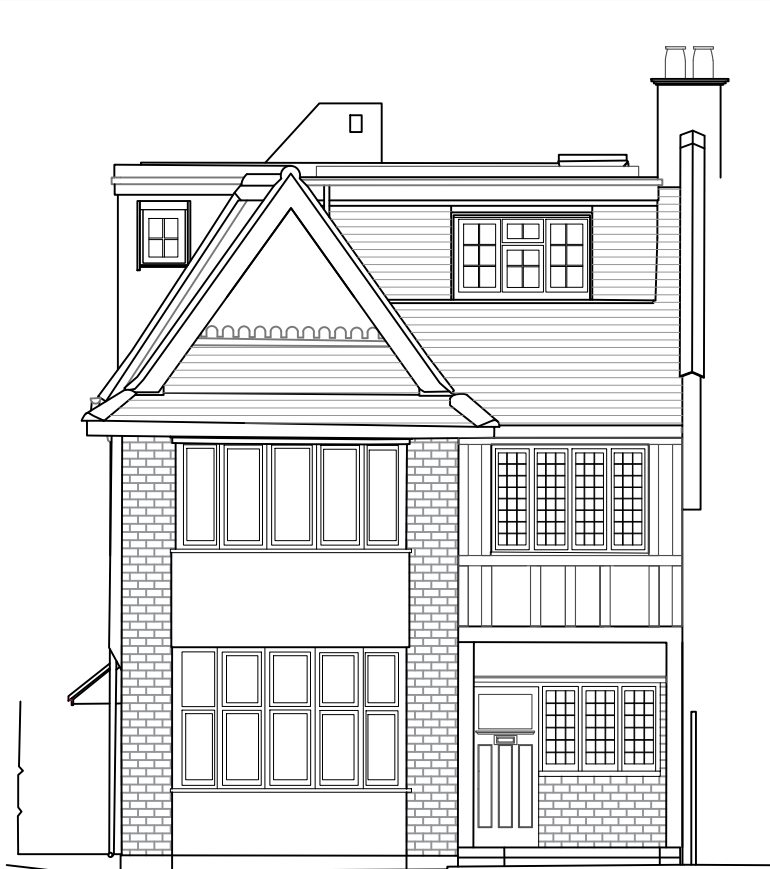

EXISTING FRONT ELEVATION



EXISTING REAR ELEVATION



EXISTING SIDE ELEVATION



FIRST ISSUE	10/10/22	REV
DESCRIPTION	DATE	REV

PROJECT REFERENCE

CLIENT
ANATOLY ALEKSEEV

PROJECT ADDRESS
38 CHOMELEY PARK

DRAWING TITLE
EXISTING ELEVATIONS

DRAWING REFERENCE
CHO_EX_07

DRAWING FOR
PLANNING APPLICATION

REVISION	SCALE
FIRST ISSUE	1:100 @ A3

DRAWN	CHECKED BY
CD	OA

THIS DRAWING SHALL BE READ IN CONJUNCTION WITH ALL OTHER DRAWINGS FORMING PART OF THE CONTRACT INCLUDING ARCHITECTURAL, STRUCTURAL AND OTHER SERVICES INSTALLATION DRAWINGS.

THIS DRAWING SHALL BE READ IN CONJUNCTION WITH THE RELEVANT SPECIFICATIONS AND TECHNICAL SCHEDULES FORMING PART OF THE CONTRACT.

DO NOT SCALE THIS DRAWING. VERIFY ALL DIMENSIONS ON SITE. ALL DIMENSIONS IN MM UNLESS OTHERWISE STATED.

ALL DRAWINGS HAVE BEEN PREPARED FROM DIGITAL SURVEY DETAILS OR "AS EXISTING" DRAWINGS PROVIDED BY OTHERS. ACCURACY CANNOT BE ASSUMED.

ANY DISCREPANCIES MUST BE REPORTED TO BAILEY LONDON LIMITED OR RESPONSIBLE PERSON(S) IMMEDIATELY.

THIS DRAWING IS ISSUED CONFIDENTIALLY AND MUST NOT BE DISCLOSED TO ANY THIRD PARTIES WITHOUT THE PRIOR WRITTEN CONSENT OF BLACK AND MILK.

FIRST ISSUE	10/10/22	REV
DESCRIPTION	DATE	REV



PROJECT REFERENCE

CLIENT
ANATOLY ALEKSEEV

PROJECT ADDRESS
38 CHOMELEY PARK

DRAWING TITLE
PROPOSED
SITE LOCATION PLAN

DRAWING REFERENCE
CHO_PP_01

DRAWING FOR
PLANNING APPLICATION

REVISION	SCALE
FIRST ISSUE	1:700 @ A3

DRAWN	CHECKED BY
CD	OA

THIS DRAWING SHALL BE READ IN CONJUNCTION WITH ALL OTHER DRAWINGS FORMING PART OF THE CONTRACT INCLUDING ARCHITECTURAL, STRUCTURAL AND OTHER SERVICES INSTALLATION DRAWINGS.



THIS DRAWING SHALL BE READ IN CONJUNCTION WITH THE RELEVANT SPECIFICATIONS AND TECHNICAL SCHEDULES FORMING PART OF THE CONTRACT.


DO NOT SCALE THIS DRAWING.
VERIFY ALL DIMENSIONS ON SITE.
ALL DIMENSIONS IN MM UNLESS OTHERWISE STATED.

ALL DRAWINGS HAVE BEEN PREPARED FROM DIGITAL SURVEY DETAILS OR "AS EXISTING" DRAWINGS PROVIDED BY OTHERS. ACCURACY CANNOT BE ASSUMED.

ANY DISCREPANCIES MUST BE REPORTED TO BAILEY LONDON LIMITED OR RESPONSIBLE PERSON(S) IMMEDIATELY.

THIS DRAWING IS ISSUED CONFIDENTIALLY AND MUST NOT BE DISCLOSED TO ANY THIRD PARTIES WITHOUT THE PRIOR WRITTEN CONSENT OF BLACK AND MILK.

 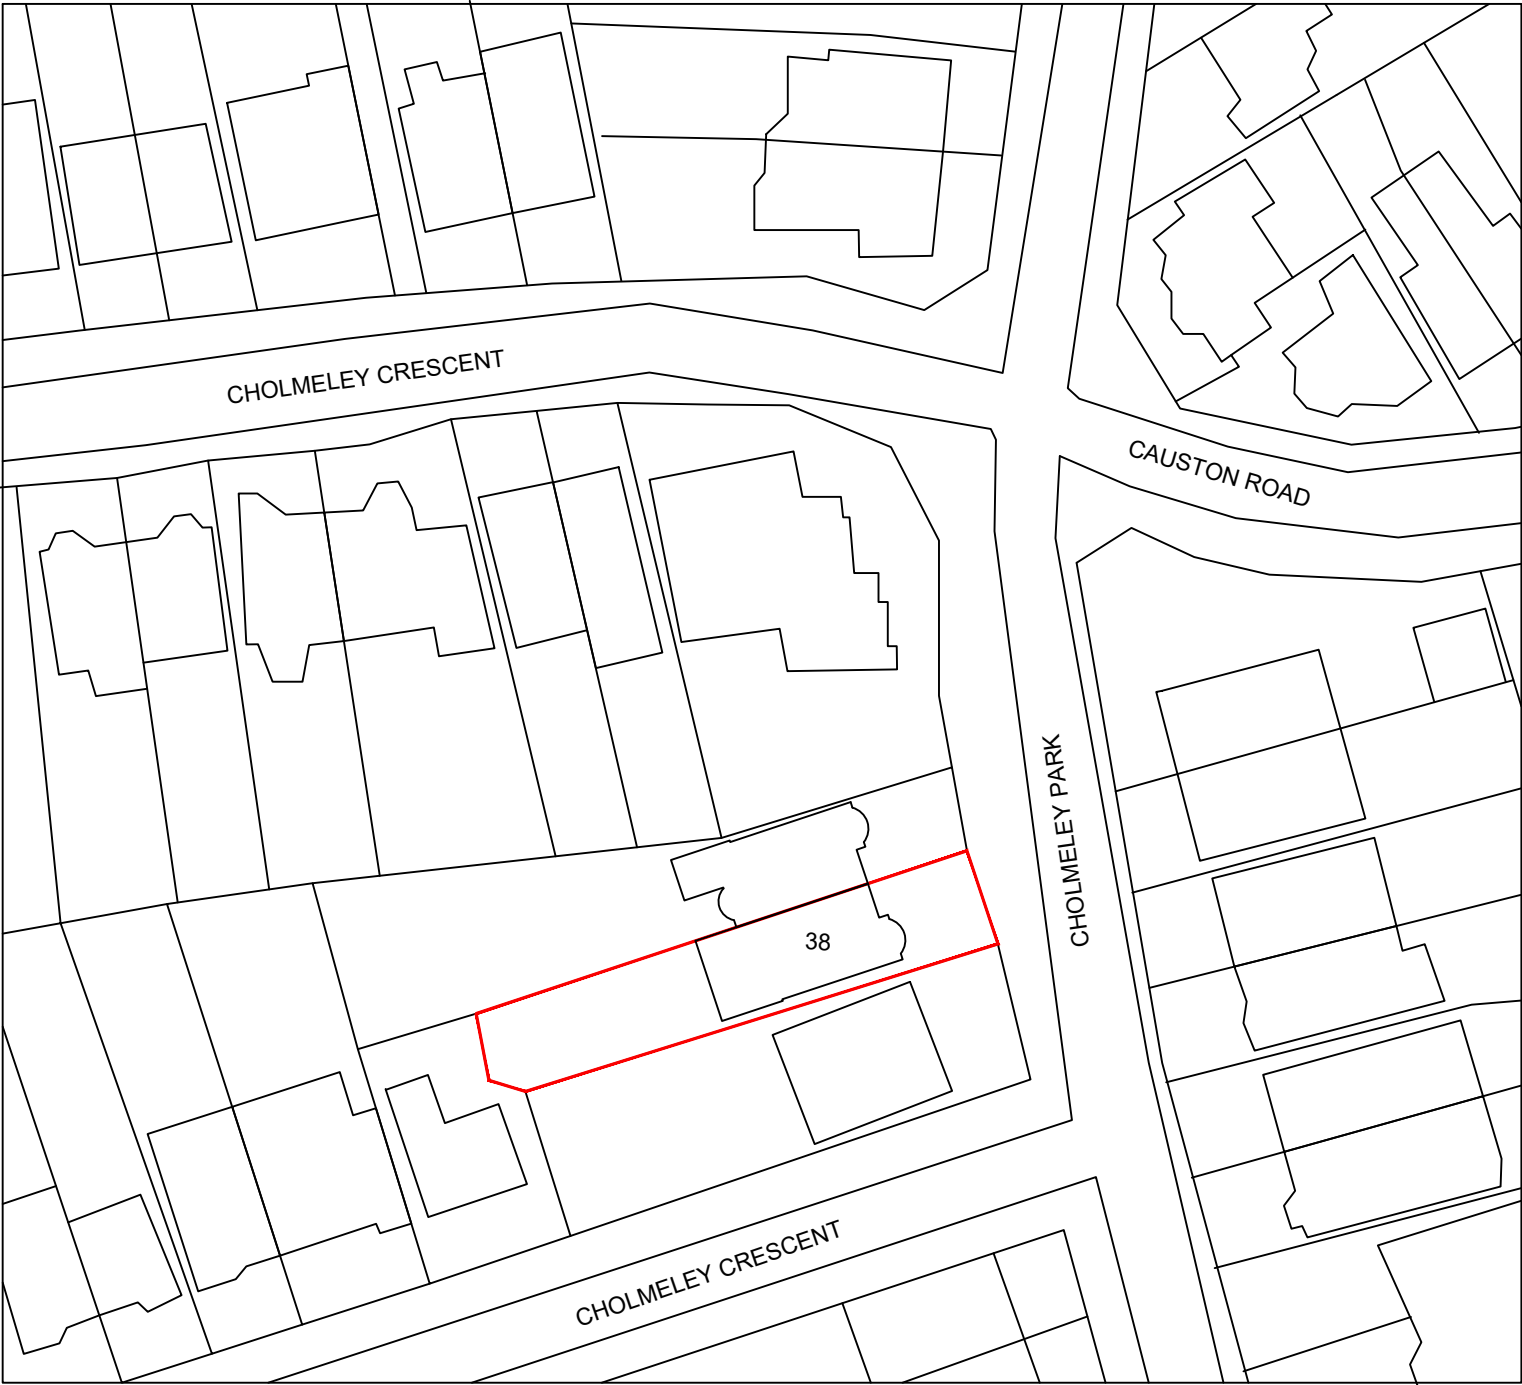

 

FIRST ISSUE	10/10/22	REV
DESCRIPTION	DATE	REV



PROJECT REFERENCE

CLIENT
ANATOLY ALEKSEEV

PROJECT ADDRESS
38 CHOMELEY PARK

DRAWING TITLE
PROPOSED
BLOCK PLAN

DRAWING REFERENCE
CHO_PP_02

DRAWING FOR
PLANNING APPLICATION

REVISION	SCALE
FIRST ISSUE	1:100 @ A3

DRAWN	CHECKED BY
CD	OA

THIS DRAWING SHALL BE READ IN CONJUNCTION WITH ALL OTHER DRAWINGS FORMING PART OF THE CONTRACT INCLUDING ARCHITECTURAL, STRUCTURAL AND OTHER SERVICES INSTALLATION DRAWINGS.

THIS DRAWING SHALL BE READ IN CONJUNCTION WITH THE RELEVANT SPECIFICATIONS AND TECHNICAL SCHEDULES FORMING PART OF THE CONTRACT.

DO NOT SCALE THIS DRAWING. VERIFY ALL DIMENSIONS ON SITE. ALL DIMENSIONS IN MM UNLESS OTHERWISE STATED.

ALL DRAWINGS HAVE BEEN PREPARED FROM DIGITAL SURVEY DETAILS OR "AS EXISTING" DRAWINGS PROVIDED BY OTHERS. ACCURACY CANNOT BE ASSUMED.

ANY DISCREPANCIES MUST BE REPORTED TO BAILEY LONDON LIMITED OR RESPONSIBLE PERSON(S) IMMEDIATELY.

THIS DRAWING IS ISSUED CONFIDENTIALLY AND MUST NOT BE DISCLOSED TO ANY THIRD PARTIES WITHOUT THE PRIOR WRITTEN CONSENT OF BLACK AND MILK.

FIRST ISSUE	10/10/22	REV
DESCRIPTION	DATE	



PROJECT REFERENCE

CLIENT
ANATOLY ALEKSEEV

PROJECT ADDRESS
38 CHOMELEY PARK

DRAWING TITLE
PROPOSED GROUND FLOOR PLAN

DRAWING REFERENCE
CHO_PP_03

DRAWING FOR
PLANNING APPLICATION

REVISION	SCALE
FIRST ISSUE	1:100 @ A3

DRAWN	CHECKED BY
CD	OA

THIS DRAWING SHALL BE READ IN CONJUNCTION WITH ALL OTHER DRAWINGS FORMING PART OF THE CONTRACT INCLUDING ARCHITECTURAL, STRUCTURAL AND OTHER SERVICES INSTALLATION DRAWINGS.


THIS DRAWING SHALL BE READ IN CONJUNCTION WITH THE RELEVANT SPECIFICATIONS AND TECHNICAL SCHEDULES FORMING PART OF THE CONTRACT.

DO NOT SCALE THIS DRAWING.
VERIFY ALL DIMENSIONS ON SITE.
ALL DIMENSIONS IN MM UNLESS OTHERWISE STATED.

ALL DRAWINGS HAVE BEEN PREPARED FROM DIGITAL SURVEY DETAILS OR "AS EXISTING" DRAWINGS PROVIDED BY OTHERS. ACCURACY CANNOT BE ASSUMED.

ANY DISCREPANCIES MUST BE REPORTED TO BAILEY LONDON LIMITED OR RESPONSIBLE PERSON(S) IMMEDIATELY.

THIS DRAWING IS ISSUED CONFIDENTIALLY AND MUST NOT BE DISCLOSED TO ANY THIRD PARTIES WITHOUT THE PRIOR WRITTEN CONSENT OF BLACK AND MILK.

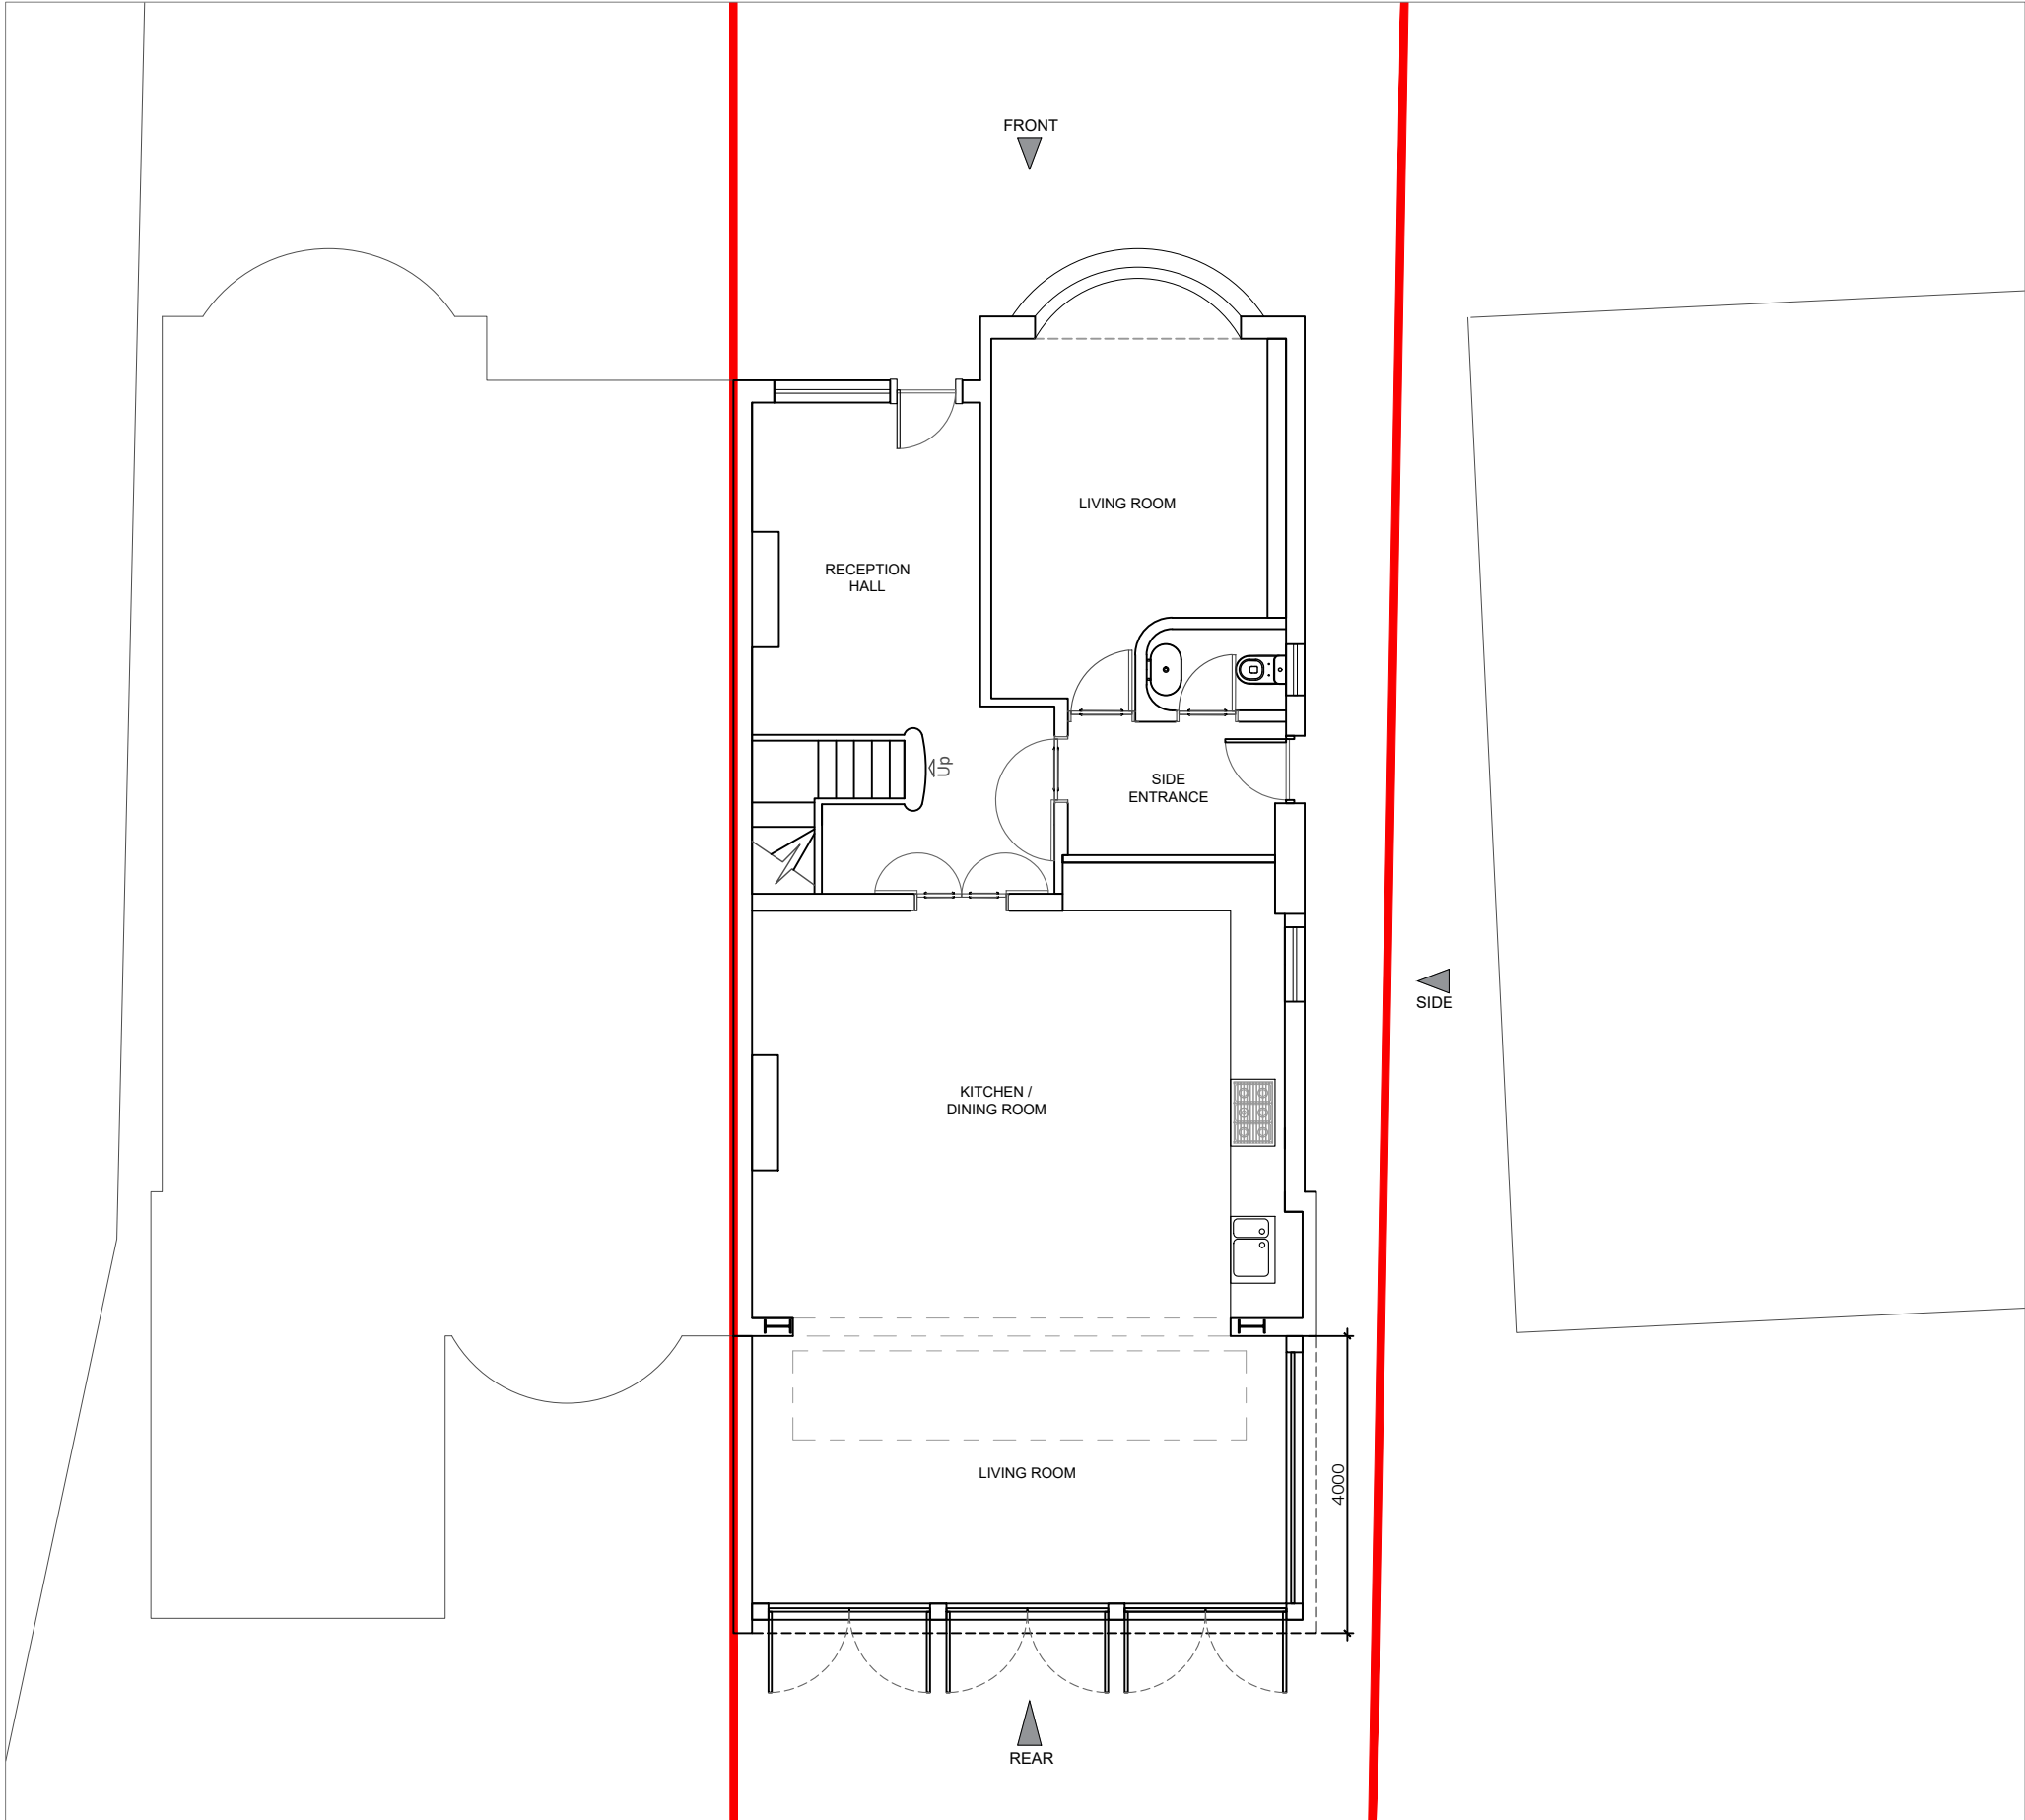

PROPOSED GROUND FLOOR



FIRST ISSUE	10/10/22	REV
DESCRIPTION	DATE	REV



PROJECT REFERENCE

CLIENT
ANATOLY ALEKSEEV

PROJECT ADDRESS
38 CHOMELEY PARK

DRAWING TITLE
PROPOSED FIRST FLOOR PLAN

DRAWING REFERENCE
CHO_PP_04

DRAWING FOR
PLANNING APPLICATION

REVISION	SCALE
FIRST ISSUE	1:100 @ A3

DRAWN	CHECKED BY
CD	OA

THIS DRAWING SHALL BE READ IN CONJUNCTION WITH ALL OTHER DRAWINGS FORMING PART OF THE CONTRACT INCLUDING ARCHITECTURAL, STRUCTURAL AND OTHER SERVICES INSTALLATION DRAWINGS.

THIS DRAWING SHALL BE READ IN CONJUNCTION WITH THE RELEVANT SPECIFICATIONS AND TECHNICAL SCHEDULES FORMING PART OF THE CONTRACT.

DO NOT SCALE THIS DRAWING.


VERIFY ALL DIMENSIONS ON SITE.

ALL DIMENSIONS IN MM UNLESS OTHERWISE STATED.

ALL DRAWINGS HAVE BEEN PREPARED FROM DIGITAL SURVEY DETAILS OR "AS EXISTING" DRAWINGS PROVIDED BY OTHERS. ACCURACY CANNOT BE ASSUMED.

ANY DISCREPANCIES MUST BE REPORTED TO BAILEY LONDON LIMITED OR RESPONSIBLE PERSON(S) IMMEDIATELY.

THIS DRAWING IS ISSUED CONFIDENTIALLY AND MUST NOT BE DISCLOSED TO ANY THIRD PARTIES WITHOUT THE PRIOR WRITTEN CONSENT OF BLACK AND MILK.

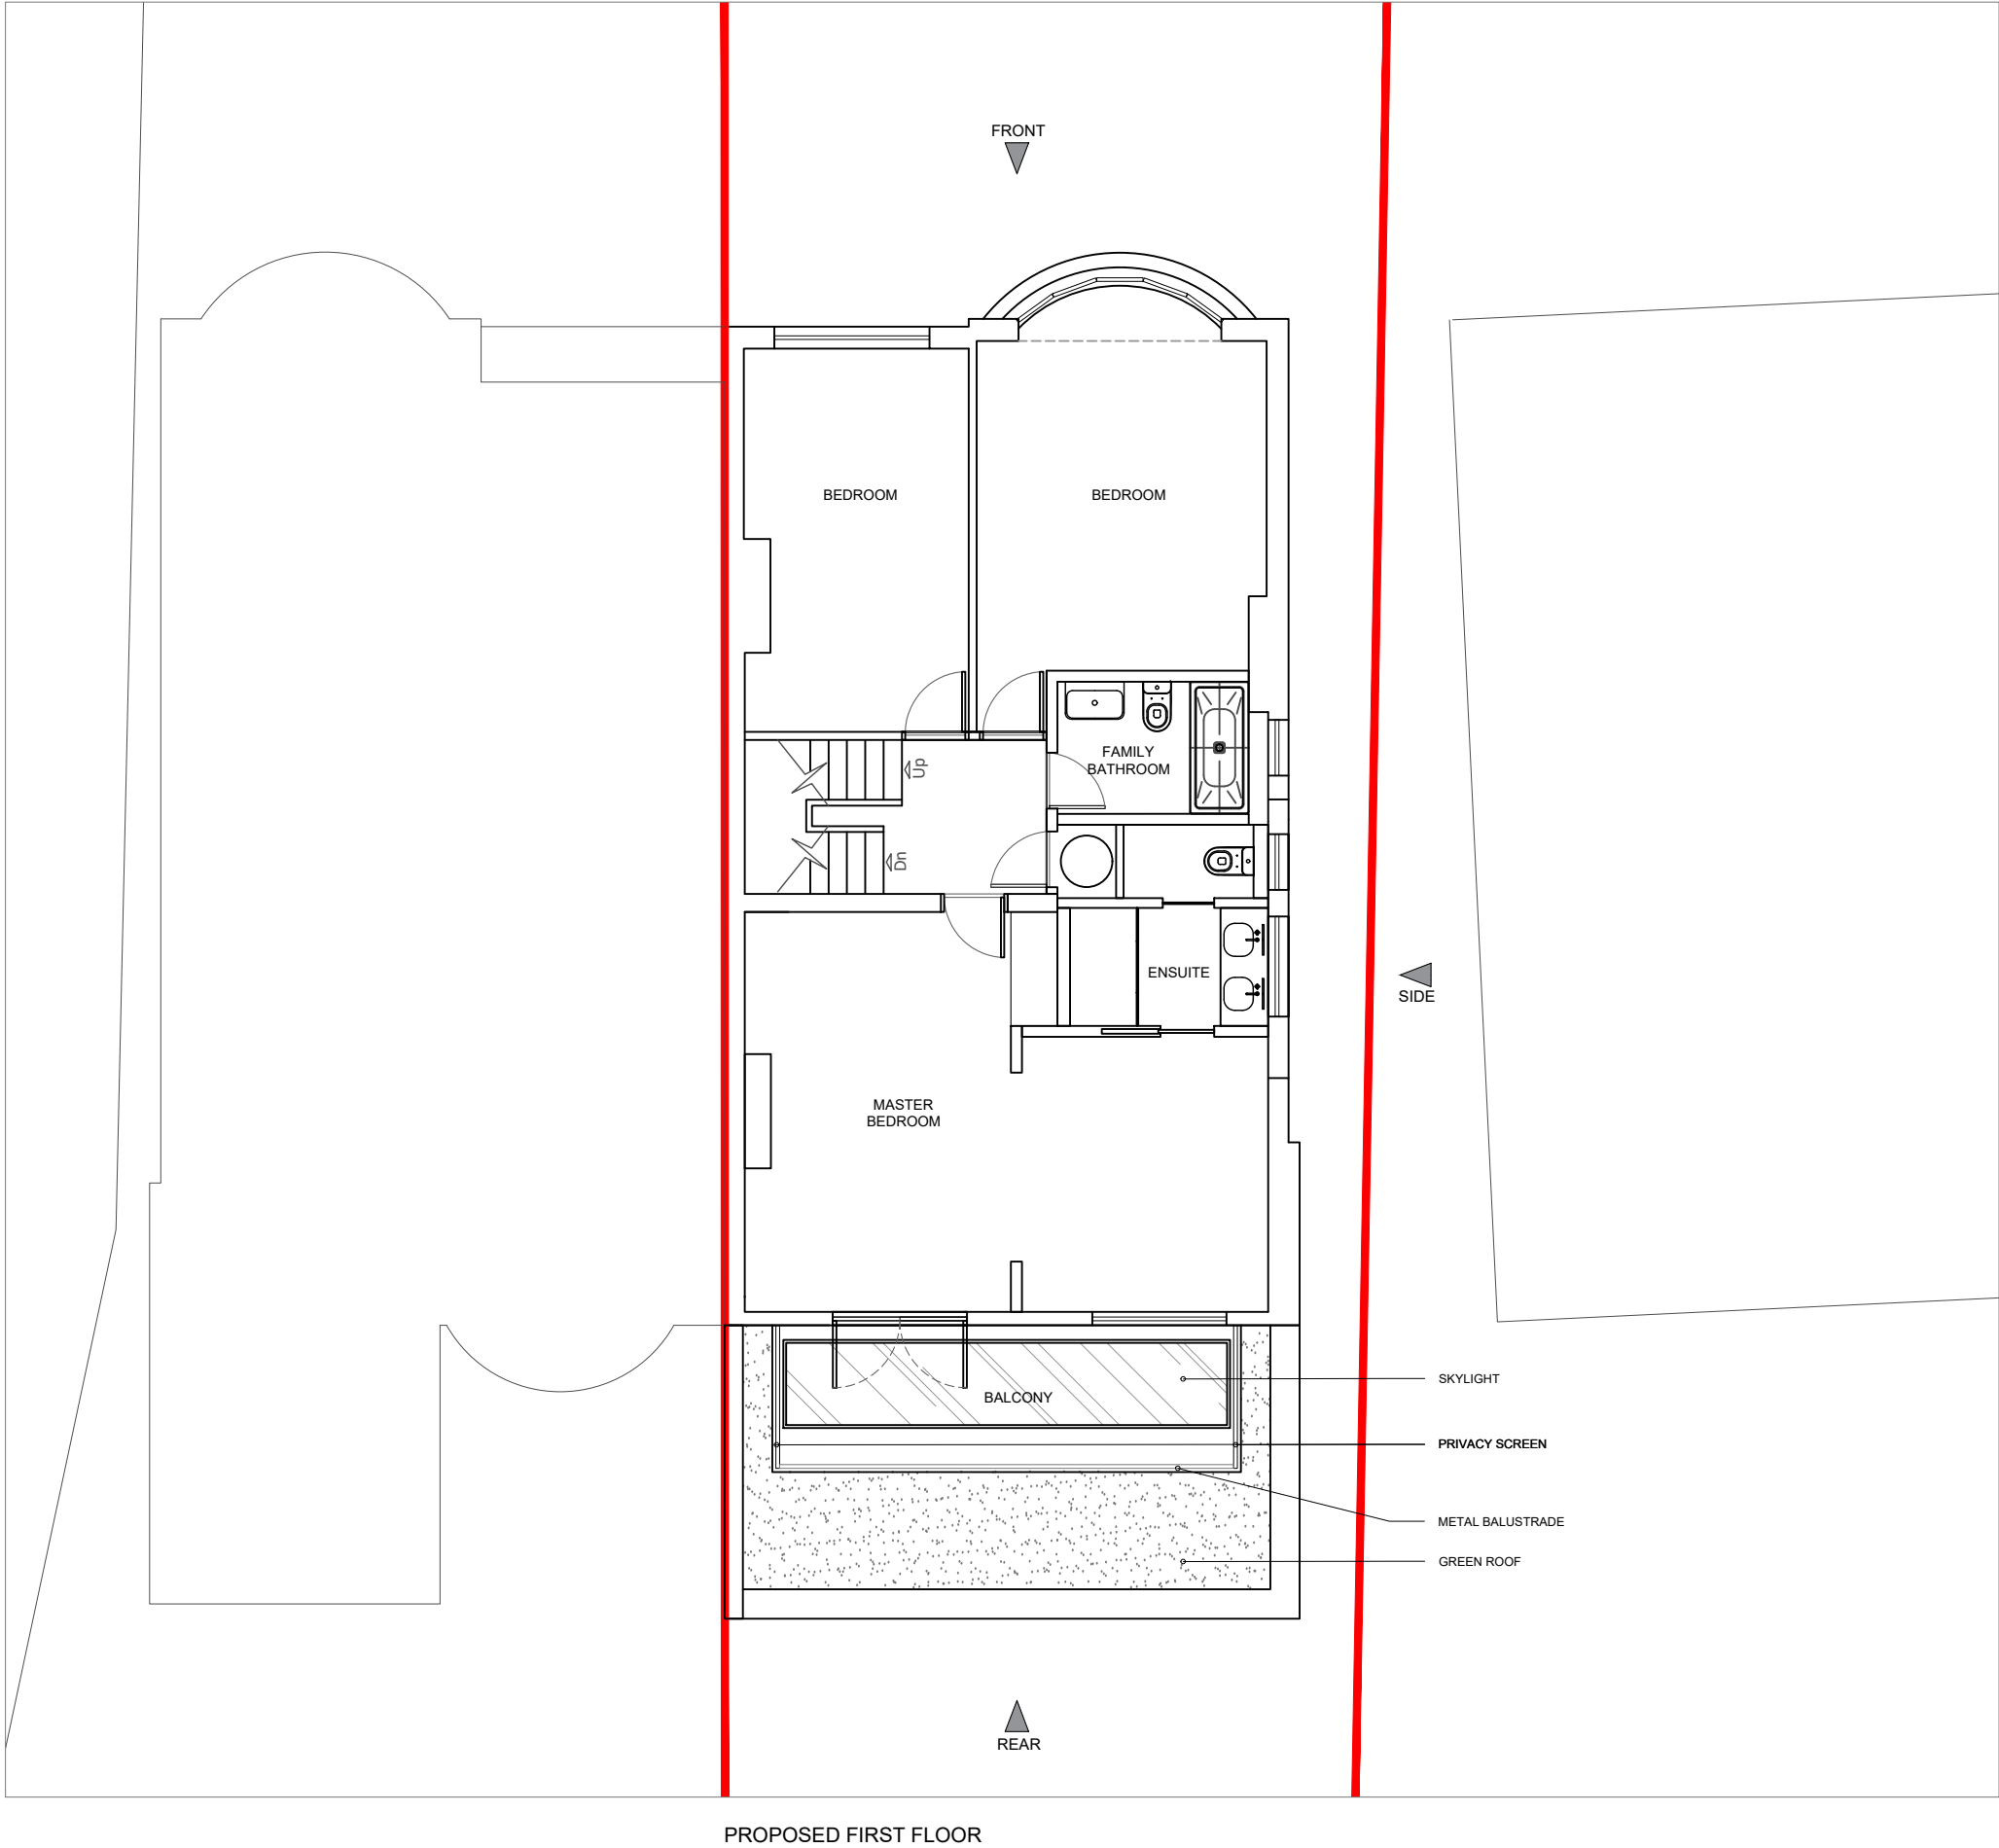

PROPOSED FIRST FLOOR



FIRST ISSUE	10/10/22	REV
DESCRIPTION	DATE	REV



PROJECT REFERENCE

CLIENT
ANATOLY ALEKSEEV

PROJECT ADDRESS
38 CHOMELEY PARK

DRAWING TITLE
PROPOSED SECOND FLOOR PLAN

DRAWING REFERENCE
CHO_PP_05

DRAWING FOR
PLANNING APPLICATION

REVISION	SCALE
FIRST ISSUE	1:100 @ A3

DRAWN	CHECKED BY
CD	OA

THIS DRAWING SHALL BE READ IN CONJUNCTION WITH ALL OTHER DRAWINGS FORMING PART OF THE CONTRACT INCLUDING ARCHITECTURAL, STRUCTURAL AND OTHER SERVICES INSTALLATION DRAWINGS.


THIS DRAWING SHALL BE READ IN CONJUNCTION WITH THE RELEVANT SPECIFICATIONS AND TECHNICAL SCHEDULES FORMING PART OF THE CONTRACT.

DO NOT SCALE THIS DRAWING. VERIFY ALL DIMENSIONS ON SITE. ALL DIMENSIONS IN MM UNLESS OTHERWISE STATED.

ALL DRAWINGS HAVE BEEN PREPARED FROM DIGITAL SURVEY DETAILS OR "AS EXISTING" DRAWINGS PROVIDED BY OTHERS. ACCURACY CANNOT BE ASSUMED.


ANY DISCREPANCIES MUST BE REPORTED TO BAILEY LONDON LIMITED OR RESPONSIBLE PERSON(S) IMMEDIATELY.

THIS DRAWING IS ISSUED CONFIDENTIALLY AND MUST NOT BE DISCLOSED TO ANY THIRD PARTIES WITHOUT THE PRIOR WRITTEN CONSENT OF BLACK AND MILK.

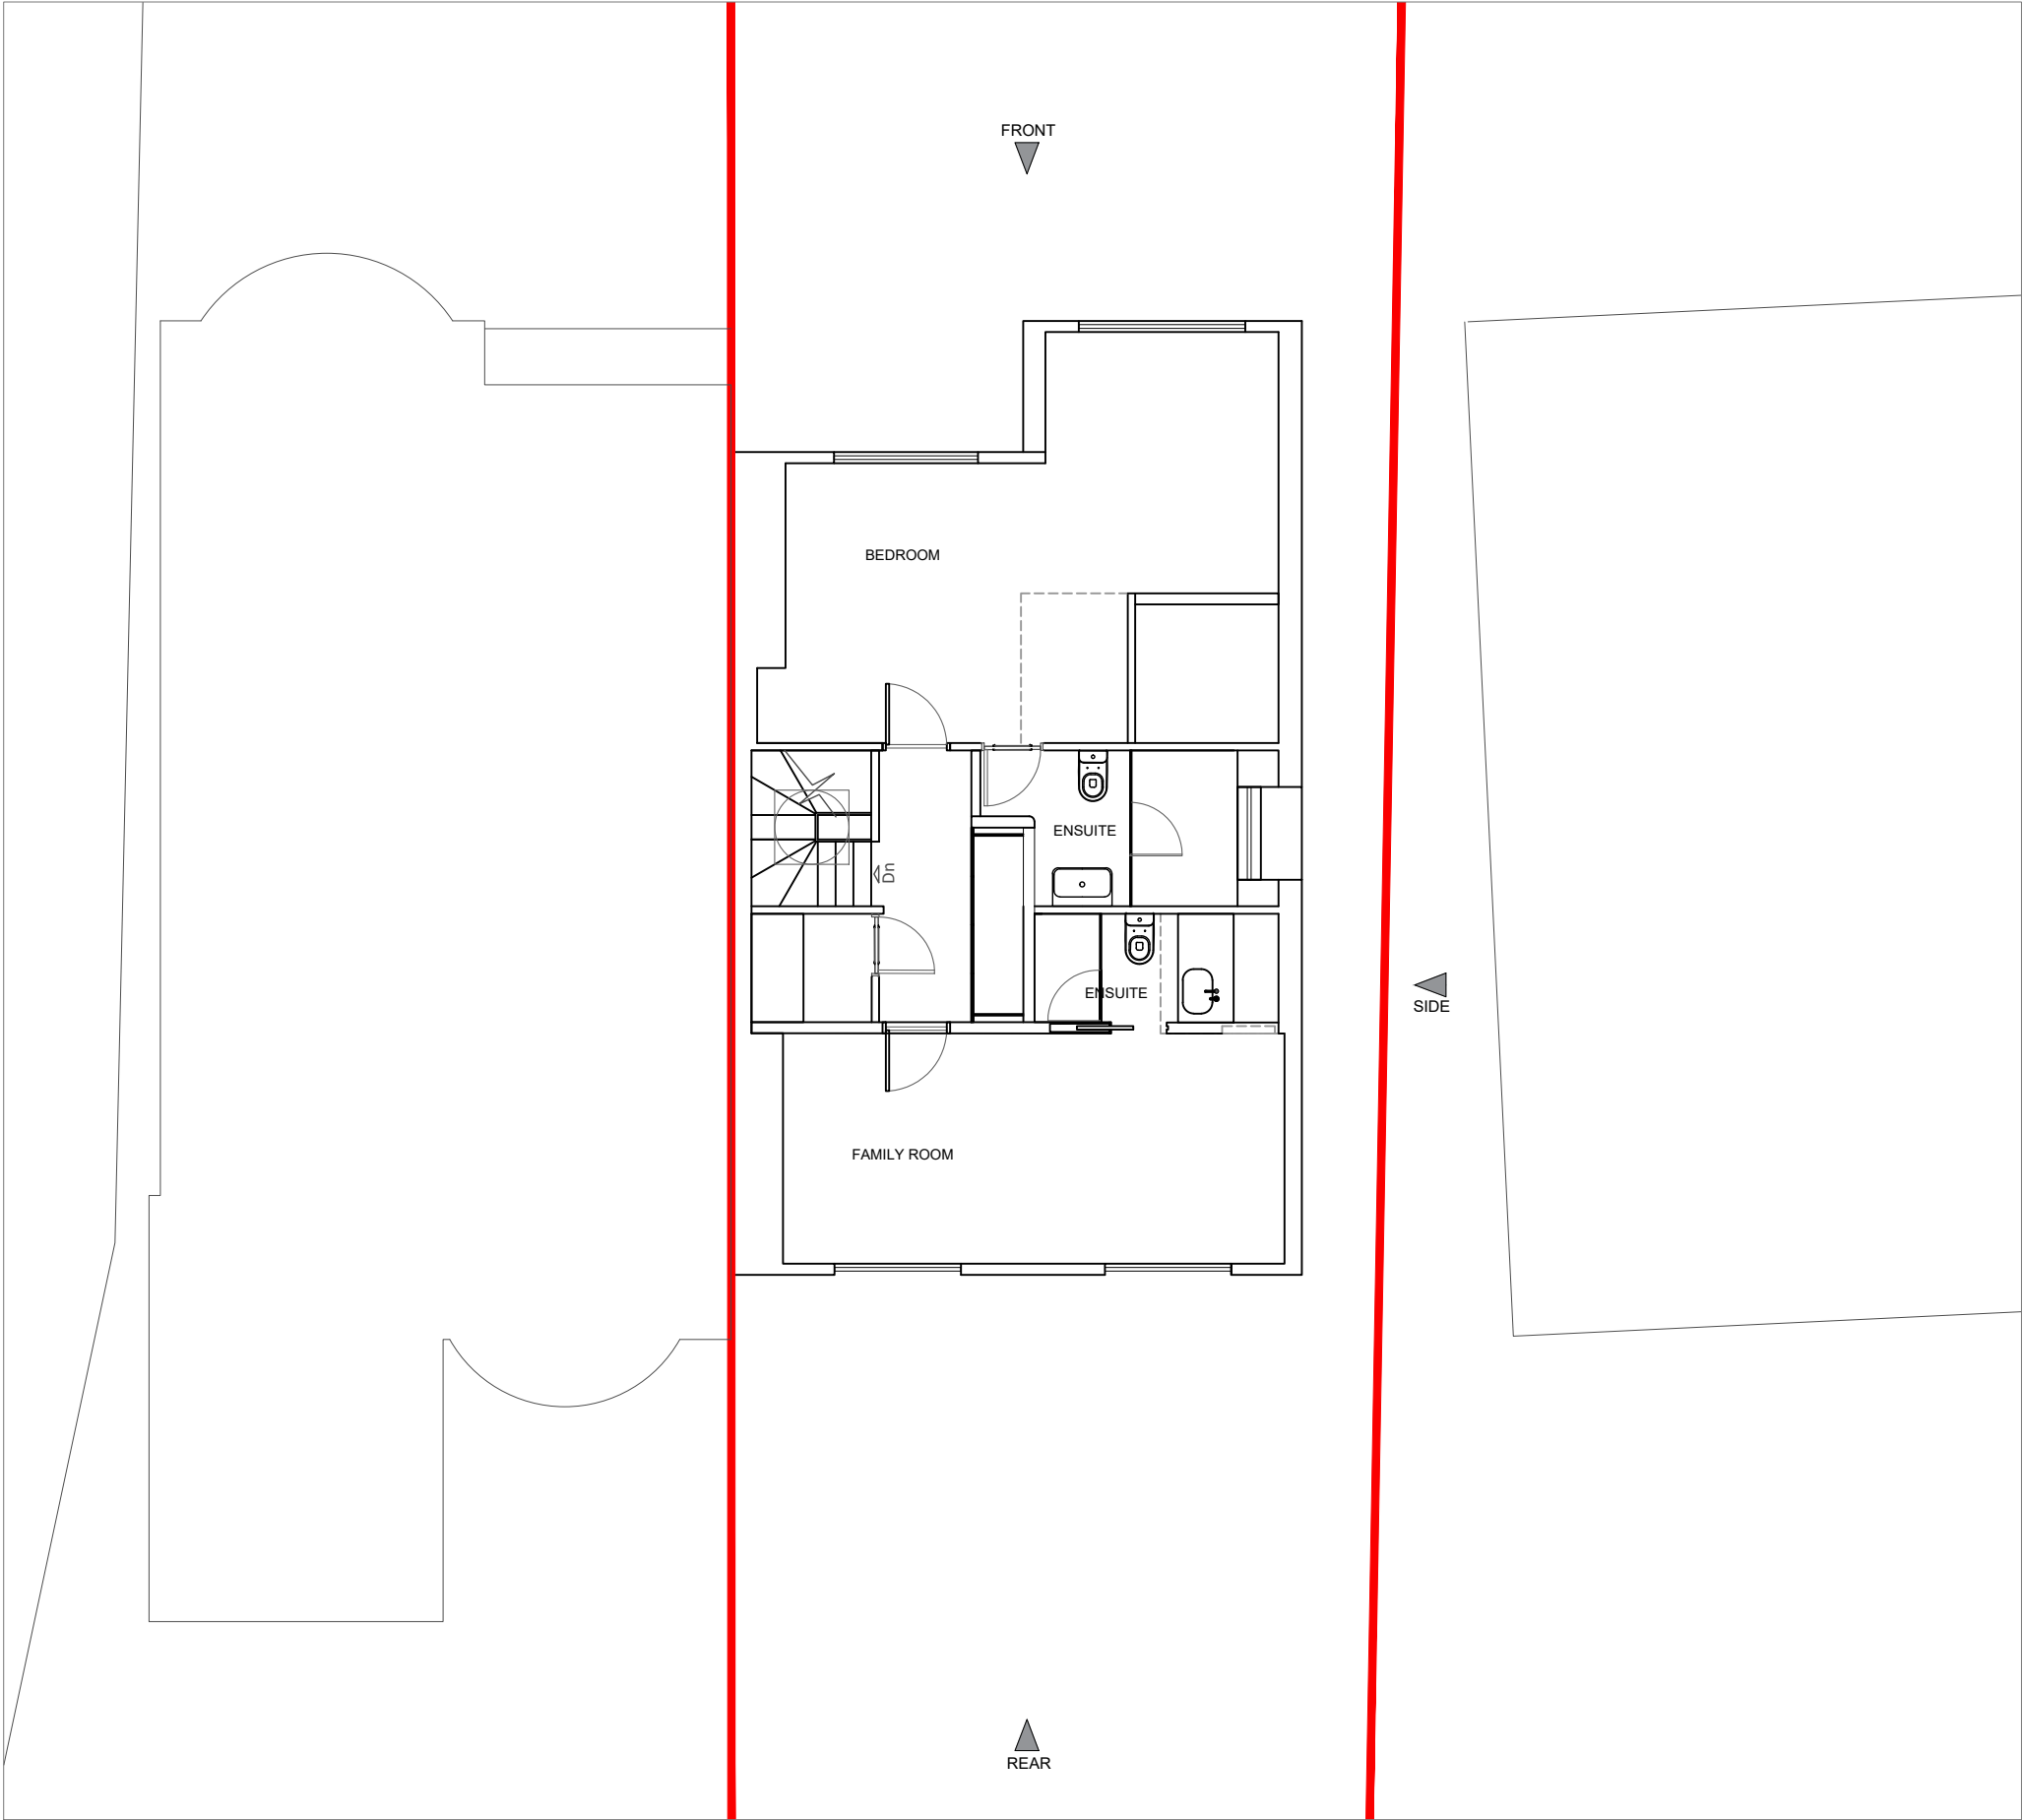


PROPOSED SECOND FLOOR



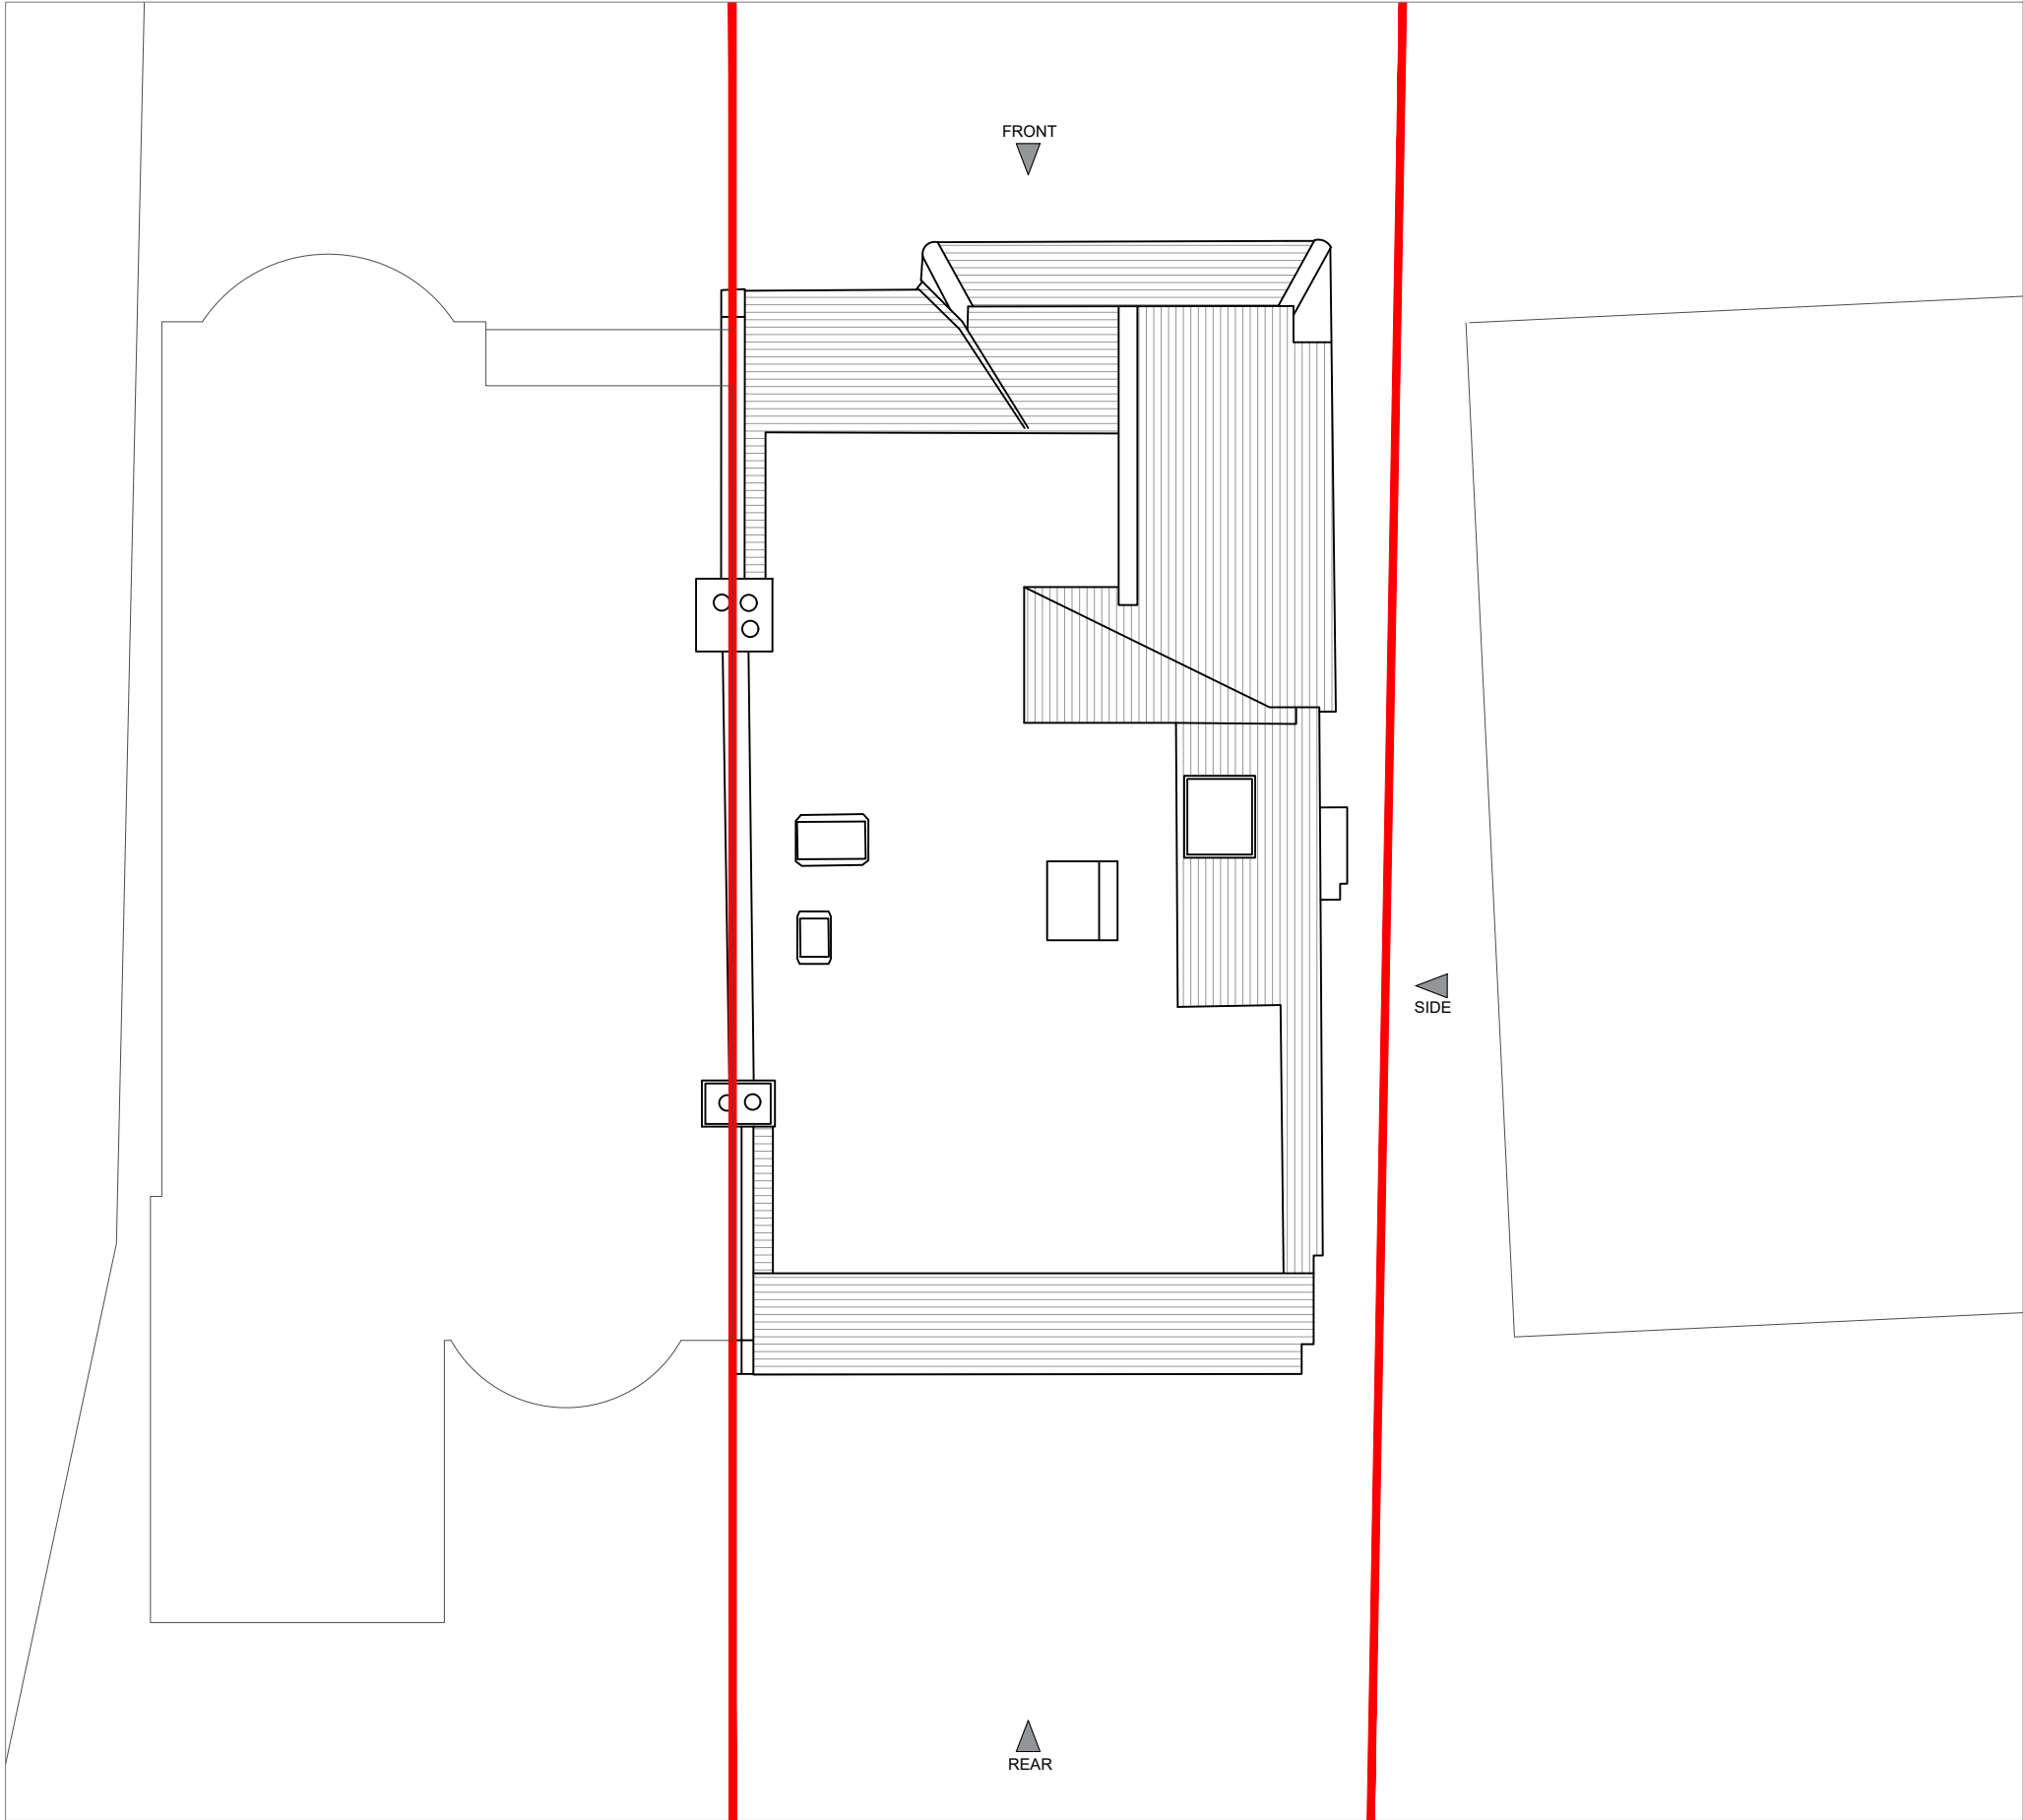

PROPOSED ROOF PLAN

 

FIRST ISSUE	10/10/22	REV
DESCRIPTION	DATE	



PROJECT REFERENCE

CLIENT
ANATOLY ALEKSEEV

PROJECT ADDRESS
38 CHOMELEY PARK

DRAWING TITLE
PROPOSED ROOF PLAN

DRAWING REFERENCE
CHO_PP_06

DRAWING FOR
PLANNING APPLICATION

REVISION	SCALE
FIRST ISSUE	1:100 @ A3

DRAWN	CHECKED BY
CD	OA

THIS DRAWING SHALL BE READ IN CONJUNCTION WITH ALL OTHER DRAWINGS FORMING PART OF THE CONTRACT INCLUDING ARCHITECTURAL, STRUCTURAL AND OTHER SERVICES INSTALLATION DRAWINGS.

THIS DRAWING SHALL BE READ IN CONJUNCTION WITH THE RELEVANT SPECIFICATIONS AND TECHNICAL SCHEDULES FORMING PART OF THE CONTRACT.

DO NOT SCALE THIS DRAWING.

VERIFY ALL DIMENSIONS ON SITE.

ALL DIMENSIONS IN MM UNLESS OTHERWISE STATED.

ALL DRAWINGS HAVE BEEN PREPARED FROM DIGITAL SURVEY DETAILS OR "AS EXISTING" DRAWINGS PROVIDED BY OTHERS. ACCURACY CANNOT BE ASSUMED.

ANY DISCREPANCIES MUST BE REPORTED TO BAILEY LONDON LIMITED OR RESPONSIBLE PERSON(S) IMMEDIATELY.

THIS DRAWING IS ISSUED CONFIDENTIALLY AND MUST NOT BE DISCLOSED TO ANY THIRD PARTIES WITHOUT THE PRIOR WRITTEN CONSENT OF BLACK AND MILK.

FIRST ISSUE	10/10/22	REV
DESCRIPTION	DATE	REV

PROJECT REFERENCE

CLIENT
ANATOLY ALEKSEEV

PROJECT ADDRESS
38 CHOMELEY PARK

DRAWING TITLE
PROPOSED ELEVATIONS

DRAWING REFERENCE
CHO_PP_07

DRAWING FOR
PLANNING APPLICATION

REVISION FIRST ISSUE	SCALE 1:100 @ A3
DRAWN CD	CHECKED BY OA

THIS DRAWING SHALL BE READ IN CONJUNCTION WITH ALL OTHER DRAWINGS FORMING PART OF THE CONTRACT INCLUDING ARCHITECTURAL, STRUCTURAL AND OTHER SERVICES INSTALLATION DRAWINGS.

THIS DRAWING SHALL BE READ IN CONJUNCTION WITH THE RELEVANT SPECIFICATIONS AND TECHNICAL SCHEDULES FORMING PART OF THE CONTRACT.


DO NOT SCALE THIS DRAWING. VERIFY ALL DIMENSIONS ON SITE. ALL DIMENSIONS IN MM UNLESS OTHERWISE STATED.

ALL DRAWINGS HAVE BEEN PREPARED FROM DIGITAL SURVEY DETAILS OR "AS EXISTING" DRAWINGS PROVIDED BY OTHERS. ACCURACY CANNOT BE ASSUMED.

ANY DISCREPANCIES MUST BE REPORTED TO BAILEY LONDON LIMITED OR RESPONSIBLE PERSON(S) IMMEDIATELY.

THIS DRAWING IS ISSUED CONFIDENTIALLY AND MUST NOT BE DISCLOSED TO ANY THIRD PARTIES WITHOUT THE PRIOR WRITTEN CONSENT OF BLACK AND MILK.

WHITE PAINTED TIMBER
DORMER WINDOW TO
MATCH NEIGHBOURS

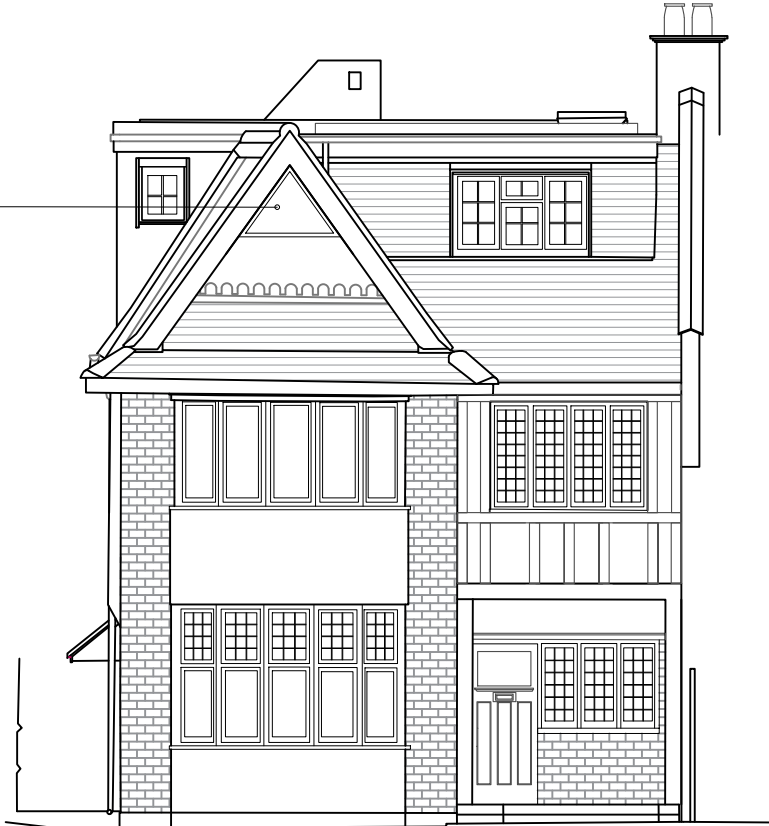

PROPOSED FRONT ELEVATION

BRICK DETAIL APPLIED
AROUND DOORS

WHITE PAINTED
TIMBER DOORS



PROPOSED REAR ELEVATION

BRICK DETAIL
APPLIED AROUND
EXISTING WINDOW

BRICK DETAIL
APPLIED TO CORNER

METAL BALUSTRADE

CRITTAL WINDOWS

PRIVACY SCREEN

CRITTAL WINDOWS

PROPOSED SIDE ELEVATION

WHITE PAINTED
WINDOW

WHITE PAINTED
TIMBER WINDOW
WITH FROSTED
GLASS

CRITTAL GLASS

CRITTAL WINDOW

WHITE PAINTED
DOOR

--- EXISTING WINDOWS

