



No.	Description	Date

 


Room Schedule - Existing		
Number	Name	Area

02. FF		
1	Stairwell	7.55 m²
2	Kitchen & Dining	12.59 m²
3	Bathroom	2.82 m²
4	Living Room	9.23 m²
5	Bedroom	7.53 m²
6	Bedroom	7.96 m²
7	Hall	7.89 m²
02. FF: 7		55.56 m²
03. SF		
8	Bedroom	8.85 m²
9	Bedroom	6.24 m²
10	Bedroom	9.73 m²
11	Bedroom	9.72 m²
12	Bathroom	5.12 m²
13	Hall	5.59 m²
14	Stairwell	9.68 m²
03. SF: 7		54.93 m²
04. AL		
15	Kitchen & Living	7.84 m²
16	Bathroom	2.79 m²
17	Stairwell	4.26 m²
18	Bedroom	8.82 m²
04. AL: 4		23.71 m²
Grand total: 18		134.20 m²


Project Status	
Planning	
CONTRACTORS MUST VERIFY ALL DIMENSIONS ON SITE BEFORE STARTING WORK. THIS DRAWING IS COPYRIGHT.	
Project	
126A West Green Rd N15 5AA	
Client	
Owner	
Drawing Title	
Existing Floor Plans	
Project Number	Date
210817	Aug '21
Drawn by	Checked by
Author	Checker
Scale	Revision
1 : 100 @ A3	
1 : 50 @ A1	
Drawing No.	
AE101	

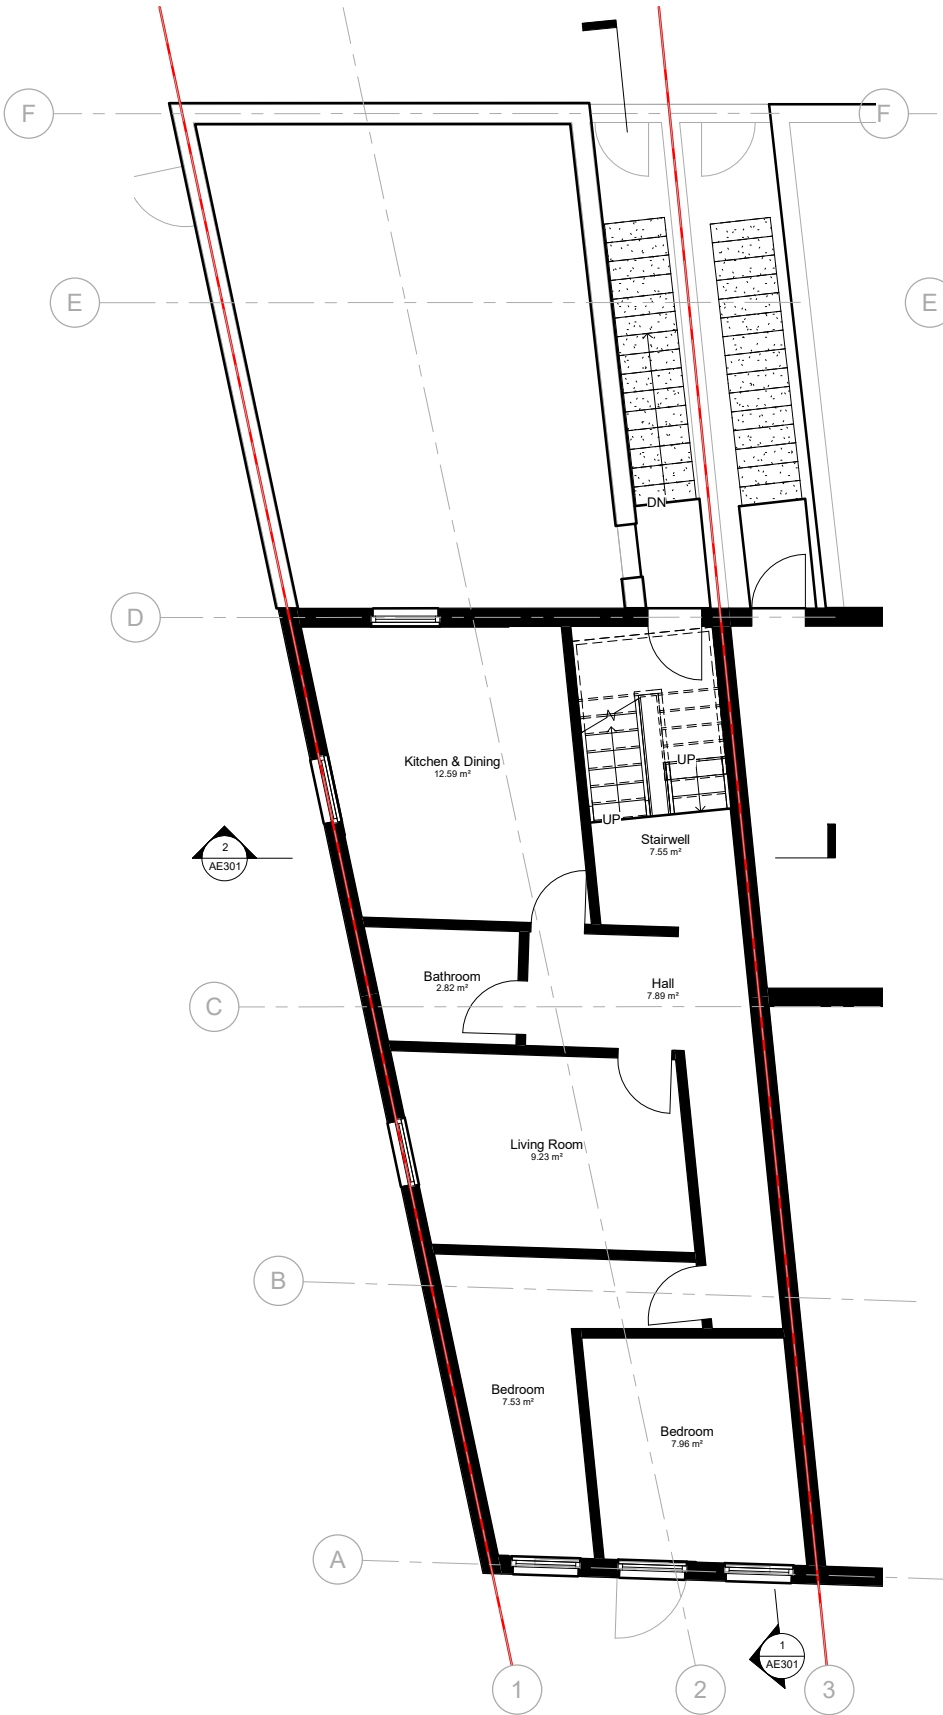

1 02. FF - E
1 : 50

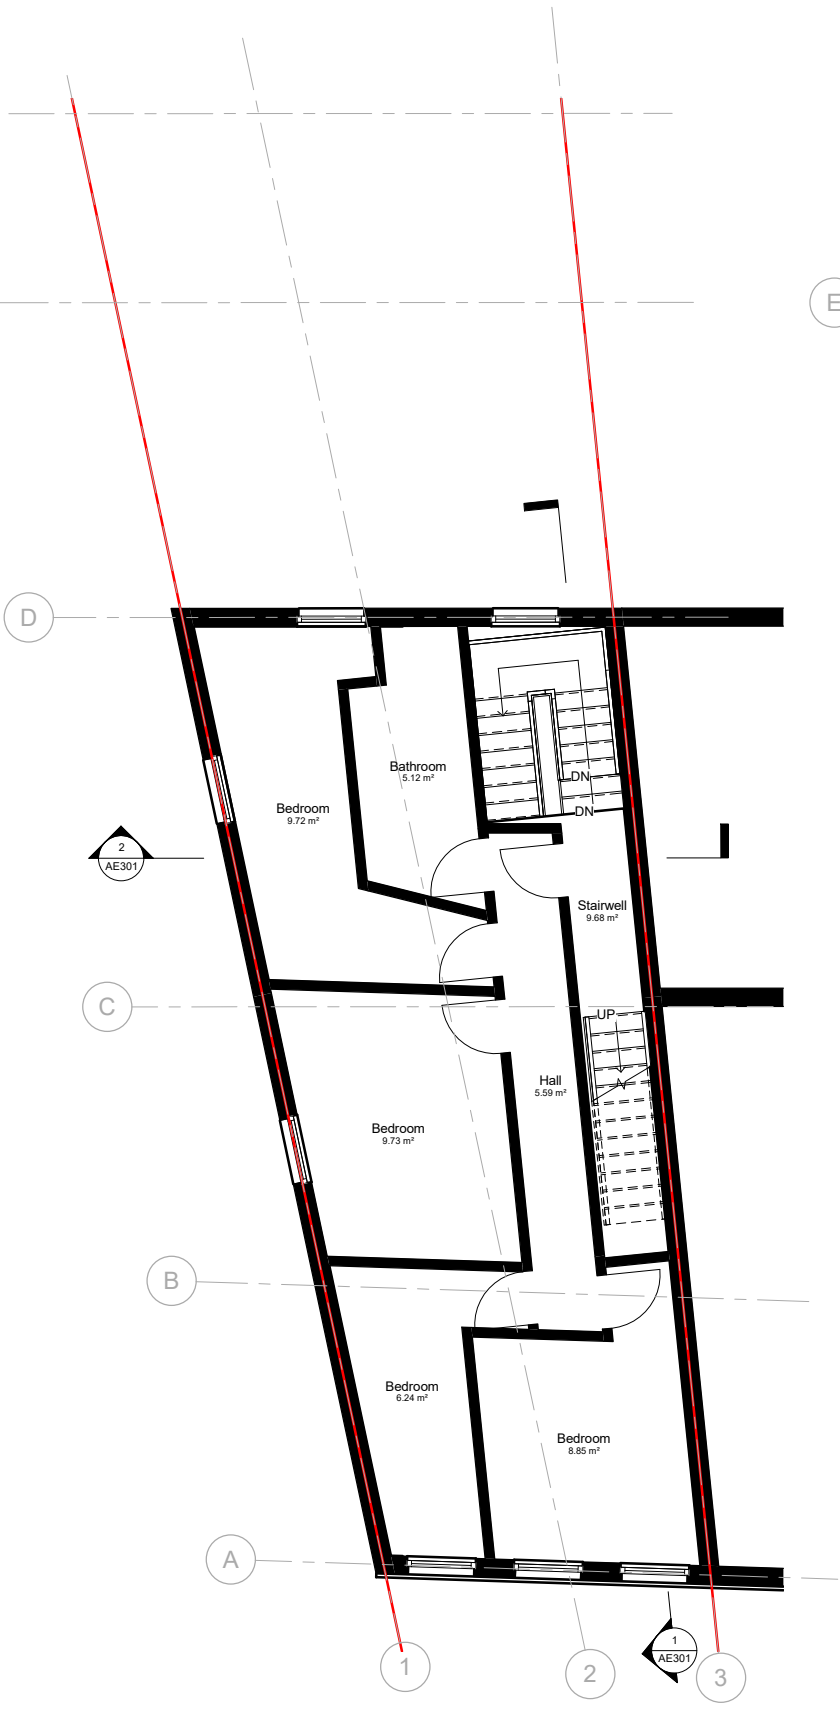


2 03. SF - E
1 : 50

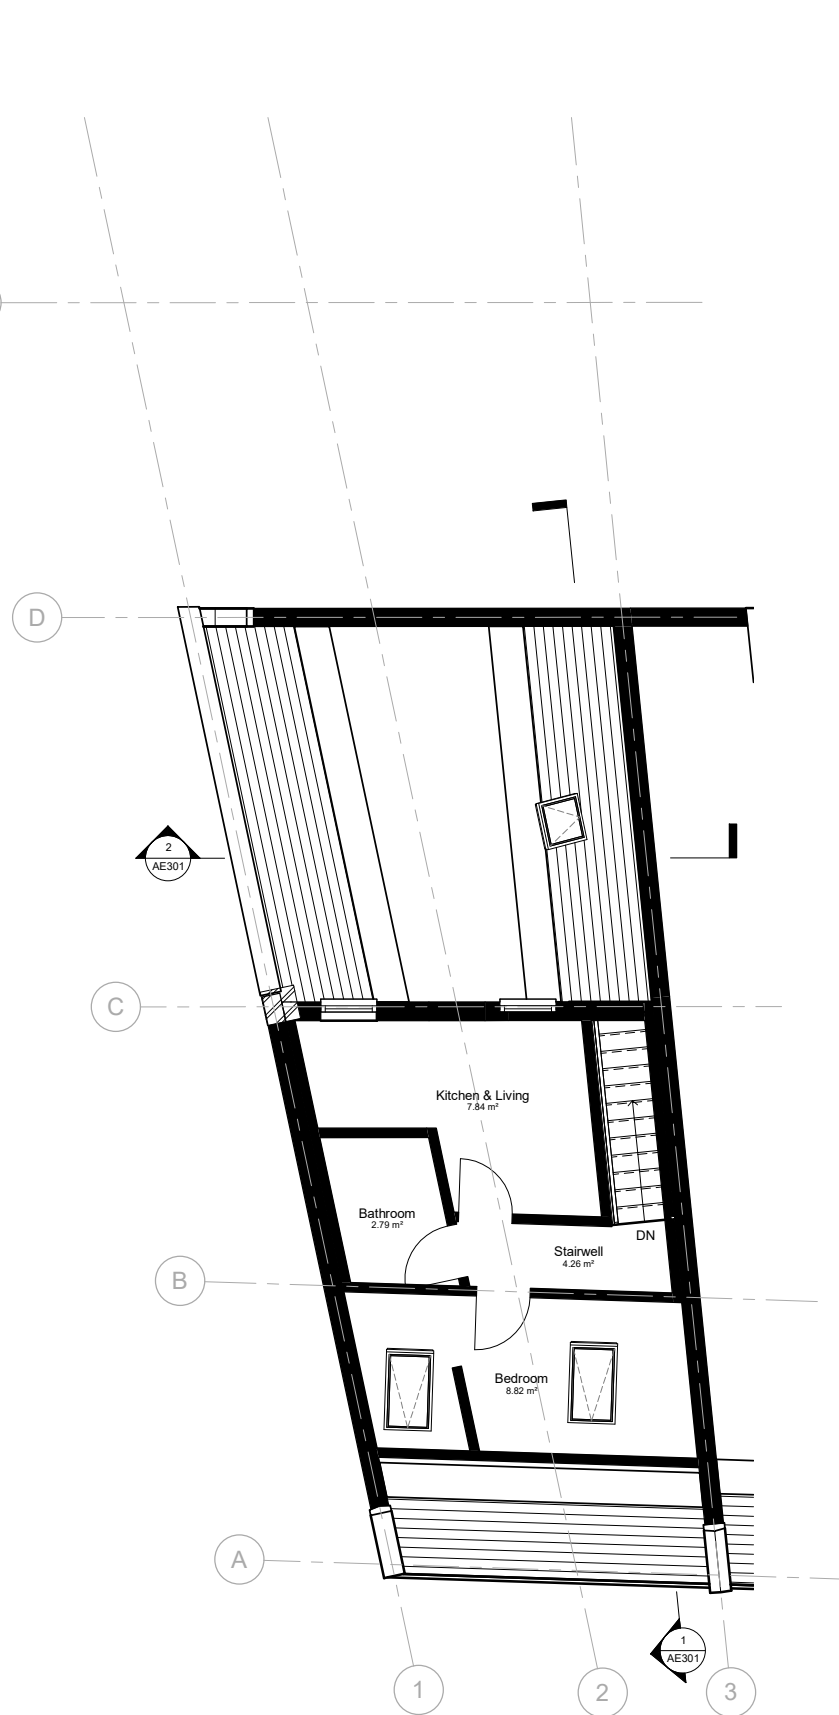


3 04. AL - E
1 : 50

No.	Description	Date

 


1 03. South Elevation - E
1 : 50

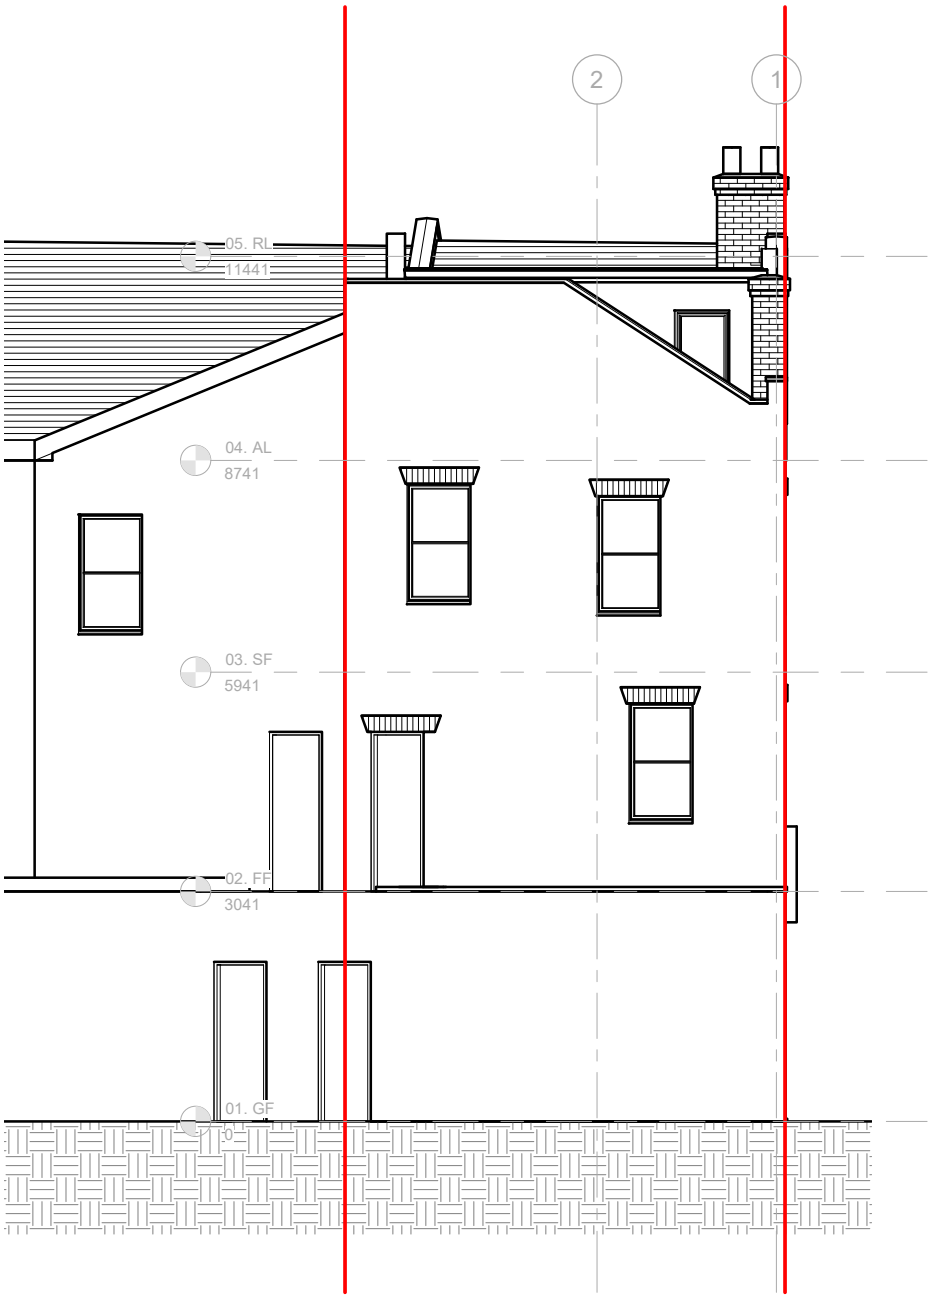

2 02. North Elevation - E
1 : 50

Project Status		
Planning		
		
CONTRACTORS MUST VERIFY ALL DIMENSIONS ON SITE BEFORE STARTING WORK. THIS DRAWING IS COPYRIGHT.		
Project		
126A West Green Rd N15 5AA		
Client		
Owner		
Drawing Title		
Existing Elevations		
Project Number	Date	
210817	Aug ' 21	
Drawn by	Checked by	
Author	Checker	
Scale	1 : 100 @ A3 1 : 50 @ A1	Revision
Drawing No.		
AE201		
11/07/2022 17:48:28		

No.	Description	Date

 


1


04. West Elevation - E

1 : 50

Project Status	
Planning	
novaDec	
CONTRACTORS MUST VERIFY ALL DIMENSIONS ON SITE BEFORE STARTING WORK. THIS DRAWING IS COPYRIGHT.	
Project	
126A West Green Rd N15 5AA	
Client	
Owner	
Drawing Title	
Existing Elevations	
Project Number	Date
210817	Aug ' 21
Drawn by	Checked by
Author	Checker
Scale	Revision
1 : 100 @ A3	
1 : 50 @ A1	
Drawing No.	
AE202	
11/07/2022 17:48:29	

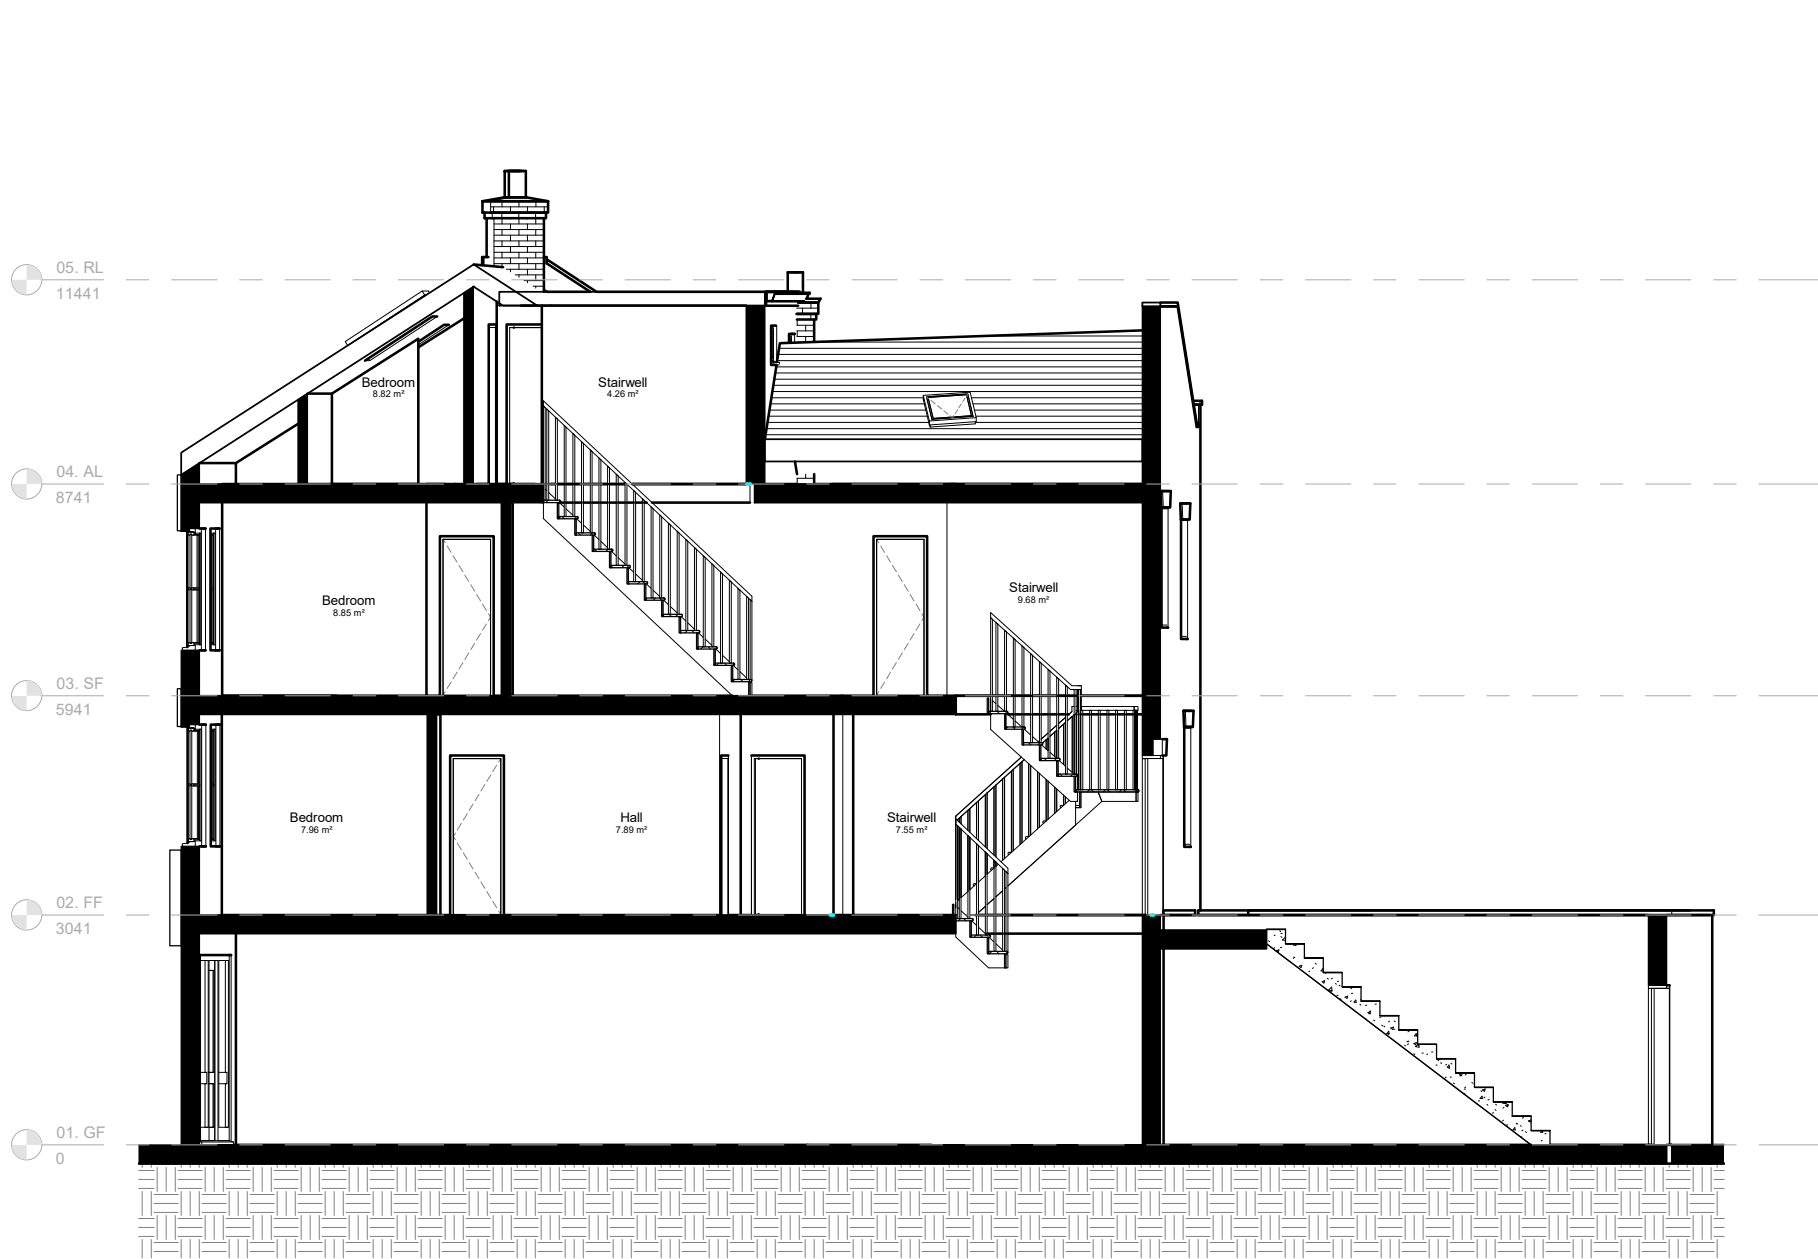


1 01. Longitudinal Section - E
1 : 50

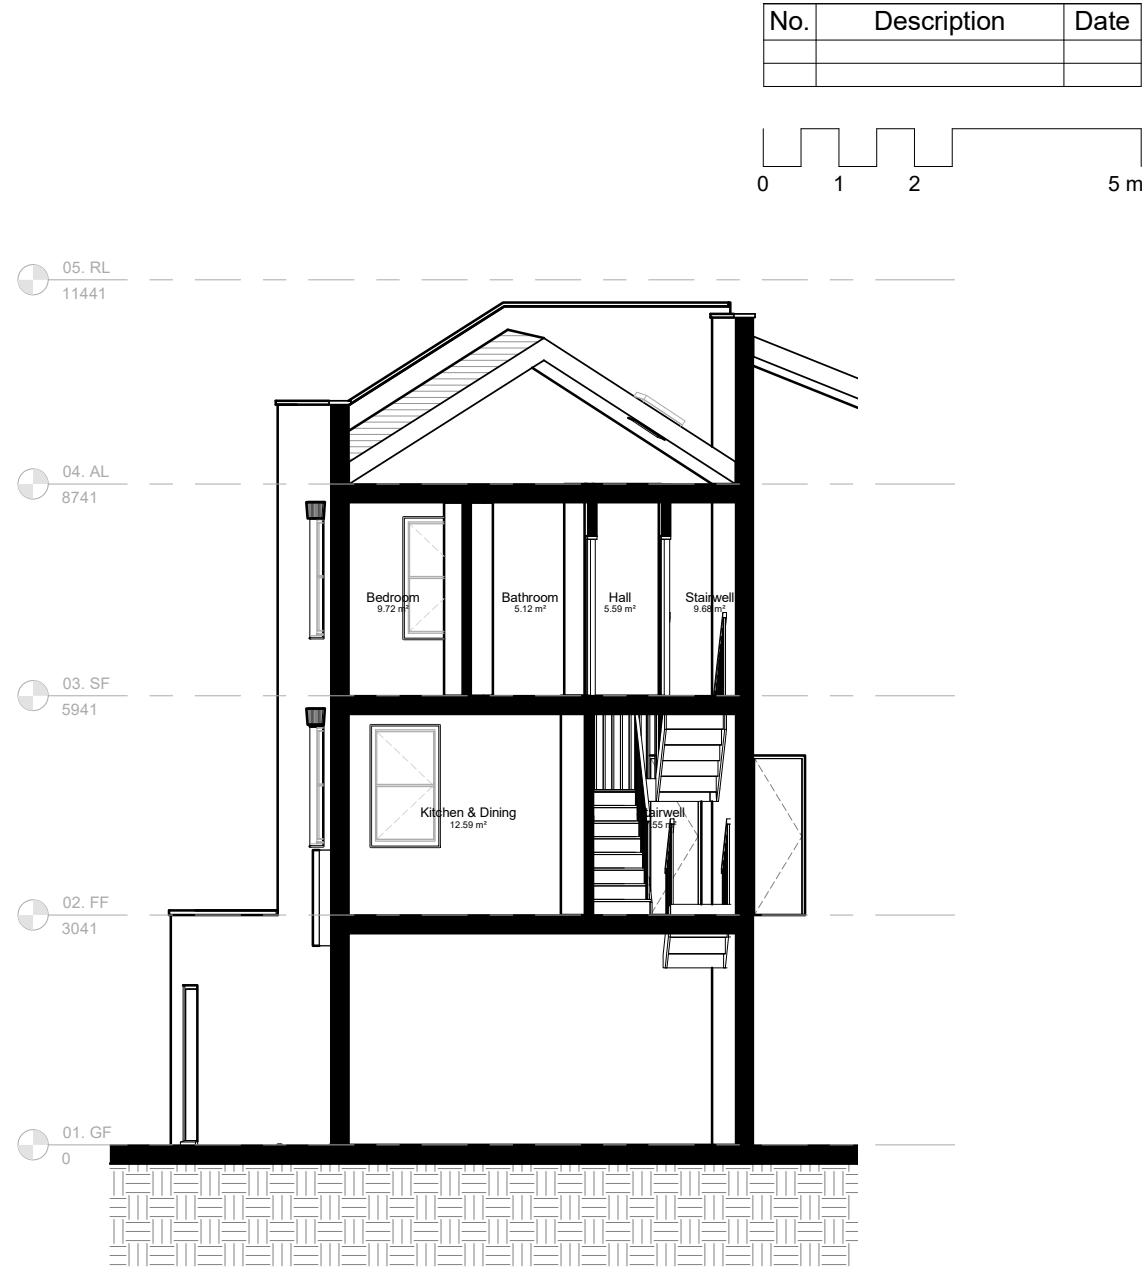

2 02. Cross Section - E
1 : 50


No.	Description	Date

 


Project Status	
Planning	
novaDec	
CONTRACTORS MUST VERIFY ALL DIMENSIONS ON SITE BEFORE STARTING WORK. THIS DRAWING IS COPYRIGHT.	
Project	
126A West Green Rd N15 5AA	
Client	
Owner	
Drawing Title	
Existing Sections	
Project Number	Date
210817	Aug ' 21
Drawn by	Checked by
Author	Checker
Scale	Revision
1 : 100 @ A3 1 : 50 @ A1	
Drawing No.	
AE301	

11/07/2022 17:48:30

No.	Description	Date

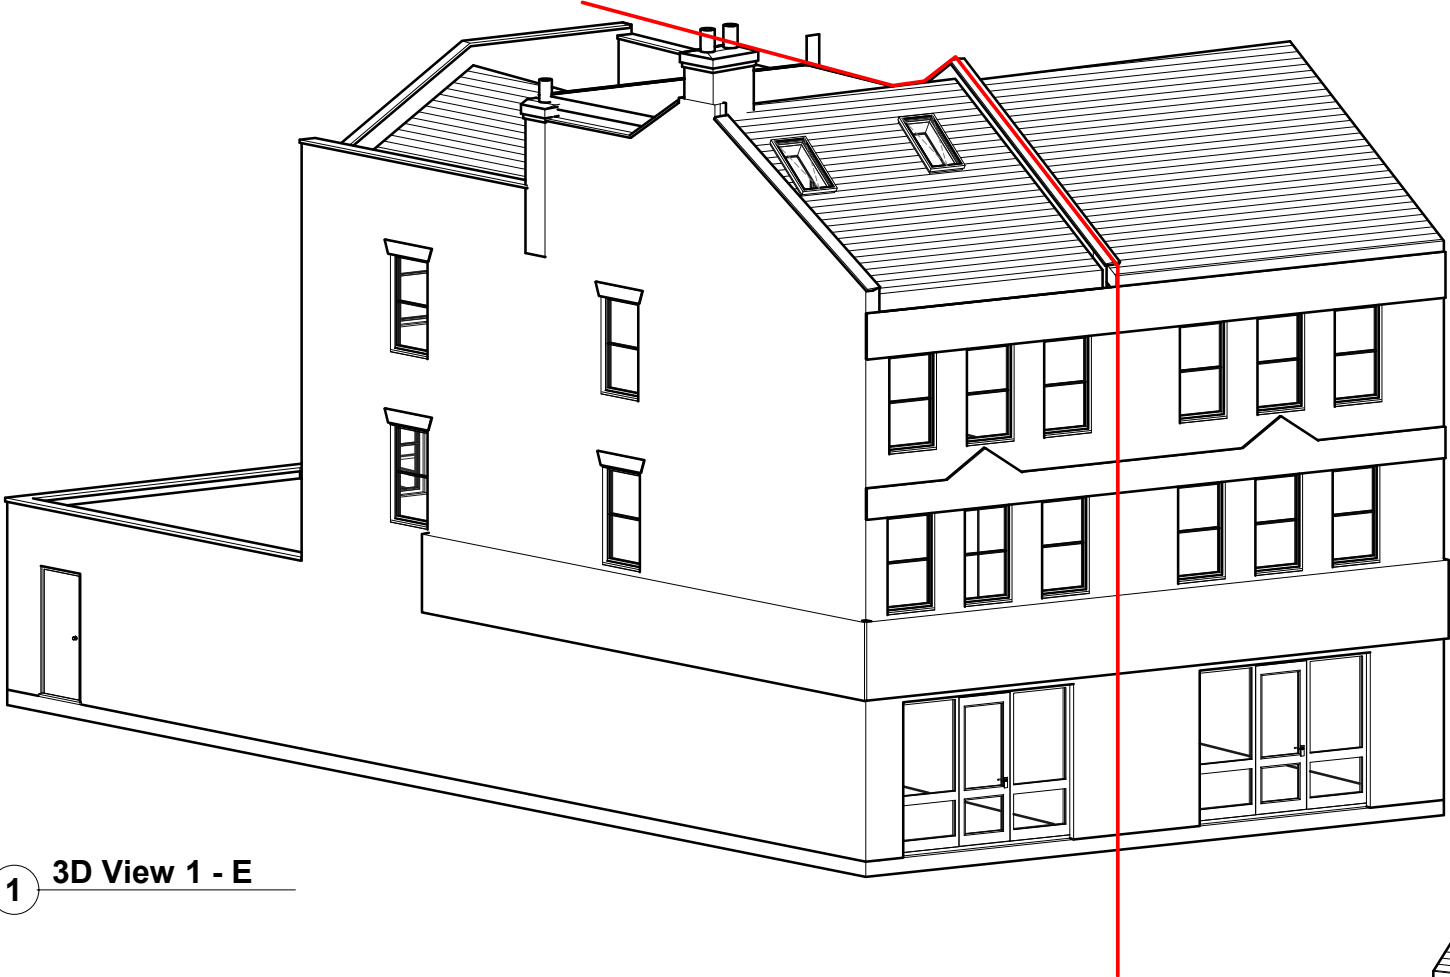

1 3D View 1 - E

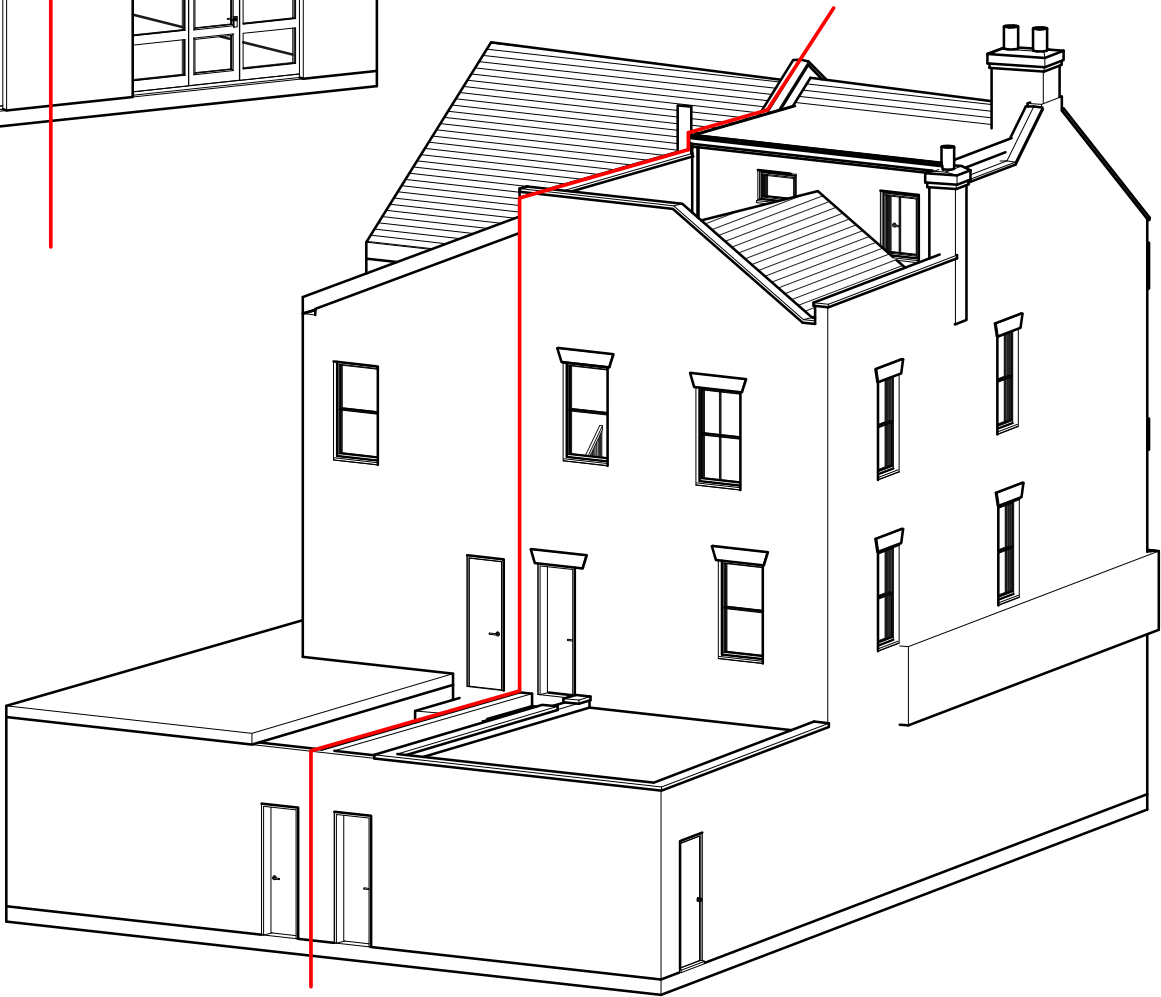

2 3D View 2 - E

Project Status	
Planning	
	
CONTRACTORS MUST VERIFY ALL DIMENSIONS ON SITE BEFORE STARTING WORK. THIS DRAWING IS COPYRIGHT.	
Project	
126A West Green Rd N15 5AA	
Client	
Owner	
Drawing Title	
3D	
Project Number	Date
210817	Aug ' 21
Drawn by	Checked by
Author	Checker
Scale	Revision
Drawing No.	
AE901	
11/07/2022 17:48:31	