




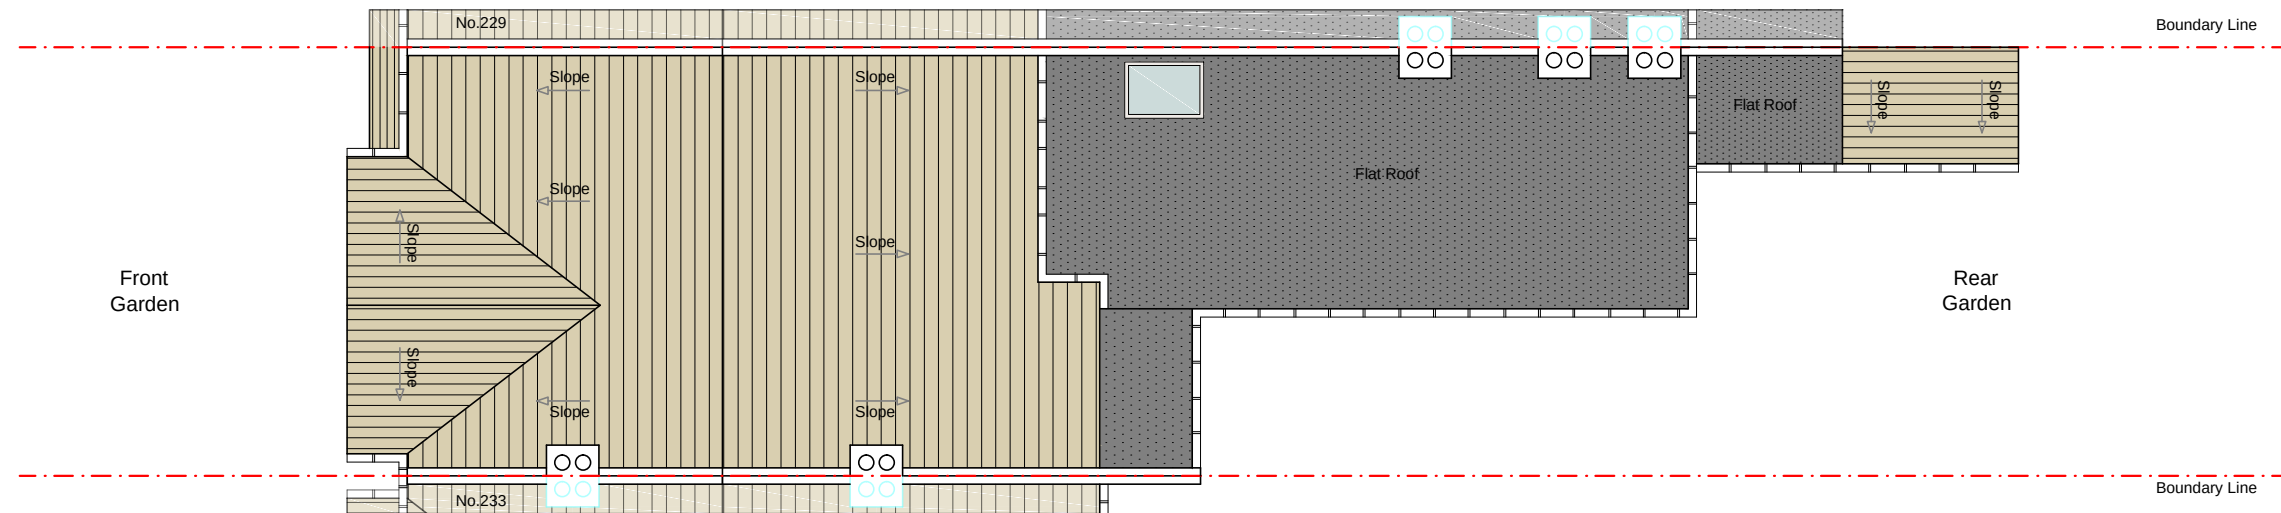

Existing Roof Plan 1:100

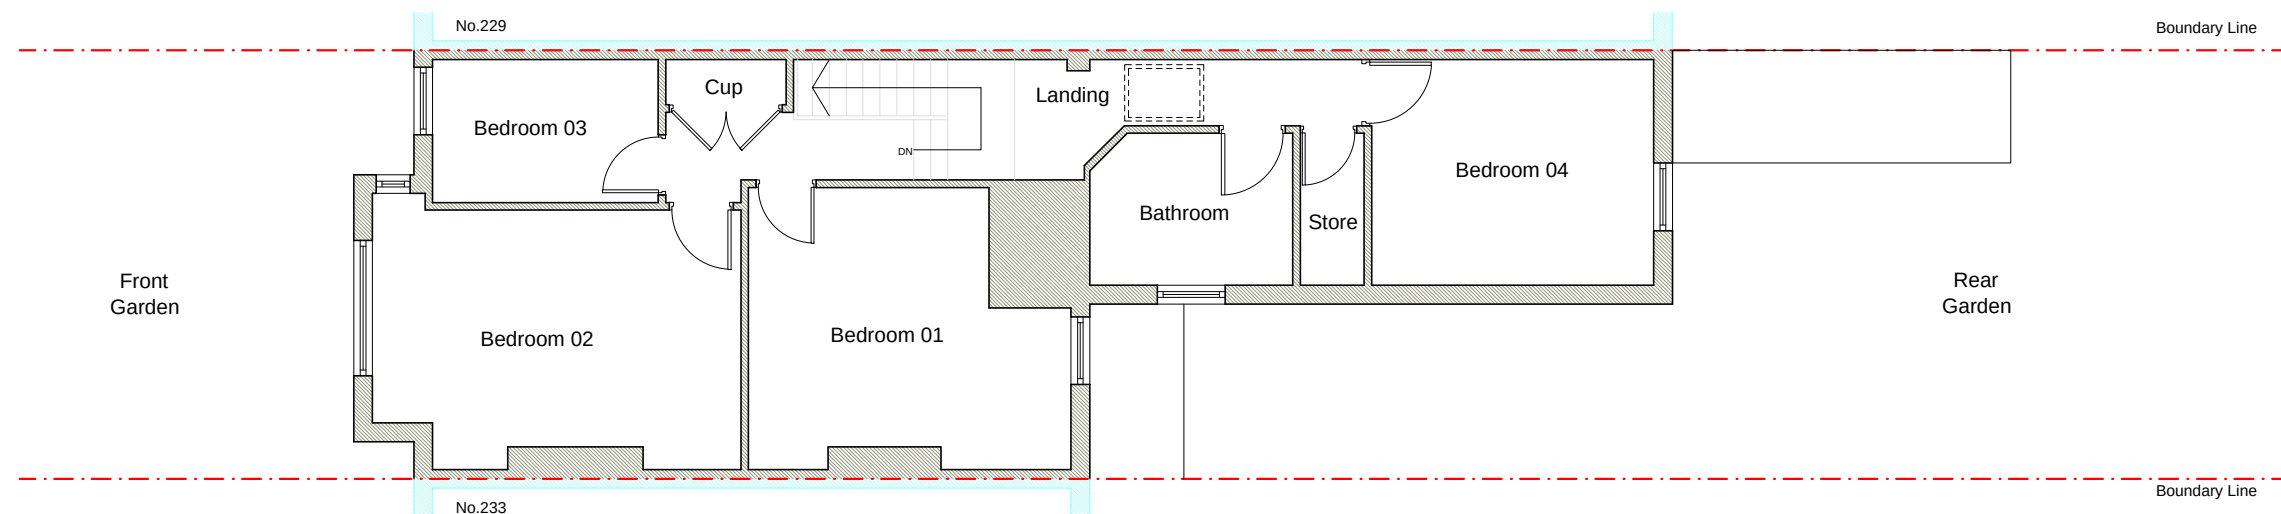


Existing First Floor Plan 1:100

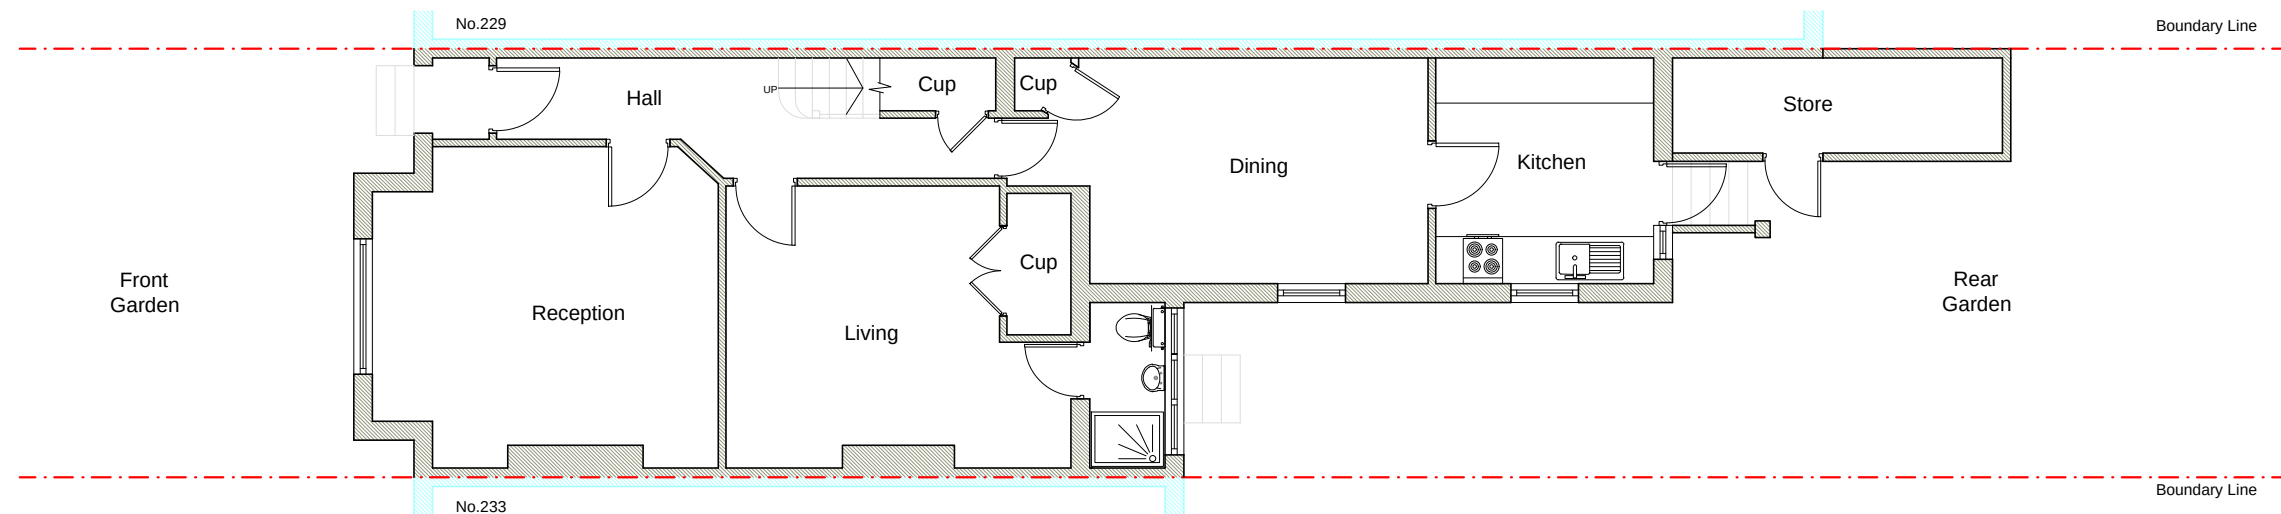

Existing Ground Floor Plan 1:100

Existing Plans
Proposed Rear Extension

SCALE 1:100@A3

 


Project : Proposed Side Extension
Address : 231 Wightman Road
LONDON
N8 0BA


Drawing no : 231_WR_PA_01
Issue :
Date : 03/11/22




A	03.11.22	DA ISSUE	GK
ISSUE DATE		AMENDMENT	BY

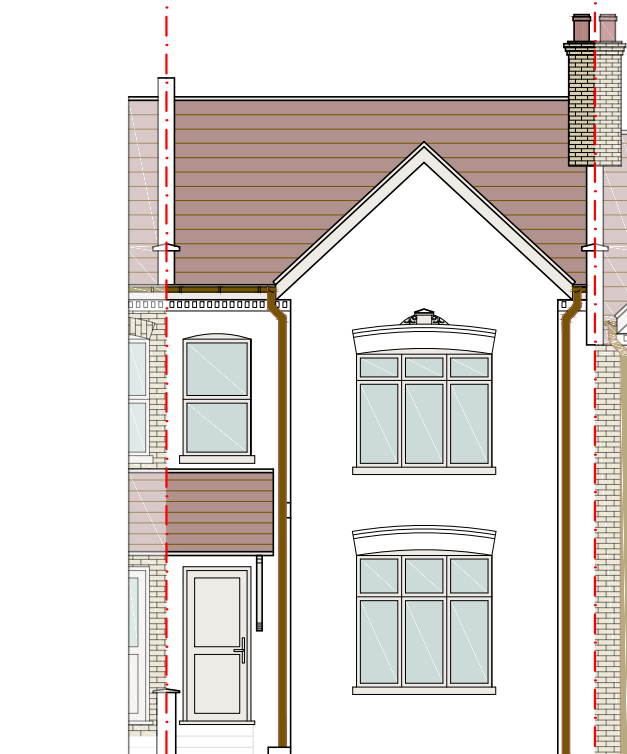

Existing Front Elevation 1:100

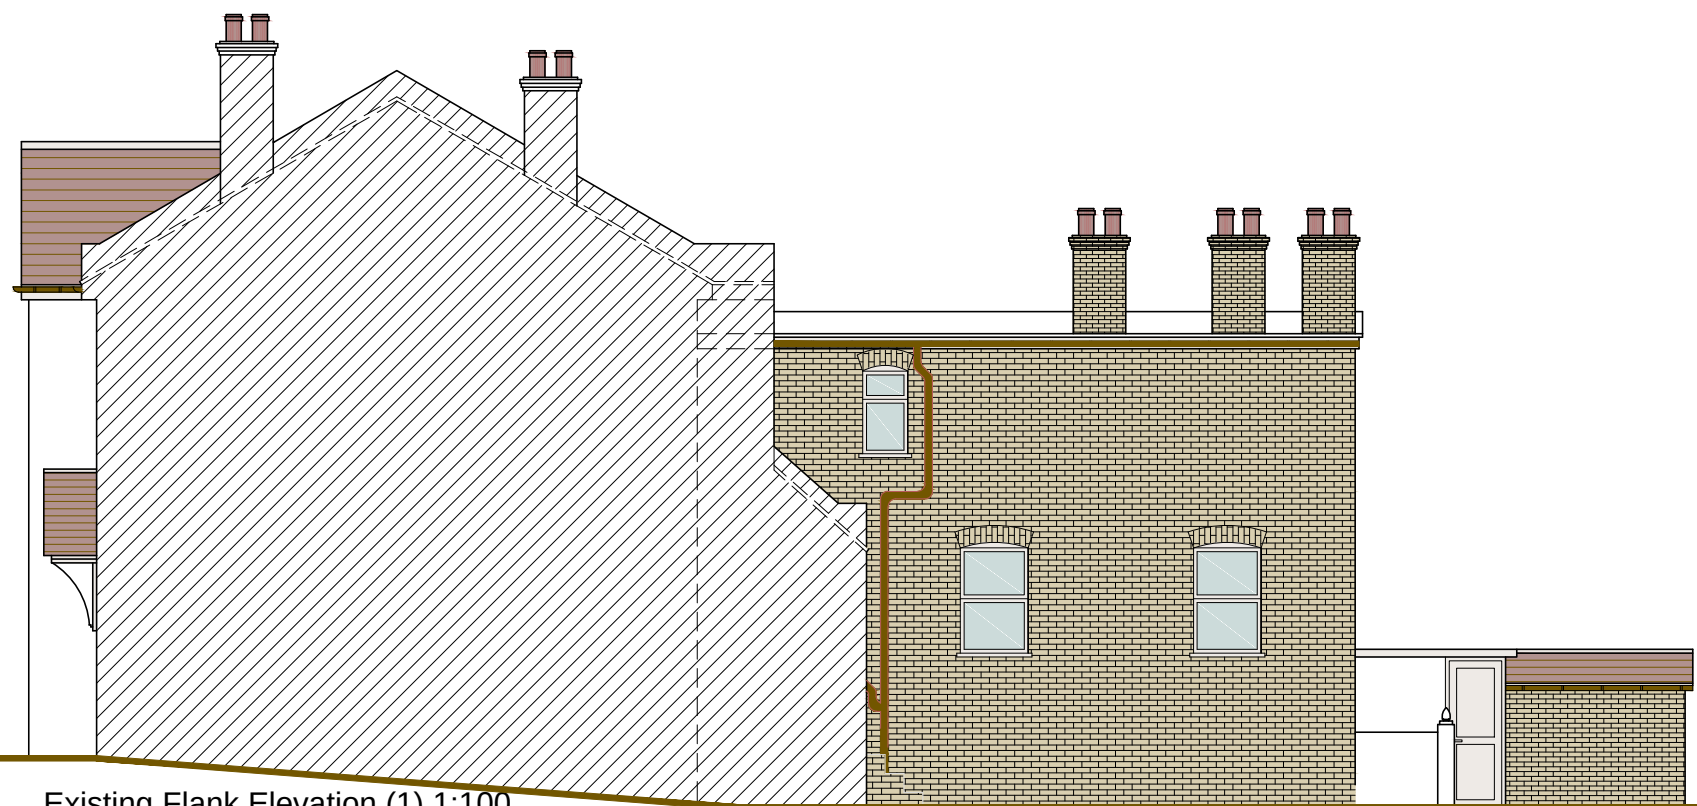

Existing Flank Elevation (1) 1:100

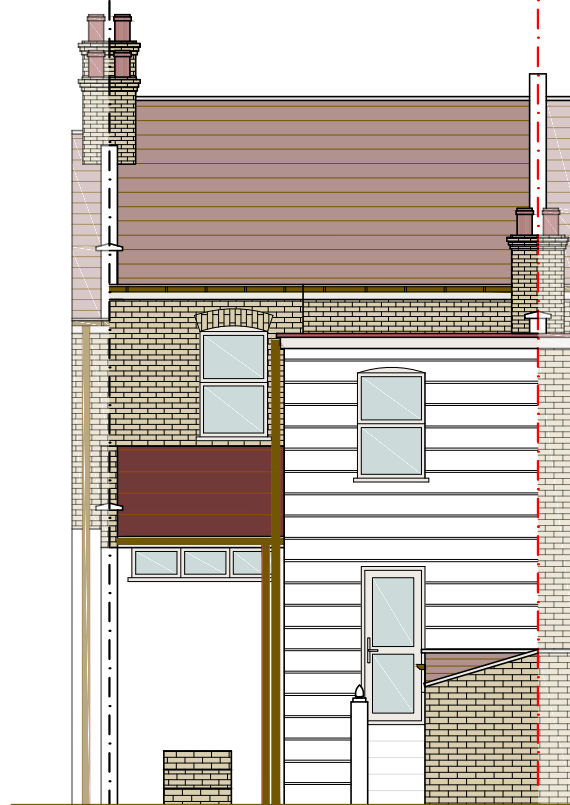


Existing Rear Elevation 1:100



Existing Flank Elevation (2) 1:100

Existing Elevations Proposed Rear Extension

SCALE 1:100@A3

 

Project : Proposed Side Extension
Address : 231 Wightman Road
LONDON
N8 0BA


Drawing no : 231_WR_PA_02
Issue :
Date : 03/11/22

Lift Specification

Melody3 Hydraulic plat form lift
Plat form size1400mmx900mm
Riseheight-1150mm
Painted manual landing gate with poly carbonate infill
Aluminum chequer plate non slip floor
Integral ramp
Max load 500kg
Left hand manual platform gate
Left hand manual landing gate

Preparatory work


- 1.Widen existing door way to accommodate new 800mm level access door
- 2.Fit new level access door and side window to suit new opening
- 3.Build a platform with retaining walls 2400mmX1500mm
- 4.Build steps to left side
- 5.Form concrete slab flush with rising face 200mm thick
- 6.Provide a pipe for cable run
- 7.Fit key clamp handrails with mid rails to sides of new steps
- 8.Provide a dedicated supply for lift

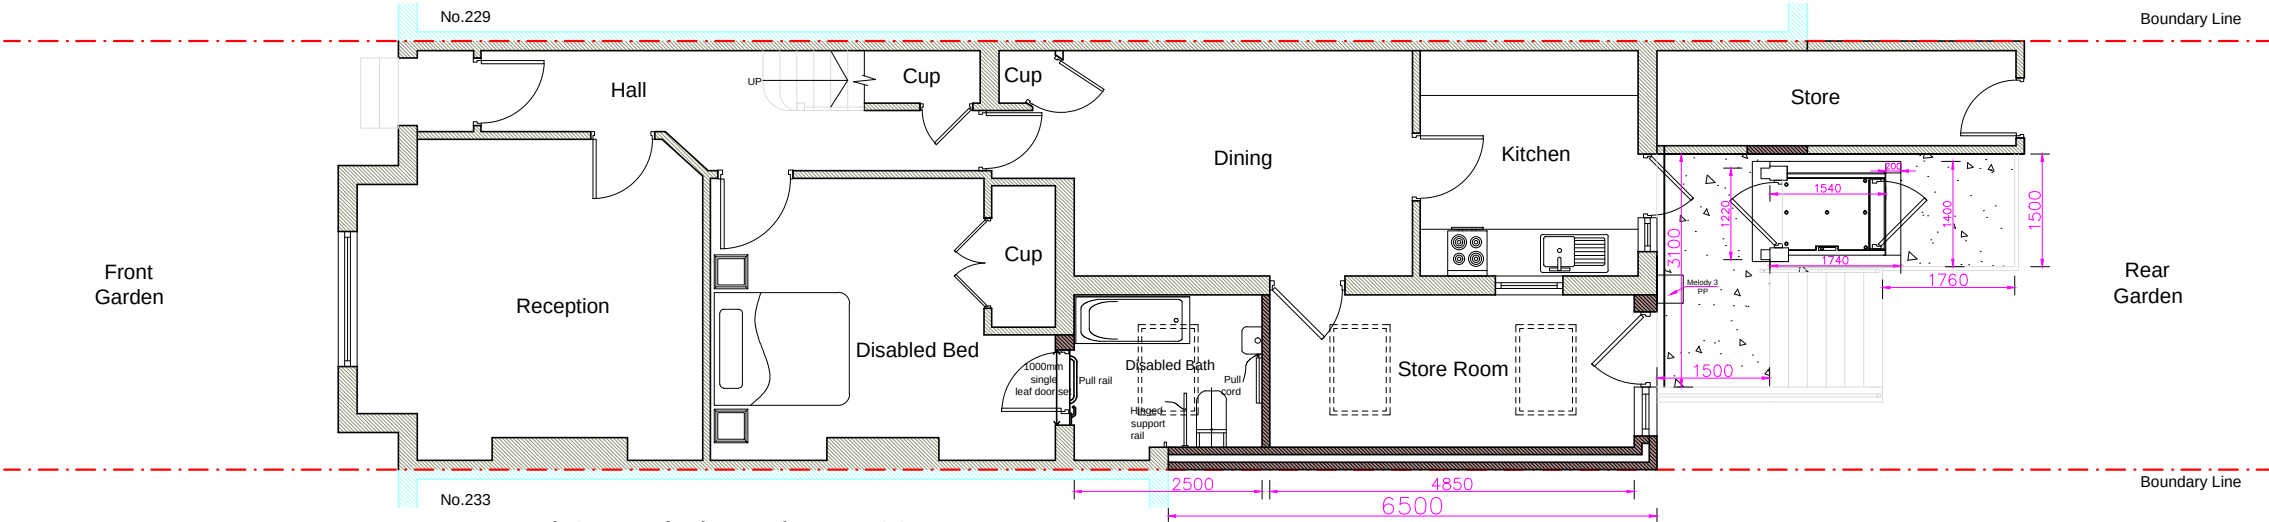

Proposed Ground Floor Plan 1:100

Proposed Plans
Proposed Rear Extension


SCALE 1:100@A3

 


Project : Proposed Side Extension
Address : 231 Wightman Road
LONDON
N8 0BA

Drawing no : 231_WR_PA_03
Issue :
Date : 03/11/22



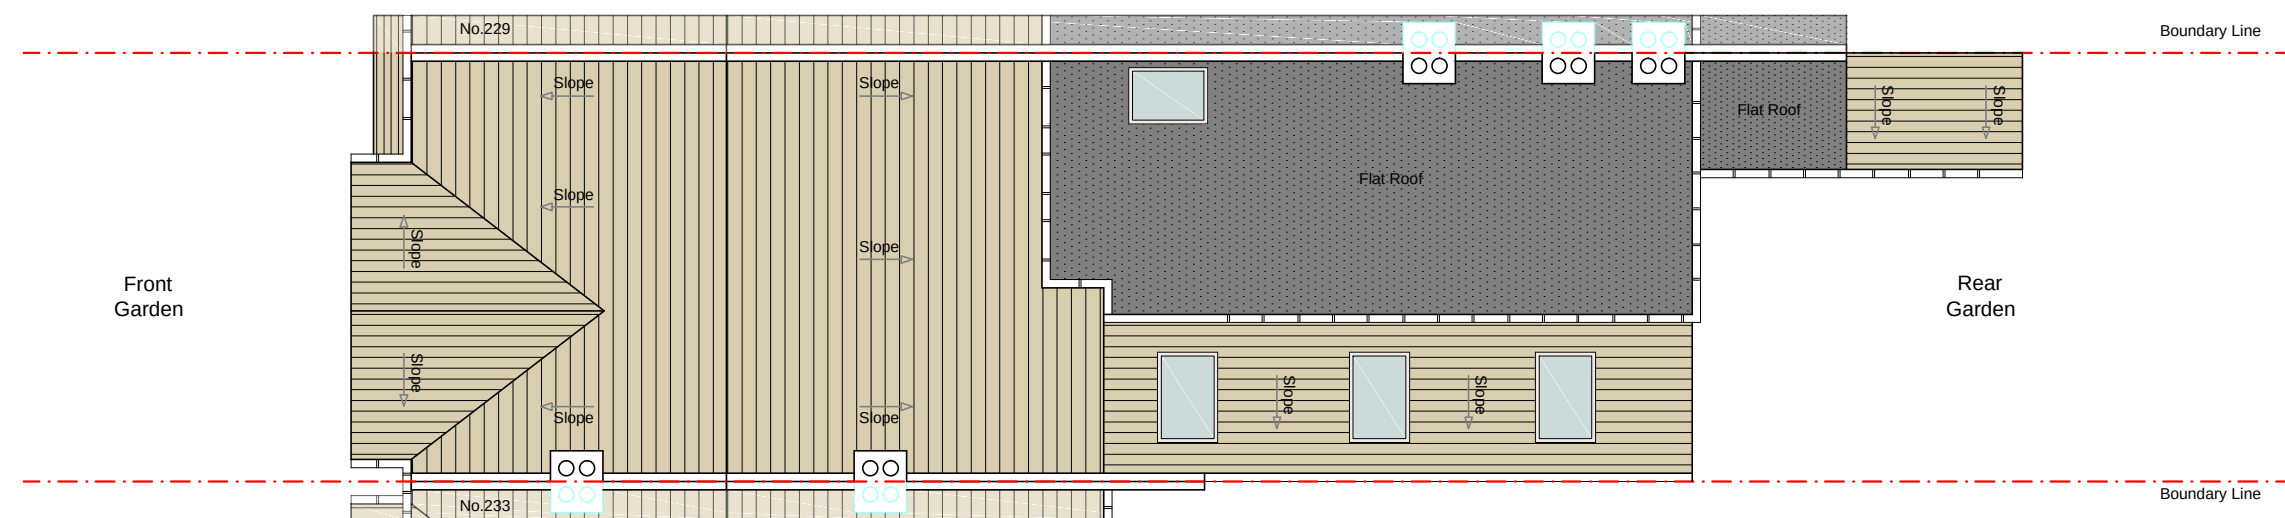


Proposed Roof Plan 1:100

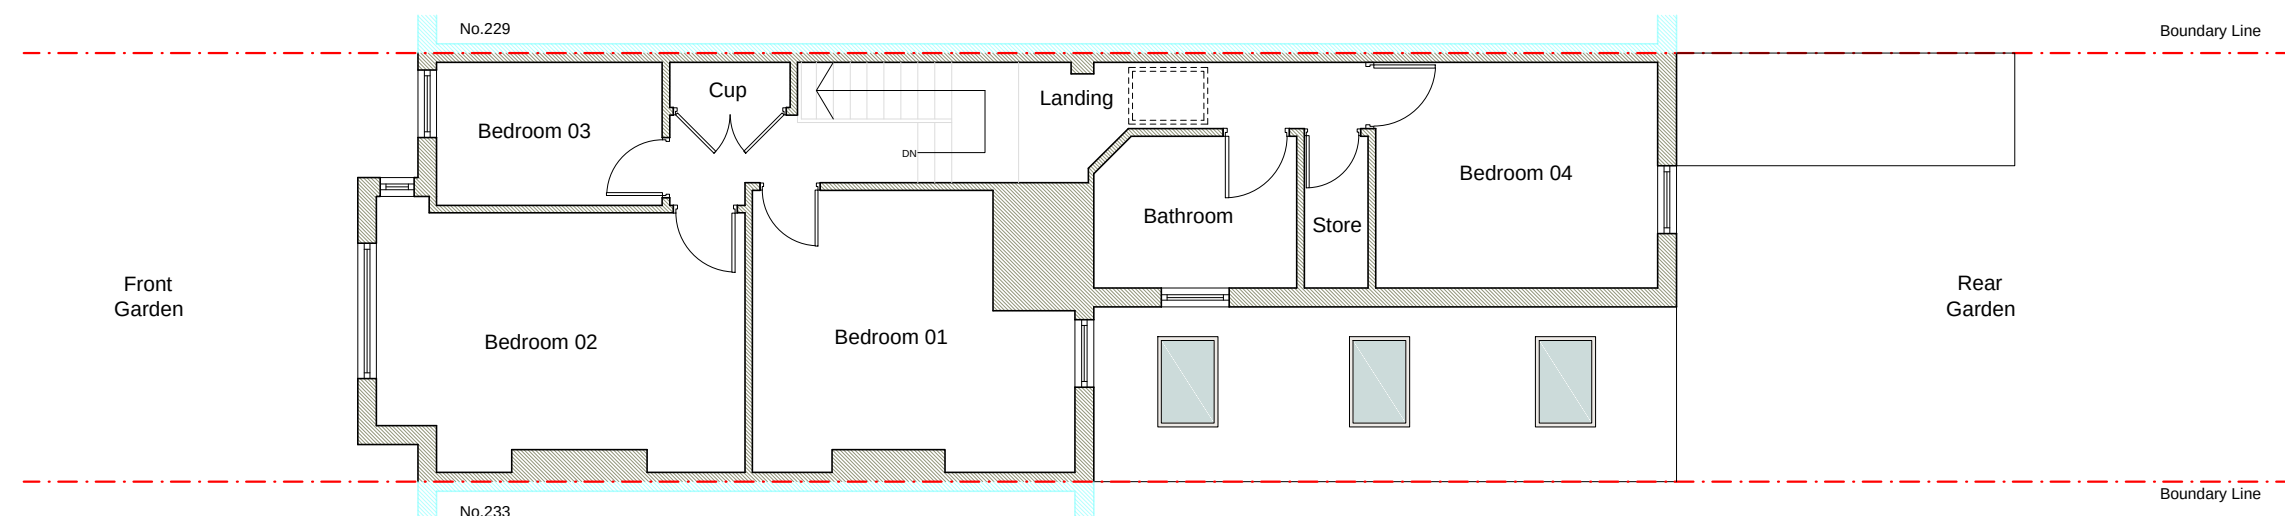

Proposed First Floor Plan 1:100

Proposed Plans
Proposed Rear Extension

SCALE 1:100@A3

 


Project : Proposed Side Extension
Address : 231 Wightman Road
LONDON
N8 0BA


Drawing no : 231_WR_PA_04
Issue :
Date : 03/11/22

V
VIRTUE
ARCHITECTURE


A	03.11.22	DA ISSUE	GK
ISSUE DATE		AMENDMENT	BY

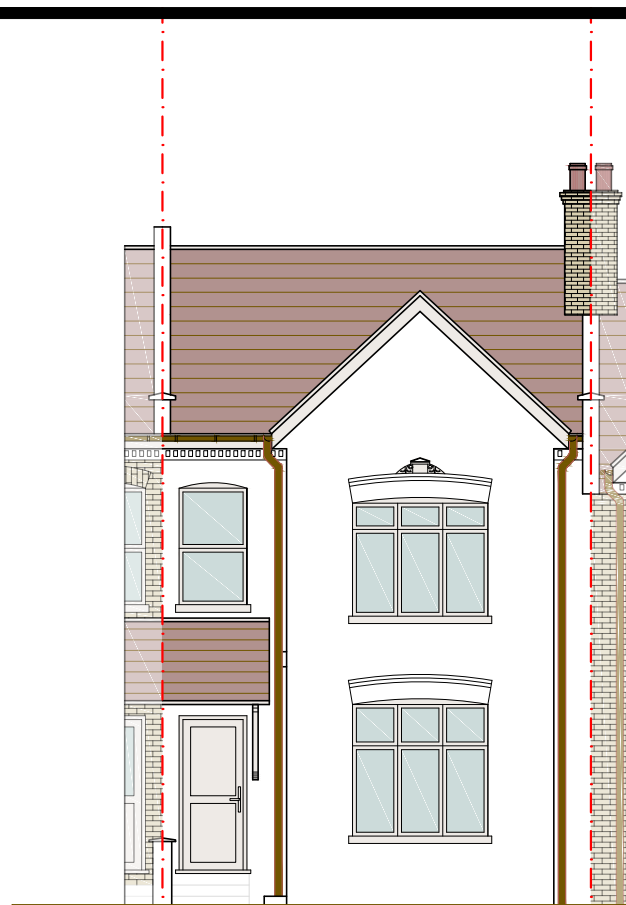


Front Elevation 1:100
(no change proposed)

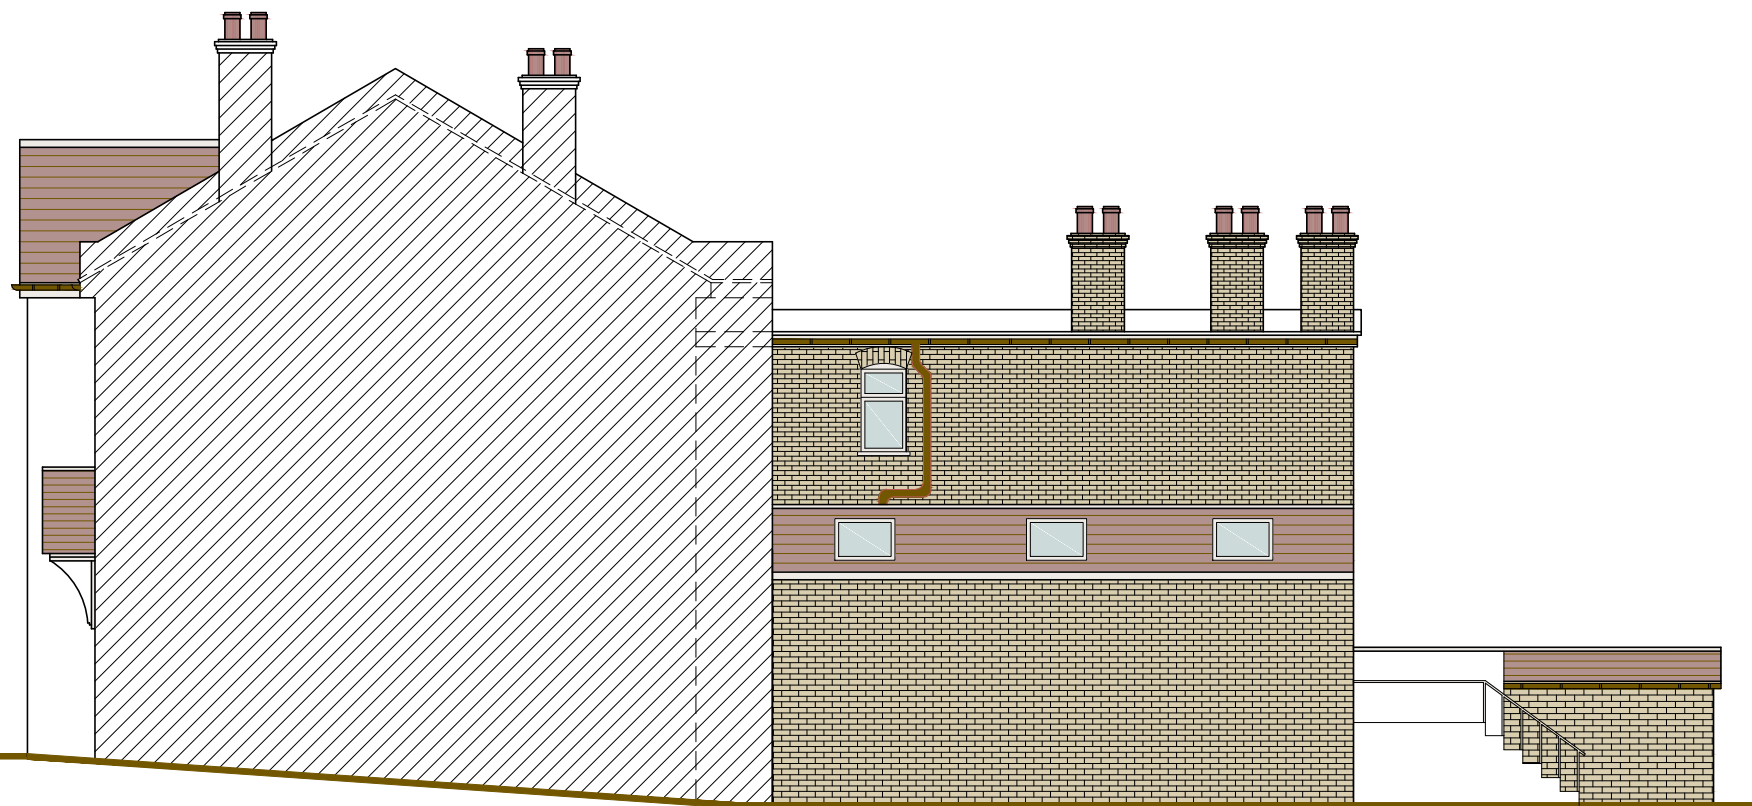

Proposed Flank Elevation (1) 1:100

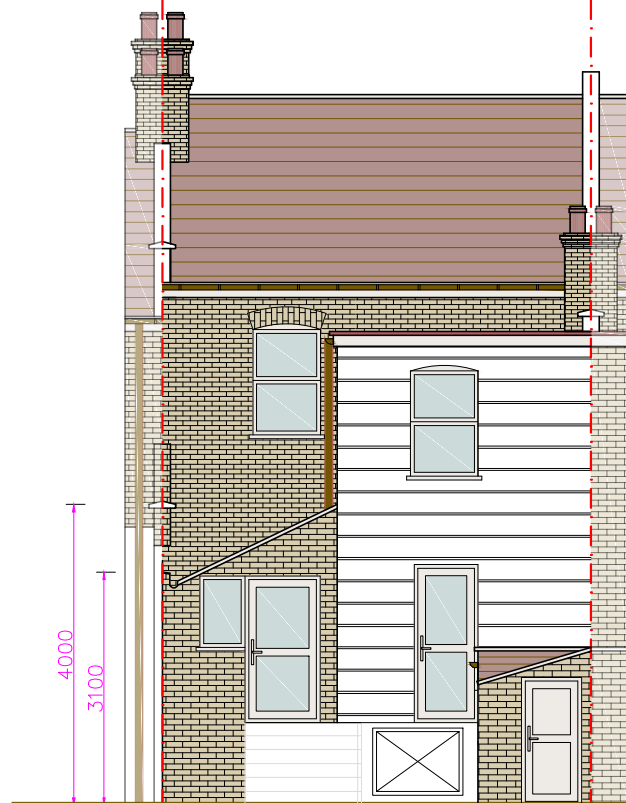


Proposed Rear Elevation 1:100

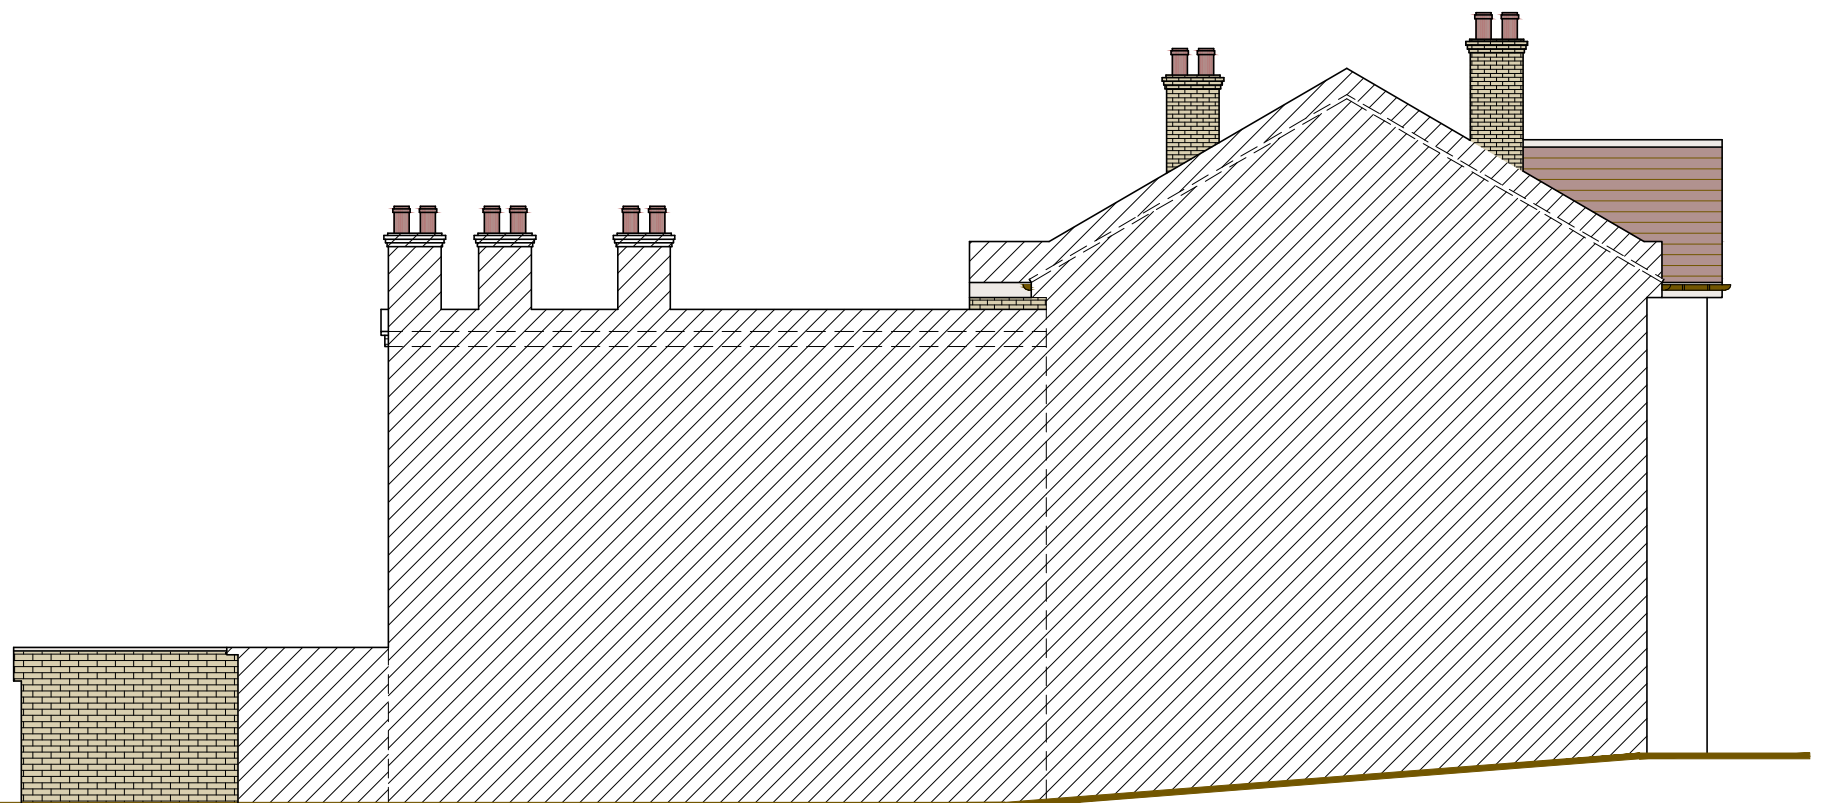

Flank Elevation (2) 1:100
(no change proposed)

Proposed Elevations Proposed Rear Extension

SCALE 1:100@A3

 

Project : Proposed Side Extension
Address : 231 Wightman Road
LONDON
N8 0BA

Drawing no : 231_WR_PA_05
Issue :
Date : 03/11/22



A	03.11.22	DA ISSUE	GK
ISSUE DATE		AMENDMENT	BY