


All drawings & designs are subject to final approval by the assigned Principal Designer, local authority and fire officer, which is the responsibility of the client.


All dimensions to be checked on site. Dimensions shown in millimetres.

General Notes:

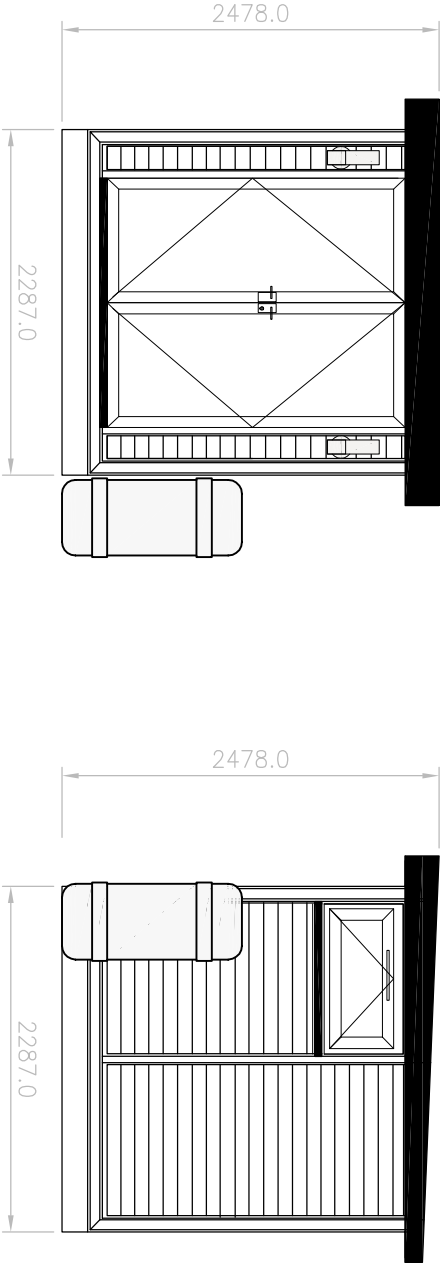


FRONT ELEVATION F-F
SCALE 1:50

SIDE ELEVATION R-R
SCALE 1:50

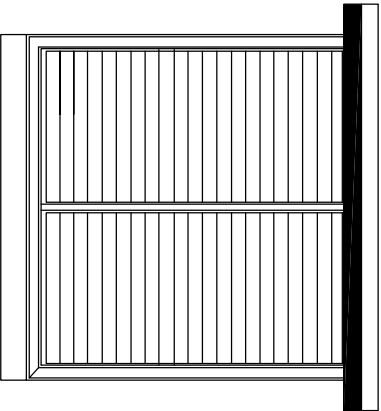

REAR ELEVATION B-B
SCALE 1:50

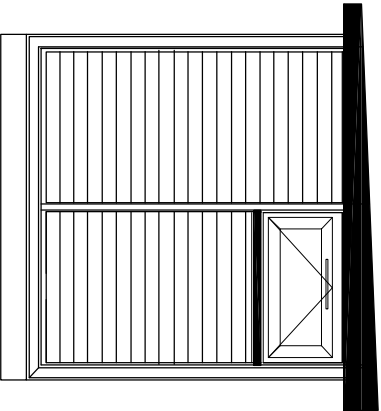

SIDE ELEVATION L-L
SCALE 1:50



Installation Address:

85 Princes Avenue
London
N22 7SB

Client Name and Address:

Alison Lloyd
85 Princes Avenue
London
N22 7SB

www.smartgardens.co.uk

GARDEN ROOMS, OFFICES AND STUDIOS

SMART

No.	Revision/ Issue	Date
-	-	-

Project: 2759

KEY STUDIO 2.1x2.1 2022
SMART OFFICE
ELEVATIONS PROPOSED

Drawing No.	2759E01
Date	10 11 2022
Scale	1-50 A3

ELEVATIONS - PROPOSED

