




NOTE THE DRAWING MUST NOT BE SCALED.  
THE CONTRACTOR IS TO CHECK ALL DIMENSIONS ON SITE

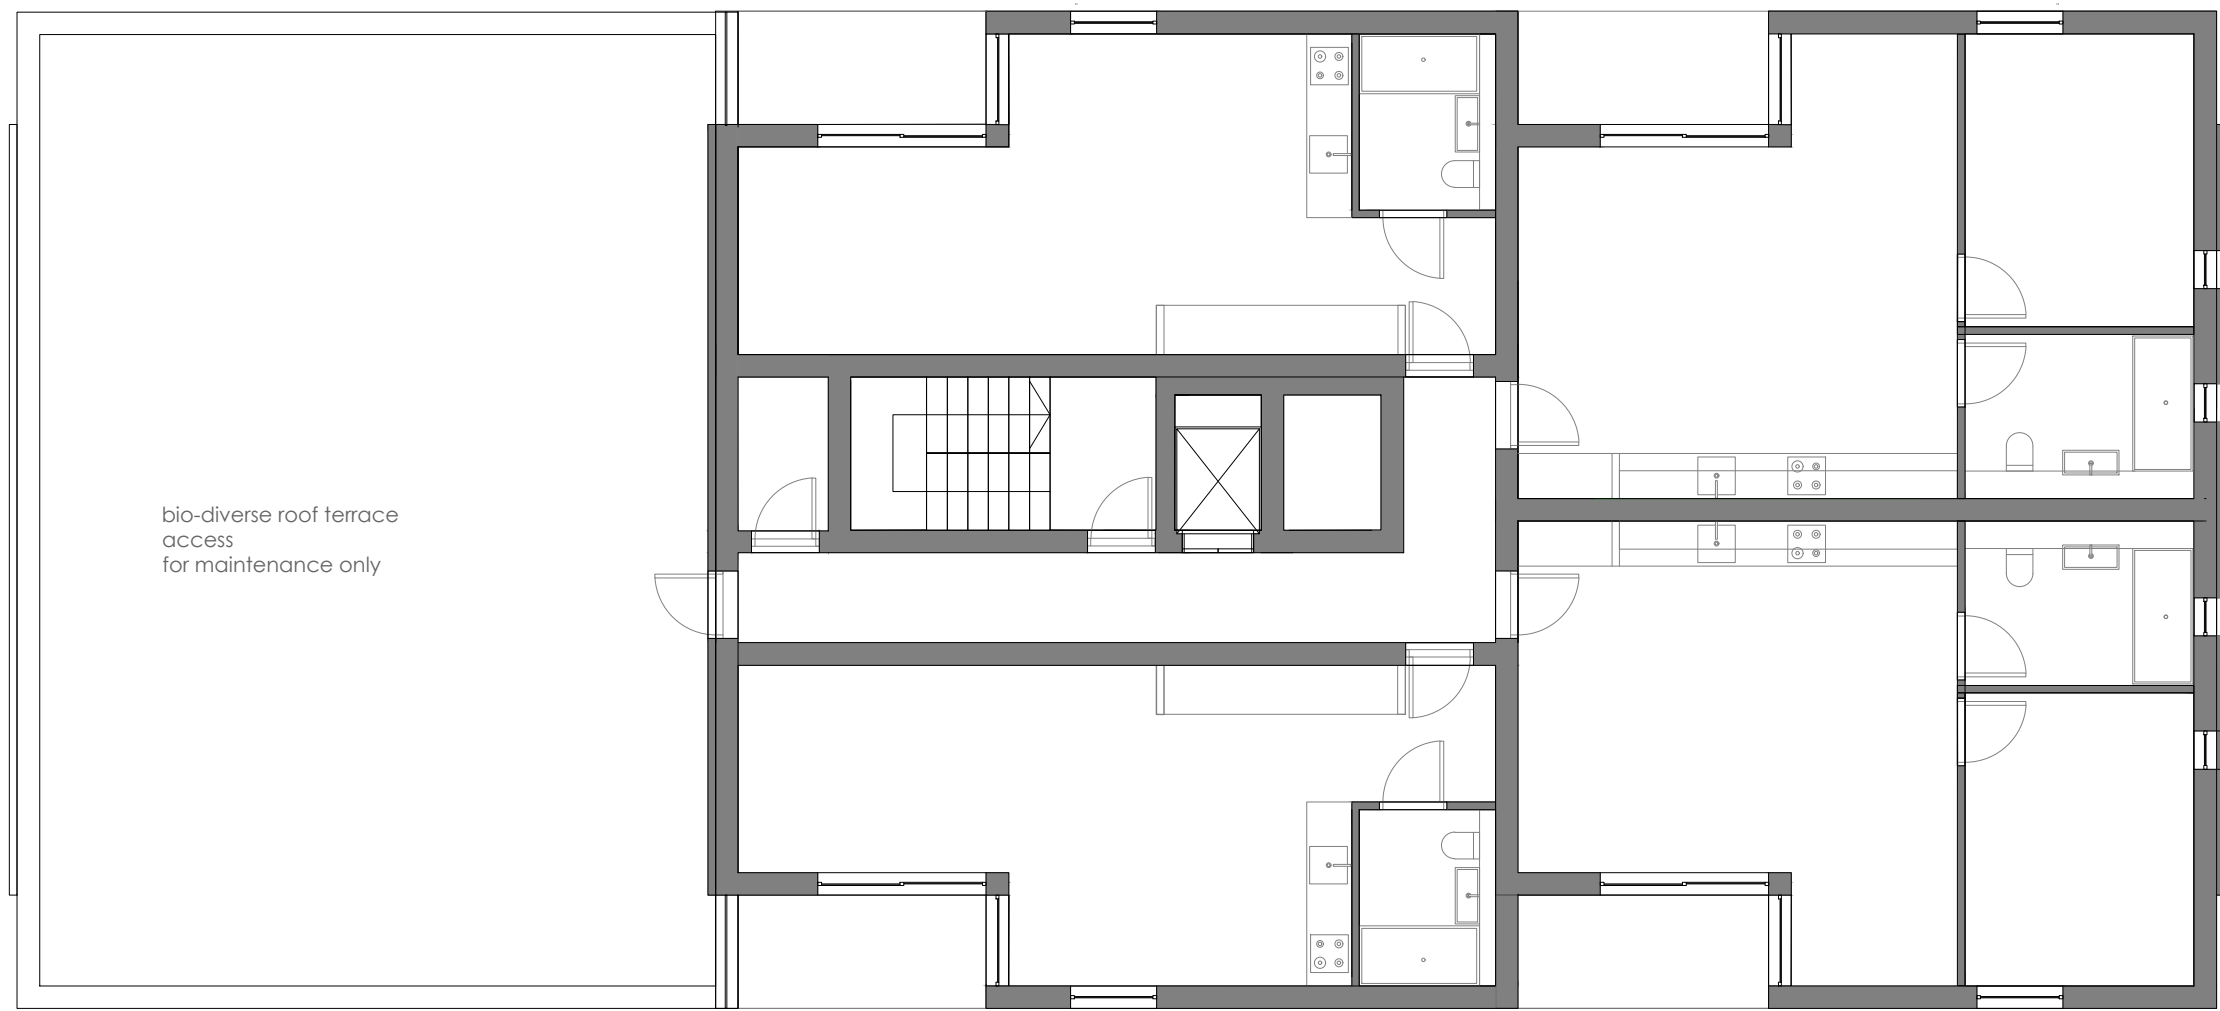


SECOND FLOOR PLAN - 1:100 @ A1

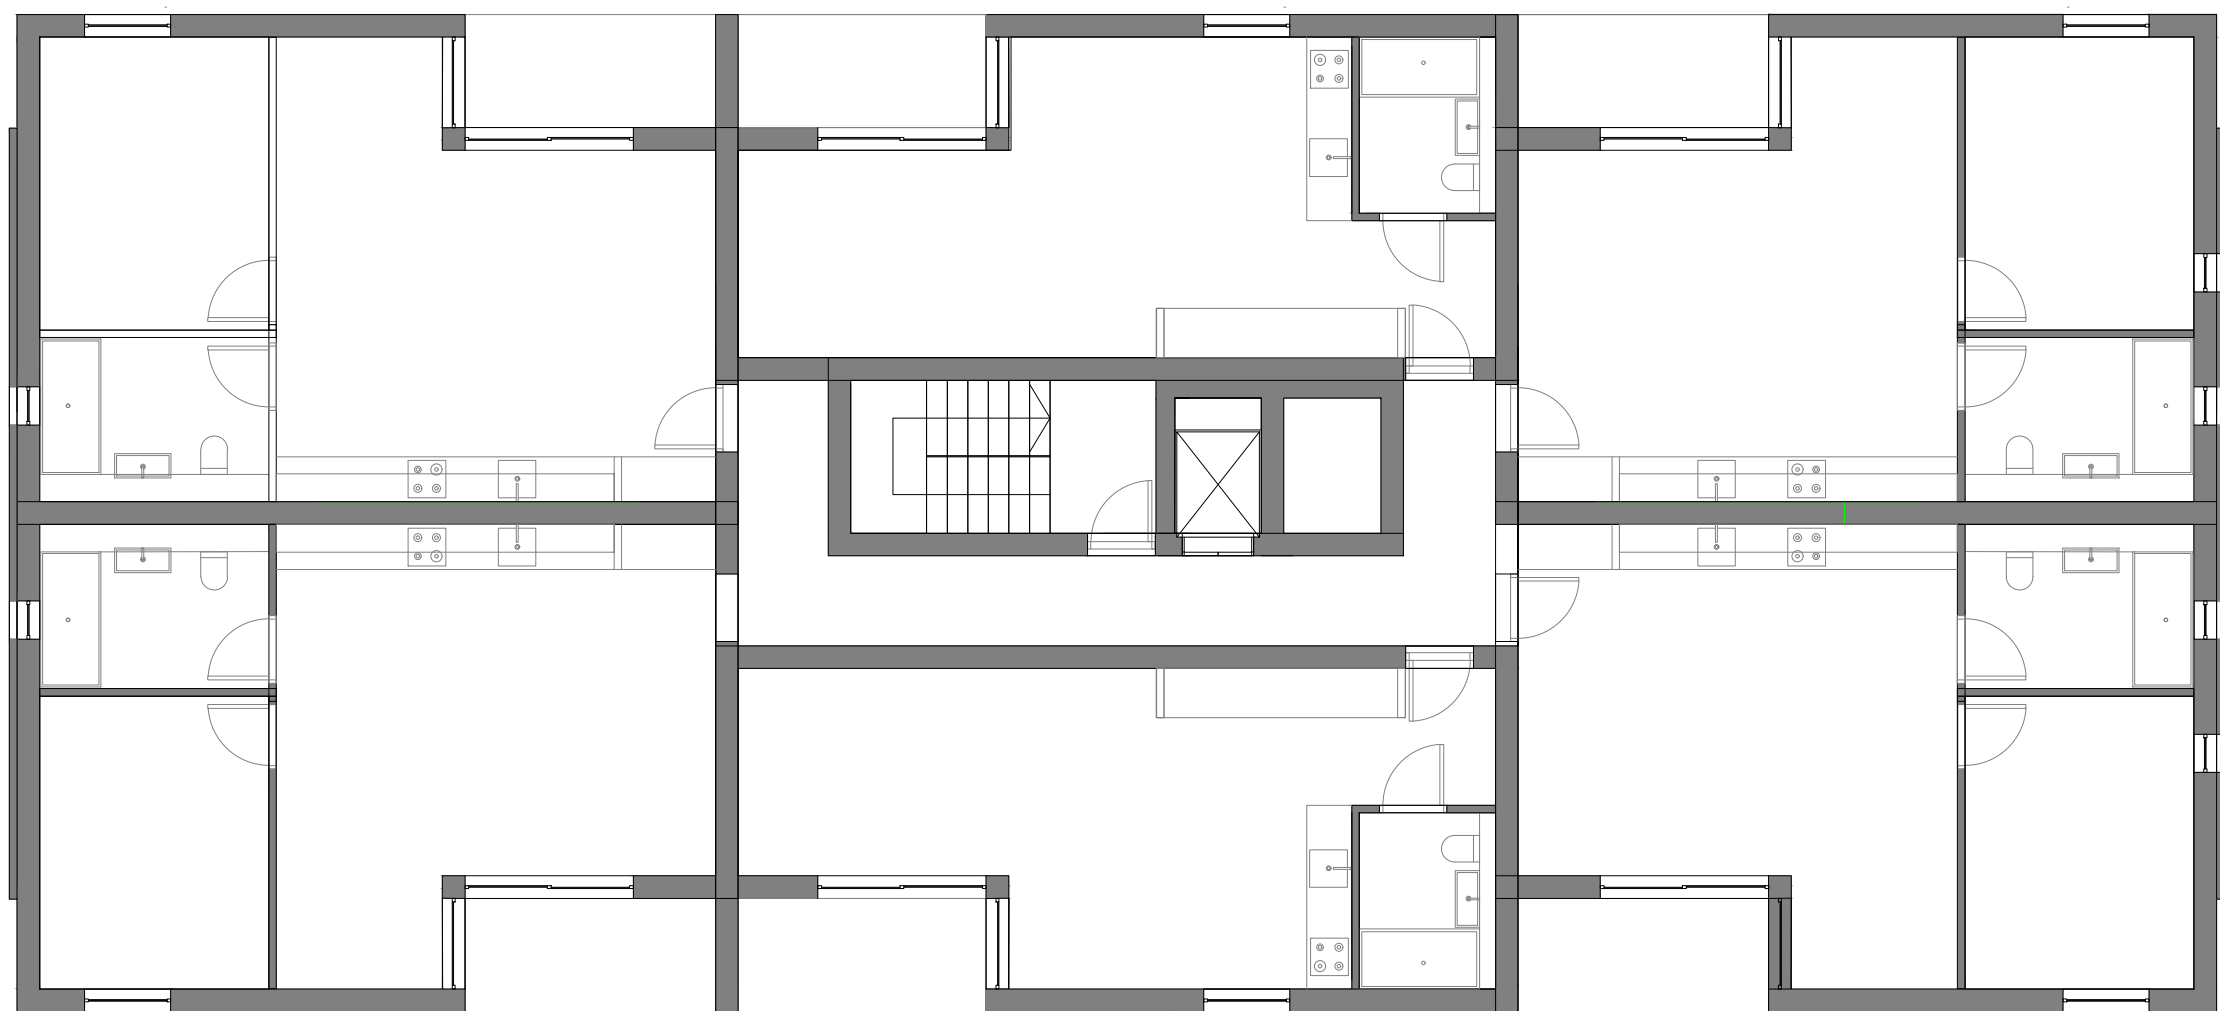

FIRST FLOOR PLAN - 1:100 @ A1

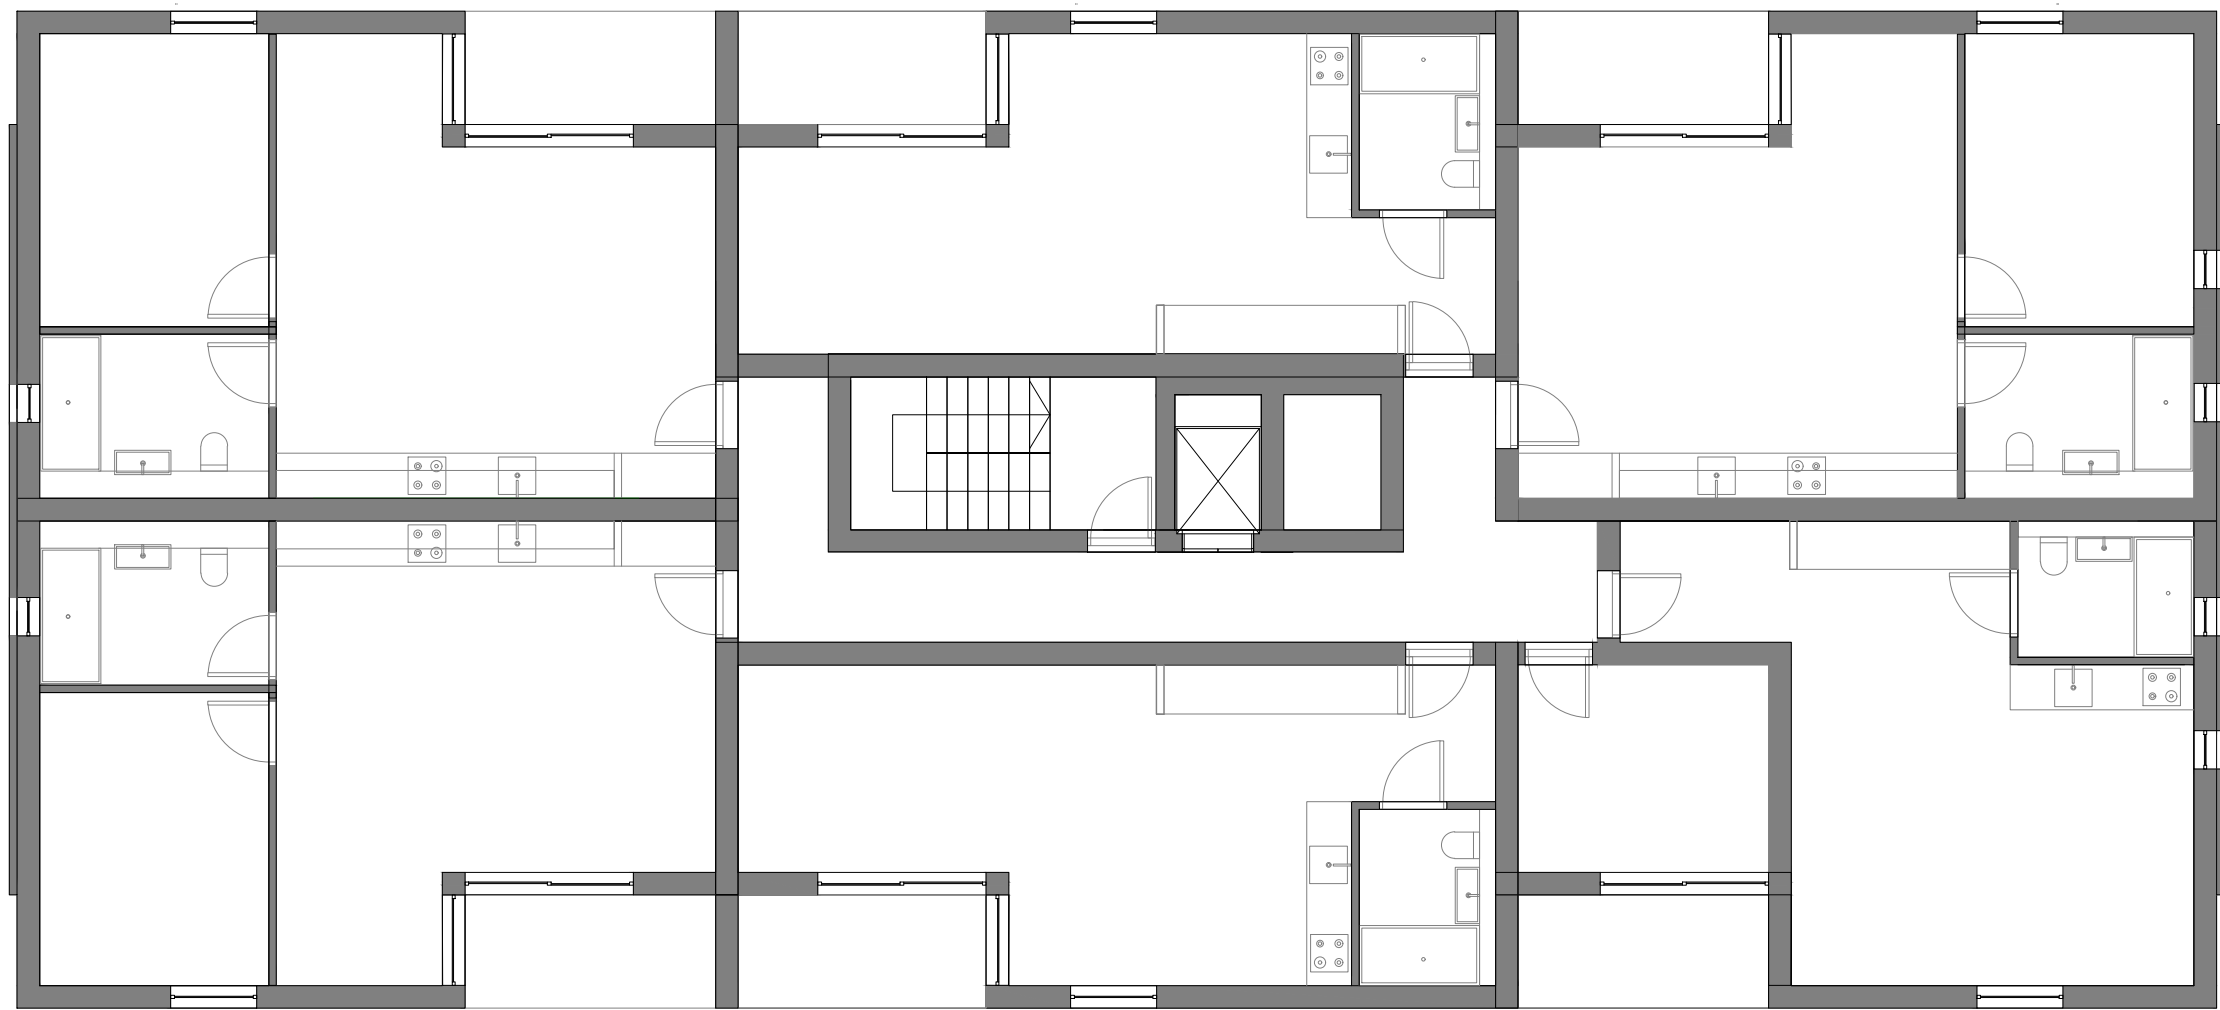


GROUND FLOOR PLAN - 1:100 @ A1

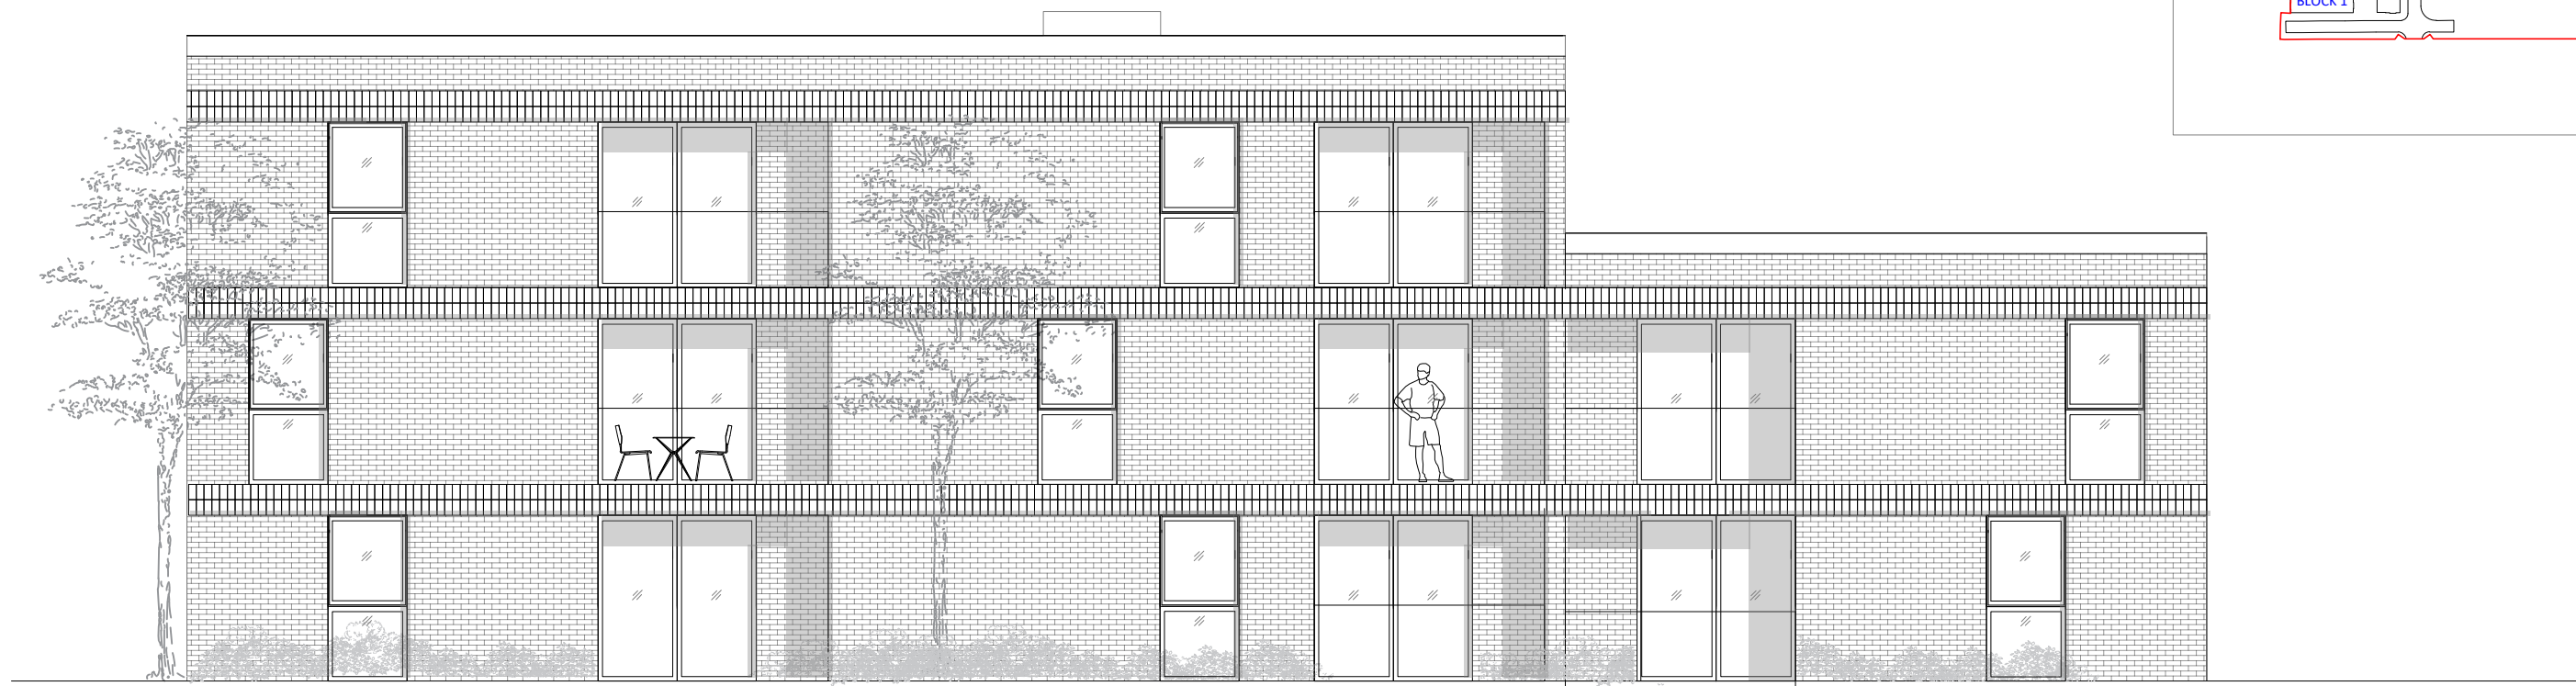

NORTH ELEVATION




SOUTH ELEVATION

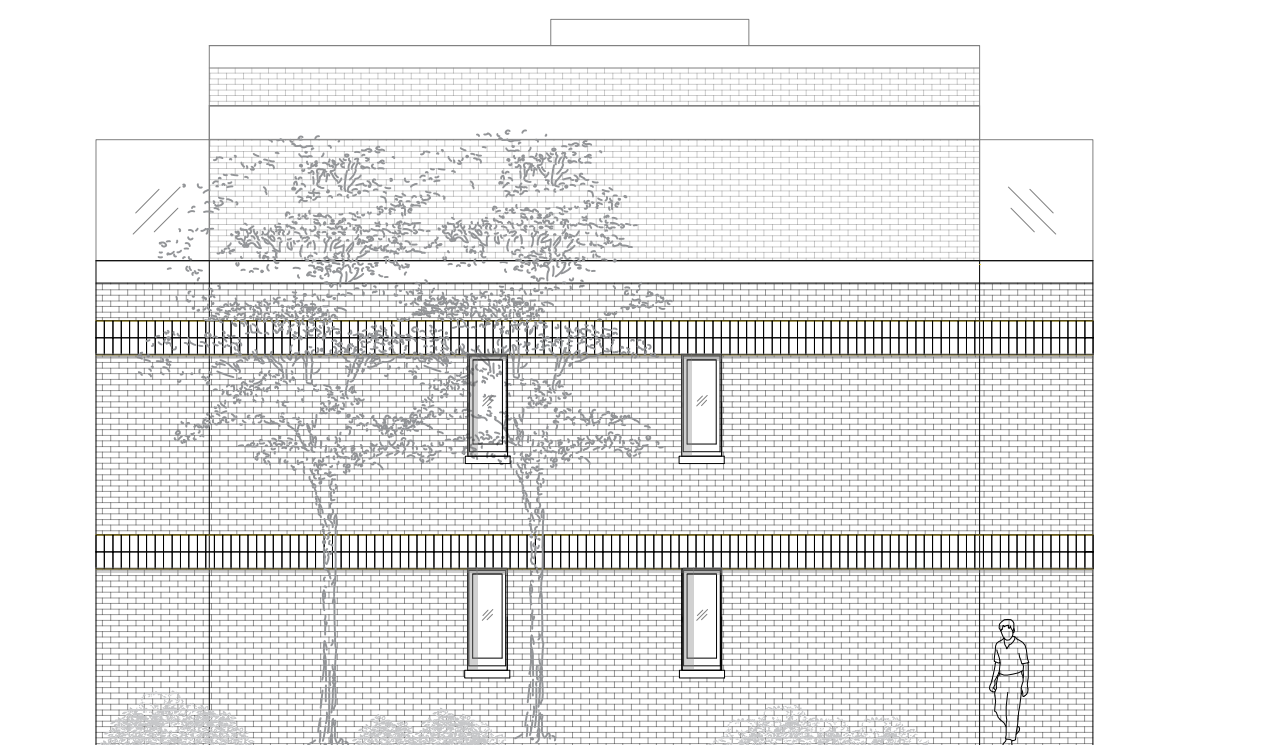

WEST ELEVATION



EAST ELEVATION

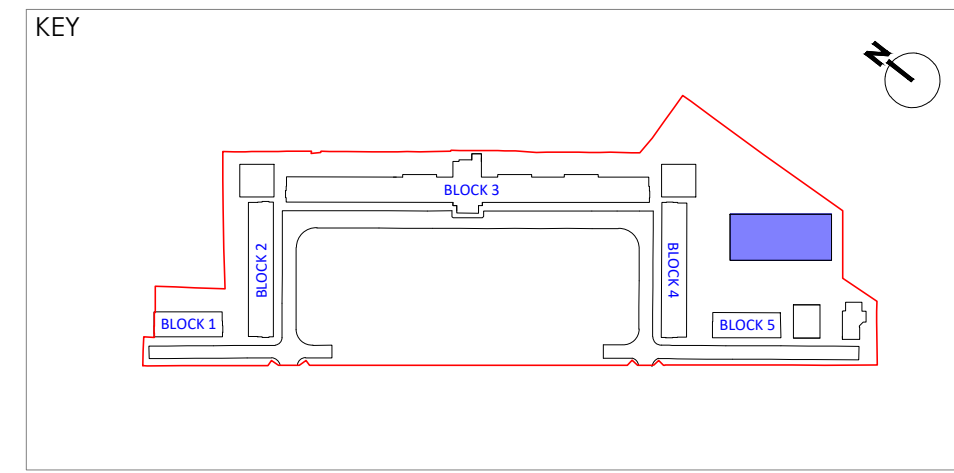

PROJECT

Edmansons Close  
Bruce Grove  
Haringey

CLIENT

The Drapers'

DRAWING ORIGINATOR

**d+b studios**  
85 HOLMESDALE ROAD  
LONDON, TW11 9LQ, UK  
+44 (0) 7810 481 900  
www.dplusbstudios.com

DRAWING TITLE

Apartment Building

| REV | DATE | DESCRIPTION | INT'L | CHK |
|-----|------|-------------|-------|-----|
|-----|------|-------------|-------|-----|

|                  |                     |                |                         |                |
|------------------|---------------------|----------------|-------------------------|----------------|
| JOB NO<br>db-001 | SCALE<br>1:100 @ A1 | DRAWN BY<br>PD | ISSUE DATE<br>SEPT 2022 | REVISION<br>00 |
|------------------|---------------------|----------------|-------------------------|----------------|

|                            |                  |                  |  |  |
|----------------------------|------------------|------------------|--|--|
| DRAWING STATUS<br>Planning | CHECKED BY<br>PD | PAPER SIZE<br>A1 |  |  |
|----------------------------|------------------|------------------|--|--|

| PROJECT CODE | COMPANY CODE | DOC. CODE | PACKAGE NO CODE | LEVEL | ZONE / SUBZONE | SUB ZONE | DRAWING NUMBER |
|--------------|--------------|-----------|-----------------|-------|----------------|----------|----------------|
| EC           | d+b          | PA        | XXX             | 00    | XX             | XXX      | 120            |