
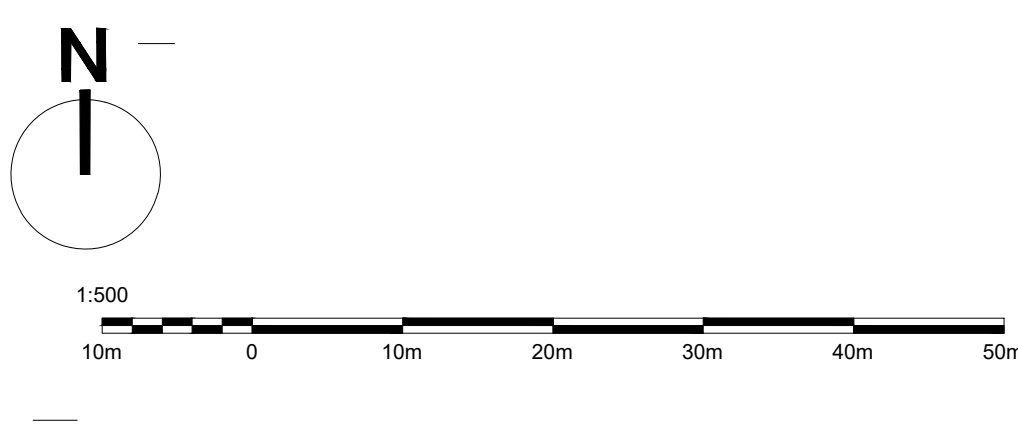


NOTE: THIS DRAWING MUST NOT BE SCALED.
THE CONTRACTOR IS TO CHECK ALL DIMENSIONS ON SITE

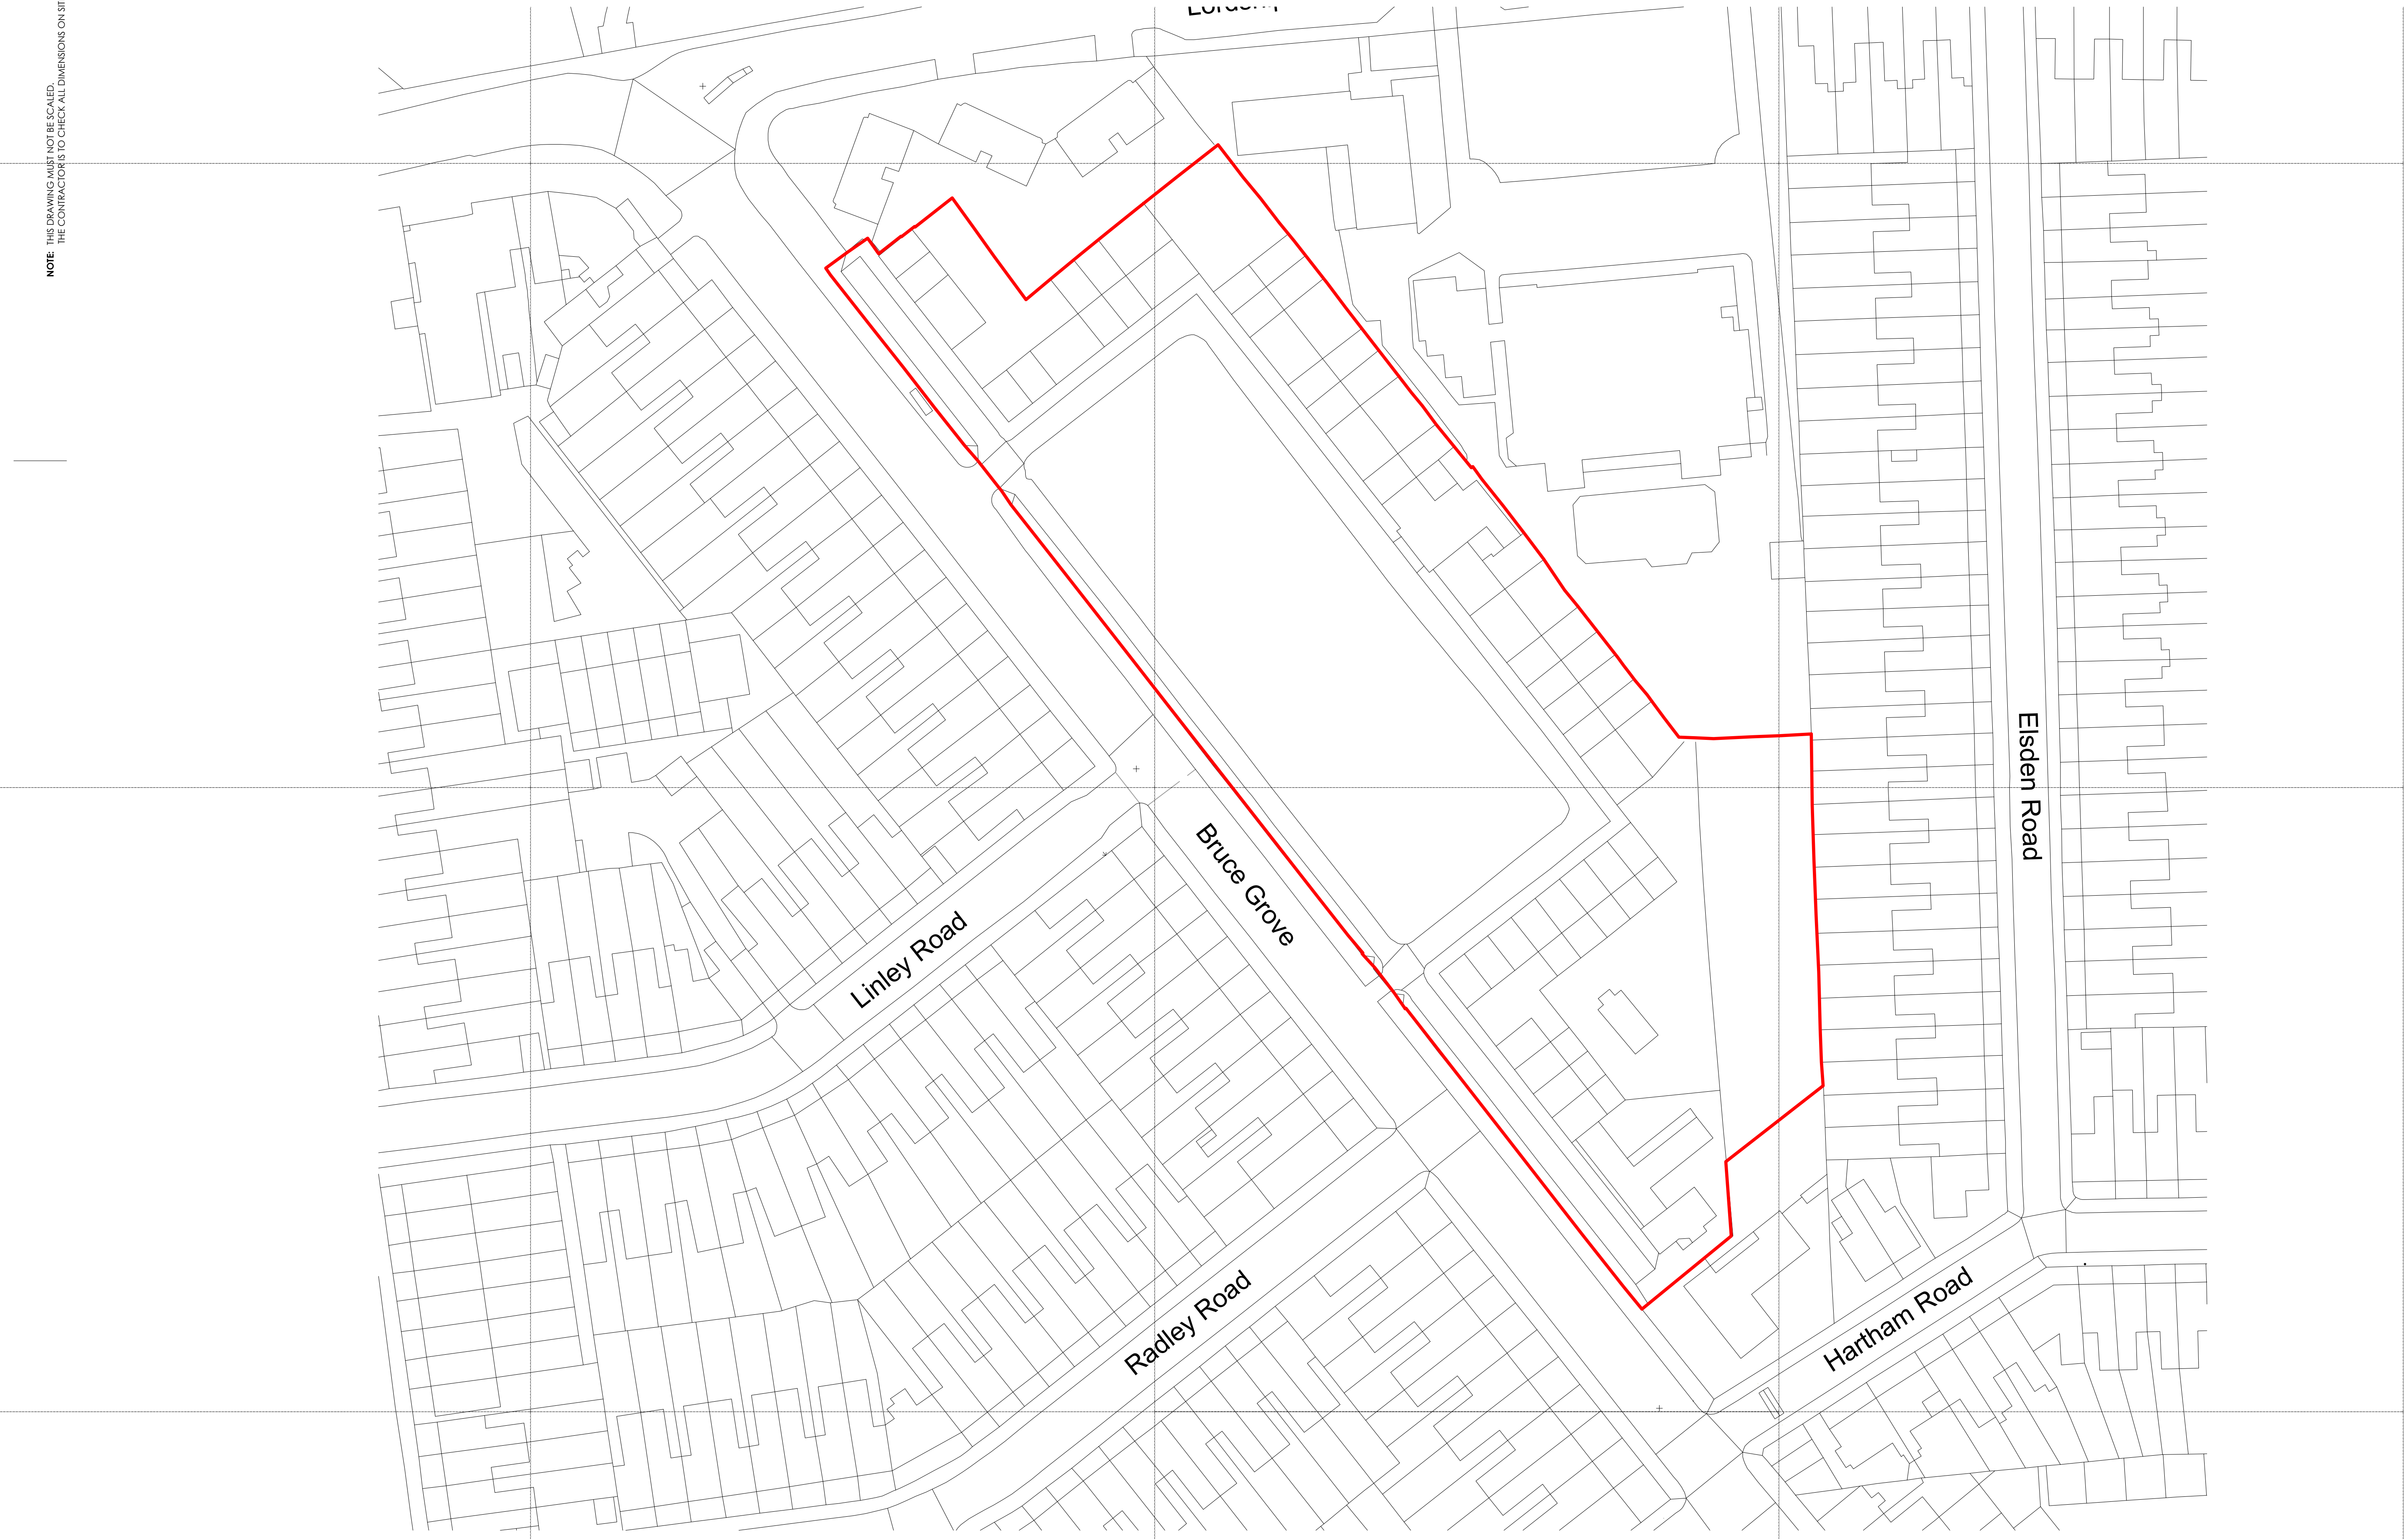

PROJECT

Edmansons Close
Bruce Grove
Haringey

CLIENT

The Drapers'

DRAWING ORIGINATOR

d+b studios
85 HOLMESDALE ROAD
LONDON, TW11 9LQ, UK
+44 (0) 7810 481 900
www.dplusbstudios.com

DRAWING TITLE

Existing Site Plan

REV		DATE	DESCRIPTION				INTL	CHK
JOB NO			SCALE	DRAWN BY		ISSUE DATE		REVISION 00
db-001			1:500 @ A1	PD		SEPT 2022		
DRAWING STATUS			CHECKED BY		PAPER SIZE			
Planning			PD		A1			
PROJECT CODE	COMPANY CODE	DOC. CODE	PACKAGE NO CODE	LEVEL	ZONE / SUBZONE	SUB ZONE	DRAWING NUMBER	
EC	d+b	PA	XXX	00	XX	XXX	010	