




NOTE: THIS DRAWING MUST NOT BE SCALED.
THE CONTRACTOR IS TO CHECK ALL DIMENSIONS ON SITE

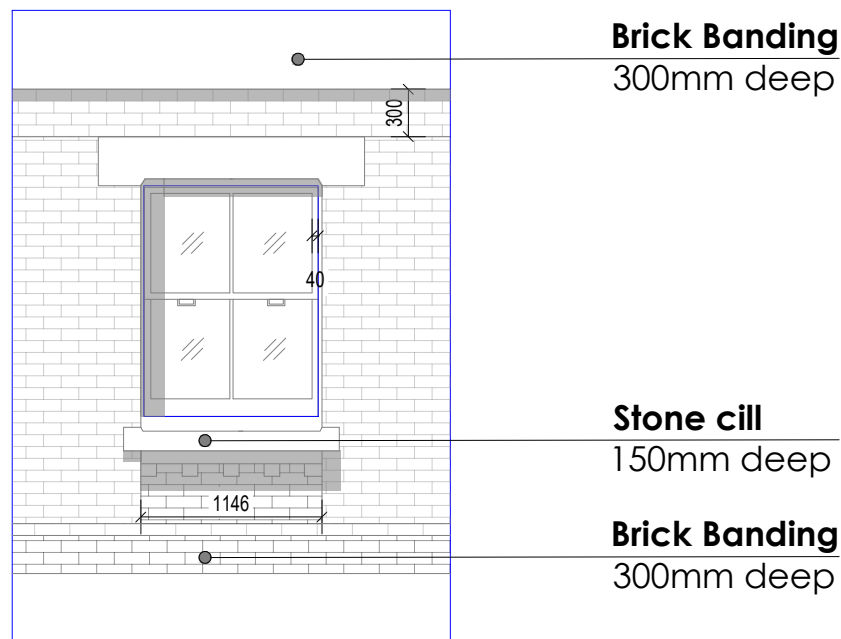


EXISTING WINDOW FRONT ELEVATION
GROUND

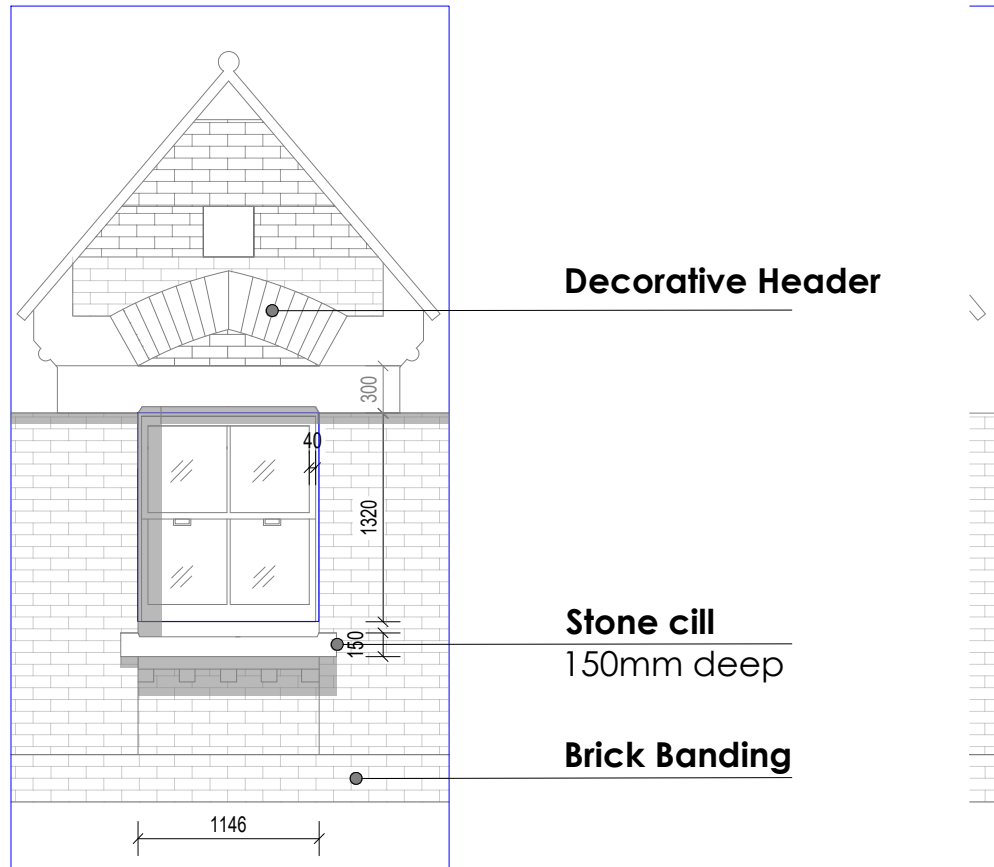


EXISTING WINDOW FRONT ELEVATION
FIRST

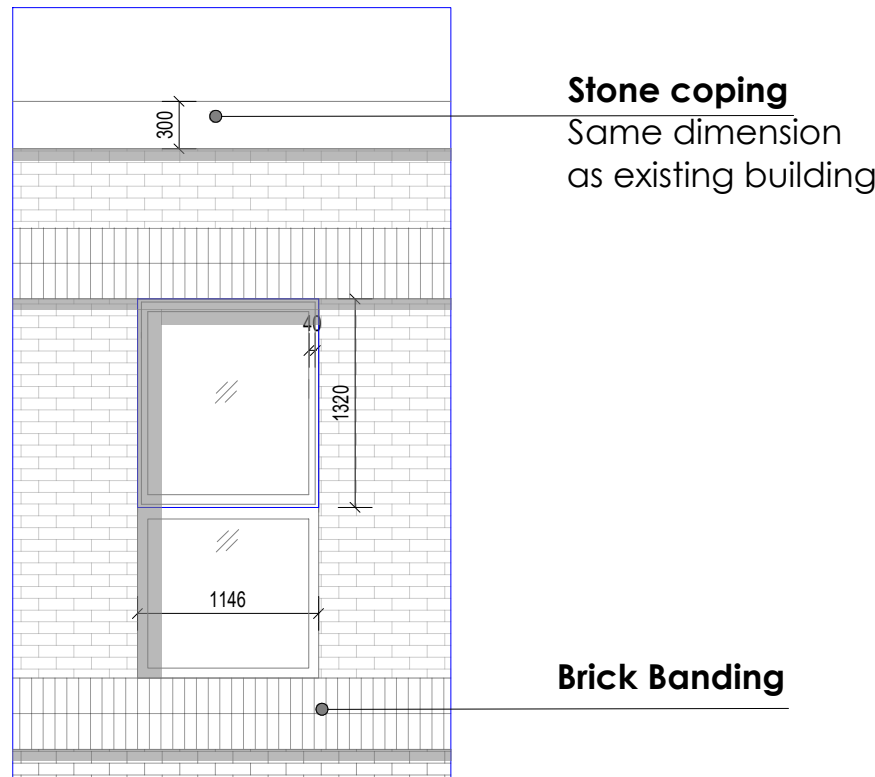


PROPOSED NEW WINDOW
PAVILIONS & APARTMENT BUILDING

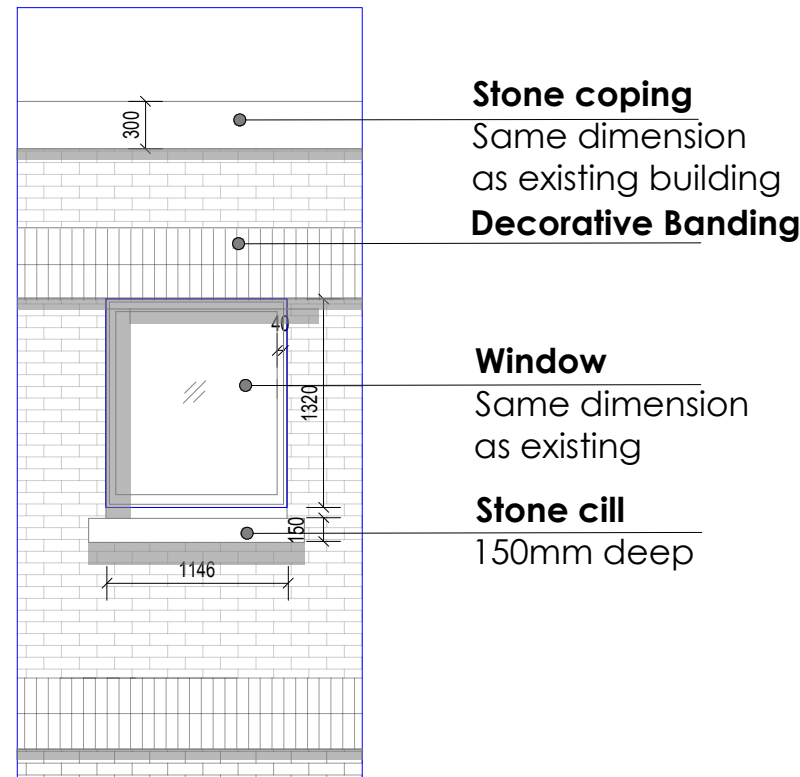


PROPOSED NEW WINDOW
PAVILION BUILDINGS

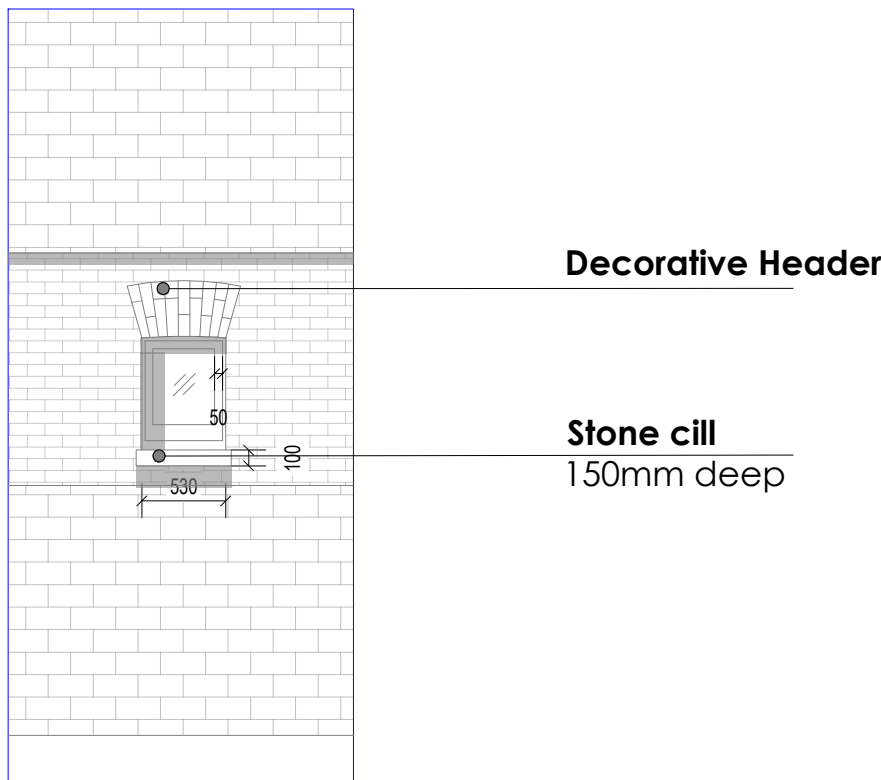

EXISTING WINDOW REAR ELEVATION
GROUND & FIRST

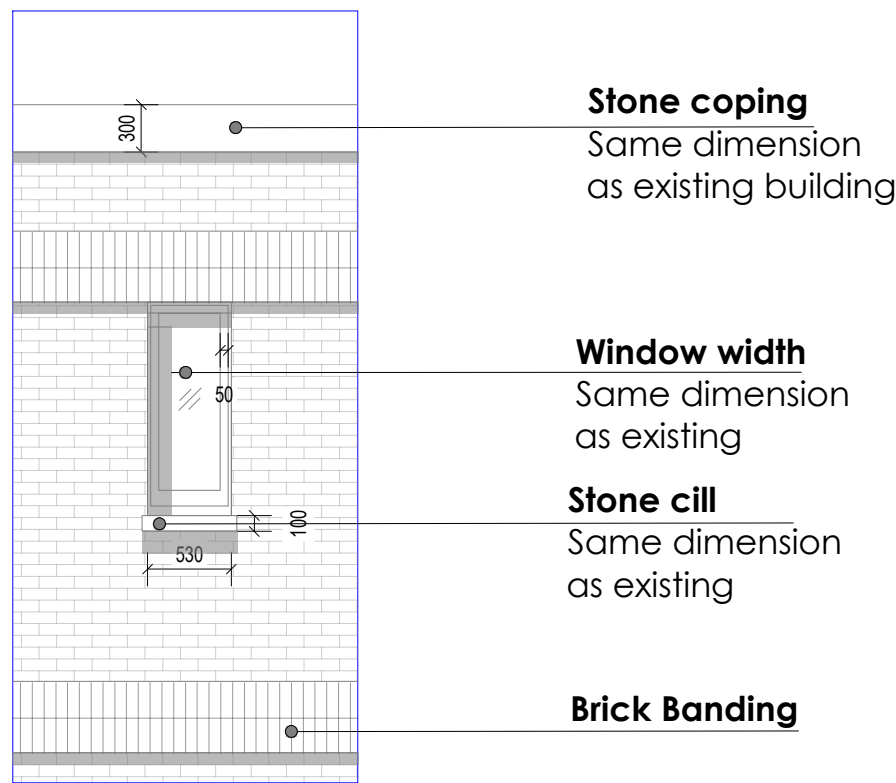

PROPOSED WINDOW (BATHROOMS)
PAVILION & APARTMENT BUILDING

 

PROJECT

Edmansons Close
Bruce Grove
Haringey

CLIENT

The Drapers'

DRAWING ORIGINATOR

d+b studios

85 HOLMESDALE ROAD
TEDDINGTON TW11 9LQ

+44 (0) 7810 481 900
www.dplusbstudios.com

DRAWING TITLE

WINDOWS
EXISTING & PROPOSED

JOB NO db-001		SCALE 1:50 @ A2	DRAWN BY PD		ISSUE DATE SEPT 2022		REVISION 00
DRAWING STATUS PLANNING			CHECKED BY PD		PAPER SIZE A2		
PROJECT CODE	COMPANY CODE	DOC. CODE	PACKAGE NO CODE	LEVEL	ZONE / SUBZONE	SUB ZONE	DRAWING NUMBER
EC	d+b	P	XXX	00	XX	XXX	150