



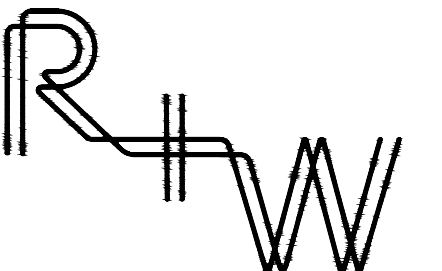

Notes
This drawing to be read in conjunction with all relevant Consultants information, drawings and specifications
All dimensions are in mm unless otherwise stated. All levels are finished floor levels unless otherwise stated
Any discrepancies between drawings, schedules or specifications are to be reported to the Contract Administrator or Architect at once.
Do not scale - all dimensions to be checked on site
© copyright redwhite design Ltd

Rev	Date	Revision
-	-	-

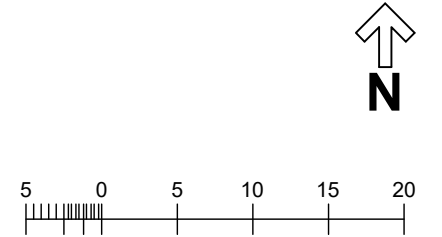

1 Mills Court, Shoreditch, London, EC2A 3BF
studio@redandwhitedesign.co.uk
www.redandwhitedesign.co.uk
+44 (0)7769 907331

Project
Flat 3, 17 Woodland Rise, N10 3UP

Drawing Title	Drawn By
Proposed OS Plan (As Existing)	IS

Scale	Project No
1:500 @ A3	22-045



Drawing Status	Date
Planning	November 2022

Drawing No	Revision
22-045-P01	-



Notes
This drawing to be read in conjunction with all relevant Consultants information, drawings and specifications
All dimensions are in mm unless otherwise stated. All levels are finished floor levels unless otherwise stated
Any discrepancies between drawings, schedules or specifications are to be reported to the Contract Administrator or Architect at once.
Do not scale - all dimensions to be checked on site
© copyright redwhite design Ltd

Rev	Date	Revision
-	-	-

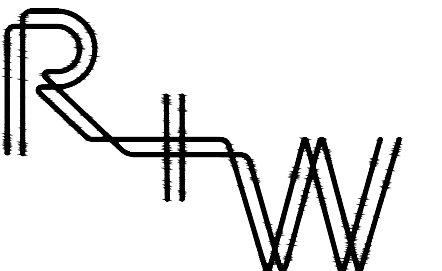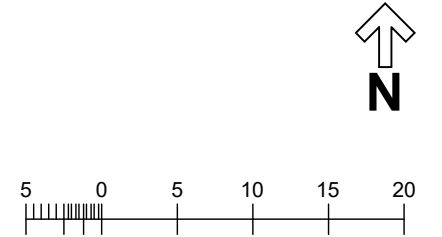

1 Mills Court, Shoreditch, London, EC2A 3BF
studio@redandwhitedesign.co.uk
www.redandwhitedesign.co.uk
+44 (0)7769 907331

Project
Flat 3, 17 Woodland Rise, N10 3UP

Drawing Title	Drawn By
Proposed OS Plan (As Existing)	IS


Scale	Project No
1:500 @ A3	22-045

Drawing Status	Date
Planning	November 2022


Drawing No	Revision
22-045-P01	-

Notes
This drawing to be read in conjunction with all relevant Consultants information, drawings and specifications
All dimensions are in mm unless otherwise stated. All levels are finished floor levels unless otherwise stated
Any discrepancies between drawings, schedules or specifications are to be reported to the Contract Administrator or Architect at once.
Do not scale - all dimensions to be checked on site
© copyright redwhite design Ltd



Rev	Date	Revision
-	-	-

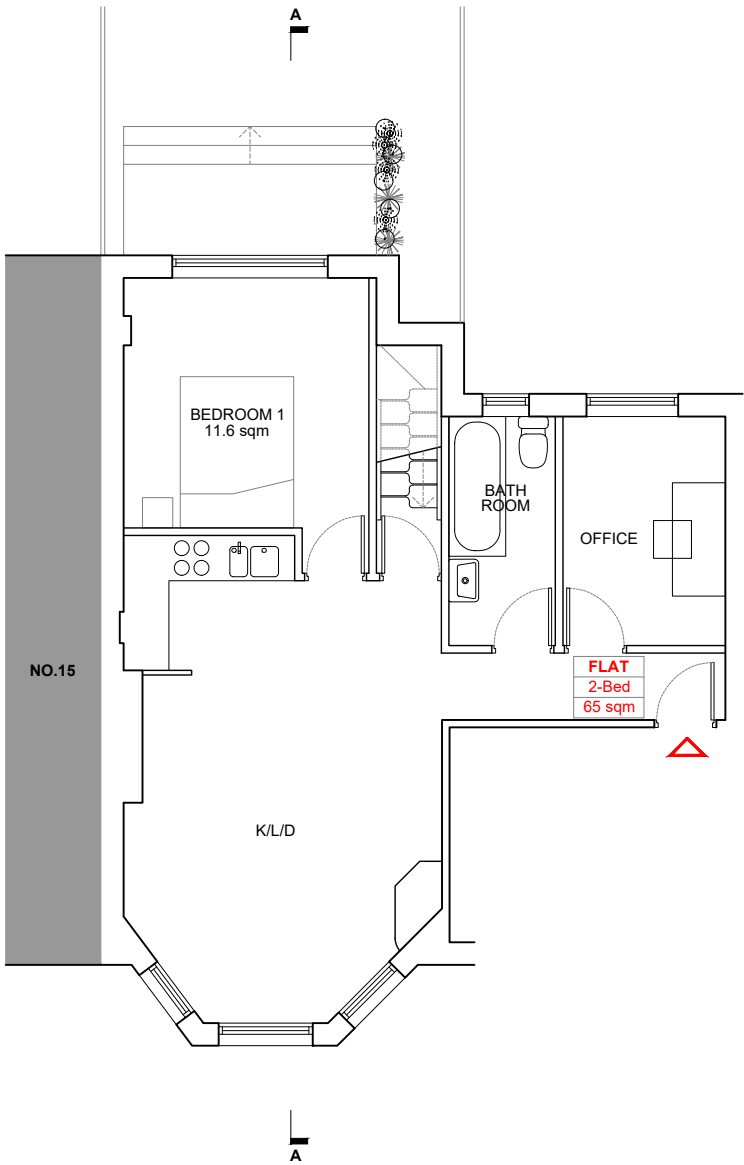

Proposed Upper Ground Floor Plan

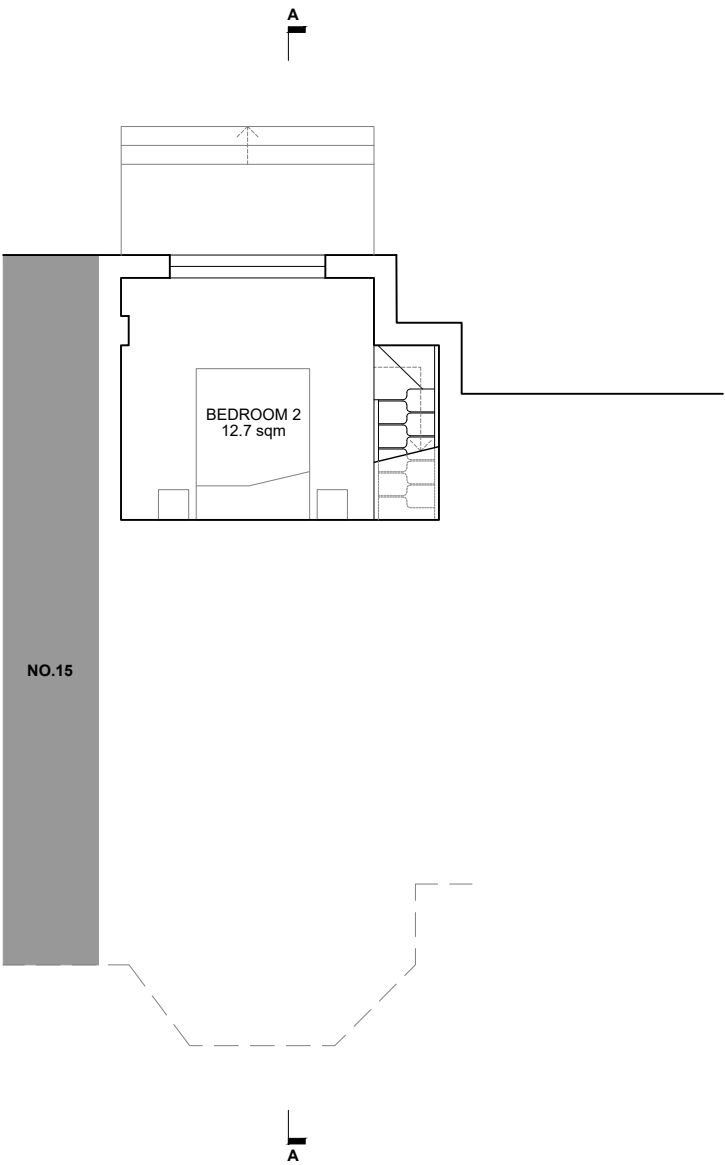

Proposed Lower Ground Floor Plan

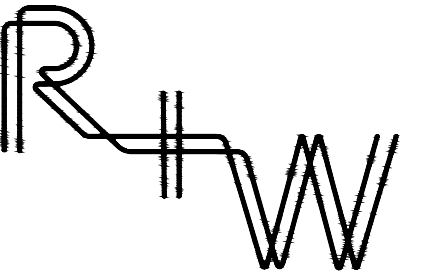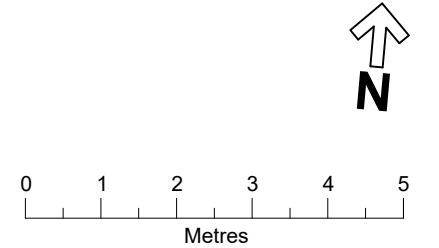

1 Mills Court, Shoreditch, London, EC2A 3BF
studio@redandwhitedesign.co.uk
www.redandwhitedesign.co.uk
+44 (0)7769 907331

Project
Flat 3, 17 Woodland Rise, N10 3UP


Drawing Title Proposed Upper and Lower Floor Plans	Drawn By IS
Scale 1:100 @ A3	Project No 22-045
Drawing Status Planning	Date November 2022
Drawing No 22-045-P02	Revision -

Notes
This drawing to be read in conjunction with all relevant Consultants information, drawings and specifications
All dimensions are in mm unless otherwise stated. All levels are finished floor levels unless otherwise stated
Any discrepancies between drawings, schedules or specifications are to be reported to the Contract Administrator or Architect at once.
Do not scale - all dimensions to be checked on site
© copyright redwhite design Ltd



Rev	Date	Revision
-	-	-



Proposed Rear Elevation (North facing)

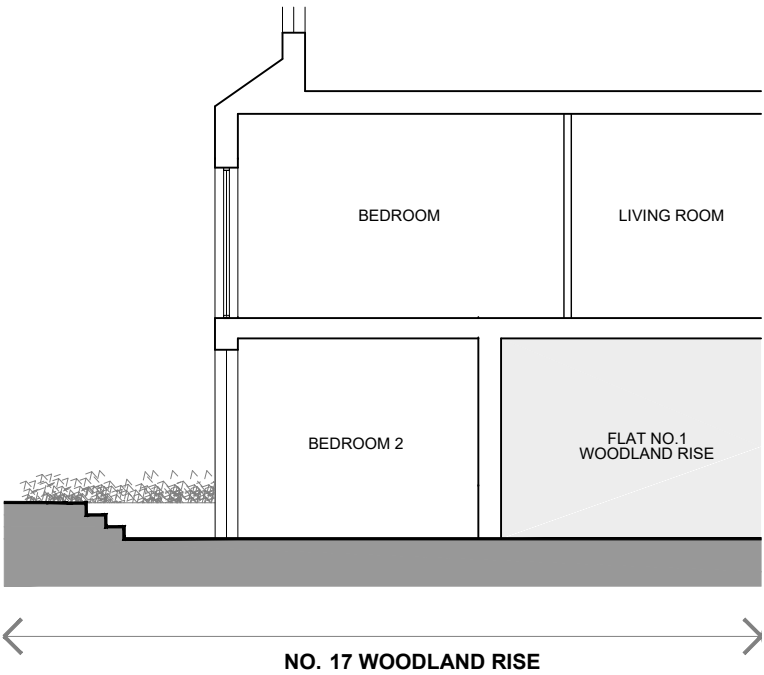

Proposed Section A-A

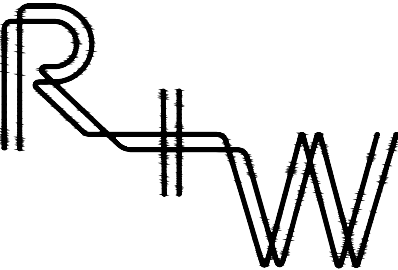 

1 Mills Court, Shoreditch, London, EC2A 3BF
studio@redandwhitedesign.co.uk
www.redandwhitedesign.co.uk
+44 (0)7769 907331

Project	
Flat 3, 17 Woodland Rise, N10 3UP	
Drawing Title	Drawn By
Proposed Rear Elevation and Section A-A	IS
Scale	Project No
1:100 @ A3	22-045
Drawing Status	Date
Planning	November 2022
Drawing No	Revision
22-045-P03	-