




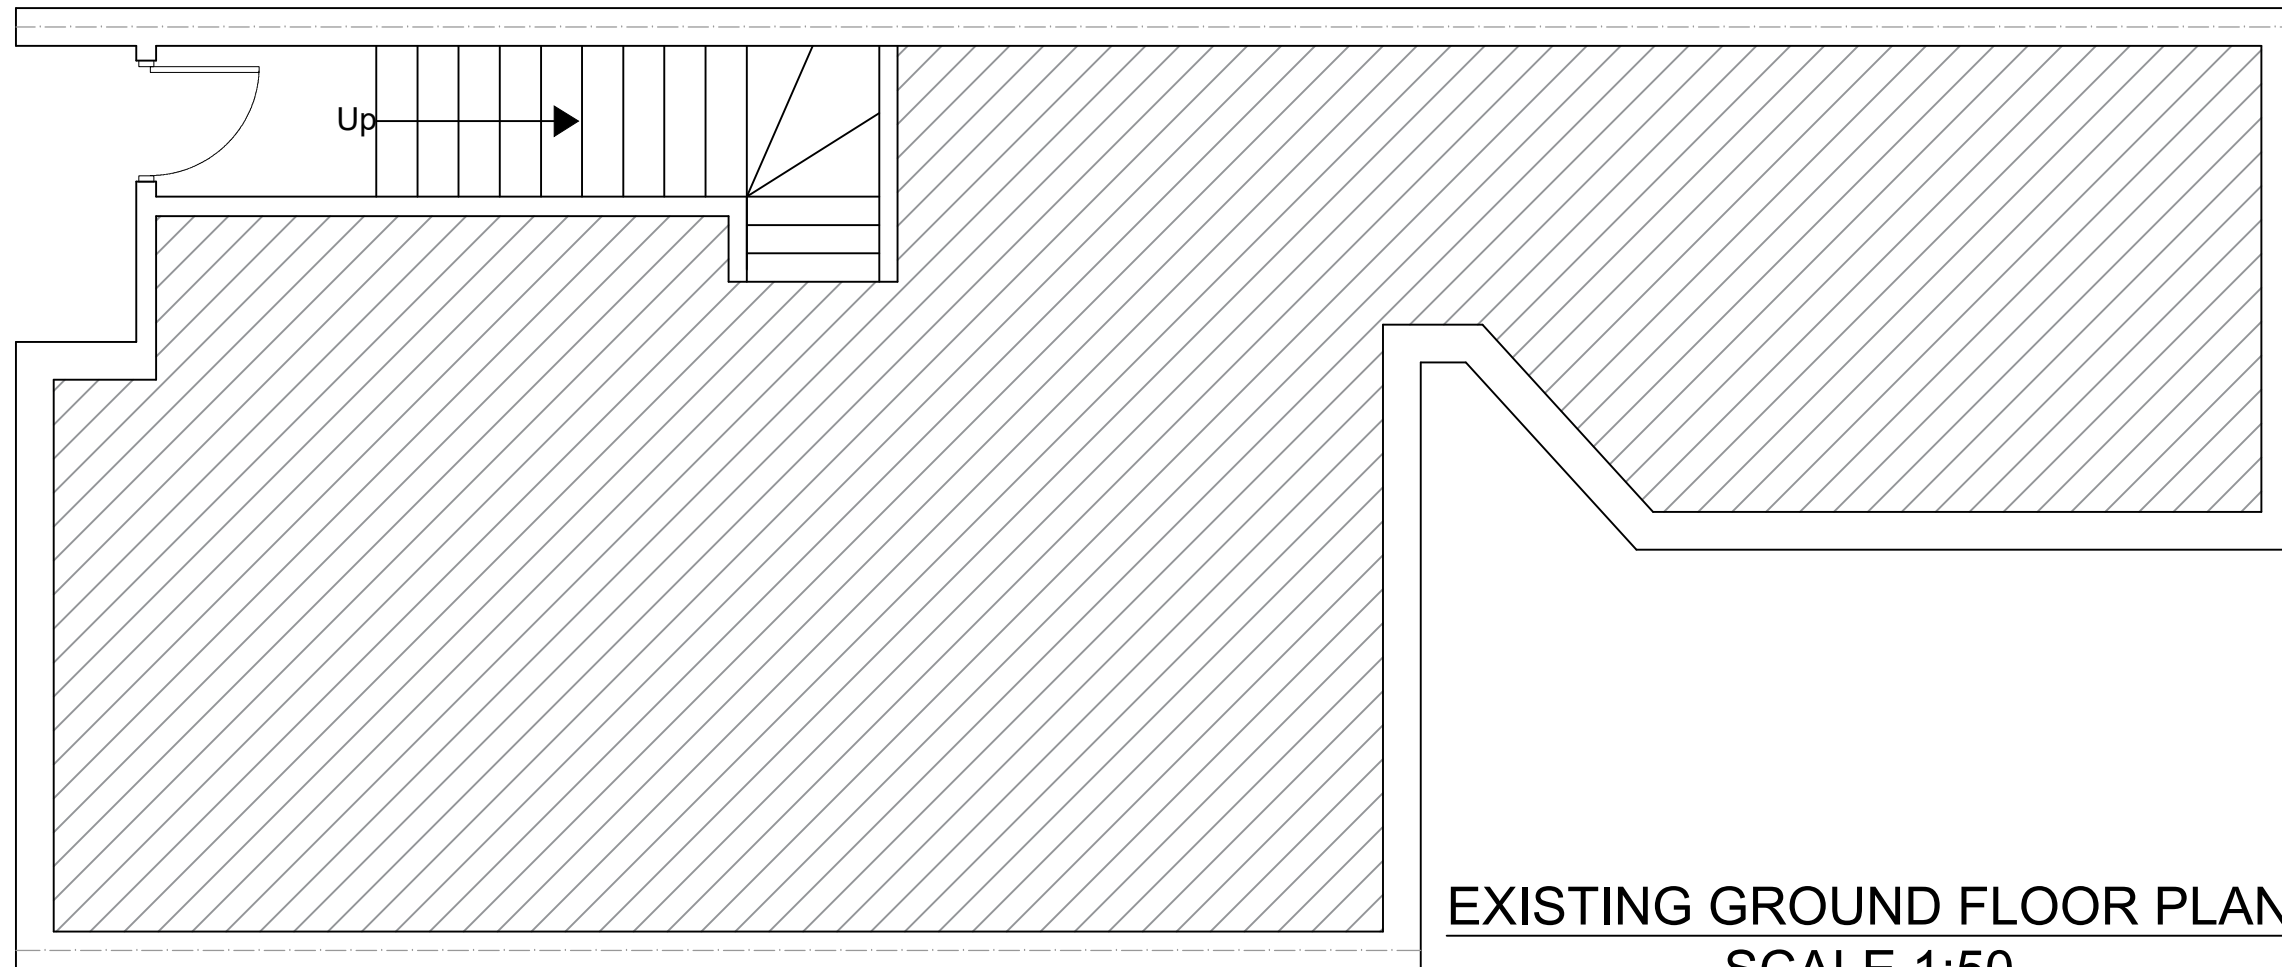

EXISTING GROUND FLOOR PLAN
SCALE 1:50

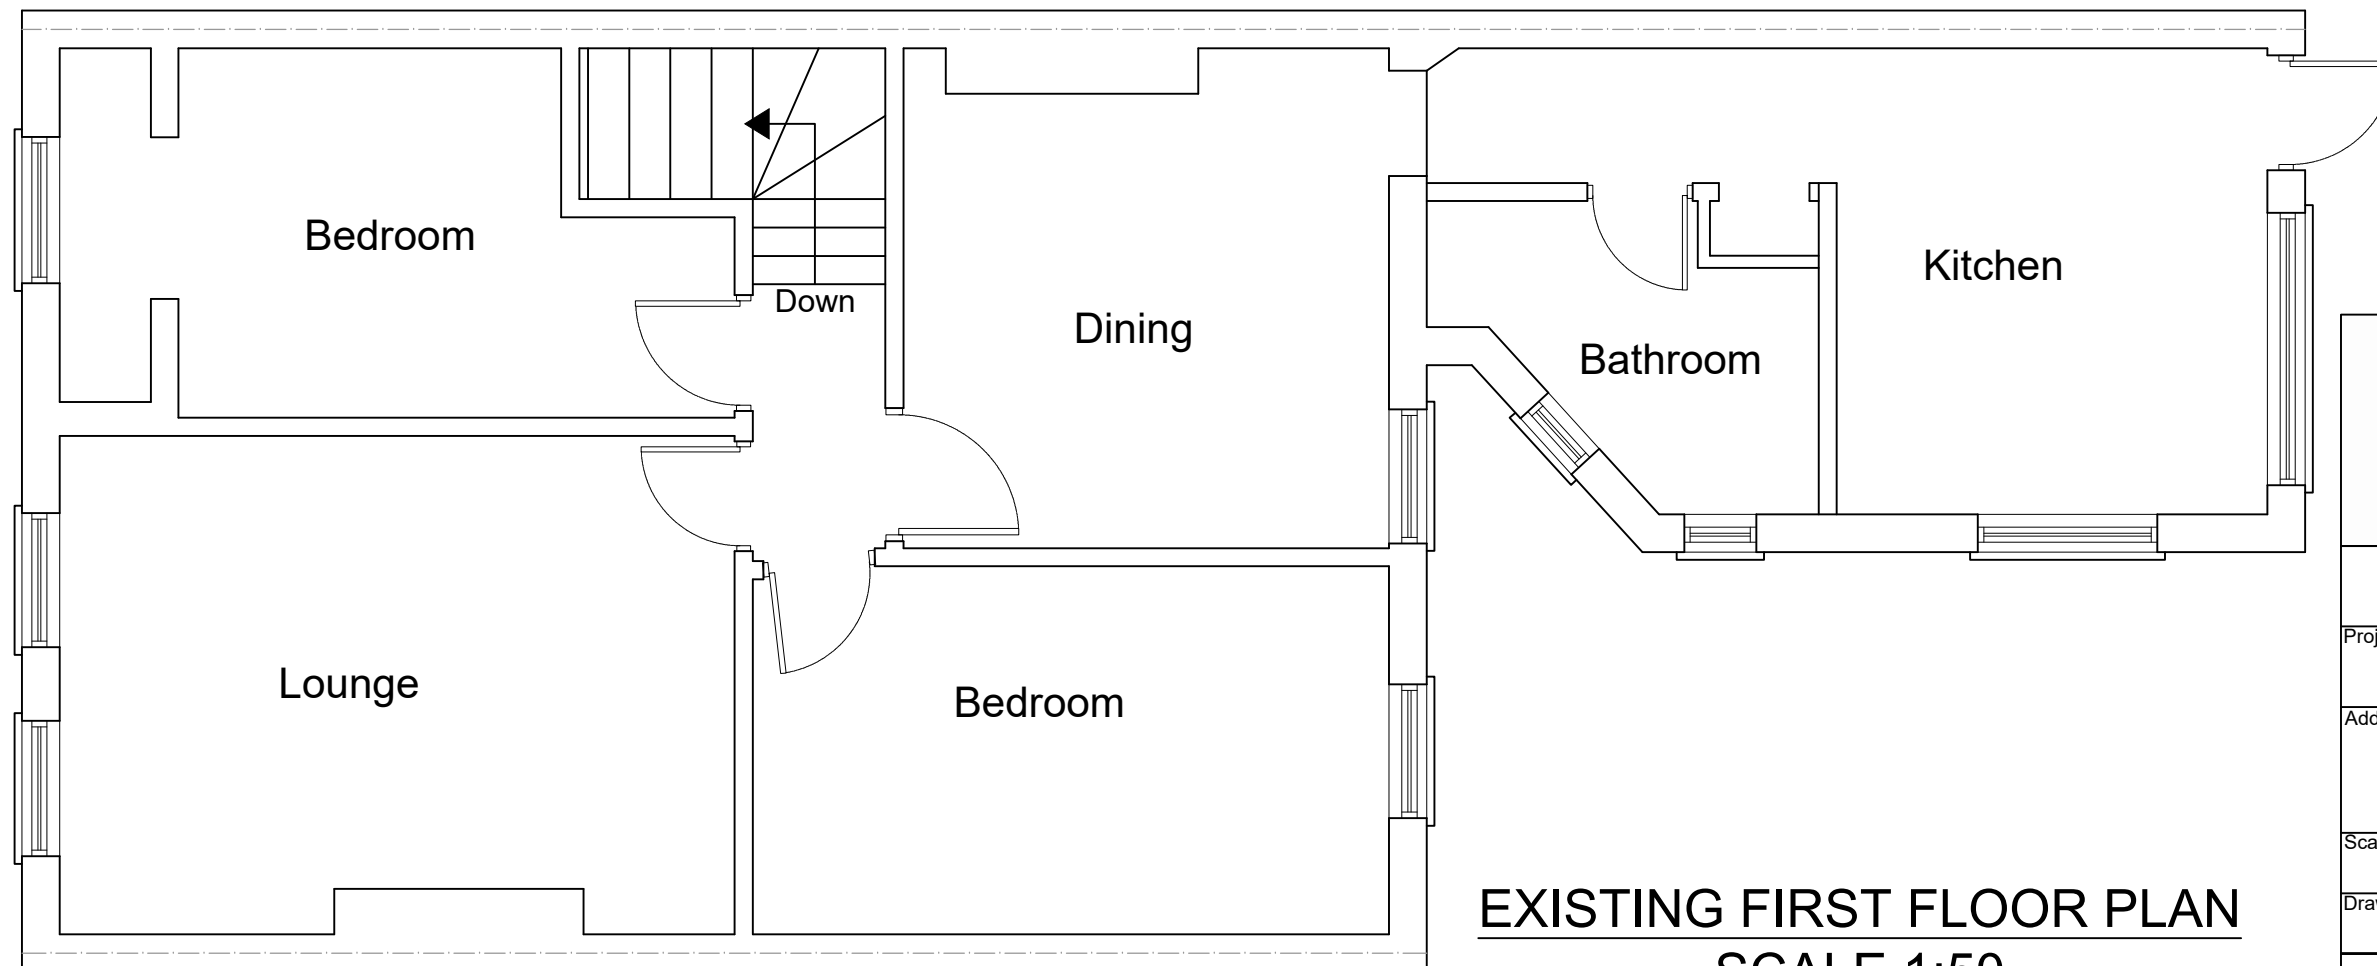

EXISTING FIRST FLOOR PLAN
SCALE 1:50

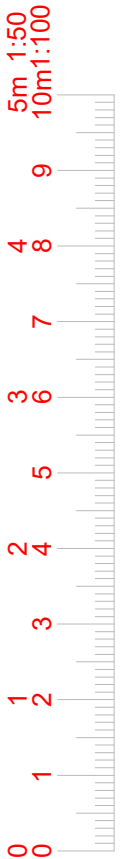

www.FastPlansUK.co.uk

Project: Loft Conversion with
Dormer to Rear.


Address: 49 SIRDAR ROAD N22 6QS

Scale: 1:50 @ A3 Dwg. no: A01


Drawn by: O.B.S Date Drawn: 09-APR-2022

For Drawings Tel: 020 3542 1777

E-mail: plans@FastPlansUK.co.uk

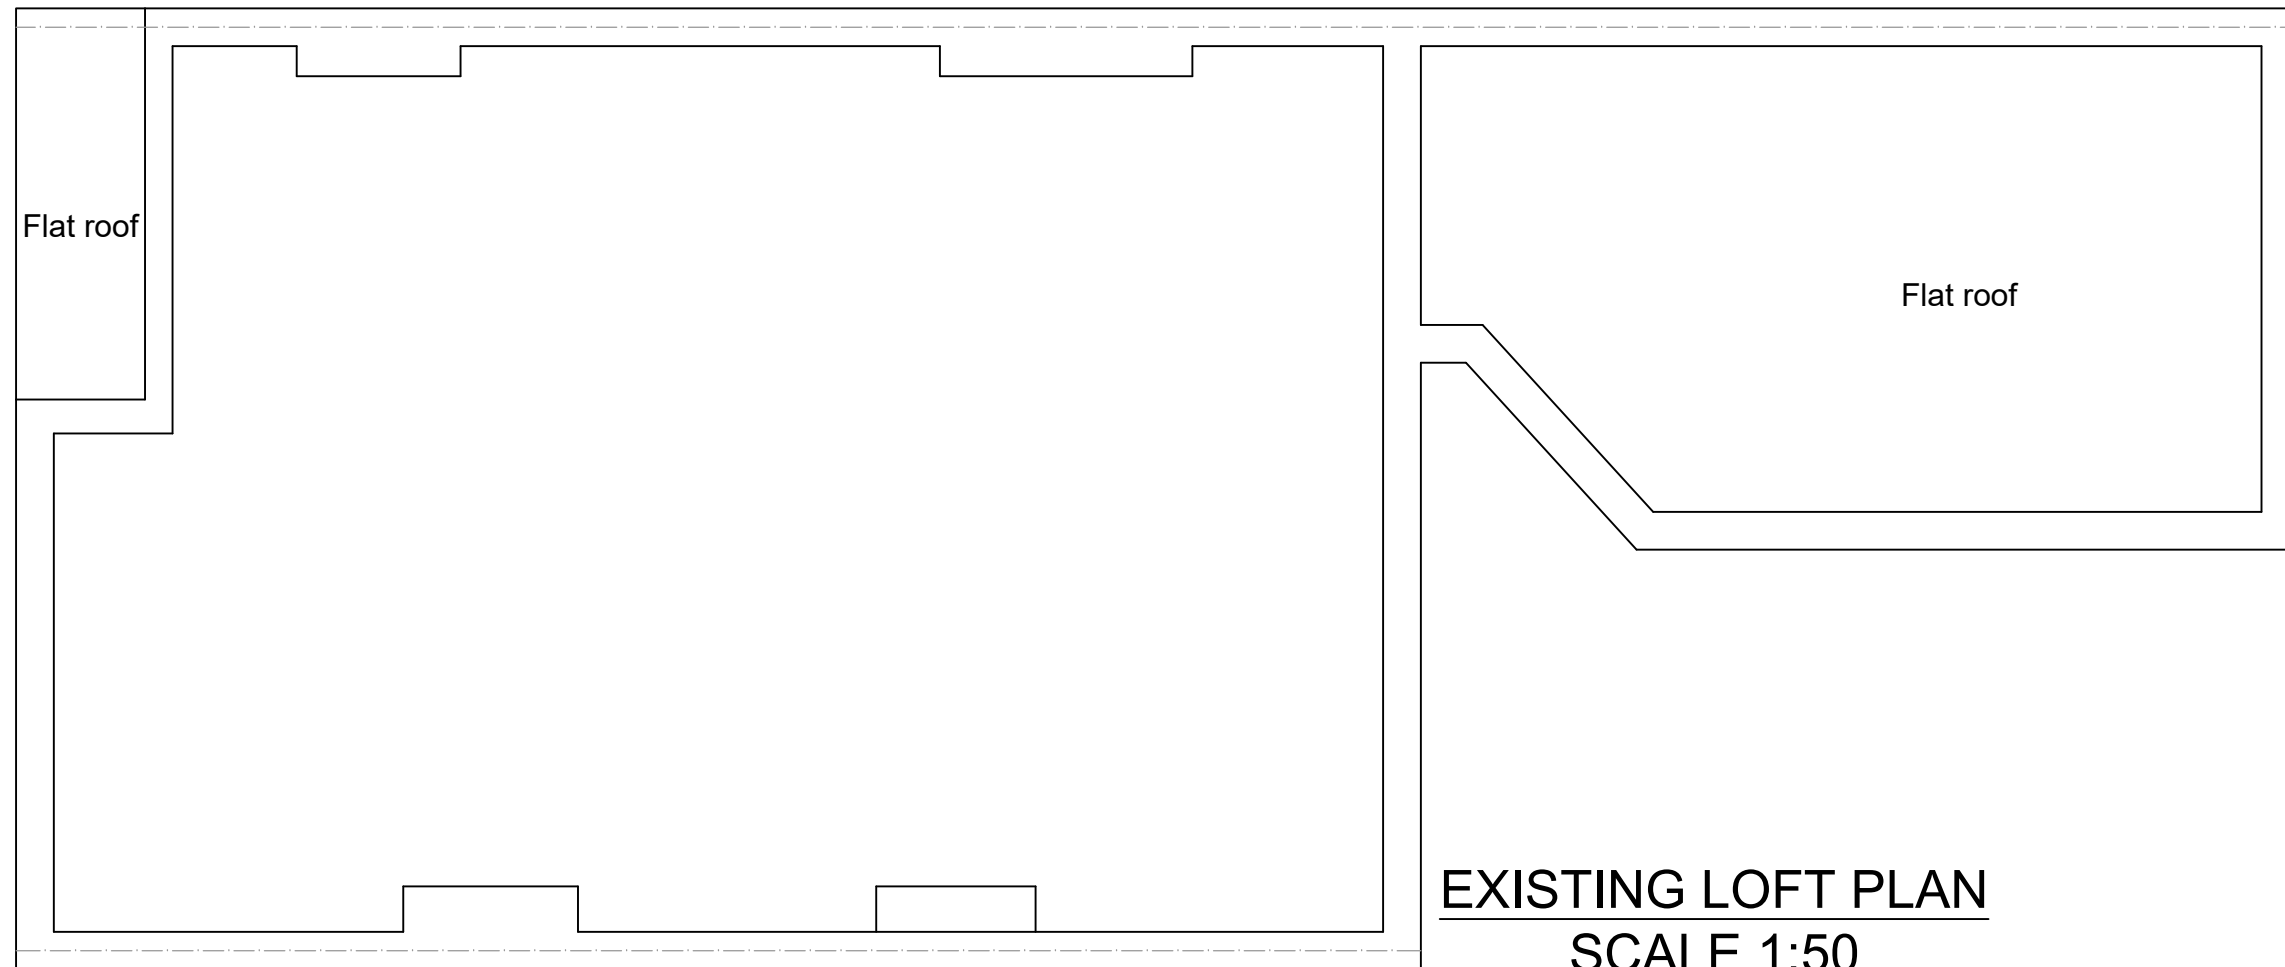

EXISTING LOFT PLAN
SCALE 1:50

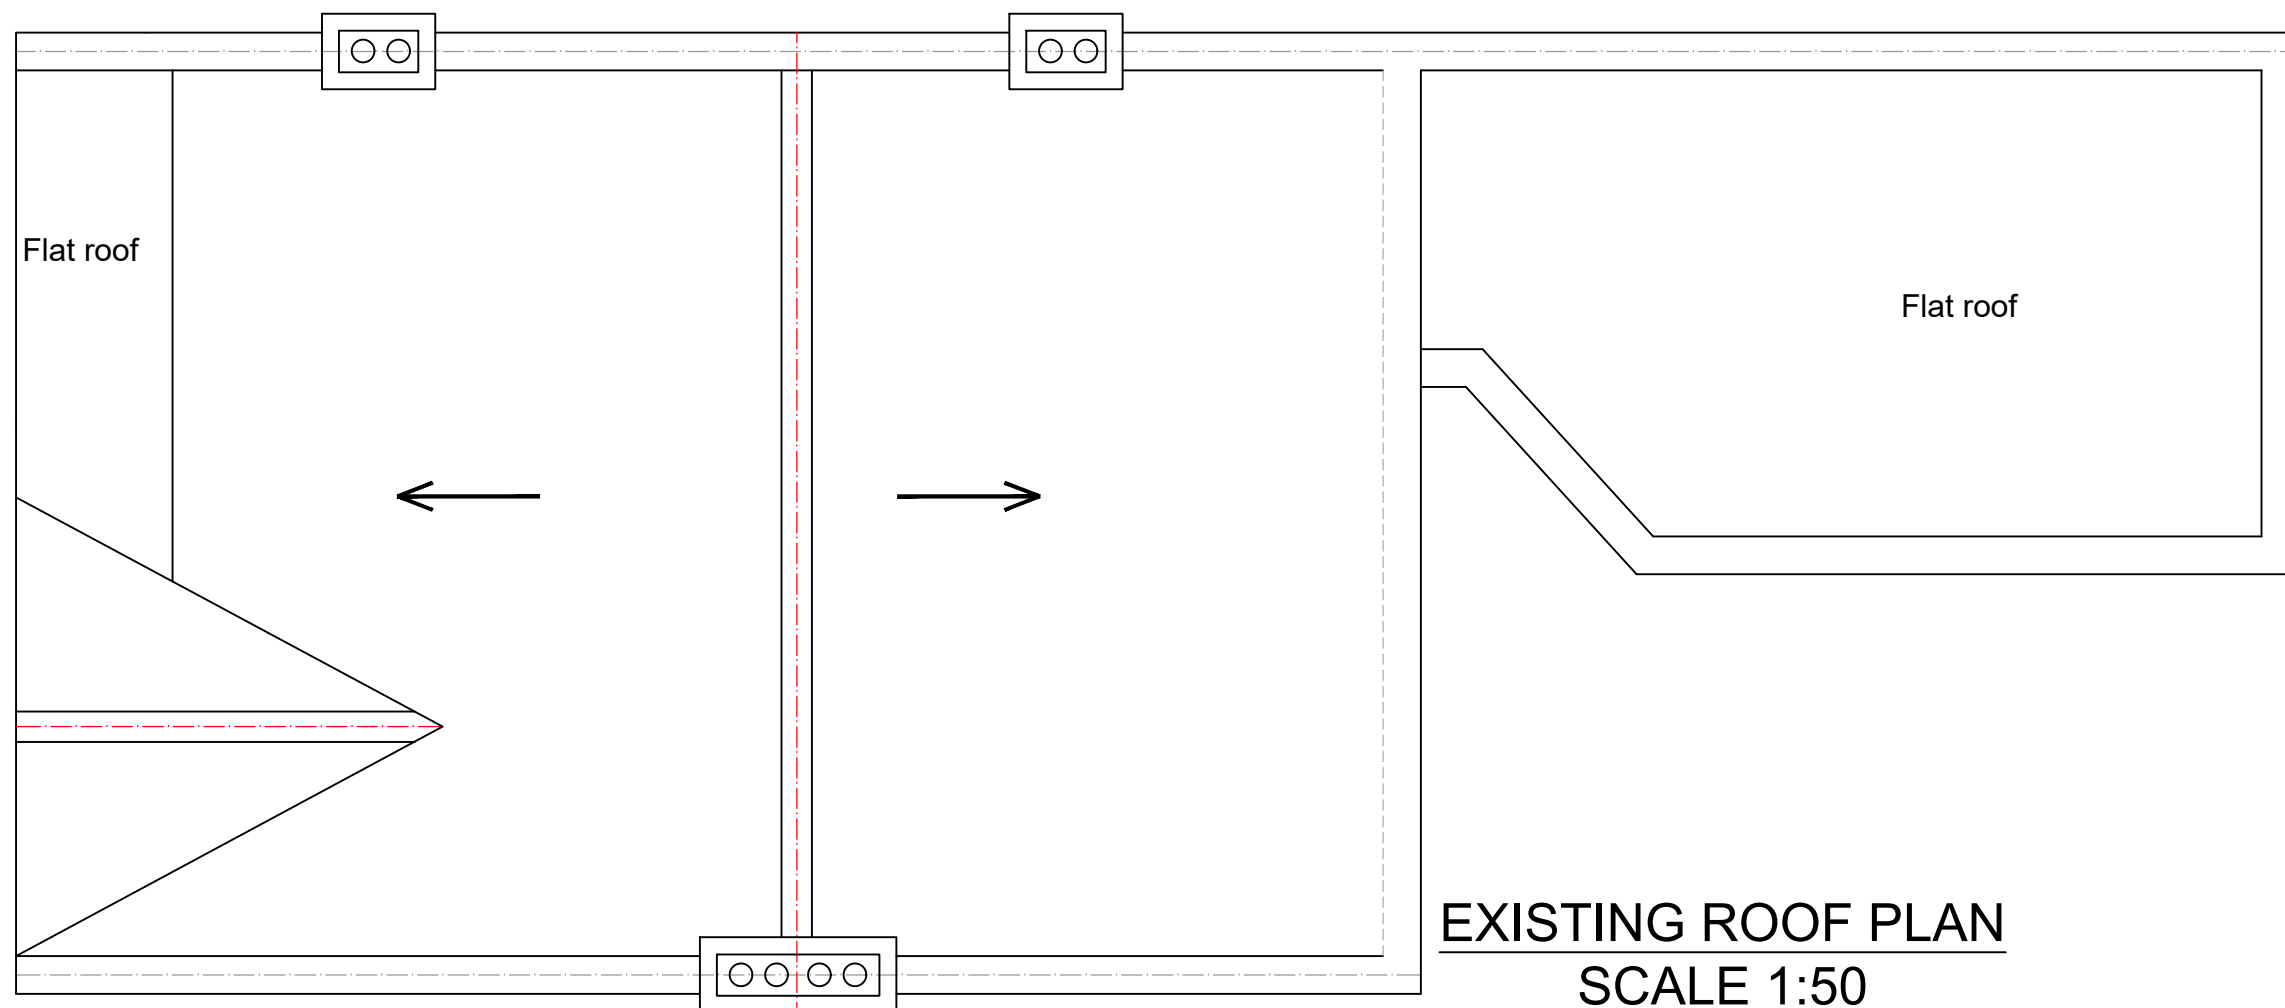

EXISTING ROOF PLAN
SCALE 1:50



www.FastPlansUK.co.uk

Project: Loft Conversion with
Dormer to Rear.


Address: 49 SIRDAR ROAD N22 6QS

Scale: 1:50 @ A3 Dwg. no: A02


Drawn by: O.B.S Date Drawn: 09-APR-2022

For Drawings Tel: 020 3542 1777


E-mail: plans@FastPlansUK.co.uk

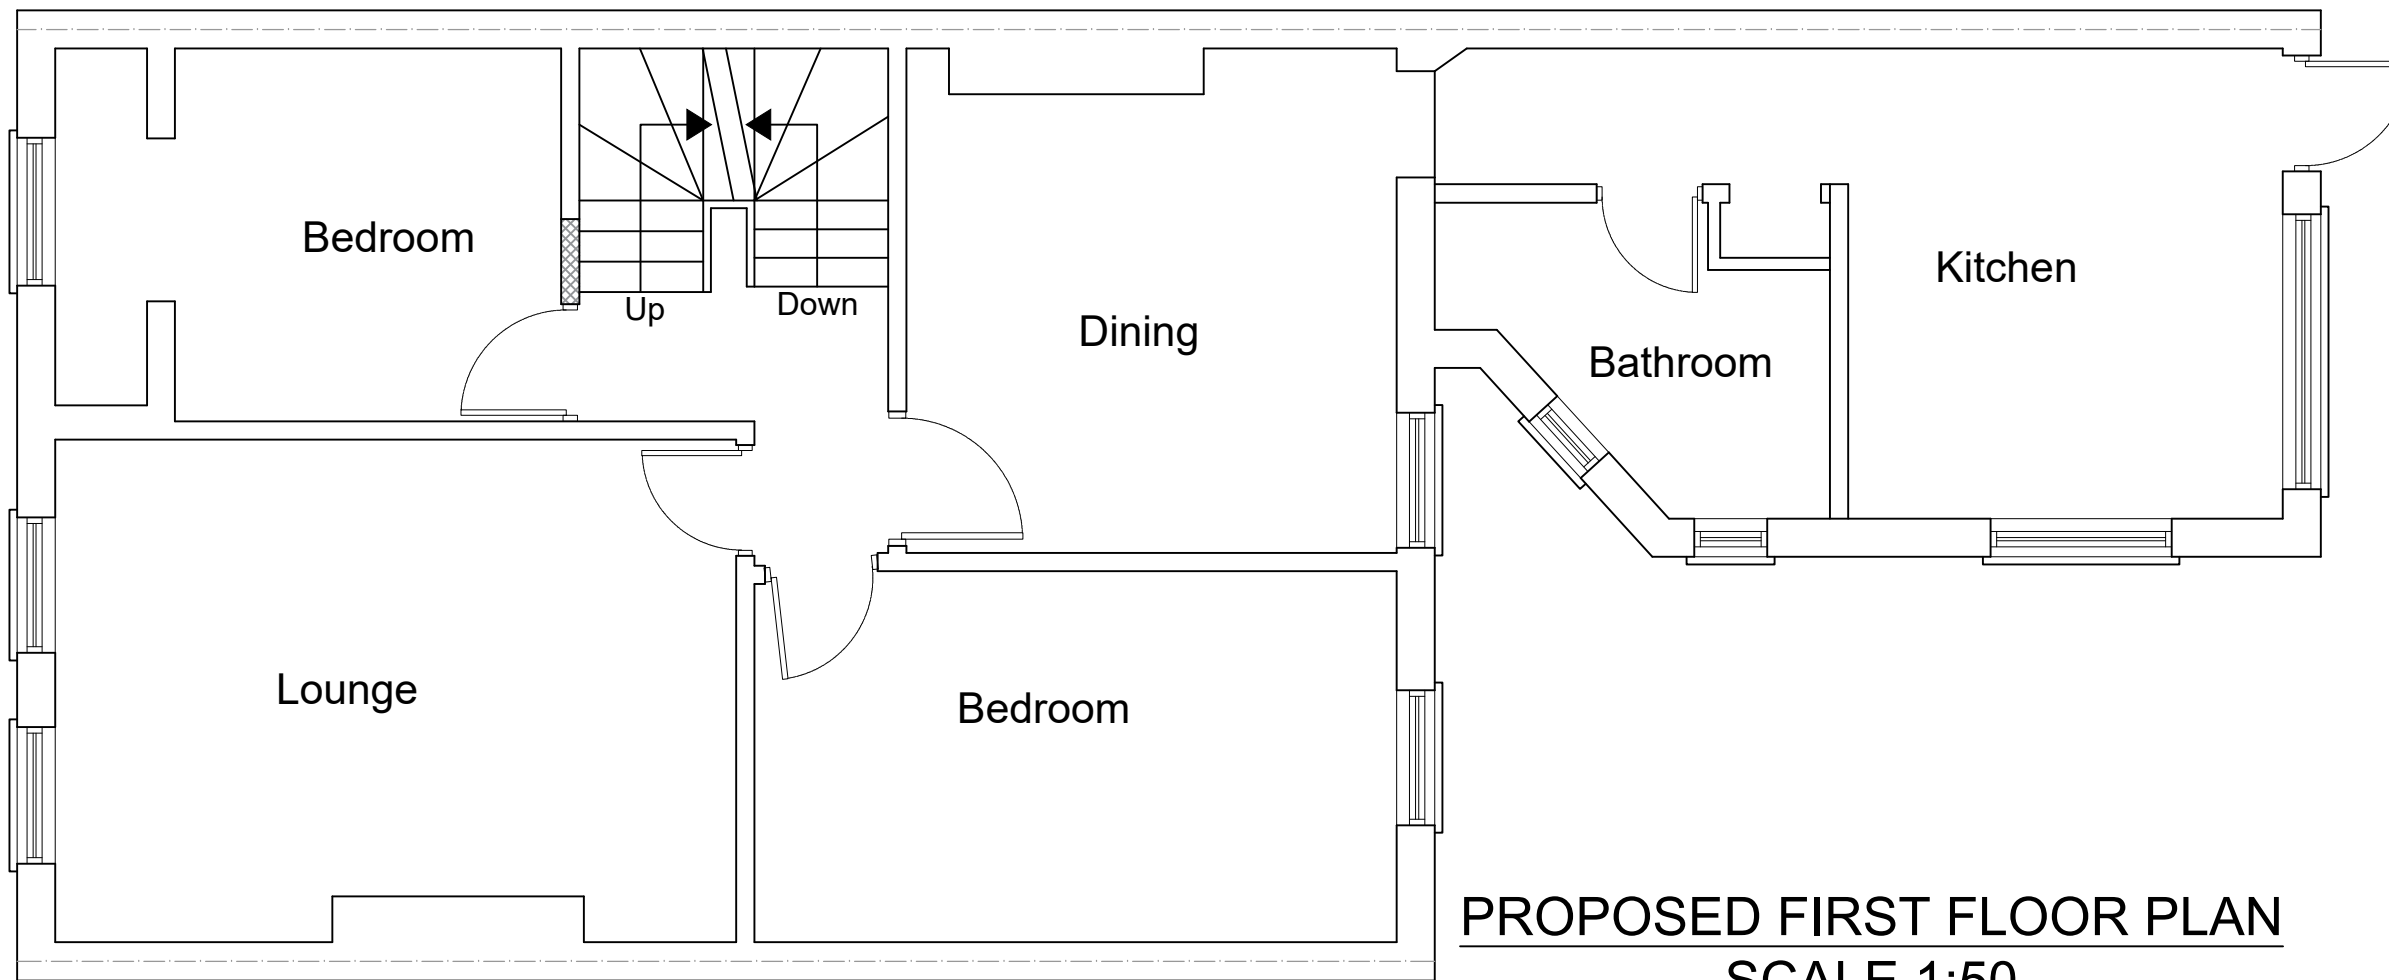

PROPOSED FIRST FLOOR PLAN
SCALE 1:50

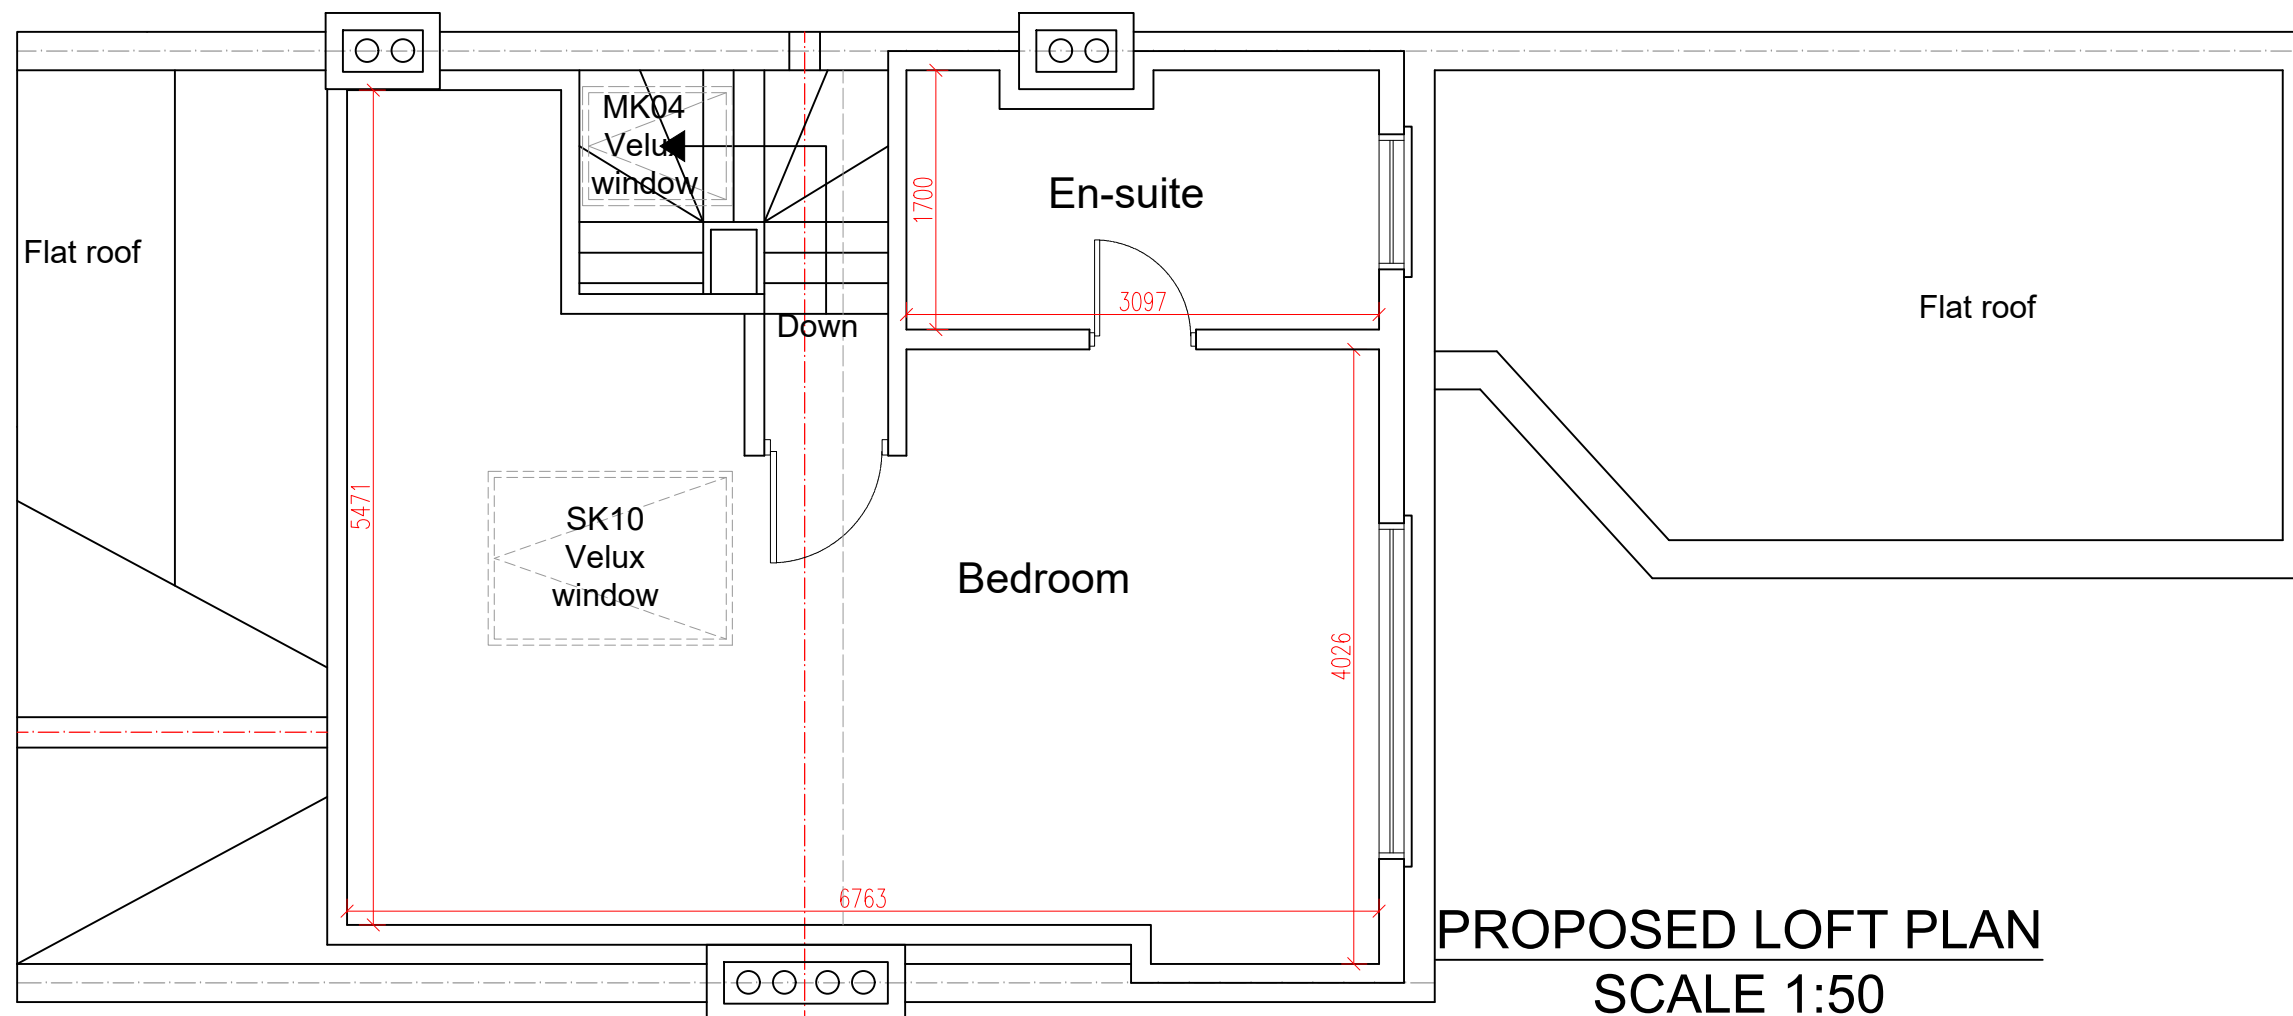

PROPOSED LOFT PLAN
SCALE 1:50

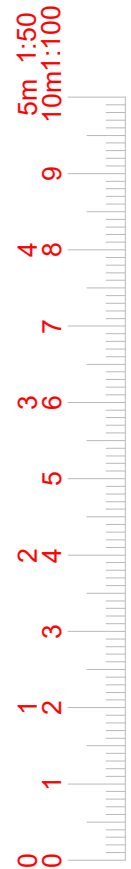

www.FastPlansUK.co.uk

Project: Loft Conversion with
Dormer to Rear.


Address: 49 SIRDAR ROAD N22 6QS

Scale: 1:50 @ A3 Dwg. no: A03

Drawn by: O.B.S Date Drawn: 09-APR-2022

For Drawings Tel: 020 3542 1777

E-mail: plans@FastPlansUK.co.uk

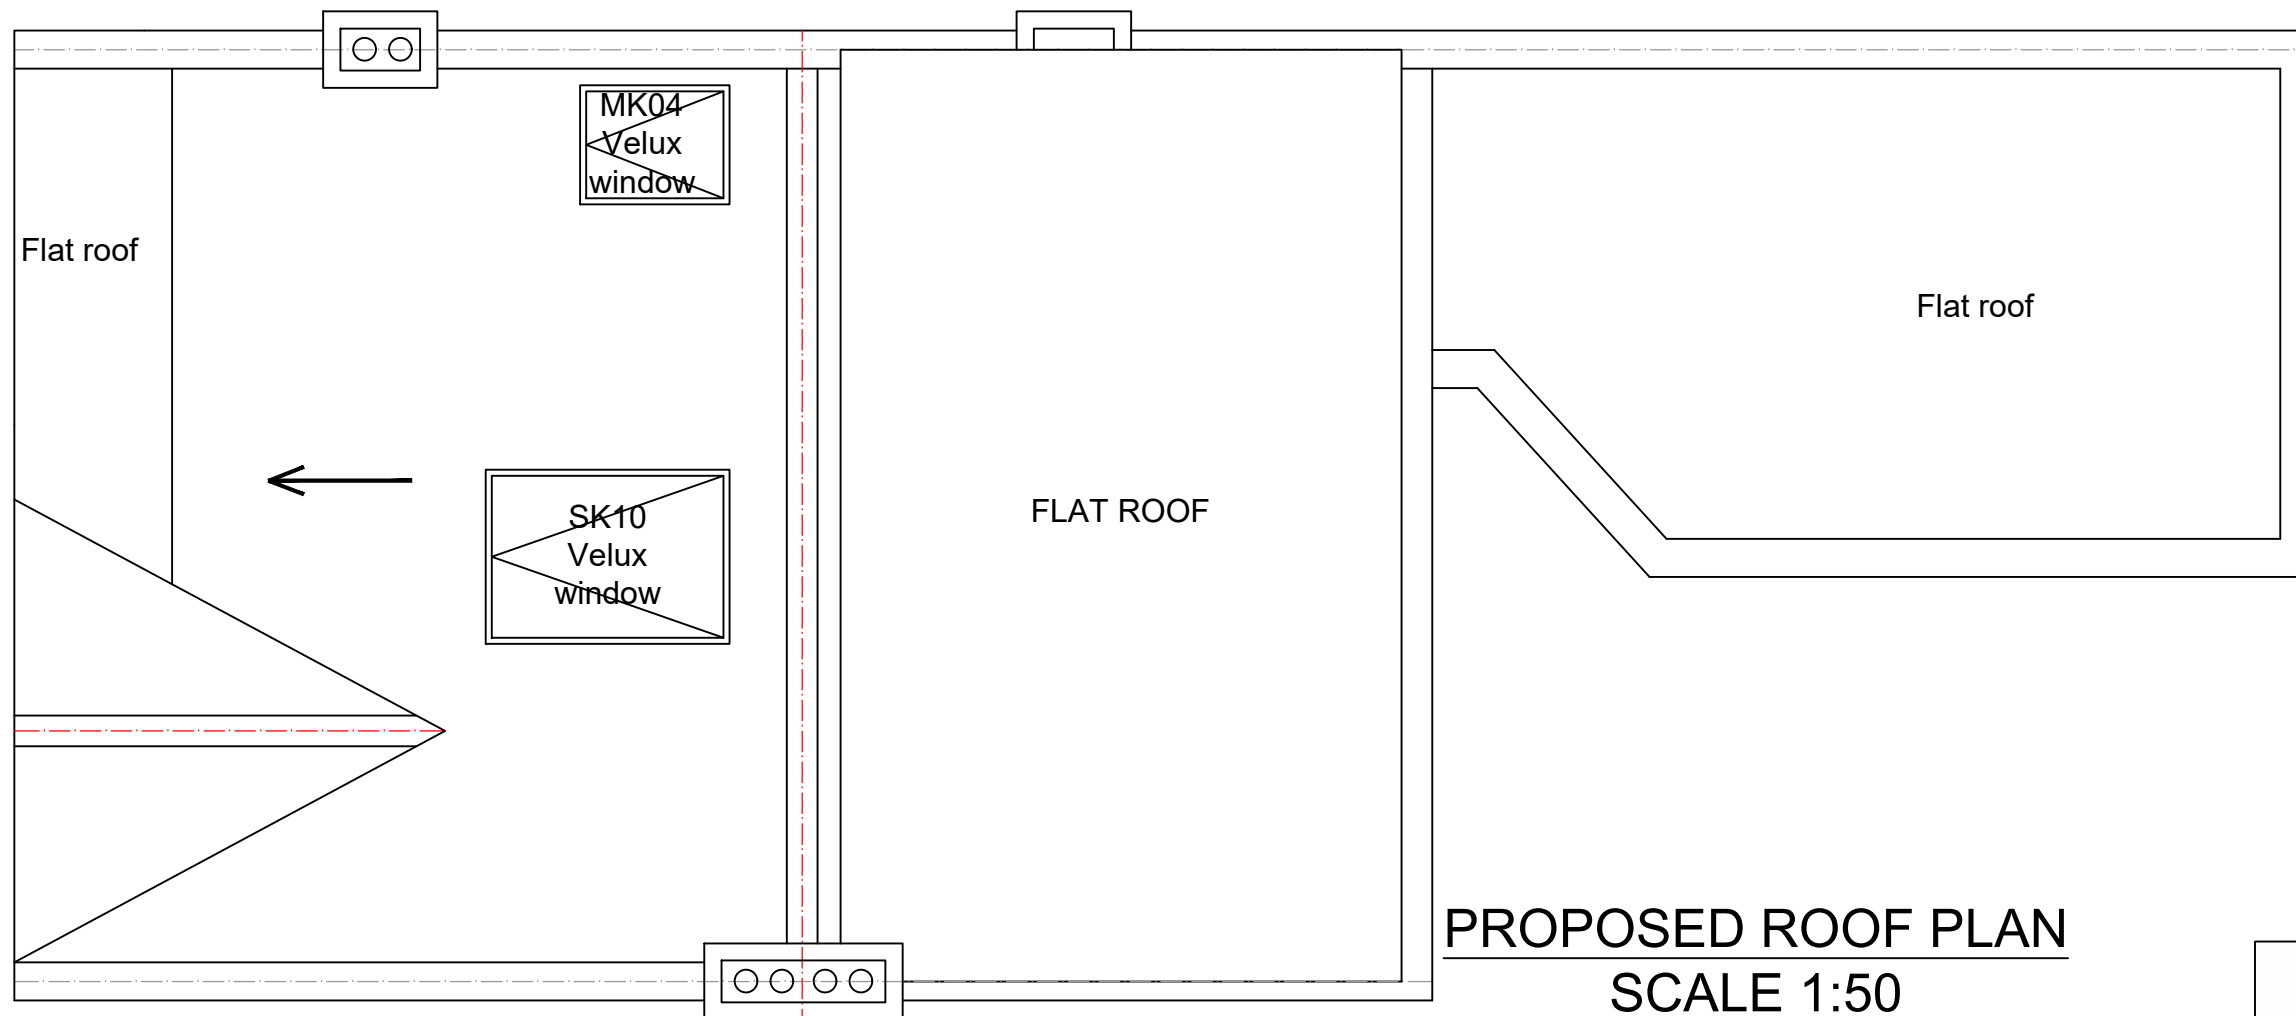

PROPOSED ROOF PLAN
SCALE 1:50



www.FastPlansUK.co.uk

Project:
EXTENSION

Address:
142 HAVERING ROAD,
RM1 4RD

Scale: 1:50 @ A3
Dwg. no: A04


Drawn by: O.B.S
Date Drawn: 06-APR-2022

For Drawings Tel: 020 3542 1777


E-mail: plans@FastPlansUK.co.uk




EXISTING ELEVATION SIDE A
SCALE 1:100

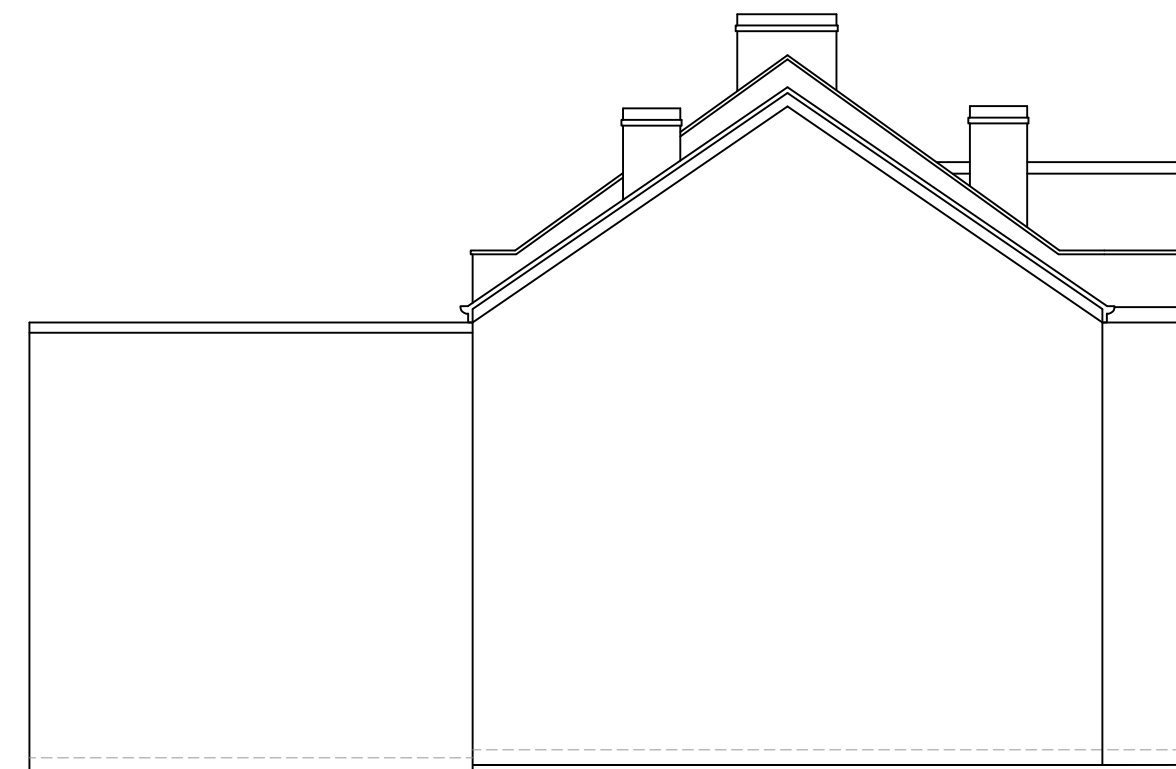


EXISTING ELEVATION SIDE B
SCALE 1:100

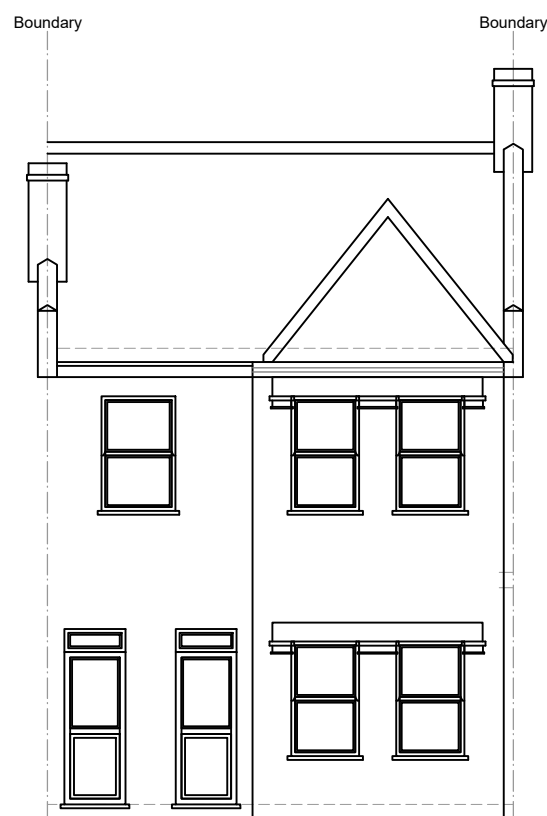

EXISTING FRONT ELEVATION
SCALE 1:100

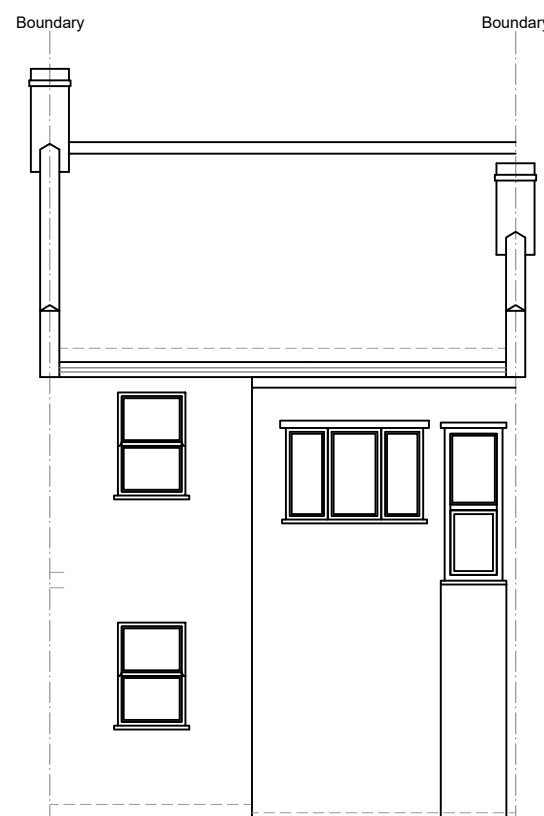

EXISTING REAR ELEVATION
SCALE 1:100

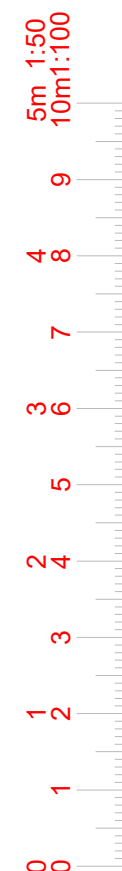

www.FastPlansUK.co.uk

Project: Loft Conversion with
Dormer to Rear.


Address: 49 SIRDAR ROAD N22 6QS

Scale: 1:100 @ A3 Dwg. no: A05


Drawn by: O.B.S Date Drawn: 09-APR-2022

For Drawings Tel: 020 3542 1777


E-mail: plans@FastPlansUK.co.uk

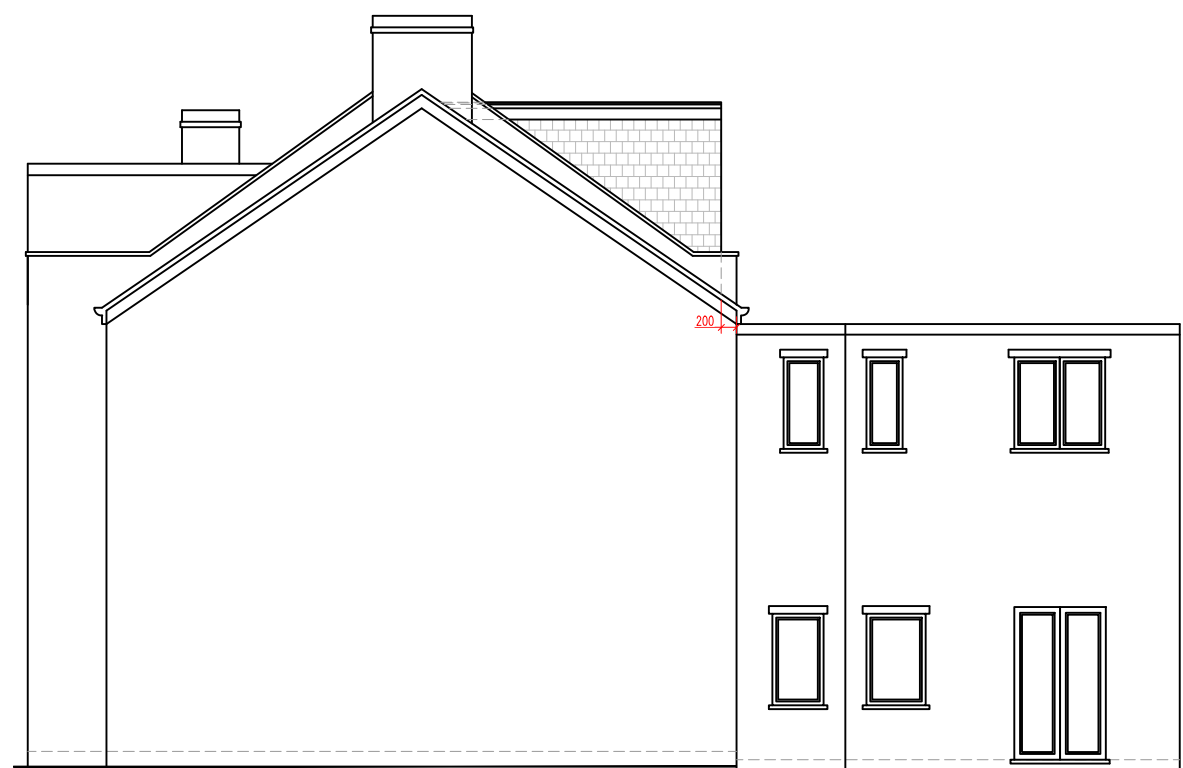


PROPOSED ELEVATION SIDE A
SCALE 1:100

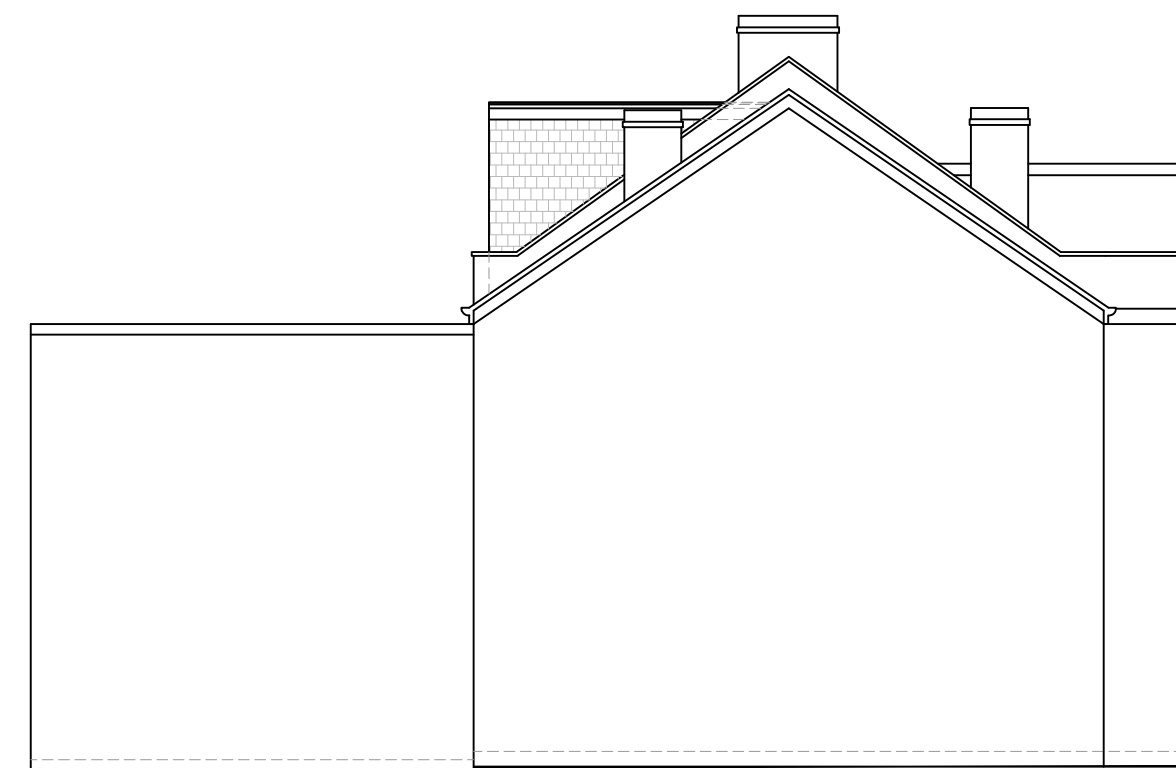

PROPOSED ELEVATION SIDE B
SCALE 1:100

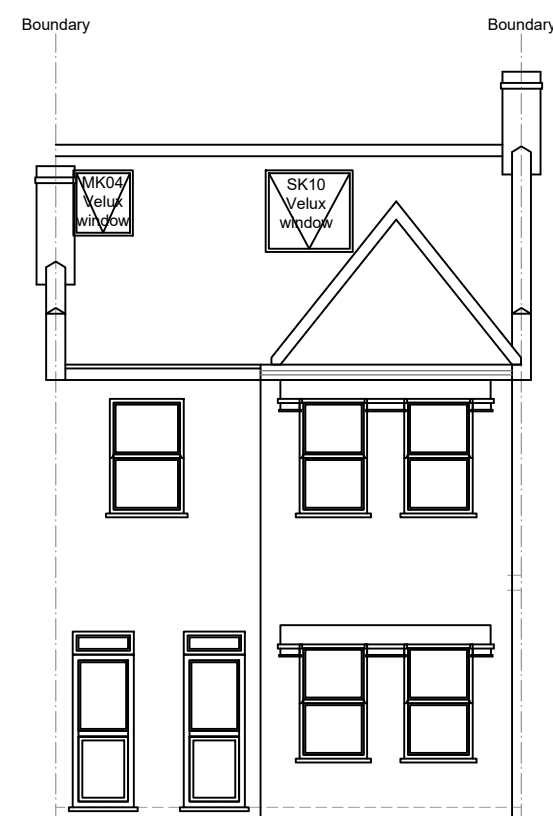

PROPOSED FRONT ELEVATION
SCALE 1:100

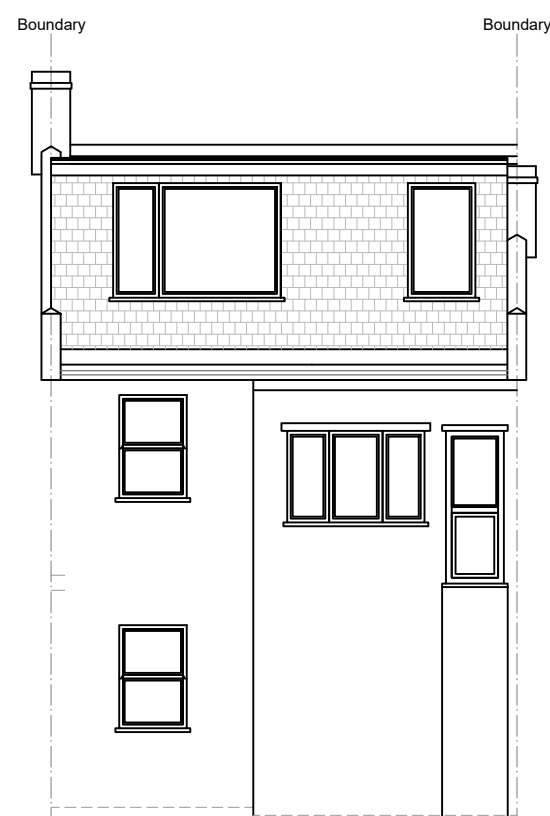

PROPOSED REAR ELEVATION
SCALE 1:100



www.FastPlansUK.co.uk

Project: Loft Conversion with
Dormer to Rear.



Address: 49 SIRDAR ROAD N22 6QS

Scale: 1:100 @ A3 Dwg. no: A06

Drawn by: O.B.S Date Drawn: 09-APR-2022

For Drawings Tel: 020 3542 1777

E-mail: plans@FastPlansUK.co.uk

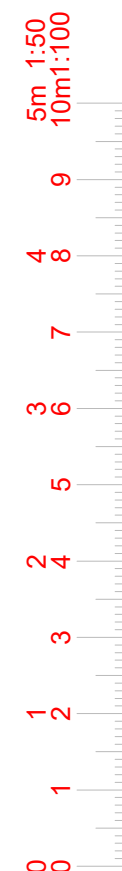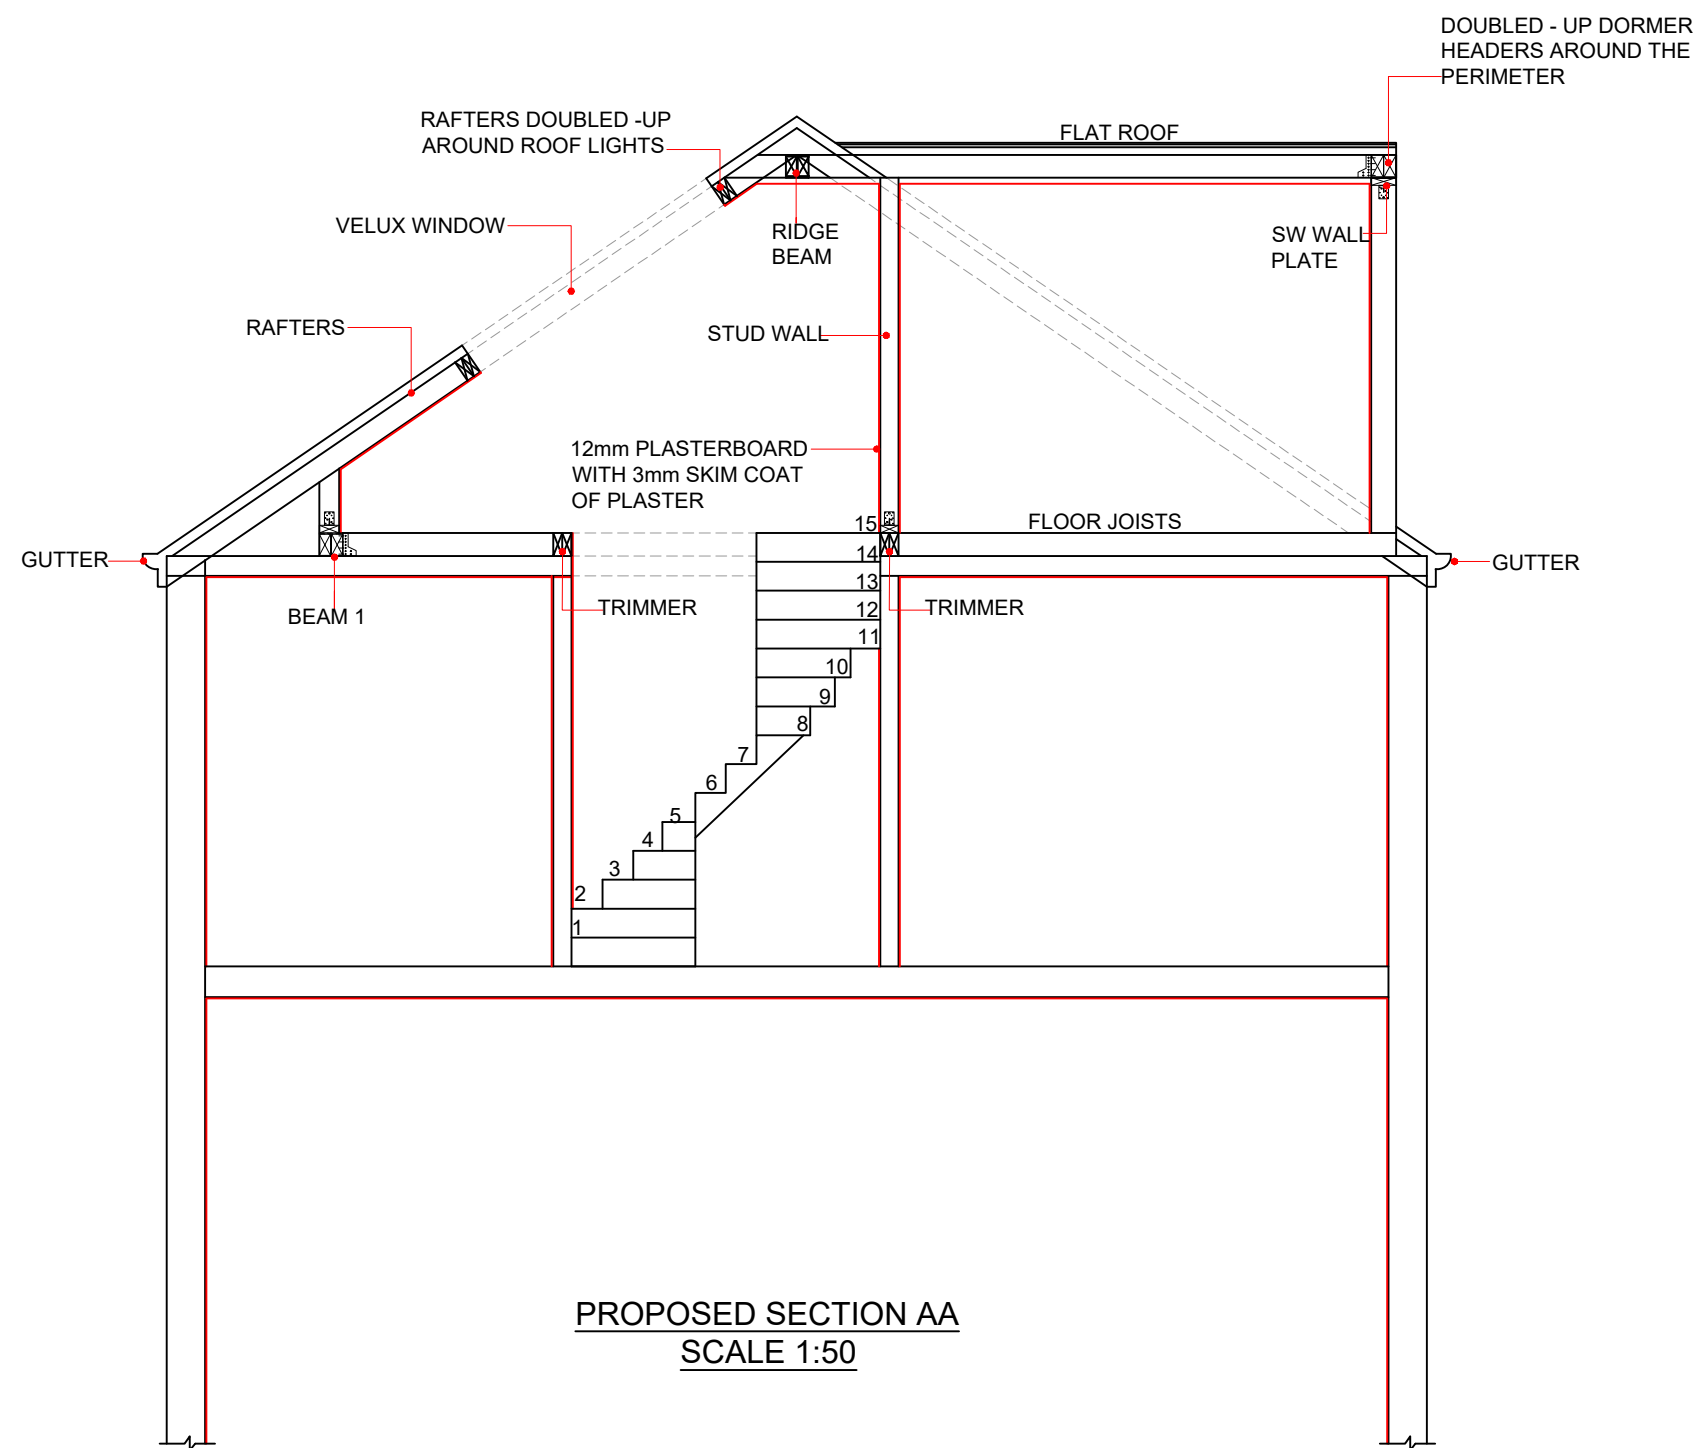

www.FastPlansUK.co.uk

Project: Loft Conversion with Dormer to Rear.

Address: 49 SIRDAR ROAD N22 6QS


Scale: 1:50 @ A3	Dwg. no: A07
Drawn by: O.B.S	Date Drawn: 09-APR-2022

For Drawings Tel: 020 3542 1777


E-mail: plans@FastPlansUK.co.uk



BLOCK PLAN
SCALE 1:500

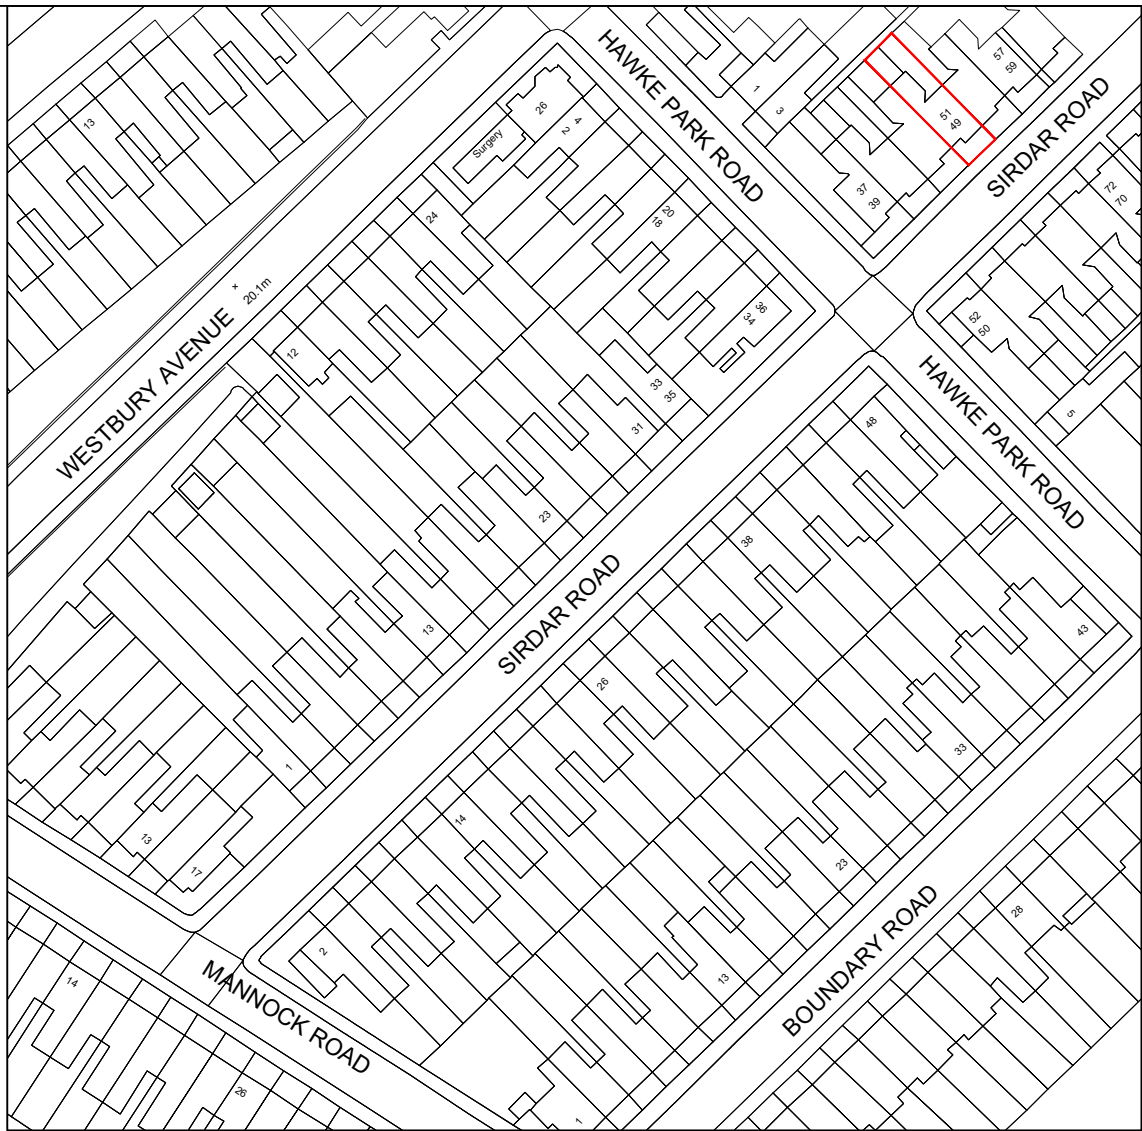

LOCATION PLAN
SCALE 1:1250

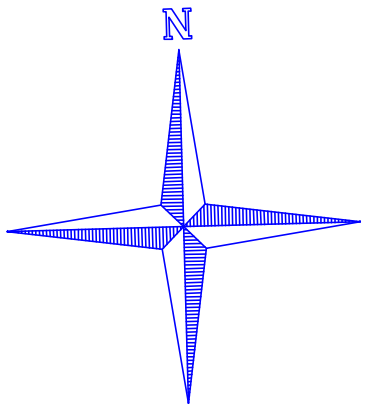

www.FastPlansUK.co.uk

Project: Loft Conversion with
Dormer to Rear.

Address: 49 SIRDAR ROAD N22 6QS

Scale: 1:500 @ A3 Dwg. no: A08

Drawn by: O.B.S Date Drawn: 09-APR-2022

For Drawings Tel: 020 3542 1777

E-mail: plans@FastPlansUK.co.uk