

DO NOT SCALE DRAWINGS. THE CONTRACTOR
IS RESPONSIBLE FOR CHECKING DIMENSIONS &
ANY DISCREPANCY IS TO BE REFERRED TO THE
ARCHITECT.

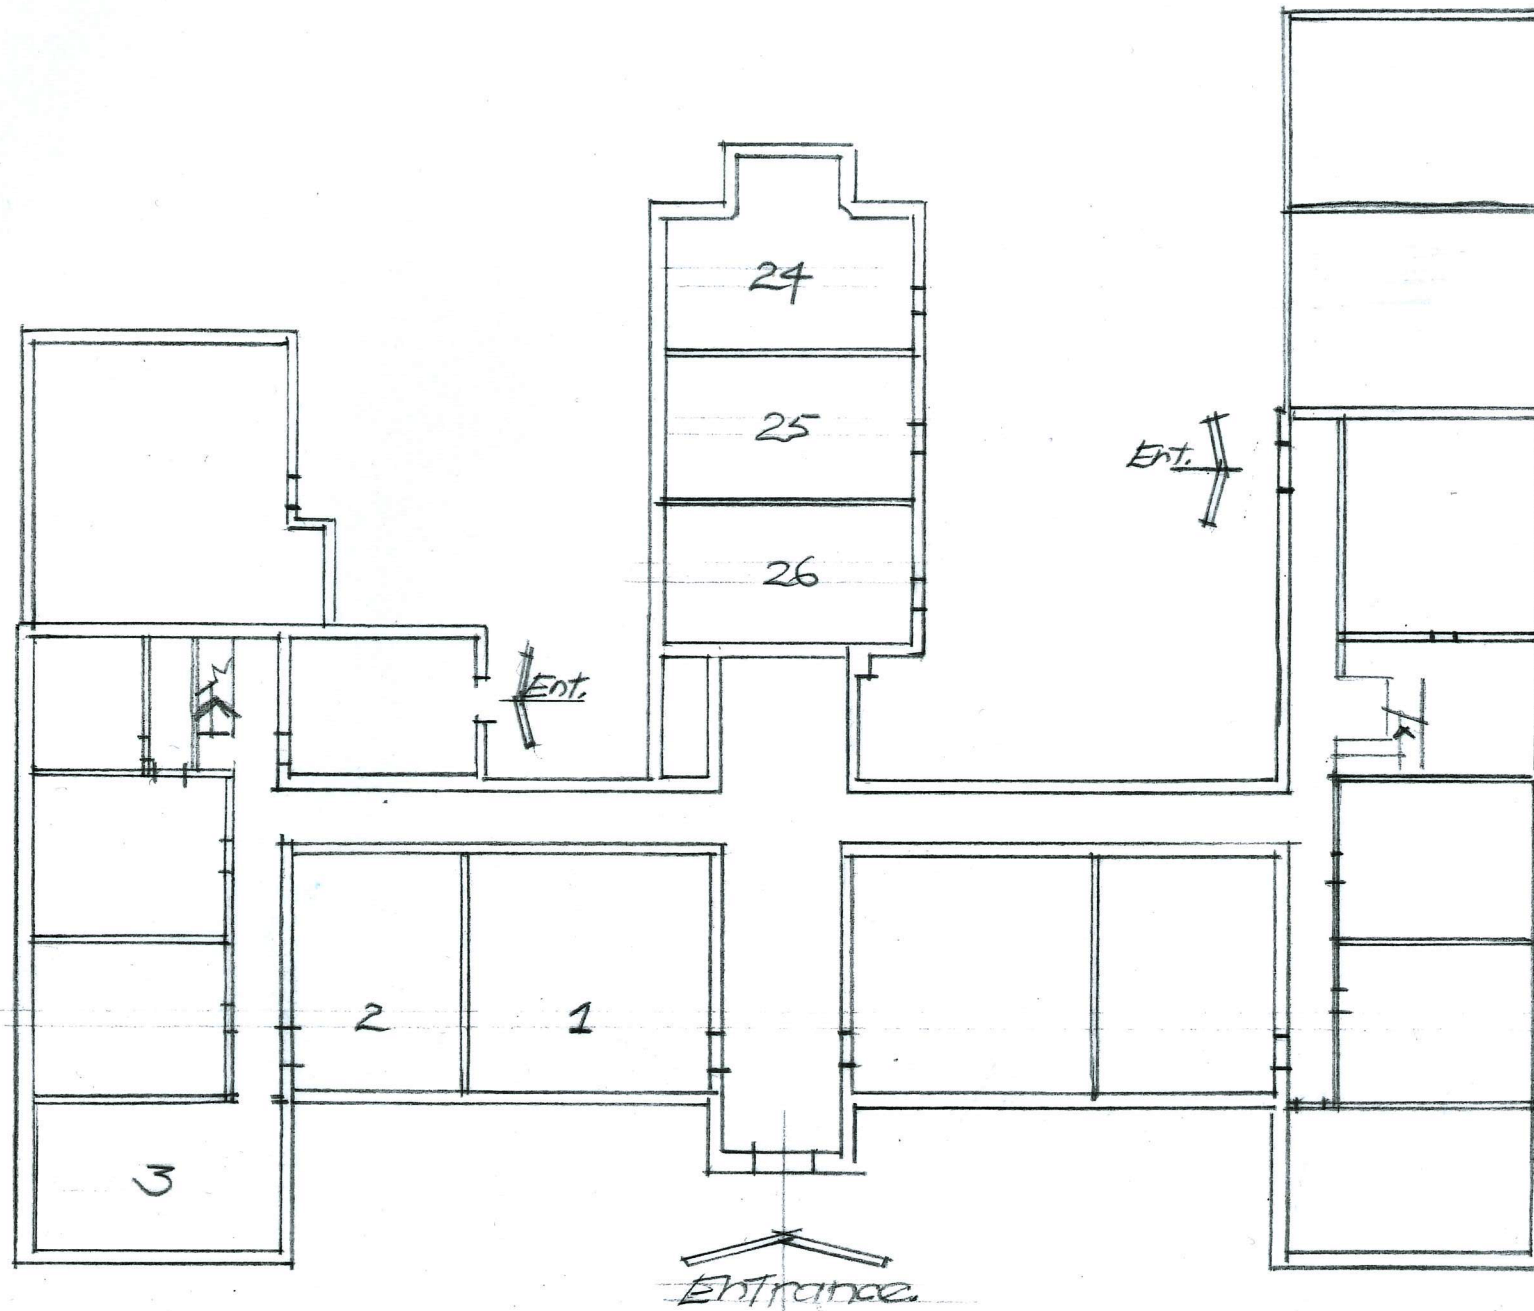



DIAGRAM OF FLAT NUMBERING. GROUND FLOOR. N.T.S.

REV.	AMENDMENT	DATE
------	-----------	------


THOMAS
FORD
& PARTNERS
CHARTERED
ARCHITECTS
SURVEYORS

177 KIRKDALE
SYDENHAM • LONDON • SE26 4QH
TEL 020 8659 3250 • FAX 020 8659 3146
EMAIL tfp@thomasford.co.uk

PROJECT			
TOTTENHAM, N17 OLD SCHOOL COURT PLANNING ADVICE			
TITLE			
GROUND FLOOR PLAN DIAGRAM OF FLAT NUMBERING			
DRAWN	DATE	SCALES	CHECKED
CK	26 Sep '22	NTS	CE
PROJECT REF.		DRG. No.	REV
441301		001	

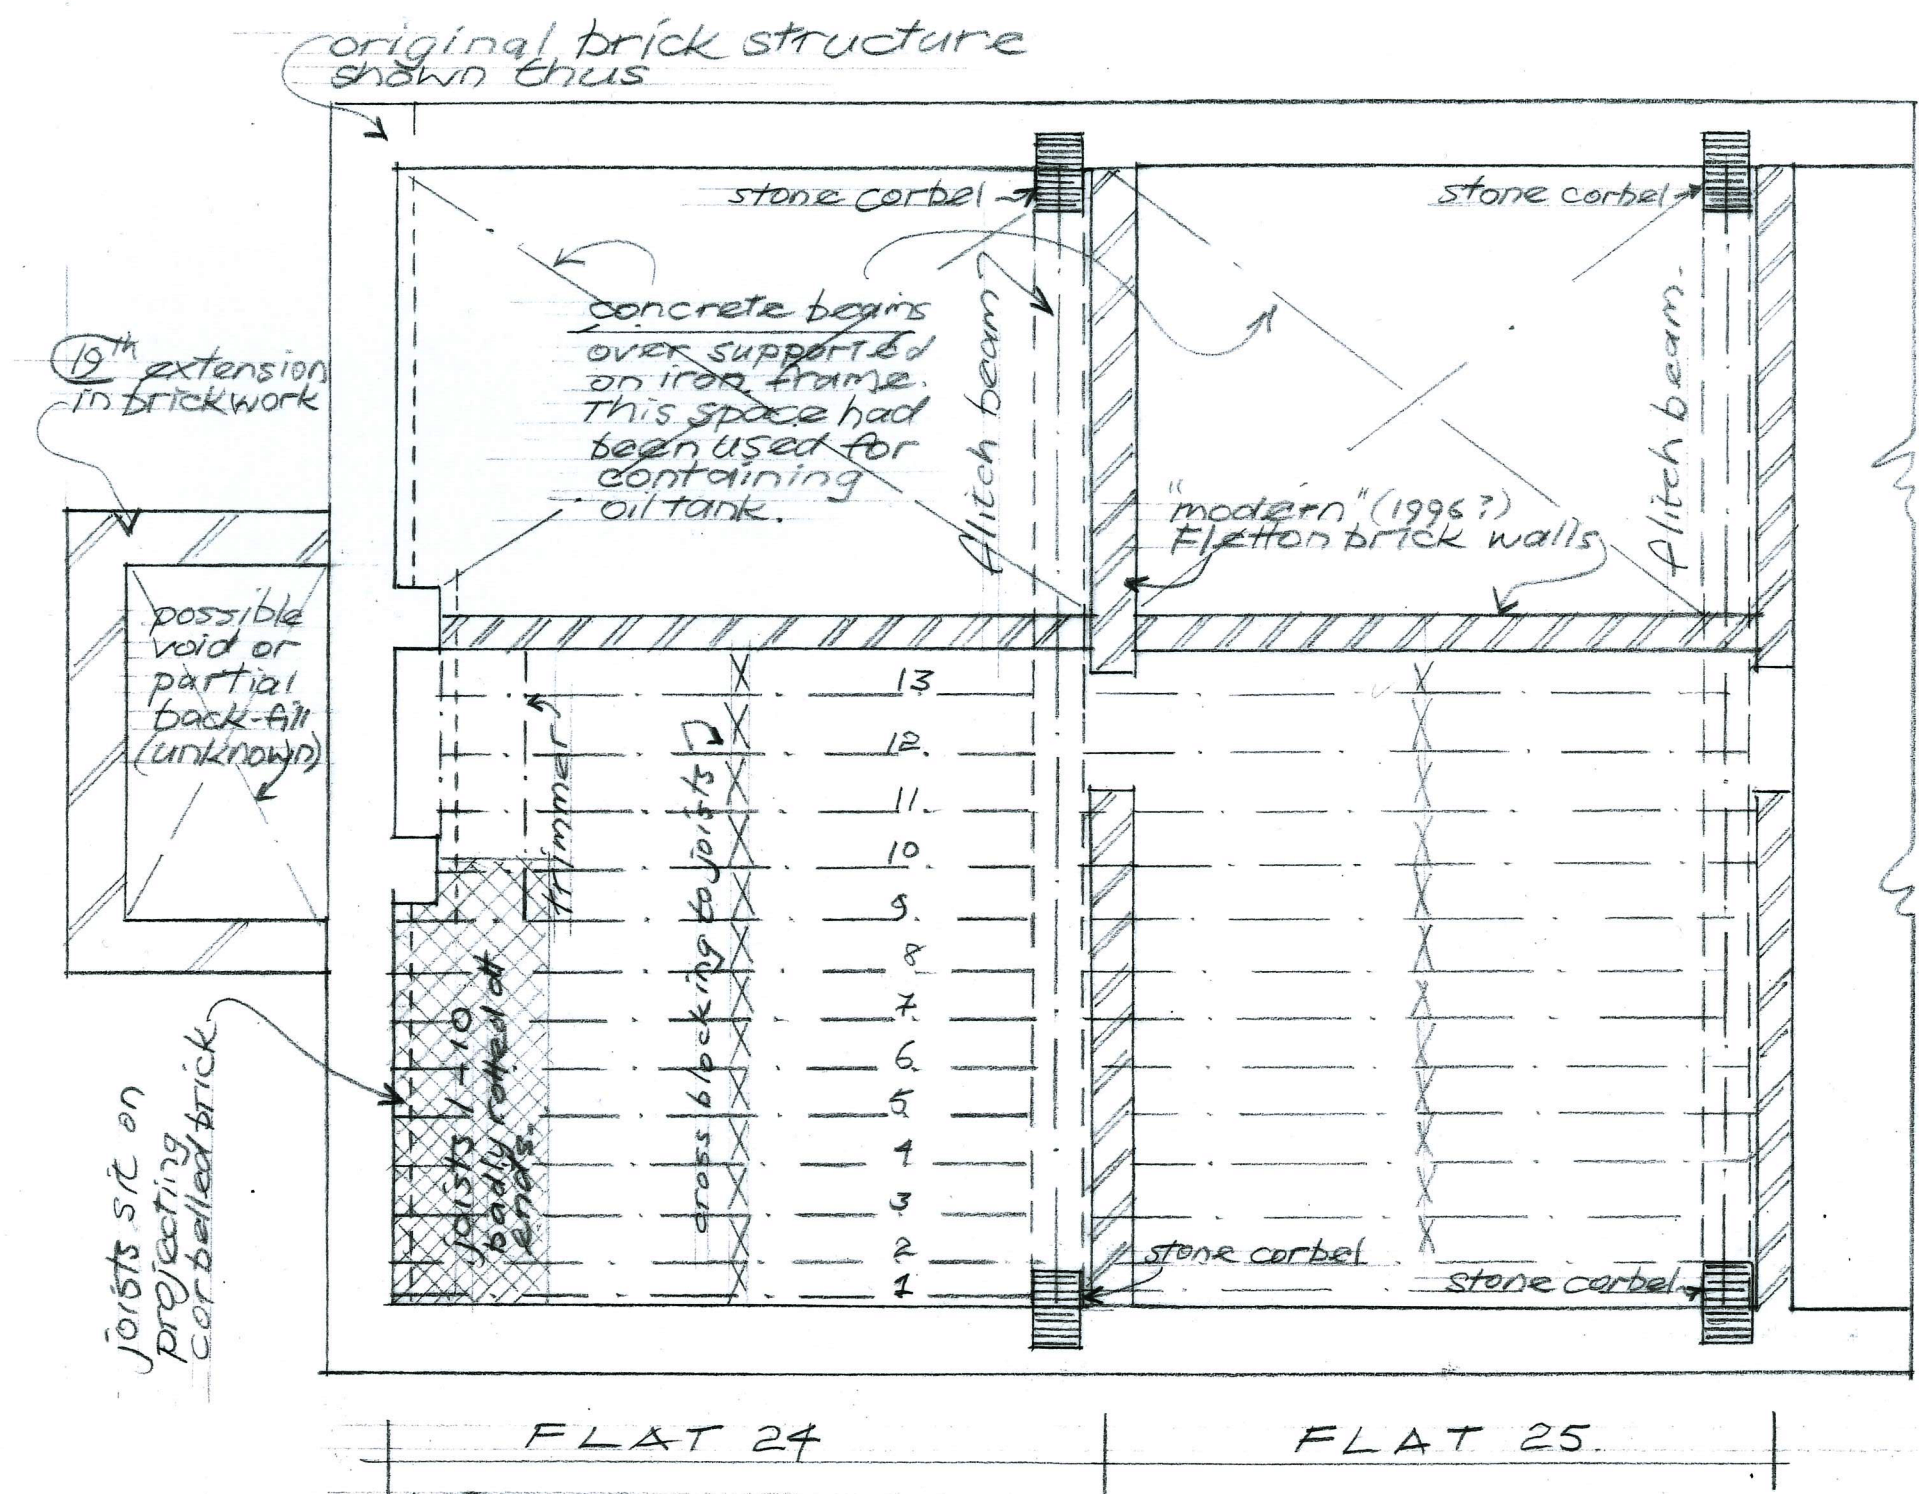

- NOTES.
1. Joist 1 215 x 52 set 25 from wall
Joists 2. 215 x 69
Joist 3 to 13 215 x 62.
Trimmer 215 x 72. (floor joists notched over batten fixed at bottom of trimmer).
 2. Joists Numbered 1 to 10 rotted at ends up to 1 meter.
100 x 75 wall-plate on brick corbel rotted,
 3. Joists to former Oil Tank space are concealed by concrete beams (non-functional). All joists are decayed at bearing points.
 4. The stone corbels are saturated.

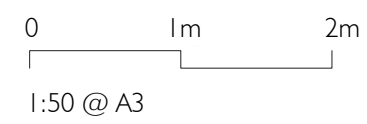

DO NOT SCALE DRAWINGS. THE CONTRACTOR IS RESPONSIBLE FOR CHECKING DIMENSIONS & ANY DISCREPANCY IS TO BE REFERRED TO THE

REV.	AMENDMENT	DATE
------	-----------	------

**THOMAS
FORD**
& PARTNERS
CHARTERED
ARCHITECTS
SURVEYORS

177 KIRKDALE
SYDENHAM • LONDON • SE26 4QH
TEL 020 8659 3250 • FAX 020 8659 3146
EMAIL tfp@thomasford.co.uk


PROJECT

TOTTENHAM, N17
OLD SCHOOL COURT
PLANNING ADVICE

TITLE

FLATS 24 & 25
CONDITION OF EXISTING FLOORS

DRAWN	DATE	SCALES	CHECKED
CK	26 Sept '22	1:50 @ A3	CE
PROJECT REF.	DRG. No.	REV	
441301	002		


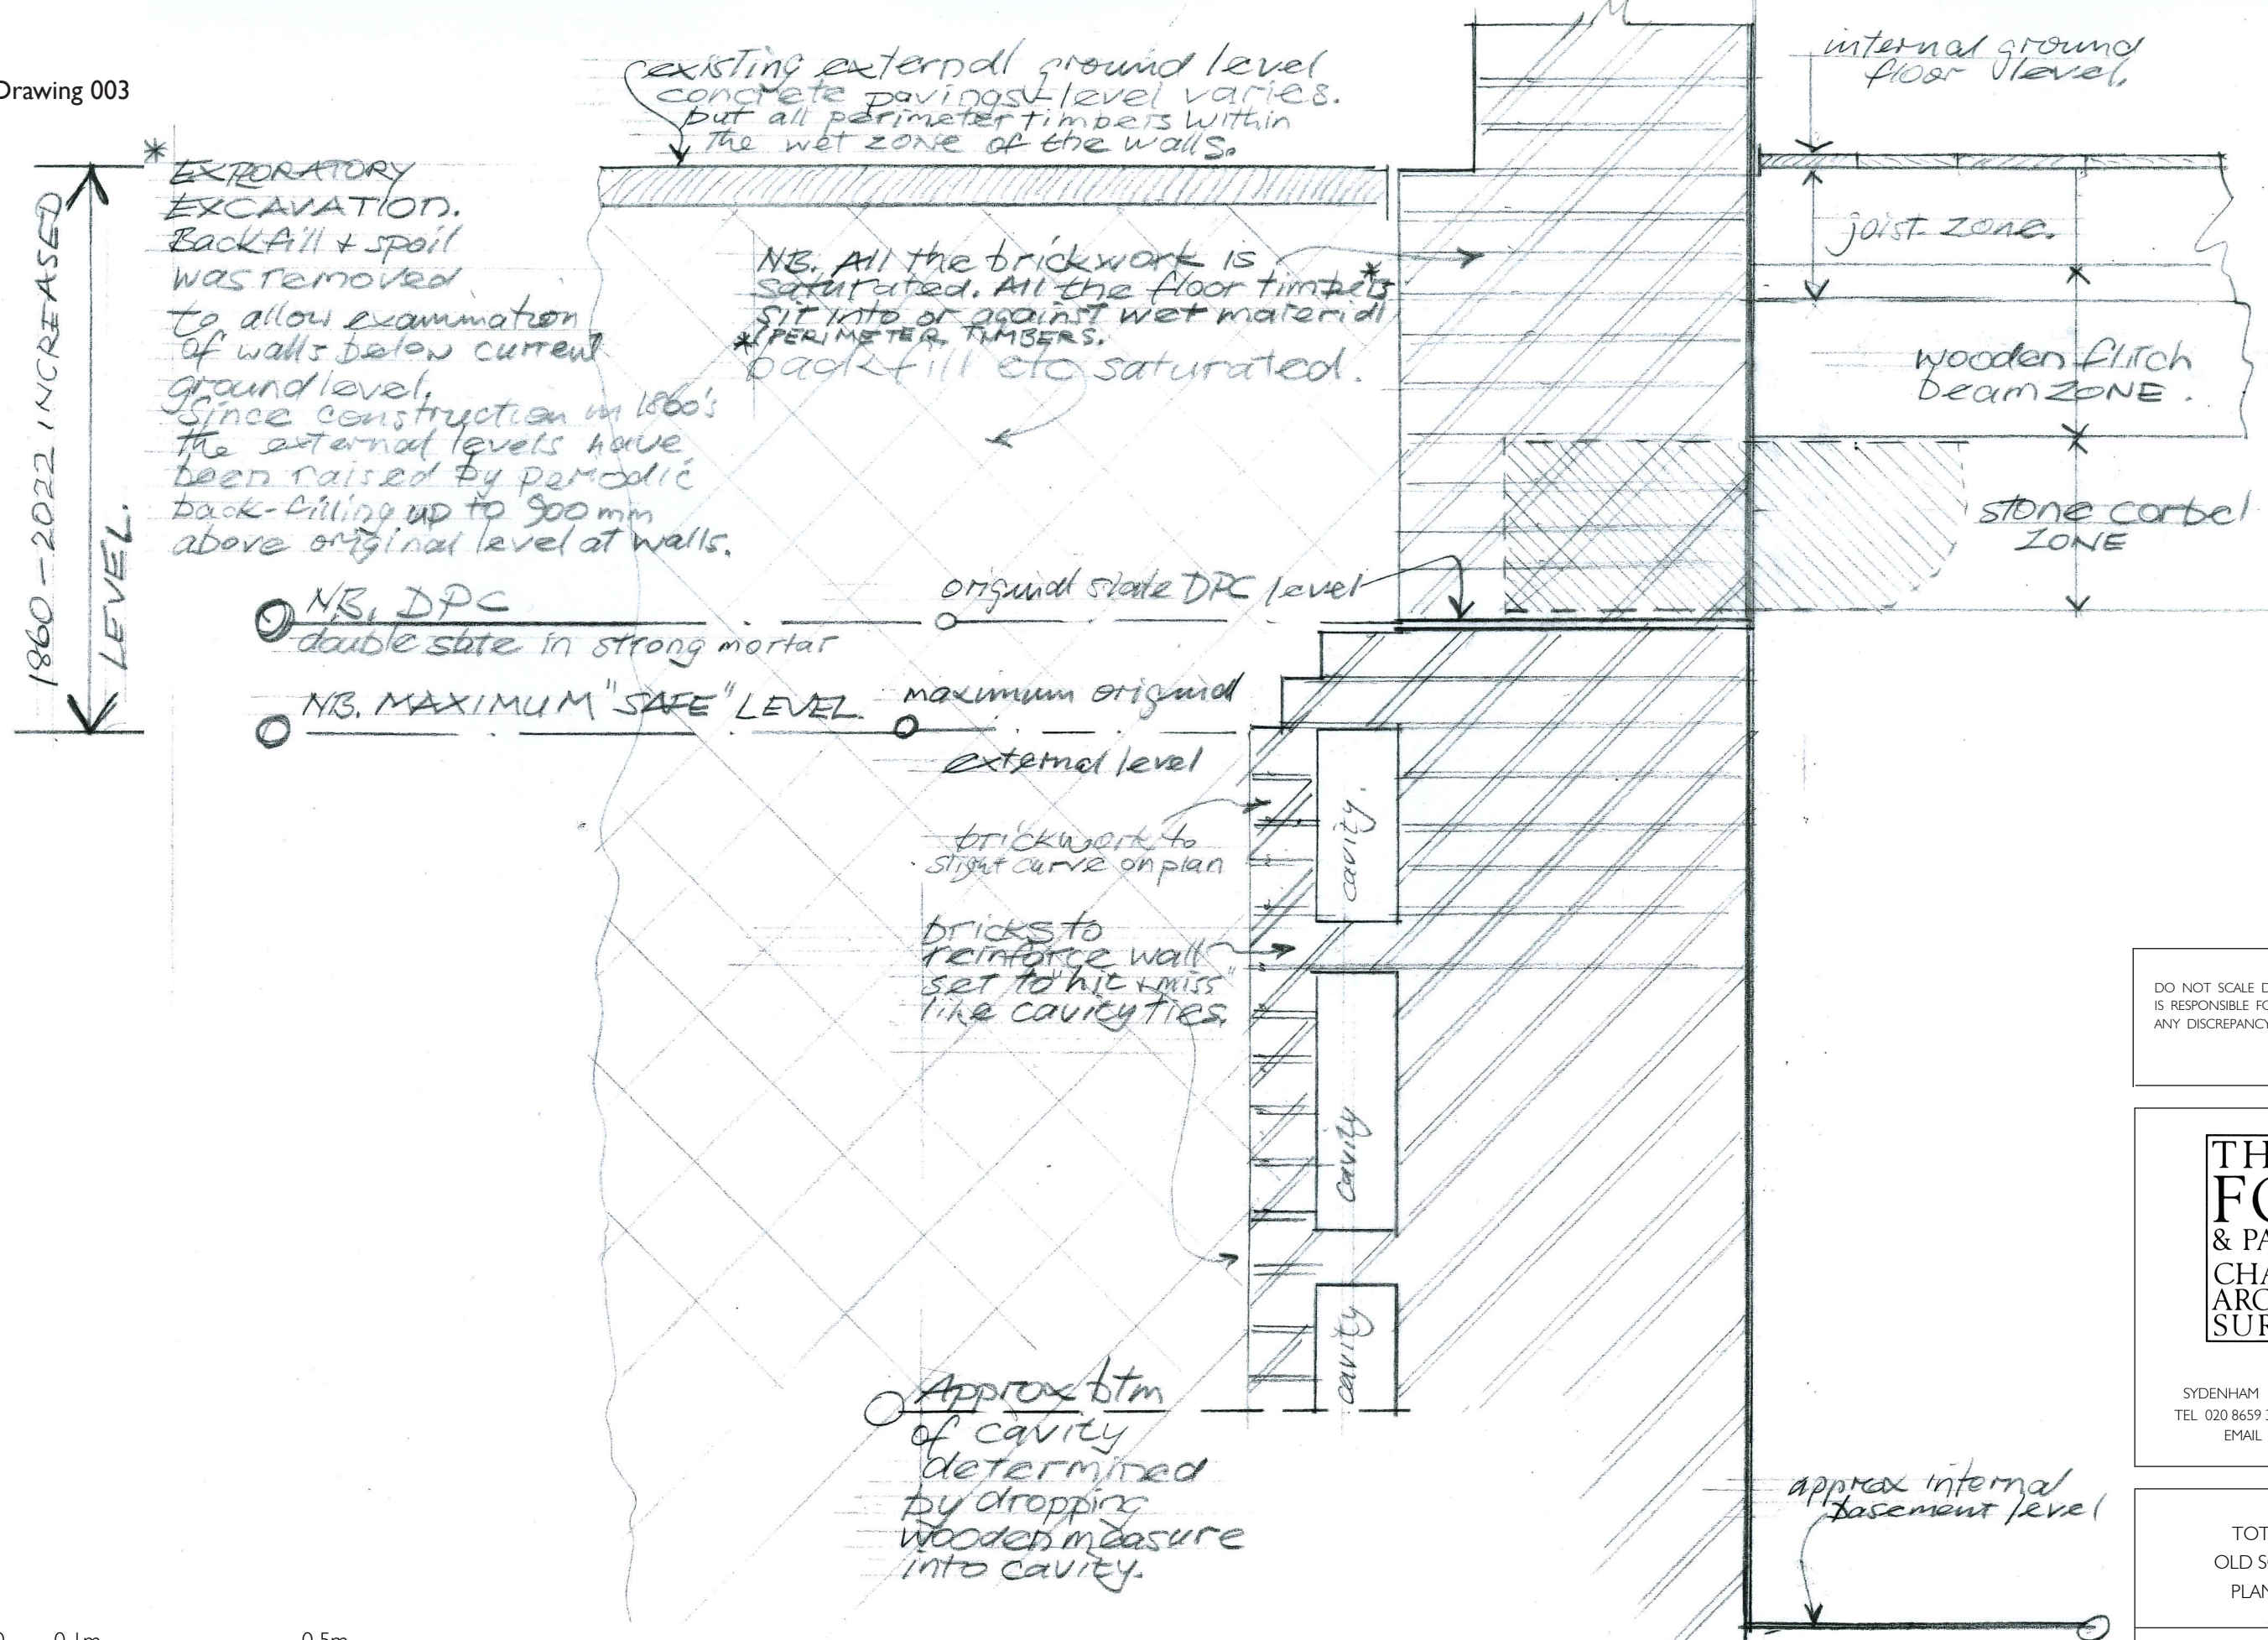


DO NOT SCALE DRAWINGS. THE CONTRACTOR IS RESPONSIBLE FOR CHECKING DIMENSIONS & ANY DISCREPANCY IS TO BE REFERRED TO THE

THOMAS
FORD
& PARTNERS
CHARTERED
ARCHITECTS
SURVEYORS

177 KIRKDALE
SYDENHAM • LONDON • SE26 4QH
TEL 020 8659 3250 • FAX 020 8659 3146
EMAIL tfp@thomasford.co.uk

PROJECT			
TOTTENHAM, N17 OLD SCHOOL COURT PLANNING ADVICE			
TITLE			
PIT 1 EXPLORATORY EXCAVATION OF ORIGINAL CONSTRUCTION			
DRAWN	DATE	SCALES	CHECKED
CK	26 Sept '22	1:10 @ A3	CE
PROJECT REF.	DRG. No.	REV	
441301	003		

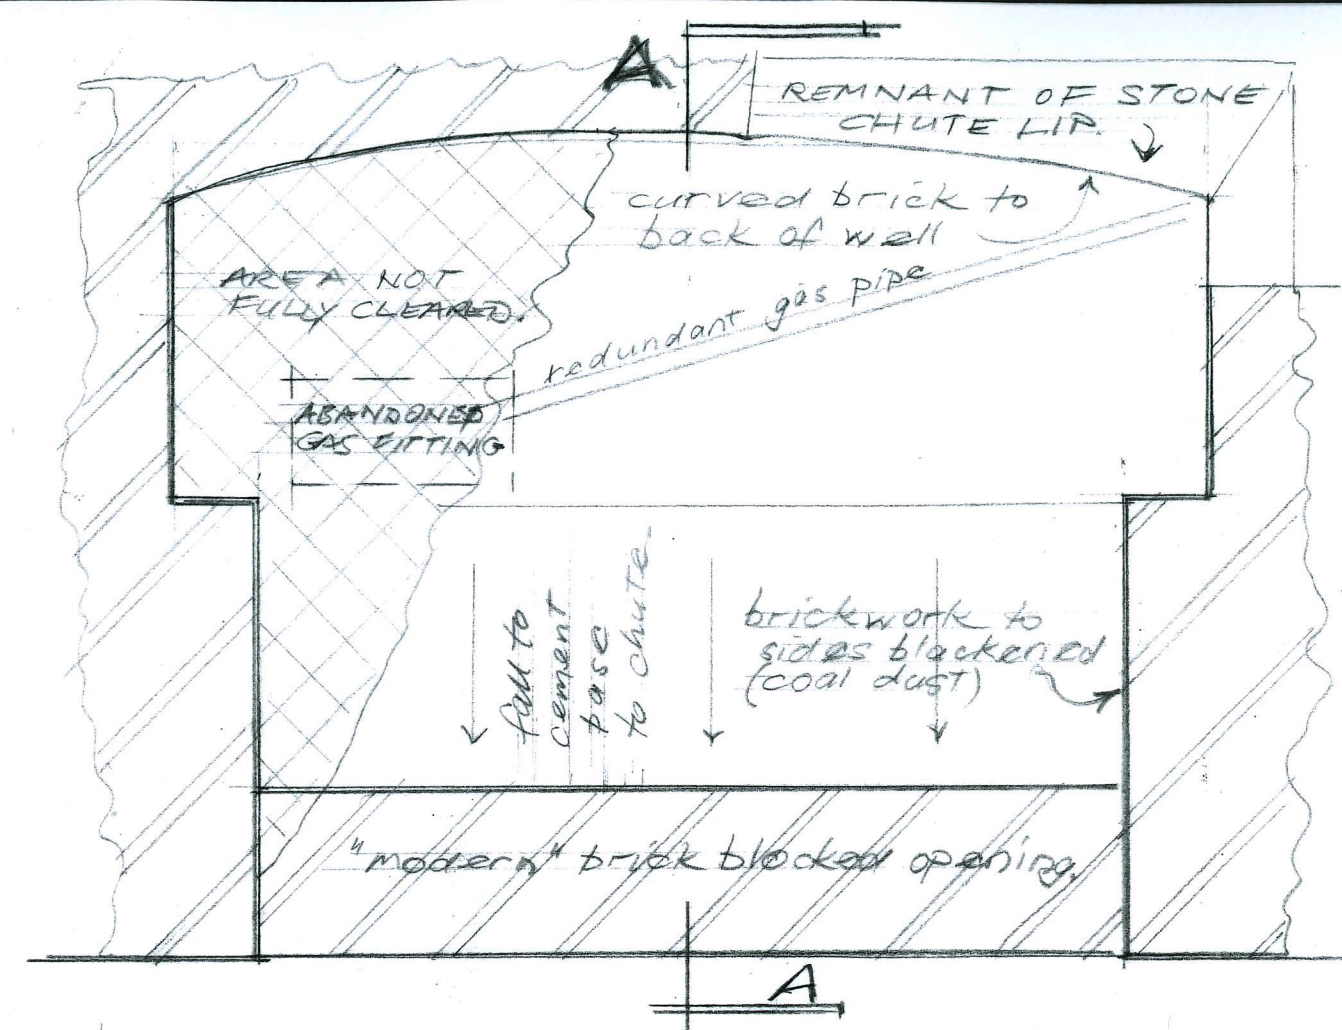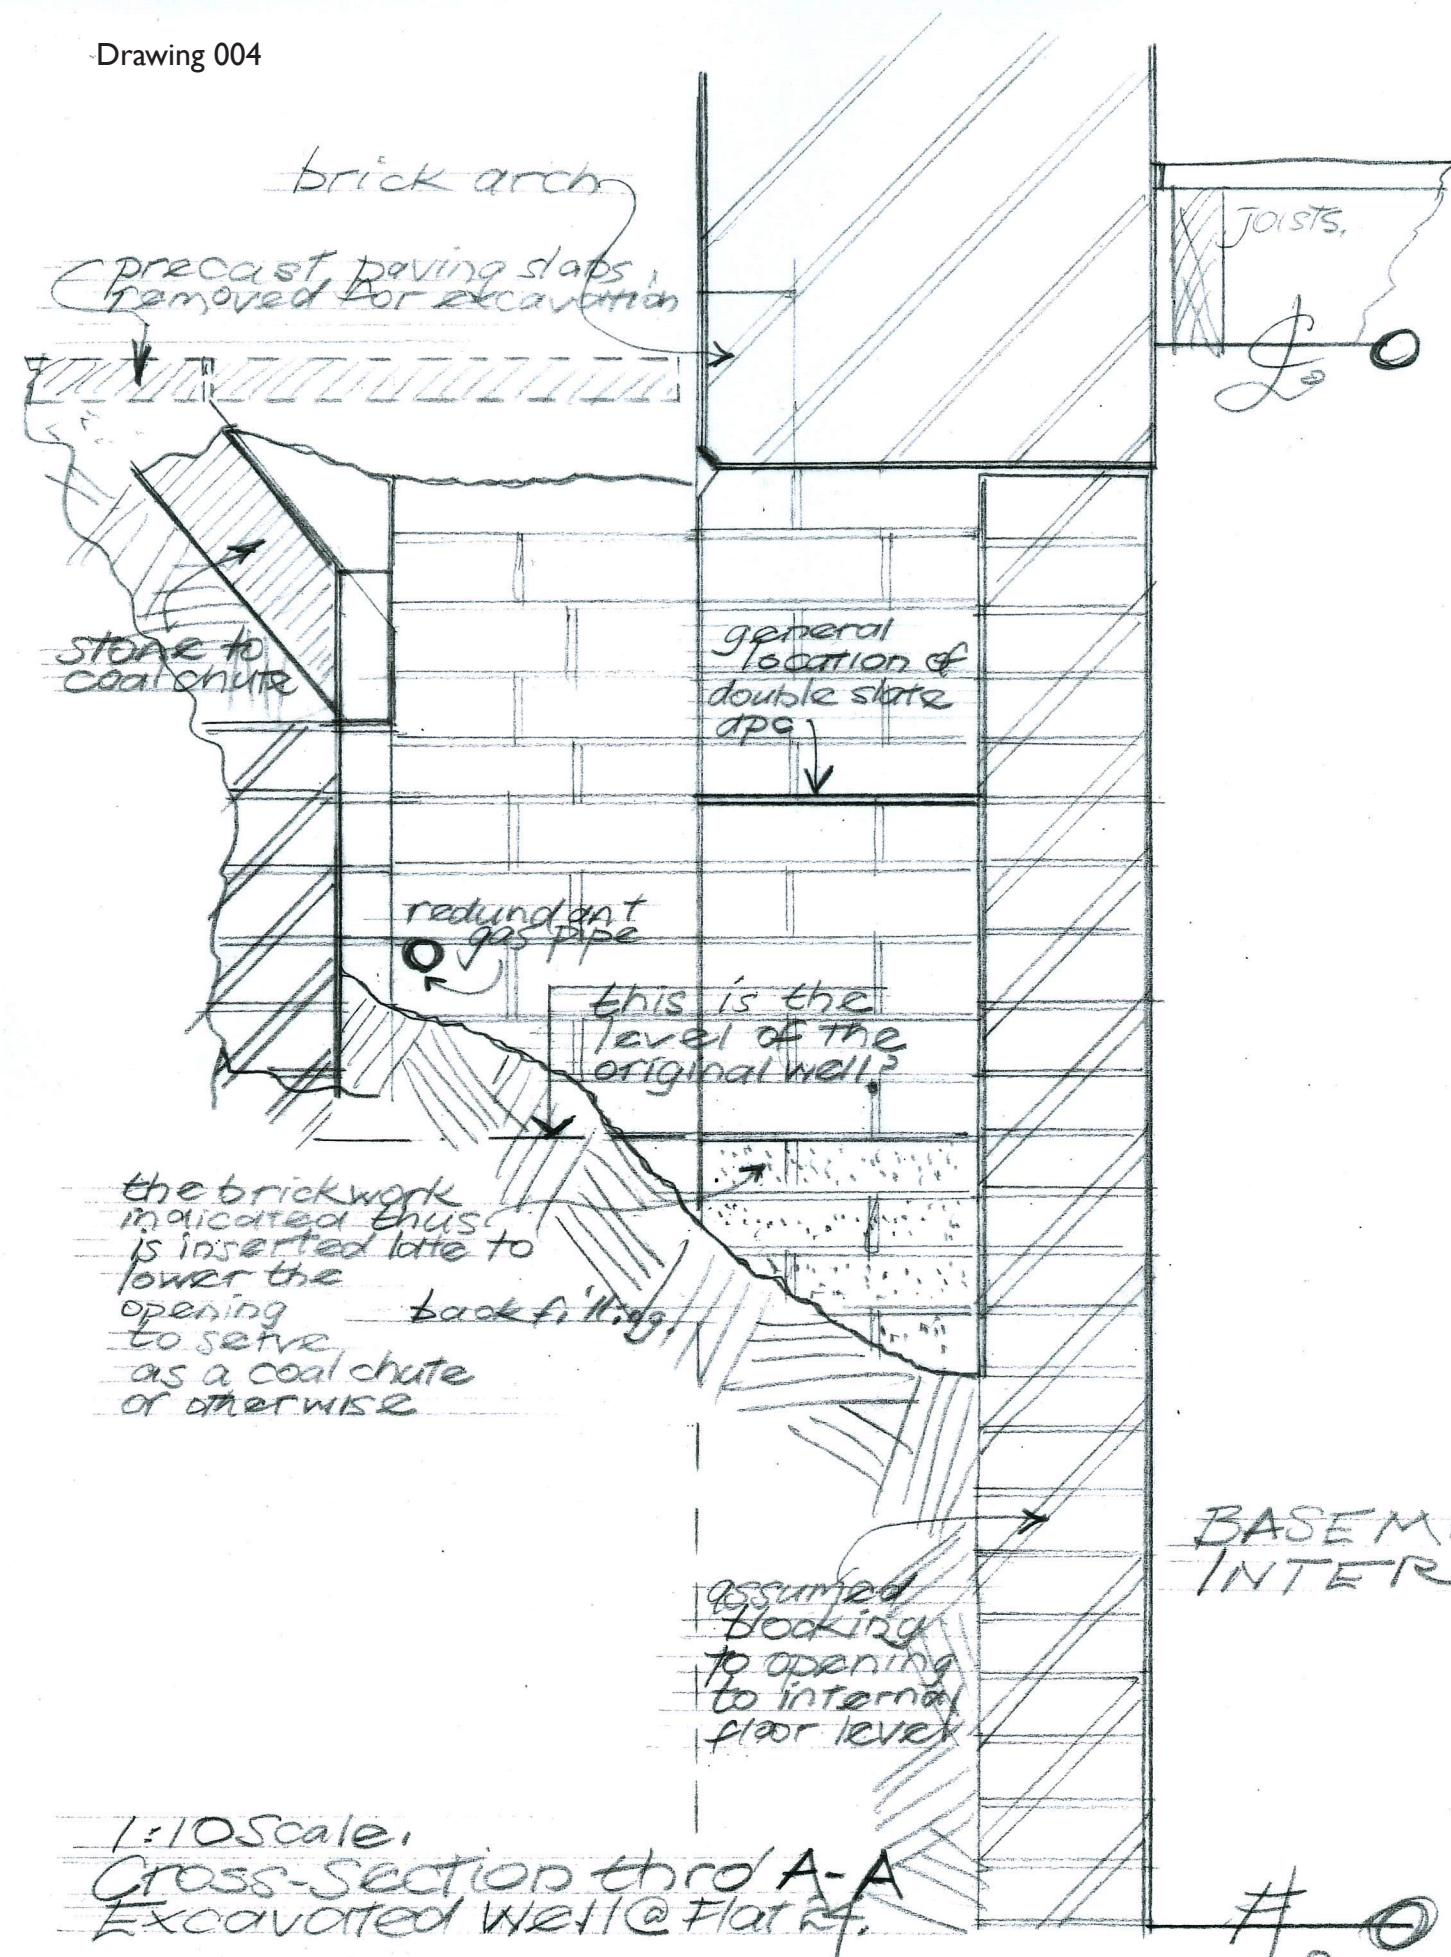

DO NOT SCALE DRAWINGS. THE CONTRACTOR IS RESPONSIBLE FOR CHECKING DIMENSIONS & ANY DISCREPANCY IS TO BE REFERRED TO THE

**THOMAS
FORD**
& PARTNERS
CHARTERED
ARCHITECTS
SURVEYORS

177 KIRKDALE
SYDENHAM • LONDON • SE26 4QH
TEL 020 8659 3250 • FAX 020 8659 3146
EMAIL tfp@thomasford.co.uk

PROJECT

TOTTENHAM, N17
OLD SCHOOL COURT
PLANNING ADVICE

TITLE


PIT 2
EXPLORATORY EXCAVATION SURVEY

DRAWN	DATE	SCALE	CHECKED
CK	26 Sept '22	1:10 @ A3	CE
PROJECT REF.	DRG. No.	REV	
441301	004		

0 0.1m 0.5m

1:10 @ A3

SURVEY of EXPLORATORY EXCAVATION.
Former LIGHT-WELL FLAT 24, PIT 2.

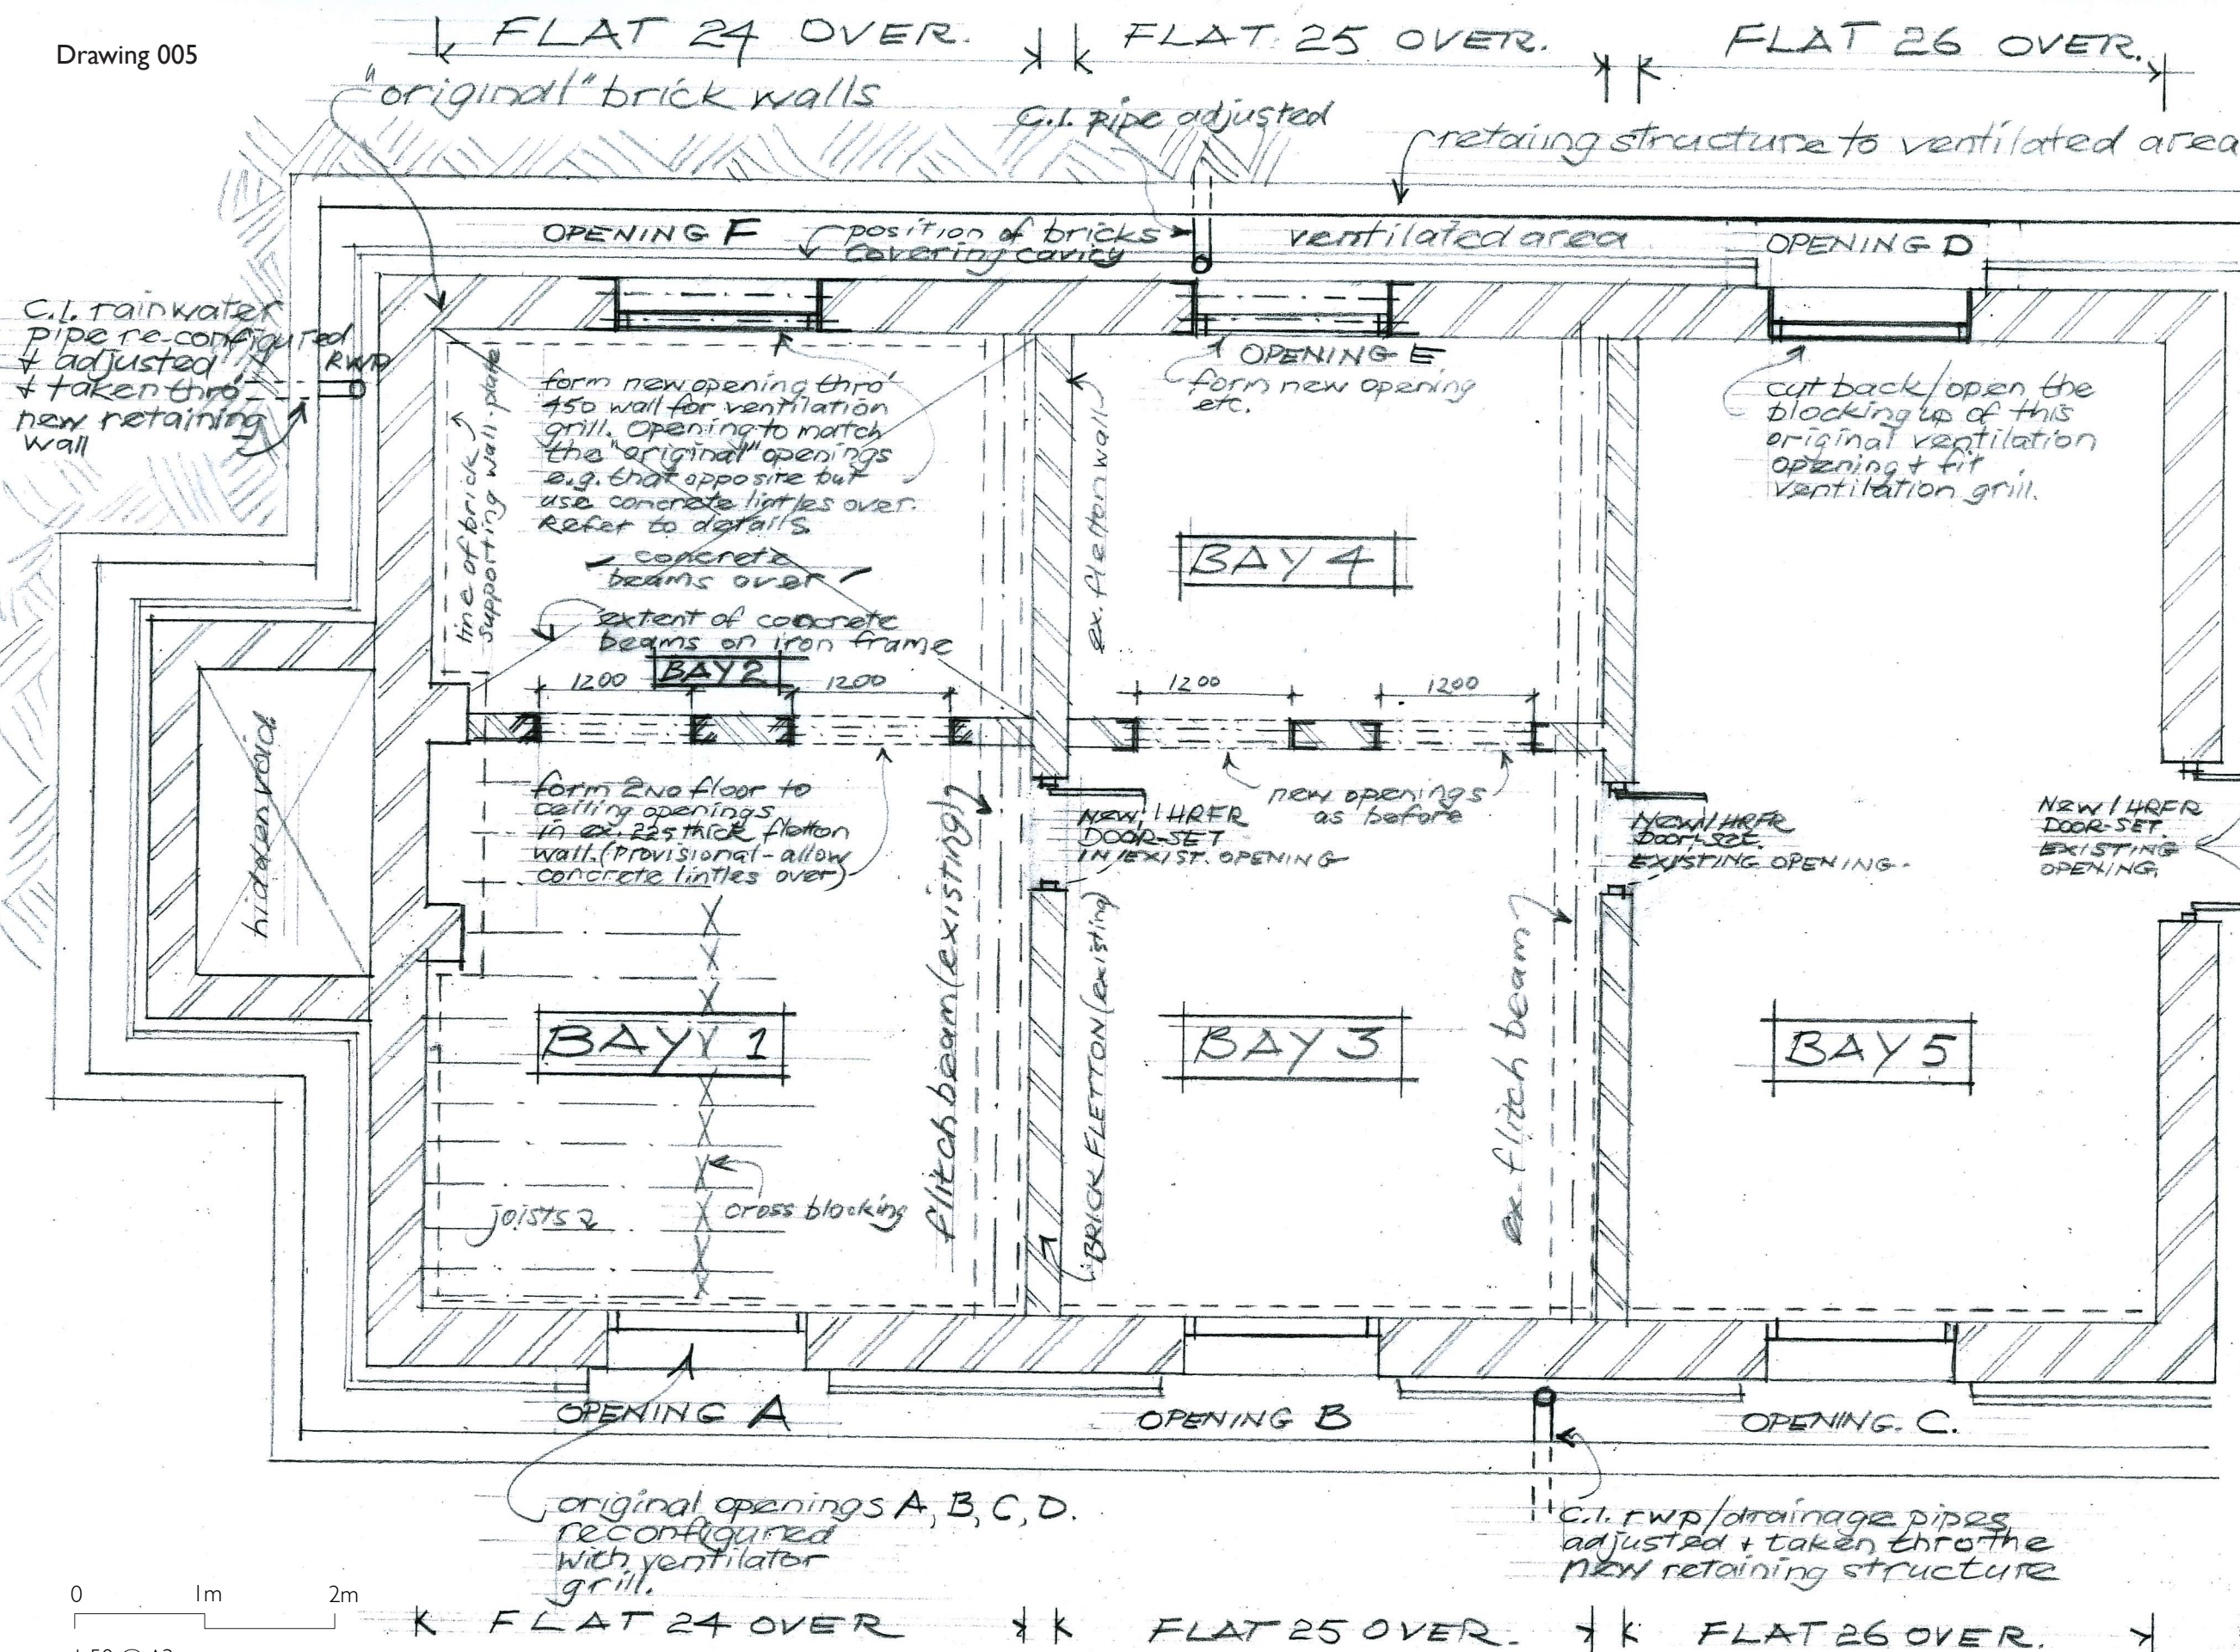

DO NOT SCALE DRAWINGS. THE CONTRACTOR IS RESPONSIBLE FOR CHECKING DIMENSIONS & ANY DISCREPANCY IS TO BE REFERRED TO THE

REV.	AMENDMENT	DATE
------	-----------	------

**THOMAS
FORD**
& PARTNERS
CHARTERED
ARCHITECTS
SURVEYORS

177 KIRKDALE
SYDENHAM • LONDON • SE26 4QH
TEL 020 8659 3250 • FAX 020 8659 3146
EMAIL tfp@thomasford.co.uk

PROJECT


TOTTENHAM, N17
OLD SCHOOL COURT
PLANNING ADVICE

TITLE

GENERAL ARRANGEMENT
BASEMENT AS PROPOSED
FLATS 24, 25, & 26

DRAWN	DATE	SCALES	CHECKED
CK	26 Sept '22	1:50 @ A3	CE
PROJECT REF.	DRG. No.	REV	
441301	005		

Basement AS Proposed General Arrangement, 1:50 Approx.

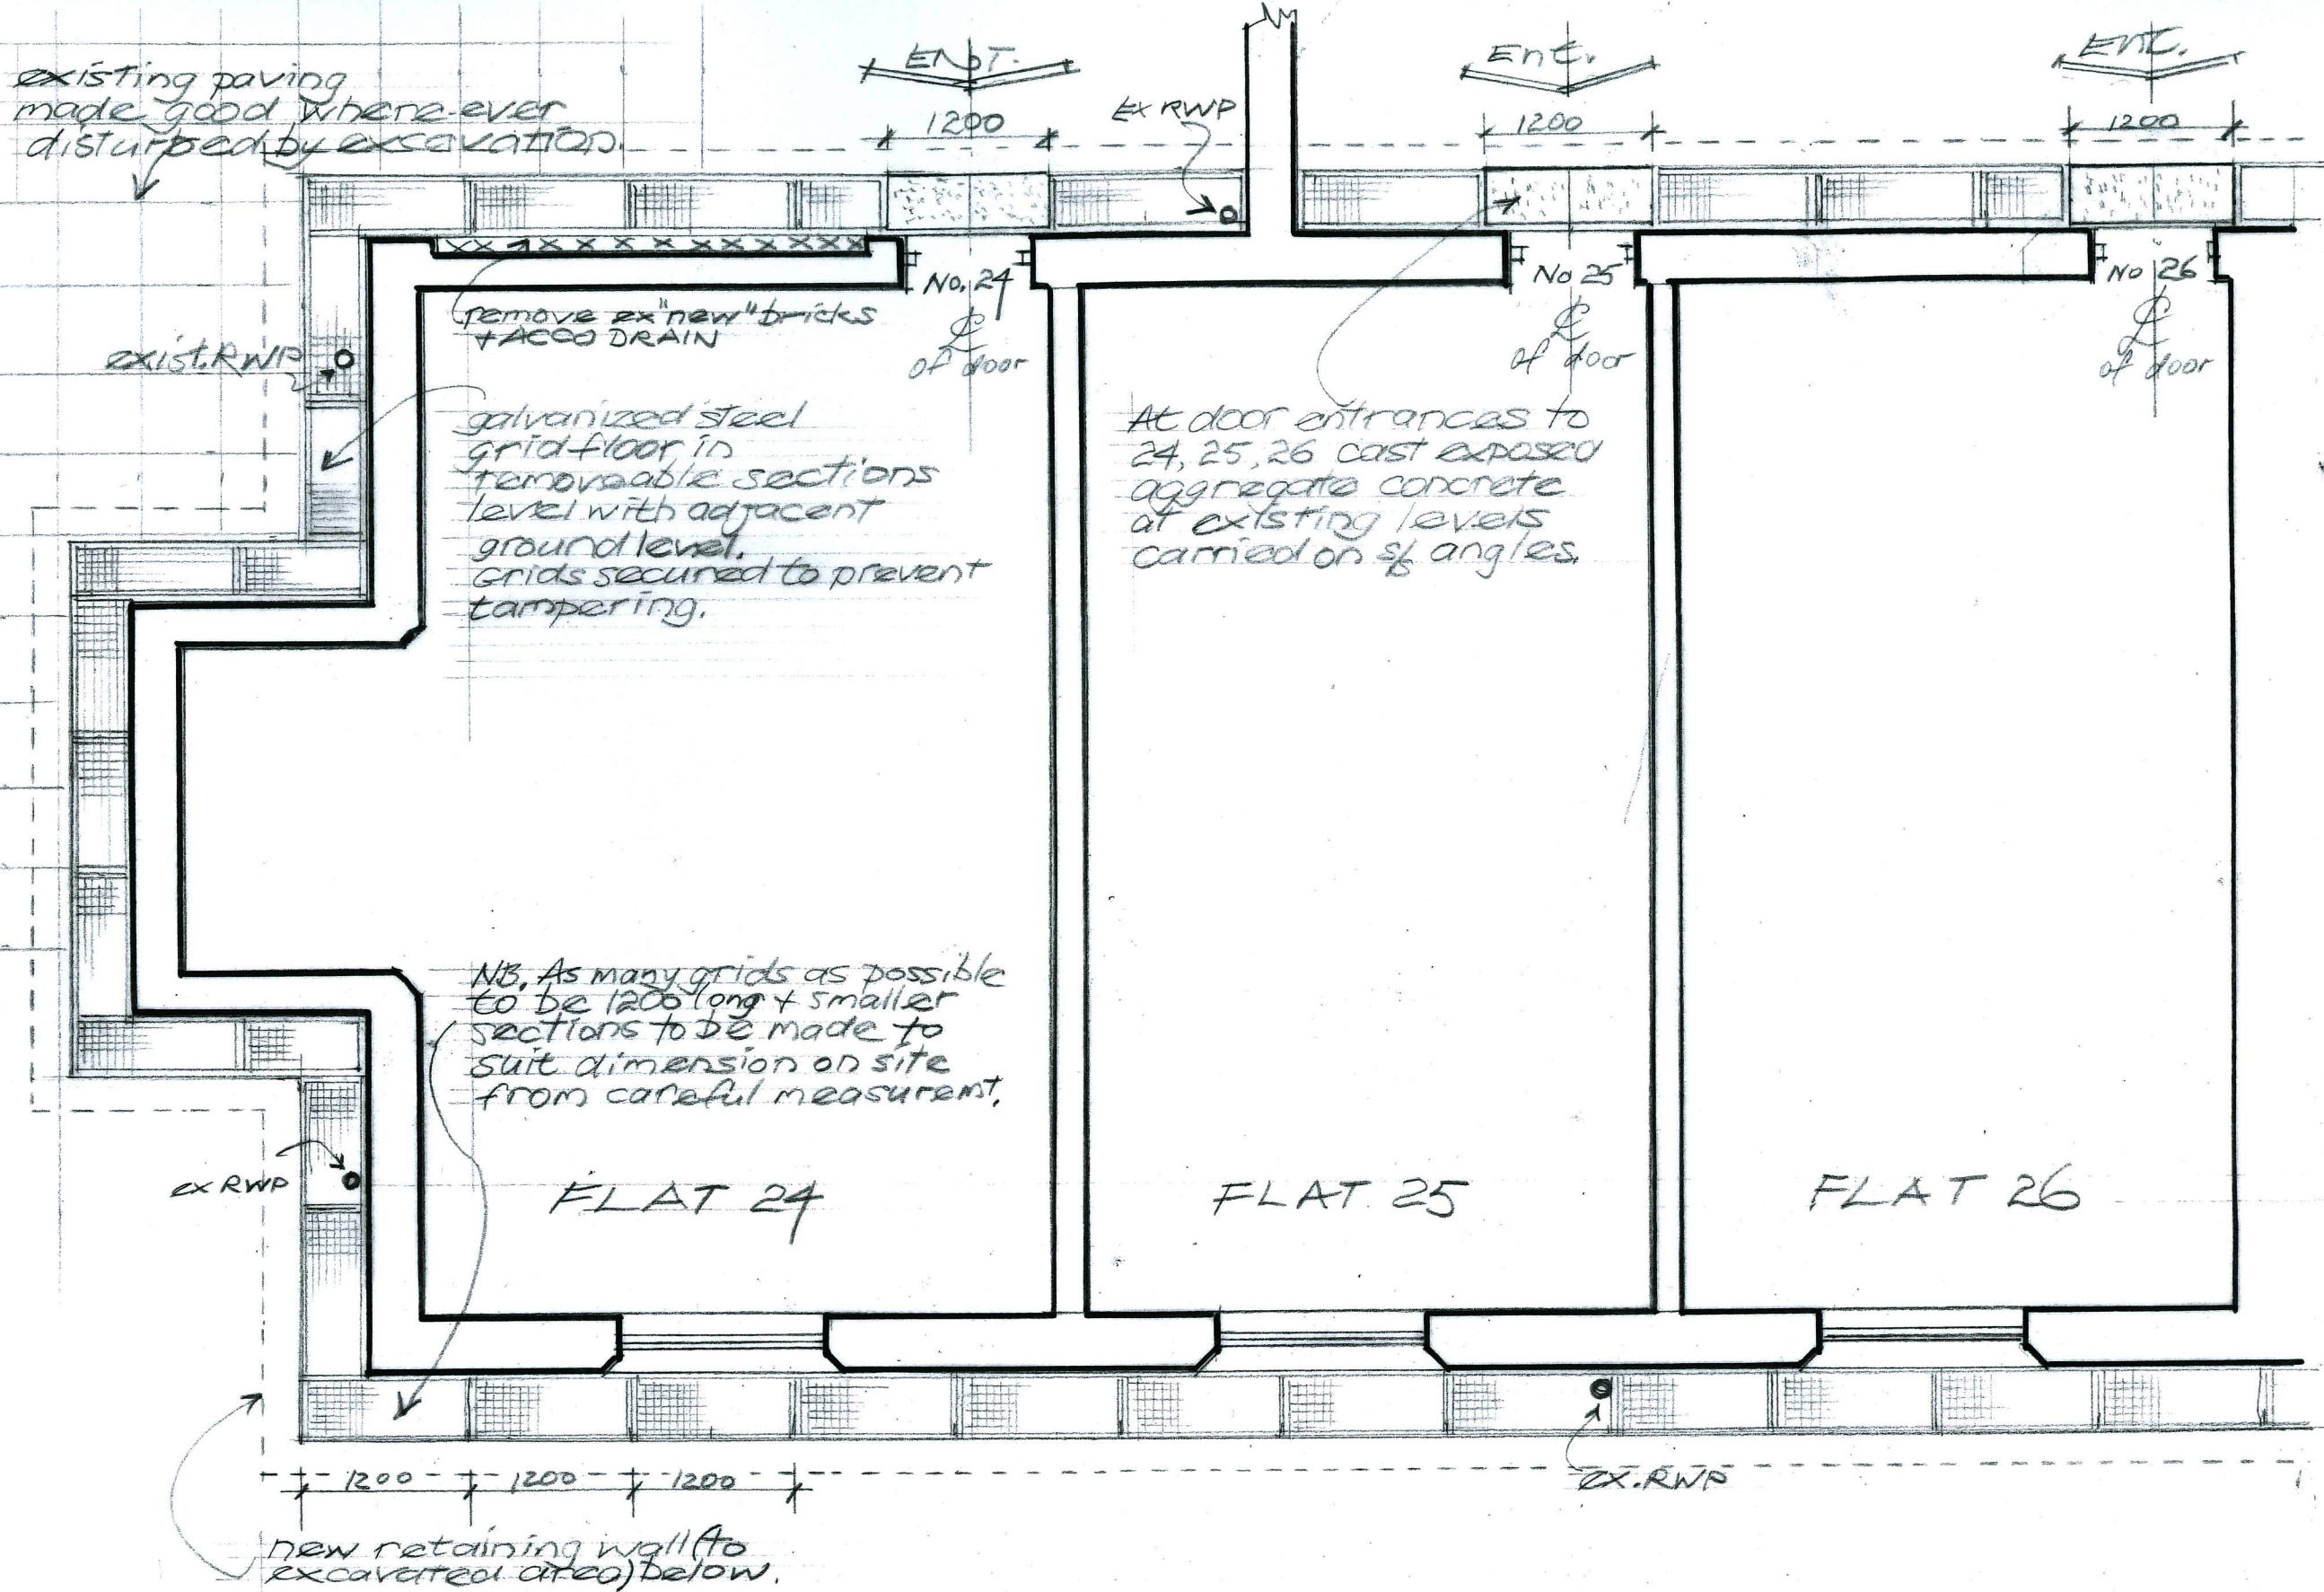

DO NOT SCALE DRAWINGS. THE CONTRACTOR IS RESPONSIBLE FOR CHECKING DIMENSIONS & ANY DISCREPANCY IS TO BE REFERRED TO THE

REV.	AMENDMENT	DATE

**THOMAS
FORD**
& PARTNERS
CHARTERED
ARCHITECTS
SURVEYORS

177 KIRKDALE
SYDENHAM • LONDON • SE26 4QH
TEL 020 8659 3250 • FAX 020 8659 3146
EMAIL tfp@thomasford.co.uk

PROJECT

TOTTENHAM, N17
OLD SCHOOL COURT
PLANNING ADVICE

TITLE

GENERAL ARRANGEMENT
GROUND FLOOR AS PROPOSED
FLATS 24, 25, & 26


DRAWN	DATE	SCALES	CHECKED
CK	26 Sept '22	1:50 @ A3	CE
PROJECT REF.	DRG. No.	REV	
441301	006		

Drawing 006

0 1m 2m
1:50 @ A3

General Arrangement, As Proposed, Ground Level. 1:50 approx.

DO NOT SCALE DRAWINGS. THE CONTRACTOR IS RESPONSIBLE FOR CHECKING DIMENSIONS & ANY DISCREPANCY IS TO BE REFERRED TO THE

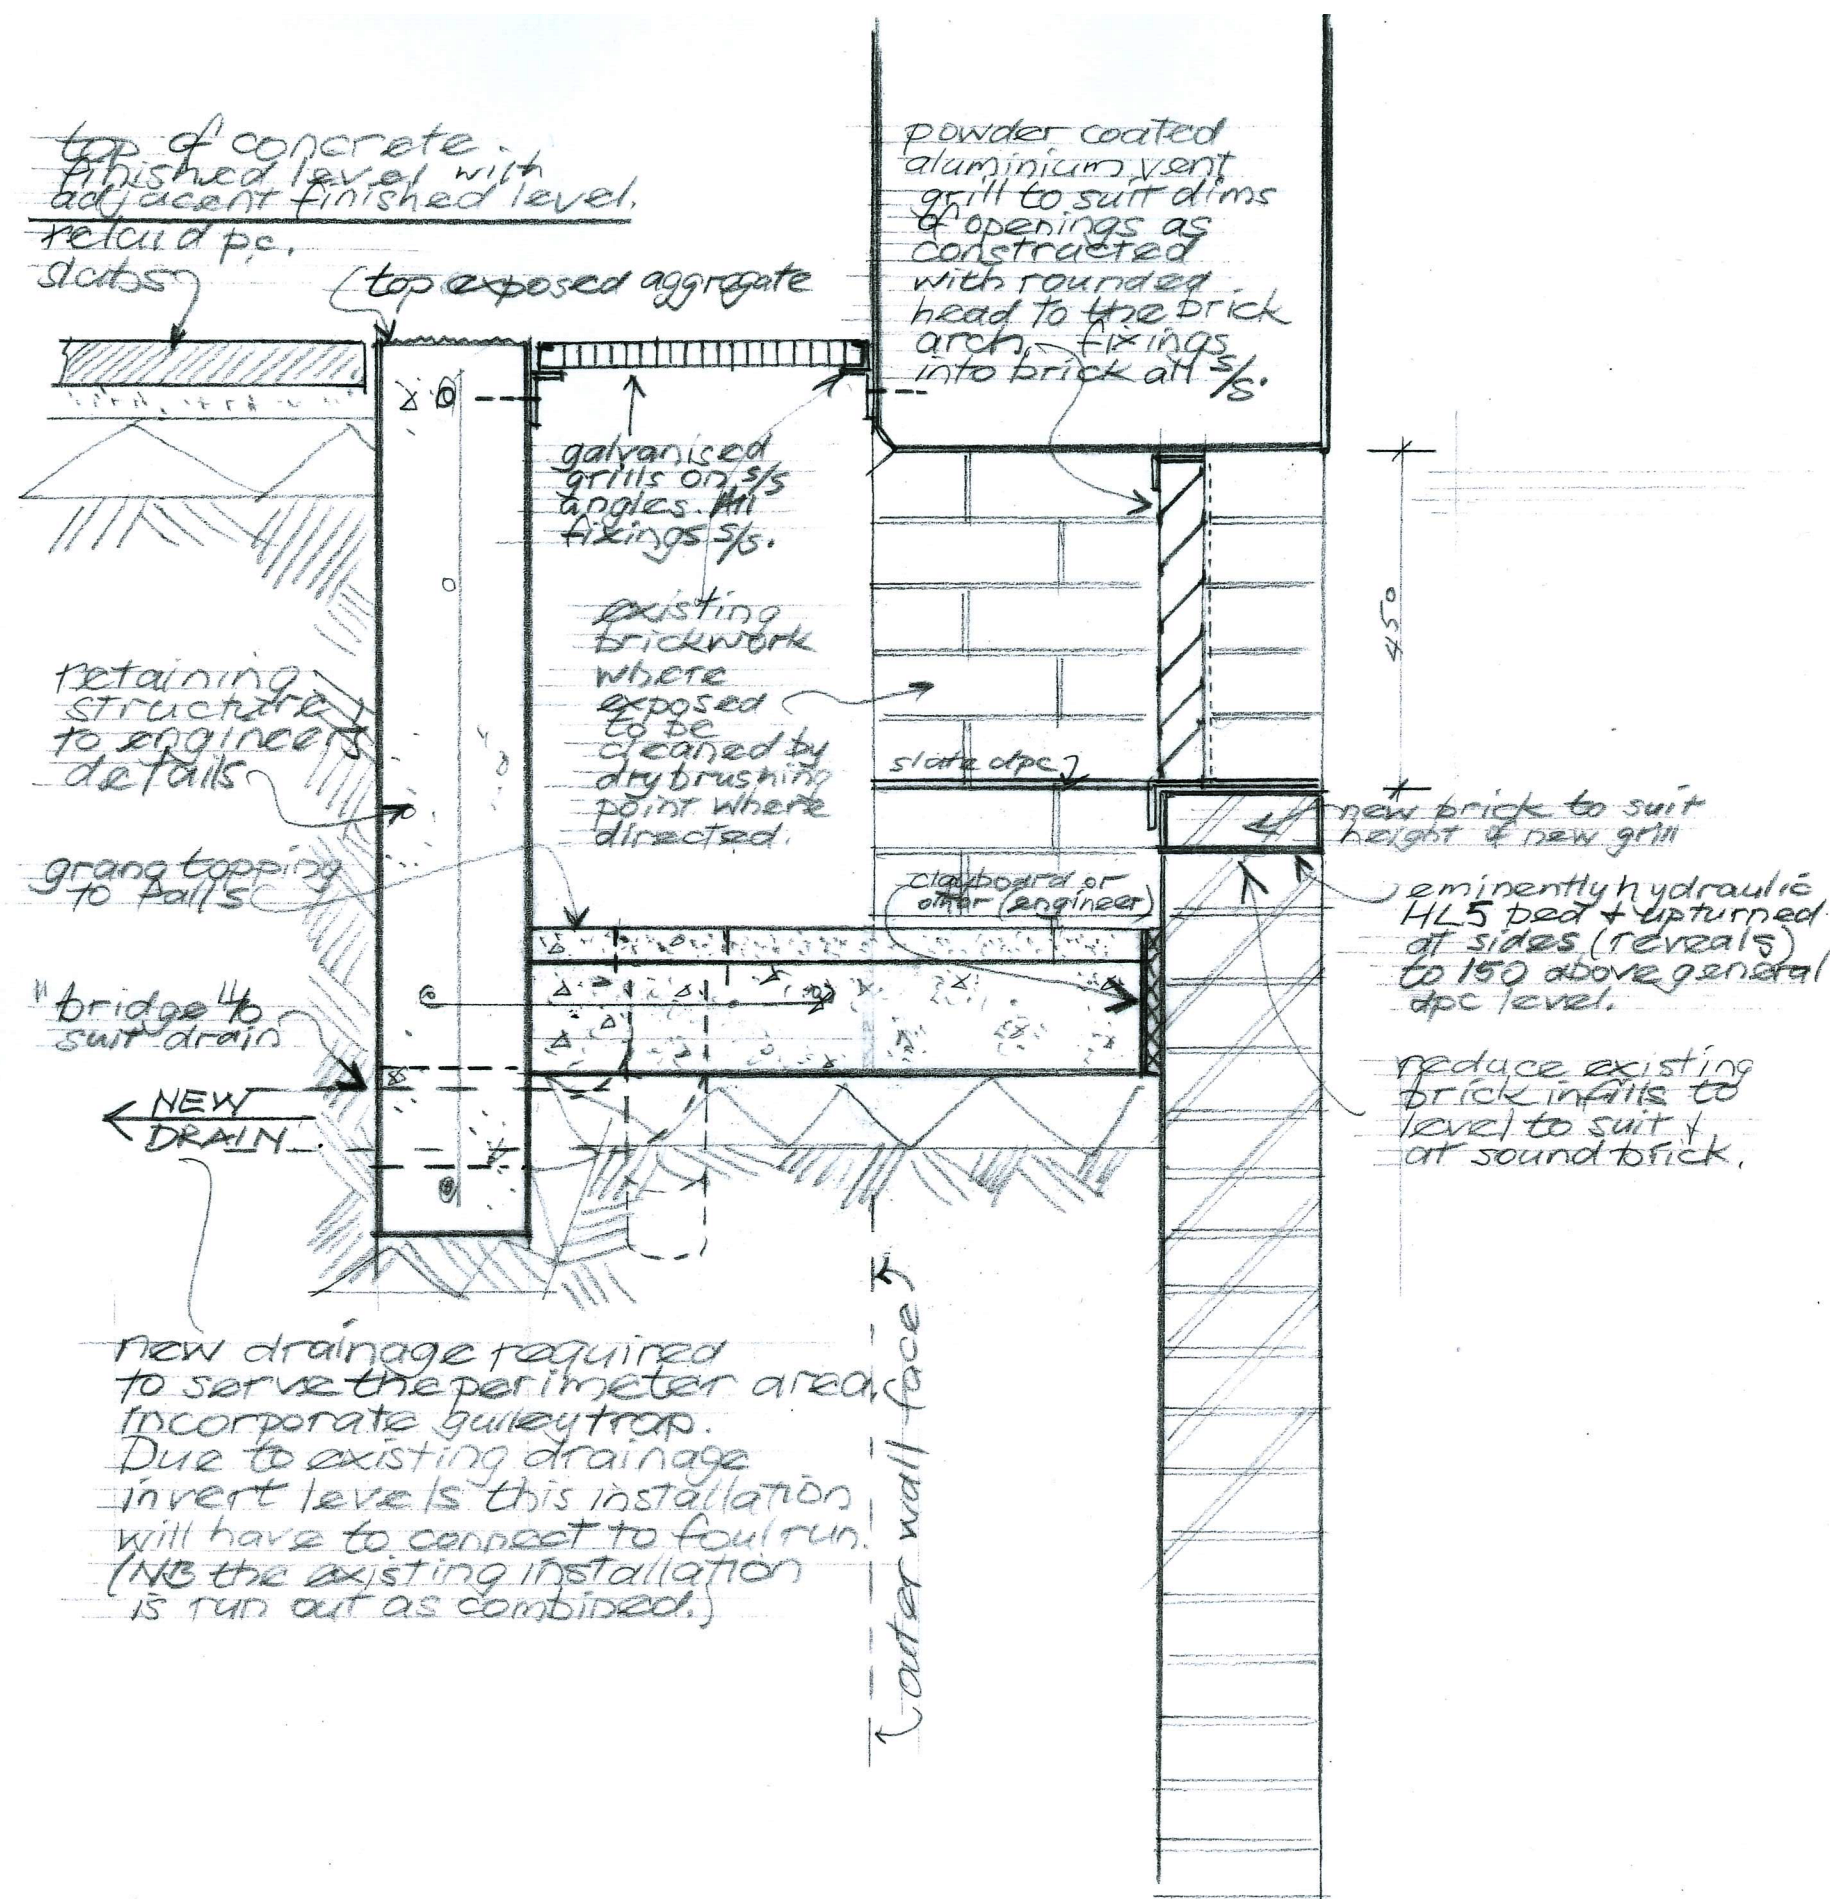

REV.	AMENDMENT	DATE

**THOMAS
FORD**
& PARTNERS
CHARTERED
ARCHITECTS
SURVEYORS

177 KIRKDALE
SYDENHAM • LONDON • SE26 4QH
TEL 020 8659 3250 • FAX 020 8659 3146
EMAIL tfp@thomasford.co.uk

PROJECT

TOTTENHAM, N17
OLD SCHOOL COURT
PLANNING ADVICE

TITLE

PROPOSED SECTION
THROUGH EXTERNAL LIGHT-WELL


DRAWN	DATE	SCALES	CHECKED
CK	26 Sept '22	1:10 @ A3	CE
PROJECT REF.	DRG. No.	REV	
441301	007		

0 0.1m 0.5m
1:10 @ A3


Drawing 007

PROPOSED SECTION @ Light-well Position.

DO NOT SCALE DRAWINGS. THE CONTRACTOR IS RESPONSIBLE FOR CHECKING DIMENSIONS & ANY DISCREPANCY IS TO BE REFERRED TO THE

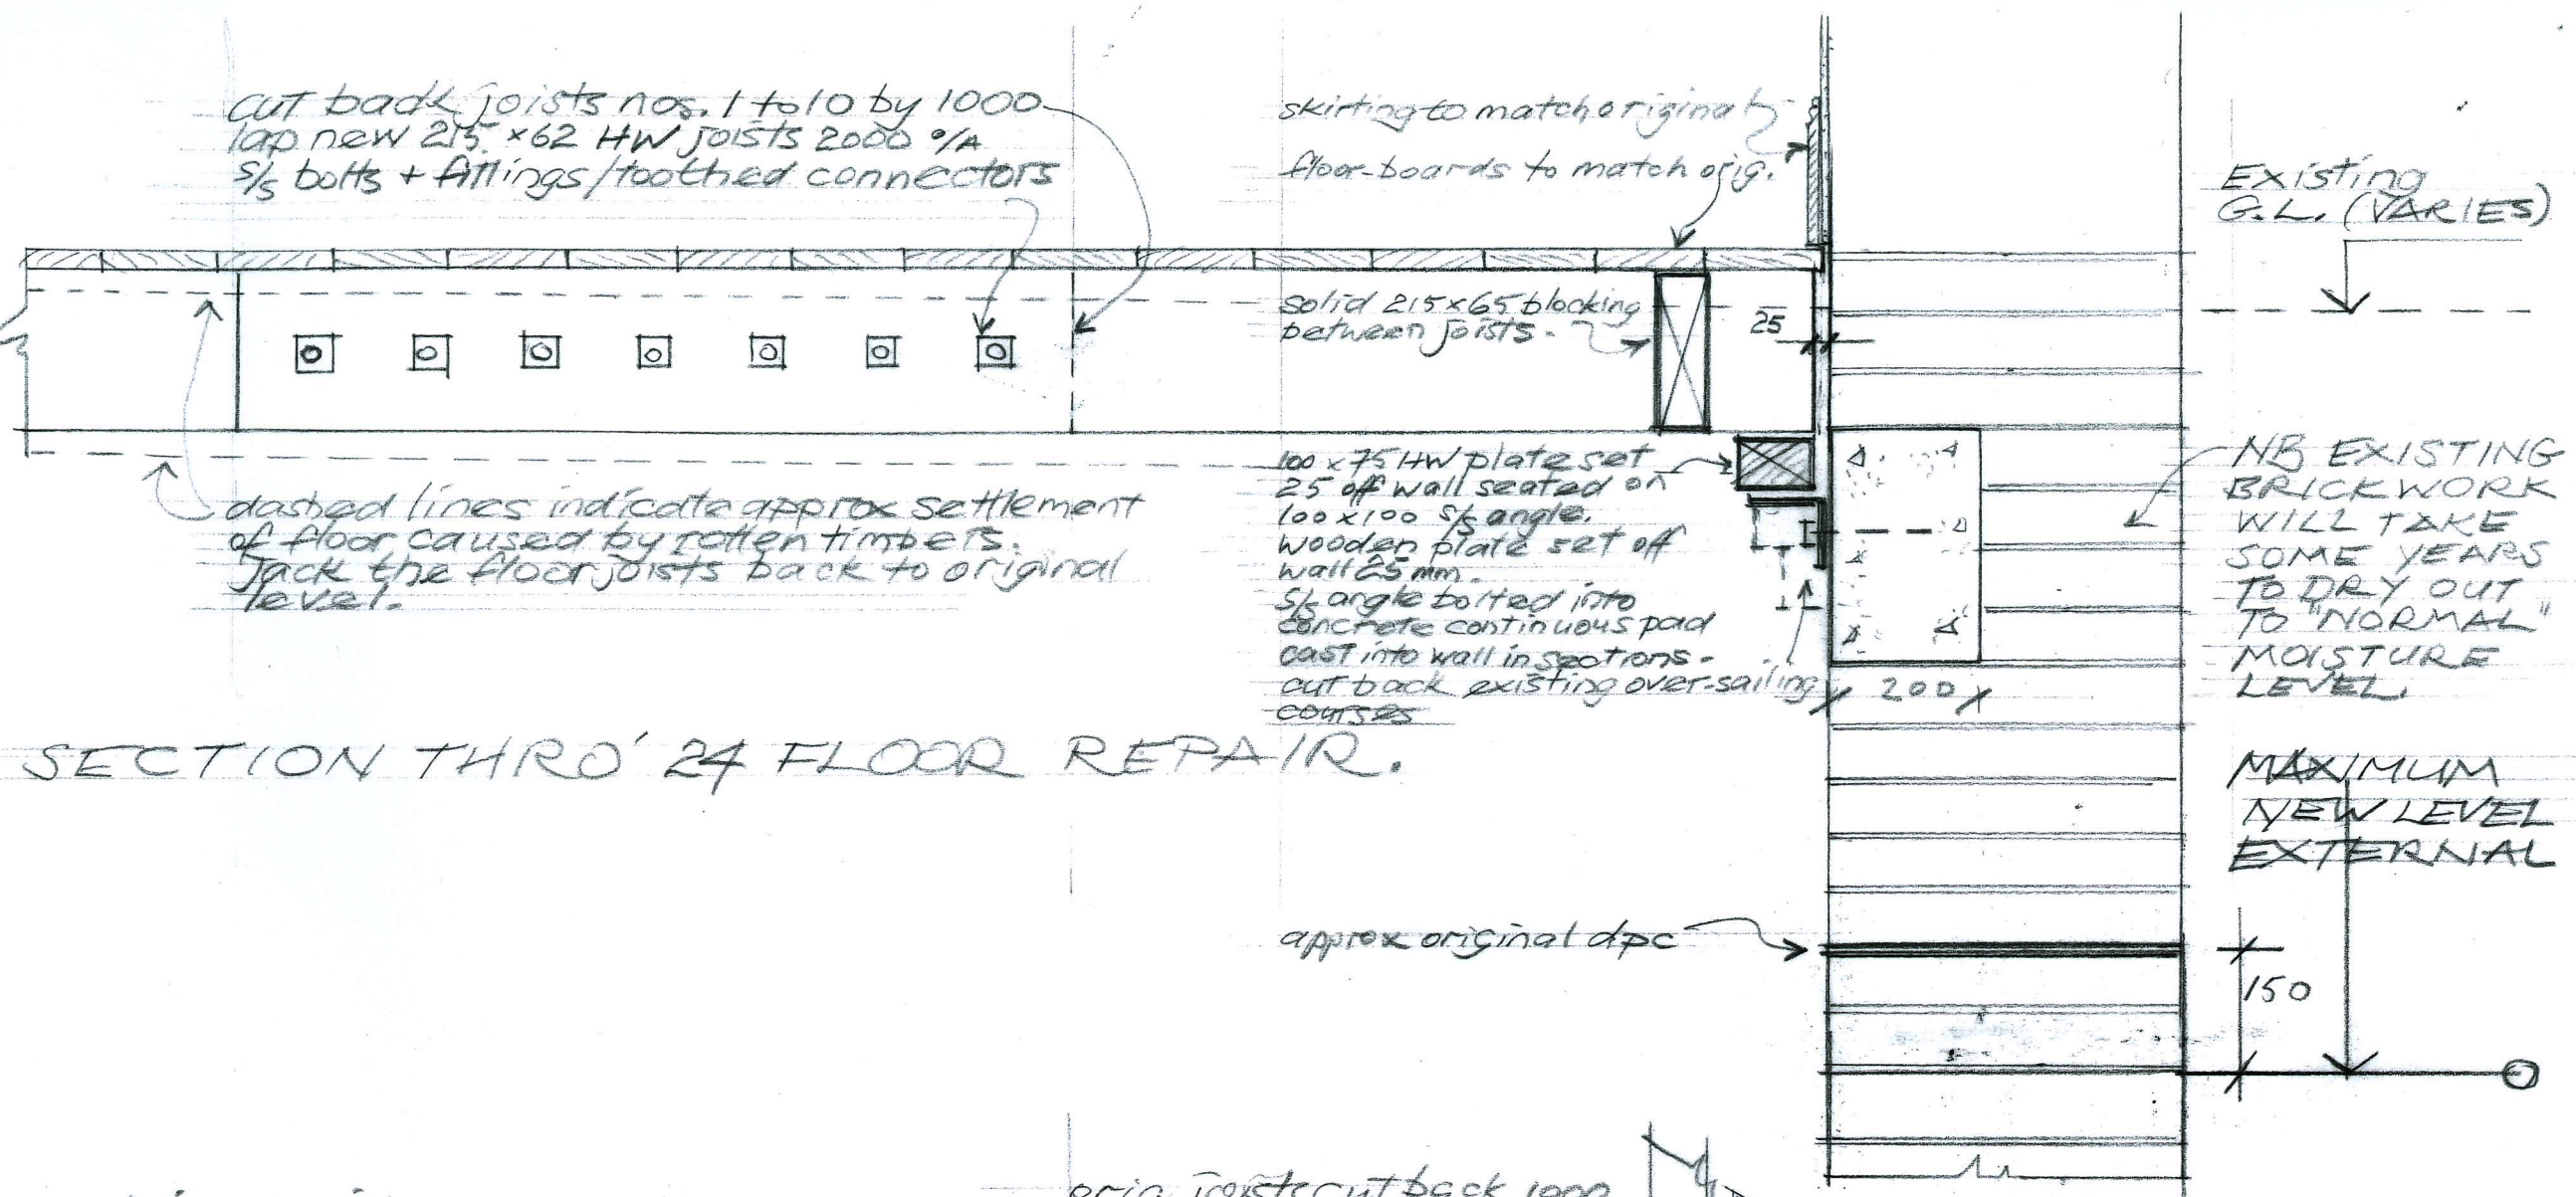

SECTION THRO' 24 FLOOR REPAIR.

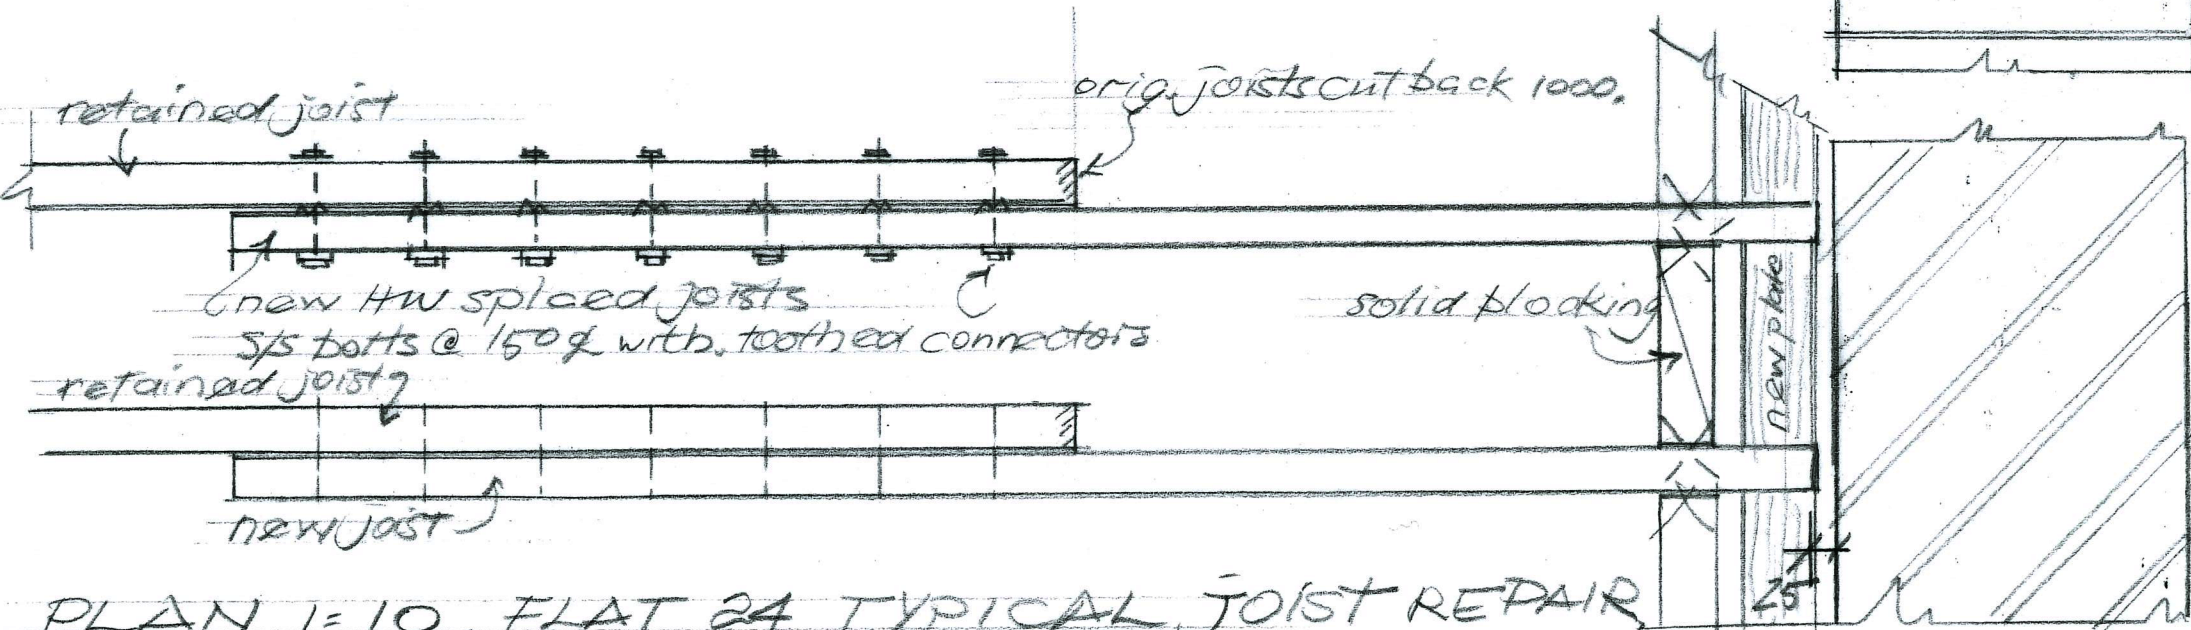

PLAN 1:10 FLAT 24 TYPICAL JOIST REPAIR
JOISTS 1 TO 10 TO BE SPLICED.

Drawing 008

0 0.1m 0.5m
1:10 @ A3

**THOMAS
FORD**
& PARTNERS
CHARTERED
ARCHITECTS
SURVEYORS

177 KIRKDALE
SYDENHAM • LONDON • SE26 4QH
TEL 020 8659 3250 • FAX 020 8659 3146
EMAIL tfp@thomasford.co.uk

PROJECT
TOTTENHAM, N17
OLD SCHOOL COURT
PLANNING ADVICE

TITLE
FLOOR REPAIR
AT FLAT 24

DRAWN	DATE	SCALES	CHECKED
CK	26 Sept '22	1:10 @ A3	CE
PROJECT REF.	DRG. No.	REV	
441301	008		