


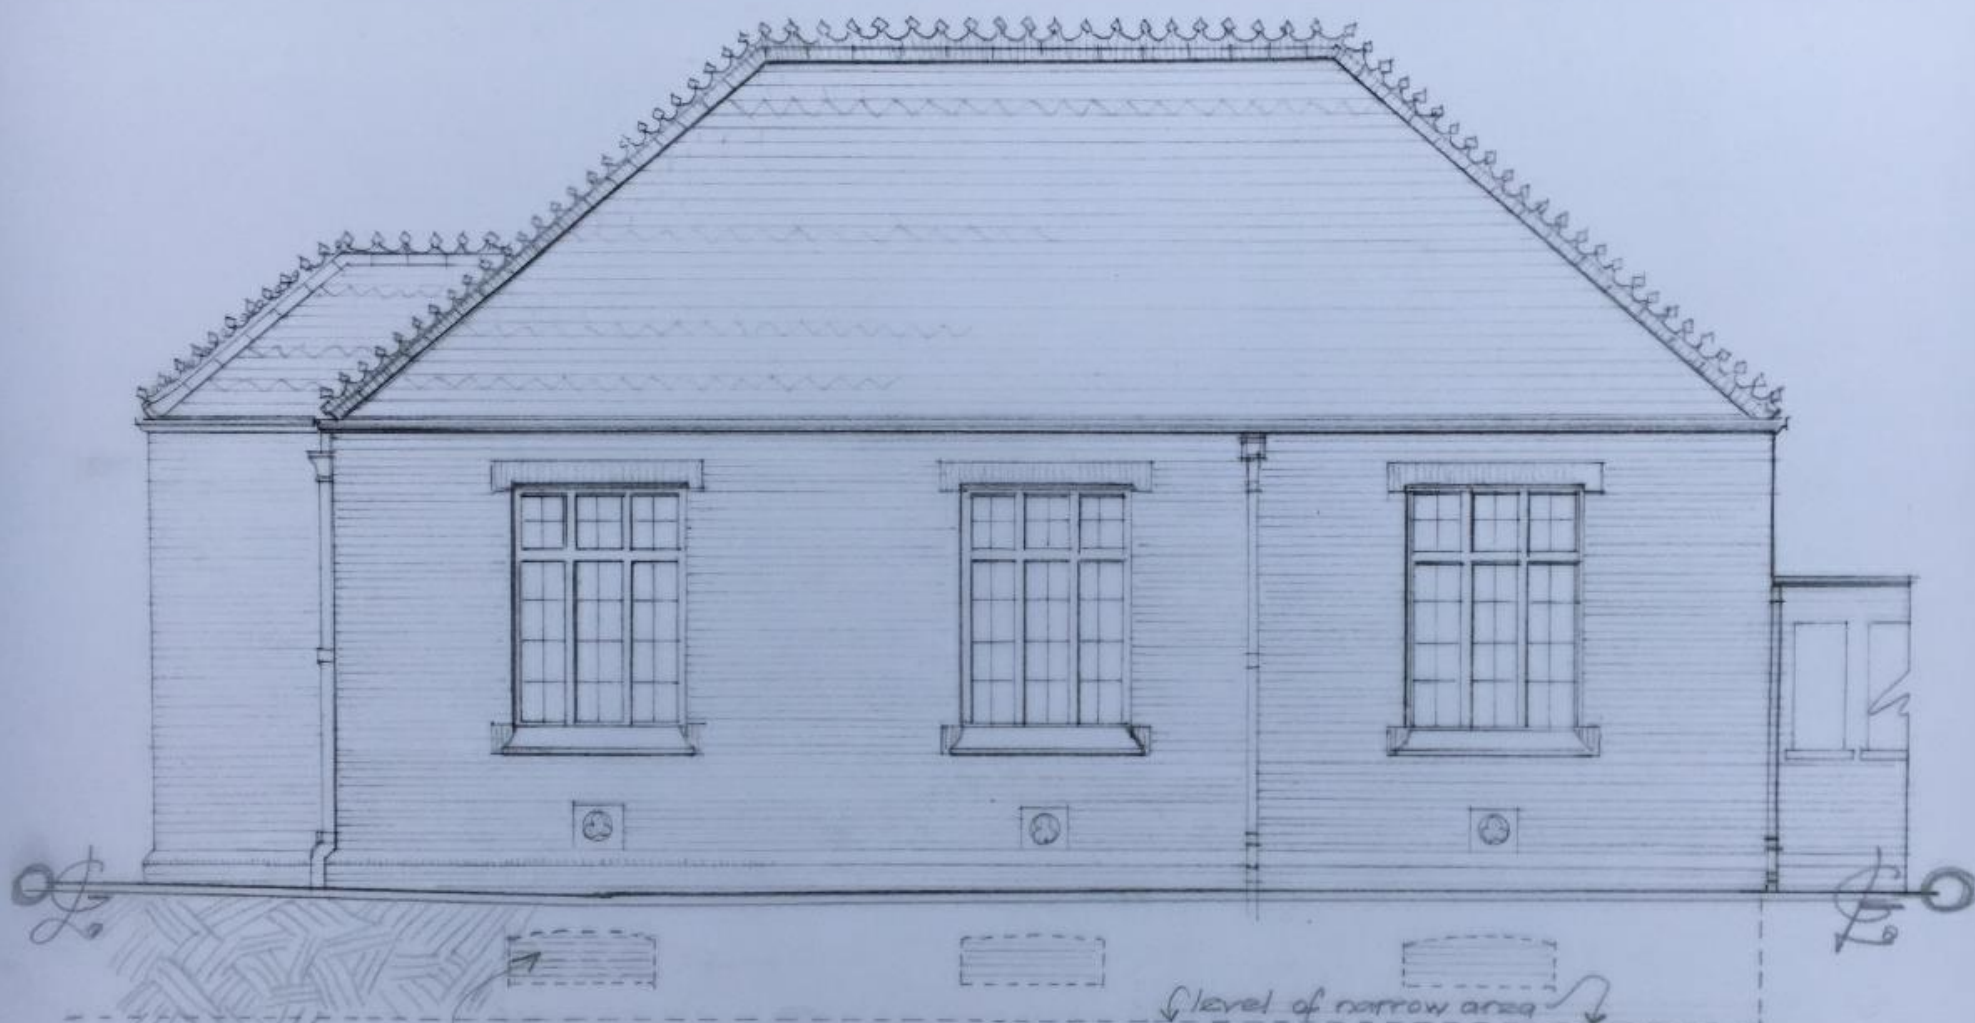

3 no reopened original window openings fitted with lead-grey coloured powder coated heavy aluminium ventilating louvres.

NB. The ELEVATION above ground is unchanged. For detail drwg 007

SCALE 0 1 2 3 4
At A3 scale appr. 1 = 50

Old School Court - Tottenham. N17 FLATS 24 and 25. Scale 1:50 @ A3.
SOUTH ELEVATION with Below Ground Alterations.

Thomas Ford and Partners Architects. Drawn. Colin Kerr 14 Oct 22.

Job. 441301
Drwg. 012.